

## Exhibit F

### Request for proposal to install 18" RCP under Spring Lake Rd, Fruitland Park




Contractor shall be responsible to install approximately 28' of 18" RCP under the roadway in front of 2003 Spring Lake Rd, Fruitland Park. Contractor shall tie into existing curb inlet structure on the South side of the roadway and construct a new curb inlet structure on the North side of the roadway per the attached plan sheet. All disturbed areas shall be re-sodded with Bahia.

**\*Project shall be completed per plans – We will not allow substitution for HDPE.**

It shall be the responsibility of the contractor to dispose of all project spoils. The contractor is responsible for all utility locates, erosion control measures, and maintenance of traffic per FDOT Standard Plans for Road and Bridge Construction, Index 600.

A site visit is strongly encouraged prior to submitting bid.

0:\2022\22025\_SPRING\_LAKE\_RD\_DRAINAGE\_TOPO\Engineering\Drawings\Plans\22025CB.dwg 5/2/2023 1:09 PM PLOTTED BY: Shores, Roy

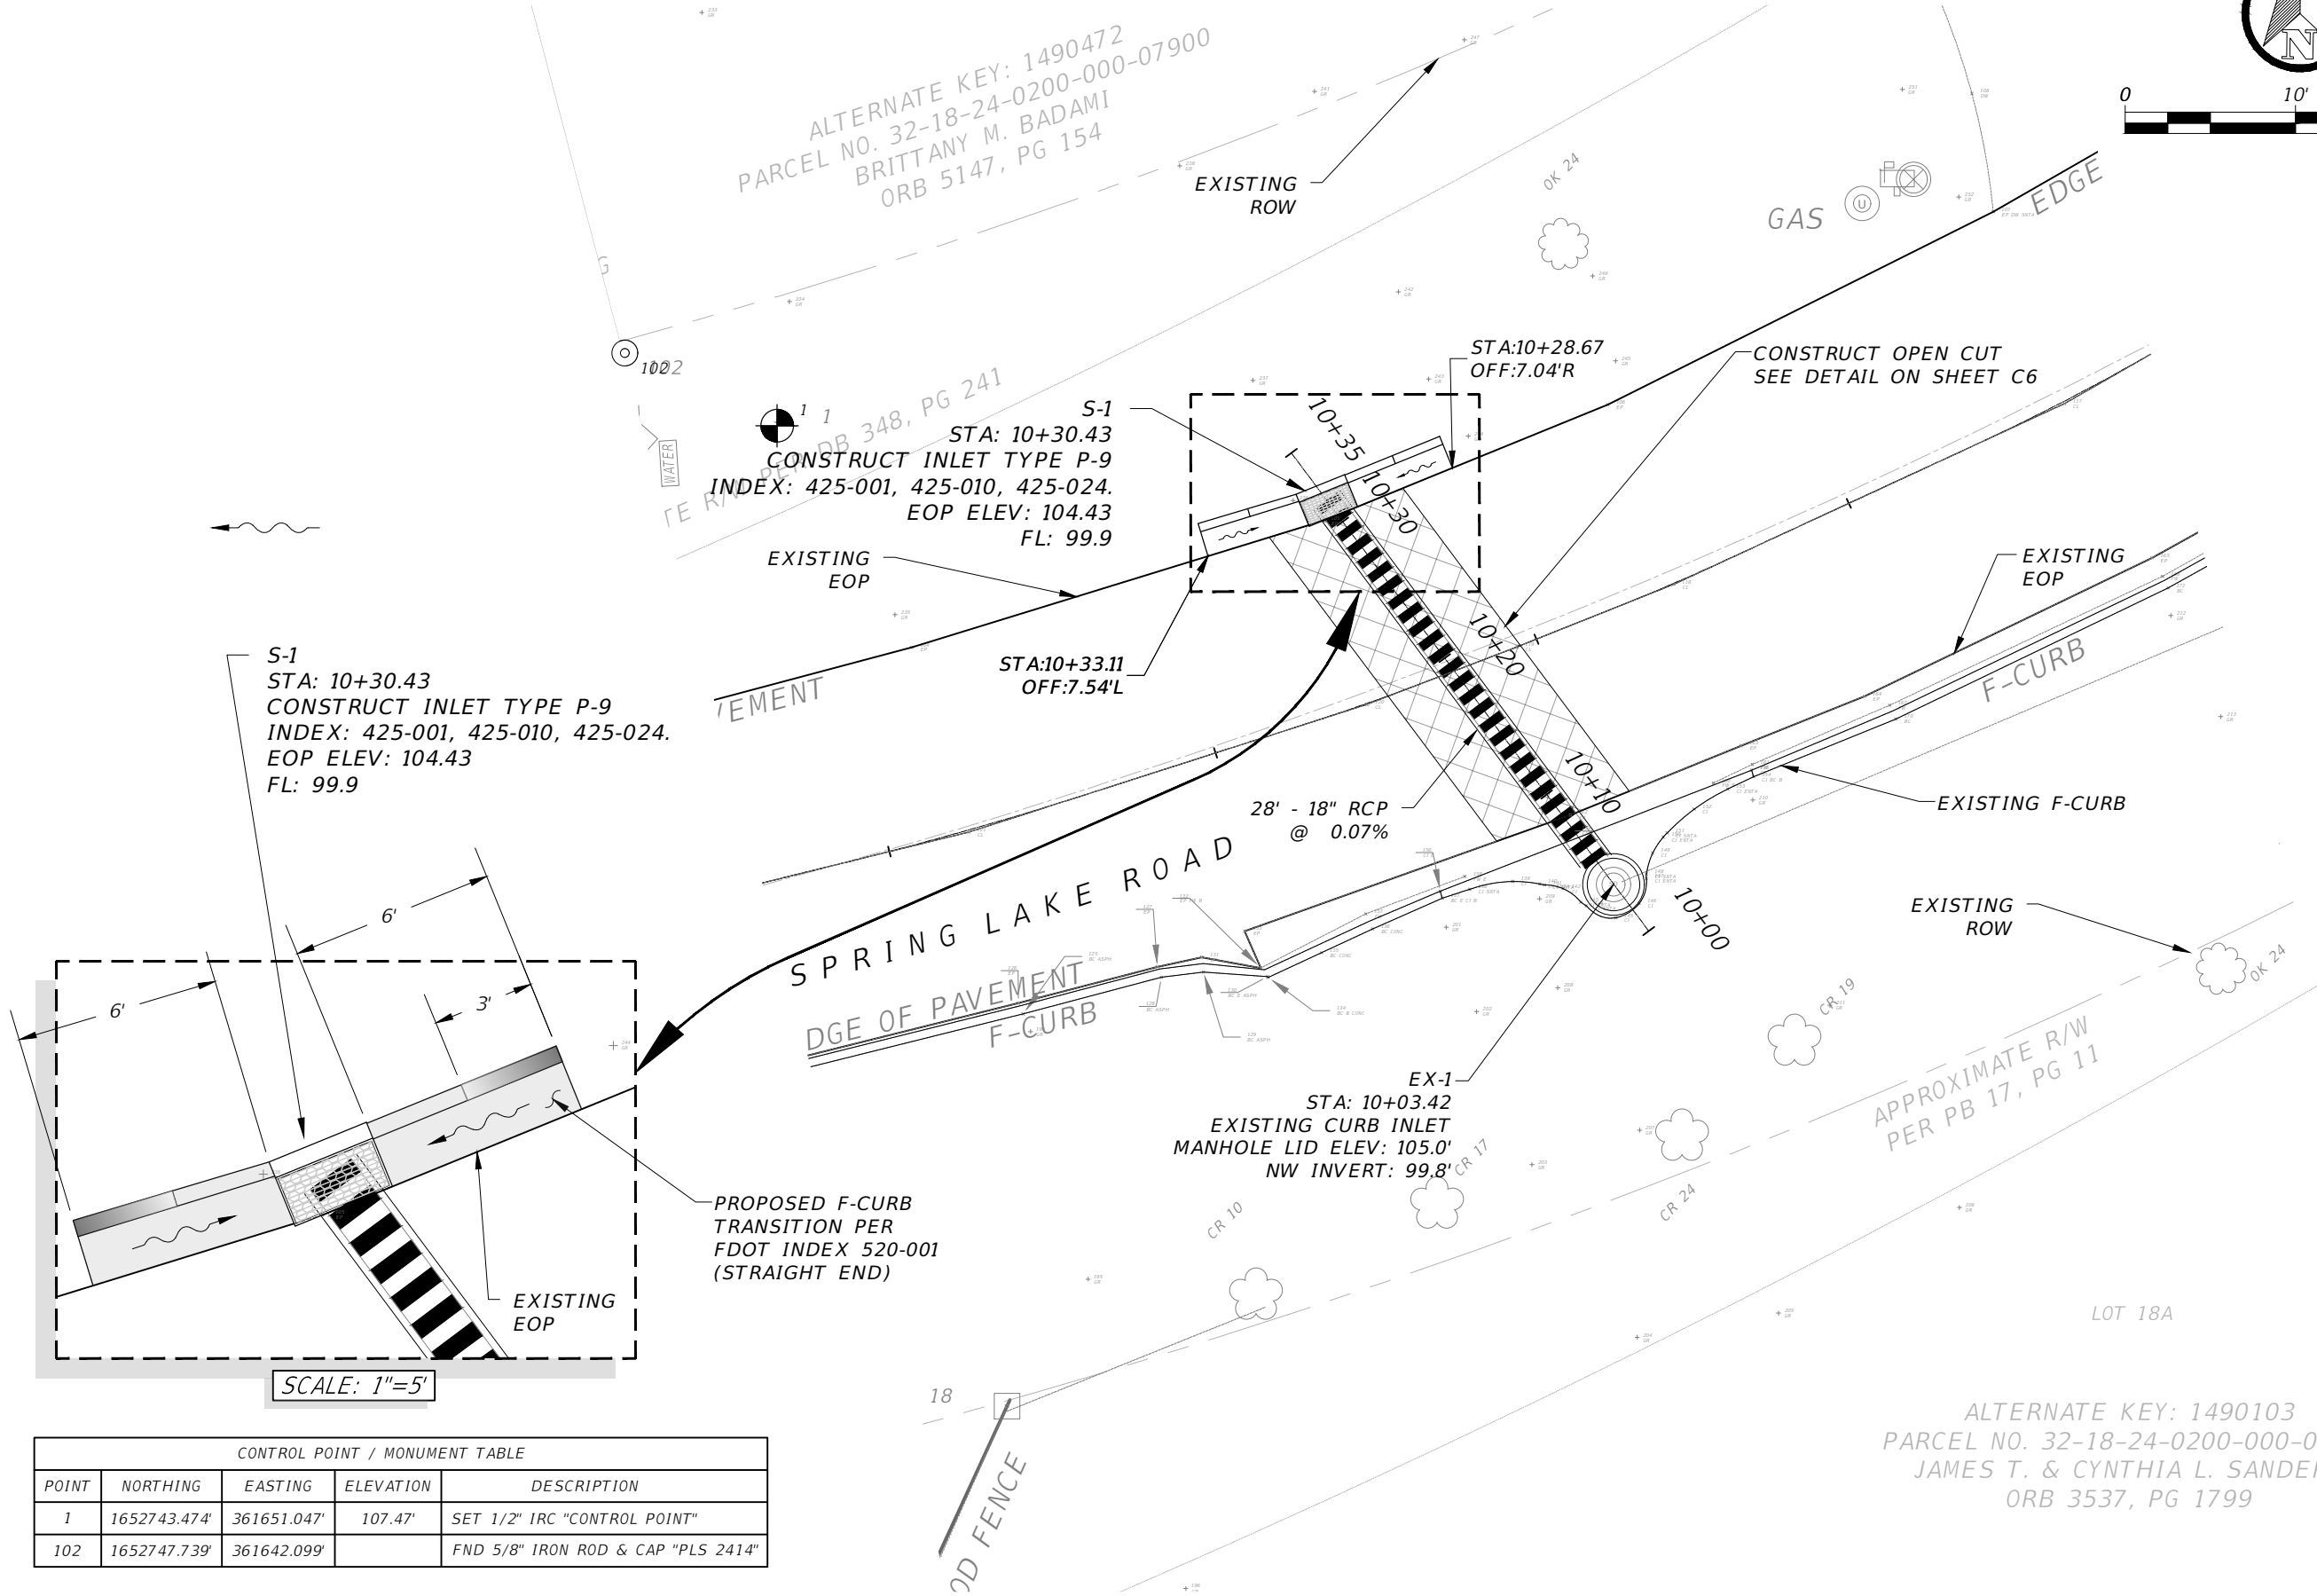

| CONTROL POINT / MONUMENT TABLE |              |             |           |                                    |
|--------------------------------|--------------|-------------|-----------|------------------------------------|
| POINT                          | NORTHING     | EASTING     | ELEVATION | DESCRIPTION                        |
| 1                              | 1652743.474' | 361651.047' | 107.47'   | SET 1/2" IRC "CONTROL POINT"       |
| 102                            | 1652747.739' | 361642.099' |           | FND 5/8" IRON ROD & CAP "PLS 2414" |

ALTERNATE KEY: 1490472  
PARCEL NO. 32-18-24-0200-000-07900  
BRITTANY M. BADAMI  
ORB 5147, PG 154

ALTERNATE KEY: 1490103  
PARCEL NO. 32-18-24-0200-000-01801  
JAMES T. & CYNTHIA L. SANDERS  
ORB 3537, PG 1799

0 10' 20'

DEPARTMENT OF PUBLIC WORKS  
ENGINEERING DIVISION

LAKE COUNTY, FL  
350 N. SINCLAIR AVE., TAVARES, FLORIDA 32778

|                 |               |
|-----------------|---------------|
| REVISION:       | DATE:         |
| S. - 32         | T. - 18 S     |
| SURVEYED: C.M.  | DATE: 8/9/22  |
| FIELD BOOK: 235 | PAGE: 20-25   |
| DESIGNED: M.O.  | DATE: 4/19/23 |
| DRAWN: R.S.     | DATE: 4/19/23 |
| APPROVED: -     | DATE: -       |

SPRING LAKE ROAD  
DRAINAGE  
PLAN

DRAFT FOR REVIEW ONLY

JOB NO.:  
22025

SHEET:  
C7