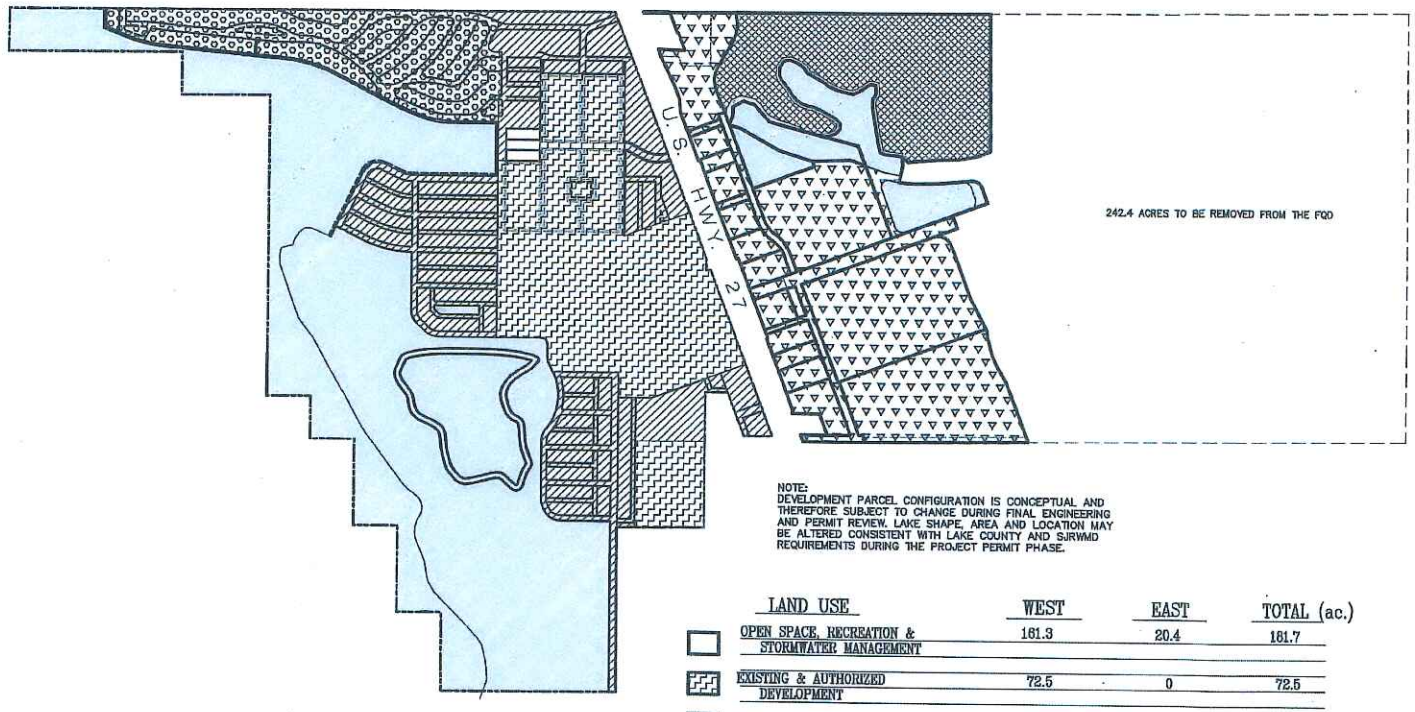

NOTE:
DEVELOPMENT PARCEL CONFIGURATION IS CONCEPTUAL AND THEREFORE SUBJECT TO CHANGE DURING FINAL ENGINEERING AND PERMIT REVIEW. LAKE SHAPE, AREA AND LOCATION MAY BE ALTERED CONSISTENT WITH LAKE COUNTY AND SJRWMD REQUIREMENTS DURING THE PROJECT PERMIT PHASE.

LAND USE	WEST	EAST	TOTAL (ac.)
OPEN SPACE, RECREATION & STORMWATER MANAGEMENT	161.3	20.4	181.7
EXISTING & AUTHORIZED DEVELOPMENT	72.5	0	72.5
PUBLIC (SCHOOL SITE)	0	37.9	37.9
NEIGHBORHOOD GENERAL	72.2	0	72.2
NEIGHBORHOOD EDGE	34.2	0	34.2
NEIGHBORHOOD CENTER	1.5	0	1.5
COMMERCIAL DISTRICT	0	86.0	86.0
	341.7 ac.	144.3 ac.	486.0 ac.

REVISED MASTER DEVELOPMENT PLAN MAP H

NO.	DATE	REVISIONS	BY
3	8/29/06	AREA REMOVED FROM "FQD" REVISED ACREAGE TABLE	JTT
2	8/29/06	FINAL FINAL REVIEW	JTT
1	12/12/05	REVISED AND SUBMITTED FOR REVIEW	TMC

DONALD W. McINTOSH ASSOCIATES, INC. CERTIFICATE OF AUTHORIZATION NO. 68

DONALD W. McINTOSH ASSOCIATES, INC.
ENGINEERS PLANNERS SURVEYORS
2200 PARK AVENUE NORTH, WINTER PARK, FLORIDA 32789 (407) 644-4068

DRAWN BY: NAT/PT | DESIGNED BY: | CHECKED BY: | DATE: 8/21/00 | SCALE: 1"=400' | JOB NUMBER: 2200TG/12301

CAGAN CROSSINGS PUD/FQD
LAKE COUNTY, FLORIDA

DRAWING: Proj2012-L-Vicef-Hastings RSV 2016.dwg
SHEET: H

DONALD W. McINTOSH ASSOCIATES, INC. RESERVES THE EXCLUSIVE COPYRIGHT AND PROPERTY RIGHTS TO THIS DRAWING WHICH MAY NOT BE REPRODUCED, CHANGED, OR COPIED IN ANY FORM OR MANNER, NOR CAN IT BE ASSIGNED TO ANY PARTY WITHOUT DONALD W. McINTOSH ASSOCIATES, INC.'S WRITTEN CONSENT.

SHT OF
H
PROJECT JOB NAME
SHEET TITLE/SERIAL — MAP H
DWG FILE NAME/ DWG NAME
PLOT FILE NAME/ PLOT NAME