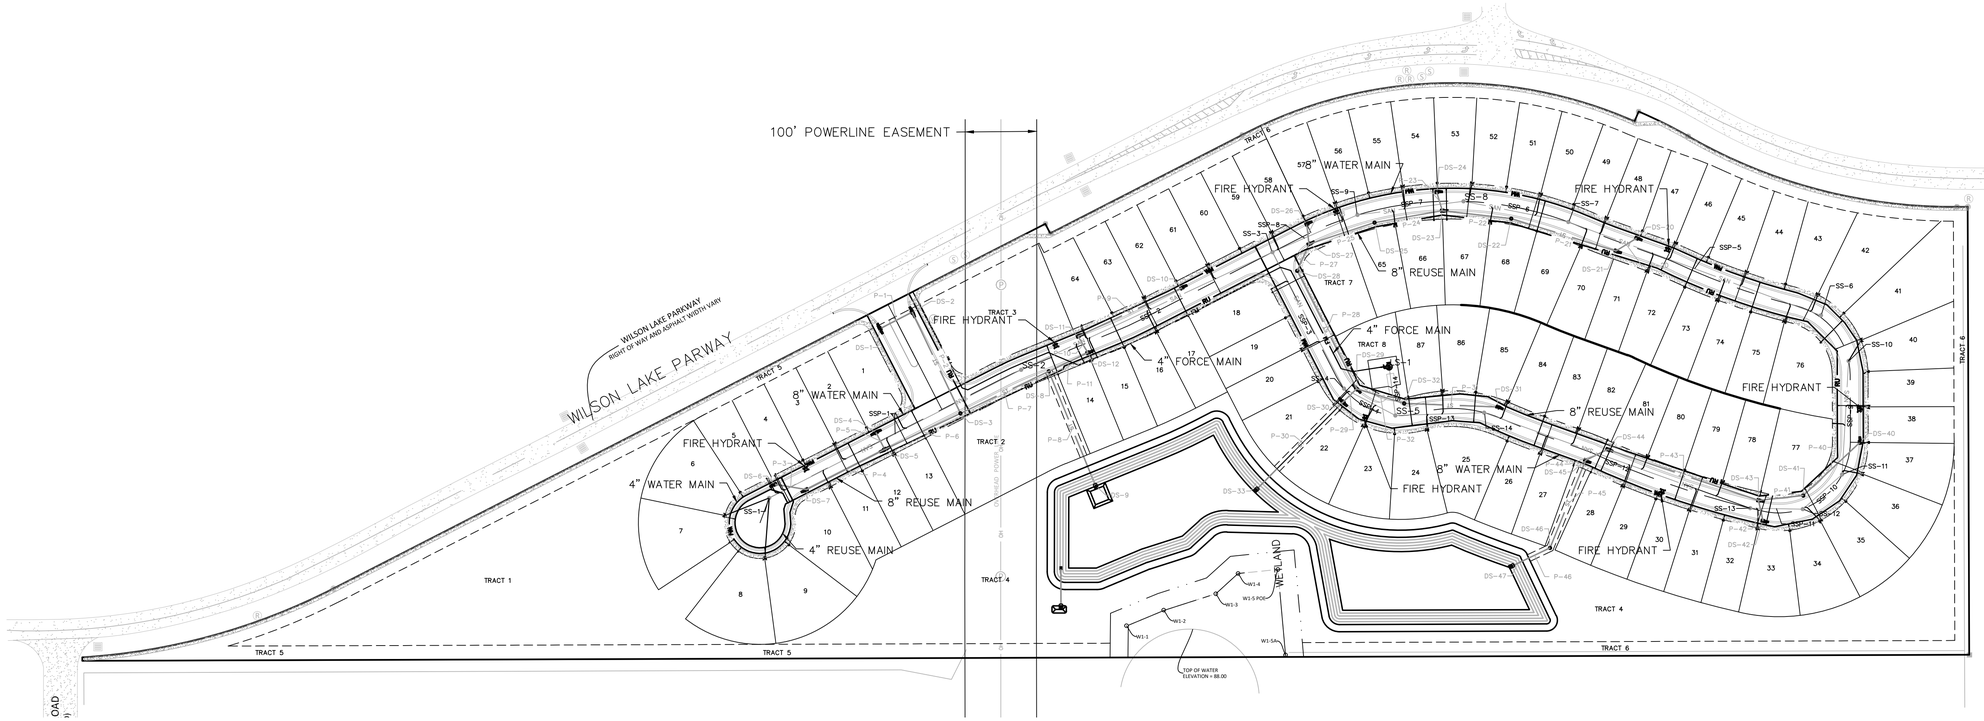

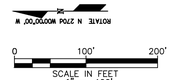

LINE LEGEND

- PROPERTY BOUNDARY
- RIGHT OF WAY
- SILT FENCING
- STORM DRAINAGE PIPE
- PROPOSED STORM STRUCTURE
- EXISTING CONTOUR
- EXISTING OVERHEAD ELEC.
- DRAINAGE FLOW ARROW
- PROPOSED WATER MAIN
- PROPOSED GRAVITY SANITARY
- PROPOSED REUSE MAIN
- PROPOSED FIRE HYDRANT ASSEMBLY
- PROPOSED FTTINGS
- PROPOSED GATE VALVE

CA#: 30924
6150 SOUTH FLORIDA AVE, STE. 200
LAKELAND, FL 33813
863-422-5517 (P) / 863-422-7299 (F)
www.quiggengineering.com
QUIGG ENGINEERING INC

DAVID BODNER P.E. #78186 — DATE

REVISIONS

DATE:	NO.	DESCRIPTION:	NAME:

WEST VILLAS
LAKE COUNTY, FLORIDA
SECTION 34, TWP 21S, RNG 25E — LAKE COUNTY, FL
PROJECT NAME

OVERALL UTILITY PLAN
SHEET

DATE:	12-07-15
SCALE:	
PROJECT #:	15FL042
DRAWN BY:	EHH
APPROVED BY:	

SHEET NUMBER
5.0