Signal/Sign Details

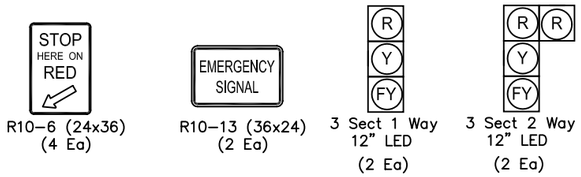

Signal Operations Plan

Note:
Controller shall receive PE Signal from either wall mounted push button or wireless button in Fire Truck.

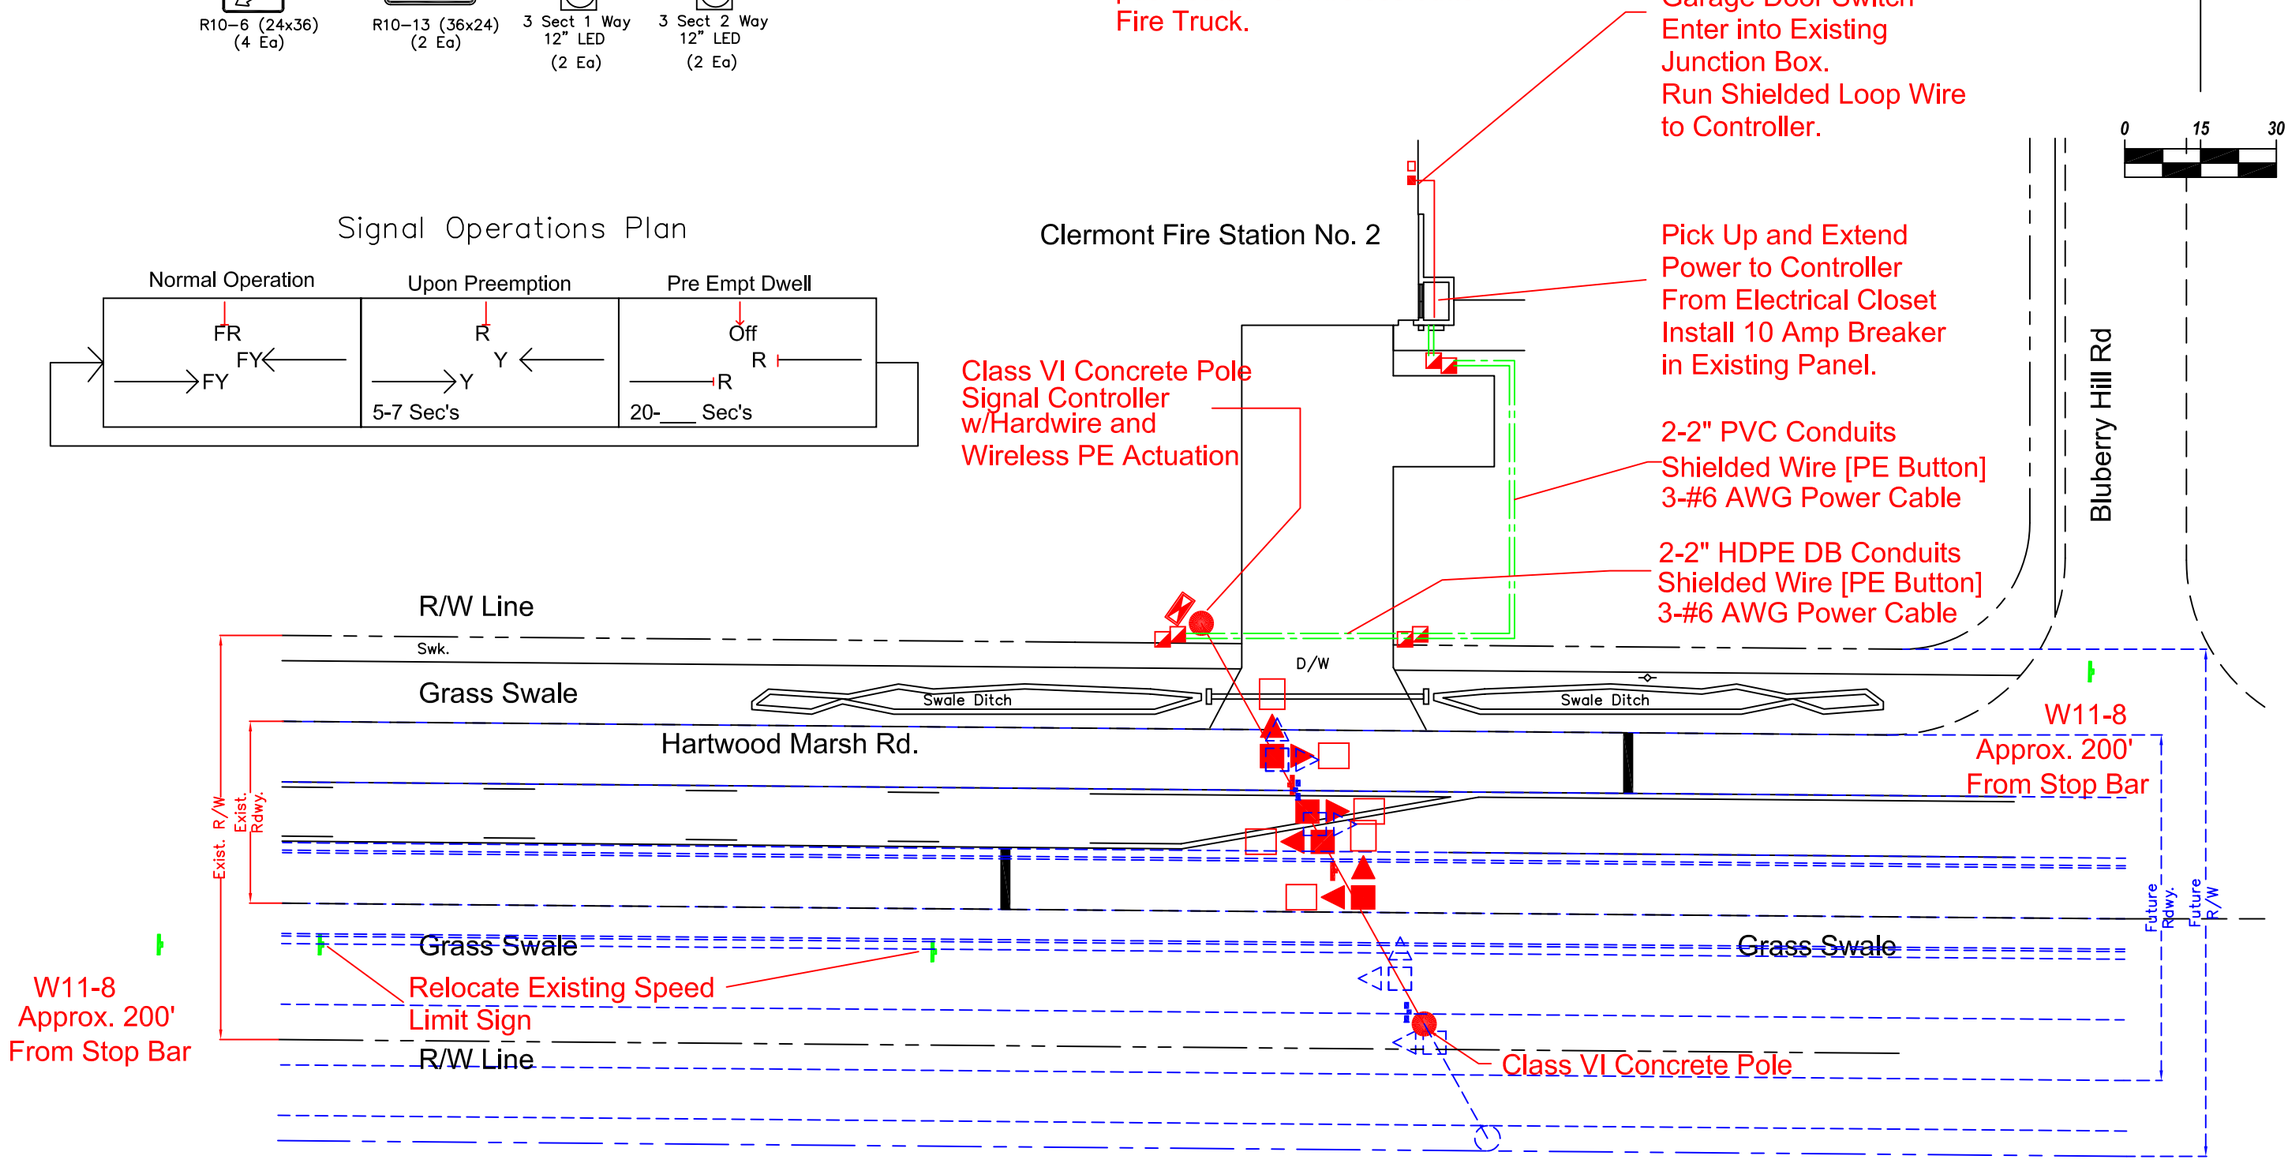

F:\Engineering Data Files\MARKETING\file name.dwg

File Name/Path:

REVISIONS		
DATE	BY	DESCRIPTION

TRAFFIC CONTROL DEVICES, INC.
P.O. BOX 150418
ALTAMONTE SPRINGS, FLORIDA 32715-0418
(407) 869-5300

STATE OF FLORIDA
DEPARTMENT OF TRANSPORTATION

ROAD NO.	COUNTY	FINANCIAL PROJ. ID

Clermont FS No. 2

SHEET NO.
Sh #