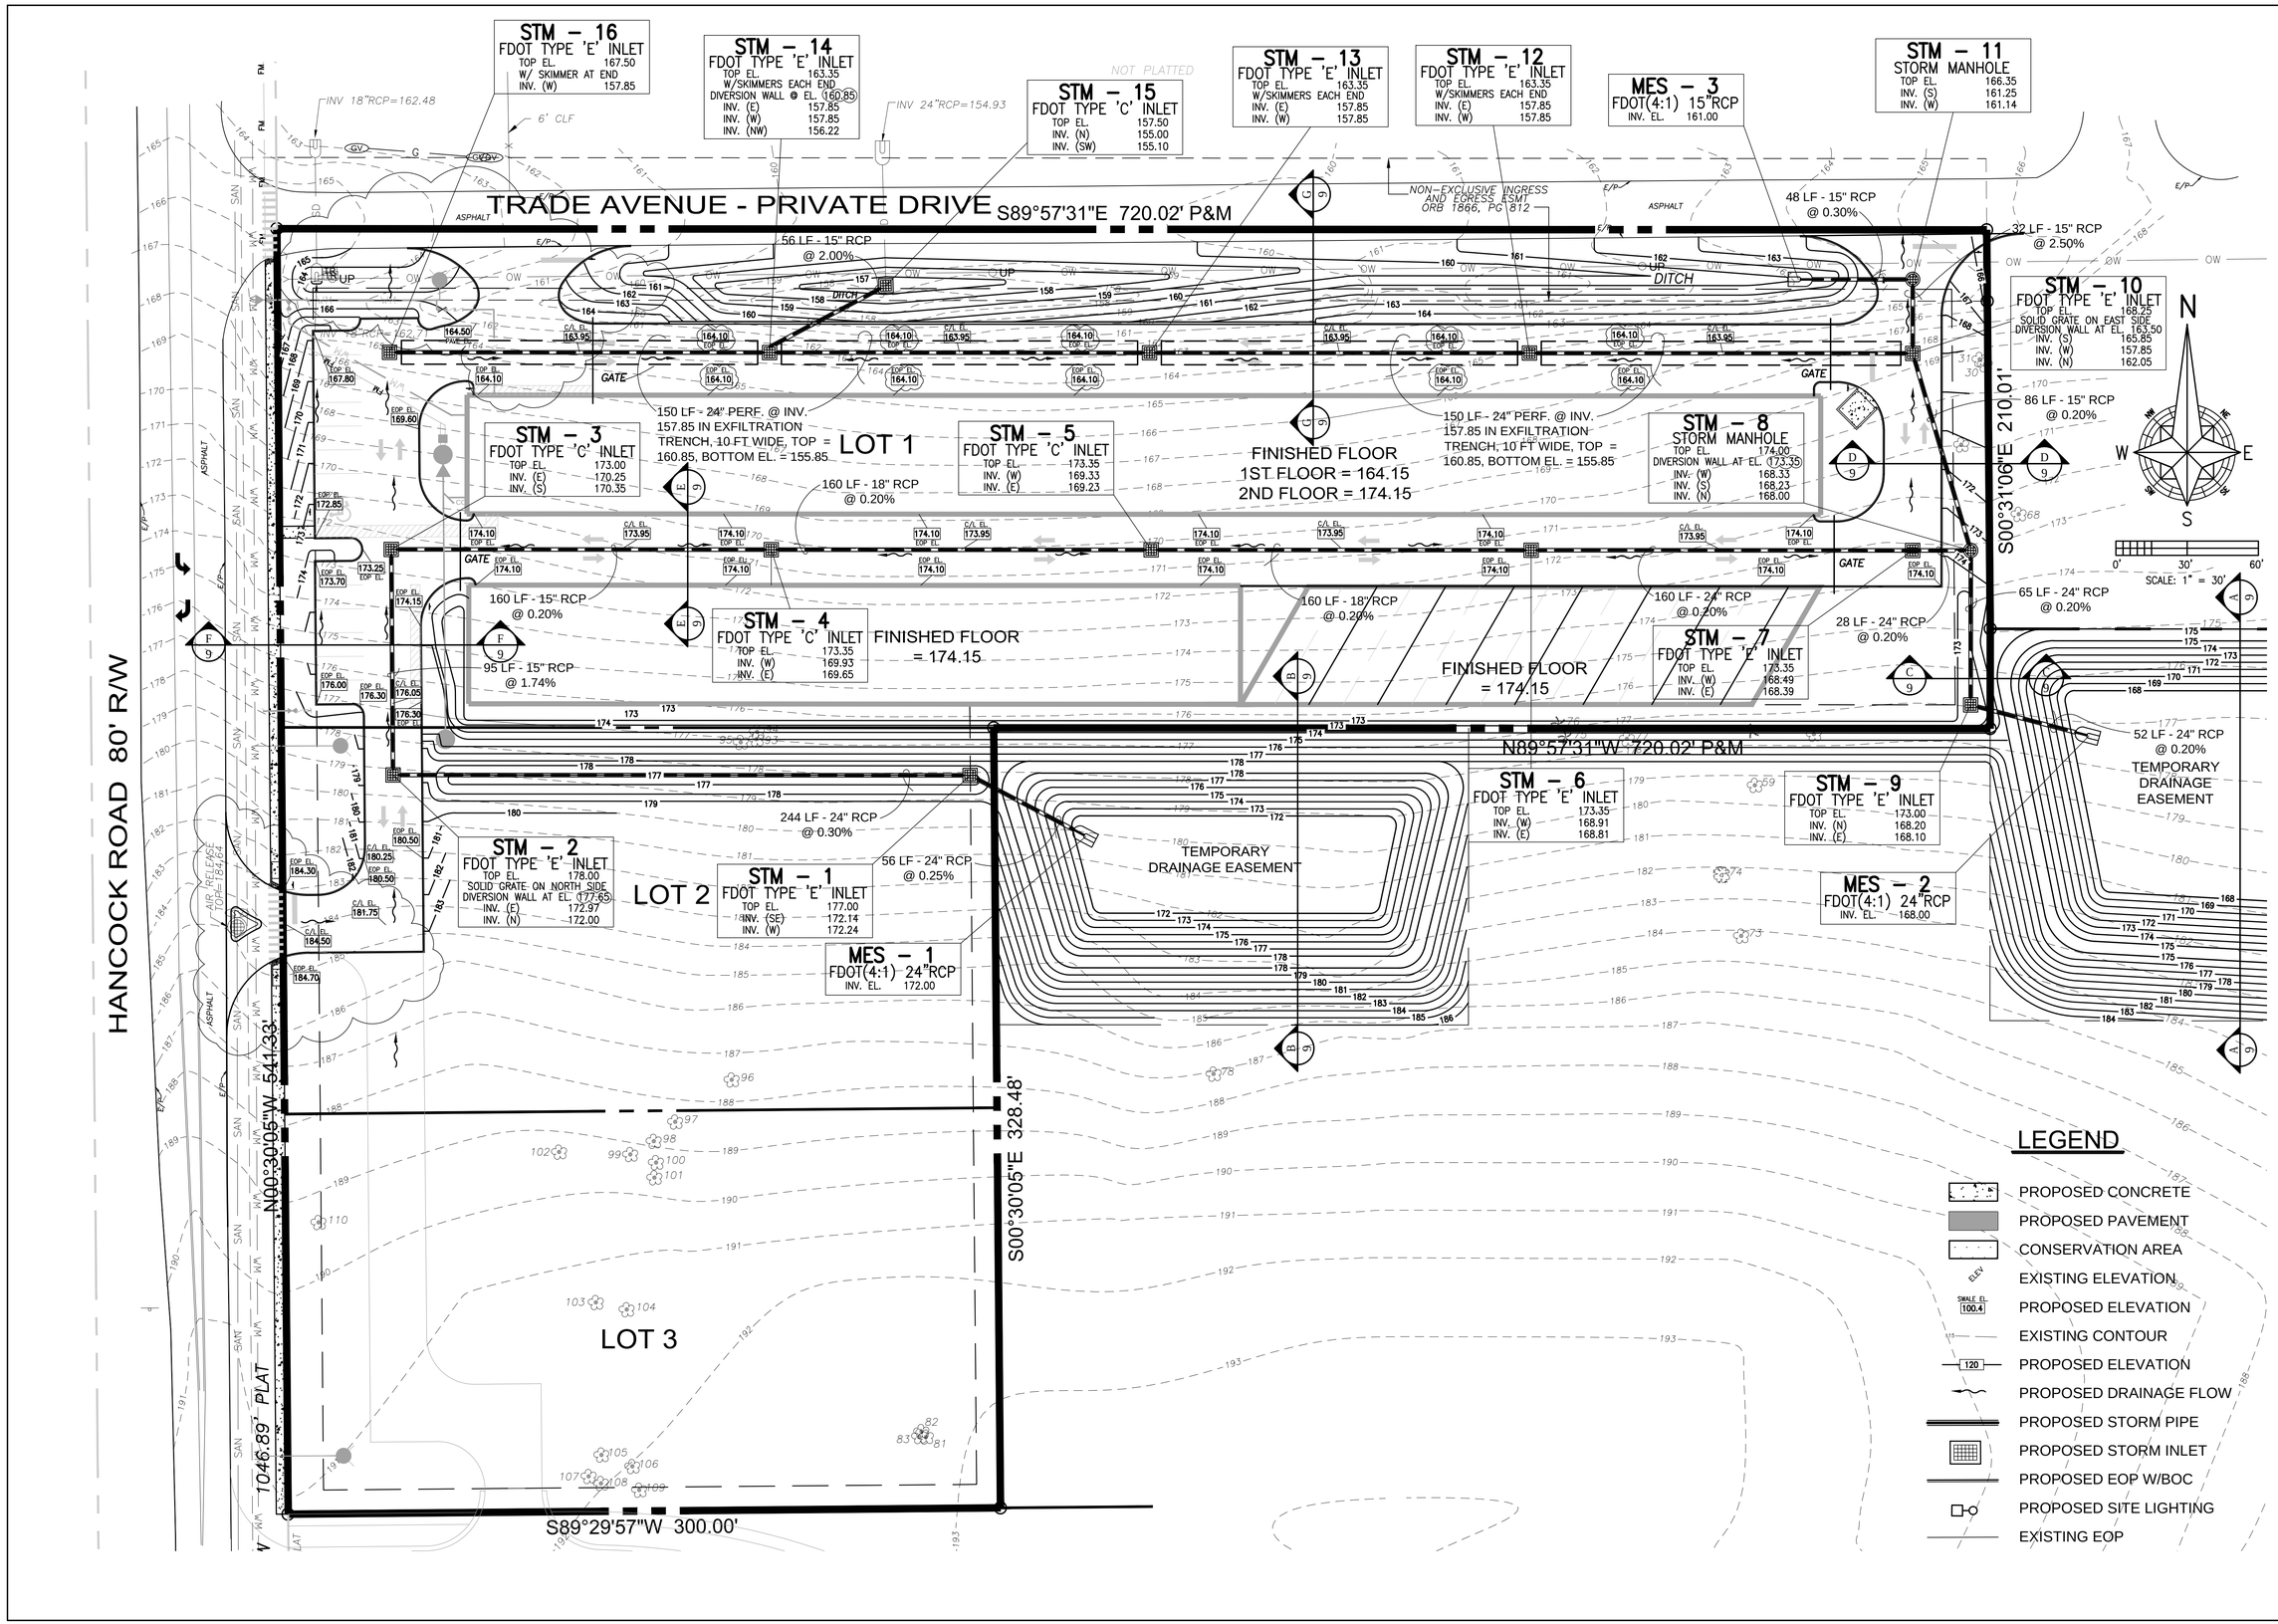

DATE	REVISED	CHECKED
07/29/2016	MPTN	THS

REVISIONS

DATE: JANUARY 28, 2016
SCALE: 1" = 30'
DESIGNED: THS
DRAWN: SCM
CHECKED BY: THS
JOB NO.: 15130
EMAIL: tomskelton4658@gmail.com

AMERICAN CIVIL ENGINEERING CO.
207 N. MOSS ROAD, SUITE 211 WINTER SPRINGS, FLORIDA 32708
PHONE: (407) 327-7700, FAX (407) 327-0227
CERTIFICATE OF AUTHORIZATION NO.: 00008729

PAVING, GRADING & DRAINAGE PLAN

CUBESMART @ HANCOCK ROAD

LAKE COUNTY, FLORIDA

THOMAS H. SKELTON, PE
REGISTRATION NO. 42752