Scale: 1"= 50'

50 0 50 100

SCALE IN FEET

NOTES:

1. All reuse pressure lines shall be pressure tested at 150 psi for twenty-four (24) hours.
2. All reuse main crossings under pavement shall be D.I.P.
3. All D.I.P. pressure mains and sleeving under roadways shall be extended 5' beyond the back of curb.

LEGEND

- REUSE MAIN W/ SIZE NOTE
- GATE VALVE
- REDUCER
- TEE
- ELBOW
- SINGLE WATER SERVICE
- DOUBLE WATER SERVICE

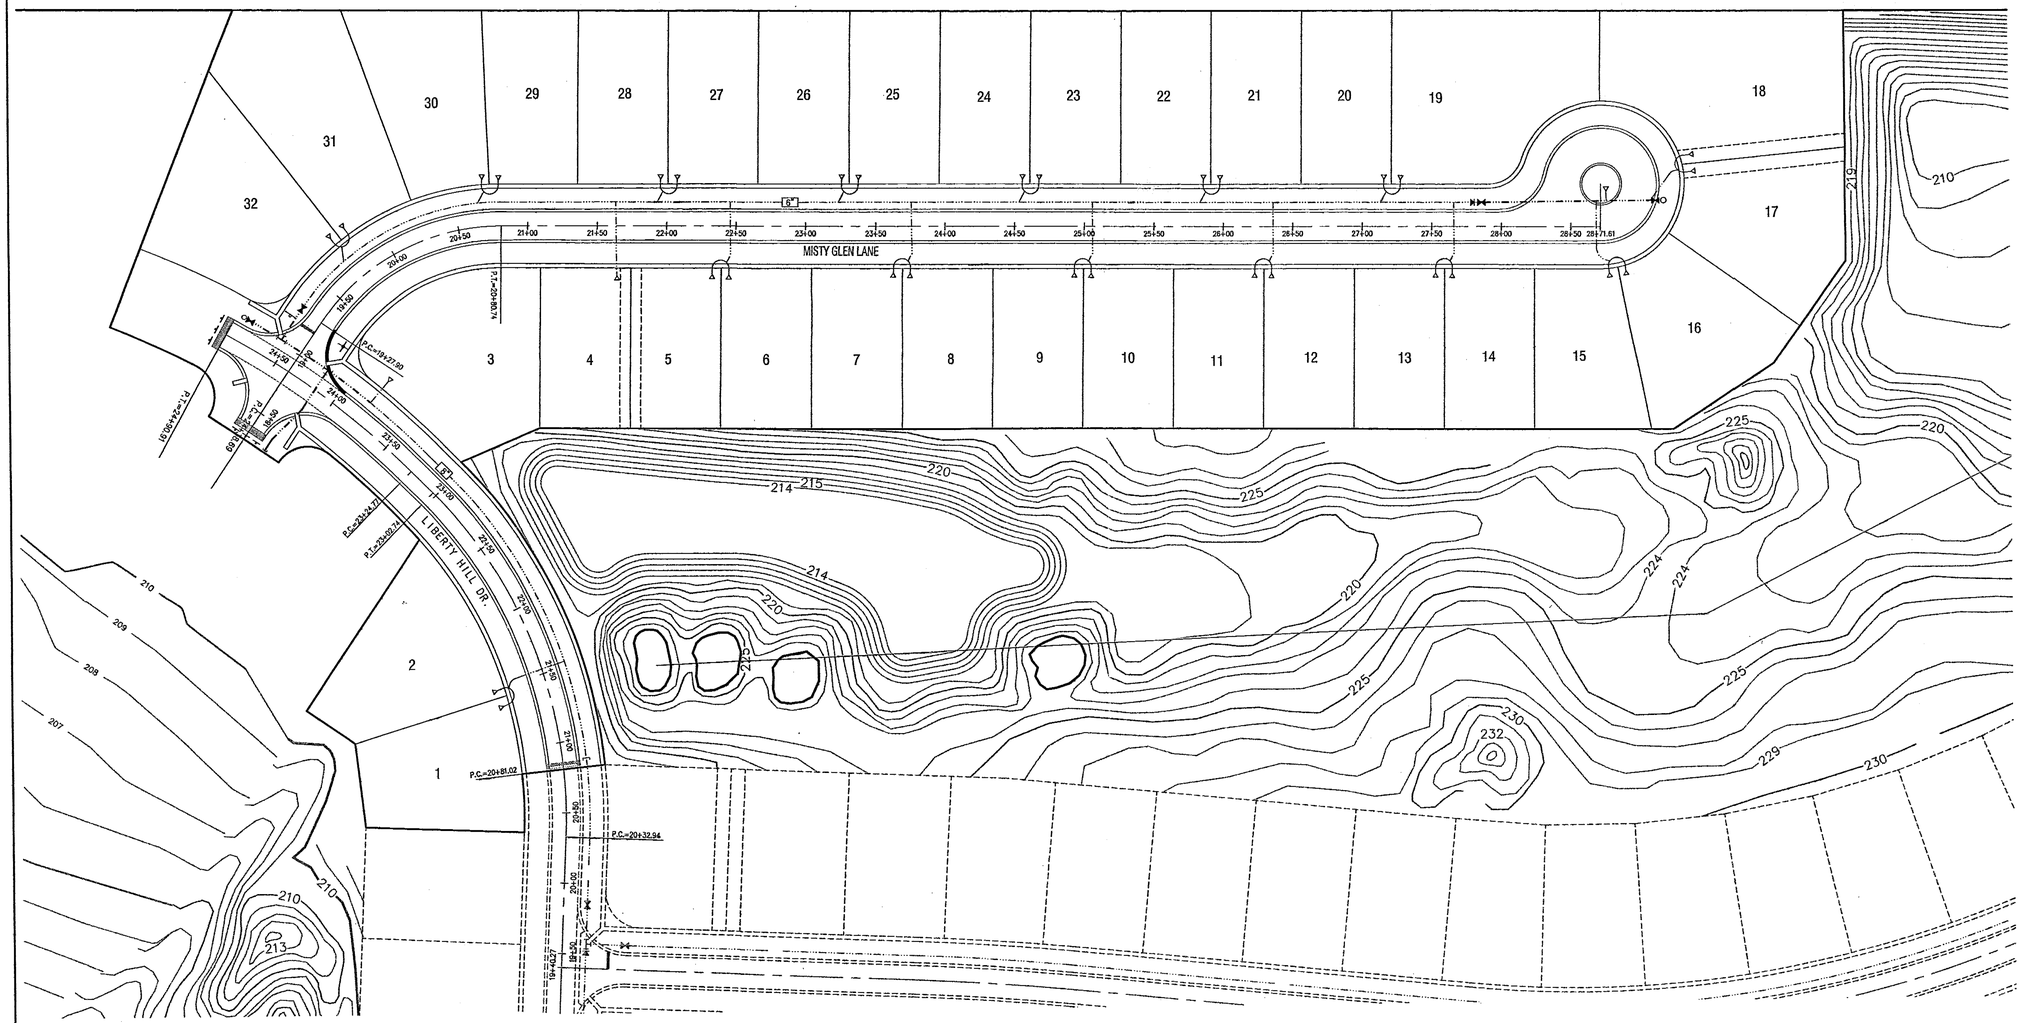
MISTY GLEN LANE
LIBERTY HILL DR.
P.C.=20+81.02
P.C.=20+32.94
P.C.=19+27.80
P.C.=24+24.77
P.T.=24+97.34
P.T.=19+80.14
P.T.=20+80.14
P.T.=20+50.01
P.T.=20+50.01
P.T.=20+50.01