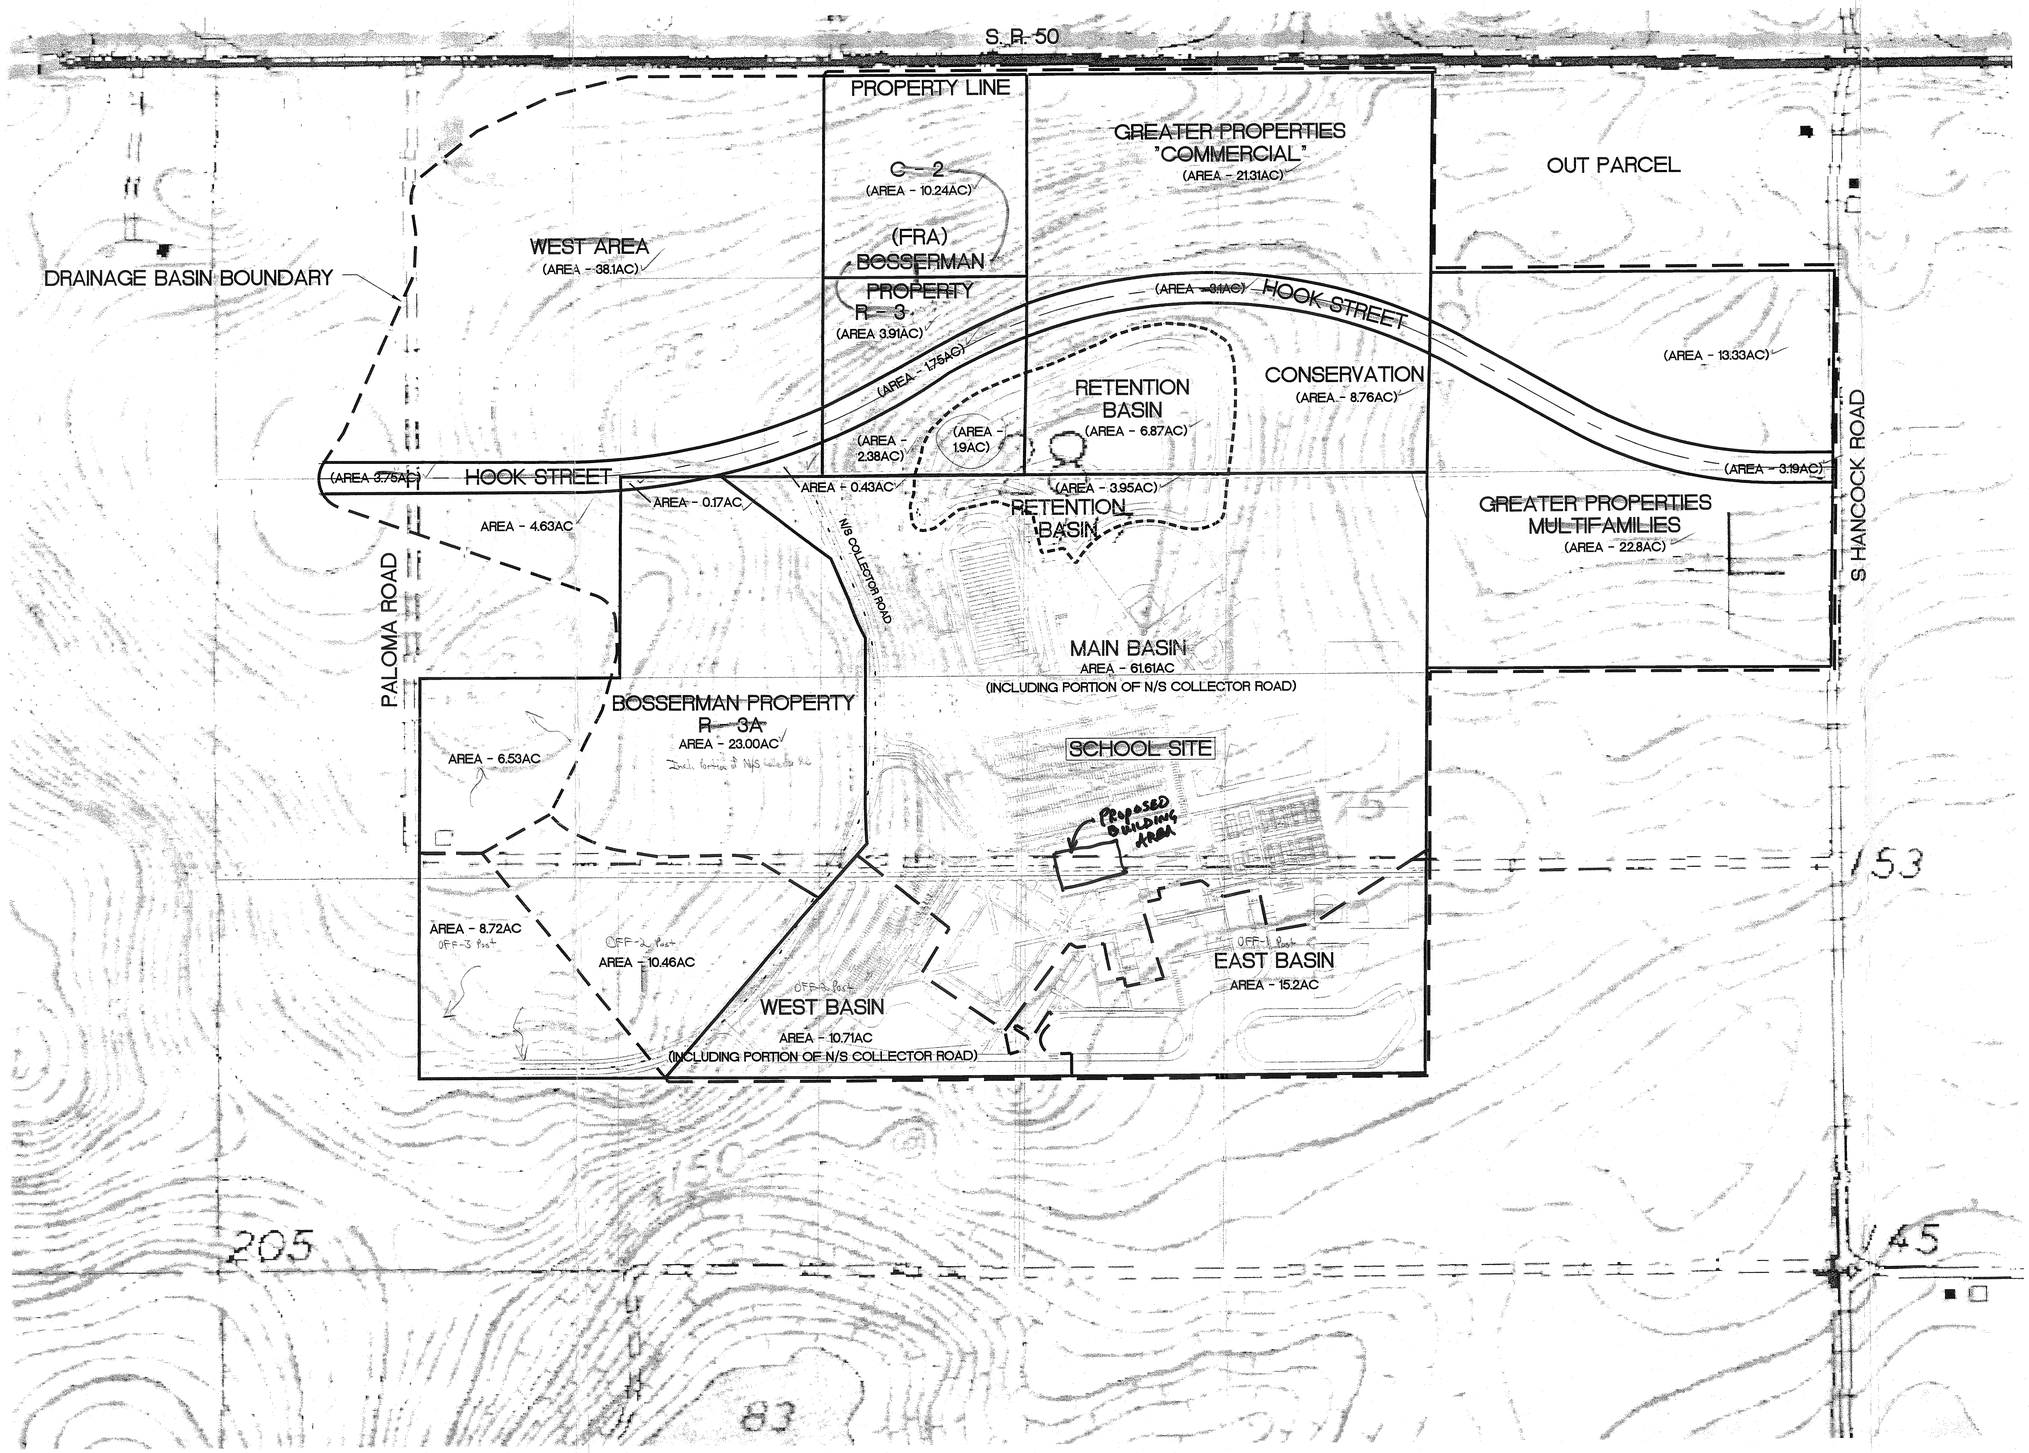

N

SCALE: 1"=200'

LEGEND

- DRAINAGE BASIN
- PROPERTY LINE
- RETENTION BASIN

NOTES:

1. REVISED HOOK STREET ALIGNMENT 1-5-01 PER MACINTOSH SURVEYORS DATED 3-17-00
2. AREAS SHOWN FOR GREATER PROPERTIES ARE FROM BOUNDARY SURVEY FOR GREATER CONST. DATED 3-17-00
3. AREAS SHOWN FOR BOSSERMAN PROPERTIES ARE FROM BOUNDARY SURVEY FOR KEN BOSSERMAN DATED 5-7-98

THE LIMITS OF THE STORM WATER RETENTION BASIN (ELEV. 140.00) AND ACREAGE ARE BASED ON CURRENT FARNER BARLEY FIELD SURVEY

RECEIVED JAN 25 2001 PDS ORLANDO SOR WRD

RECEIVED MAR 01 2006 PDS TAVARES INFO CENTER

cph ENGINEERS, INC.
CPH Engineers, Inc.
1117 EAST ROBINSON STREET
SUITE C
ORLANDO, FLORIDA 32801
TELEPHONE: (407) 425-0452
FAX: (407) 648-1036
WWW.CPHENGINEERS.COM

SWILLEY CURTIS MUNDY HUNNICUTT ASSOCIATES ARCHITECTS INC.

ROBERT H. SWILLEY A.I.A.
JOHN R. CURTIS A.I.A.
BENJAMIN F. MUNDY, JR. A.I.A.
KEITH HUNNICUTT A.I.A.
EMORY A. ANDERSON, JR. A.I.A.

1036 SOUTH FLORIDA AVENUE
LAKELAND, FLORIDA 33803
TELEPHONE: 941/688-8882
FAX: 941/688-8835
INTERNET: scmharch.com
LICENSE NO. AA C000772

PHASE II/III: CONSTRUCTION DOCUMENT DESIGN
HIGH SCHOOL AAA,
PROJECT NO. XXXXXX
THE SCHOOL BOARD OF LAKE COUNTY, FLORIDA
CLERMONT, FLORIDA

POST-DEVELOPMENT DRAINAGE BASIN MAP

REVISION 2	
REVISION 1 1/05/01 HOOK STREET ALIGNMENT	
CONSTRUCTION	12/08/00
APPROVAL	11/20/00
REVIEW	
CHECKED BY	
DRAWN BY	DGH 9/00

FIG.8

0010

1/23/01

EXHIBIT 2d