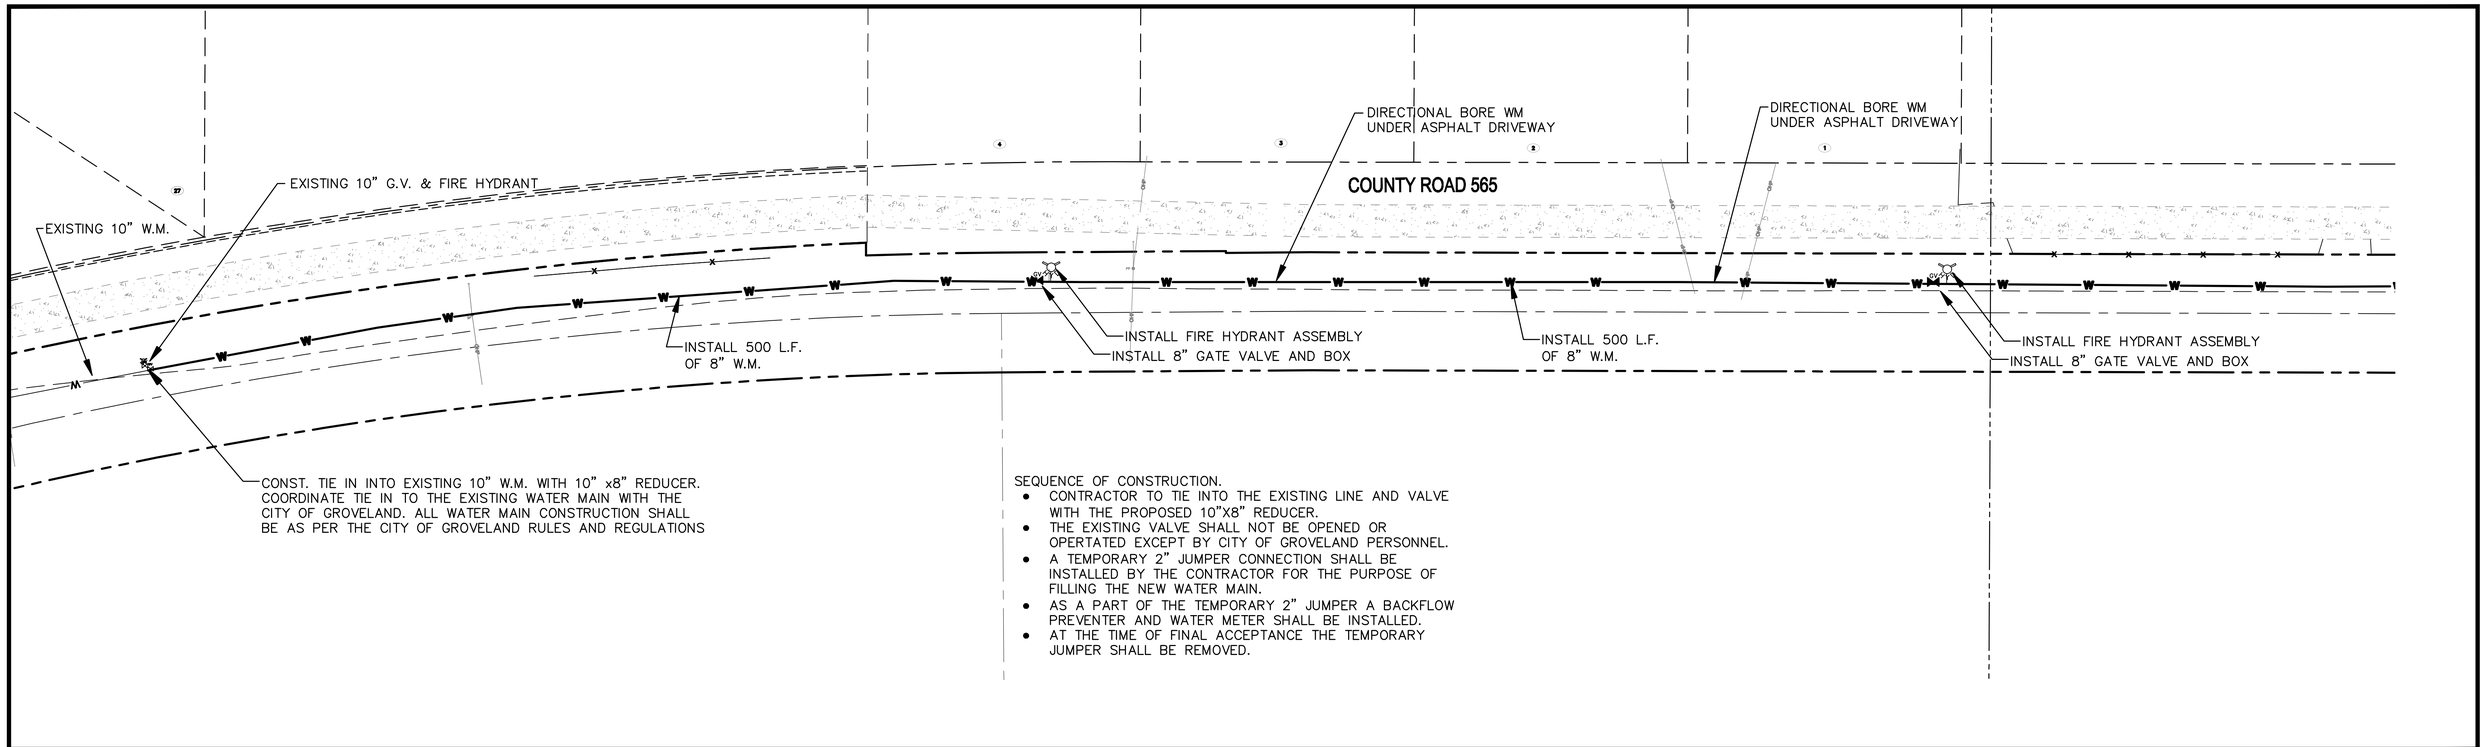

SEQUENCE OF CONSTRUCTION.

- CONTRACTOR TO TIE INTO THE EXISTING LINE AND VALVE WITH THE PROPOSED 10"X8" REDUCER.
- THE EXISTING VALVE SHALL NOT BE OPENED OR OPERTATED EXCEPT BY CITY OF GROVELAND PERSONNEL.
- A TEMPORARY 2" JUMPER CONNECTION SHALL BE INSTALLED BY THE CONTRACTOR FOR THE PURPOSE OF FILLING THE NEW WATER MAIN.
- AS A PART OF THE TEMPORARY 2" JUMPER A BACKFLOW PREVENTER AND WATER METER SHALL BE INSTALLED.
- AT THE TIME OF FINAL ACCEPTANCE THE TEMPORARY JUMPER SHALL BE REMOVED.

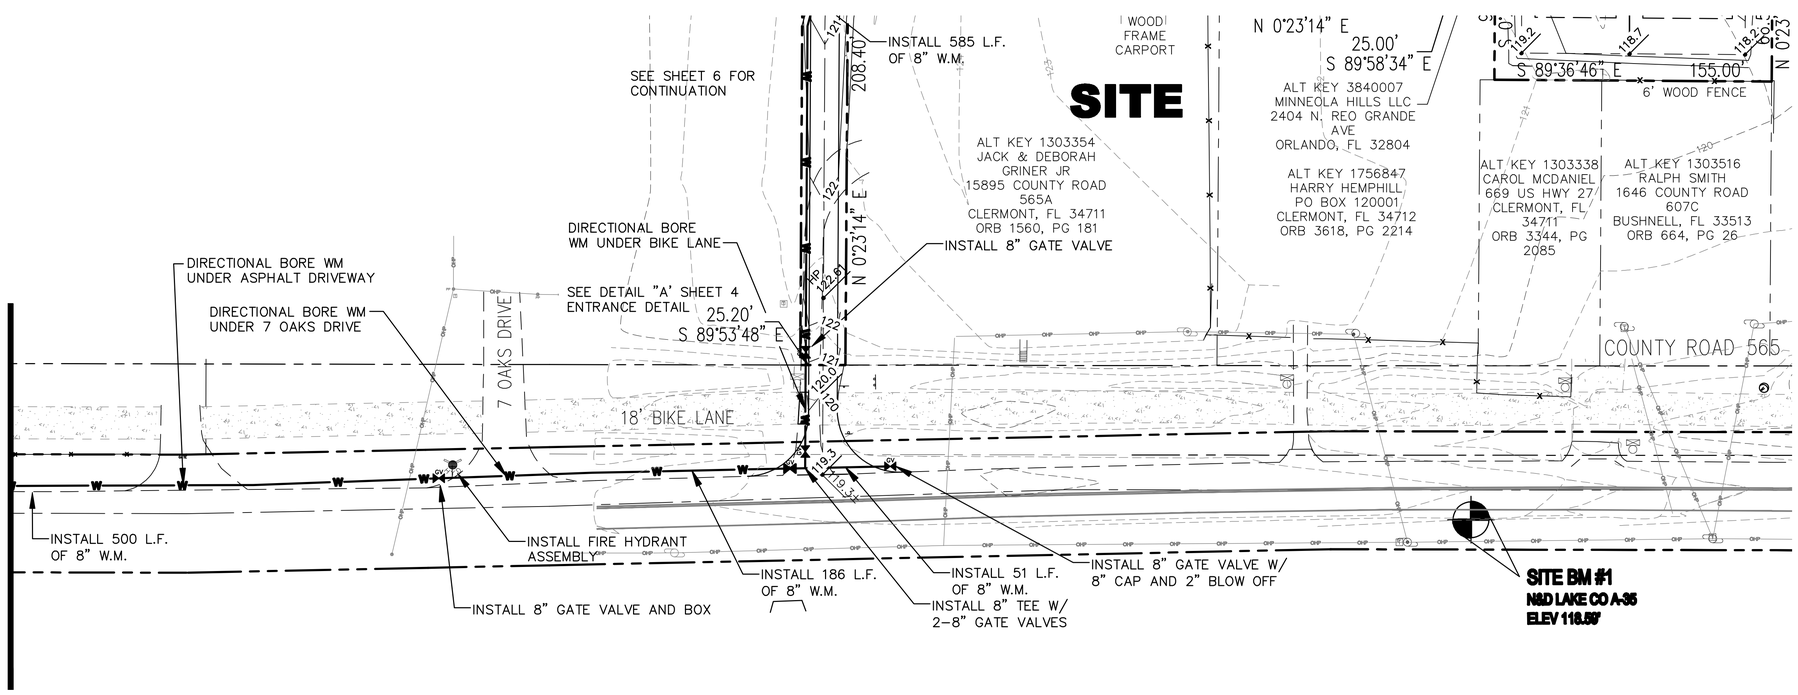

Off Site Water Plan

H & B CONSULTING ENGINEERS, INC.
Certificate of Authorization # 4829
P.O. Box 520
218 N. Florida Street – Suite 3
Bushnell, Florida 33513
Phone : (352) 793-2113

Lake Minneola Landings
C.R. 561
Groveland, Fl. 34711

REVISIONS	
10/15	Added Turn Lanes CR 561A
10/15	Listed lot No's. per Lake Co.

Drawn: WSR | Checked: MZB
Date: 06/16 | Scale: as shown | Sheet 12 Of 18

J:\H & B Jobs\Lake Minneola Landings\plans\Minneola Landings Trans.dwg, 7/10/2017 11:05:53 AM