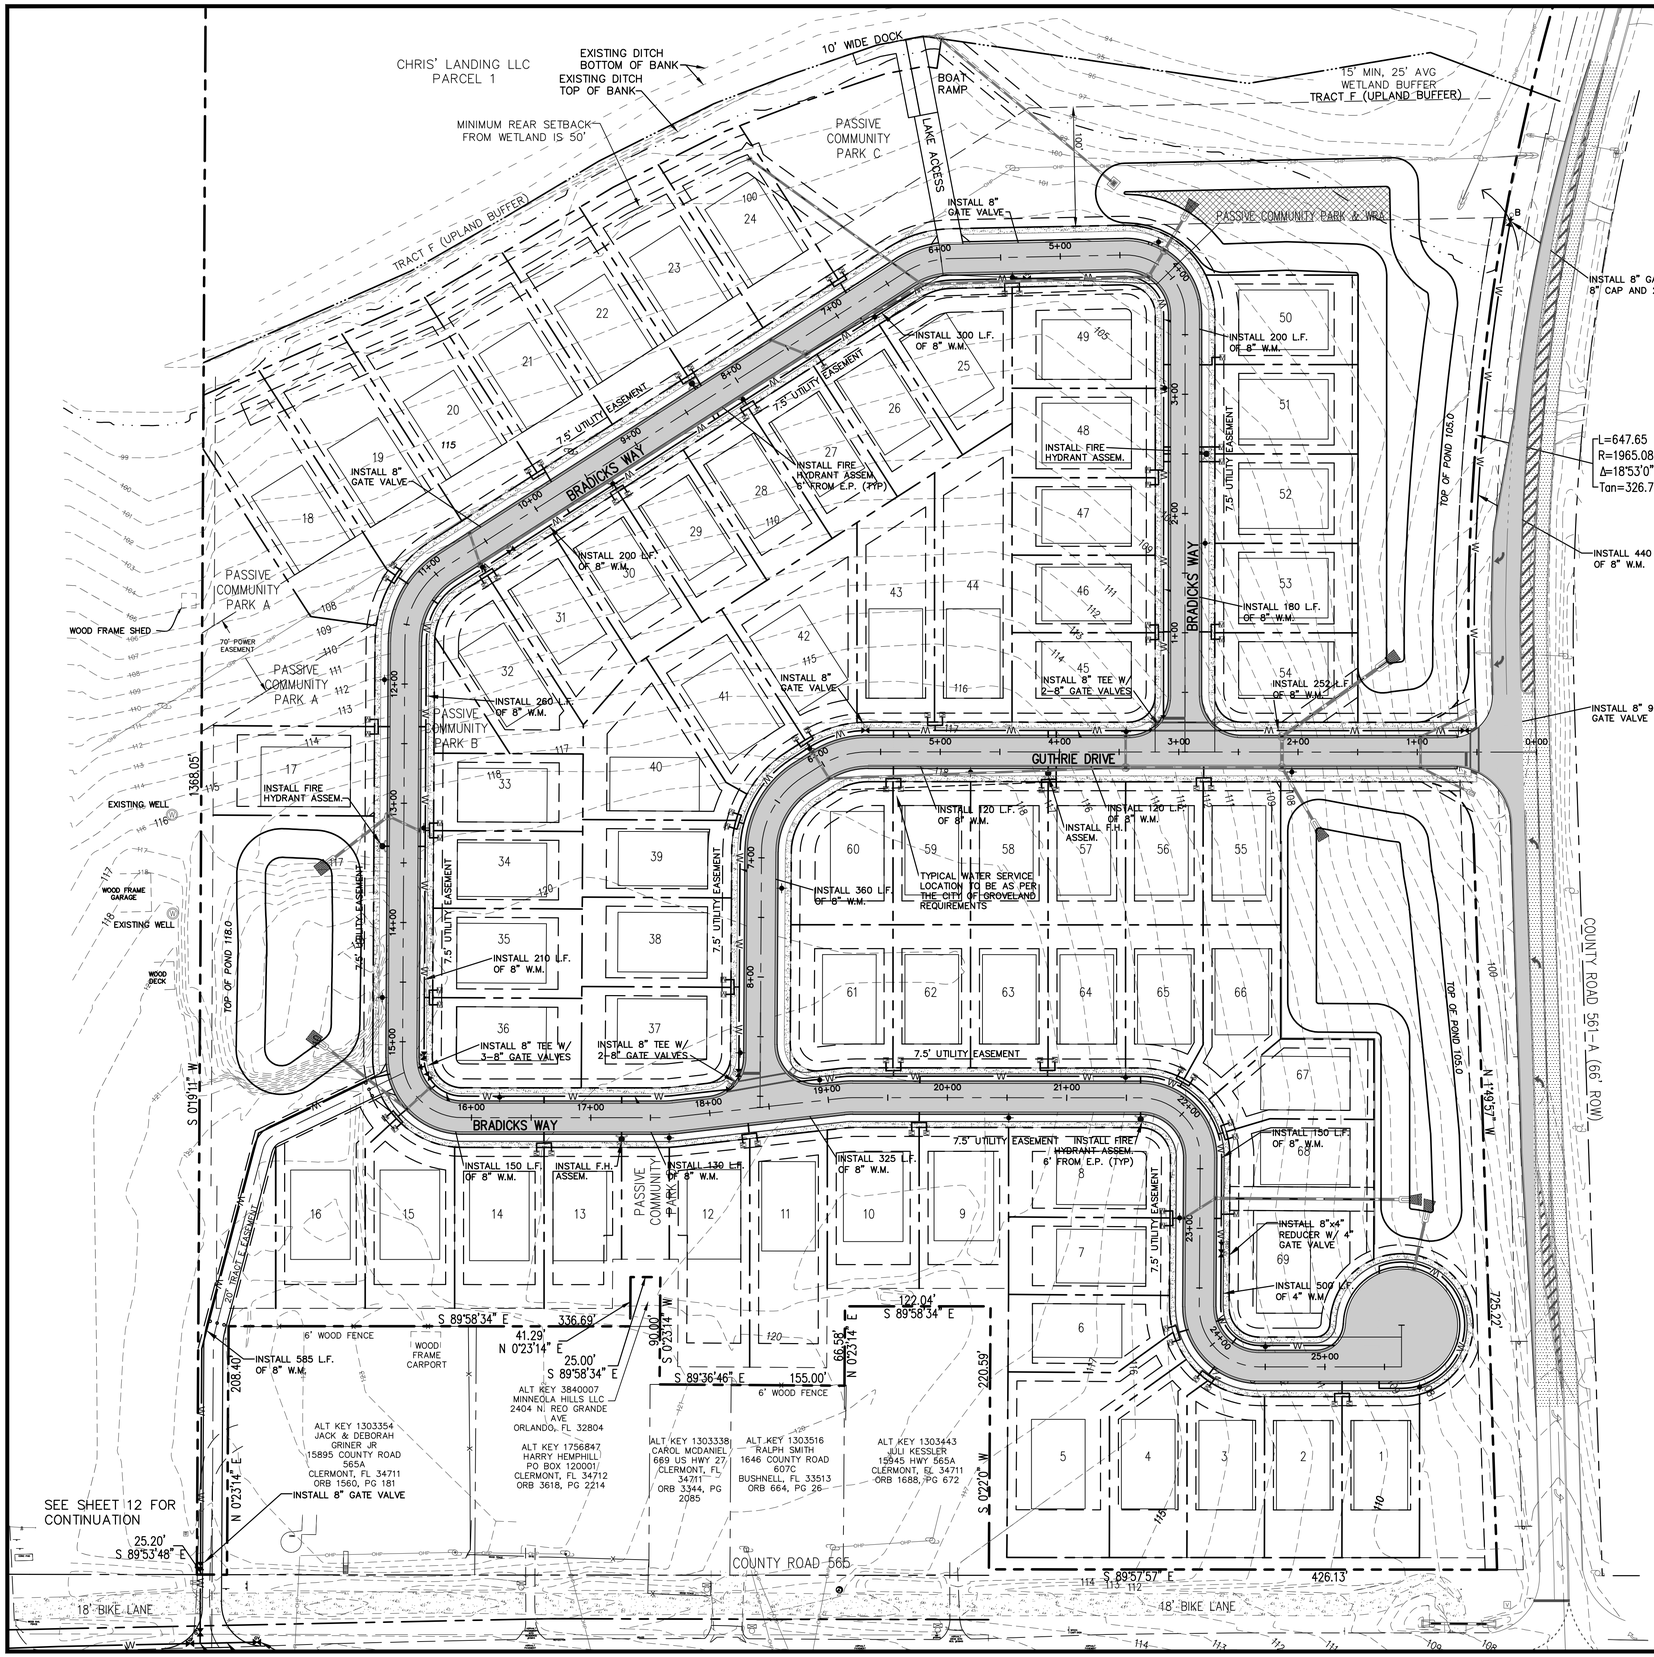

CURVE TABLE					
CURVE	LENGTH	RADIUS	DELTA	TANGENT	CHORD DIRECTION
C1	42.81	75.00	32°42'20"	22.01	S 73°40'16" W
C2	74.61	75.00	56°59'54"	40.72	S 28°49'8" W
C3	79.58	50.00	91°11'27"	51.05	N 45°34'18" W
C4	41.25	75.00	31°30'53"	21.16	S 73°4'32" W
C5	74.61	75.00	56°59'54"	40.72	S 28°49'8" W
C6	78.80	50.00	90°17'45"	50.26	S 44°49'42" E
C7	8.40	75.00	6°25'14"	4.21	N 86°48'49" E
C8	8.40	75.00	6°25'14"	4.21	S 86°48'49" W
C9	78.84	50.00	90°20'34"	50.30	N 44°48'17" W
C10	78.83	50.00	90°19'57"	50.29	S 44°47'58" E
C11	9.40	100.00	5°23'1"	4.70	S 87°19'55" W
C12	34.56	22.00	90°0'0"	22.00	N 45°1'26" E
C13	39.79	25.00	91°11'27"	25.53	N 45°34'18" W
C14	27.50	50.00	31°30'53"	14.11	S 73°4'32" W
C15	49.74	50.00	56°59'54"	27.15	S 28°49'8" W
C16	39.40	25.00	90°17'45"	25.13	S 44°49'42" E
C17	5.60	50.00	6°25'14"	2.80	N 86°48'49" E
C18	31.98	22.00	83°17'0"	19.56	N 41°57'41" E
C19	50.48	100.00	28°55'16"	25.79	S 14°46'49" W
C20	49.00	100.00	28°4'39"	25.00	S 43°16'46" W
C21	1.39	100.00	0°47'47"	0.70	S 57°42'59" W
C22	46.30	100.00	26°31'32"	23.57	S 71°22'39" W
C23	37.94	75.00	28°59'1"	19.38	N 75°29'4" W
C24	11.21	100.00	6°25'14"	5.61	S 86°48'49" W
C25	37.14	22.00	96°43'0"	24.74	~~S 48°2'19" E~~
C26	49.74	50.00	56°59'54"	27.15	S 28°49'8" W
C27	28.54	50.00	32°42'20"	14.67	S 73°40'16" W
C29	27.17	75.00	20°45'25"	13.74	N 50°36'51" W
C30	30.91	75.00	23°36'48"	15.68	N 28°25'44" W
C31	68.64	60.00	65°33'0"	38.63	S 34°24'4" W
C32	18.52	12.00	88°24'30"	11.67	N 45°49'49" E
C33	39.41	25.00	90°19'57"	25.15	S 44°47'58" E
C34	22.24	75.00	16°59'20"	11.20	N 8°7'40" W
C35	70.96	75.00	54°12'26"	38.39	S 62°51'43" E
C36	15.29	60.00	14°36'10"	7.69	N 82°43'58" E
C37	25.49	75.00	19°28'16"	12.87	S 26°1'22" E
C38	6.48	100.00	3°42'36"	3.24	N 85°27'30" E
C39	5.60	50.00	6°25'14"	2.80	S 86°48'49" W
C40	39.42	25.00	90°20'34"	25.15	N 44°48'17" W
C41	21.80	75.00	16°39'14"	10.98	S 7°57'37" E
C42	6.28	75.00	4°47'56"	3.14	S 87°34'36" E
C43	4.73	100.00	2°42'38"	2.37	N 88°40'7" E
C44	55.63	75.00	42°29'49"	29.16	S 63°55'44" E
C45	22.34	75.00	17°3'55"	11.25	S 34°8'52" E
C46	34.56	22.00	90°0'0"	22.00	S 44°58'34" E
C47	34.43	75.00	26°18'3"	17.52	N 13°7'36" W
C50	40.75	100.00	23°20'49"	20.66	S 45°38'41" W
C51	45.58	100.00	26°7'4"	23.20	S 20°54'45" W
C52	13.15	100.00	7°32'2"	6.58	S 4°5'12" W

NOTE:
WATER SUPPLY FOR FIRE PROTECTION
WILL BE AVAILABLE PRIOR TO AND
DURING CONSTRUCTION

N

SCALE: 1"=60'

GRAPHIC SCALE
60 30 0 60 120
(IN FEET)

Utility Plan

H & B CONSULTING ENGINEERS, INC.
Certificate of Authorization # 4829
P.O. Box 520
218 N. Florida Street – Suite 3
Bushnell, Florida 33513
Phone : (352) 793–2113

REVISIONS	
10/15	Added Turn Lanes CR 561A
10/15	Listed lot No's. per Lake Co.

Lake Minneola Landings
C.R. 561
Groveland, Fl. 34711

Drawn: WSR | Checked: MZB
Date: 06/16 | Scale: as shown | Sheet 6 Of 18

D:\Documents\Projects\Wicks\H & B Jobs\Lake Minneola Landings\Minneola Landings Total.dwg, Ut-6 Utility Plan, 7/9/2017 7:13:51 PM, Bob, DWG To PDF.pc3, ARCH (all Sized Dr (36.00 x 24.00 Inches), 1:1