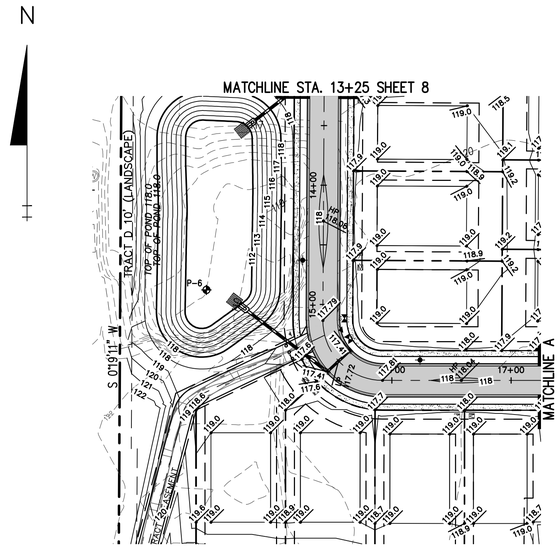

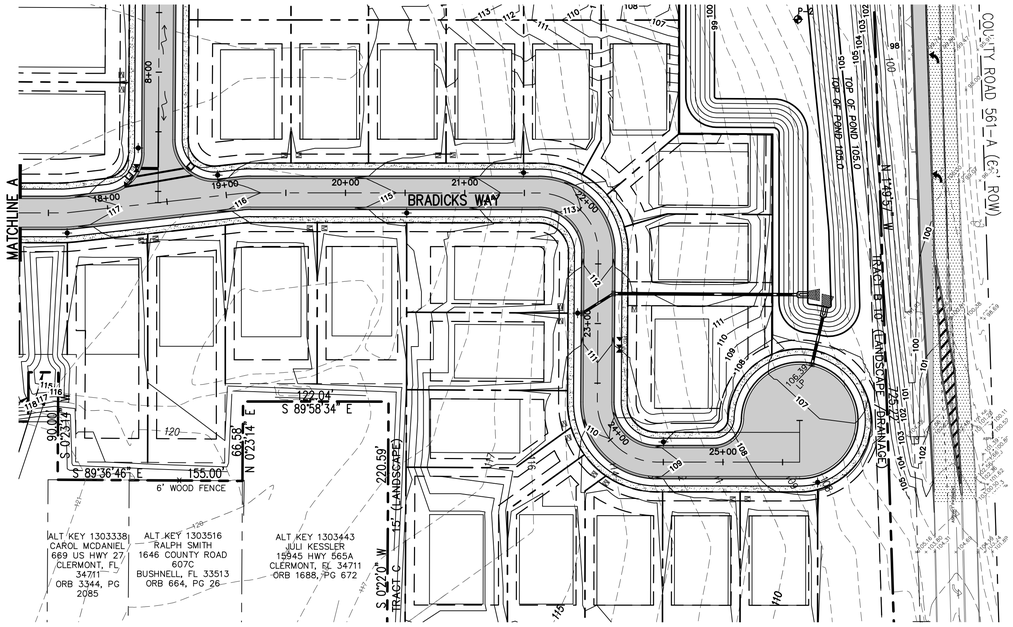

N

N

GRAPHIC SCALE
60 30 0 60 120
(IN FEET)

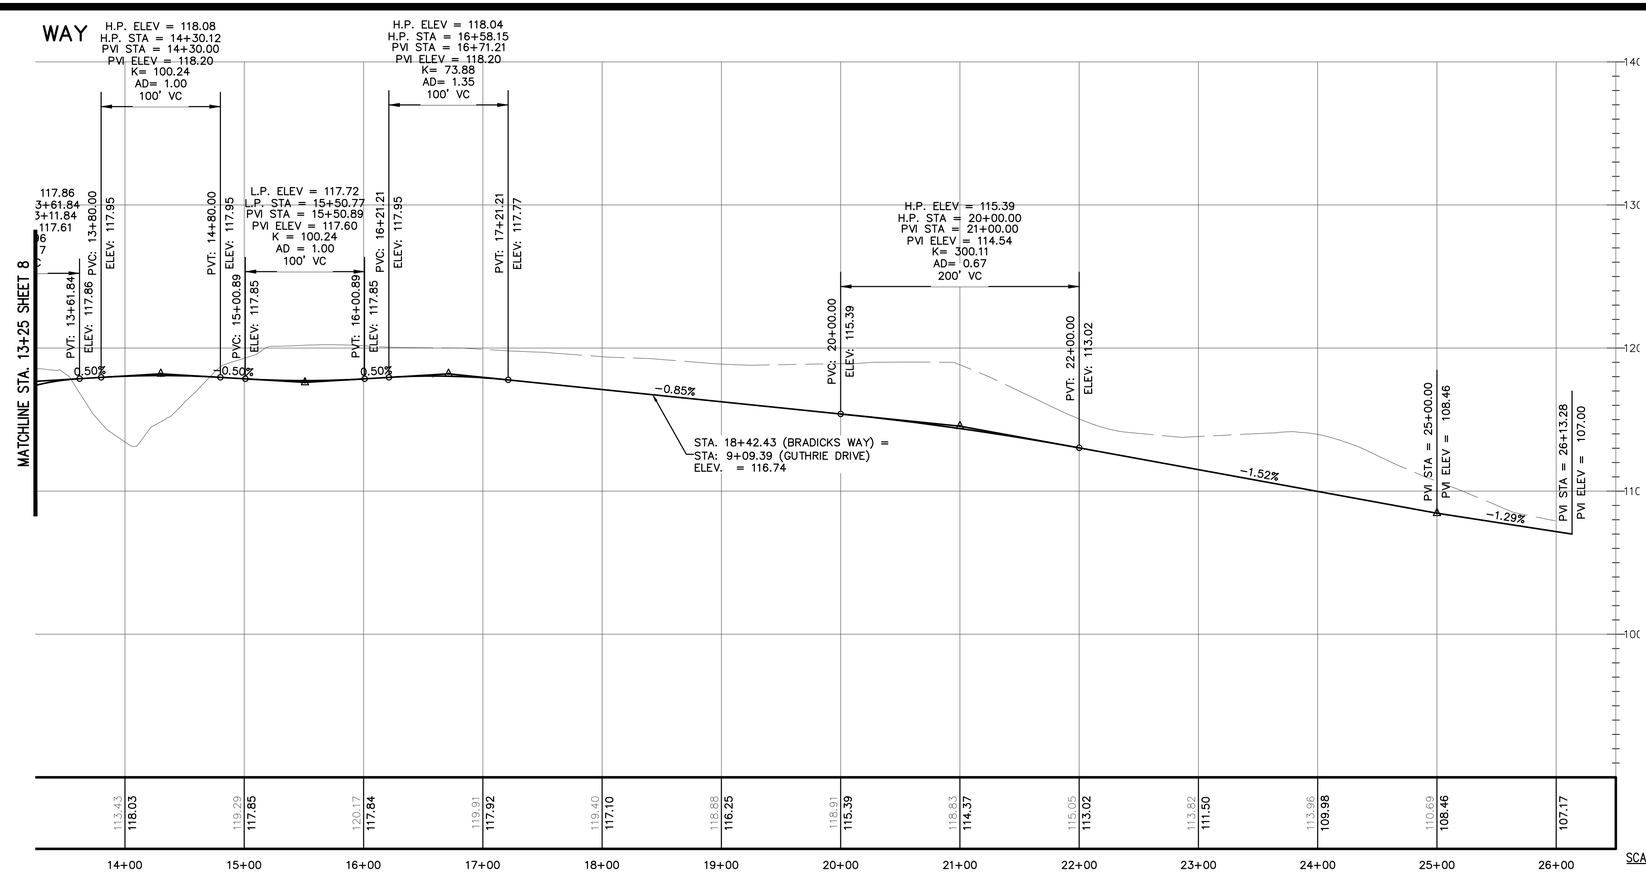

SCALE: 1"=60' HORZ.
1"= 5' VERT.

BRADICKS WAY PLAN & PROFILE

REVISIONS	
10/15	Added Turn Lanes CR 561A
10/15	Listed lot No's. per Lake Co.
4/16	Lake County comments from 4-11-16

H & B CONSULTING ENGINEERS, INC.
Certificate of Authorization # 4829
P.O. Box 520
218 N. Florida Street – Suite 3
Bushnell, Florida 33513
Phone : (352) 793-2113

Lake Minneola Landings
C.R. 561
Groveland, Fl. 34711

Drawn: WSR	Checked: MZB	
Date: 06/16	Scale: as shown	Sheet 9 Of 18

D:\Documents\Projects\Bricks\H & B Jobs Lake Minneola Landings\Minneola Landings Total.dwg, 6th 9 Bradicks Way Plan and Profile, 7/9/2017 7:14:04 PM, Bob, DWG To PDF.pc3, ARCH full bleed D (36.00 x 24.00 Inches), 1:1