

COMPONENTS OF CONTRACT PLANS SET
ROADWAY PLANS
STRUCTURE PLANS

INDEX OF ROADWAY PLANS

SHEET NO.	SHEET DESCRIPTION
1	KEY SHEET
2	SIGNATURE SHEET
3	SUMMARY OF DRAINAGE STRUCTURES
4	TYPICAL SECTIONS
5	GENERAL NOTES
6 - 7	PROJECT LAYOUT
8 - 39	ROADWAY PLAN
40 - 44	DRAINAGE STRUCTURES
45	ROADWAY SOIL SURVEY
46 - 126	CROSS SECTIONS
127 - 128	TEMPORARY TRAFFIC CONTROL PLAN
129 - 161	UTILITY ADJUSTMENT PLAN
162	SIGNING AND PAVEMENT MARKING DETAIL
163 - 165	SIGNING AND PAVEMENT MARKING PLAN

LAKE COUNTY, FLORIDA





DEPARTMENT OF PUBLIC WORKS

ENGINEERING DIVISION

315 WEST MAIN STREET
TAVARES, FLORIDA 32778

CR 565 (VILLA CITY ROAD)
FROM NORTH OF SR 50 TO SOUTH OF US 27
SAFETY IMPROVEMENTS
FPID: 447609-1-58-01
FAN: D524 072 B

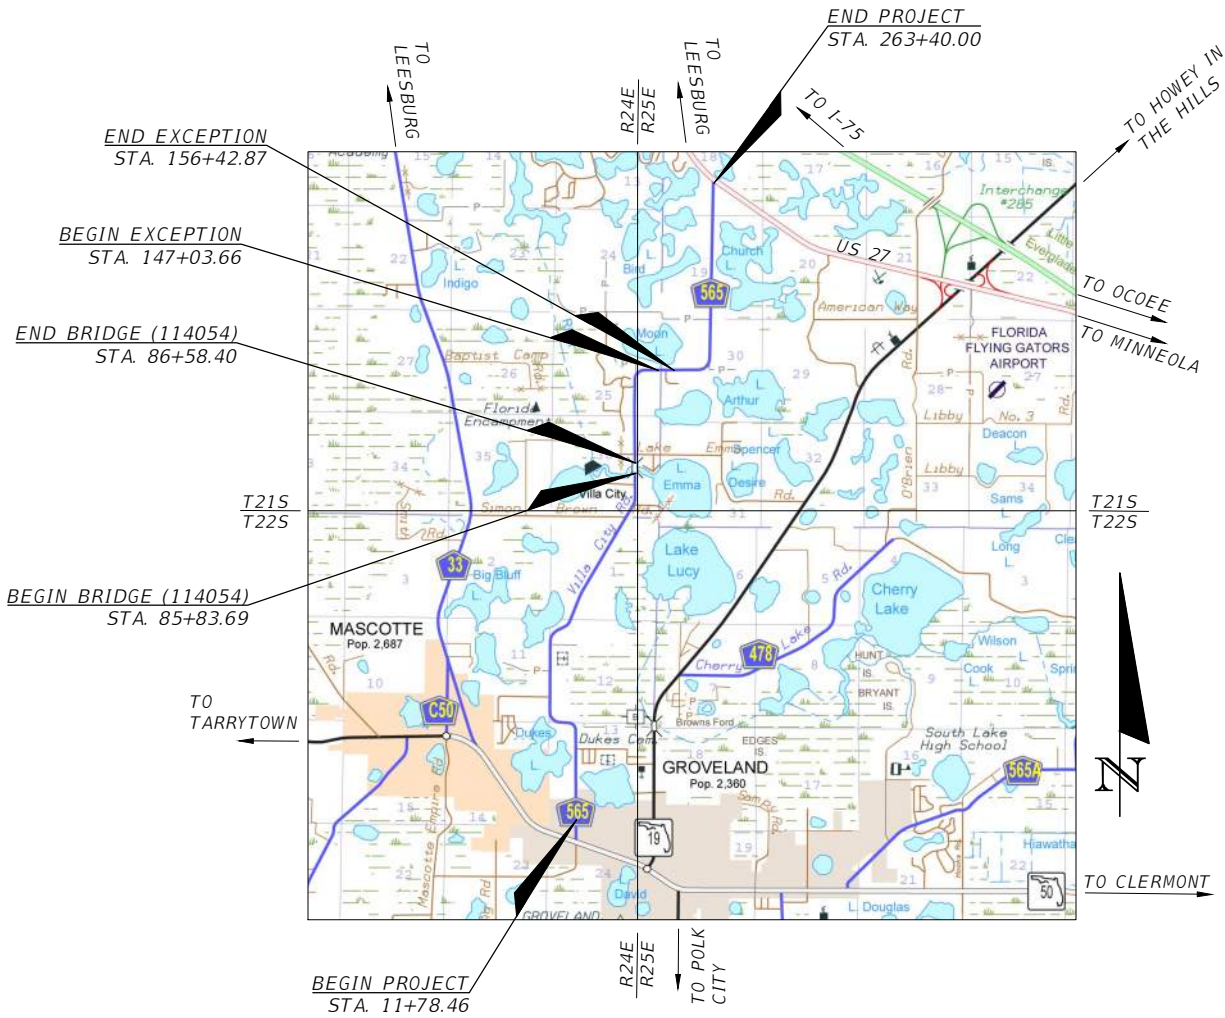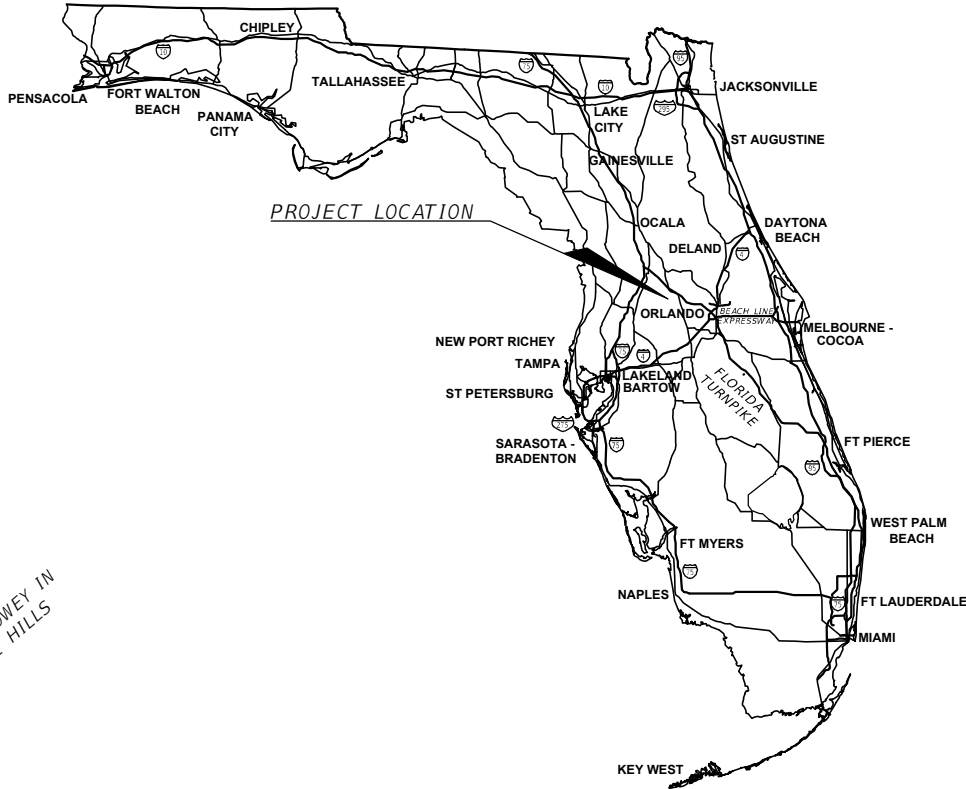

REVISIONS	
DATE	DESCRIPTION
9/17/26	REVISION 1 - SHEETS 1-4, 11 & 40

LENGTH OF PROJECT	LINEAR FEET	MILES
ROADWAY	36,964.49	7.001
BRIDGES	74.71	0.014
NET LENGTH OF PROJECT	37,039.20	7.015
EXCEPTIONS	939.21	0.178
GROSS LENGTH OF PROJECT	37,978.41	7.193

BURGESS & NIPLE

ENGINEER OF RECORD:


JOHN DEE, P.E.
P.E. NO.: 60053
BURGESS & NIPLE, INC.
1800 PEMBROOK DRIVE, SUITE 265
ORLANDO, FLORIDA, 32810
CERTIFICATE OF AUTHORIZATION NO.: 9853

GOVERNING STANDARD PLANS:
Florida Department of Transportation, FY2026-27 Standard Plans for
Road and Bridge Construction and applicable Interim Revisions (IRs).

Standard Plans for Road Construction and associated IRs are available
at the following website:
<http://www.fdot.gov/design/Standardplans>

GOVERNING STANDARD SPECIFICATIONS:
Florida Department of Transportation, FY 2026-27 Standard
Specifications for Road and Bridge Construction at the following
website:
<http://www.fdot.gov/programmanagement/Implemented/SpecBooks>

FISCAL YEAR	SHEET NO.
26	1

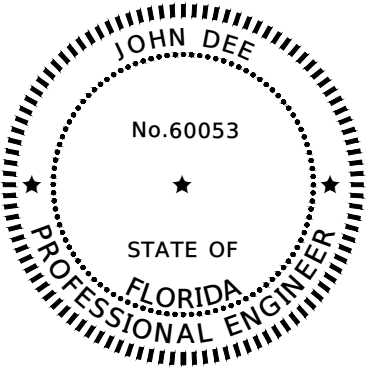

THIS ITEM HAS BEEN DIGITALLY
SIGNED AND SEALED BY


ON THE DATE ADJACENT TO THE SEAL

PRINTED COPIES OF THIS DOCUMENT ARE
NOT CONSIDERED SIGNED AND SEALED
AND THE SIGNATURE MUST BE VERIFIED
ON ANY ELECTRONIC COPIES.

BURGESS & NIPLE
1800 PEMBROOK DRIVE, SUITE 265
ORLANDO, FL 32810

THE ABOVE NAMED PROFESSIONAL ENGINEER SHALL BE RESPONSIBLE FOR THE FOLLOWING SHEETS IN
ACCORDANCE WITH RULE 61G15-23.004, F.A.C.

<u>PLAN INDEX</u>	
SHEET NO.	SHEET DESCRIPTION
1	KEY SHEET
2	SIGNATURE SHEET
4	TYPICAL SECTIONS
11	ROADWAY PLAN

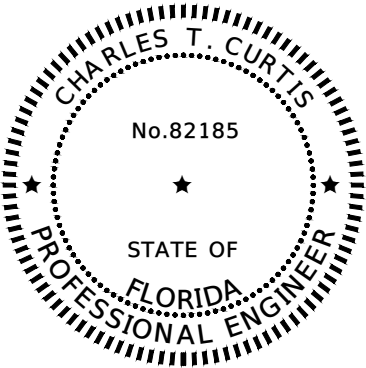

THIS ITEM HAS BEEN DIGITALLY
SIGNED AND SEALED BY

ON THE DATE ADJACENT TO THE SEAL

PRINTED COPIES OF THIS DOCUMENT ARE
NOT CONSIDERED SIGNED AND SEALED
AND THE SIGNATURE MUST BE VERIFIED
ON ANY ELECTRONIC COPIES.

BURGESS & NIPLE
1511 N. WEST SHORE BLVD., SUITE 500
TAMPA, FL 33607

THE ABOVE NAMED PROFESSIONAL ENGINEER SHALL BE RESPONSIBLE FOR THE FOLLOWING SHEETS IN
ACCORDANCE WITH RULE 61G15-23.004, F.A.C.

<u>PLAN INDEX</u>	
SHEET NO.	SHEET DESCRIPTION
2	SIGNATURE SHEET
3	SUMMARY OF DRAINAGE STRUCTURES
40	DRAINAGE STRUCTURES

R E V I S I O N S	
DATE	DESCRIPTION
9/17/26	REVISION 1-4, 11 & 40



LAKE COUNTY
315 WEST MAIN STREET
TAVARES, FL 32778

BURGESS & NIPLE

JOHN DEE, P.E.
P.E. LICENSE NUMBER 60053
1800 PEMBROOK DRIVE, SUITE 265
ORLANDO, FL 32810
CERTIFICATE OF AUTHORIZATION 9853

CR 565 (VILLA CITY ROAD)
FROM NORTH OF SR 50 TO SOUTH OF US 27
FPID NO. 447609-1-58-01


SIGNATURE SHEET

SHEET
NO.

2A

Q T Y	STR. NO.	STATION	SIDE	DESCRIPTION	B R L S	SIDE DRAIN (RCP)			STORM AND CROSS DRAIN (RCP)					MANHOLE TYPE P8	MITERED END SECTIONS (SIDE DRAIN)			MITERED END SECTIONS (CROSS DRAIN)	STRAIGHT CONCRETE ENDWALL				REMARKS
						ROUND									1:4				ROUND				
						15"	18"	24"	18"	24"	30"	36"	42"		15"	18"	24"		24"	24"	30"	36"	
P	S-1	14+45.62	LT	ENDWALL & PIPE	1							6								1		W/ CONC. COLLAR	
F																							
P	S-2	14+46.47	RT.	ENDWALL & PIPE	1							10									1		W/ CONC. COLLAR
F																							
P	SD-1	24+55.50	LT.	MES & PIPE	1			21								1							
F																							
P	SD-2	24+84.00	LT.	MES	1											1							
F																							
P	S-3	33+80.00	LT	ENDWALL & PIPE	2								30								1	W/ CONC. JACKET	
F																							
P	S-4	33+80.00	RT.	ENDWALL & PIPE	2								30								1	W/ CONC. JACKET	
F																							
P	SD-3	38+41.00	LT	MES & PIPE	1			36								1							
F																							
P	SD-4	38+85.00	RT	MES	1											1							
F																							
P	S-4A	43+59.83	RT	ENDWALL & PIPE	1						11								1			W/ CONC. JACKET	
F																							
P	S-5	61+65.00	LT	MES & PIPE	1					8							1					W/ CONC. JACKET	
F																							
P	S-6	61+65.00	RT	MES & PIPE	1					8							1					W/ CONC. JACKET	
F																							
P	S-6A	67+42.47	RT	MANHOLE & PIPE	1			4					1									W/ CONC. JACKET	
F																							
P	SD-5	67+60.47	RT	MES & PIPE	1		8									1							
F																							
P	SD-6	68+31.43	RT	MES & PIPE	1		14									1							
F																							
P	SD-7	68+51.83	RT	MES	1											1							
F																							
P	S-7	114+31.66	LT	ENDWALL & PIPE	1					11								1				W/ CONC. JACKET	
F																							
P	SD-8	132+47.70	LT	MES & PIPE	1	30								1									

 LAKE COUNTY, FL REAL FLORIDA - REAL CLOSE		LAKE COUNTY 315 WEST MAIN STREET TAVARES, FL 32778	BURGESS & NIPLE CHARLES T. CURTIS, P.E. P.E. LICENSE NUMBER 82185 1511 N. WEST SHORE BLVD., SUITE 500 TAMPA, FL 33607 CERTIFICATE OF AUTHORIZATION 9853	CR 565 (VILLA CITY ROAD) FROM NORTH OF SR 50 TO SOUTH OF US 27 FPID NO. 447609-1-58-01	<i>SUMMARY OF DRAINAGE STRUCTURES</i>	SHEET NO. 3
--	--	--	---	---	--	-----------------------------

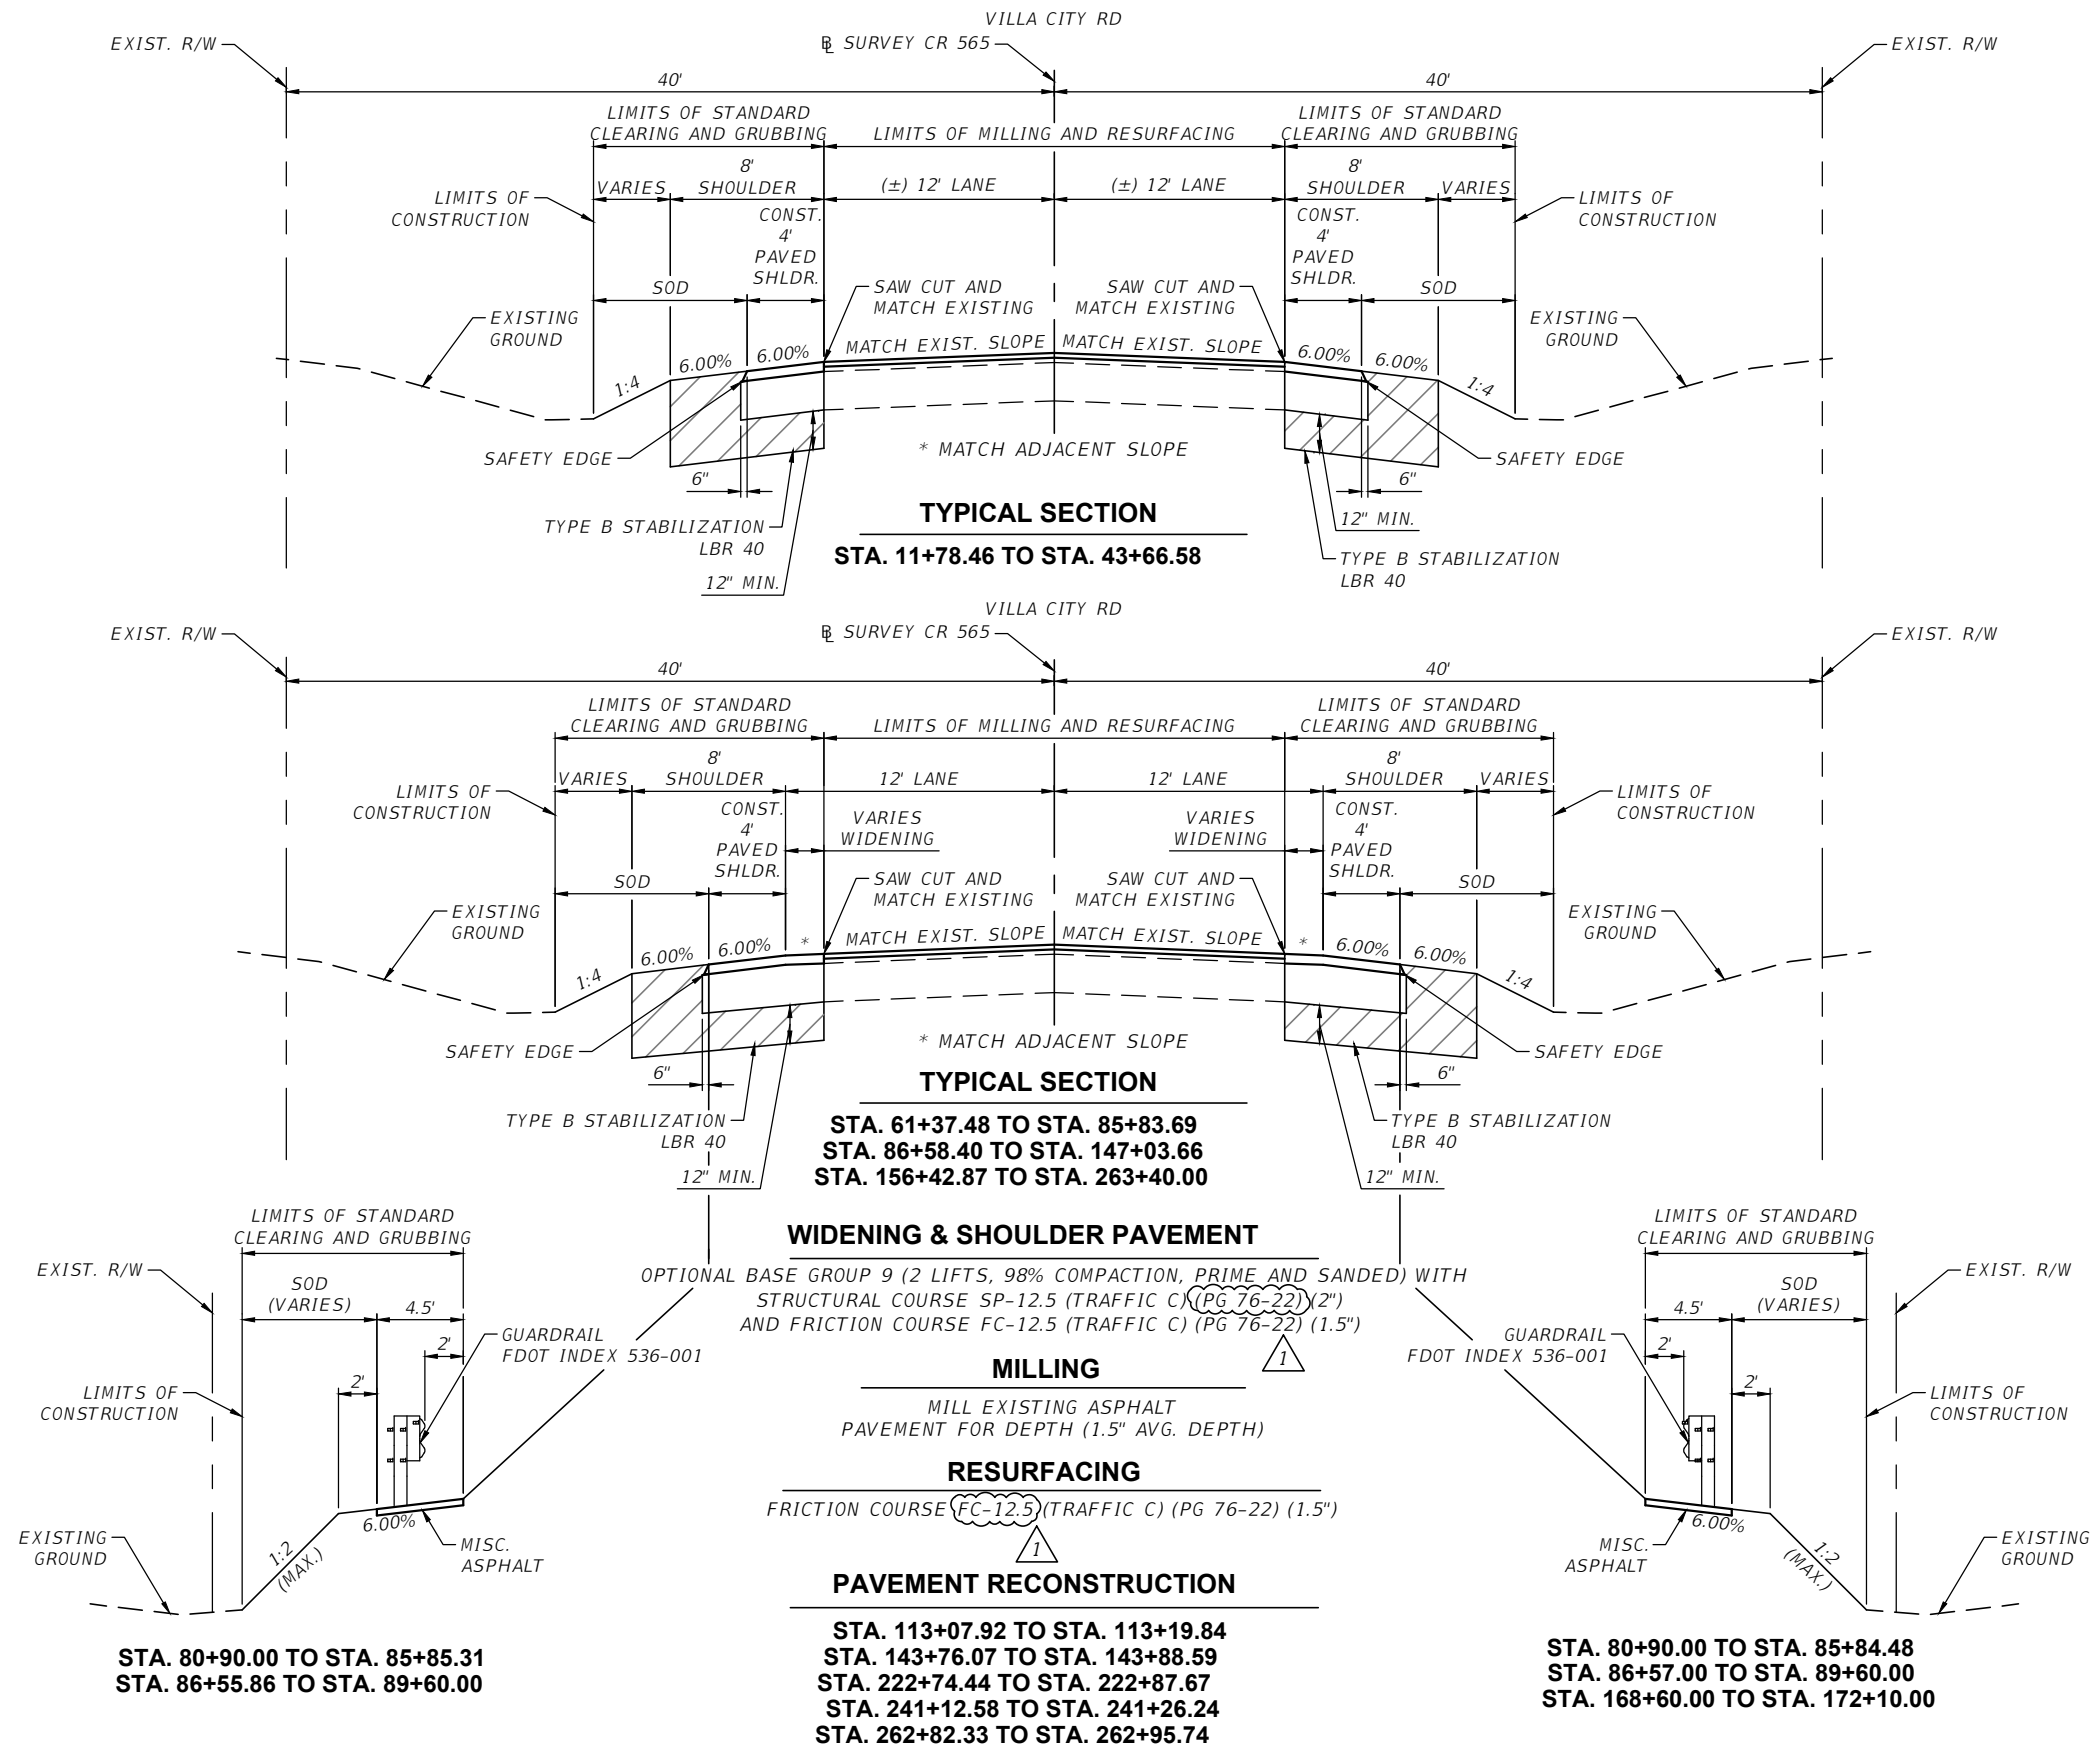

POSTED SPEED: 45 MPH
DESIGN SPEED: 45 MPH

REVISIONS	
DATE	DESCRIPTION
9/17/26	REVISION 1 - REVISED PAVEMENT DESIGN



LAKE COUNTY
315 WEST MAIN STREET
TAVARES, FL 32778

BURGESS & NIPLÉ

JOHN DEE, P.E.
P.E. LICENSE NUMBER 60053
1800 PEMBROOK DRIVE, SUITE 265
ORLANDO, FL 32810
CERTIFICATE OF AUTHORIZATION 9853


CR 565 (VILLA CITY ROAD)
FROM NORTH OF SR 50 TO SOUTH OF US 27
FPID NO. 447609-1-58-01

TYPICAL SECTIONS

SHEET
NO.

4

THE OFFICIAL RECORD OF THIS SHEET IS THE ELECTRONIC FILE DIGITALLY SIGNED AND SEALED UNDER RULE 61G15-23.004, F.A.C.

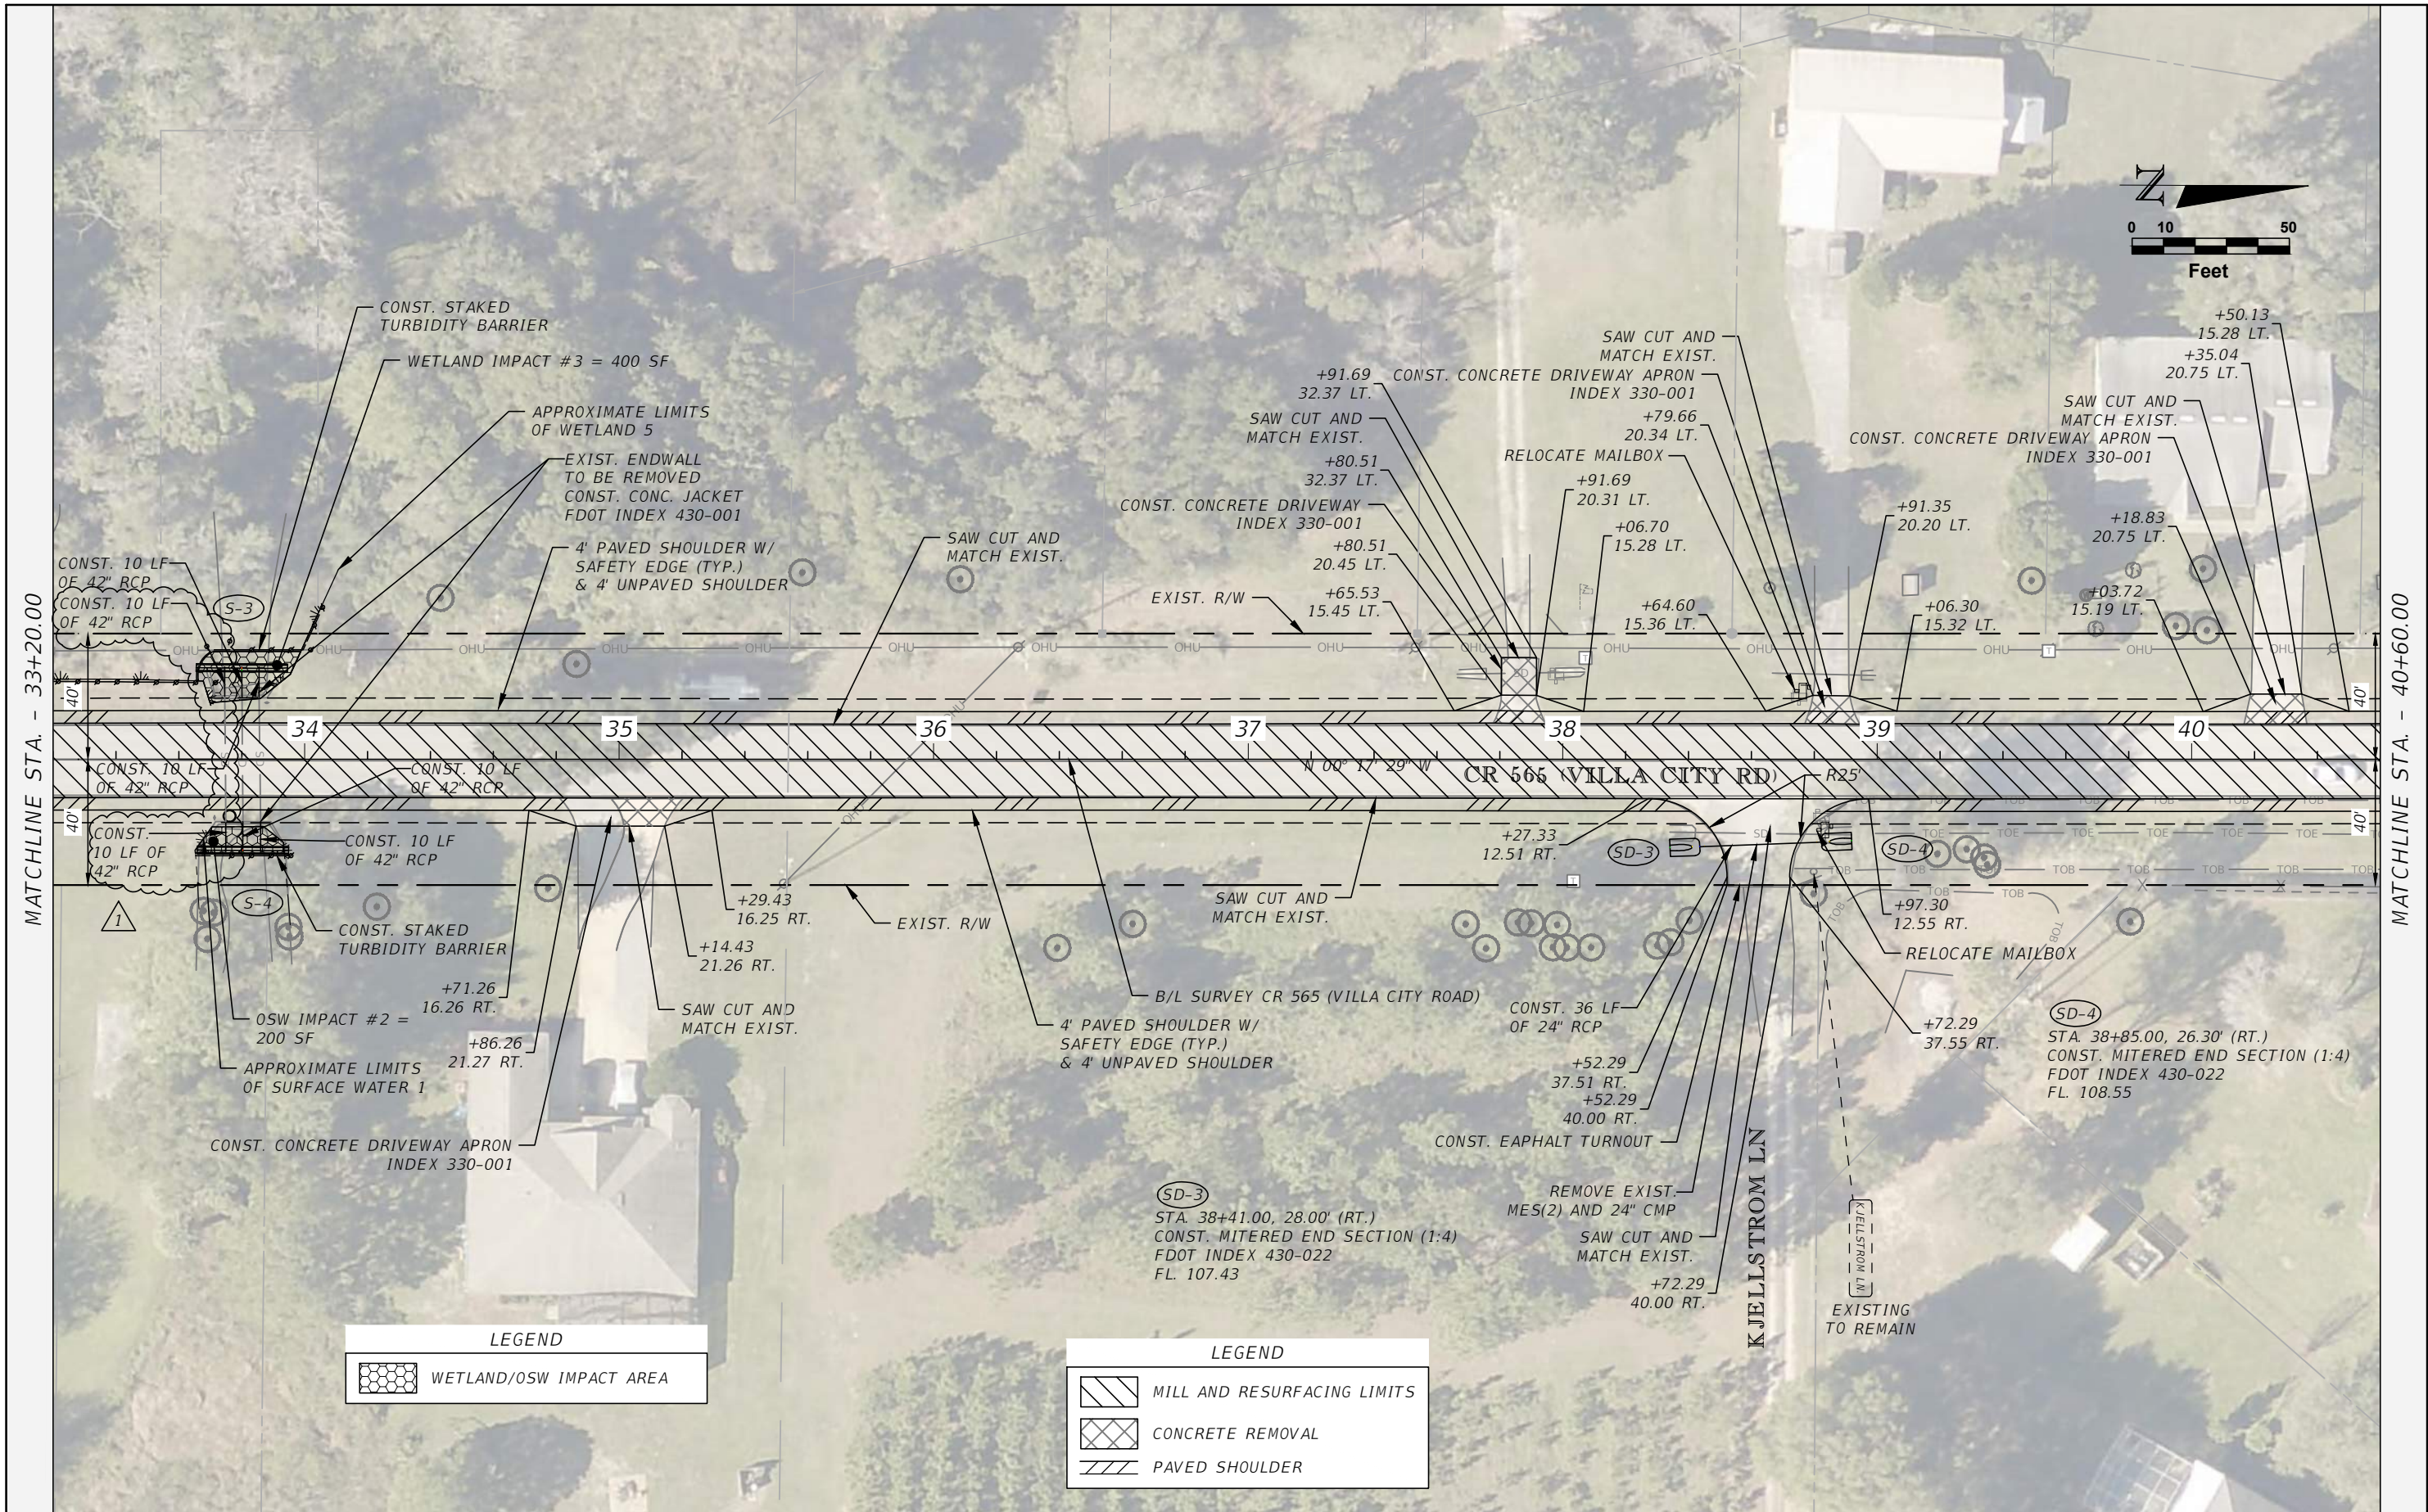

MATCHLINE STA. - 33+20.00

MATCHLINE STA. - 40+60.00

LEGEND

 WETLAND/OSW IMPACT AREA

LEGEND

 MILL AND RESURFACING LIMITS

 CONCRETE REMOVAL

 PAVED SHOULDER

REVISIONS	
DATE	DESCRIPTION
9/17/26	REVISION 1 - REVISED CROSS DRAIN



LAKE COUNTY
315 WEST MAIN STREET
TAVARES, FL 32778

BURGESS & NIPLÉ

JOHN DEE, P.E.
P.E. LICENSE NUMBER 60053
1800 PEMBROOK DRIVE, SUITE 265
ORLANDO, FL 32810
CERTIFICATE OF AUTHORIZATION 9853


CR 565 (VILLA CITY ROAD)
FROM NORTH OF SR 50 TO SOUTH OF US 27
FPID NO. 447609-1-58-01

ROADWAY PLAN (4)

SHEET NO.

11

THE OFFICIAL RECORD OF THIS SHEET IS THE ELECTRONIC FILE DIGITALLY SIGNED AND SEALED UNDER RULE 61G15-23.004, F.A.C.

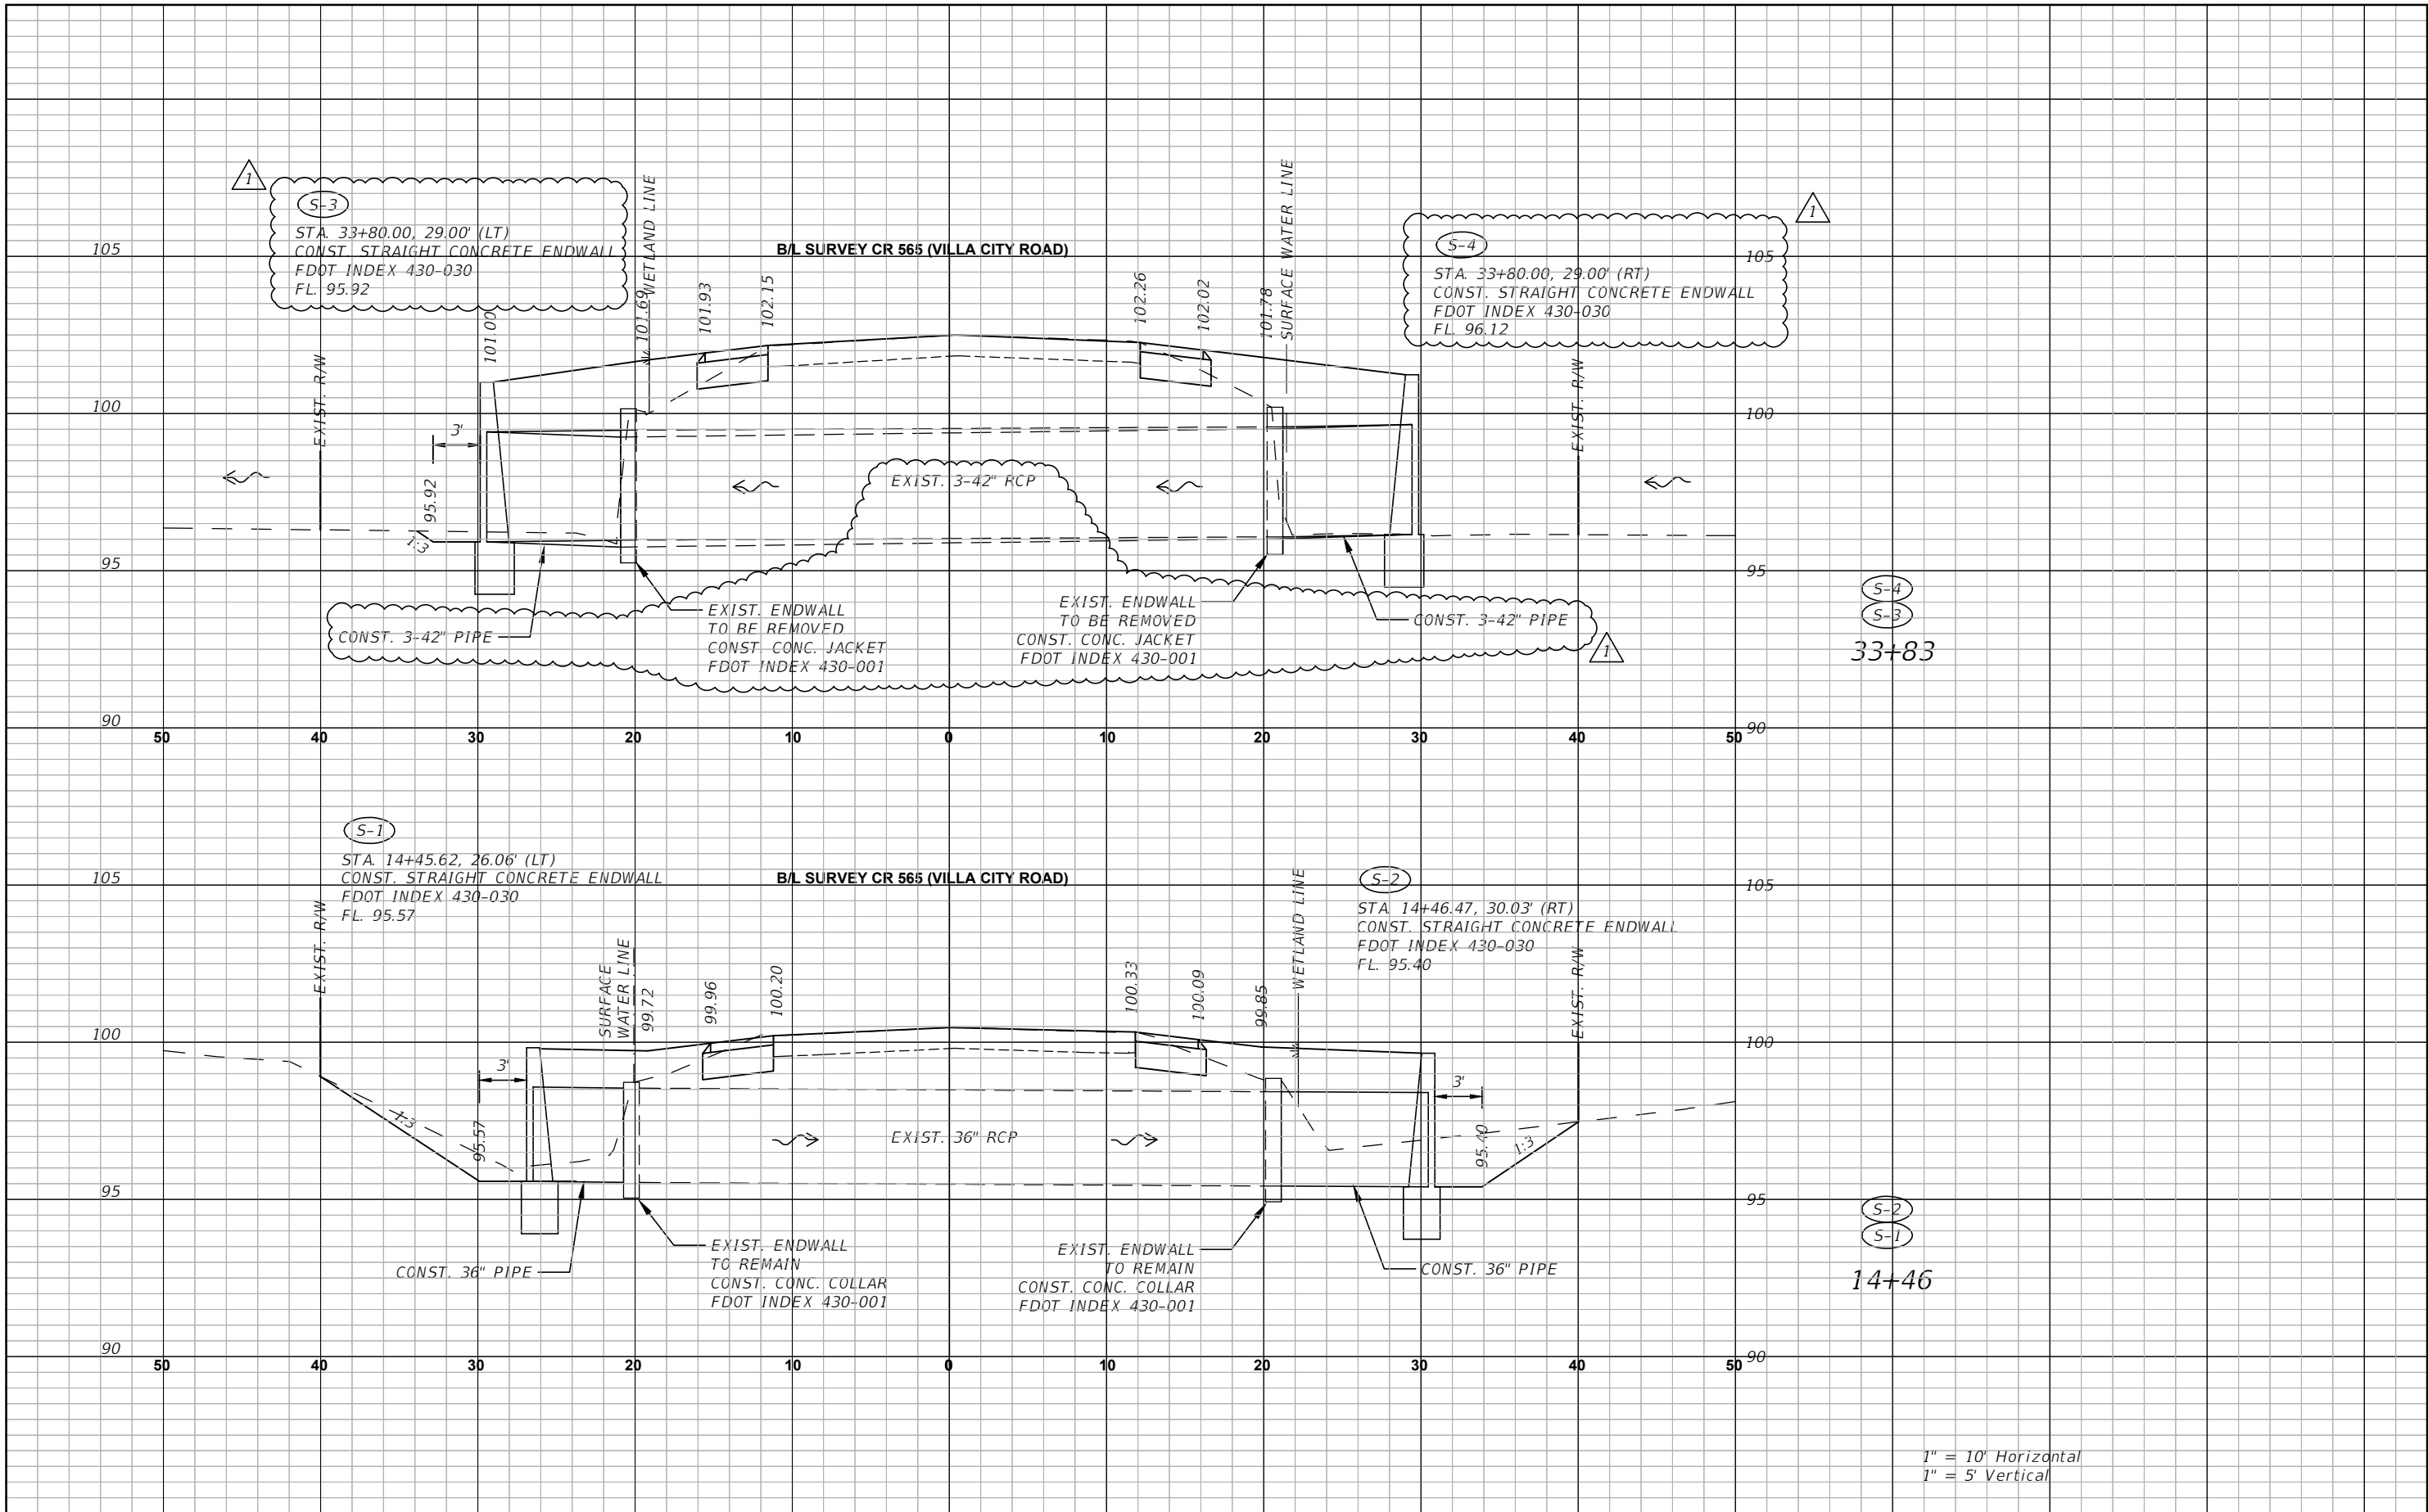

1" = 10' Horizontal
1" = 5' Vertical

REVISIONS	
DATE	DESCRIPTION
9/17/26	REVISION 1 - REVISED CROSS DRAIN



LAKE COUNTY
315 WEST MAIN STREET
TAVARES, FL 32778

BURGESS & NIPLÉ

CHARLES T. CURTIS, P.E.
P.E. LICENSE NUMBER 82185
1511 N. WEST SHORE BLVD., SUITE 500
TAMPA, FL 33607
CERTIFICATE OF AUTHORIZATION 9853

CR 565 (VILLA CITY ROAD)
FROM NORTH OF SR 50 TO SOUTH OF US 27
FPID NO. 447609-1-58-01

DRAINAGE STRUCTURES (1)

40

SHEET NO.
40

THE OFFICIAL RECORD OF THIS SHEET IS THE ELECTRONIC FILE DIGITALLY SIGNED AND SEALED UNDER RULE 61G15-23.004, F.A.C.