DEED BOOK 369 PAGE 400

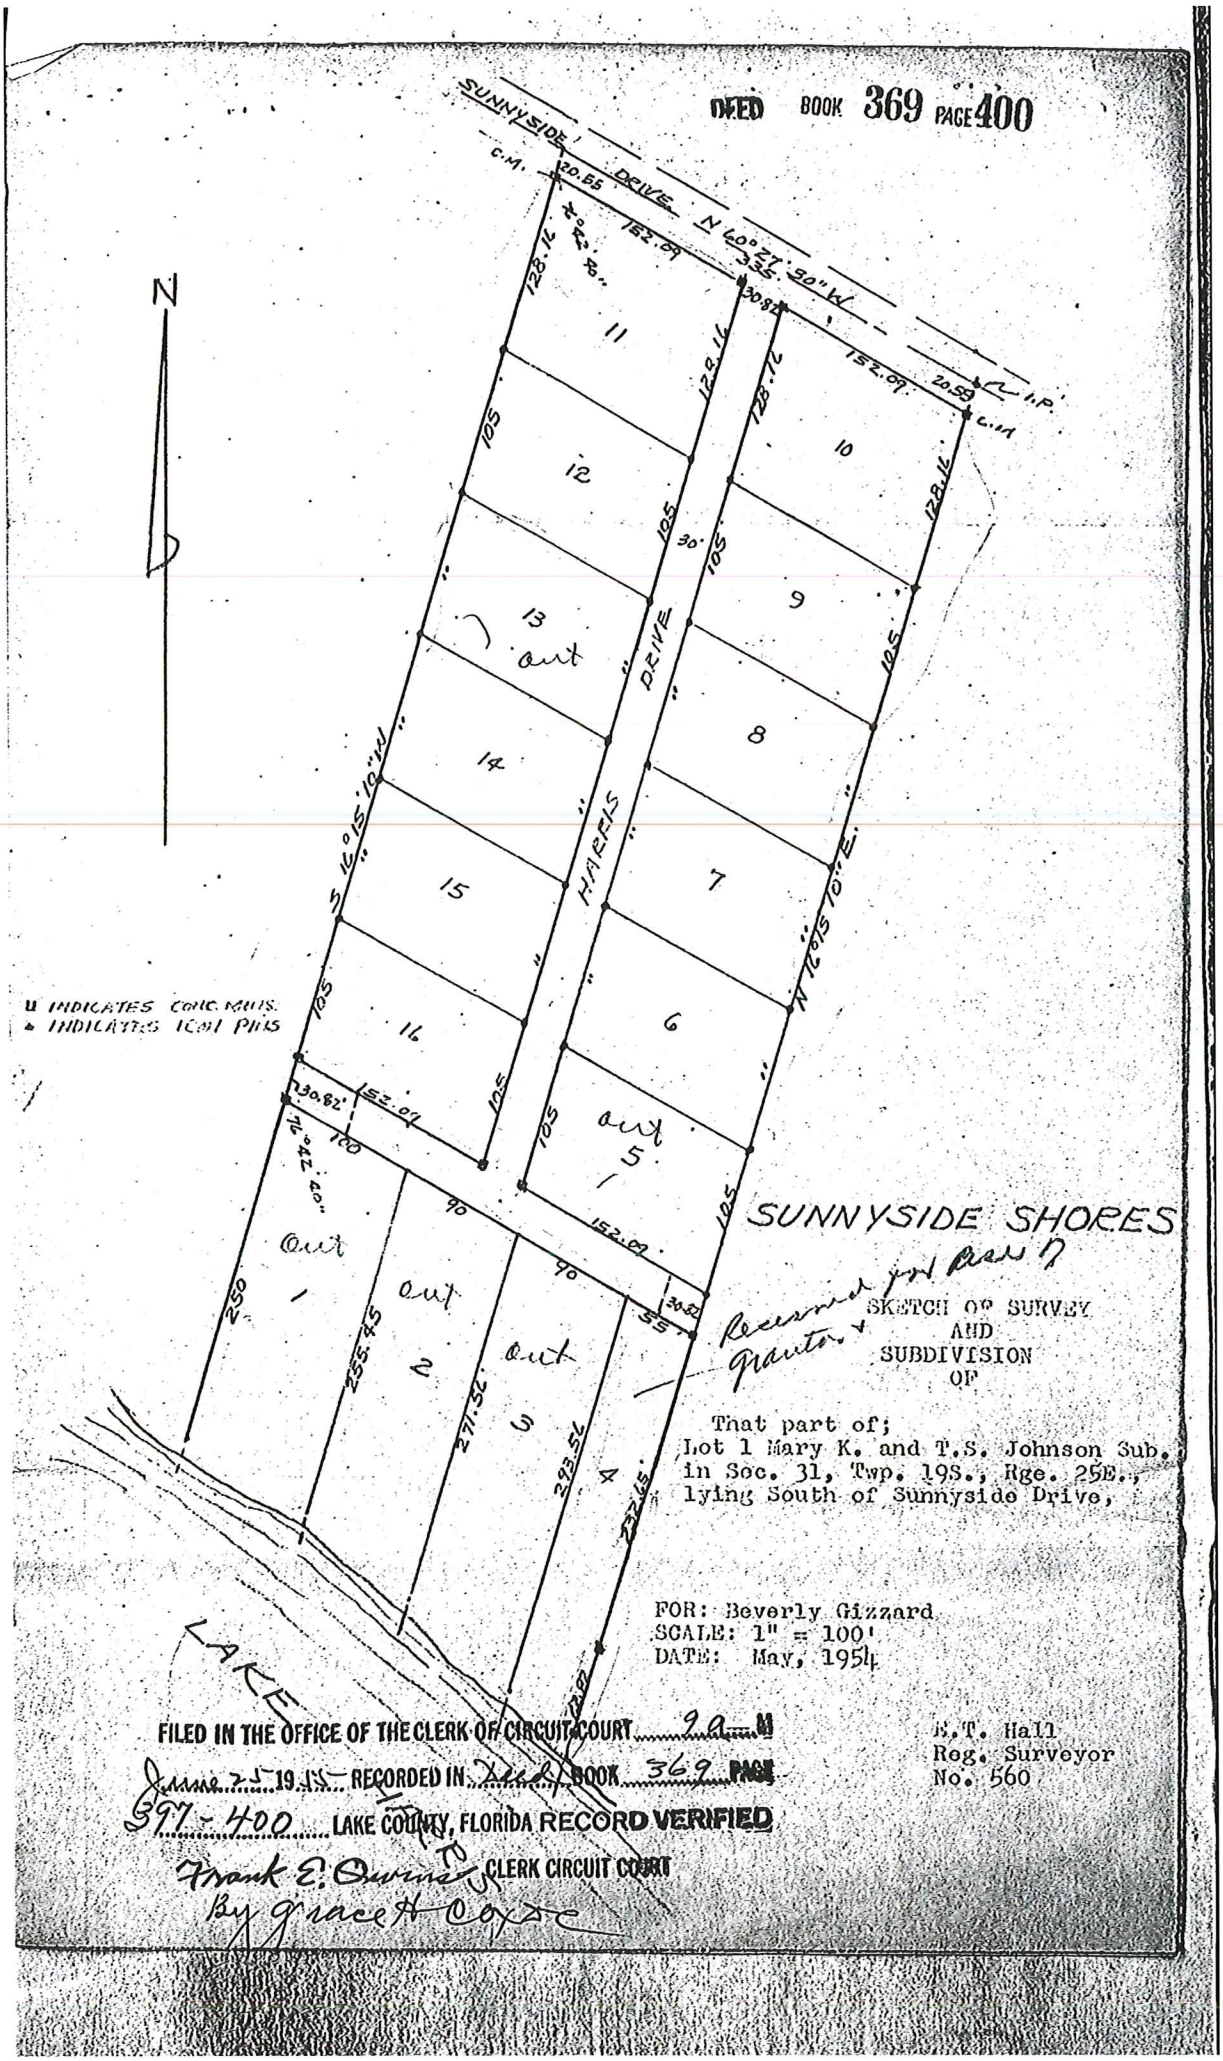

SUNNYSIDE SHORES

Recorded for Grantor

SKETCH OF SURVEY
AND
SUBDIVISION
OF

That part of;
Lot 1 Mary K. and T.S. Johnson Sub.
in Sec. 31, Twp. 19S., Rge. 25E.,
lying South of Sunnyside Drive,

FOR: Beverly Gizzard
SCALE: 1" = 100'
DATE: May, 1954

E.T. Hall
Reg. Surveyor
No. 560

FILED IN THE OFFICE OF THE CLERK OF CIRCUIT COURT 9 A.M.
June 25 19 55 RECORDED IN Deed BOOK 369 PAGE
397-400 LAKE COUNTY, FLORIDA RECORD VERIFIED
Frank E. Owens CLERK CIRCUIT COURT
By Grace H Coyle