

COMPONENTS OF CONTRACT PLANS SET
ROADWAY PLANS
STRUCTURE PLANS

INDEX OF ROADWAY PLANS

SHEET NO.	SHEET DESCRIPTION
1	KEY SHEET
2	SIGNATURE SHEET
3	SUMMARY OF DRAINAGE STRUCTURES
4	TYPICAL SECTIONS
5	GENERAL NOTES
6 - 7	PROJECT LAYOUT
8 - 39	ROADWAY PLAN
40 - 44	DRAINAGE STRUCTURES
45	ROADWAY SOIL SURVEY
46 - 126	CROSS SECTIONS
127 - 128	TEMPORARY TRAFFIC CONTROL PLAN
129 - 161	UTILITY ADJUSTMENT PLAN
162	SIGNING AND PAVEMENT MARKING DETAIL
163 - 165	SIGNING AND PAVEMENT MARKING PLAN

LAKE COUNTY, FLORIDA





DEPARTMENT OF PUBLIC WORKS

ENGINEERING DIVISION

315 WEST MAIN STREET
TAVARES, FLORIDA 32778

CR 565 (VILLA CITY ROAD)
FROM NORTH OF SR 50 TO SOUTH OF US 27
SAFETY IMPROVEMENTS
FPID: 447609-1-58-01
FAN: D524 072 B

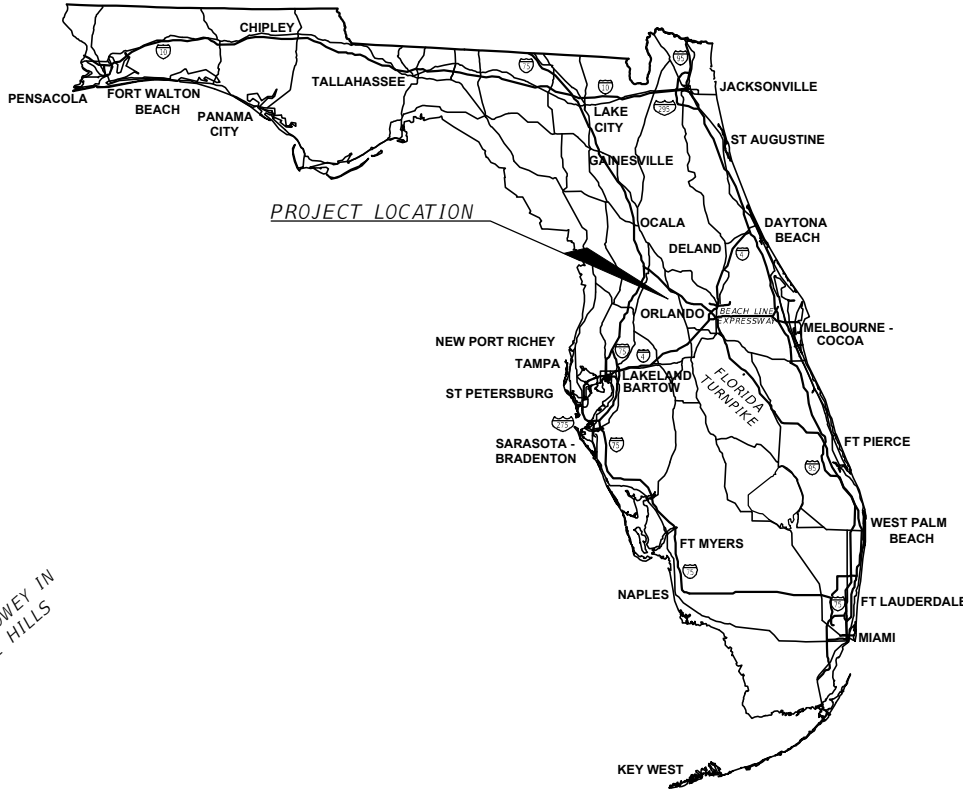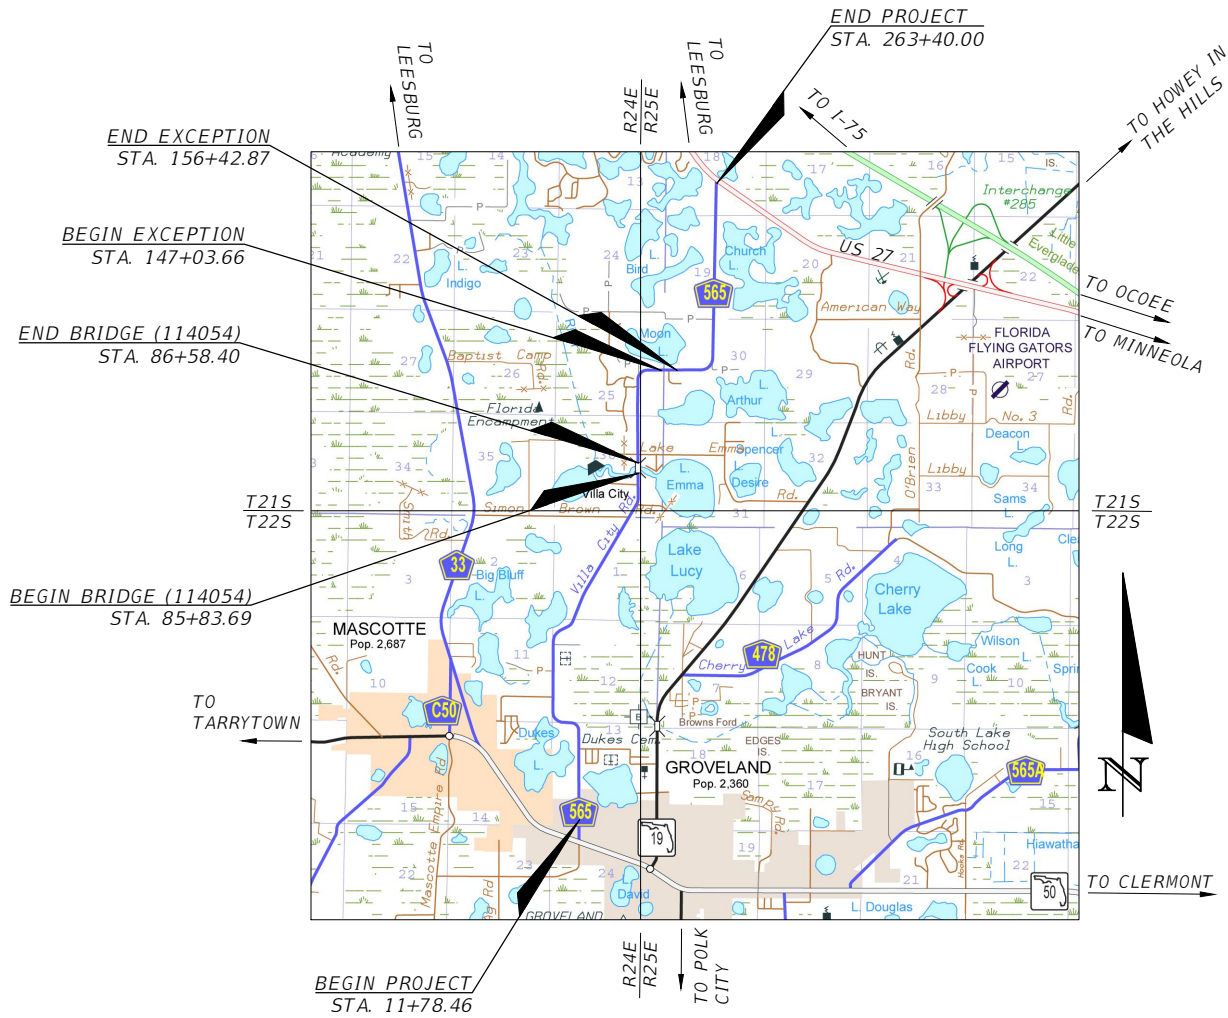

BURGESS & NIPLE

ENGINEER OF RECORD:

JOHN DEE, P.E.
P.E. NO.: 60053
BURGESS & NIPLE, INC.
1800 PEMBROOK DRIVE, SUITE 265
ORLANDO, FLORIDA, 32810
CERTIFICATE OF AUTHORIZATION NO.: 9853


GOVERNING STANDARD PLANS:
Florida Department of Transportation, FY2026-27 Standard Plans for
Road and Bridge Construction and applicable Interim Revisions (IRs).

Standard Plans for Road Construction and associated IRs are available
at the following website:
<http://www.fdot.gov/design/Standardplans>

GOVERNING STANDARD SPECIFICATIONS:
Florida Department of Transportation, FY 2026-27 Standard
Specifications for Road and Bridge Construction at the following
website:
<http://www.fdot.gov/programmanagement/Implemented/SpecBooks>

LENGTH OF PROJECT	LINEAR FEET	MILES
ROADWAY	36,964.49	7.001
BRIDGES	74.71	0.014
NET LENGTH OF PROJECT	37,039.20	7.015
EXCEPTIONS	939.21	0.178
GROSS LENGTH OF PROJECT	37,978.41	7.193

FISCAL YEAR	SHEET NO.
26	1

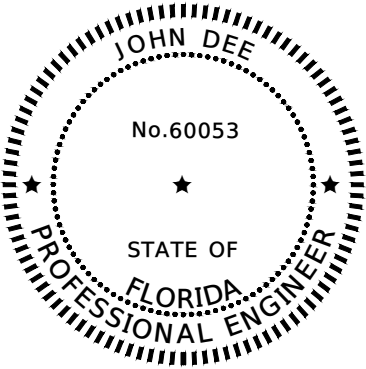

THIS ITEM HAS BEEN DIGITALLY
SIGNED AND SEALED BY

John T Dee

Digitally signed by John T Dee
DN: cn=John T Dee,
dnQualifier=A01410D0000018DE742E11A00083205,
o=BURGESS AND NIPLE, c=US
Date: 2026.07.17 07:37:11-04'00'


ON THE DATE ADJACENT TO THE SEAL

PRINTED COPIES OF THIS DOCUMENT ARE
NOT CONSIDERED SIGNED AND SEALED
AND THE SIGNATURE MUST BE VERIFIED
ON ANY ELECTRONIC COPIES.

BURGESS & NIPLE
1800 PEMBROOK DRIVE, SUITE 265
ORLANDO, FL 32810

THE ABOVE NAMED PROFESSIONAL ENGINEER SHALL BE RESPONSIBLE FOR THE FOLLOWING SHEETS IN
ACCORDANCE WITH RULE 61G15-23.004, F.A.C.

<u>PLAN INDEX</u>	
SHEET NO.	SHEET DESCRIPTION
1	KEY SHEET
2	SIGNATURE SHEET
4	TYPICAL SECTIONS
5	GENERAL NOTES
6 - 7	PROJECT LAYOUT
8 - 39	ROADWAY PLAN
46 - 126	CROSS SECTIONS
127 - 128	TEMPORARY TRAFFIC CONTROL PLAN

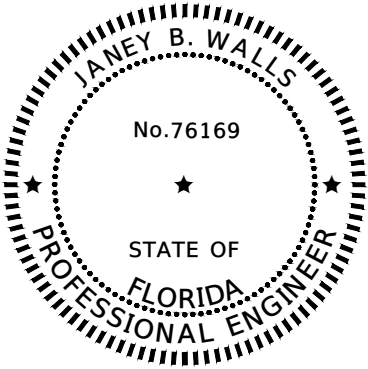

THIS ITEM HAS BEEN DIGITALLY
SIGNED AND SEALED BY

Janey B Walls

Digitally signed by
Janey B Walls
Date: 2026.07.17
14:46:56-04'00'


ON THE DATE ADJACENT TO THE SEAL

PRINTED COPIES OF THIS DOCUMENT ARE
NOT CONSIDERED SIGNED AND SEALED
AND THE SIGNATURE MUST BE VERIFIED
ON ANY ELECTRONIC COPIES.

BURGESS & NIPLE
1800 PEMBROOK DRIVE, SUITE 265
ORLANDO, FL 32810

THE ABOVE NAMED PROFESSIONAL ENGINEER SHALL BE RESPONSIBLE FOR THE FOLLOWING SHEETS IN
ACCORDANCE WITH RULE 61G15-23.004, F.A.C.

<u>PLAN INDEX</u>	
SHEET NO.	SHEET DESCRIPTION
2	SIGNATURE SHEET
162	SIGNING AND PAVEMENT MARKING DETAIL
163 - 165	SIGNING AND PAVEMENT MARKING PLAN

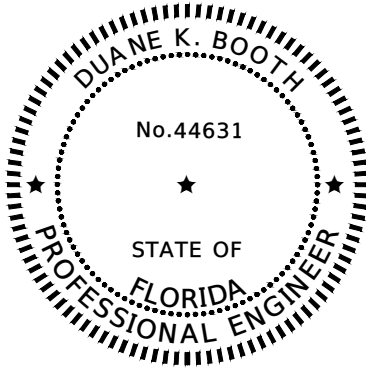

THIS ITEM HAS BEEN DIGITALLY
SIGNED AND SEALED BY

Duane K Booth

Digitally signed by Duane K Booth
DN: cn=Duane K Booth, c=US,
o=Unaffiliated
Date: 2026.07.17 13:48:49 -04'00'


ON THE DATE ADJACENT TO THE SEAL

PRINTED COPIES OF THIS DOCUMENT ARE
NOT CONSIDERED SIGNED AND SEALED
AND THE SIGNATURE MUST BE VERIFIED
ON ANY ELECTRONIC COPIES.

HALFF
902 NORTH SINCLAIR AVE.
TAVARES, FL 32778

THE ABOVE NAMED PROFESSIONAL ENGINEER SHALL BE RESPONSIBLE FOR THE FOLLOWING SHEETS IN
ACCORDANCE WITH RULE 61G15-23.004, F.A.C.

<u>PLAN INDEX</u>	
SHEET NO.	SHEET DESCRIPTION
2	SIGNATURE SHEET
129 - 161	UTILITY ADJUSTMENT PLAN

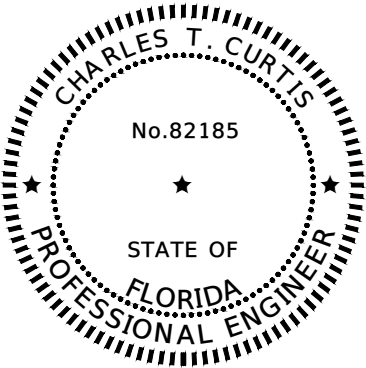

THIS ITEM HAS BEEN DIGITALLY
SIGNED AND SEALED BY

Digitally signed by Charles T
Curtis

Date: 2026.07.17 14:56:30-04'00'


ON THE DATE ADJACENT TO THE SEAL

PRINTED COPIES OF THIS DOCUMENT ARE
NOT CONSIDERED SIGNED AND SEALED
AND THE SIGNATURE MUST BE VERIFIED
ON ANY ELECTRONIC COPIES.

BURGESS & NIPLE
1511 N. WEST SHORE BLVD., SUITE 500
TAMPA, FL 33607

THE ABOVE NAMED PROFESSIONAL ENGINEER SHALL BE RESPONSIBLE FOR THE FOLLOWING SHEETS IN
ACCORDANCE WITH RULE 61G15-23.004, F.A.C.

<u>PLAN INDEX</u>	
SHEET NO.	SHEET DESCRIPTION
2	SIGNATURE SHEET
3	SUMMARY OF DRAINAGE STRUCTURES
40 - 44	DRAINAGE STRUCTURES

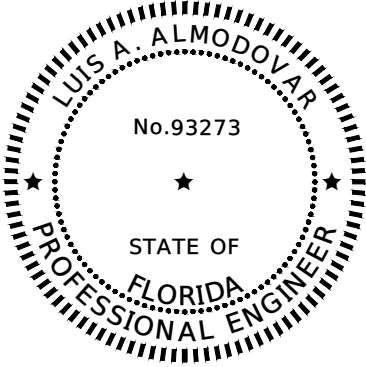

THIS ITEM HAS BEEN DIGITALLY
SIGNED AND SEALED BY

Luis A Almodovar

2026.07.17 15:16:38-04'00'

ON THE DATE ADJACENT TO THE SEAL

PRINTED COPIES OF THIS DOCUMENT ARE
NOT CONSIDERED SIGNED AND SEALED
AND THE SIGNATURE MUST BE VERIFIED
ON ANY ELECTRONIC COPIES.

TIERRA INC.
591 SUSAN B. BRITT COURT
WINTER GARDEN, FL 34787

THE ABOVE NAMED PROFESSIONAL ENGINEER SHALL BE RESPONSIBLE FOR THE FOLLOWING SHEETS IN
ACCORDANCE WITH RULE 61G15-23.004, F.A.C.

<u>PLAN INDEX</u>	
SHEET NO.	SHEET DESCRIPTION
2	SIGNATURE SHEET
45	ROADWAY SOIL SURVEY

REVISIONS

DATE	DESCRIPTION



LAKE COUNTY
315 WEST MAIN STREET
TAVARES, FL 32778

BURGESS & NIPLE

JOHN DEE, P.E.
P.E. LICENSE NUMBER 60053
1800 PEMBROOK DRIVE, SUITE 265
ORLANDO, FL 32810
CERTIFICATE OF AUTHORIZATION 9853

CR 565 (VILLA CITY ROAD)
FROM NORTH OF SR 50 TO SOUTH OF US 27
FPID NO. 447609-1-58-01

SIGNATURE SHEET

SHEET
NO.

2

SUMMARY OF DRAINAGE STRUCTURES																												
Q T Y	STR. NO.	STATION	SIDE	DESCRIPTION	B R L S	SIDE DRAIN (RCP)			STORM AND CROSS DRAIN (RCP)					MANHOLE	MITERED END SECTIONS (SIDE DRAIN)			MITERED END SECTIONS (CROSS DRAIN)	STRAIGHT CONCRETE ENDWALL				REMARKS					
						ROUND									TYPE P8	1:4			1:4	ROUND								
						15"	18"	24"	18"	24"	30"	36"	42"			15"	18"			24"	24"	30"		36"	42" DOUBLE			
P	S-1	14+45.62	LT	ENDWALL & PIPE	1							6								1		W/ CONC. COLLAR						
F																												
P	S-2	14+46.47	RT.	ENDWALL & PIPE	1							10								1		W/ CONC. COLLAR						
F																												
P	SD-1	24+55.50	LT.	MES & PIPE	1			21									1											
F																												
P	SD-2	24+84.00	LT.	MES	1												1											
F																												
P	S-3	33+82.74	LT	ENDWALL & PIPE	2								20								1	W/ CONC. COLLAR						
F																												
P	S-4	33+83.15	RT.	ENDWALL & PIPE	2								20								1	W/ CONC. COLLAR						
F																												
P	SD-3	38+41.00	LT	MES & PIPE	1			36									1											
F																												
P	SD-4	38+85.00	RT	MES	1												1											
F																												
P	S-4A	43+59.83	RT	ENDWALL & PIPE	1						11									1		W/ CONC. JACKET						
F																												
P	S-5	61+65.00	LT	MES & PIPE	1					8								1				W/ CONC. JACKET						
F																												
P	S-6	61+65.00	RT	MES & PIPE	1					8								1				W/ CONC. JACKET						
F																												
P	S-6A	67+42.47	RT	MANHOLE & PIPE	1				4					1								W/ CONC. JACKET						
F																												
P	SD-5	67+60.47	RT	MES & PIPE	1		8										1											
F																												
P	SD-6	68+31.43	RT	MES & PIPE	1		14										1											
F																												
P	SD-7	68+51.83	RT	MES	1												1											
F																												
P	S-7	114+31.66	LT	ENDWALL & PIPE	1					11									1			W/ CONC. JACKET						
F																												
P	SD-8	132+47.70	LT	MES & PIPE	1	30									1													
F																												
P	SD-9	132+83.55	LT	MES	1										1													
F																												
P	S-8	197+38.73	LT	ENDWALL & PIPE	1						11									1		W/ CONC. JACKET						
F																												
P	S-9	197+36.81	RT	ENDWALL & PIPE	1						10									1		W/ CONC. COLLAR						
F																												
P	S-10	222+31.39	LT	ENDWALL & PIPE	1						6									1		W/ CONC. COLLAR						
F																												
P	S-11	236+32.34	LT	ENDWALL & PIPE	1						8									1		W/ CONC. COLLAR						
F																												
P	S-12	236+31.10	RT	ENDWALL & PIPE	1						12									1		W/ CONC. COLLAR						
F																												
TOTALS						30	22	57	4	27	58	16	40	1	2	3	4	2	1	6	2	2						
REVISIONS				 LAKE COUNTY, FL REAL FLORIDA • REAL CLOSE LAKE COUNTY 315 WEST MAIN STREET TAVARES, FL 32778										BURGESS & NIPLE CHARLES T. CURTIS, P.E. P.E. LICENSE NUMBER 82185 1511 N. WEST SHORE BLVD., SUITE 500 TAMPA, FL 33607 CERTIFICATE OF AUTHORIZATION 9853					CR 565 (VILLA CITY ROAD) FROM NORTH OF SR 50 TO SOUTH OF US 27 FPID NO. 447609-1-58-01					SUMMARY OF DRAINAGE STRUCTURES				SHEET NO.
DATE	DESCRIPTION																											




LAKE COUNTY
315 WEST MAIN STREET
TAVARES, FL 32778

BURGESS & NIPL
CHARLES T. CURTIS, P.E.
P.E. LICENSE NUMBER 82185
1511 N. WEST SHORE BLVD., SUITE 500
TAMPA, FL 33607
CERTIFICATE OF AUTHORIZATION 9853

CR 565 (VILLA CITY ROAD)
FROM NORTH OF SR 50 TO SOUTH OF US 27
FPID NO. 447609-1-58-01

SUMMARY OF DRAINAGE
STRUCTURES

THE OFFICIAL RECORD OF THIS SHEET IS THE ELECTRONIC FILE DIGITALLY SIGNED AND SEALED UNDER RULE 61G15-23.004, F.A.C.

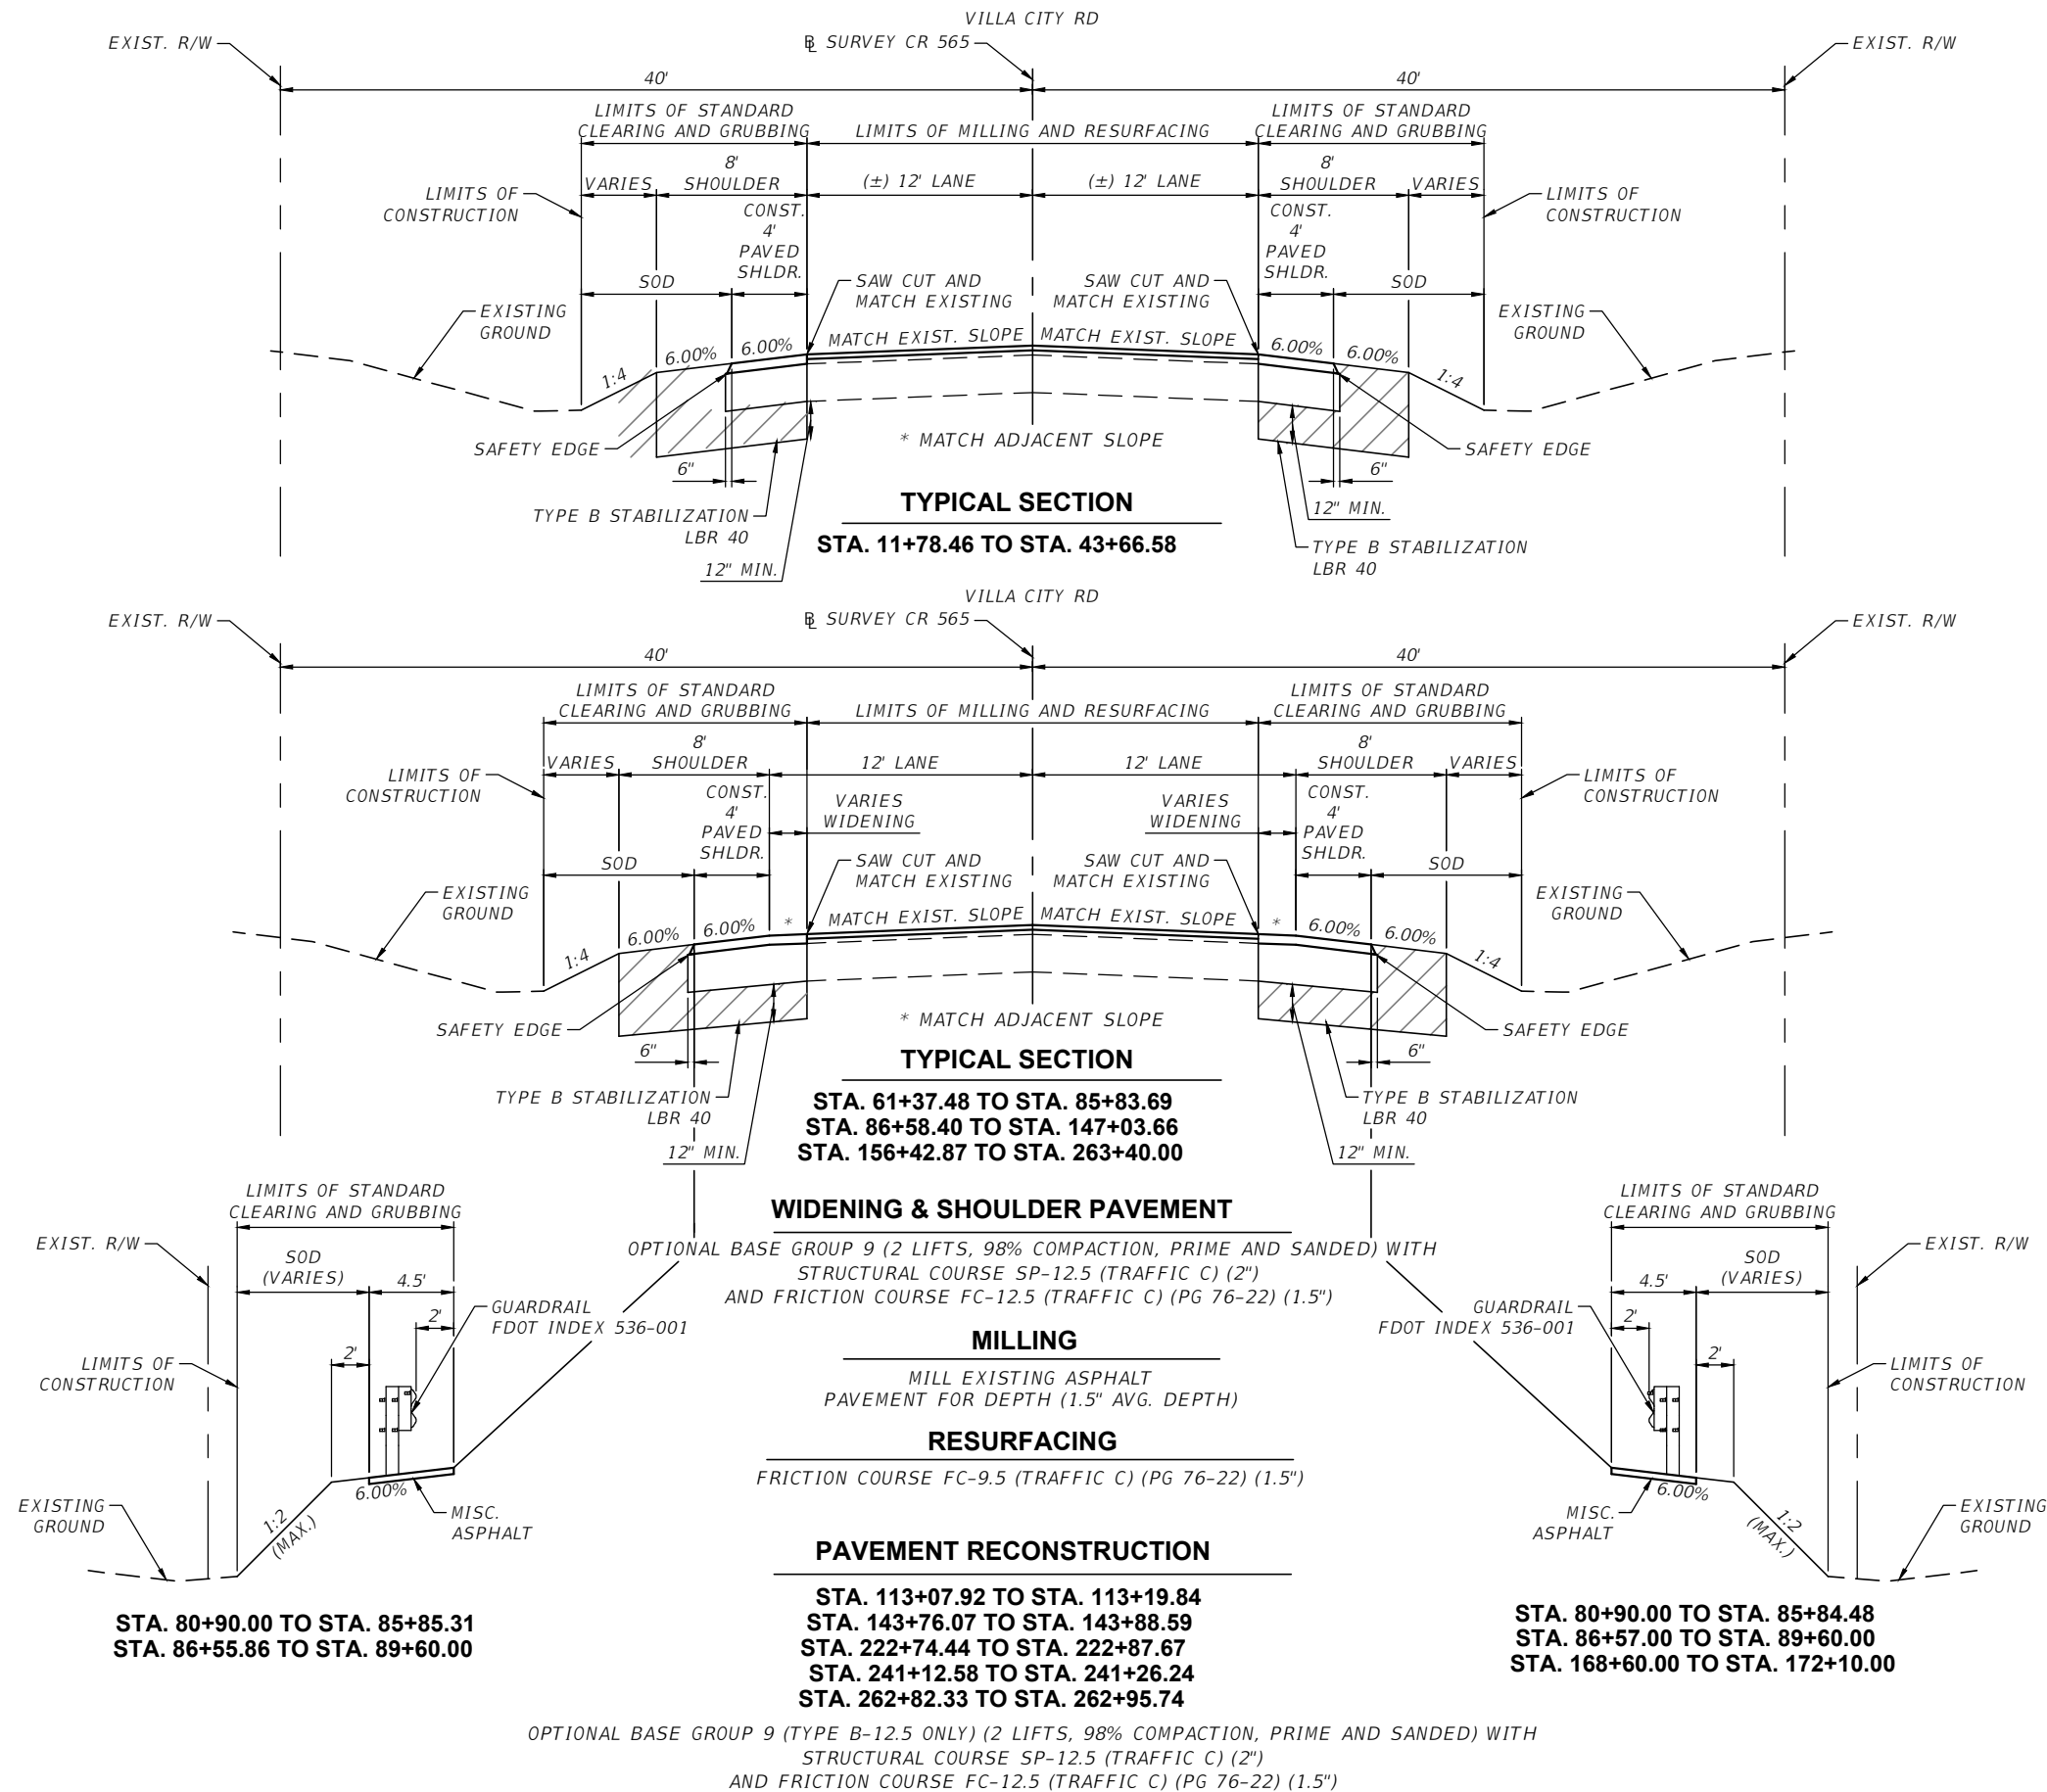

POSTED SPEED: 45 MPH
DESIGN SPEED: 45 MPH

REVISIONS		 LAKE COUNTY 315 WEST MAIN STREET TAVARES, FL 32778	BURGESS & NIPLÉ JOHN DEE, P.E. P.E. LICENSE NUMBER 60053 1800 PEMBROOK DRIVE, SUITE 265 ORLANDO, FL 32810 CERTIFICATE OF AUTHORIZATION 9853	CR 565 (VILLA CITY ROAD) FROM NORTH OF SR 50 TO SOUTH OF US 27 FPID NO. 447609-1-58-01	TYPICAL SECTIONS	SHEET NO. 4
DATE	DESCRIPTION					

THE OFFICIAL RECORD OF THIS SHEET IS THE ELECTRONIC FILE DIGITALLY SIGNED AND SEALED UNDER RULE 61G15-23.004, F.A.C.

GENERAL NOTES:

1. ALL SURVEY INFORMATION WAS OBTAINED FROM A LICENSED FLORIDA PROFESSIONAL SURVEYOR AND MAPPER AND UTILIZED AS SUPPORTING DATA IN THE PRODUCTION OF DESIGN PLANS AND FOR CONSTRUCTION ON SUBJECT PROJECT. THE PROFESSIONAL SURVEYOR AND MAPPER OF RECORD IS:

David P. Winters, PSM
PSM No.: 8348
HALFF
902 North Sinclair Ave., Tavares, Florida 32778
Certificate of Authorization: 8348

2. BENCHMARK ELEVATIONS SHOWN ON THE PLANS ARE RELATIVE TO THE NORTH AMERICAN VERTICAL DATUM OF 1988 (NAVD88) AND ARE BASED ON THE FOLLOWING NATIONAL GEODETIC SURVEY BENCHMARKS:

BENCHMARK AK1399 ELEVATION = 102.86'
BENCHMARK DF8449 ELEVATION = 148.55'

3. THE LOCATIONS OF THE UTILITIES SHOWN IN THE PLANS (INCLUDING THOSE DESIGNATED Vv,Vh, AND Vvh) ARE BASED ON LIMITED INVESTIGATION TECHNIQUES AND SHOULD BE CONSIDERED APPROXIMATE ONLY. THE VERIFIED LOCATIONS/ELEVATIONS APPLY ONLY AT THE POINTS SHOWN. INTERPOLATIONS BETWEEN THESE POINTS HAVE NOT BEEN VERIFIED.

4. EXISTING UTILITIES ARE TO REMAIN IN PLACE UNLESS OTHERWISE NOTED.

5. UTILITY / AGENCY OWNERS:

CONTACT

TELEPHONE NUMBERS

CENTURYLINK	SPENCER HUNTER - spencer.b.hunter@lumen.com	(407) 753-2736
CITY OF GROVELAND	CHRIS GROVE - cgrove@woodardcurran.com	(352) 308-5787
CITY OF MASCOTTE	LARRY WALKER - larry.walker@cityofmascotte.com	(352) 429-4429
COMCAST	SCOTT OSEBOLD - scott_osebold@comcast.com	(352) 267-7620
LAKE APOPKA GAS	MINGO COLON - mcolon@langd.org	(407) 395-2965
SECO	SHERRY FOGARTY sherry.fogarty@secoenergy.com	(601) 812-8454
ZAYO GROUP	MICHAEL WAITES - michael.waites@zayo.com	(520) 233-7116

6. ANY ROAD AND/OR LANE CLOSURES REQUIRE SEPARATE PLAN REVIEW AND REQUIRE A 7-DAY ADVANCE NOTICE.

7. PROPOSED CONSTRUCTION SHALL COMPLY WITH THE AMERICANS WITH DISABILITIES ACT (ADA), THE ADA COMPLIANCE HANDBOOK, LATEST EDITION, AND THE FLORIDA ACCESSIBILITY CODE.


8. EXISTING SIGNS TO REMAIN UNLESS OTHERWISE NOTED.

9. EXISTING DRAINAGE TO REMAIN UNLESS OTHERWISE NOTED.

10. ALL DRAINAGE PIPE MATERIAL TO BE CONCRETE.

11. PLACE BI-DIRECTIONAL WHITE/RED RETRORREFLECTIVE PAVEMENT MARKERS (RPMS) @ 20' FROM THE PC TO PT OF ALL CURVES WITHIN THE PROJECT LIMITS. RPMS ARE TO BE PLACED OUTSIDE OF THE WHITE EDGE LINE.

12. REMOVE EXISTING WHITE EDGE STRIPING AND REPLACE WITH THERMOPLASTIC W/ GROUND-IN RUMBLE STRIP: SKIP ARRAY FOR THE ENTIRE PROJECT BEGINNING AT STATION 30+50, INCLUDING TANGENTS WHERE NO OTHER WORK IS BEING PERFORMED. SEE GROUND-IN RUMBLE STRIP DETAIL. THIS SHEET.

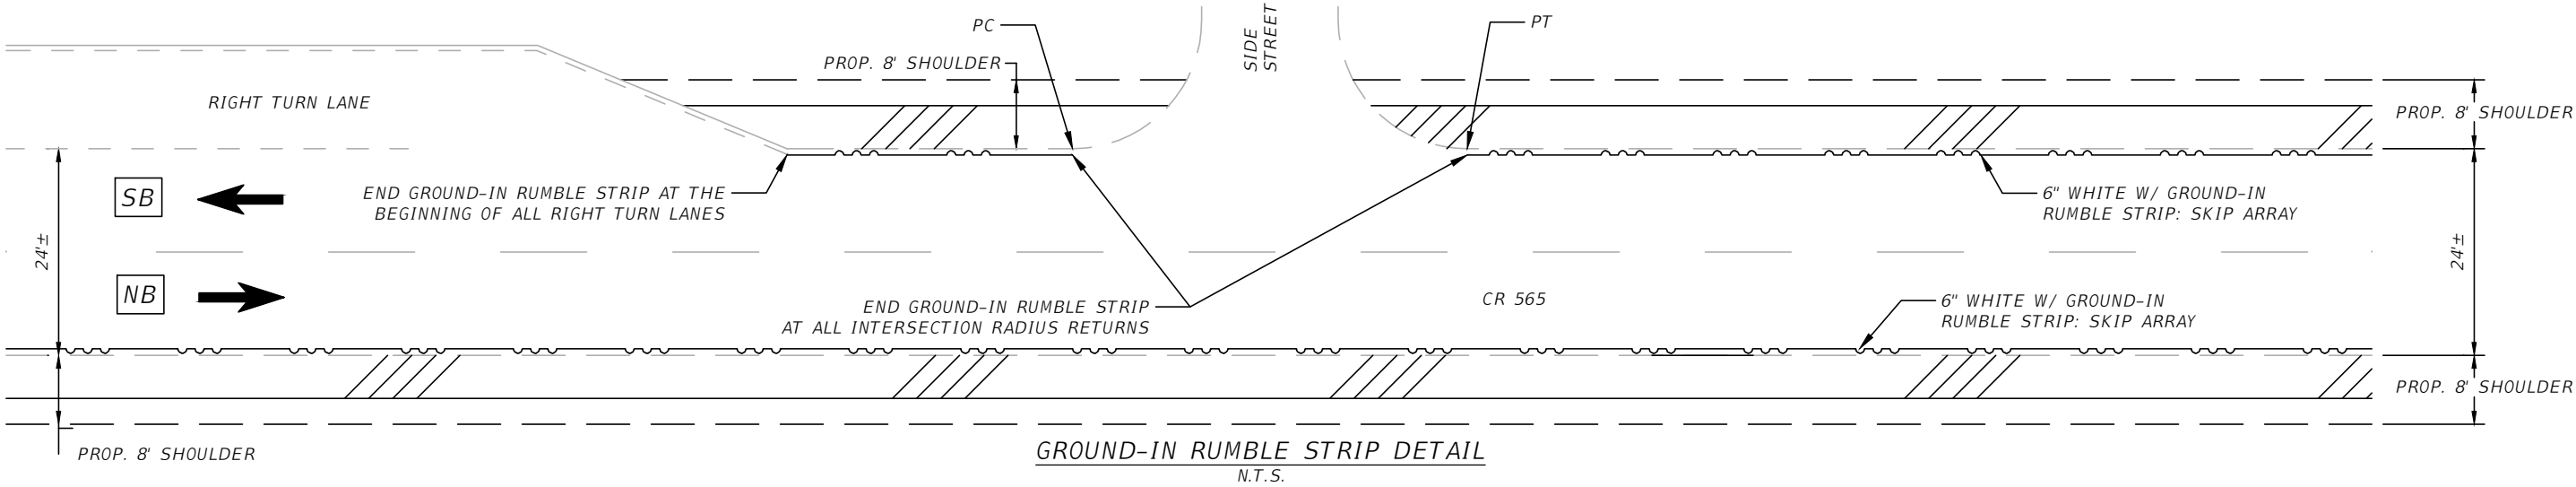

GROUND-IN RUMBLE STRIP DETAIL
N.T.S.

REVISIONS	
DATE	DESCRIPTION



LAKE COUNTY
315 WEST MAIN STREET
TAVARES, FL 32778

BURGESS & NIPLÉ


JOHN DEE, P.E.
P.E. LICENSE NUMBER 60053
1800 PEMBROOK DRIVE, SUITE 265
ORLANDO, FL 32810
CERTIFICATE OF AUTHORIZATION 9853

CR 565 (VILLA CITY ROAD)
FROM NORTH OF SR 50 TO SOUTH OF US 27
FPID NO. 447609-1-58-01

GENERAL NOTES

SHEET
NO.



5

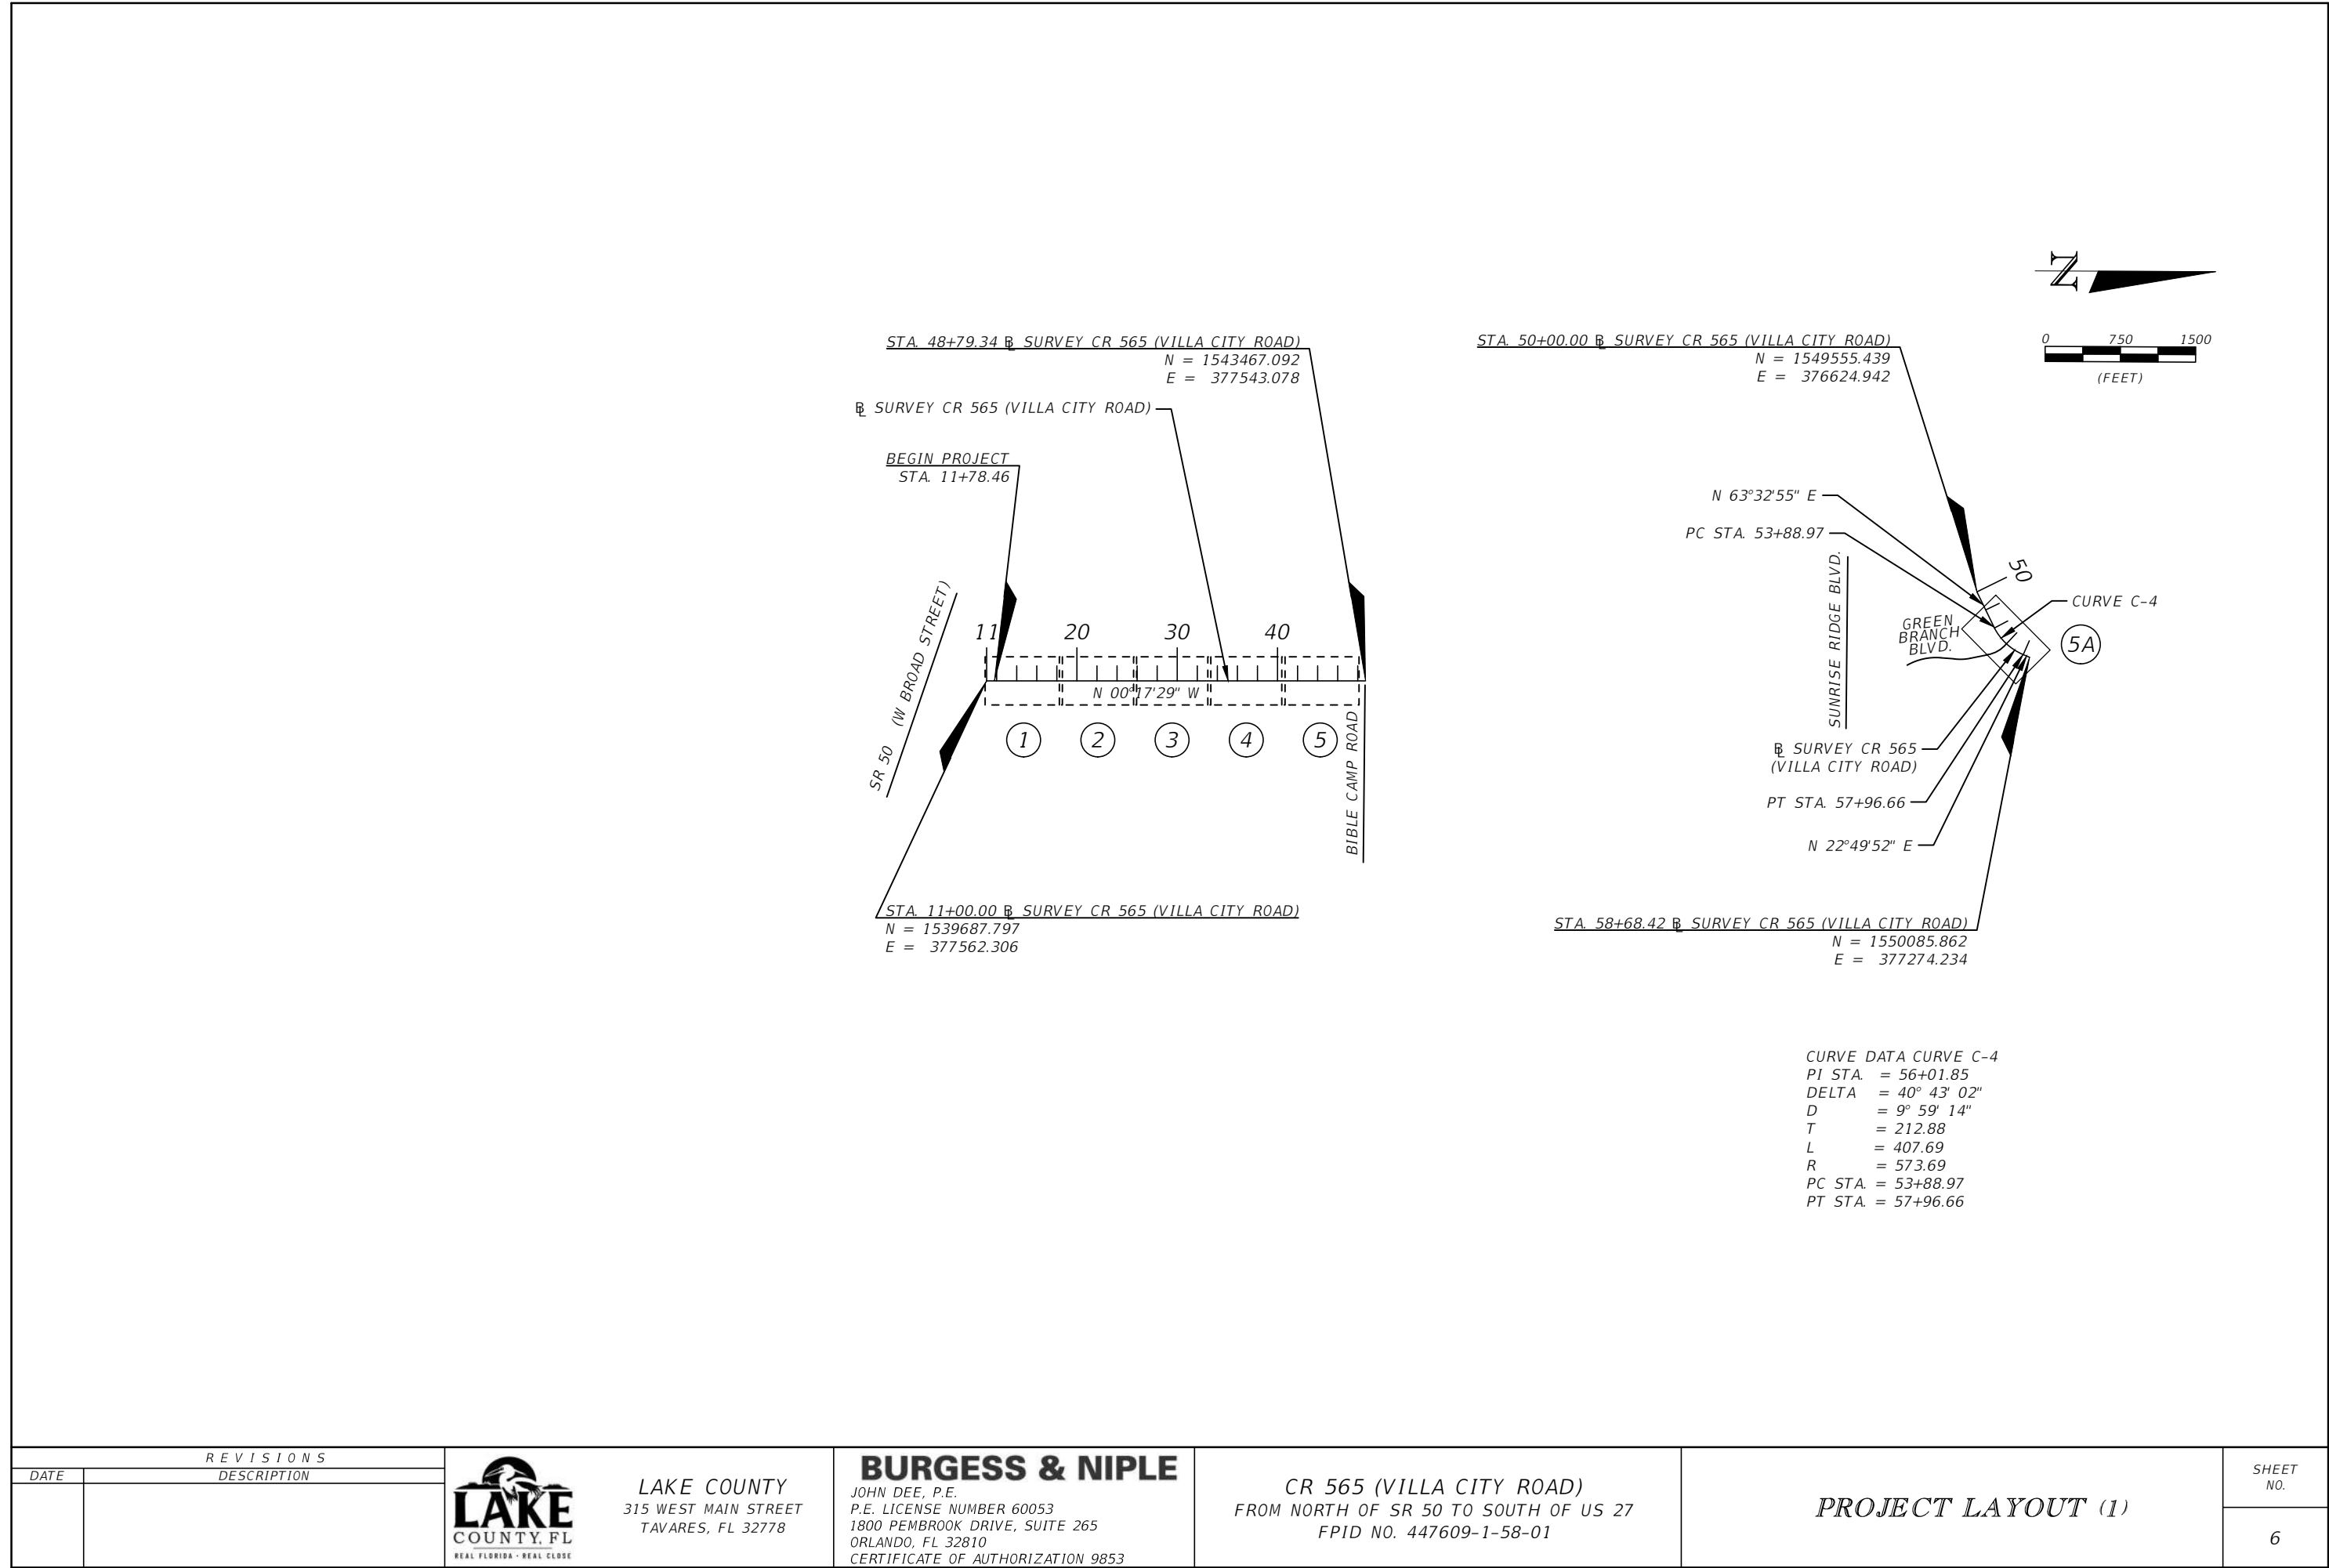

THE OFFICIAL RECORD OF THIS SHEET IS THE ELECTRONIC FILE DIGITALLY SIGNED AND SEALED UNDER RULE 61G15-23.004, F.A.C.

REVISIONS			LAKE COUNTY 315 WEST MAIN STREET TAVARES, FL 32778	BURGESS & NIPLÉ JOHN DEE, P.E. P.E. LICENSE NUMBER 60053 1800 PEMBROOK DRIVE, SUITE 265 ORLANDO, FL 32810 CERTIFICATE OF AUTHORIZATION 9853	CR 565 (VILLA CITY ROAD) FROM NORTH OF SR 50 TO SOUTH OF US 27 FPID NO. 447609-1-58-01	PROJECT LAYOUT (1)	SHEET NO. 6
DATE	DESCRIPTION						

STA. 60+00.00 @ SURVEY CR 565 (VILLA CITY ROAD)
N = 1555361.797
E = 380154.393

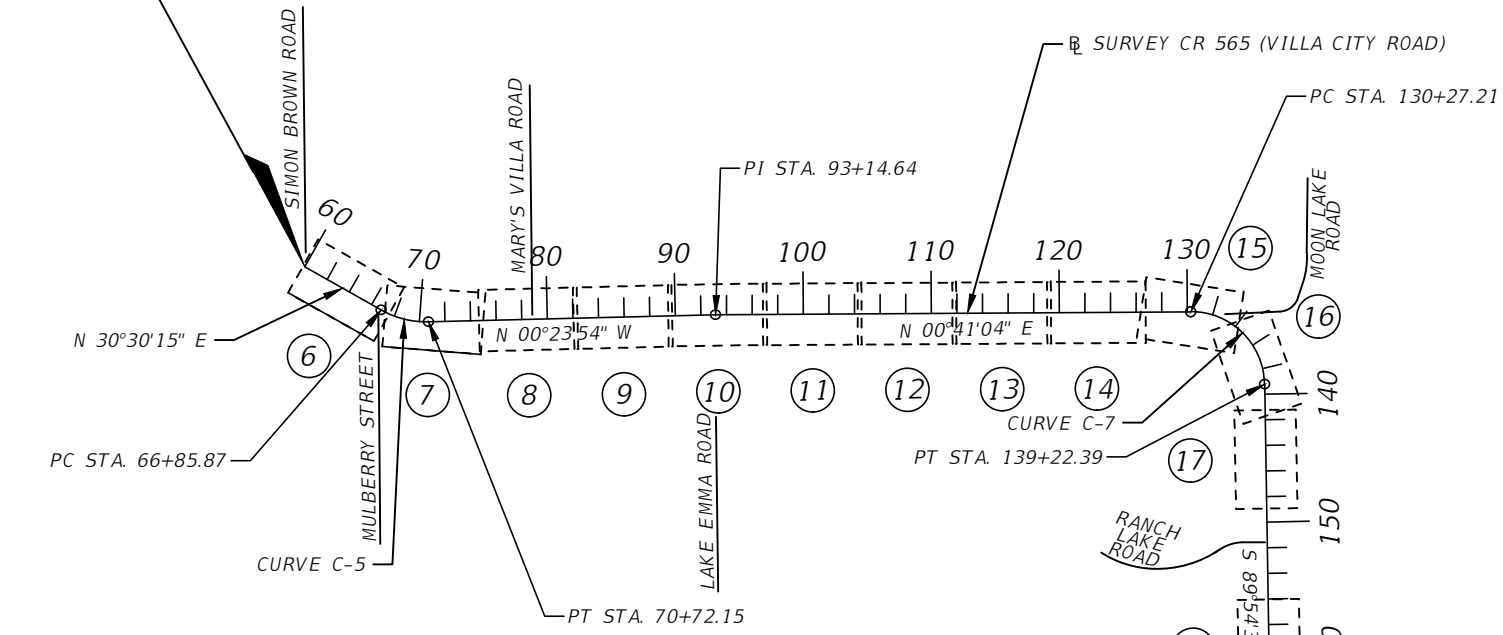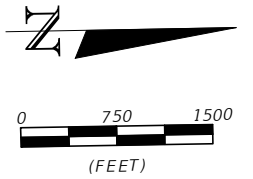


CURVE DATA CURVE C-7
PI STA. = 135+94.97
DELTA = 89° 24' 19"
D = 9° 59' 14"
T = 567.76
L = 895.19
R = 573.69
PC STA. = 130+27.21
PT STA. = 139+22.39

CURVE DATA CURVE C-5
PI STA. = 68+83.83
DELTA = 30° 54' 08"
D = 8° 00' 00"
T = 197.96
L = 386.28
R = 716.20
PC STA. = 66+85.87
PT STA. = 70+72.15

CURVE DATA CURVE C-8
PI STA. = 171+60.27
DELTA = 89° 10' 50"
D = 9° 59' 14"
T = 565.54
L = 892.94
R = 573.69
PC STA. = 165+94.73
PT STA. = 174+87.67


STA. 267+00.00 @ SURVEY CR 565 (VILLA CITY ROAD)
N = 1572612.837
E = 384618.322

END PROJECT
STA. 263+40.00

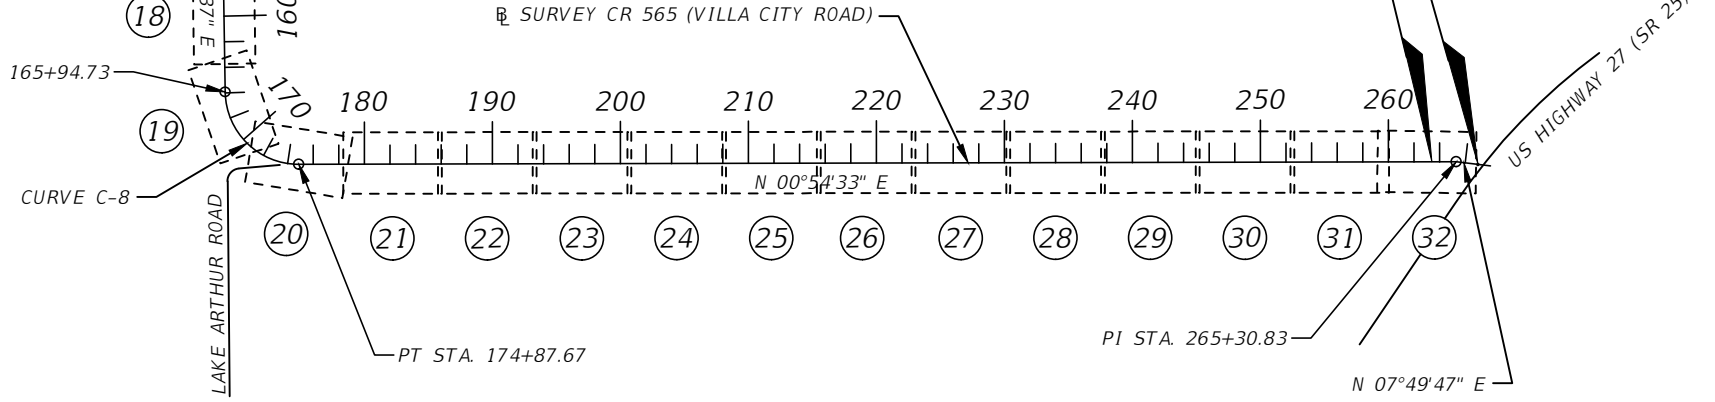


REVISIONS			LAKE COUNTY 315 WEST MAIN STREET TAVARES, FL 32778	BURGESS & NIPLE JOHN DEE, P.E. P.E. LICENSE NUMBER 60053 1800 PEMBROOK DRIVE, SUITE 265 ORLANDO, FL 32810 CERTIFICATE OF AUTHORIZATION 9853	CR 565 (VILLA CITY ROAD) FROM NORTH OF SR 50 TO SOUTH OF US 27 FPID NO. 447609-1-58-01	PROJECT LAYOUT (2)	SHEET NO. 7
DATE	DESCRIPTION						

THE OFFICIAL RECORD OF THIS SHEET IS THE ELECTRONIC FILE DIGITALLY SIGNED AND SEALED UNDER RULE 61G15-23.004, F.A.C.

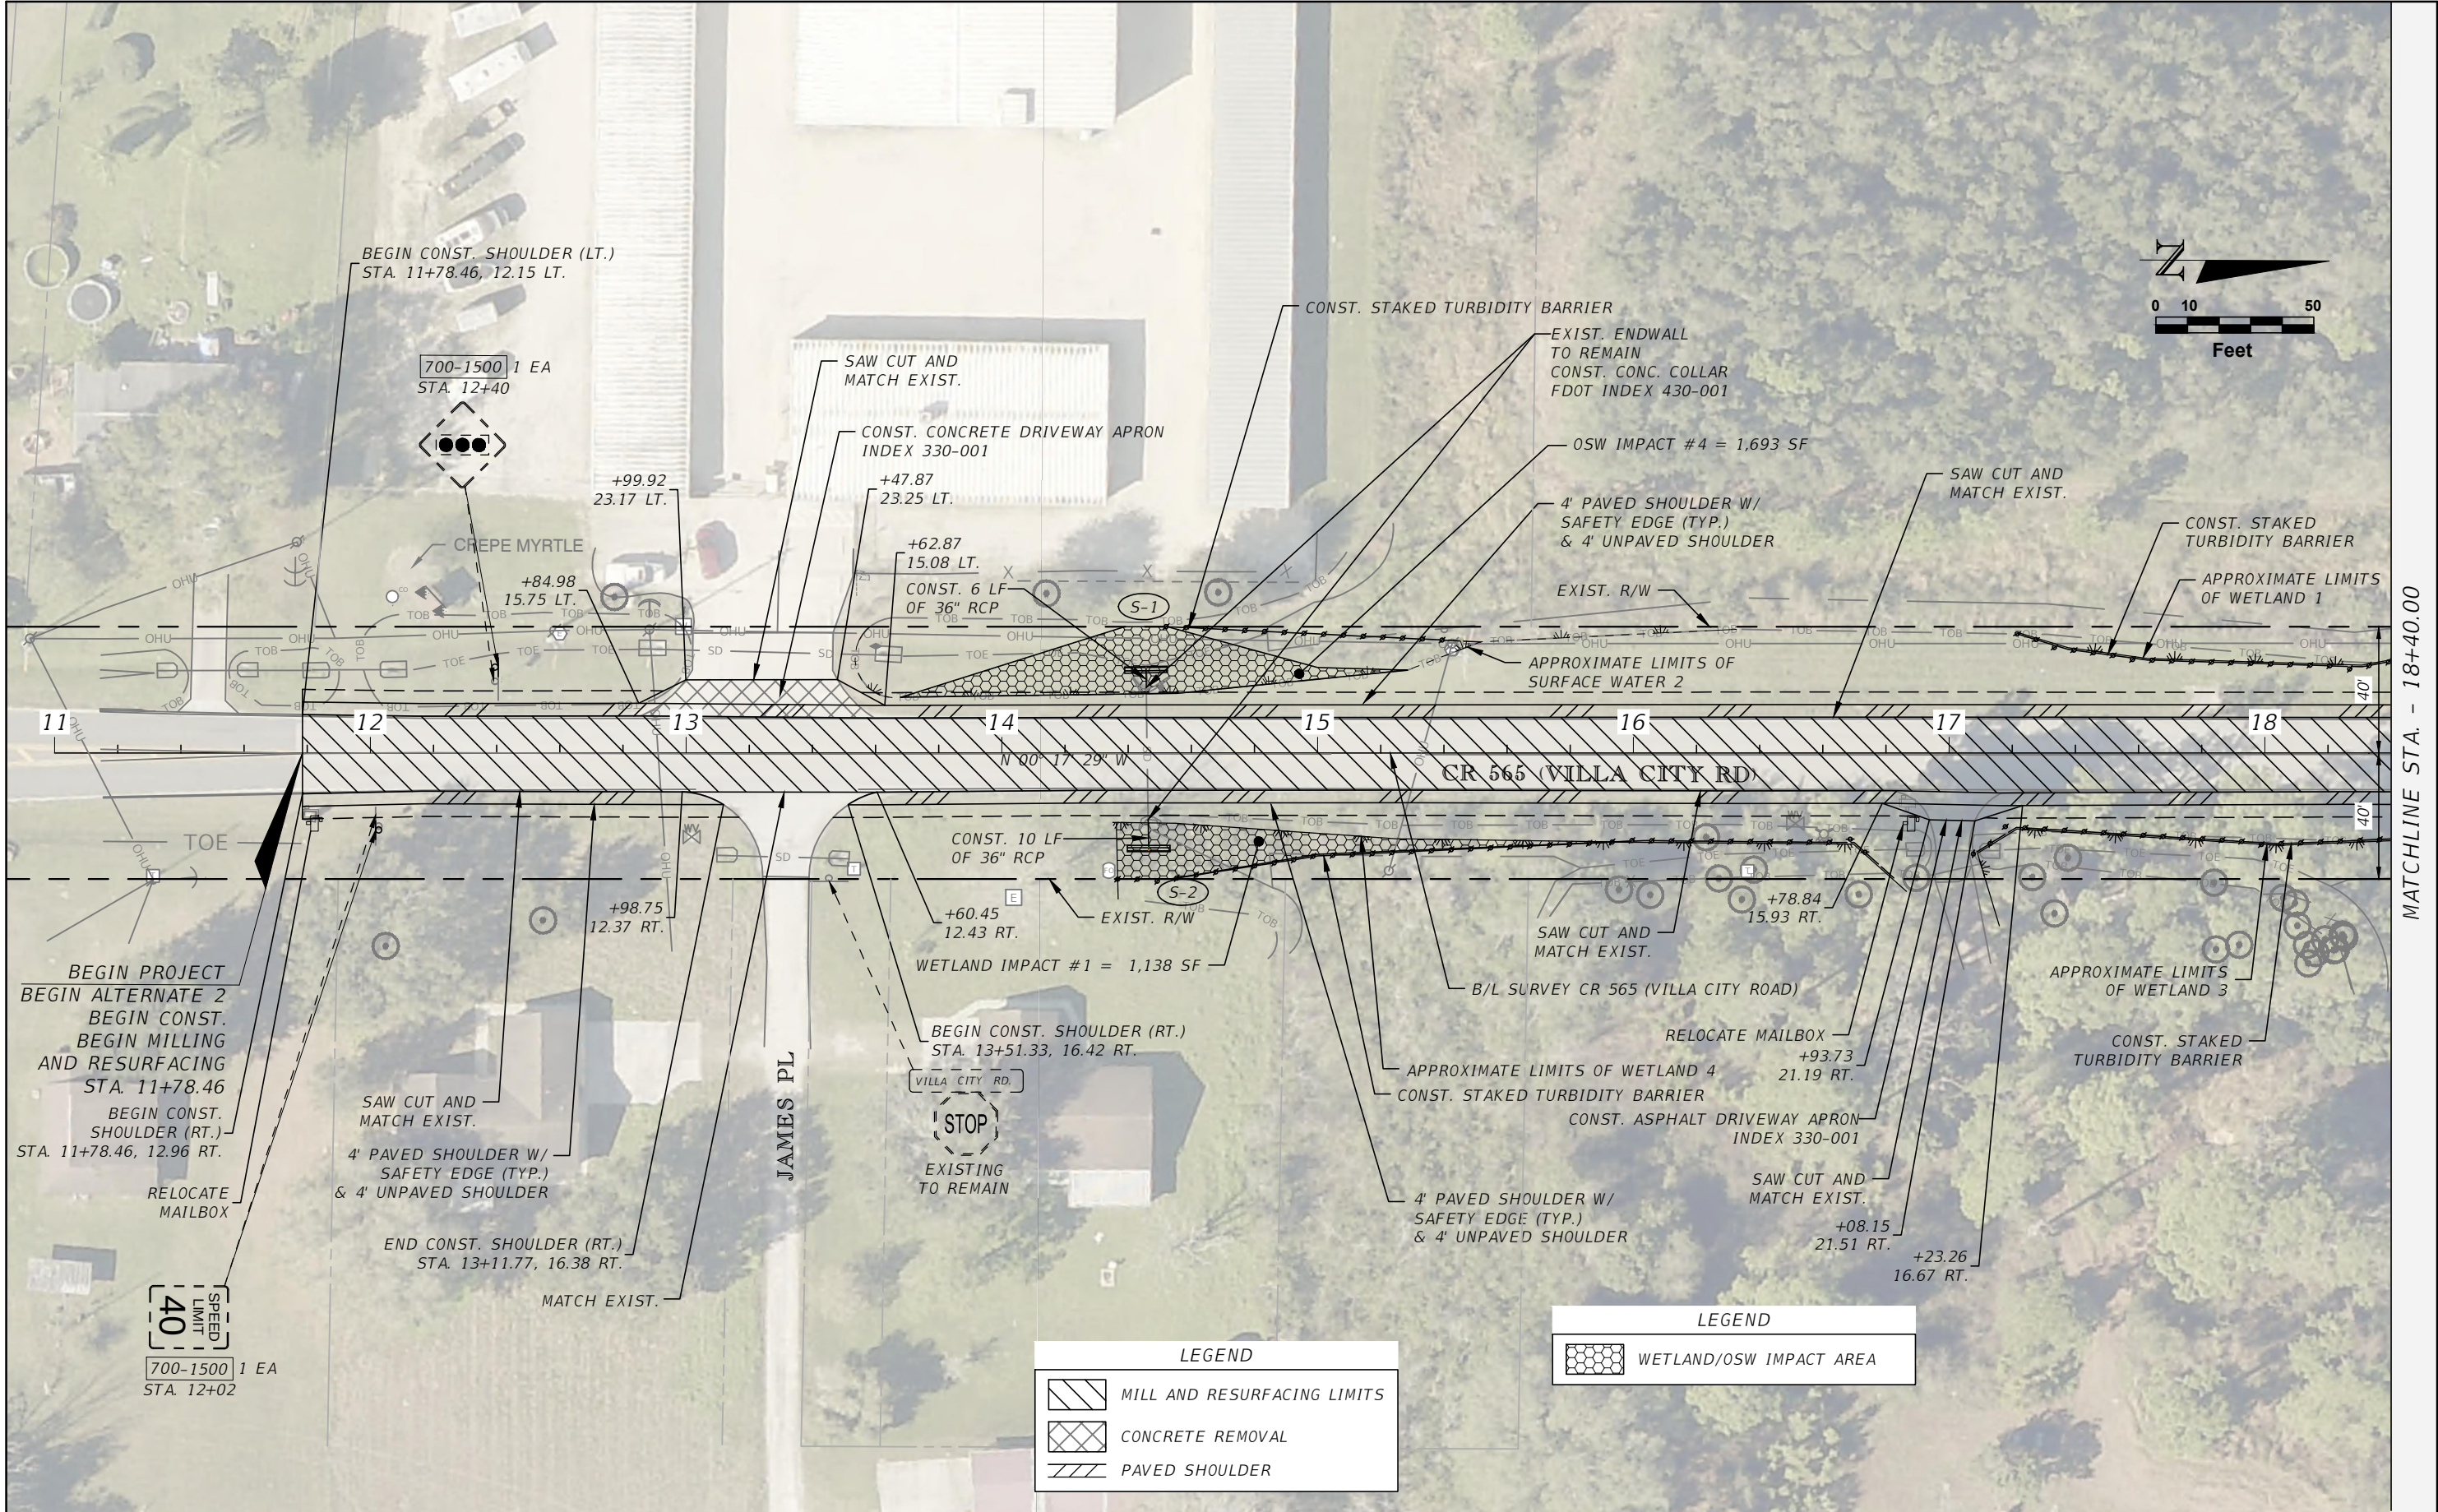

REVISIONS		LAKE COUNTY, FL REAL FLORIDA · REAL CLOSE	LAKE COUNTY 315 WEST MAIN STREET TAVARES, FL 32778	BURGESS & NIPLE JOHN DEE, P.E. P.E. LICENSE NUMBER 60053 1800 PEMBROOK DRIVE, SUITE 265 ORLANDO, FL 32810 CERTIFICATE OF AUTHORIZATION 9853	CR 565 (VILLA CITY ROAD) FROM NORTH OF SR 50 TO SOUTH OF US 27 FPID NO. 447609-1-58-01	ROADWAY PLAN (1)	SHEET NO.
DATE	DESCRIPTION						8

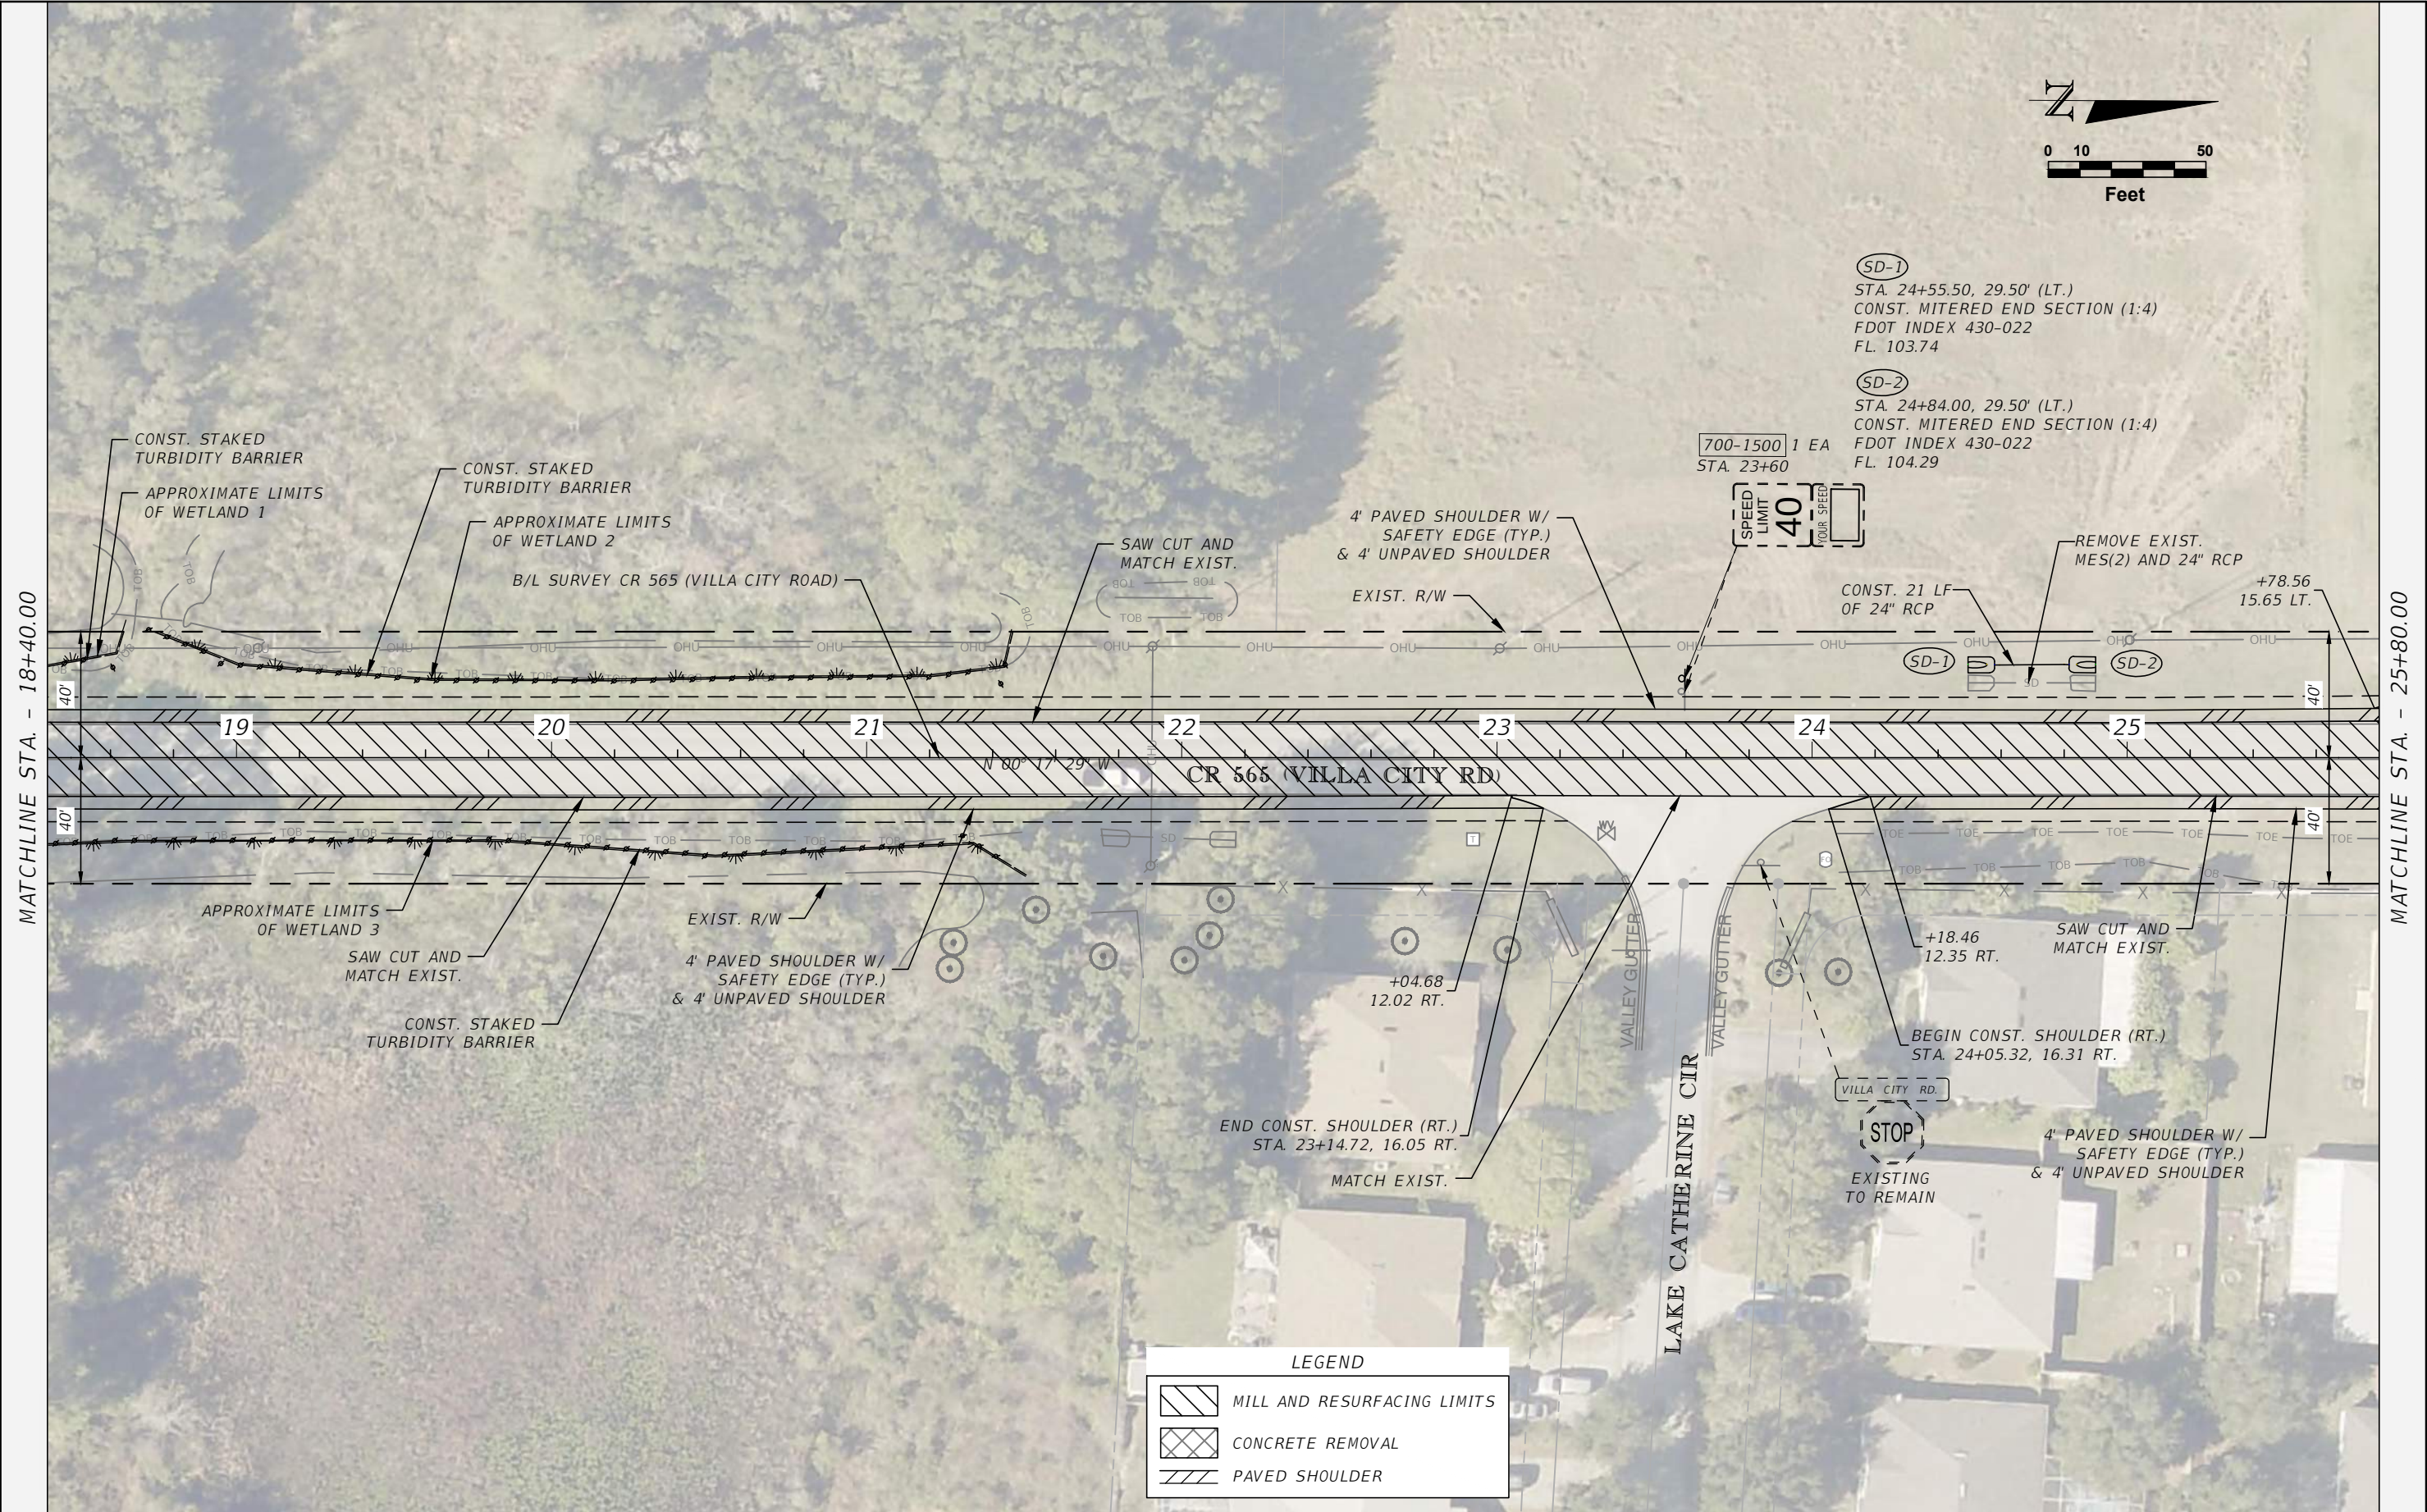

REVISIONS	
DATE	DESCRIPTION



LAKE COUNTY
315 WEST MAIN STREET
TAVARES, FL 32778

BURGESS & NIPLÉ


JOHN DEE, P.E.
P.E. LICENSE NUMBER 60053
1800 PEMBROOK DRIVE, SUITE 265
ORLANDO, FL 32810
CERTIFICATE OF AUTHORIZATION 9853

CR 565 (VILLA CITY ROAD)
FROM NORTH OF SR 50 TO SOUTH OF US 27
FPID NO. 447609-1-58-01

ROADWAY PLAN (2)


SHEET NO.
9

THE OFFICIAL RECORD OF THIS SHEET IS THE ELECTRONIC FILE DIGITALLY SIGNED AND SEALED UNDER RULE 61G15-23.004, F.A.C.

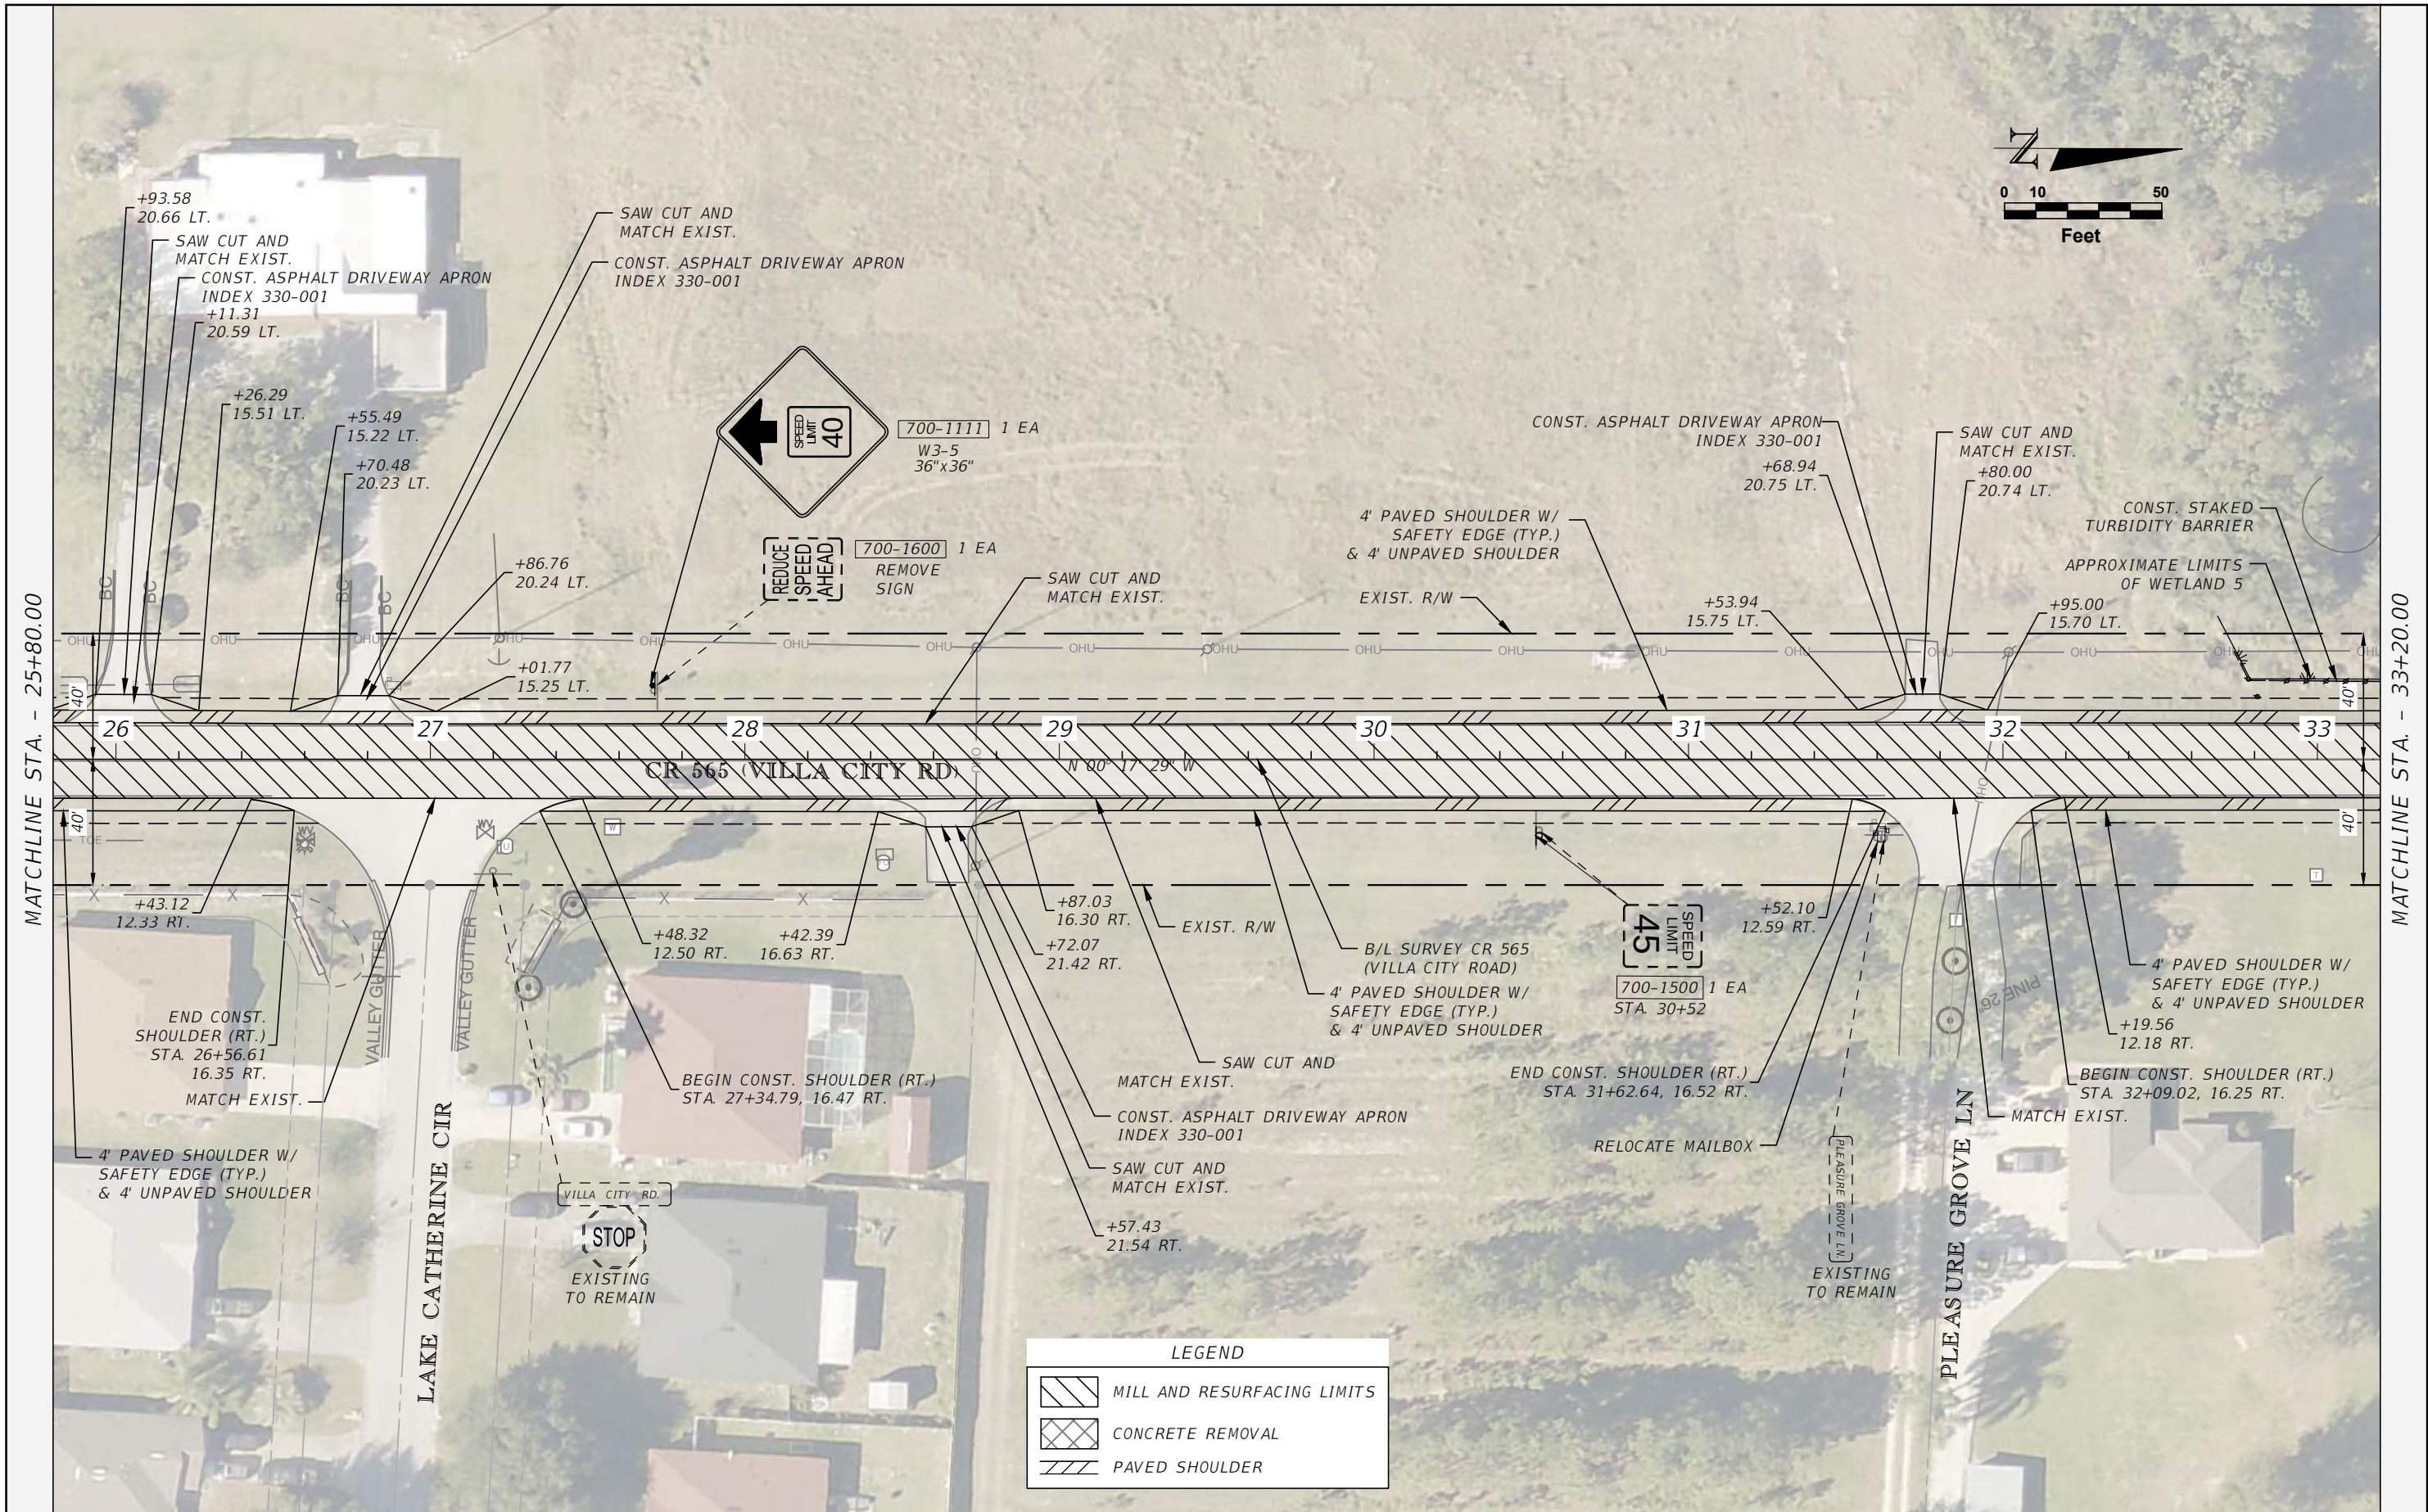

REVISIONS		LAKE COUNTY, FL REAL FLORIDA - REAL CLOSE	LAKE COUNTY 315 WEST MAIN STREET TAVARES, FL 32778	BURGESS & NIPLÉ JOHN DEE, P.E. P.E. LICENSE NUMBER 60053 1800 PEMBROOK DRIVE, SUITE 265 ORLANDO, FL 32810 CERTIFICATE OF AUTHORIZATION 9853	CR 565 (VILLA CITY ROAD) FROM NORTH OF SR 50 TO SOUTH OF US 27 FPID NO. 447609-1-58-01	ROADWAY PLAN (3)	SHEET NO.	
DATE	DESCRIPTION						10	

THE OFFICIAL RECORD OF THIS SHEET IS THE ELECTRONIC FILE DIGITALLY SIGNED AND SEALED UNDER RULE 61G15-23.004, F.A.C.

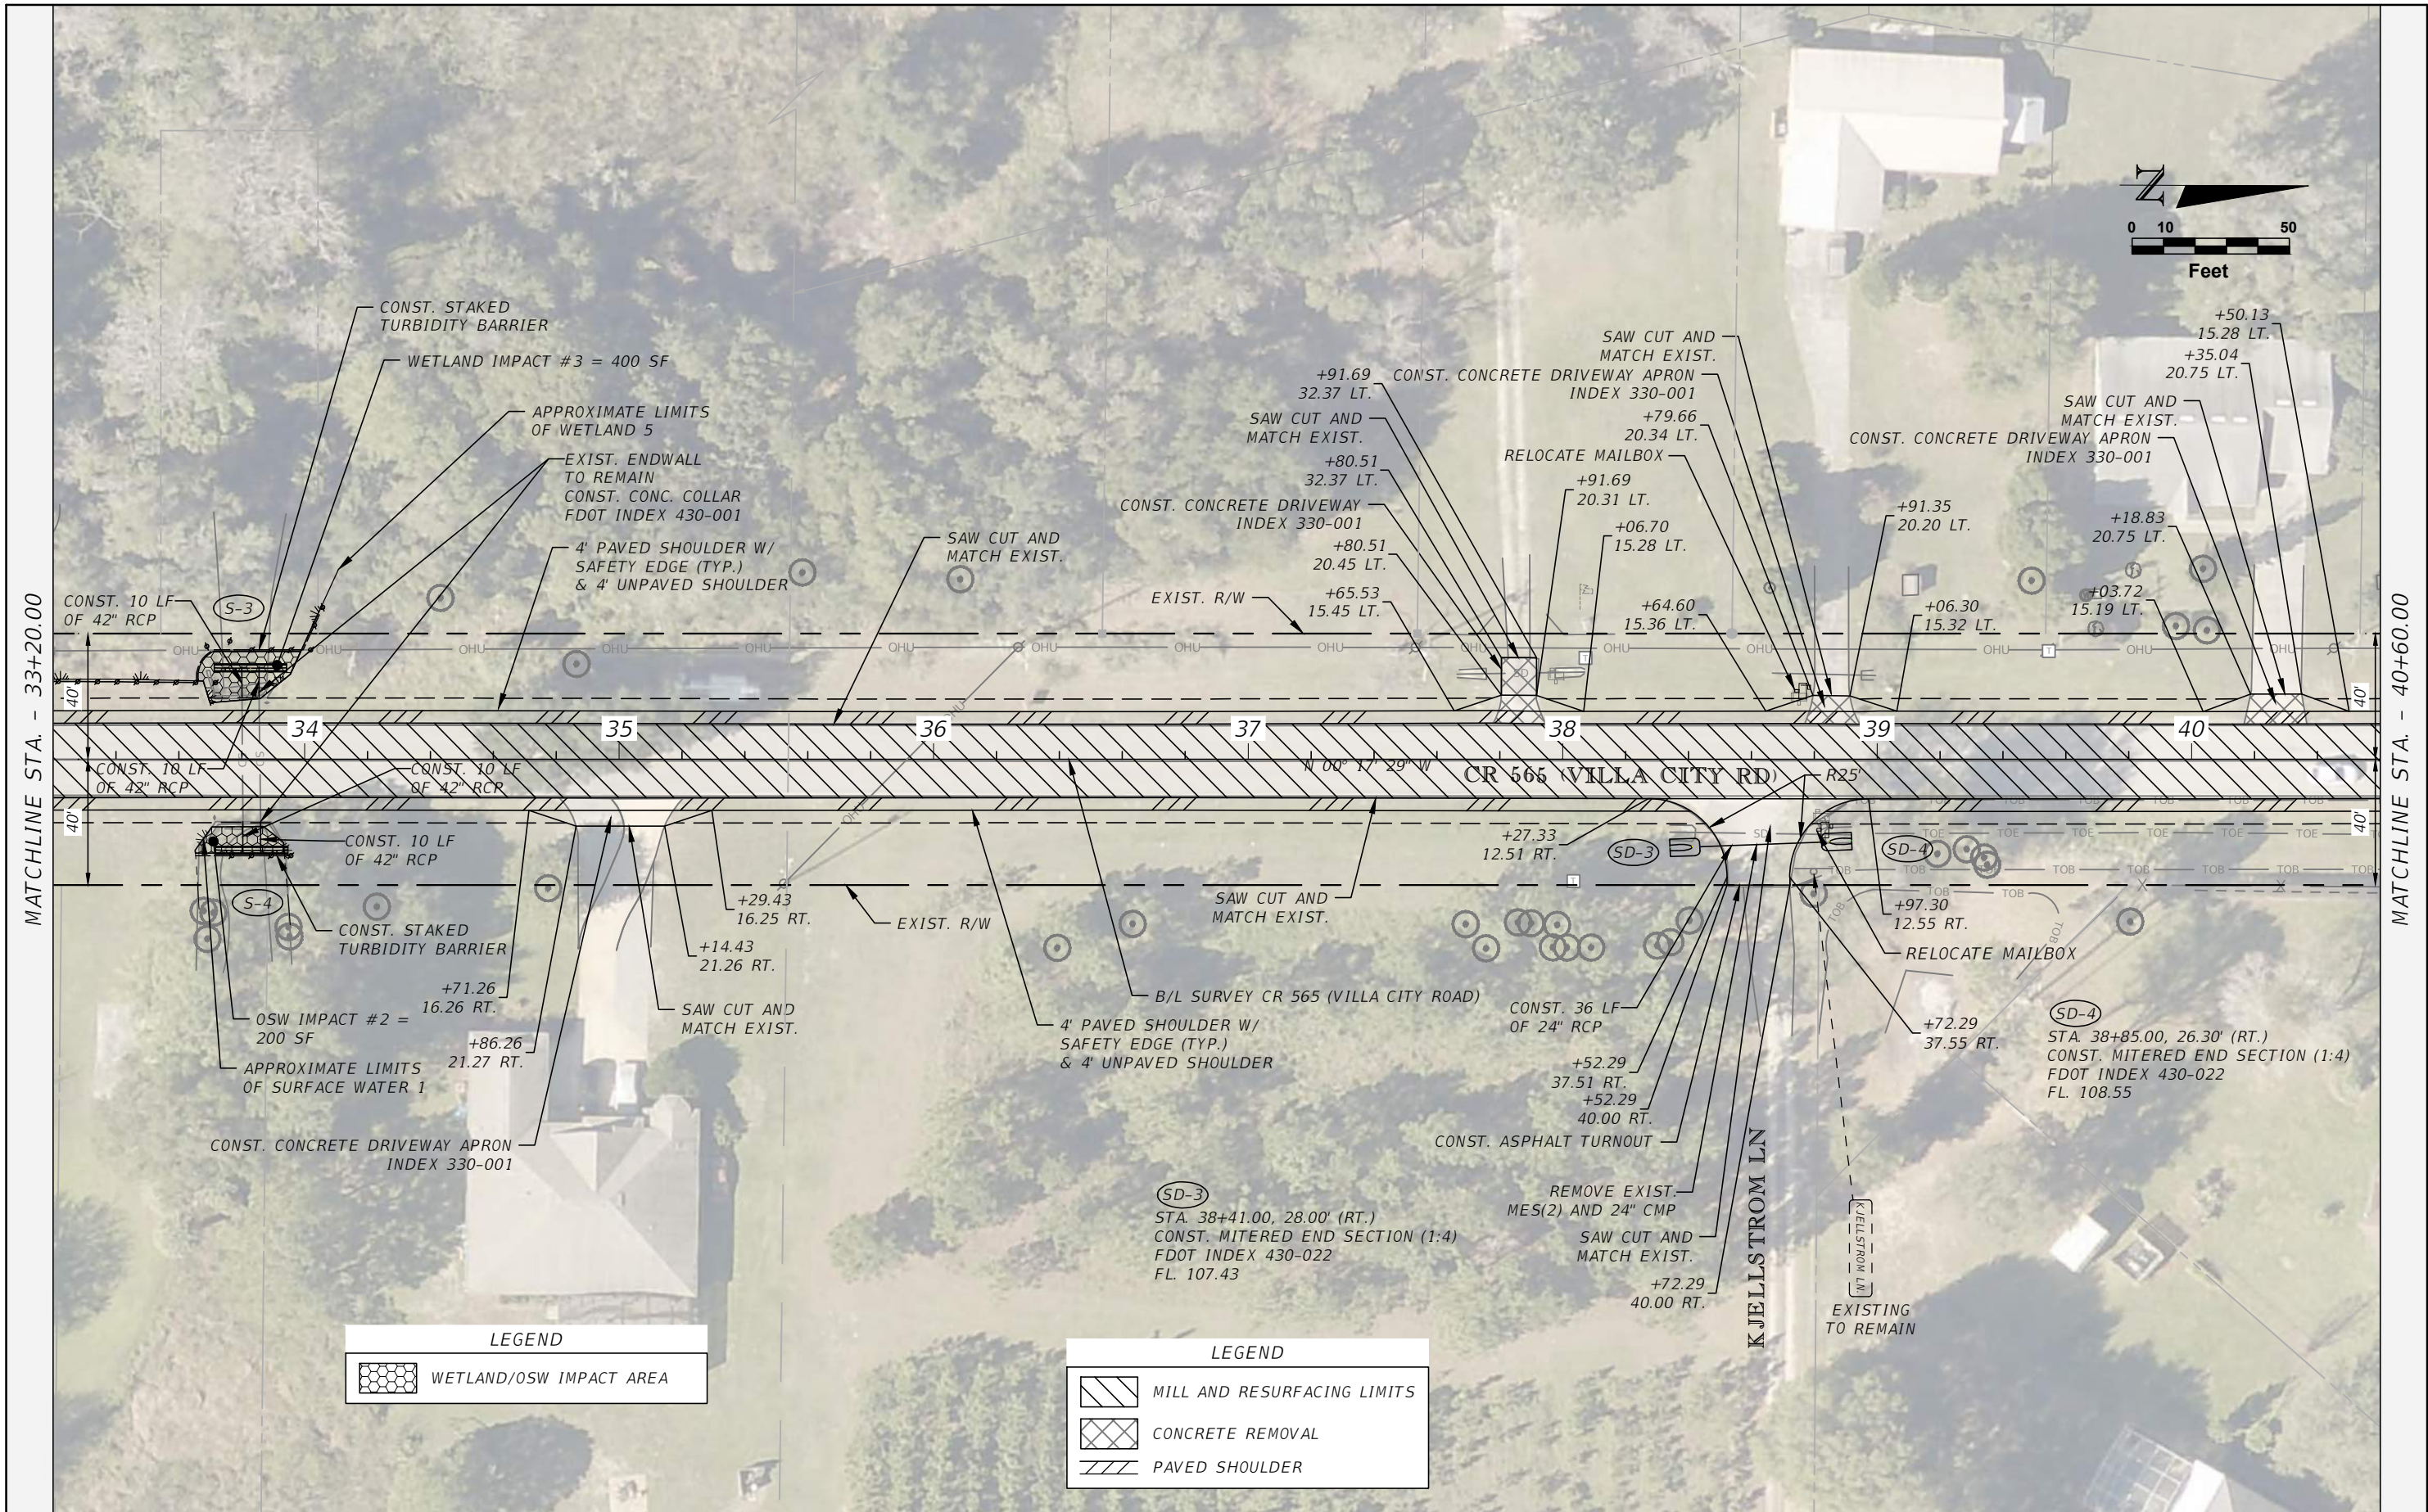

LEGEND

WETLAND/OSW IMPACT AREA

LEGEND

MILL AND RESURFACING LIMITS

CONCRETE REMOVAL

PAVED SHOULDER

REVISIONS	
DATE	DESCRIPTION



LAKE COUNTY
315 WEST MAIN STREET
TAVARES, FL 32778

BURGESS & NIPLÉ

JOHN DEE, P.E.
P.E. LICENSE NUMBER 60053
1800 PEMBROOK DRIVE, SUITE 265
ORLANDO, FL 32810
CERTIFICATE OF AUTHORIZATION 9853


CR 565 (VILLA CITY ROAD)
FROM NORTH OF SR 50 TO SOUTH OF US 27
FPID NO. 447609-1-58-01

ROADWAY PLAN (4)

SHEET
NO.


11

THE OFFICIAL RECORD OF THIS SHEET IS THE ELECTRONIC FILE DIGITALLY SIGNED AND SEALED UNDER RULE 61G15-23.004, F.A.C.

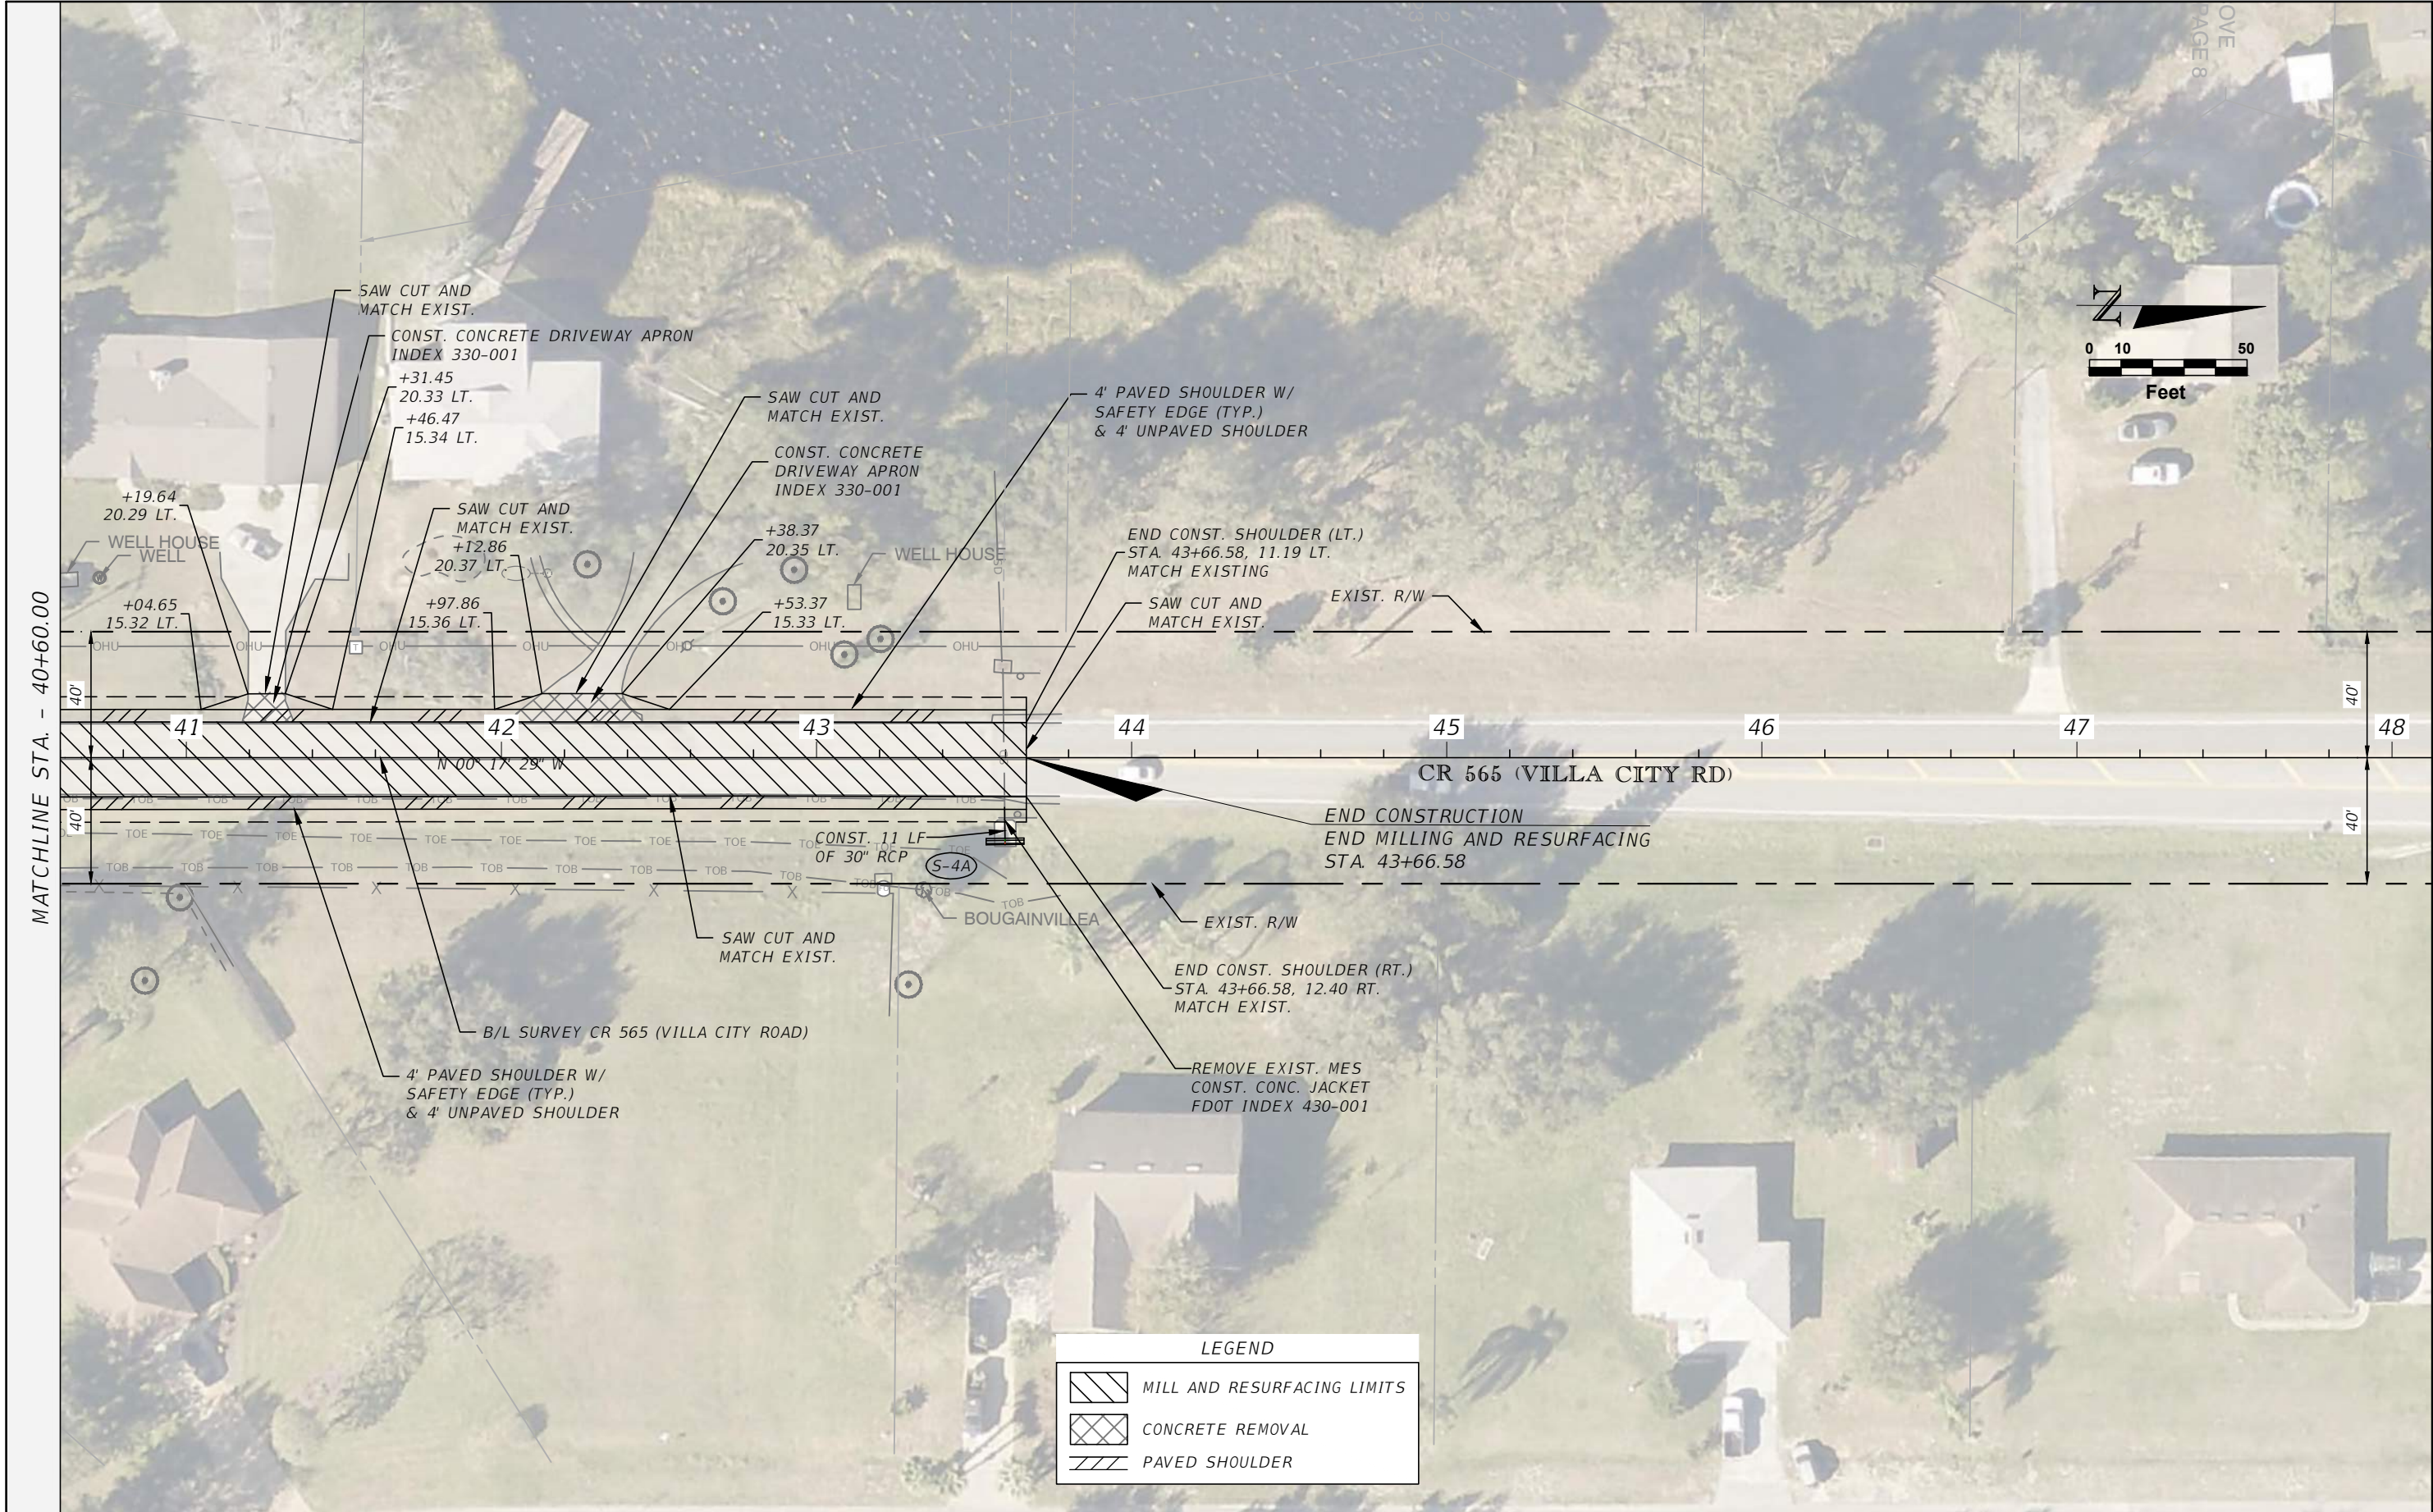

REVISIONS		 LAKE COUNTY, FL REAL FLORIDA • REAL CLOSE	LAKE COUNTY 315 WEST MAIN STREET TAVARES, FL 32778	BURGESS & NIPLÉ JOHN DEE, P.E. P.E. LICENSE NUMBER 60053 1800 PEMBROOK DRIVE, SUITE 265 ORLANDO, FL 32810 CERTIFICATE OF AUTHORIZATION 9853	CR 565 (VILLA CITY ROAD) FROM NORTH OF SR 50 TO SOUTH OF US 27 FPID NO. 447609-1-58-01	ROADWAY PLAN (5)	SHEET NO.
DATE	DESCRIPTION						12

THE OFFICIAL RECORD OF THIS SHEET IS THE ELECTRONIC FILE DIGITALLY SIGNED AND SEALED UNDER RULE 61G15-23.004, F.A.C.

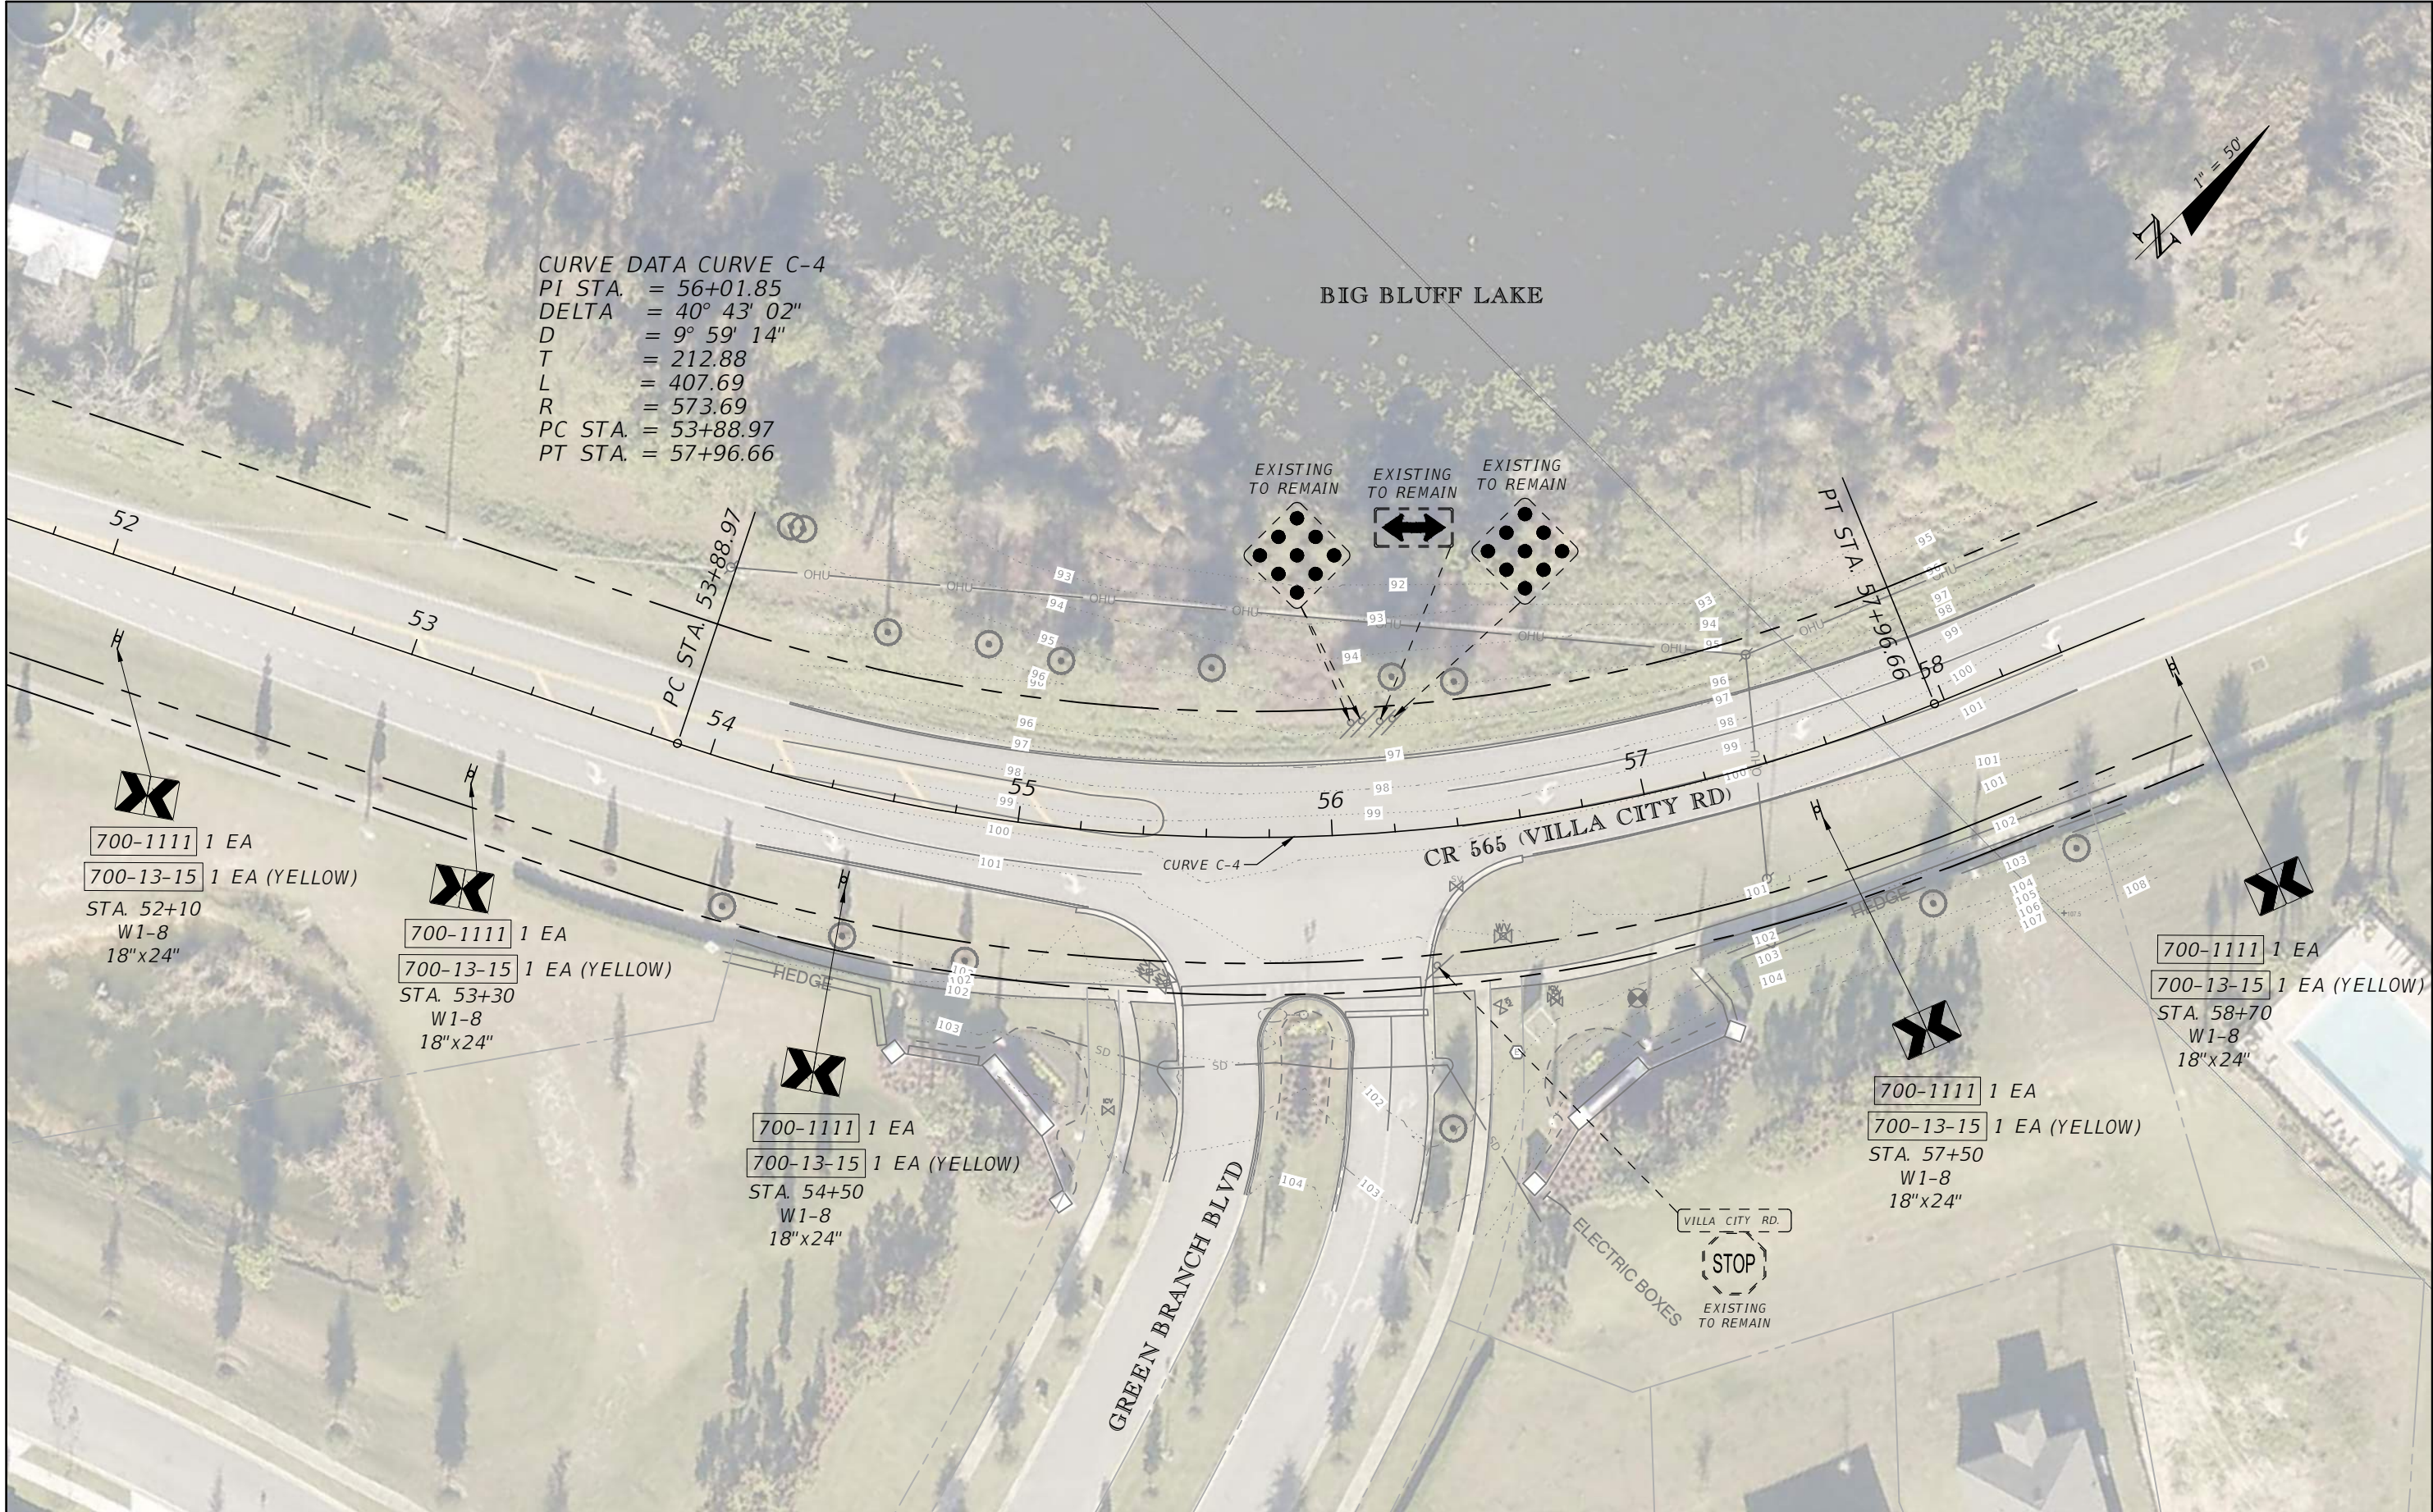

CURVE DATA CURVE C-4
PI STA. = 56+01.85
DELTA = 40° 43' 02"
D = 9° 59' 14"
T = 212.88
L = 407.69
R = 573.69
PC STA. = 53+88.97
PT STA. = 57+96.66

EXISTING TO REMAIN
EXISTING TO REMAIN
EXISTING TO REMAIN

CR 565 (VILLA CITY RD)

GREEN BRANCH BLVD

STOP
EXISTING TO REMAIN

700-1111 1 EA
700-13-15 1 EA (YELLOW)
STA. 57+50
W1-8
18"x24"

700-1111 1 EA
700-13-15 1 EA (YELLOW)
STA. 58+70
W1-8
18"x24"


700-1111 1 EA
700-13-15 1 EA (YELLOW)
STA. 54+50
W1-8
18"x24"

700-1111 1 EA
700-13-15 1 EA (YELLOW)
STA. 53+30
W1-8
18"x24"

700-1111 1 EA
700-13-15 1 EA (YELLOW)
STA. 52+10
W1-8
18"x24"



REVISIONS		 LAKE COUNTY, FL REAL FLORIDA - REAL CLOSE	LAKE COUNTY 315 WEST MAIN STREET TAVARES, FL 32778	BURGESS & NIPLÉ JOHN DEE, P.E. P.E. LICENSE NUMBER 60053 1800 PEMBROOK DRIVE, SUITE 265 ORLANDO, FL 32810 CERTIFICATE OF AUTHORIZATION 9853	CR 565 (VILLA CITY ROAD) FROM NORTH OF SR 50 TO SOUTH OF US 27 FPID NO. 447609-1-58-01	ROADWAY PLAN (5A)	SHEET NO. 12A
DATE	DESCRIPTION						

THE OFFICIAL RECORD OF THIS SHEET IS THE ELECTRONIC FILE DIGITALLY SIGNED AND SEALED UNDER RULE 61G15-23.004, F.A.C.

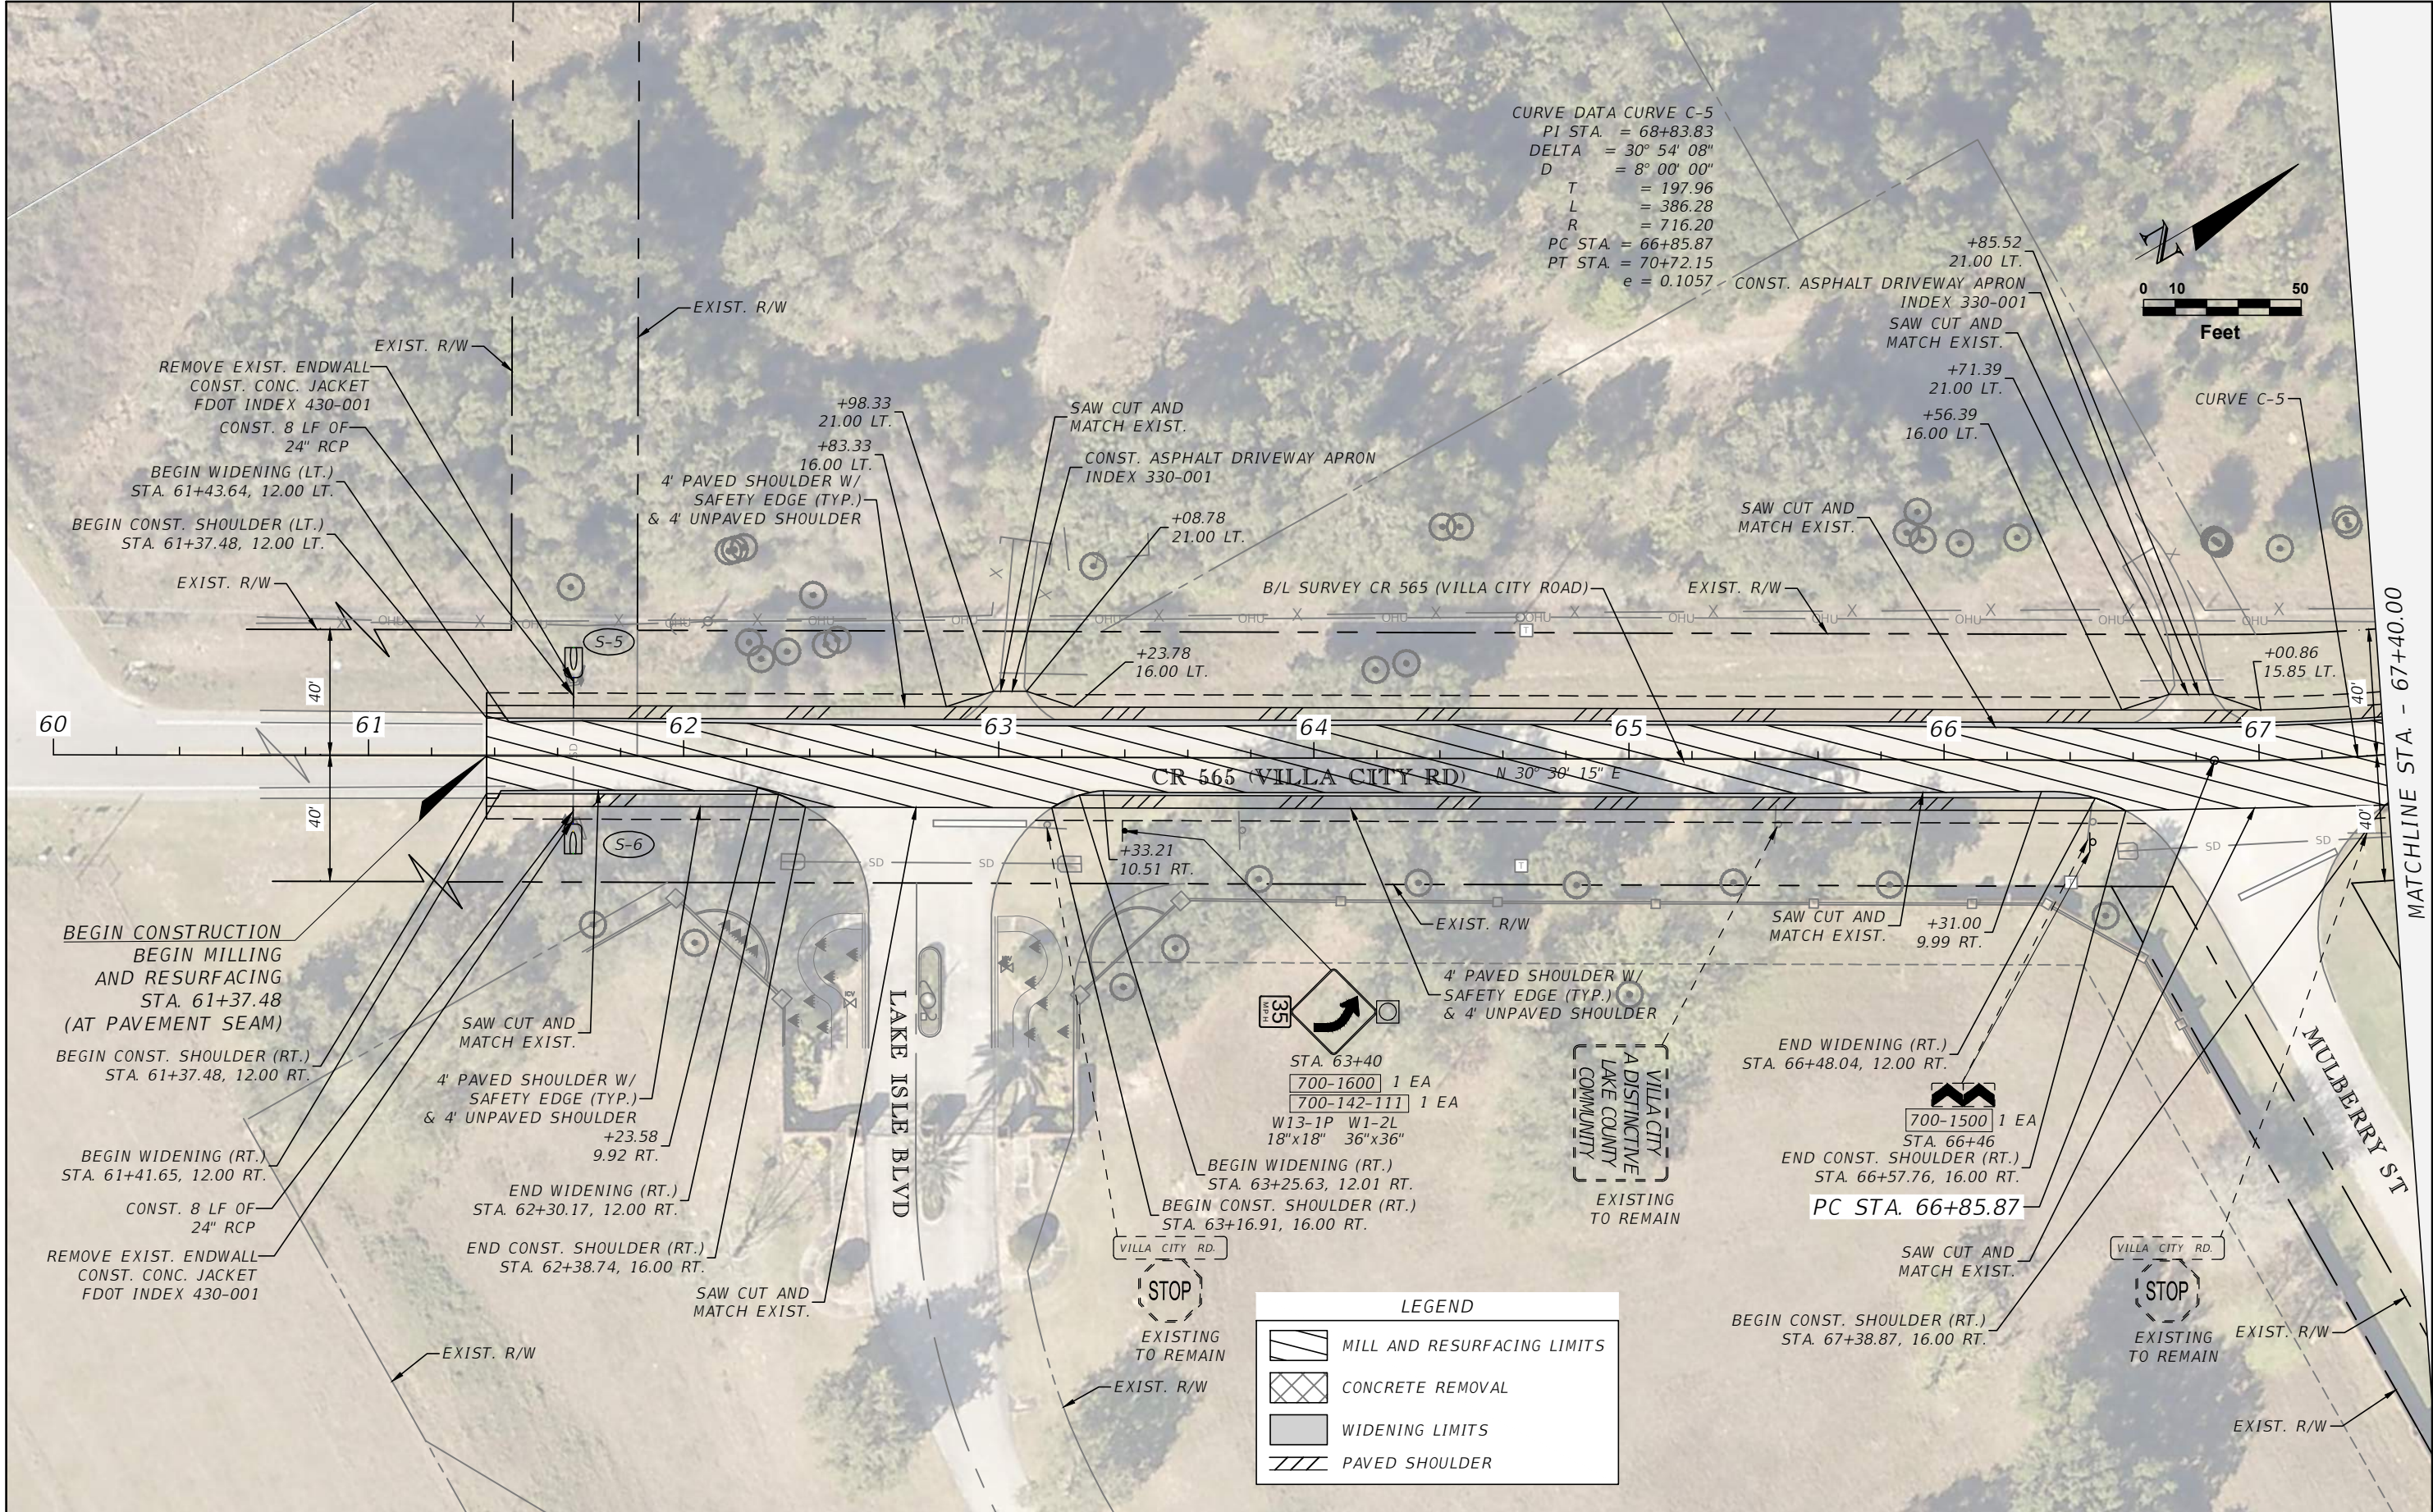


REVISIONS		LAKE COUNTY 315 WEST MAIN STREET TAVARES, FL 32778	BURGESS & NIPLE JOHN DEE, P.E. P.E. LICENSE NUMBER 60053 1800 PEMBROOK DRIVE, SUITE 265 ORLANDO, FL 32810 CERTIFICATE OF AUTHORIZATION 9853	CR 565 (VILLA CITY ROAD) FROM NORTH OF SR 50 TO SOUTH OF US 27 FPID NO. 447609-1-58-01	ROADWAY PLAN (6)	SHEET NO. 13
DATE	DESCRIPTION					

SEE SIGNING AND PAVEMENT MARKING
PLAN FOR SIGNING DETAILS FROM
STA. 70+00.00 TO 102+92.00

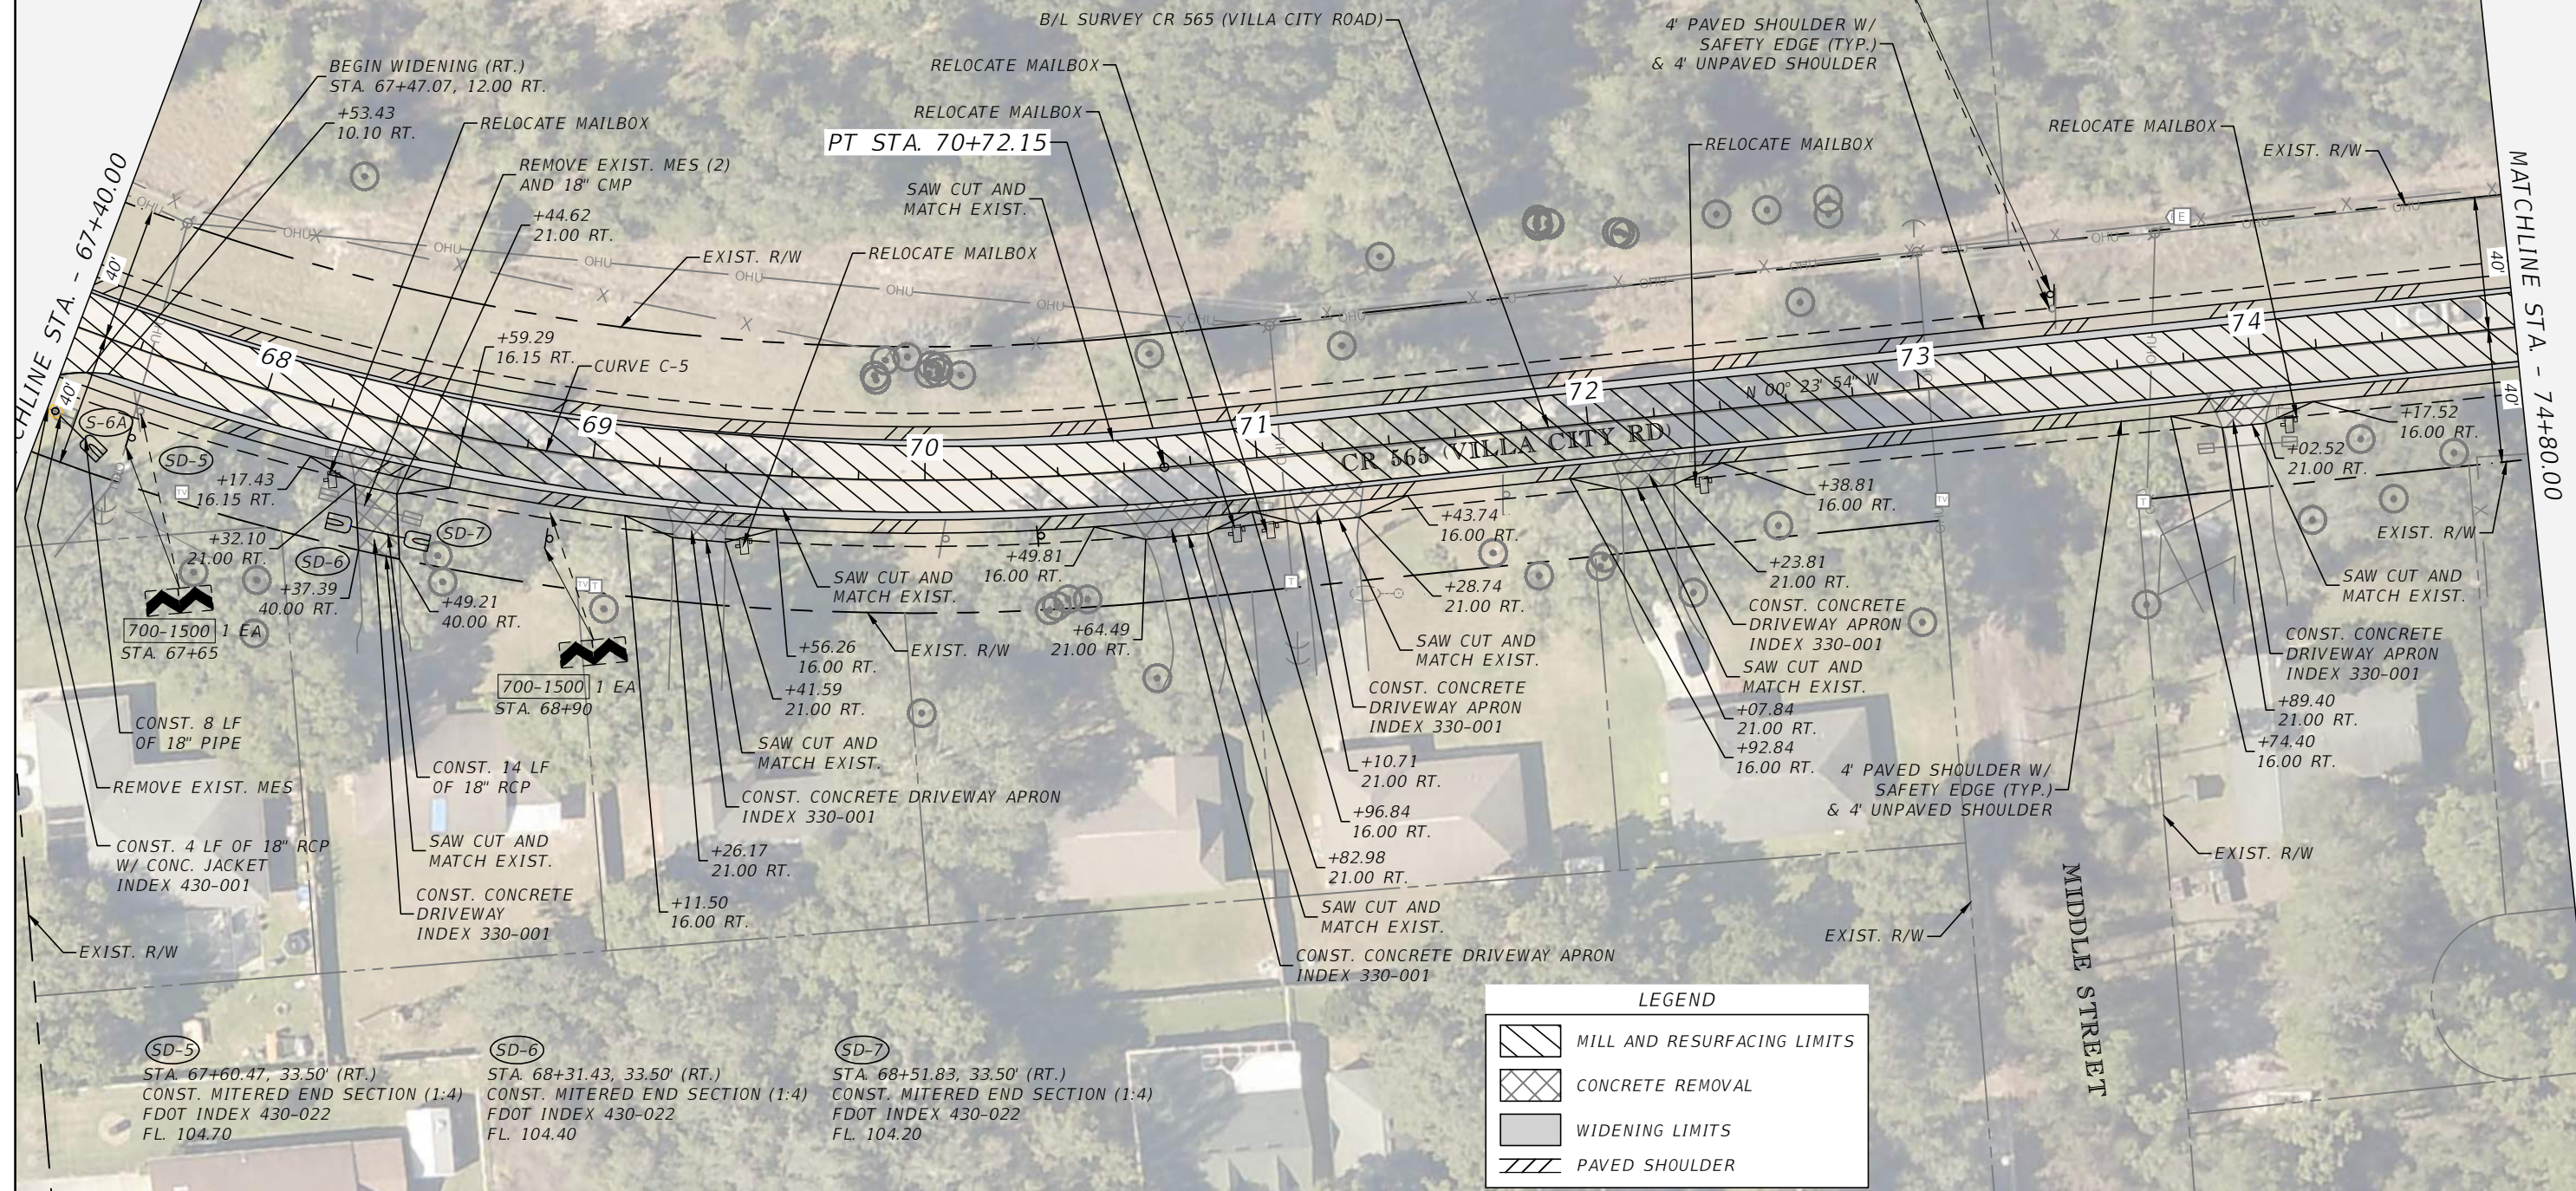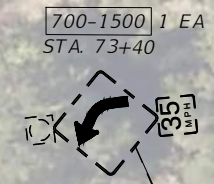

REVISIONS		 LAKE COUNTY 315 WEST MAIN STREET TAVARES, FL 32778	BURGESS & NIPLÉ JOHN DEE, P.E. P.E. LICENSE NUMBER 60053 1800 PEMBROOK DRIVE, SUITE 265 ORLANDO, FL 32810 CERTIFICATE OF AUTHORIZATION 9853	CR 565 (VILLA CITY ROAD) FROM NORTH OF SR 50 TO SOUTH OF US 27 FPID NO. 447609-1-58-01	<i>ROADWAY PLAN (7)</i>	SHEET NO.
DATE	DESCRIPTION					
						14

THE OFFICIAL RECORD OF THIS SHEET IS THE ELECTRONIC FILE DIGITALLY SIGNED AND SEALED UNDER RULE 61G15-23.004, F.A.C.

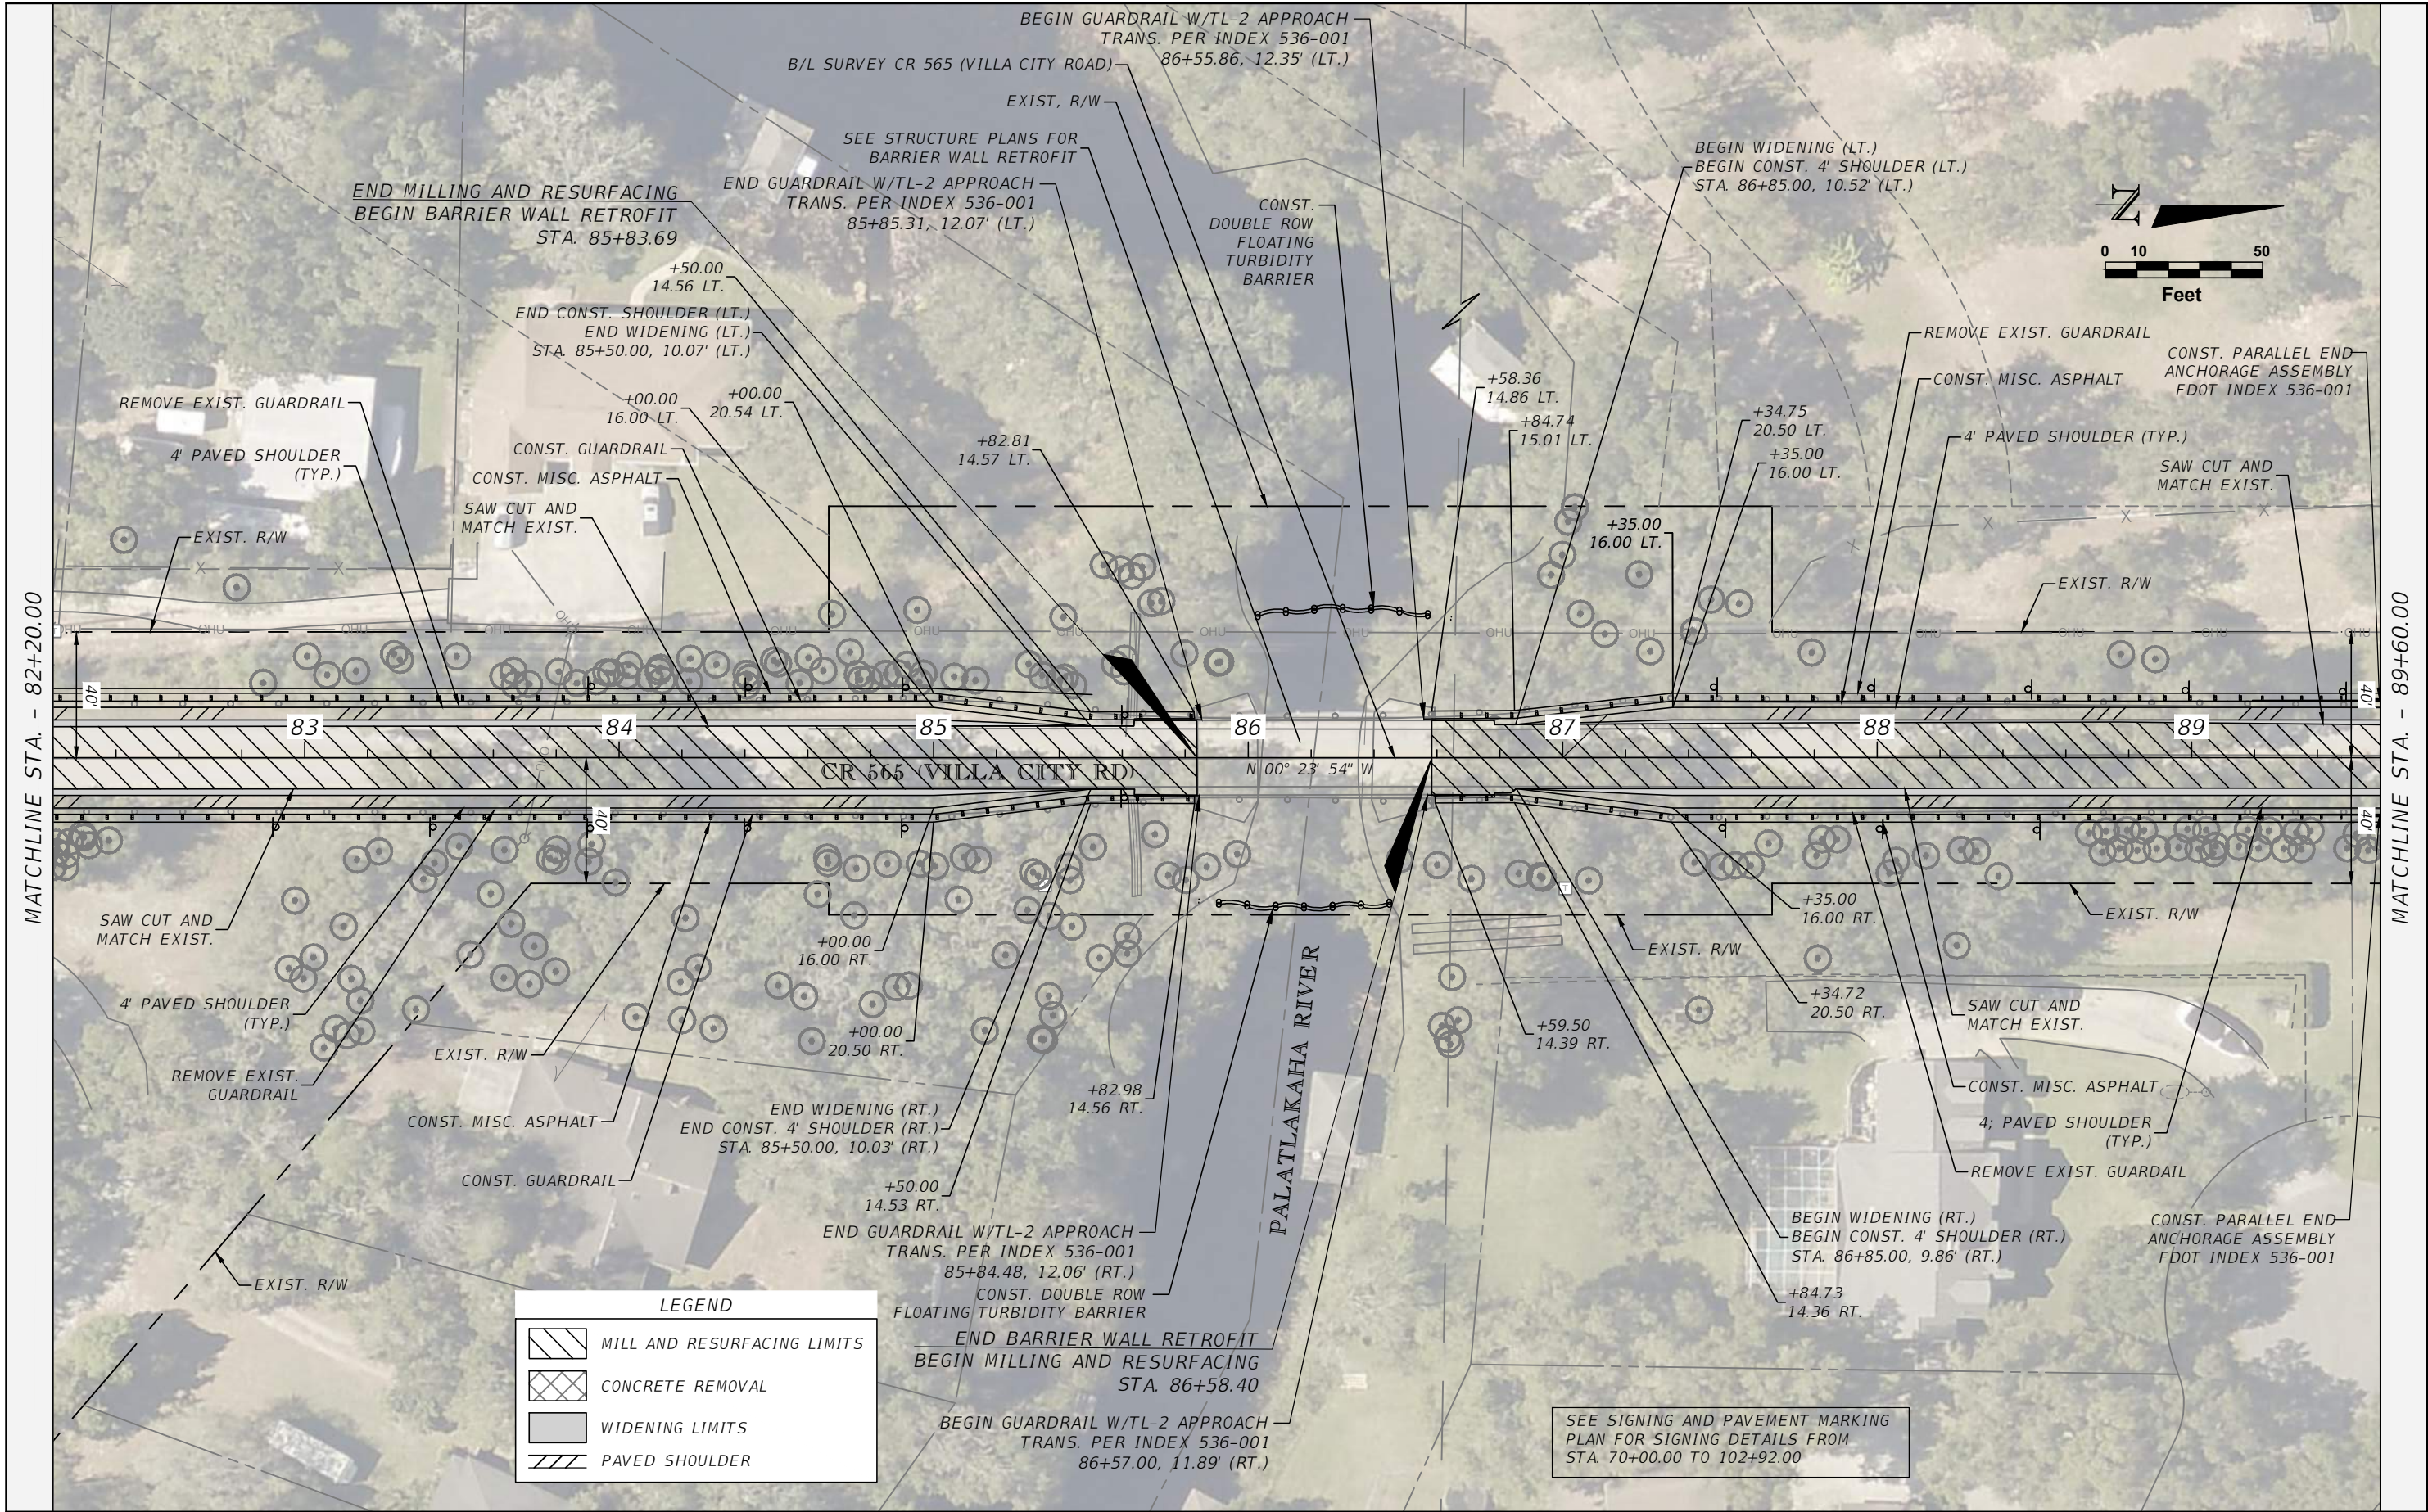

REVISIONS	
DATE	DESCRIPTION



LAKE COUNTY
315 WEST MAIN STREET
TAVARES, FL 32778

BURGESS & NIPLÉ


JOHN DEE, P.E.
P.E. LICENSE NUMBER 60053
1800 PEMBROOK DRIVE, SUITE 265
ORLANDO, FL 32810
CERTIFICATE OF AUTHORIZATION 9853

CR 565 (VILLA CITY ROAD)
FROM NORTH OF SR 50 TO SOUTH OF US 27
FPID NO. 447609-1-58-01

ROADWAY PLAN (9)

SHEET NO.
16

THE OFFICIAL RECORD OF THIS SHEET IS THE ELECTRONIC FILE DIGITALLY SIGNED AND SEALED UNDER RULE 61G15-23.004, F.A.C.

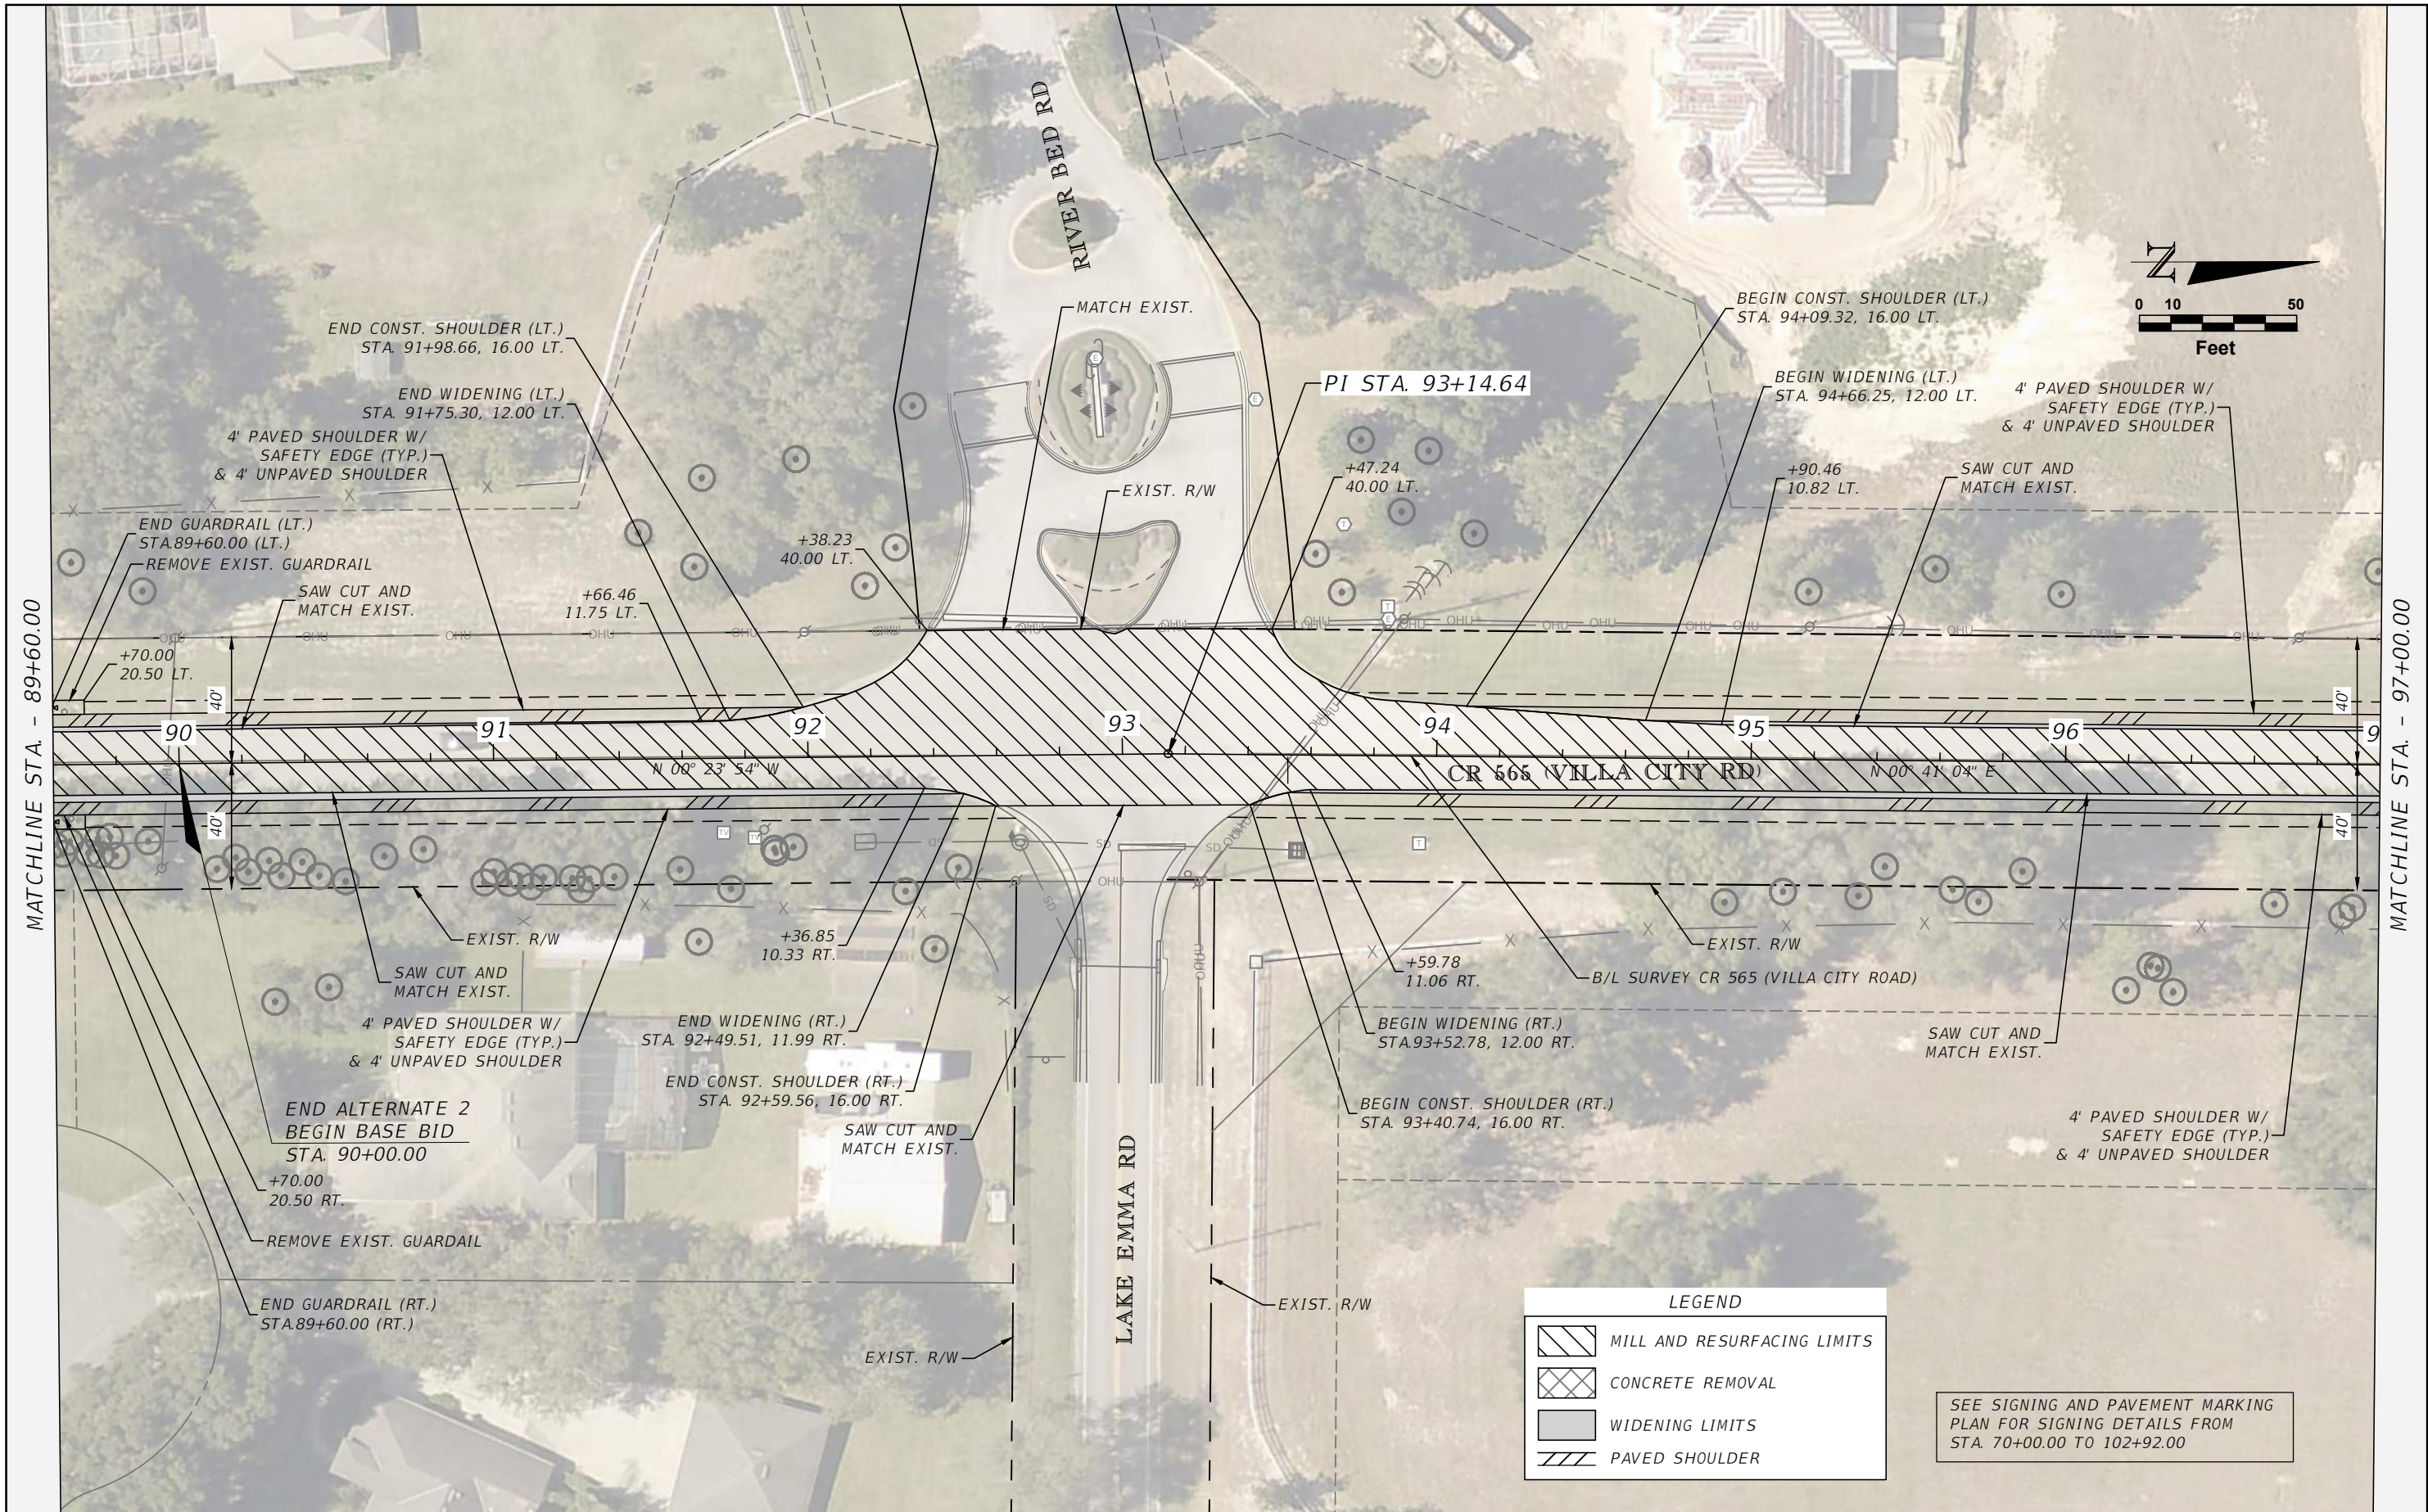

REVISIONS	
DATE	DESCRIPTION



LAKE COUNTY
315 WEST MAIN STREET
TAVARES, FL 32778

BURGESS & NIPLE

JOHN DEE, P.E.
P.E. LICENSE NUMBER 60053
1800 PEMBROOK DRIVE, SUITE 265
ORLANDO, FL 32810
CERTIFICATE OF AUTHORIZATION 9853


CR 565 (VILLA CITY ROAD)
FROM NORTH OF SR 50 TO SOUTH OF US 27
FPID NO. 447609-1-58-01

ROADWAY PLAN (10)

17

SHEET NO.

THE OFFICIAL RECORD OF THIS SHEET IS THE ELECTRONIC FILE DIGITALLY SIGNED AND SEALED UNDER RULE 61G15-23.004, F.A.C.

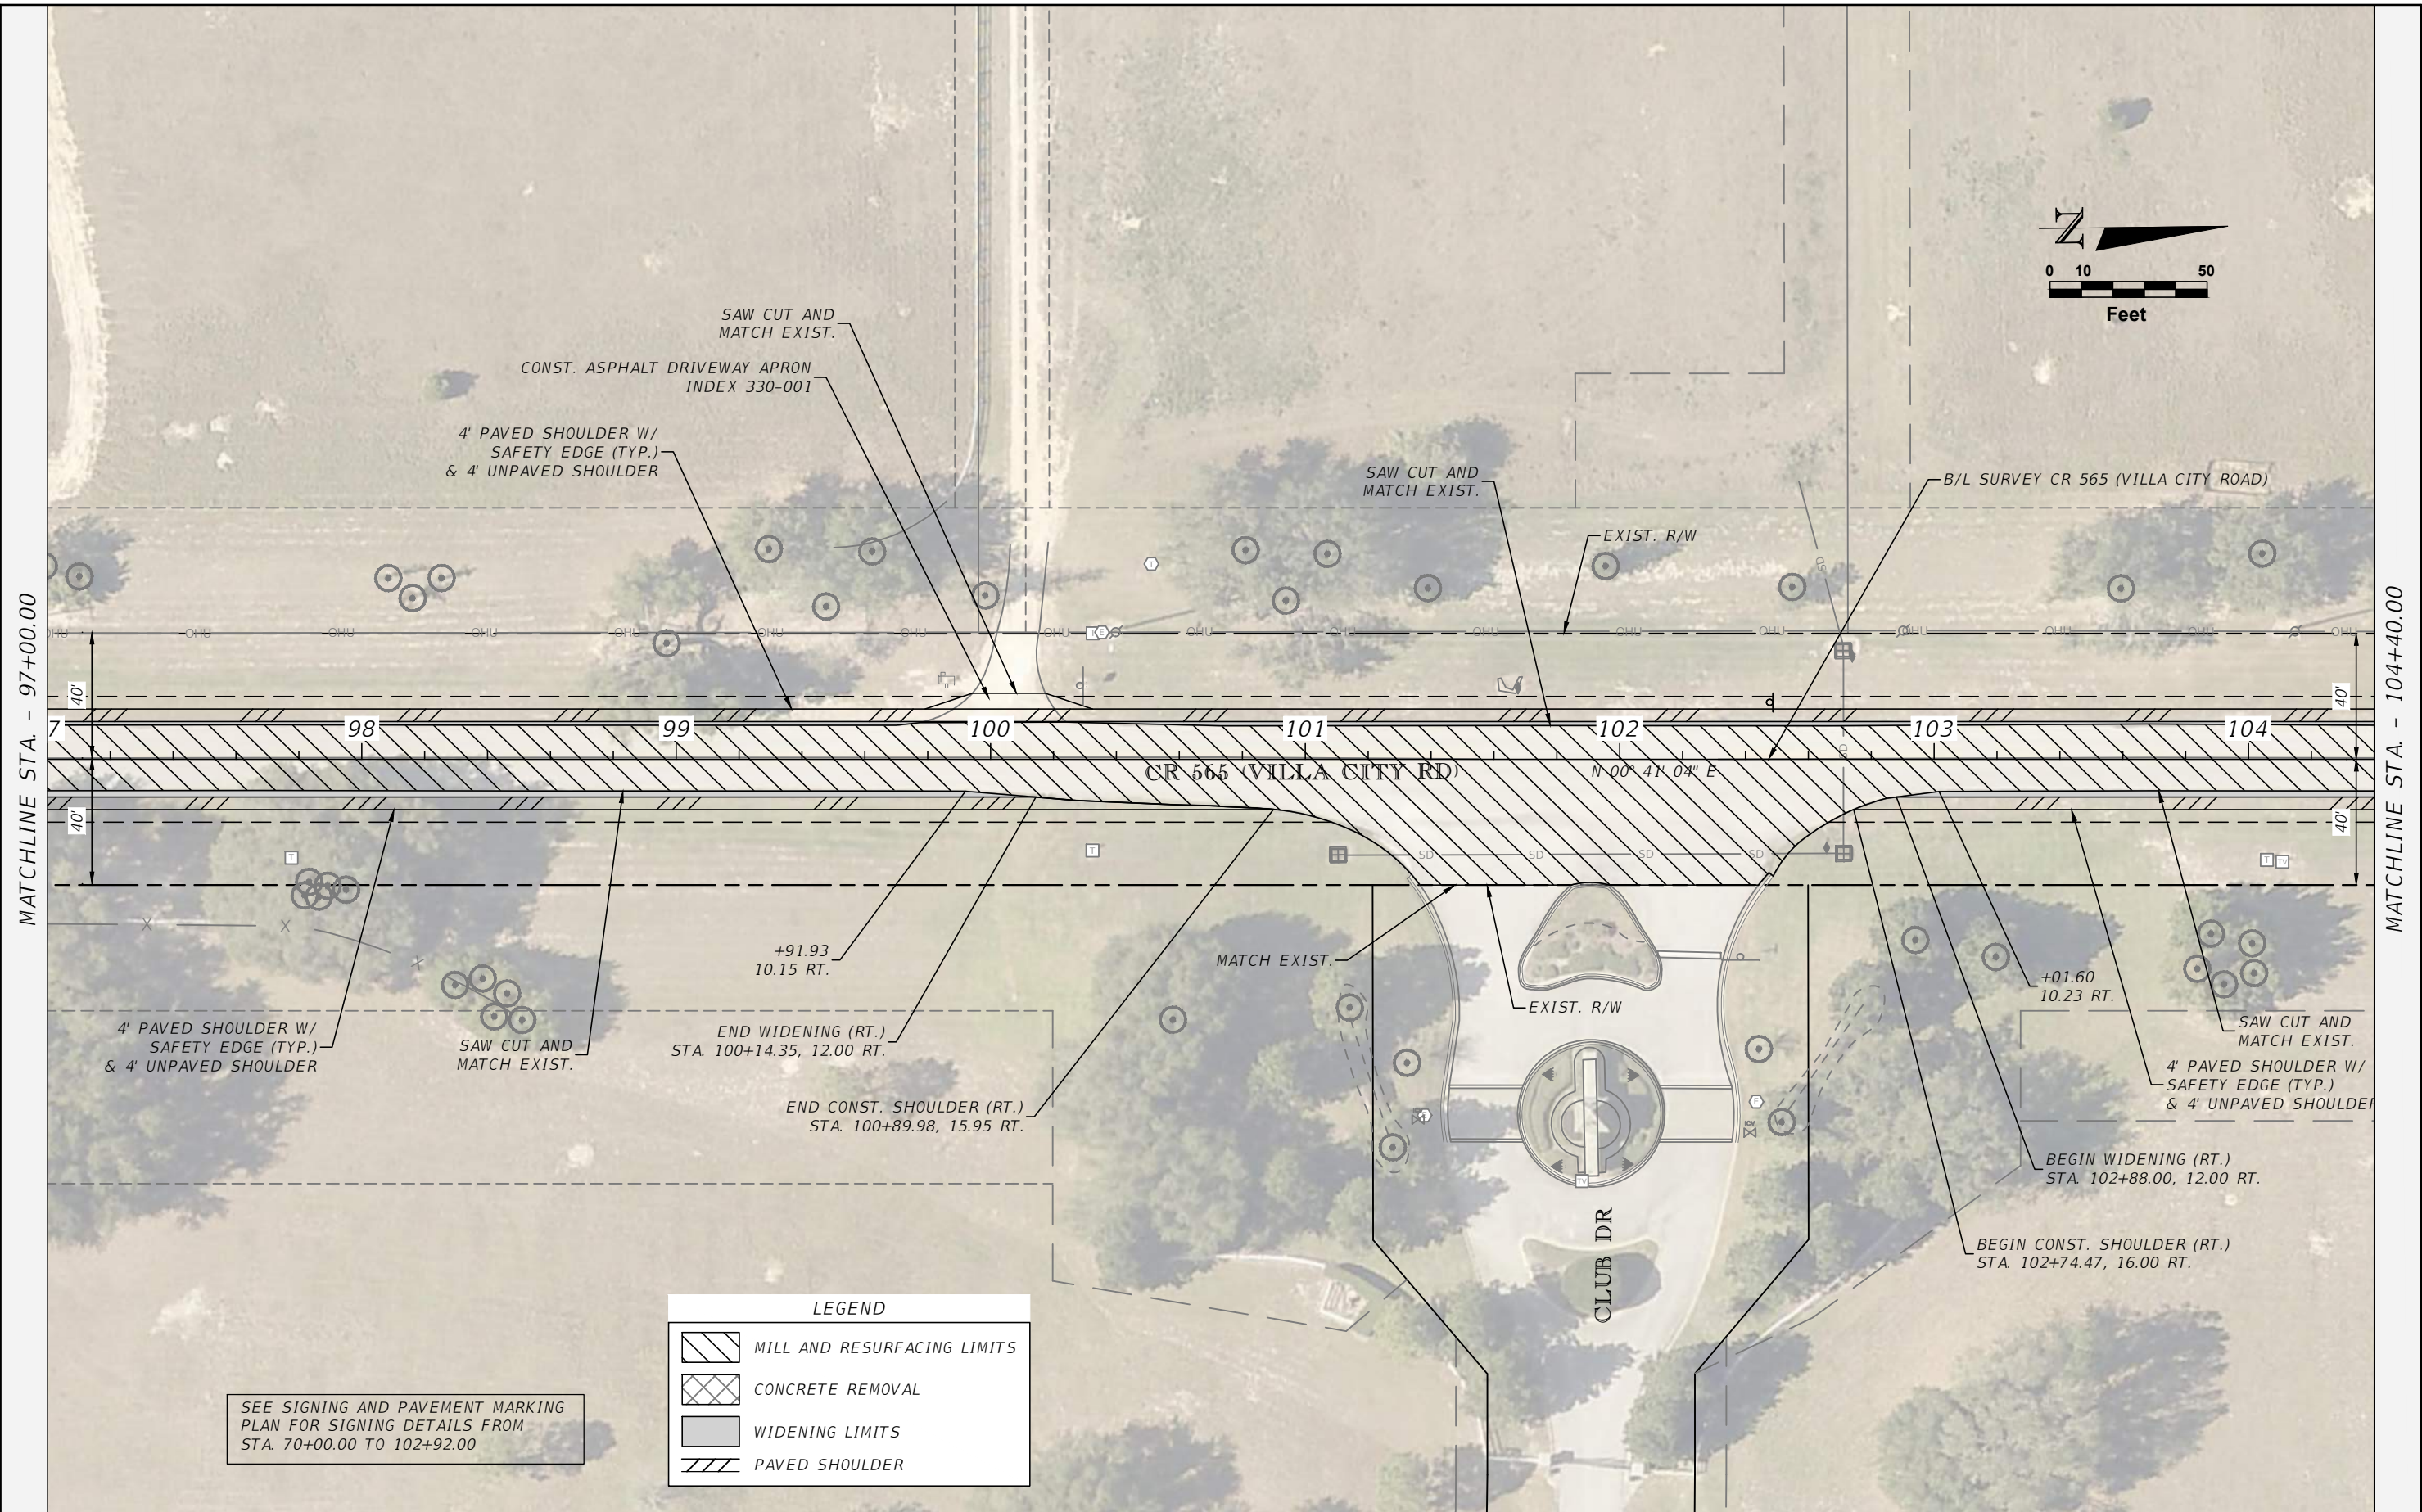

REVISIONS	
DATE	DESCRIPTION



LAKE COUNTY, FL
REAL FLORIDA - REAL CLOSE

LAKE COUNTY
315 WEST MAIN STREET
TAVARES, FL 32778

BURGESS & NIPLE


JOHN DEE, P.E.
P.E. LICENSE NUMBER 60053
1800 PEMBROOK DRIVE, SUITE 265
ORLANDO, FL 32810
CERTIFICATE OF AUTHORIZATION 9853

CR 565 (VILLA CITY ROAD)
FROM NORTH OF SR 50 TO SOUTH OF US 27
FPID NO. 447609-1-58-01

ROADWAY PLAN (11)

SHEET NO.
18

THE OFFICIAL RECORD OF THIS SHEET IS THE ELECTRONIC FILE DIGITALLY SIGNED AND SEALED UNDER RULE 61G15-23.004, F.A.C.

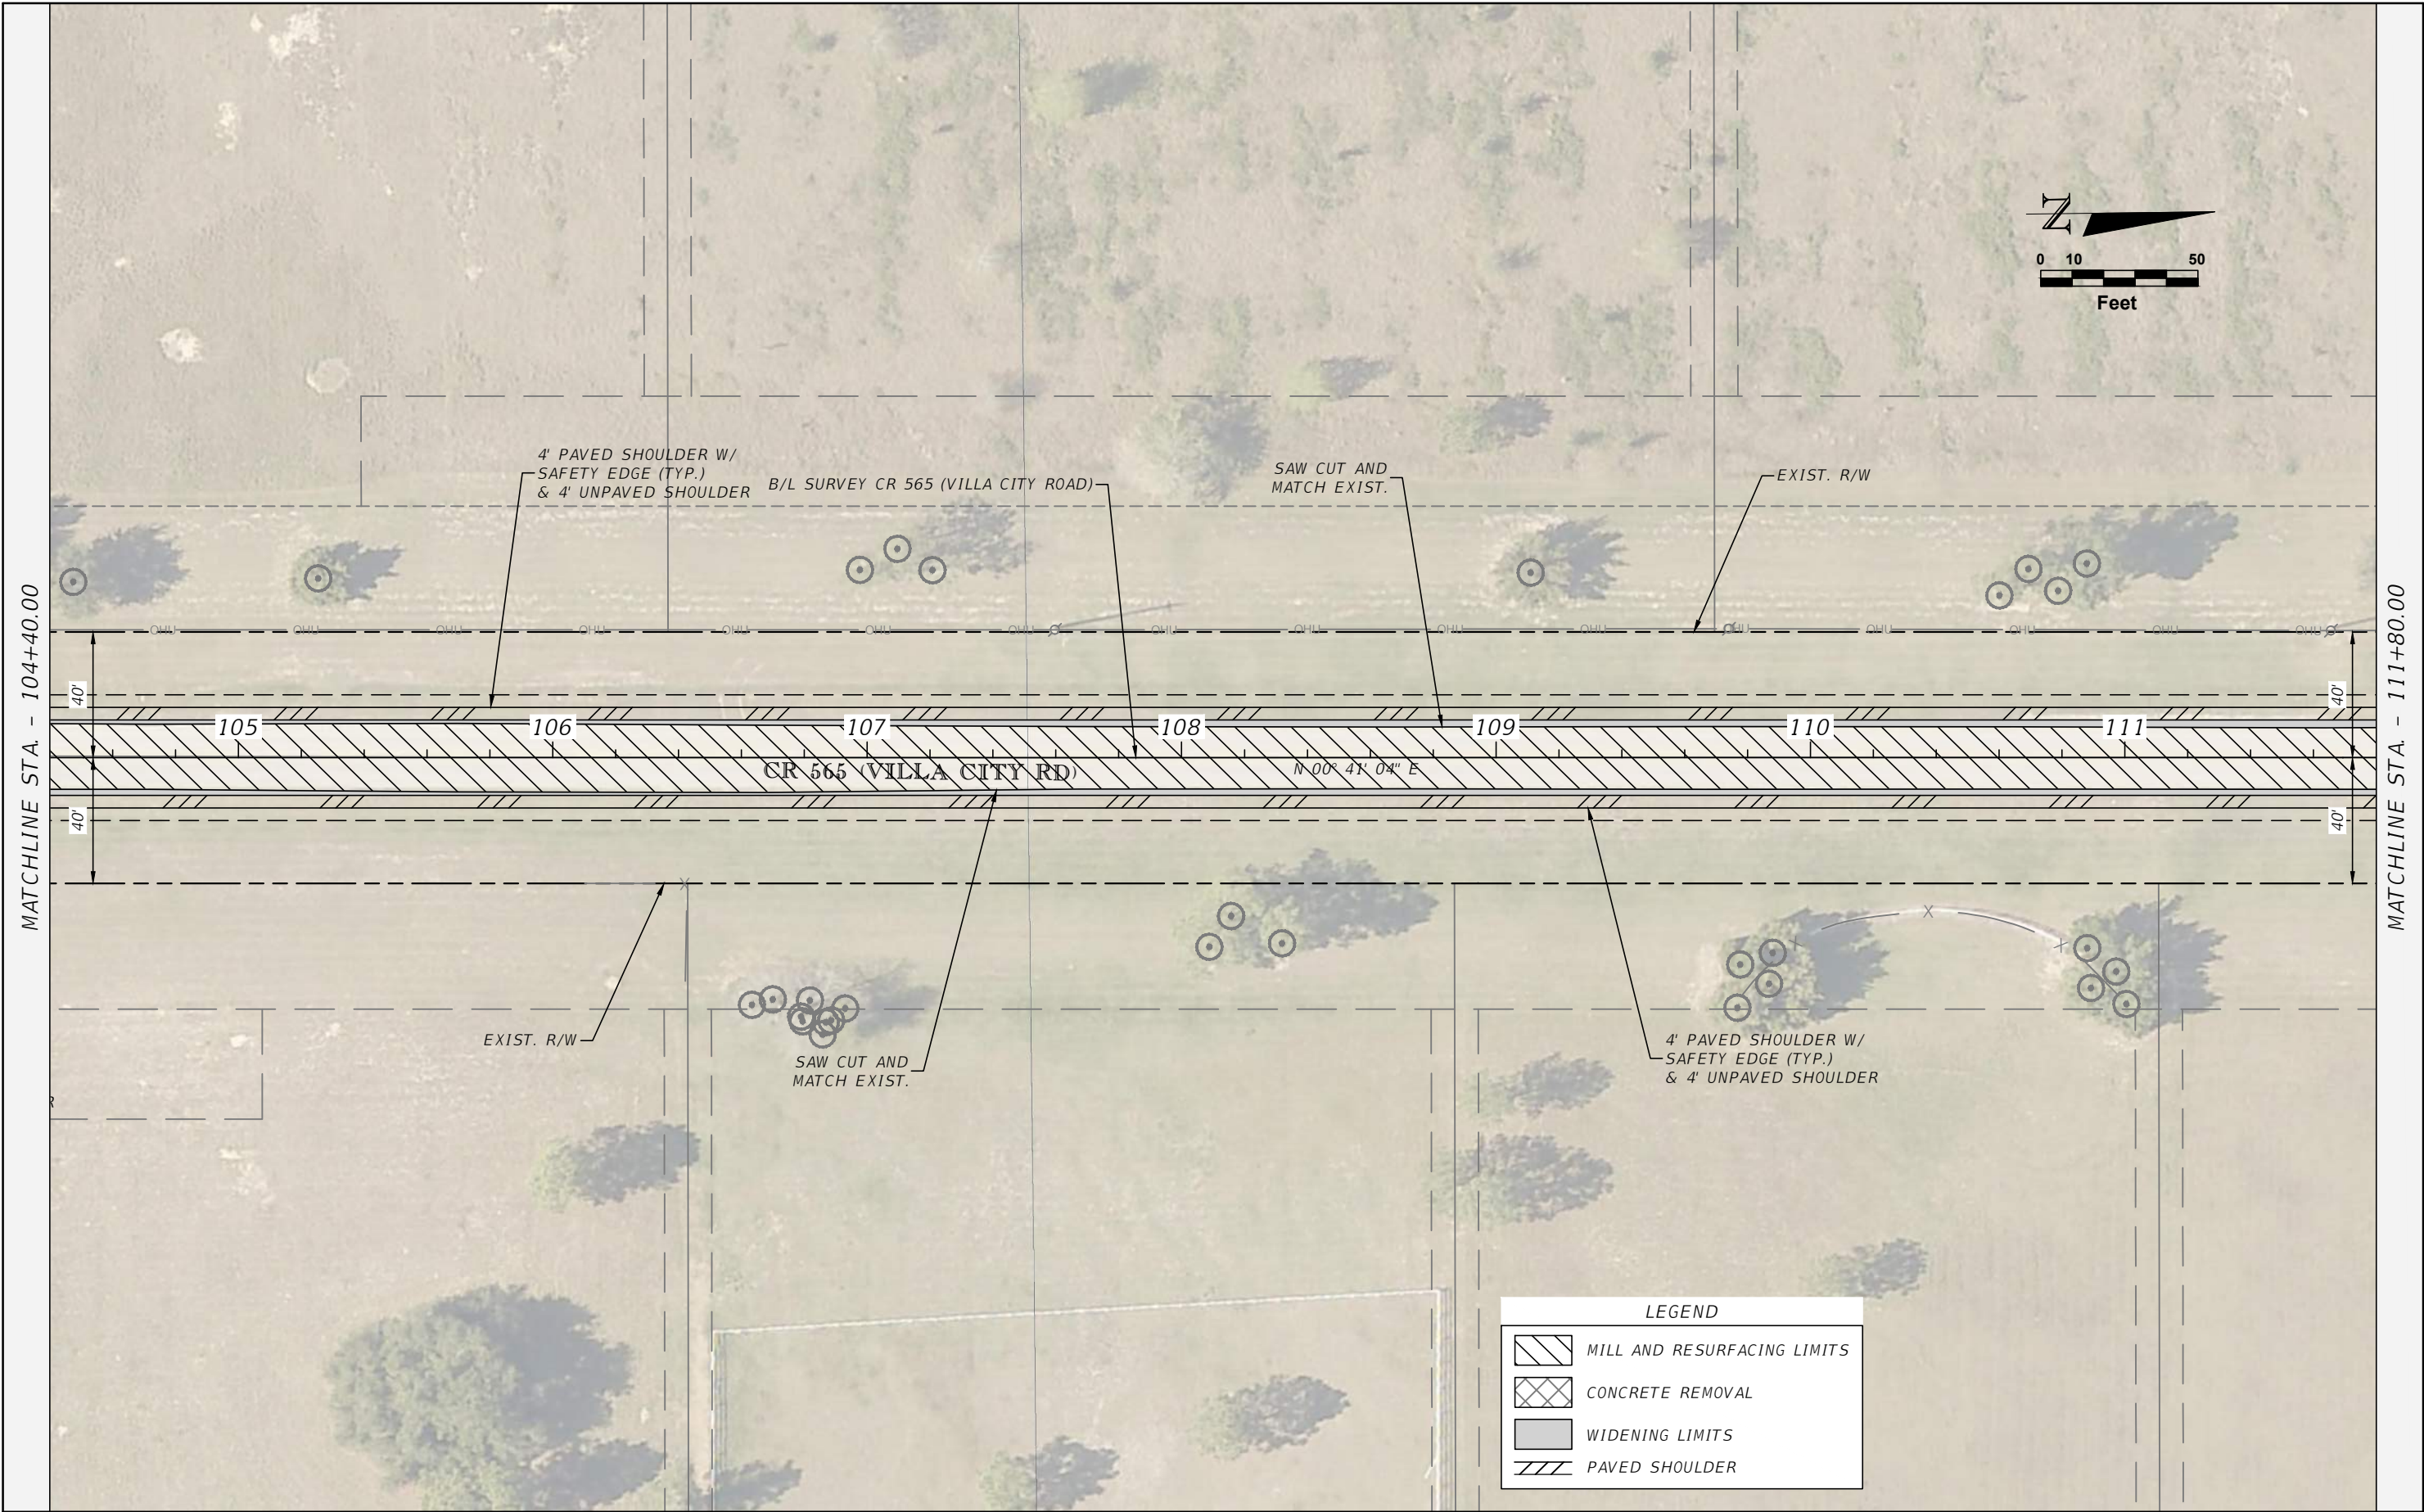

REVISIONS	
DATE	DESCRIPTION



LAKE COUNTY
315 WEST MAIN STREET
TAVARES, FL 32778

BURGESS & NIPLE

JOHN DEE, P.E.
P.E. LICENSE NUMBER 60053
1800 PEMBROOK DRIVE, SUITE 265
ORLANDO, FL 32810
CERTIFICATE OF AUTHORIZATION 9853


CR 565 (VILLA CITY ROAD)
FROM NORTH OF SR 50 TO SOUTH OF US 27
FPID NO. 447609-1-58-01

ROADWAY PLAN (12)

19

SHEET NO.

THE OFFICIAL RECORD OF THIS SHEET IS THE ELECTRONIC FILE DIGITALLY SIGNED AND SEALED UNDER RULE 61G15-23.004, F.A.C.

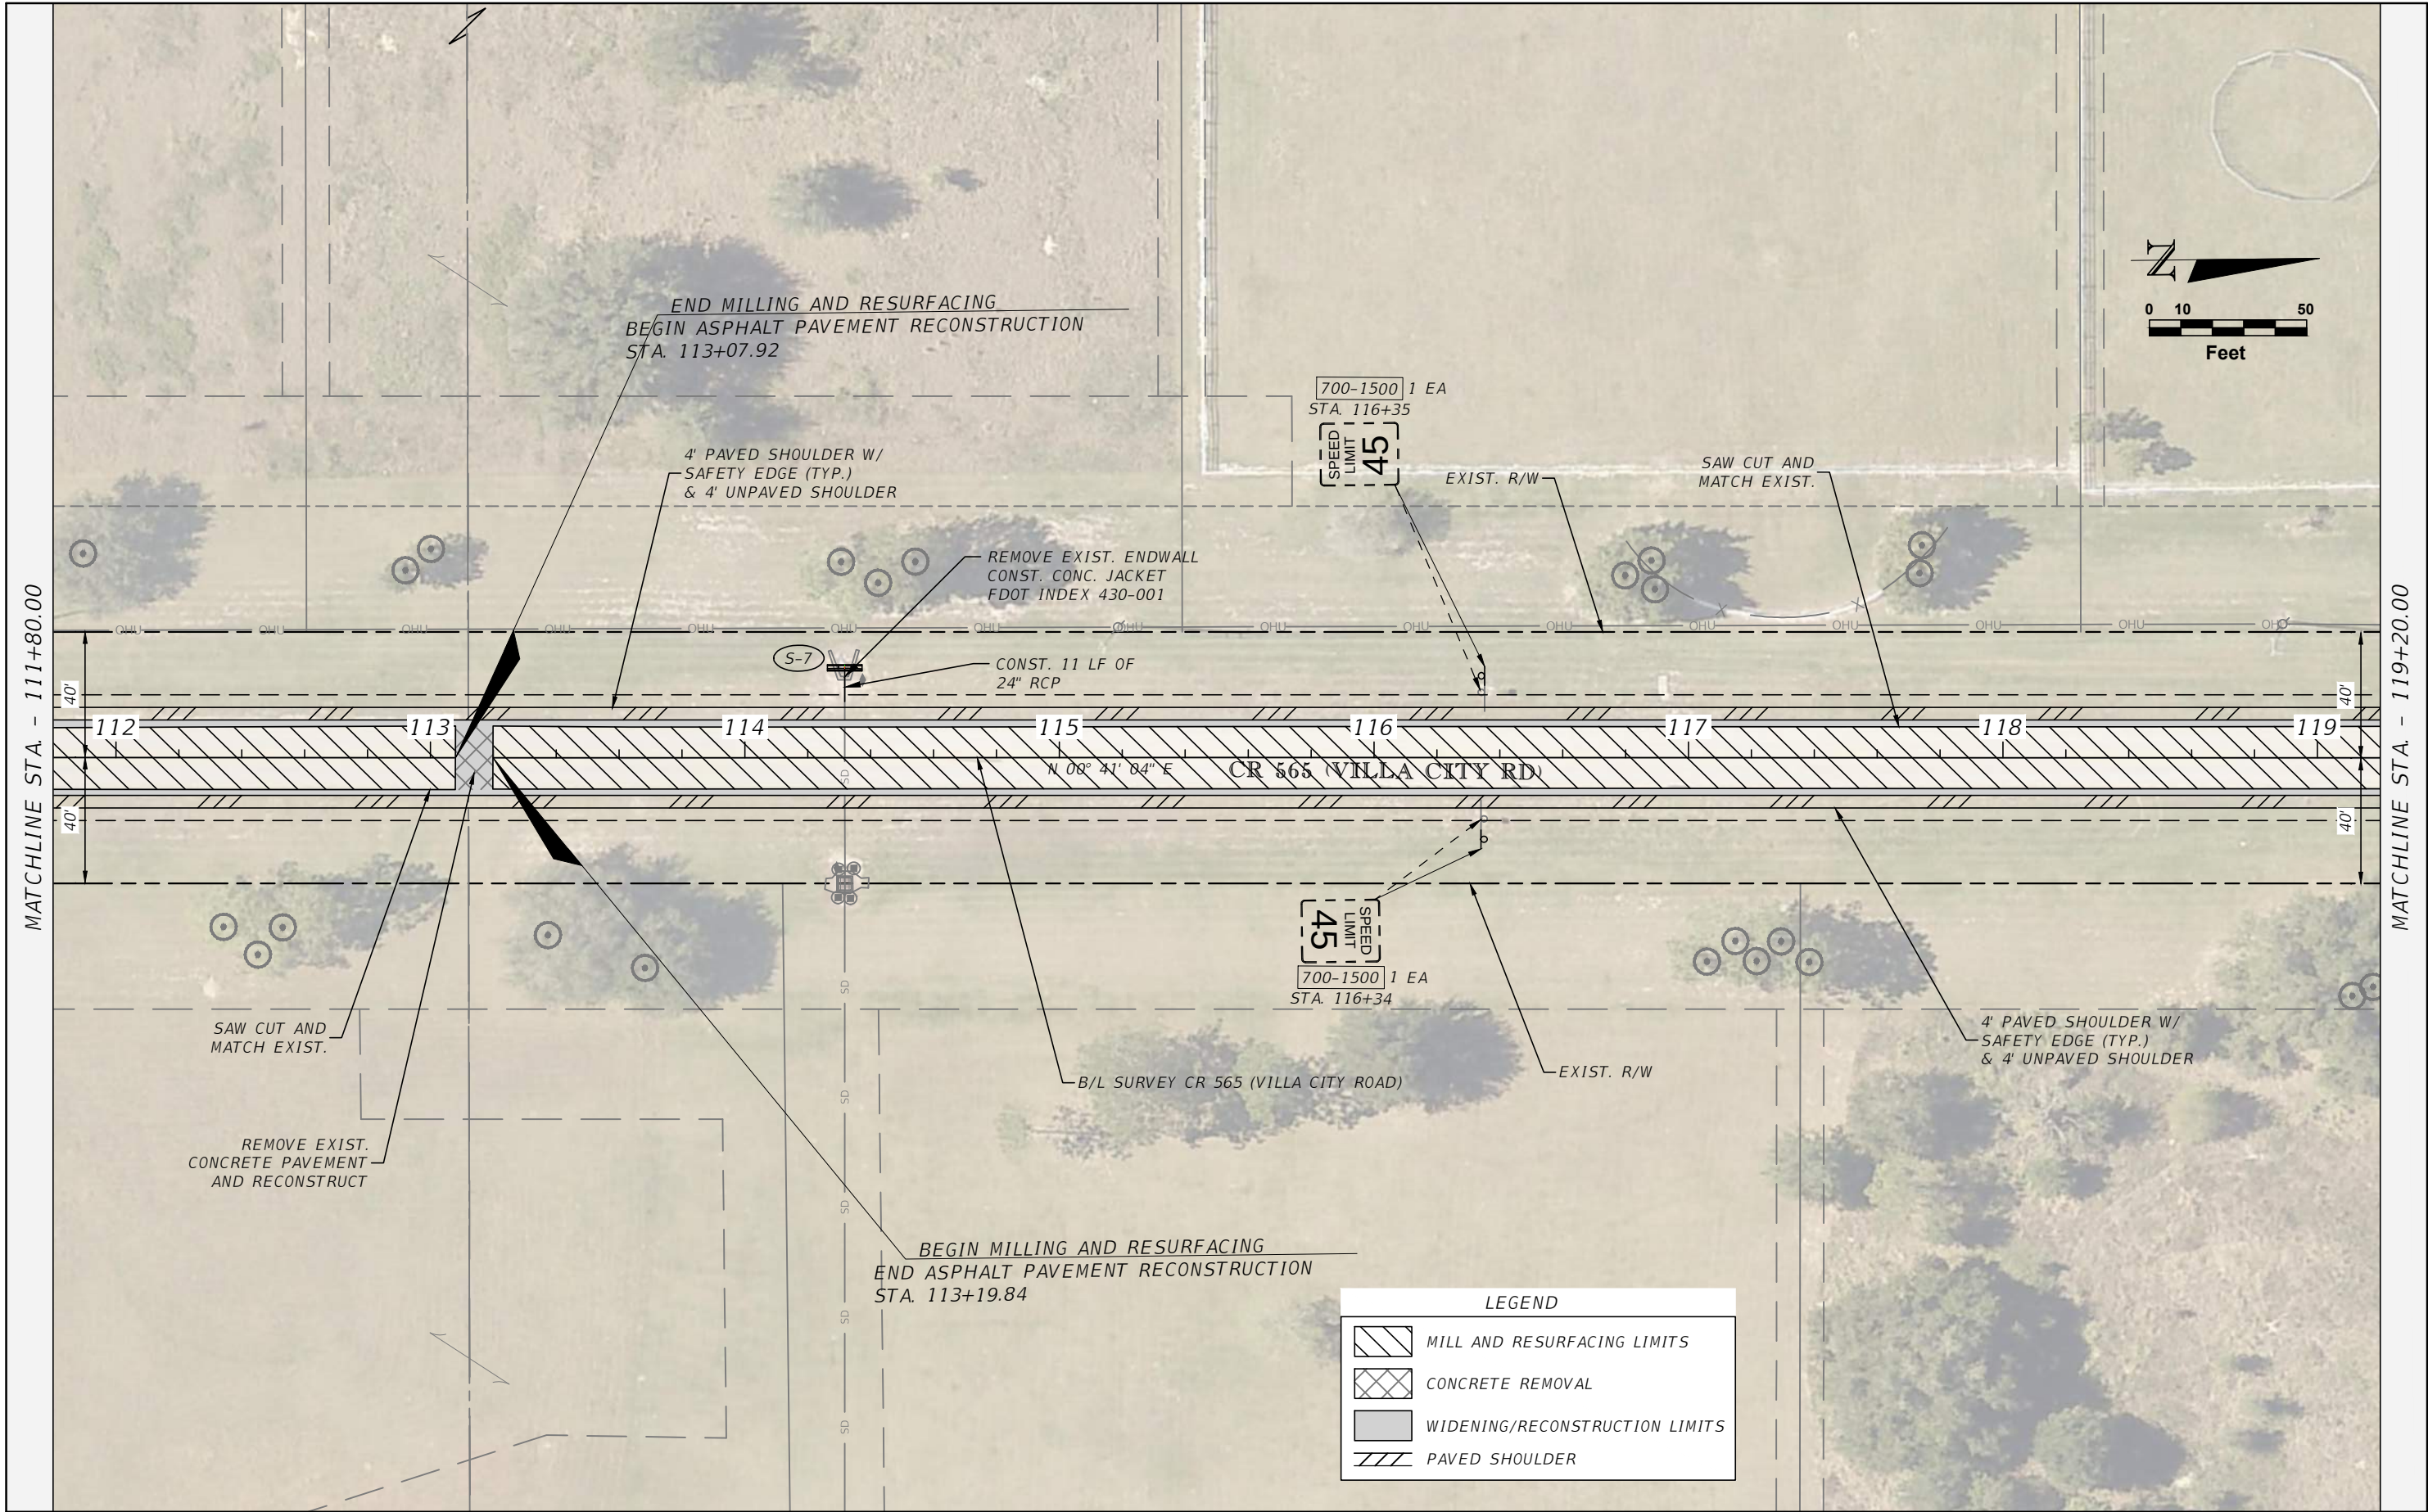

REVISIONS	
DATE	DESCRIPTION



LAKE COUNTY, FL
315 WEST MAIN STREET
TAVARES, FL 32778

BURGESS & NIPLE
JOHN DEE, P.E.
P.E. LICENSE NUMBER 60053
1800 PEMBROOK DRIVE, SUITE 265
ORLANDO, FL 32810
CERTIFICATE OF AUTHORIZATION 9853

CR 565 (VILLA CITY ROAD)
FROM NORTH OF SR 50 TO SOUTH OF US 27
FPID NO. 447609-1-58-01


ROADWAY PLAN (13)

20

SHEET NO.


20

THE OFFICIAL RECORD OF THIS SHEET IS THE ELECTRONIC FILE DIGITALLY SIGNED AND SEALED UNDER RULE 61G15-23.004, F.A.C.

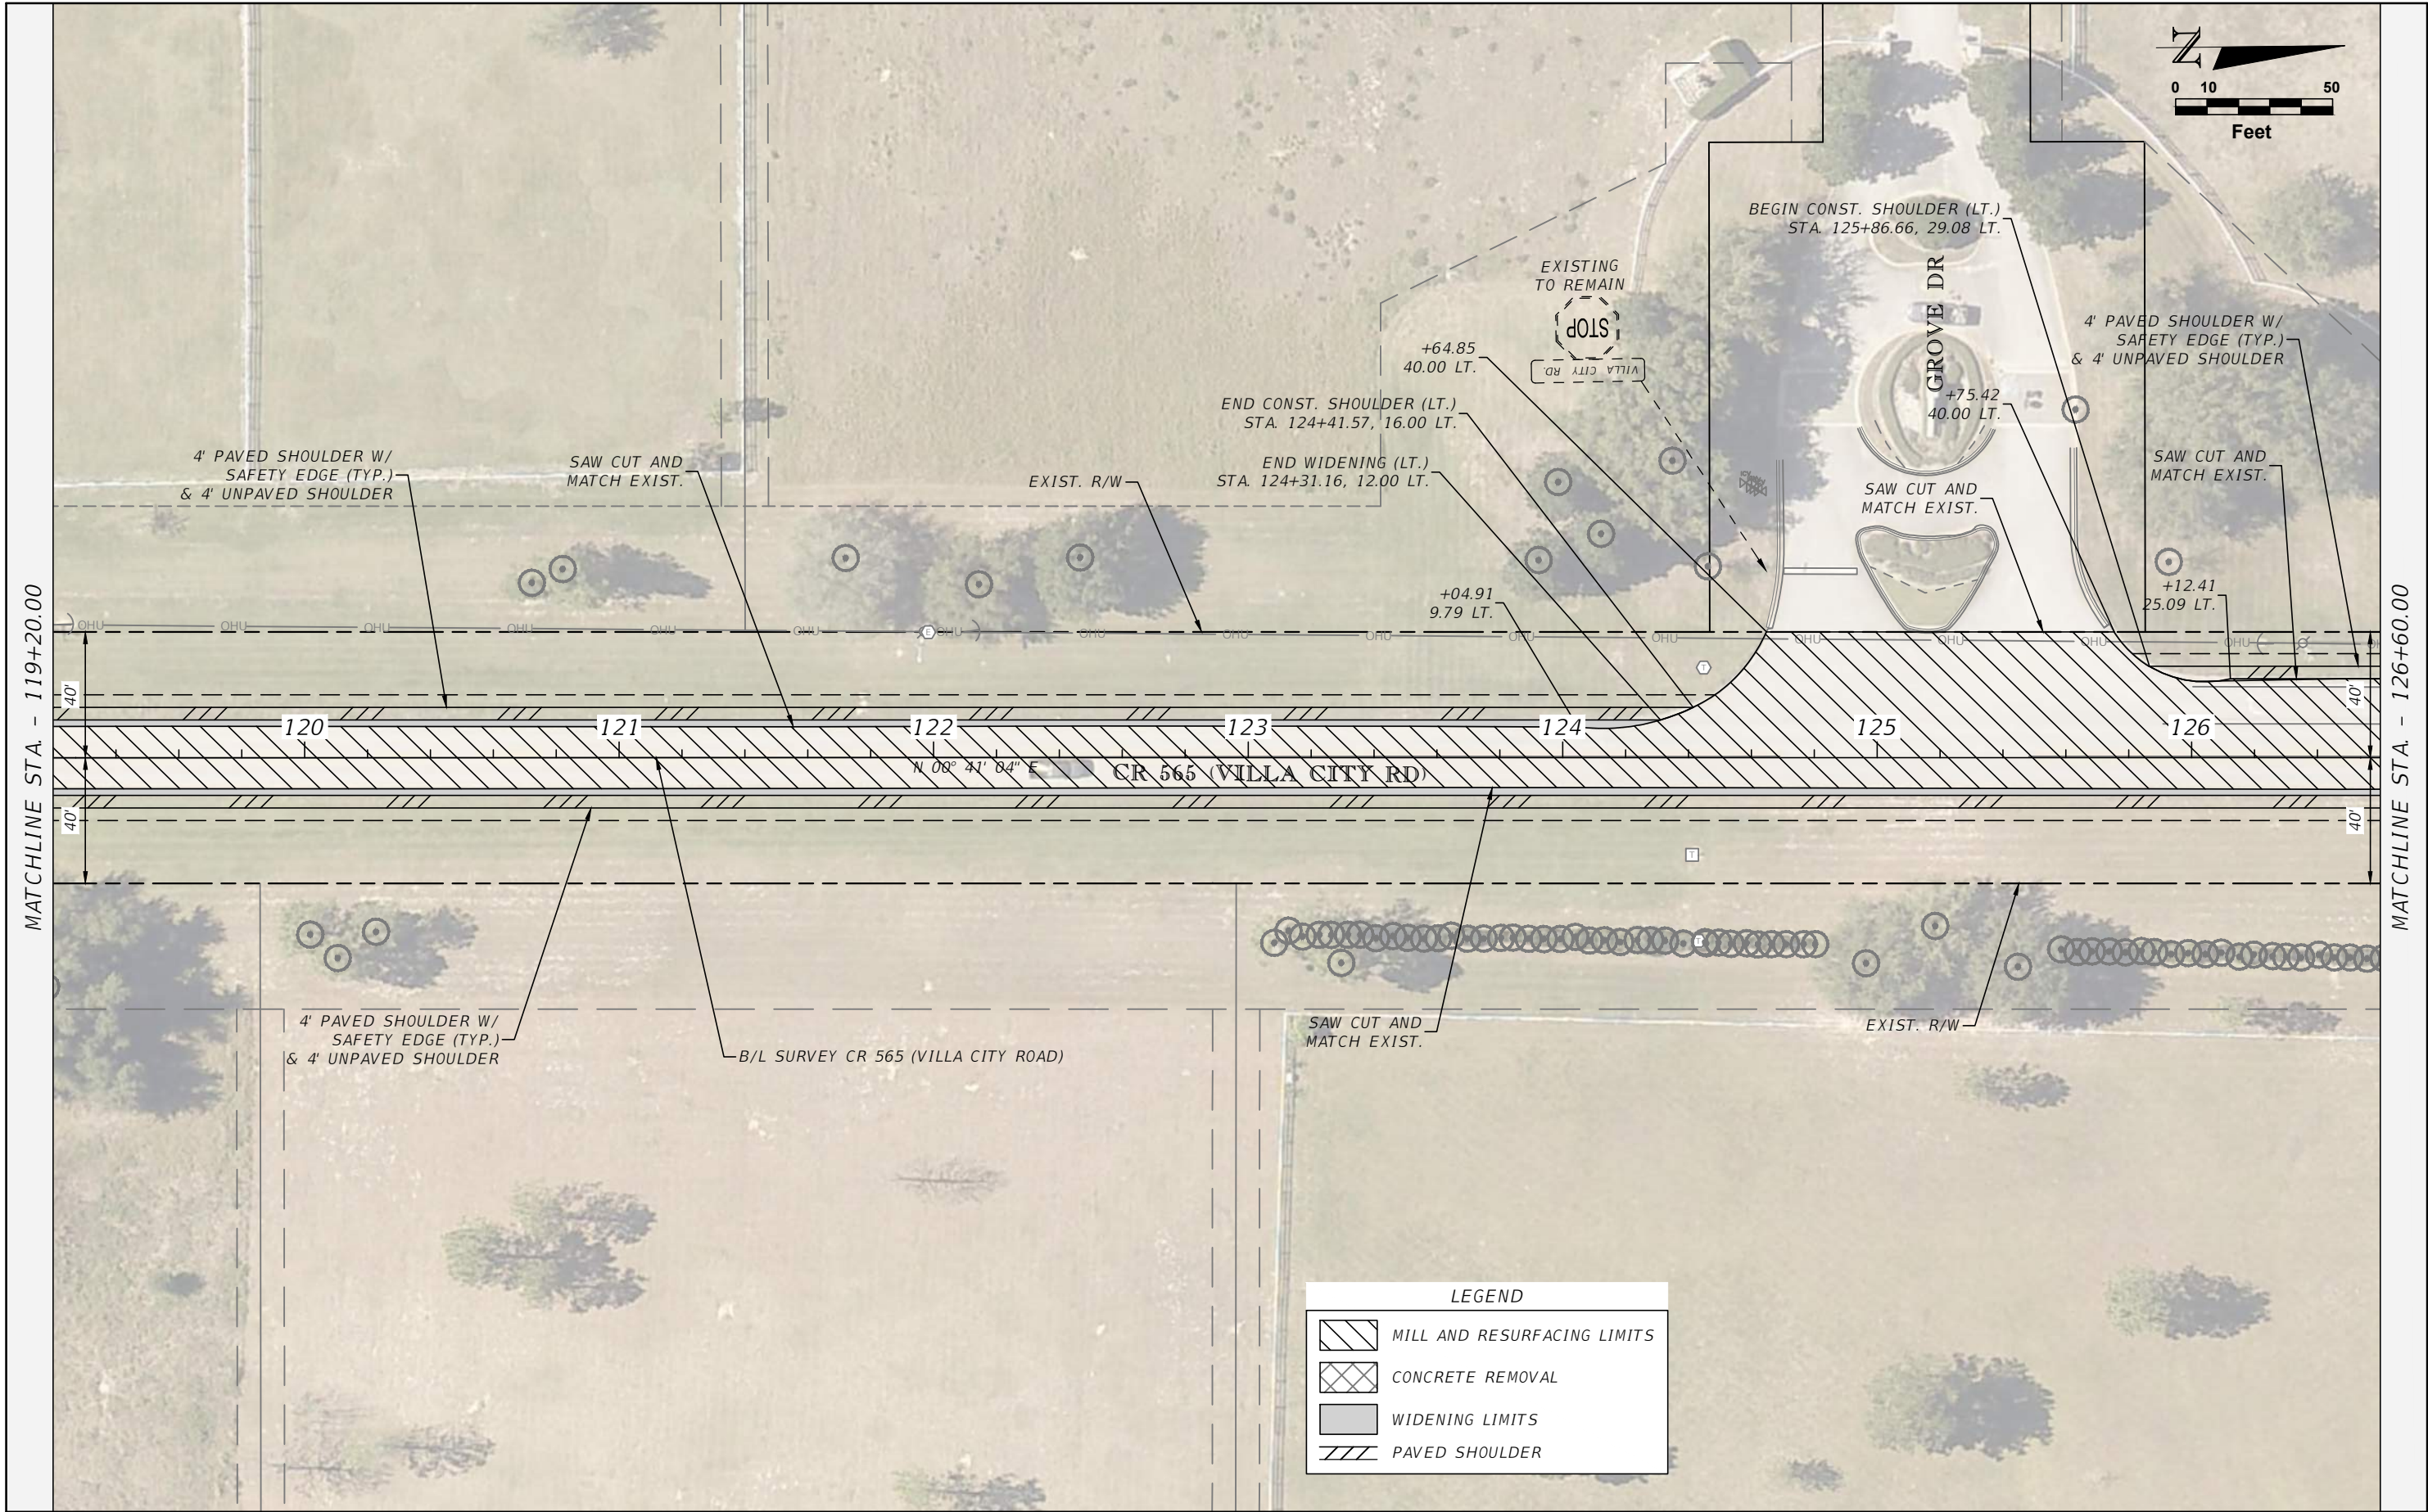

REVISIONS		 LAKE COUNTY, FL REAL FLORIDA • REAL CLOSE	LAKE COUNTY 315 WEST MAIN STREET TAVARES, FL 32778	BURGESS & NIPLÉ JOHN DEE, P.E. P.E. LICENSE NUMBER 60053 1800 PEMBROOK DRIVE, SUITE 265 ORLANDO, FL 32810 CERTIFICATE OF AUTHORIZATION 9853	CR 565 (VILLA CITY ROAD) FROM NORTH OF SR 50 TO SOUTH OF US 27 FPID NO. 447609-1-58-01	ROADWAY PLAN (14)	SHEET NO.
DATE	DESCRIPTION						21


THE OFFICIAL RECORD OF THIS SHEET IS THE ELECTRONIC FILE DIGITALLY SIGNED AND SEALED UNDER RULE 61G15-23.004, F.A.C.

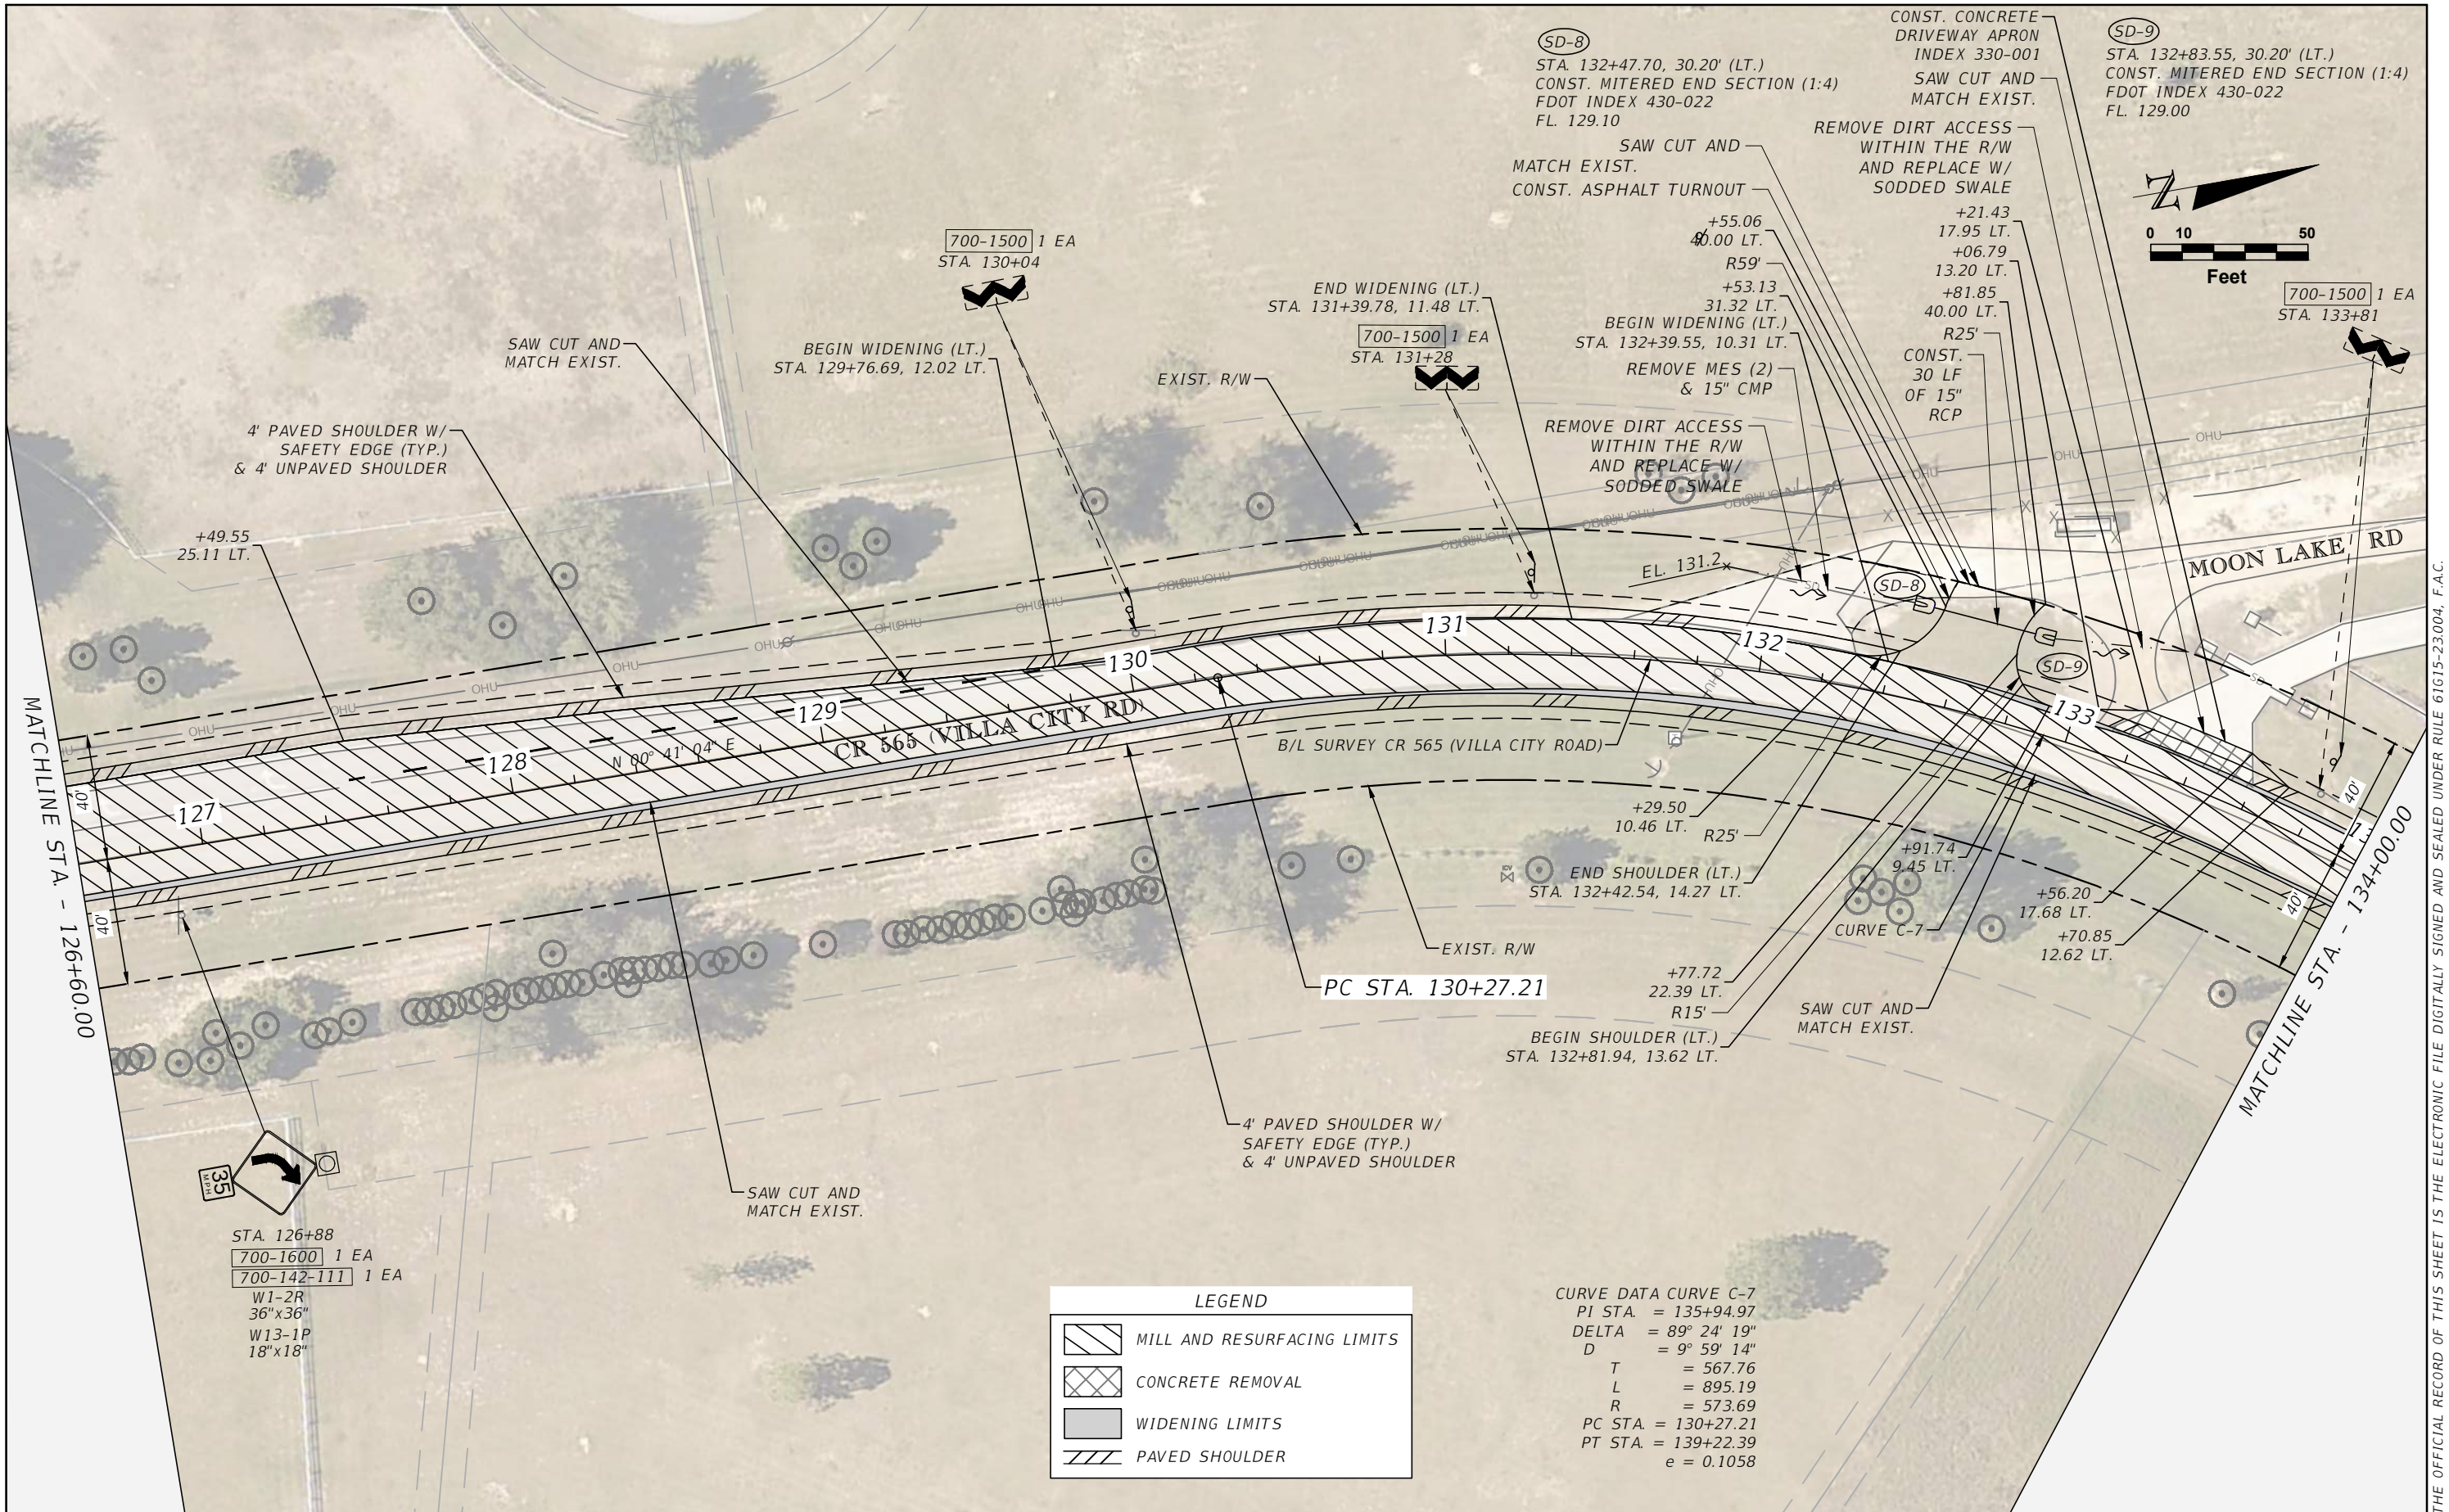

THE OFFICIAL RECORD OF THIS SHEET IS THE ELECTRONIC FILE DIGITALLY SIGNED AND SEALED UNDER RULE 61G15-23.004, F.A.C.

REVISIONS		DATE	DESCRIPTION	LAKE COUNTY 315 WEST MAIN STREET TAVARES, FL 32778	BURGESS & NIPLE JOHN DEE, P.E. P.E. LICENSE NUMBER 60053 1800 PEMBROOK DRIVE, SUITE 265 ORLANDO, FL 32810 CERTIFICATE OF AUTHORIZATION 9853	CR 565 (VILLA CITY ROAD) FROM NORTH OF SR 50 TO SOUTH OF US 27 FPID NO. 447609-1-58-01	ROADWAY PLAN (15)	SHEET NO.	
								22	



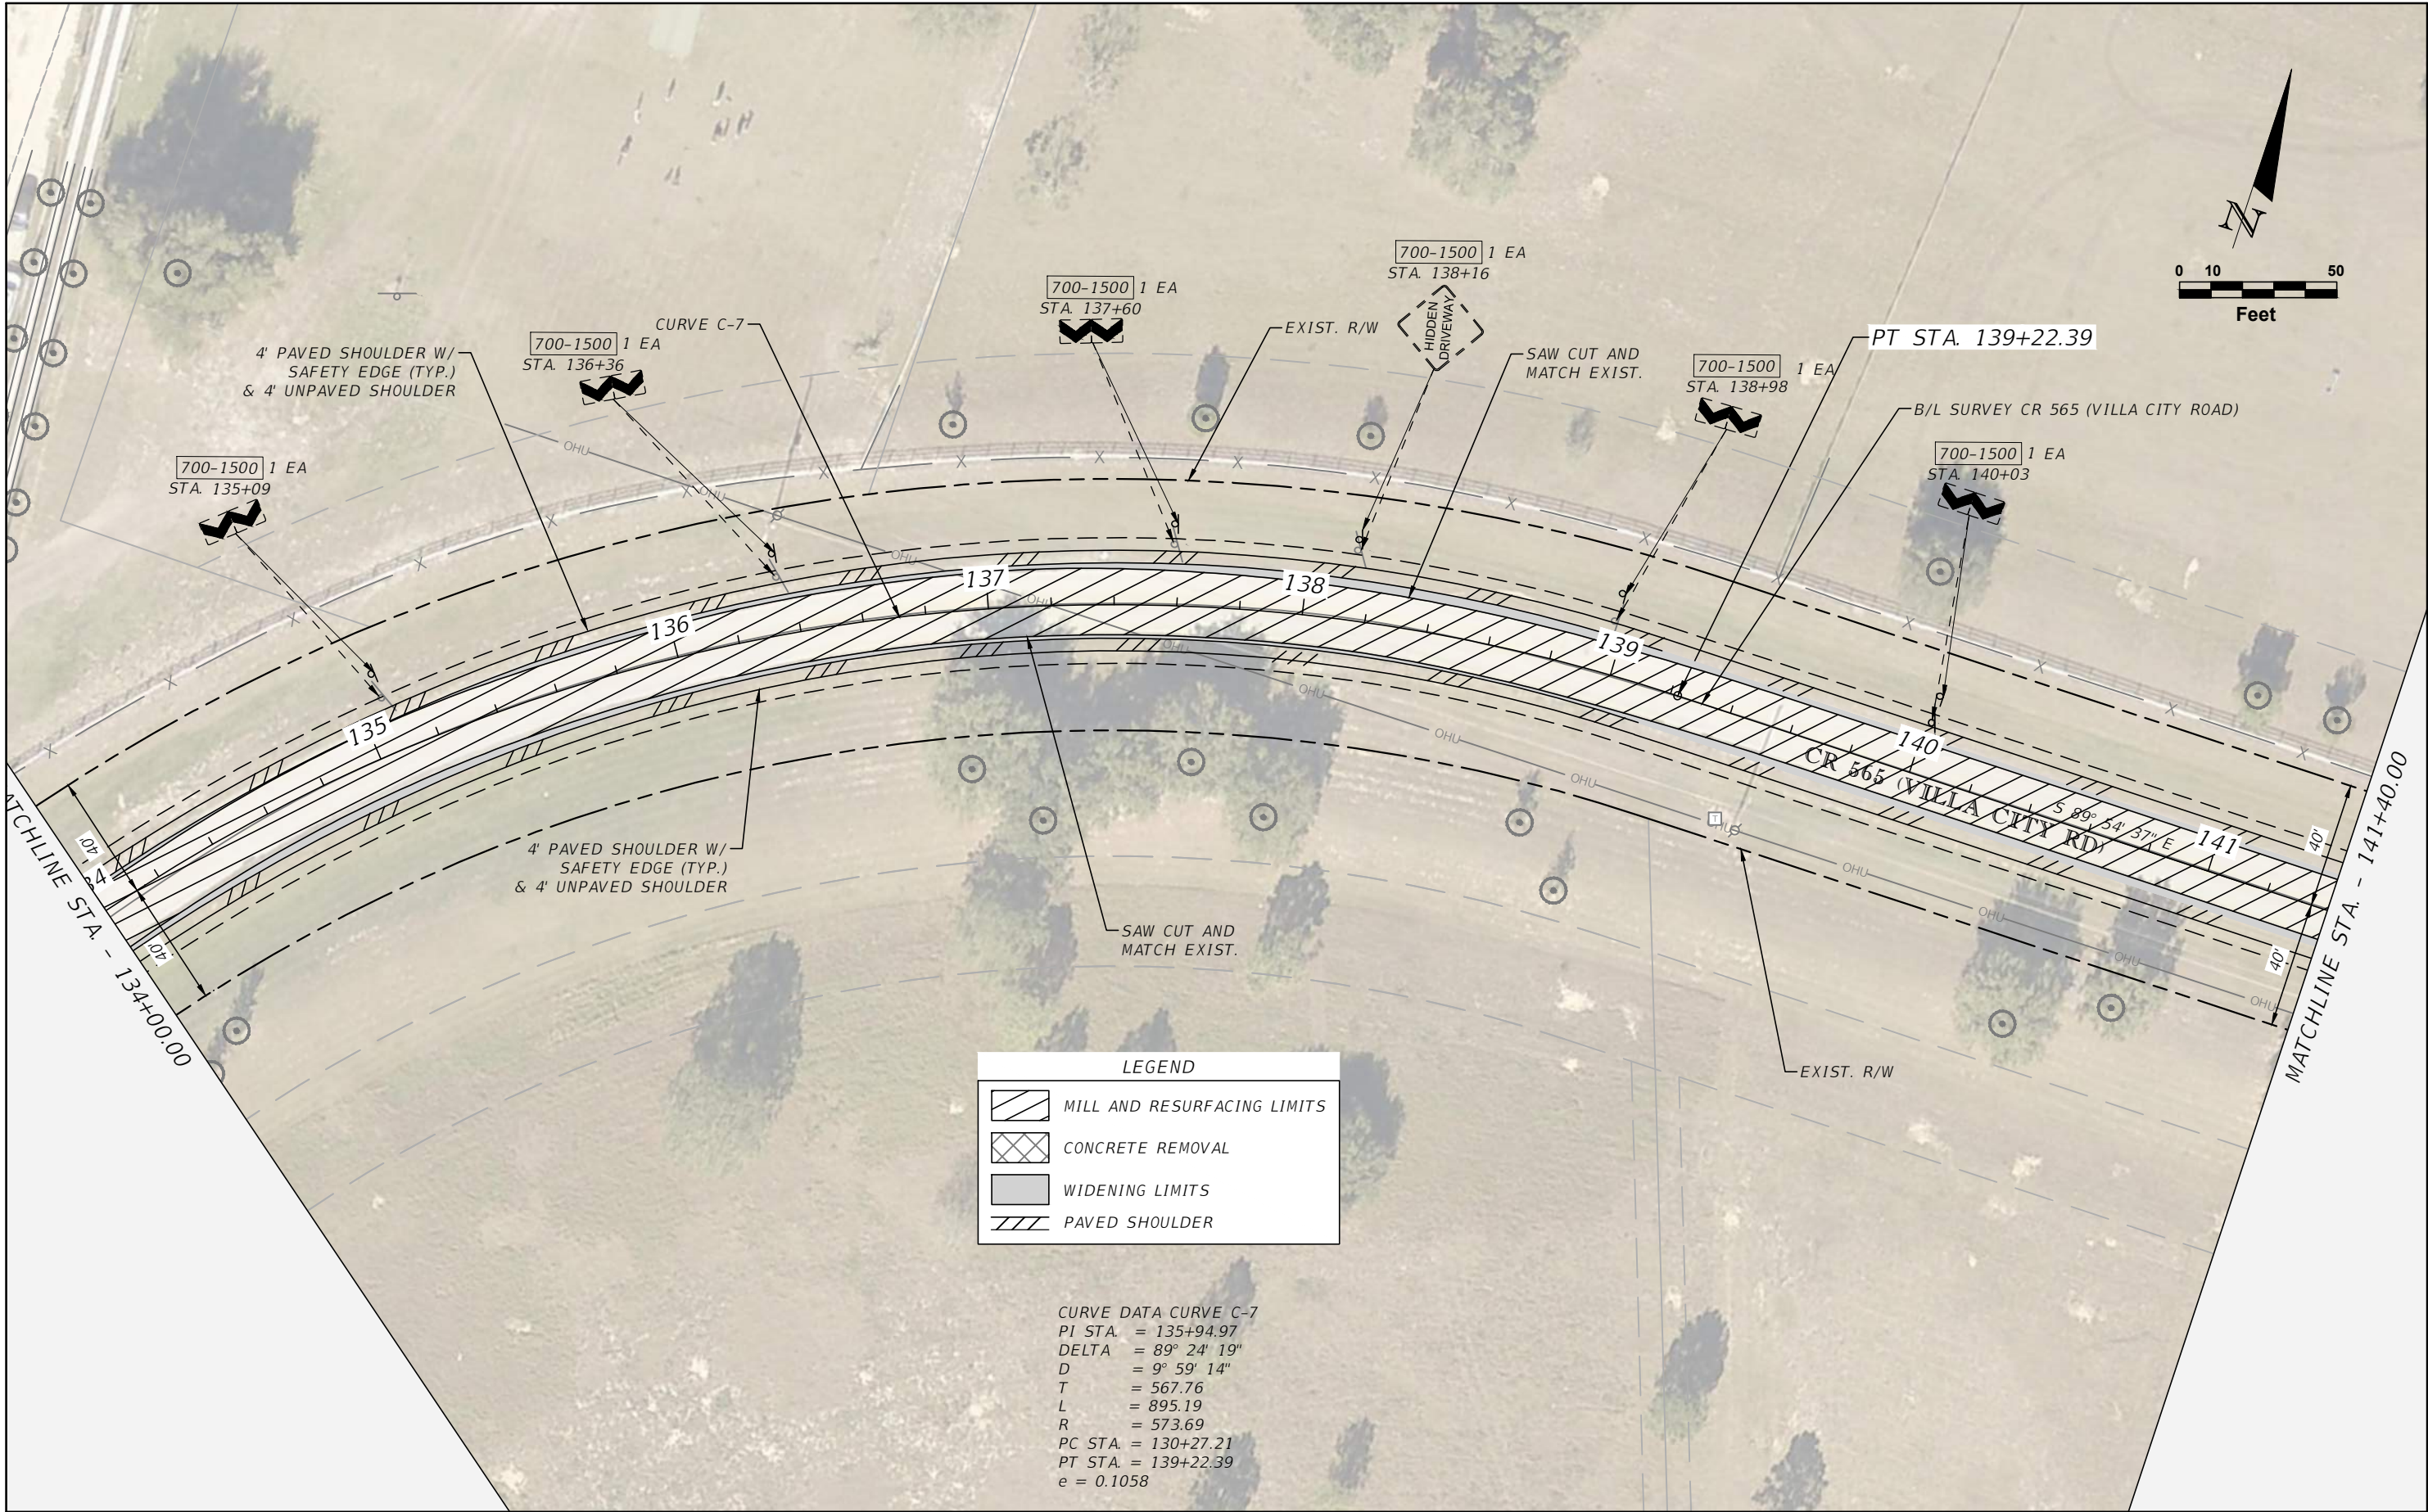

LEGEND

- MILL AND RESURFACING LIMITS
- CONCRETE REMOVAL
- WIDENING LIMITS
- PAVED SHOULDER

CURVE DATA CURVE C-7
PI STA. = 135+94.97
DELTA = 89° 24' 19"
D = 9° 59' 14"
T = 567.76
L = 895.19
R = 573.69
PC STA. = 130+27.21
PT STA. = 139+22.39
e = 0.1058

REVISIONS	
DATE	DESCRIPTION



LAKE COUNTY
315 WEST MAIN STREET
TAVARES, FL 32778

BURGESS & NIPLÉ


JOHN DEE, P.E.
P.E. LICENSE NUMBER 60053
1800 PEMBROOK DRIVE, SUITE 265
ORLANDO, FL 32810
CERTIFICATE OF AUTHORIZATION 9853

CR 565 (VILLA CITY ROAD)
FROM NORTH OF SR 50 TO SOUTH OF US 27
FPID NO. 447609-1-58-01

ROADWAY PLAN (16)

SHEET
NO.
23

THE OFFICIAL RECORD OF THIS SHEET IS THE ELECTRONIC FILE DIGITALLY SIGNED AND SEALED UNDER RULE 61G15-23.004, F.A.C.

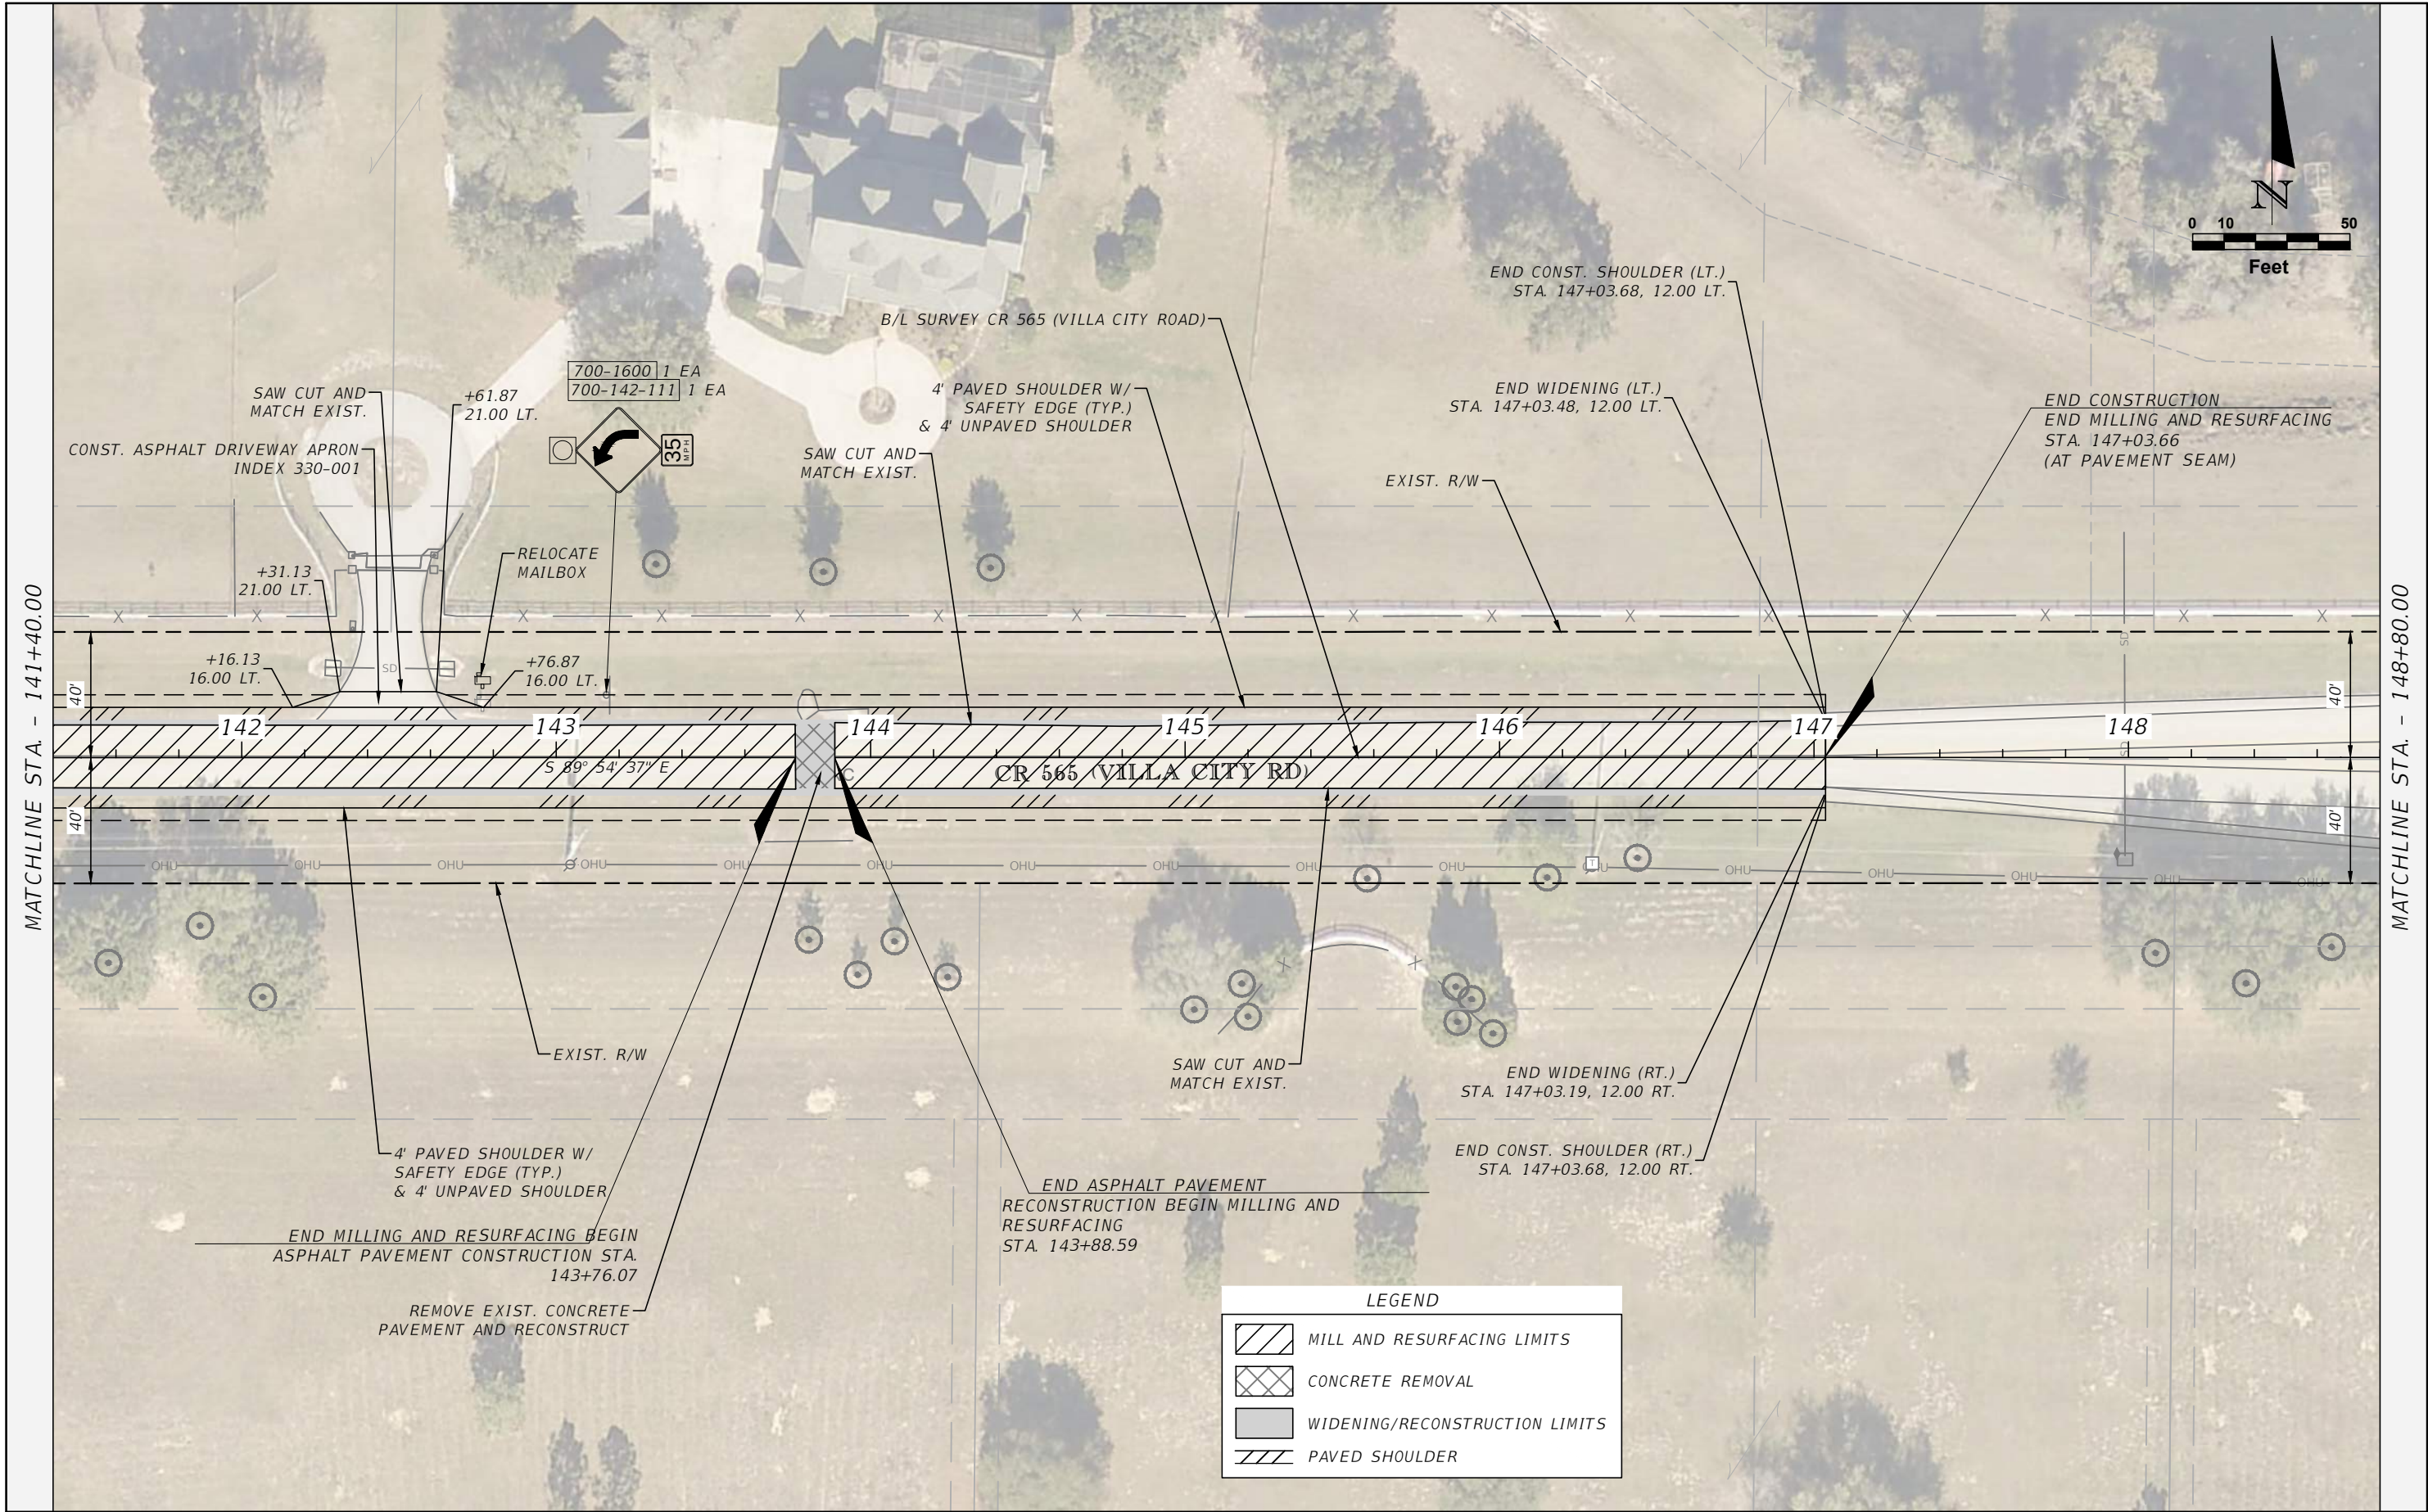

REVISIONS	
DATE	DESCRIPTION



LAKE COUNTY
315 WEST MAIN STREET
TAVARES, FL 32778

BURGESS & NIPLÉ


JOHN DEE, P.E.
P.E. LICENSE NUMBER 60053
1800 PEMBROOK DRIVE, SUITE 265
ORLANDO, FL 32810
CERTIFICATE OF AUTHORIZATION 9853

CR 565 (VILLA CITY ROAD)
FROM NORTH OF SR 50 TO SOUTH OF US 27
FPID NO. 447609-1-58-01

ROADWAY PLAN (17)

SHEET NO.
24

THE OFFICIAL RECORD OF THIS SHEET IS THE ELECTRONIC FILE DIGITALLY SIGNED AND SEALED UNDER RULE 61G15-23.004, F.A.C.

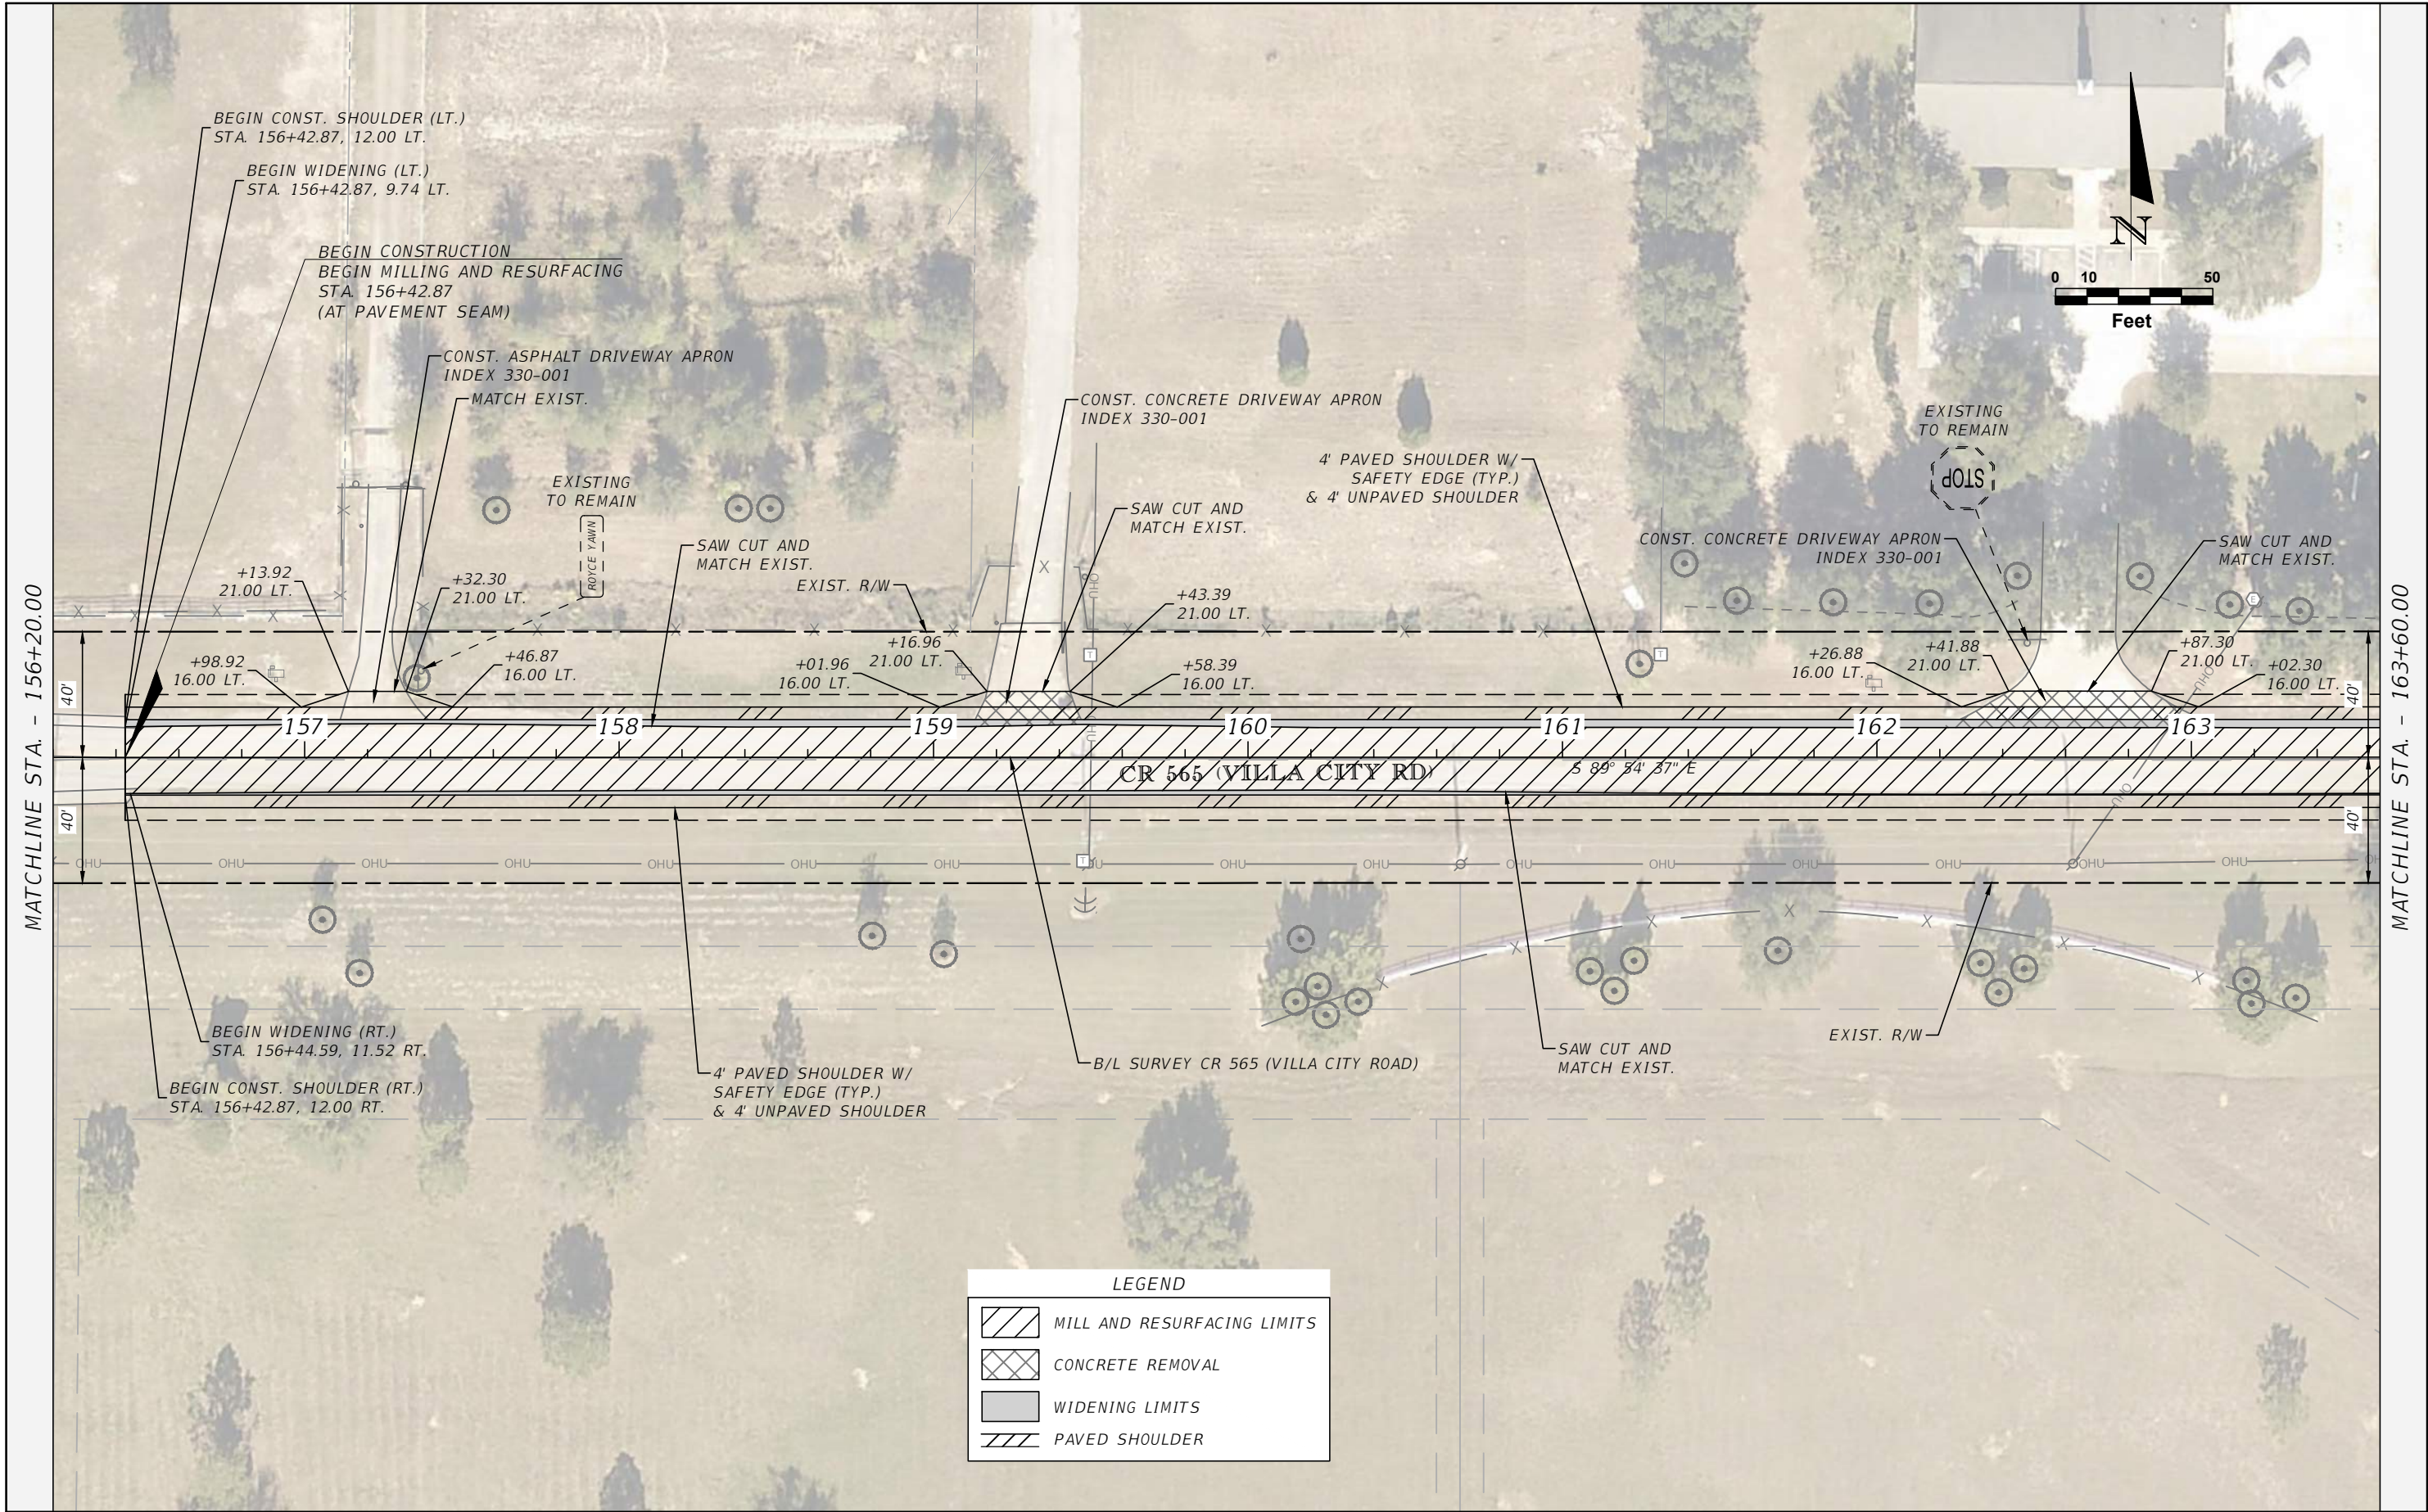

REVISIONS	
DATE	DESCRIPTION



LAKE COUNTY
315 WEST MAIN STREET
TAVARES, FL 32778

BURGESS & NIPLE


JOHN DEE, P.E.
P.E. LICENSE NUMBER 60053
1800 PEMBROOK DRIVE, SUITE 265
ORLANDO, FL 32810
CERTIFICATE OF AUTHORIZATION 9853

CR 565 (VILLA CITY ROAD)
FROM NORTH OF SR 50 TO SOUTH OF US 27
FPID NO. 447609-1-58-01

ROADWAY PLAN (18)

SHEET NO.
25

THE OFFICIAL RECORD OF THIS SHEET IS THE ELECTRONIC FILE DIGITALLY SIGNED AND SEALED UNDER RULE 61G15-23.004, F.A.C.

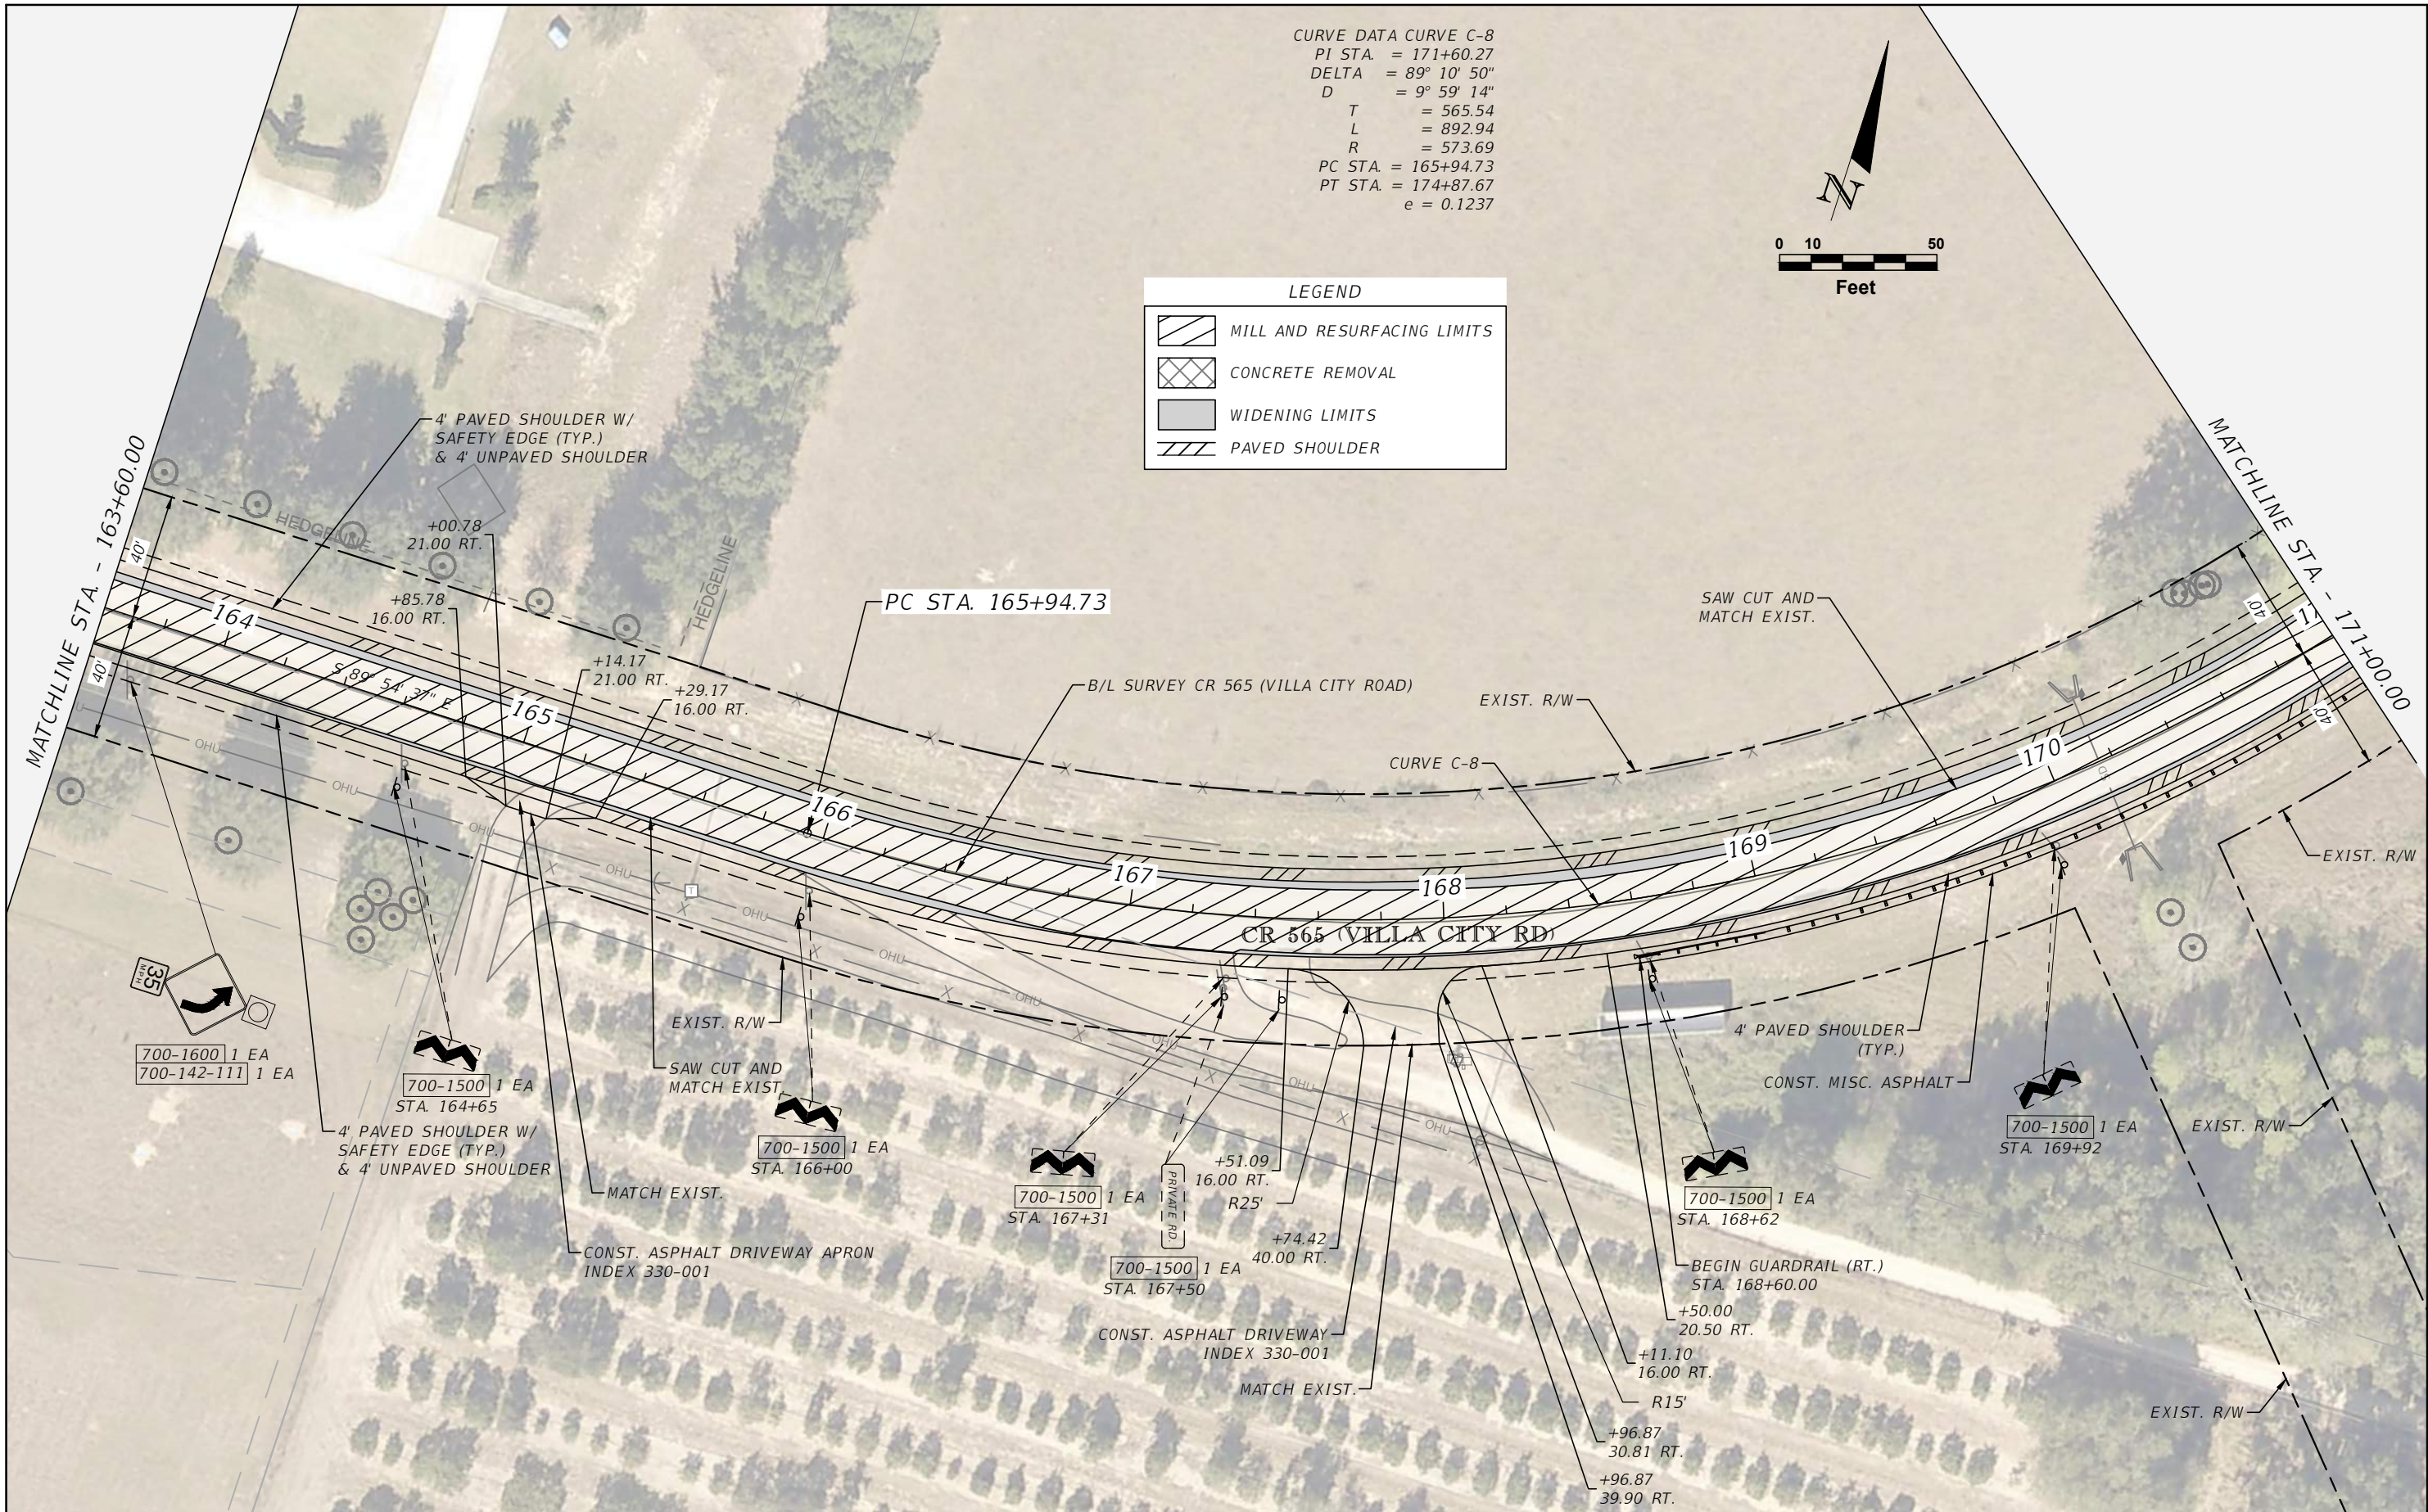

REVISIONS		 LAKE COUNTY, FL REAL FLORIDA • REAL CLOSE	LAKE COUNTY 315 WEST MAIN STREET TAVARES, FL 32778	BURGESS & NIPLÉ JOHN DEE, P.E. P.E. LICENSE NUMBER 60053 1800 PEMBROOK DRIVE, SUITE 265 ORLANDO, FL 32810 CERTIFICATE OF AUTHORIZATION 9853	CR 565 (VILLA CITY ROAD) FROM NORTH OF SR 50 TO SOUTH OF US 27 FPID NO. 447609-1-58-01	ROADWAY PLAN (19)	SHEET NO.	
DATE	DESCRIPTION						26	

THE OFFICIAL RECORD OF THIS SHEET IS THE ELECTRONIC FILE DIGITALLY SIGNED AND SEALED UNDER RULE 61G15-23.004, F.A.C.

CURVE DATA CURVE C-8
PI STA. = 171+60.27
DELTA = 89° 10' 50"
D = 9° 59' 14"
T = 565.54
L = 892.94
R = 573.69
PC STA. = 165+94.73
PT STA. = 174+87.67
e = 0.1237



LEGEND

MILL AND RESURFACING LIMITS

CONCRETE REMOVAL

WIDENING LIMITS

PAVED SHOULDER

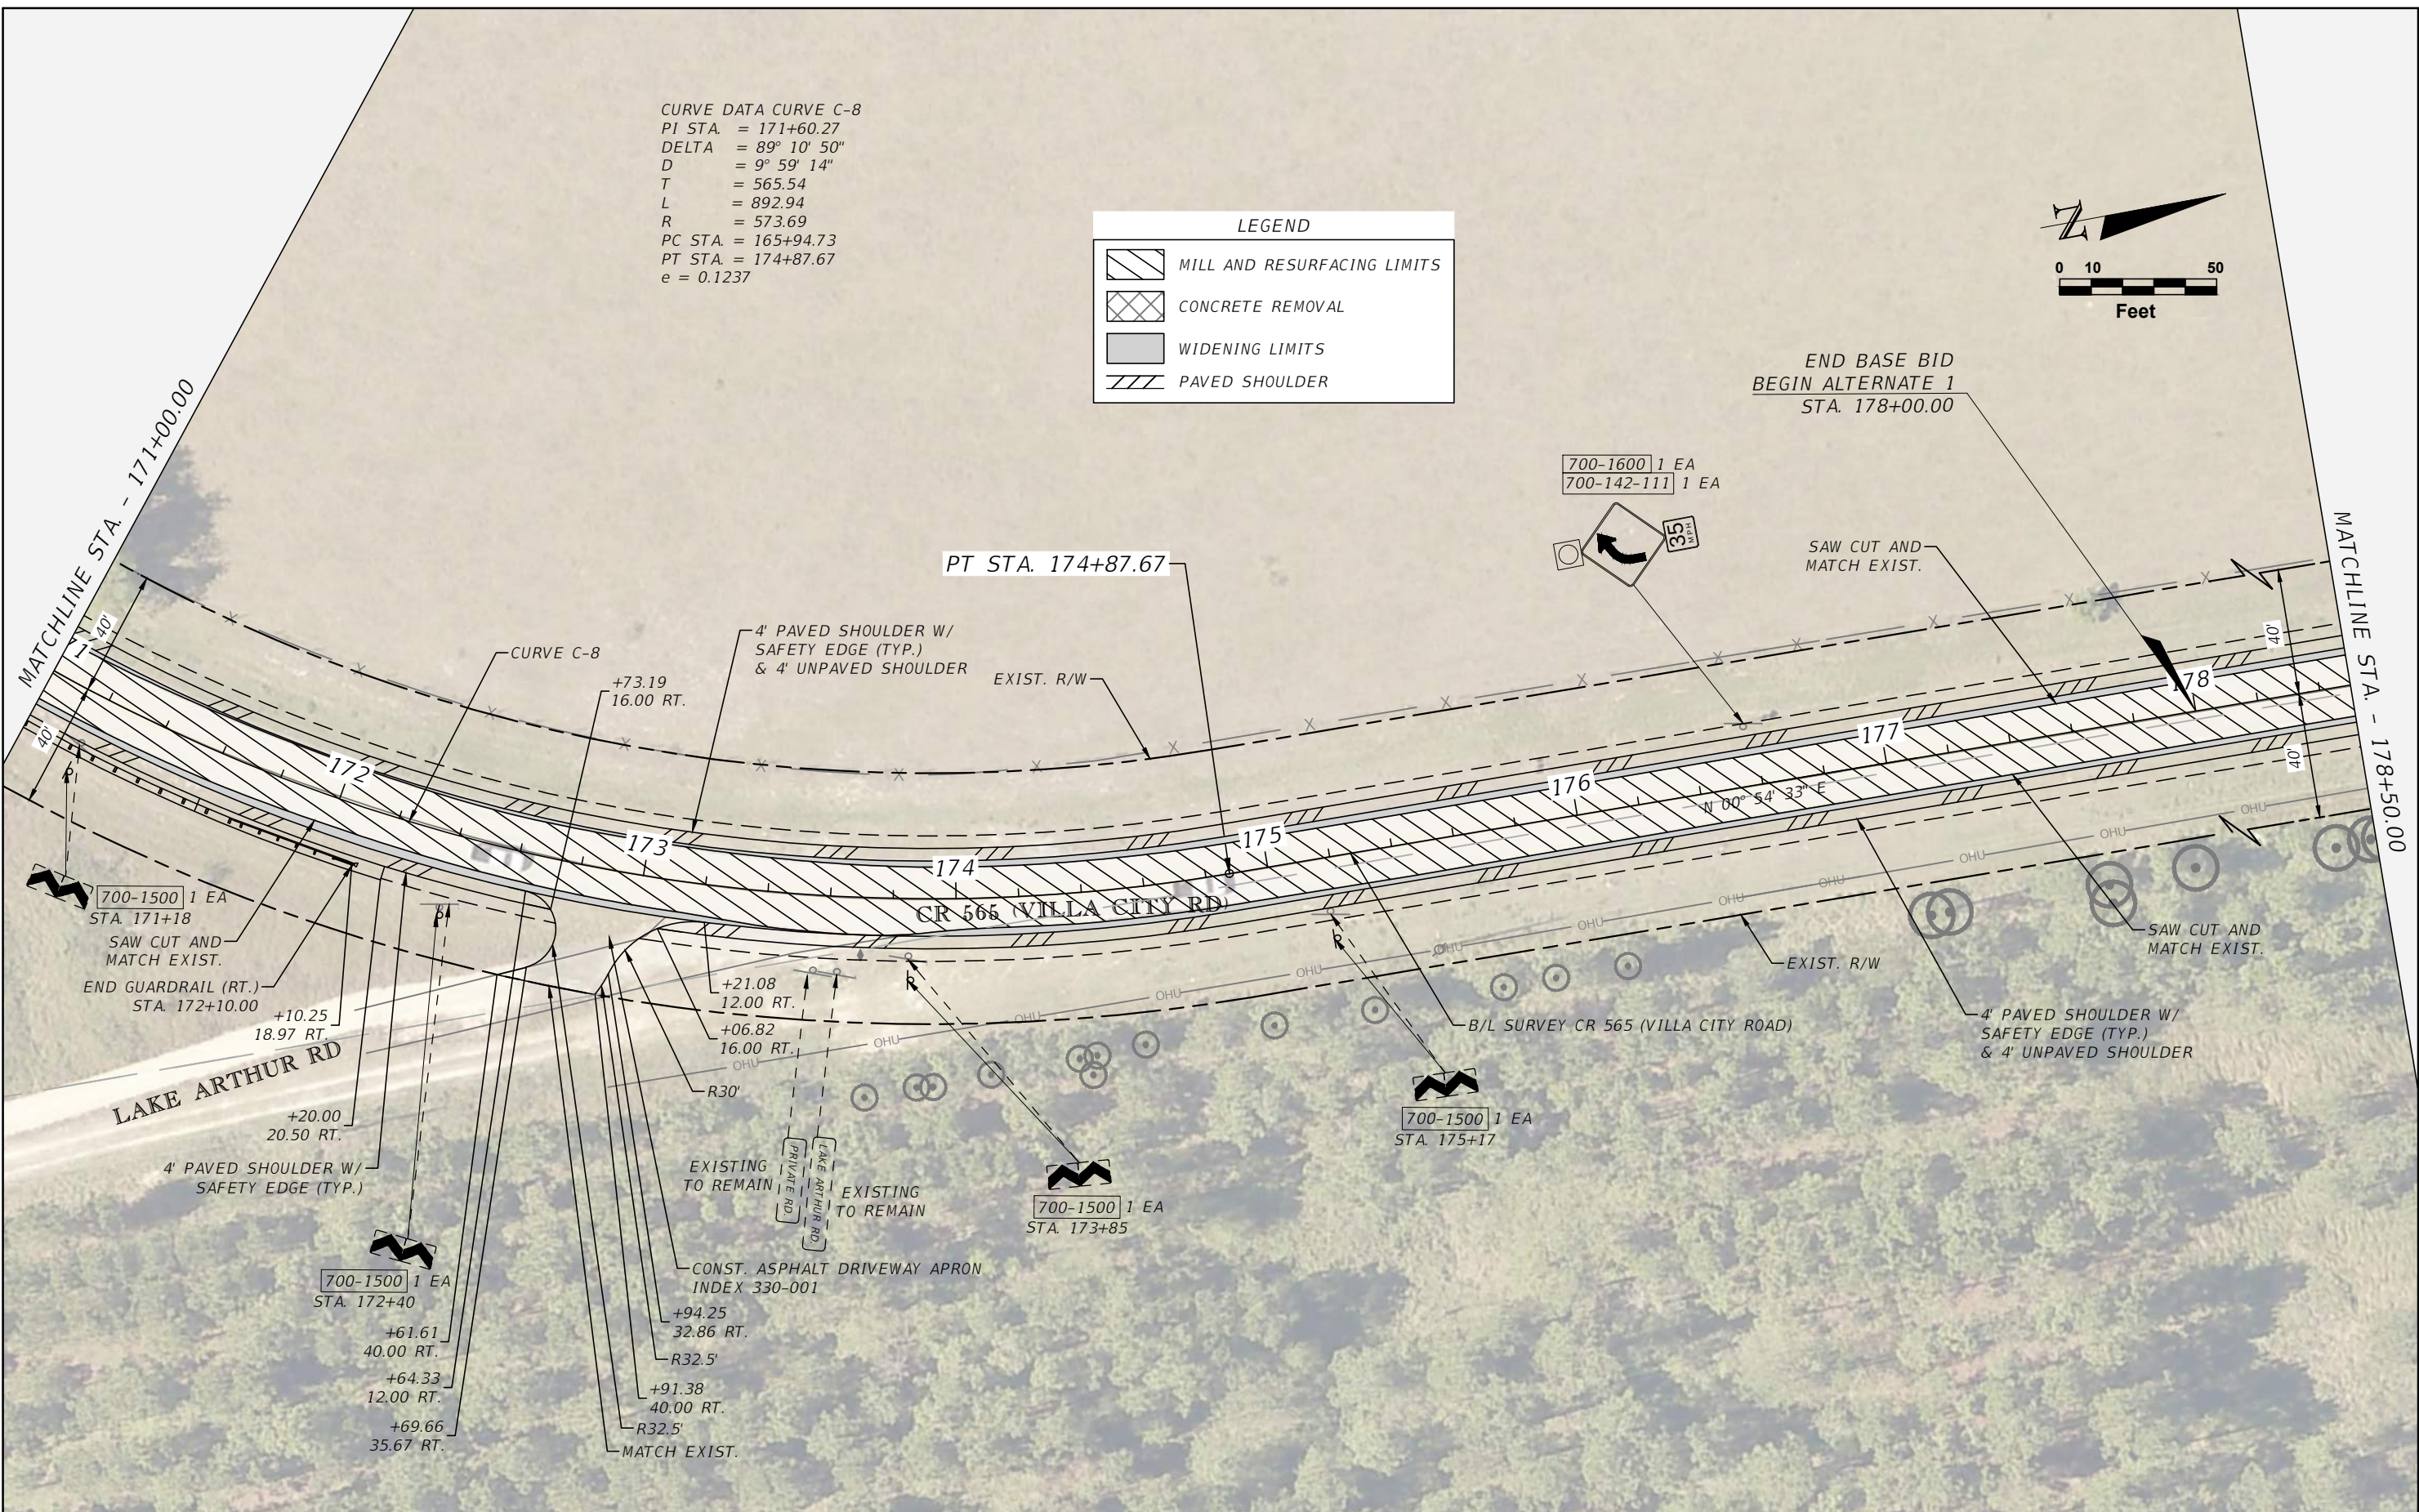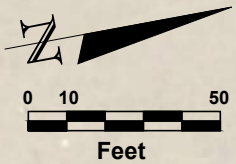

REVISIONS	
DATE	DESCRIPTION



LAKE COUNTY
315 WEST MAIN STREET
TAVARES, FL 32778

BURGESS & NIPLE

JOHN DEE, P.E.
P.E. LICENSE NUMBER 60053
1800 PEMBROOK DRIVE, SUITE 265
ORLANDO, FL 32810
CERTIFICATE OF AUTHORIZATION 9853



CR 565 (VILLA CITY ROAD)
FROM NORTH OF SR 50 TO SOUTH OF US 27
FPID NO. 447609-1-58-01

ROADWAY PLAN (20)

SHEET NO.
27

THE OFFICIAL RECORD OF THIS SHEET IS THE ELECTRONIC FILE DIGITALLY SIGNED AND SEALED UNDER RULE 61G15-23.004, F.A.C.

MATCHLINE STA. - 178+50.00

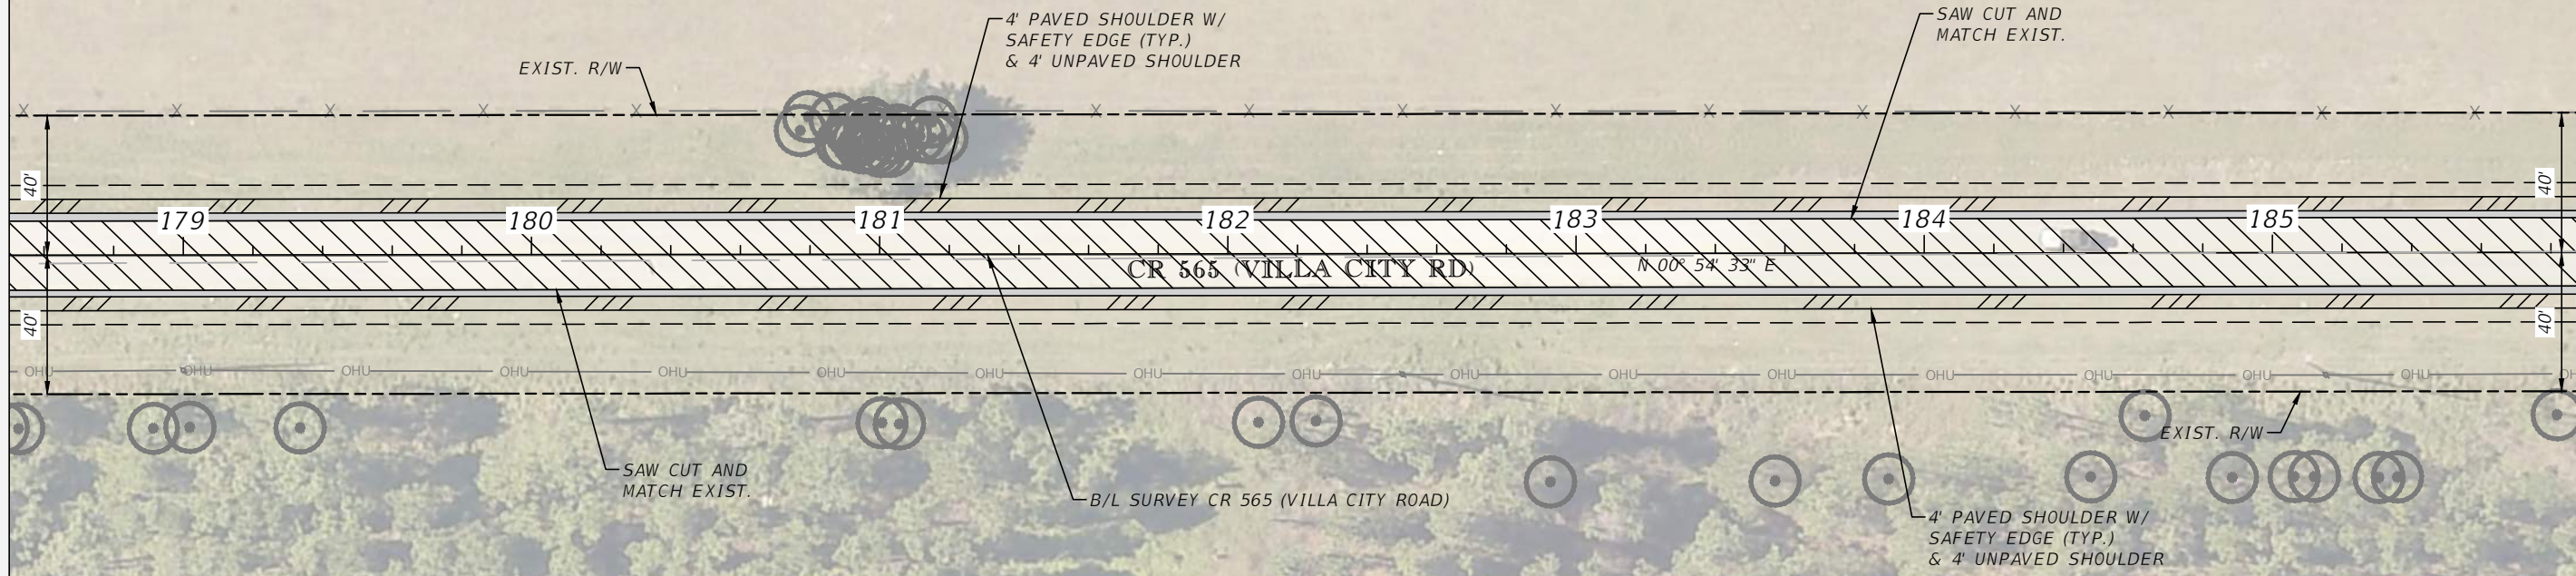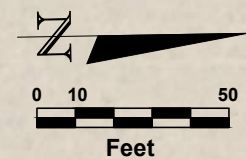

MATCHLINE STA. - 185+90.00

LEGEND

MILL AND RESURFACING LIMITS

CONCRETE REMOVAL

WIDENING LIMITS

PAVED SHOULDER

REVISIONS	
DATE	DESCRIPTION



LAKE COUNTY
315 WEST MAIN STREET
TAVARES, FL 32778

BURGESS & NIPLÉ

JOHN DEE, P.E.
P.E. LICENSE NUMBER 60053
1800 PEMBROOK DRIVE, SUITE 265
ORLANDO, FL 32810
CERTIFICATE OF AUTHORIZATION 9853


CR 565 (VILLA CITY ROAD)
FROM NORTH OF SR 50 TO SOUTH OF US 27
FPID NO. 447609-1-58-01

ROADWAY PLAN (21)

28


SHEET NO.
28

THE OFFICIAL RECORD OF THIS SHEET IS THE ELECTRONIC FILE DIGITALLY SIGNED AND SEALED UNDER RULE 61G15-23.004, F.A.C.

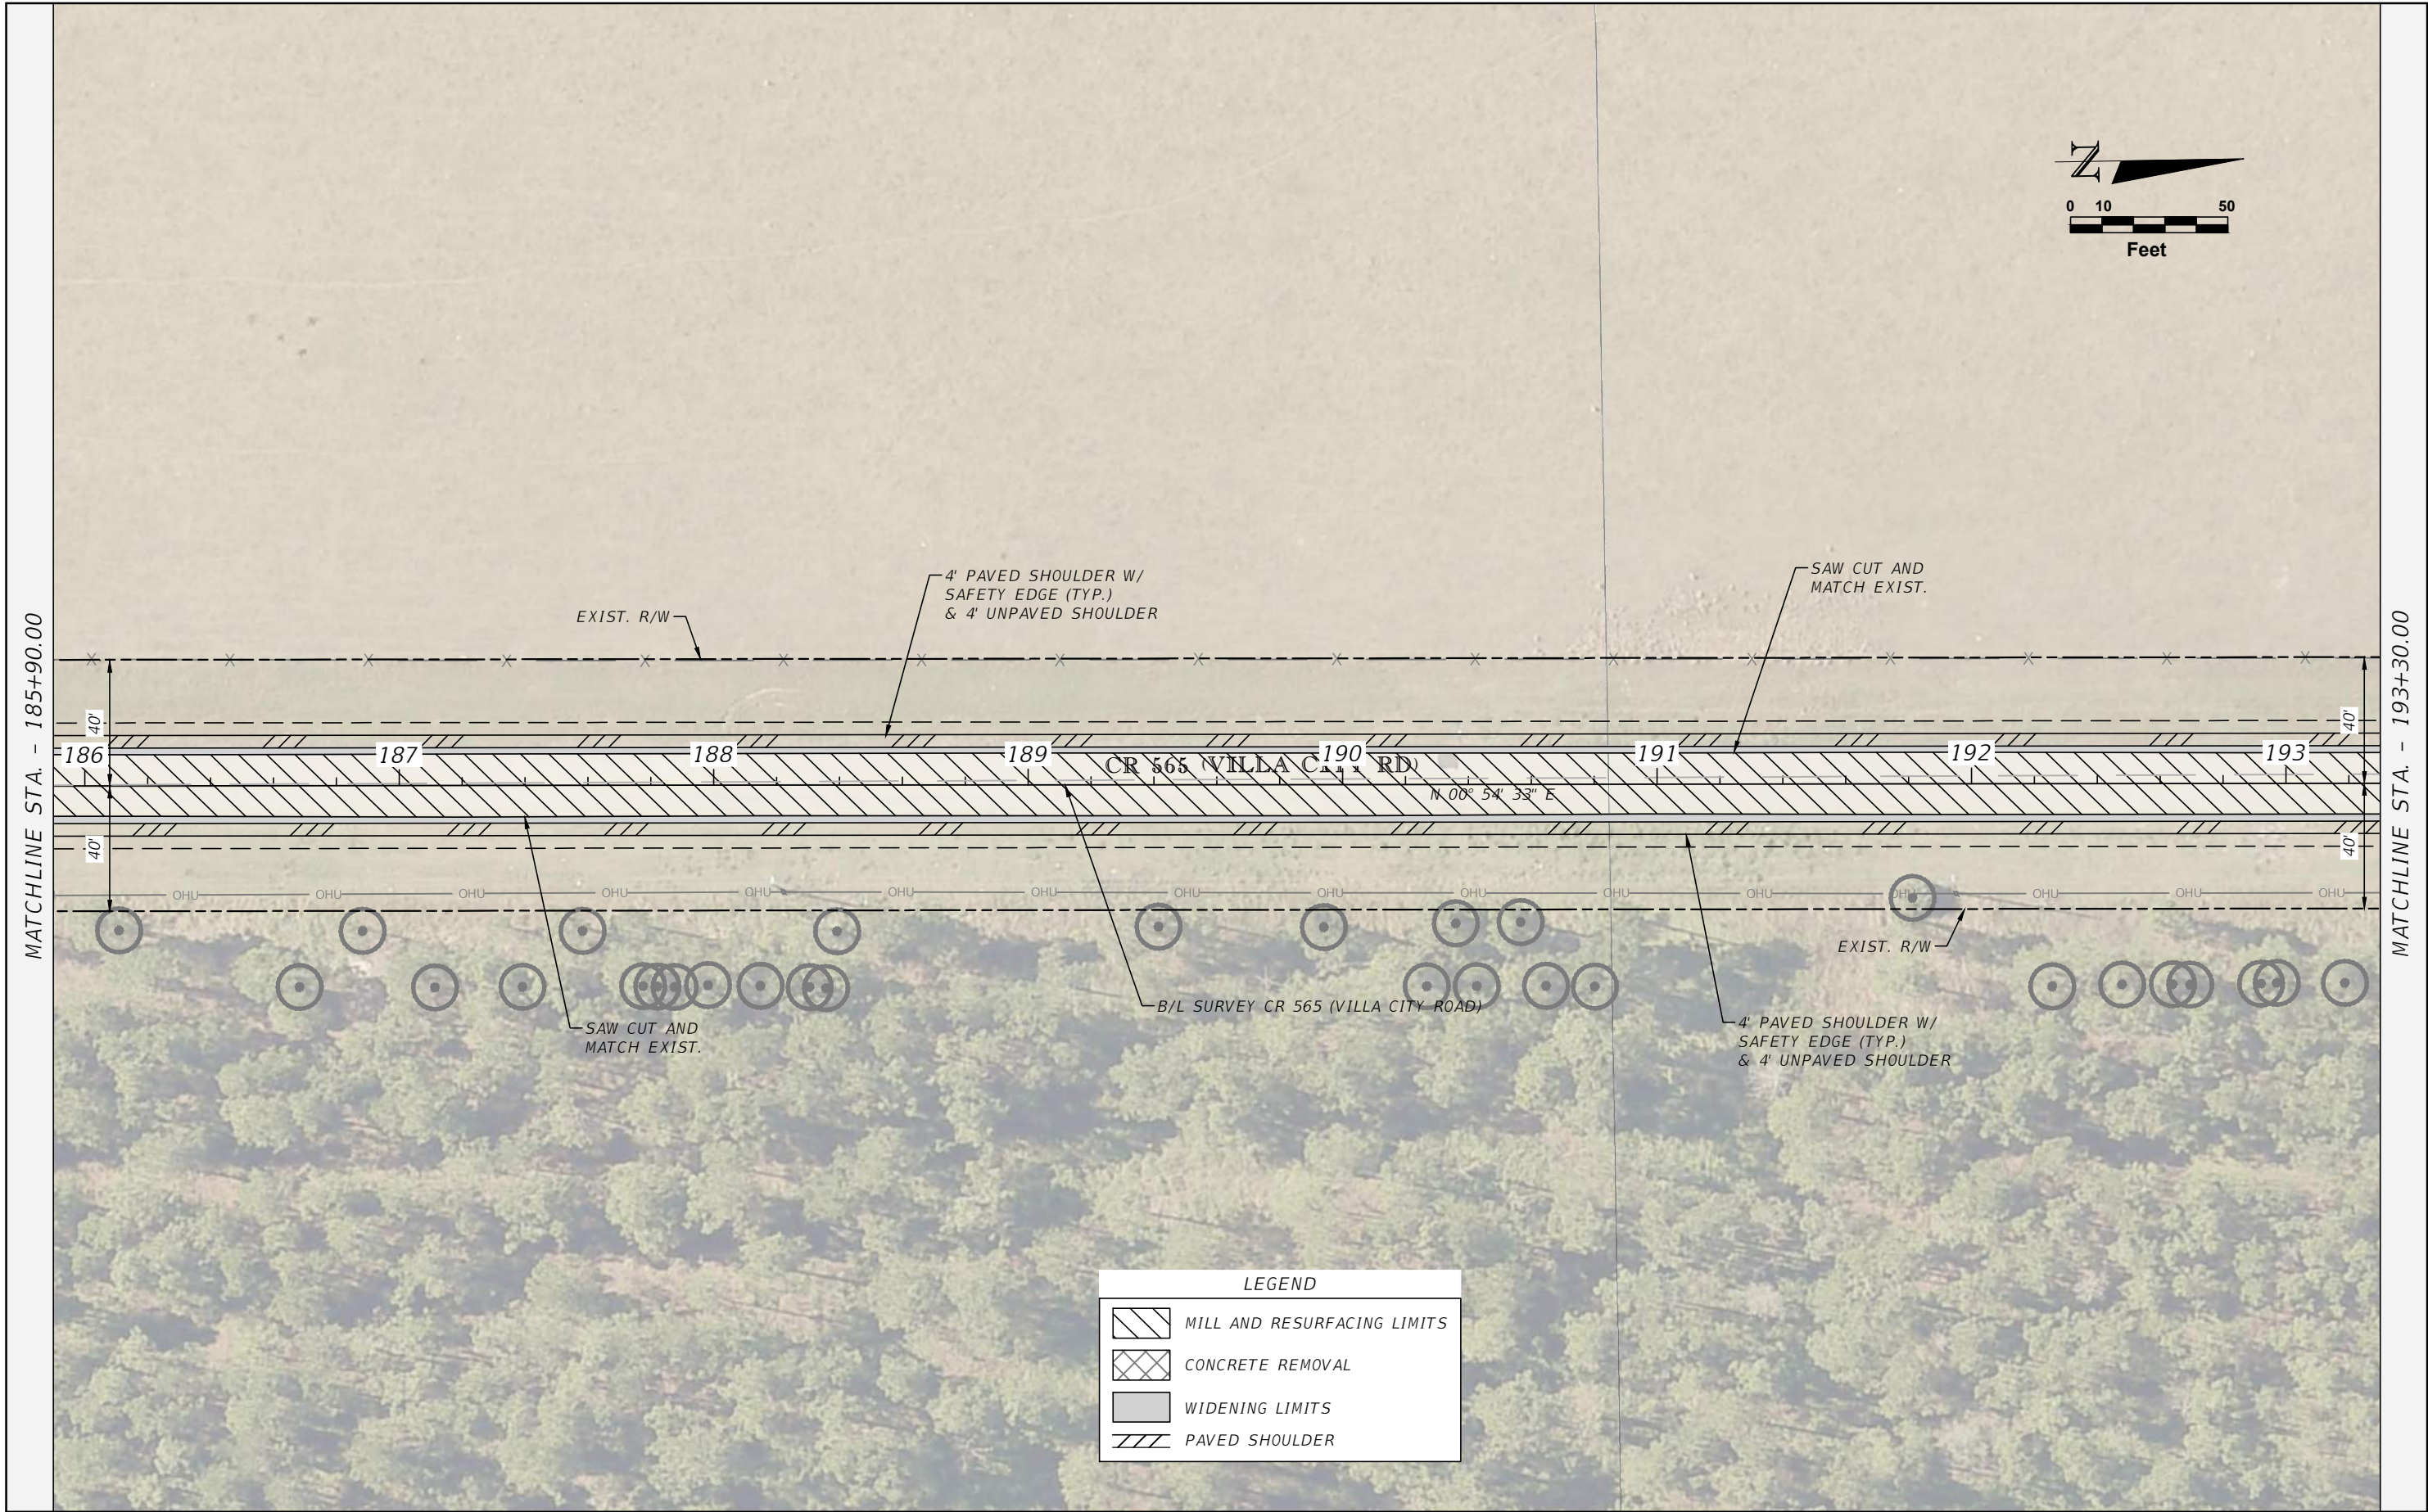

REVISIONS		 LAKE COUNTY 315 WEST MAIN STREET TAVARES, FL 32778	BURGESS & NIPLÉ JOHN DEE, P.E. P.E. LICENSE NUMBER 60053 1800 PEMBROOK DRIVE, SUITE 265 ORLANDO, FL 32810 CERTIFICATE OF AUTHORIZATION 9853	CR 565 (VILLA CITY ROAD) FROM NORTH OF SR 50 TO SOUTH OF US 27 FPID NO. 447609-1-58-01	ROADWAY PLAN (22)	SHEET NO.
DATE	DESCRIPTION					29


THE OFFICIAL RECORD OF THIS SHEET IS THE ELECTRONIC FILE DIGITALLY SIGNED AND SEALED UNDER RULE 61G15-23.004, F.A.C.

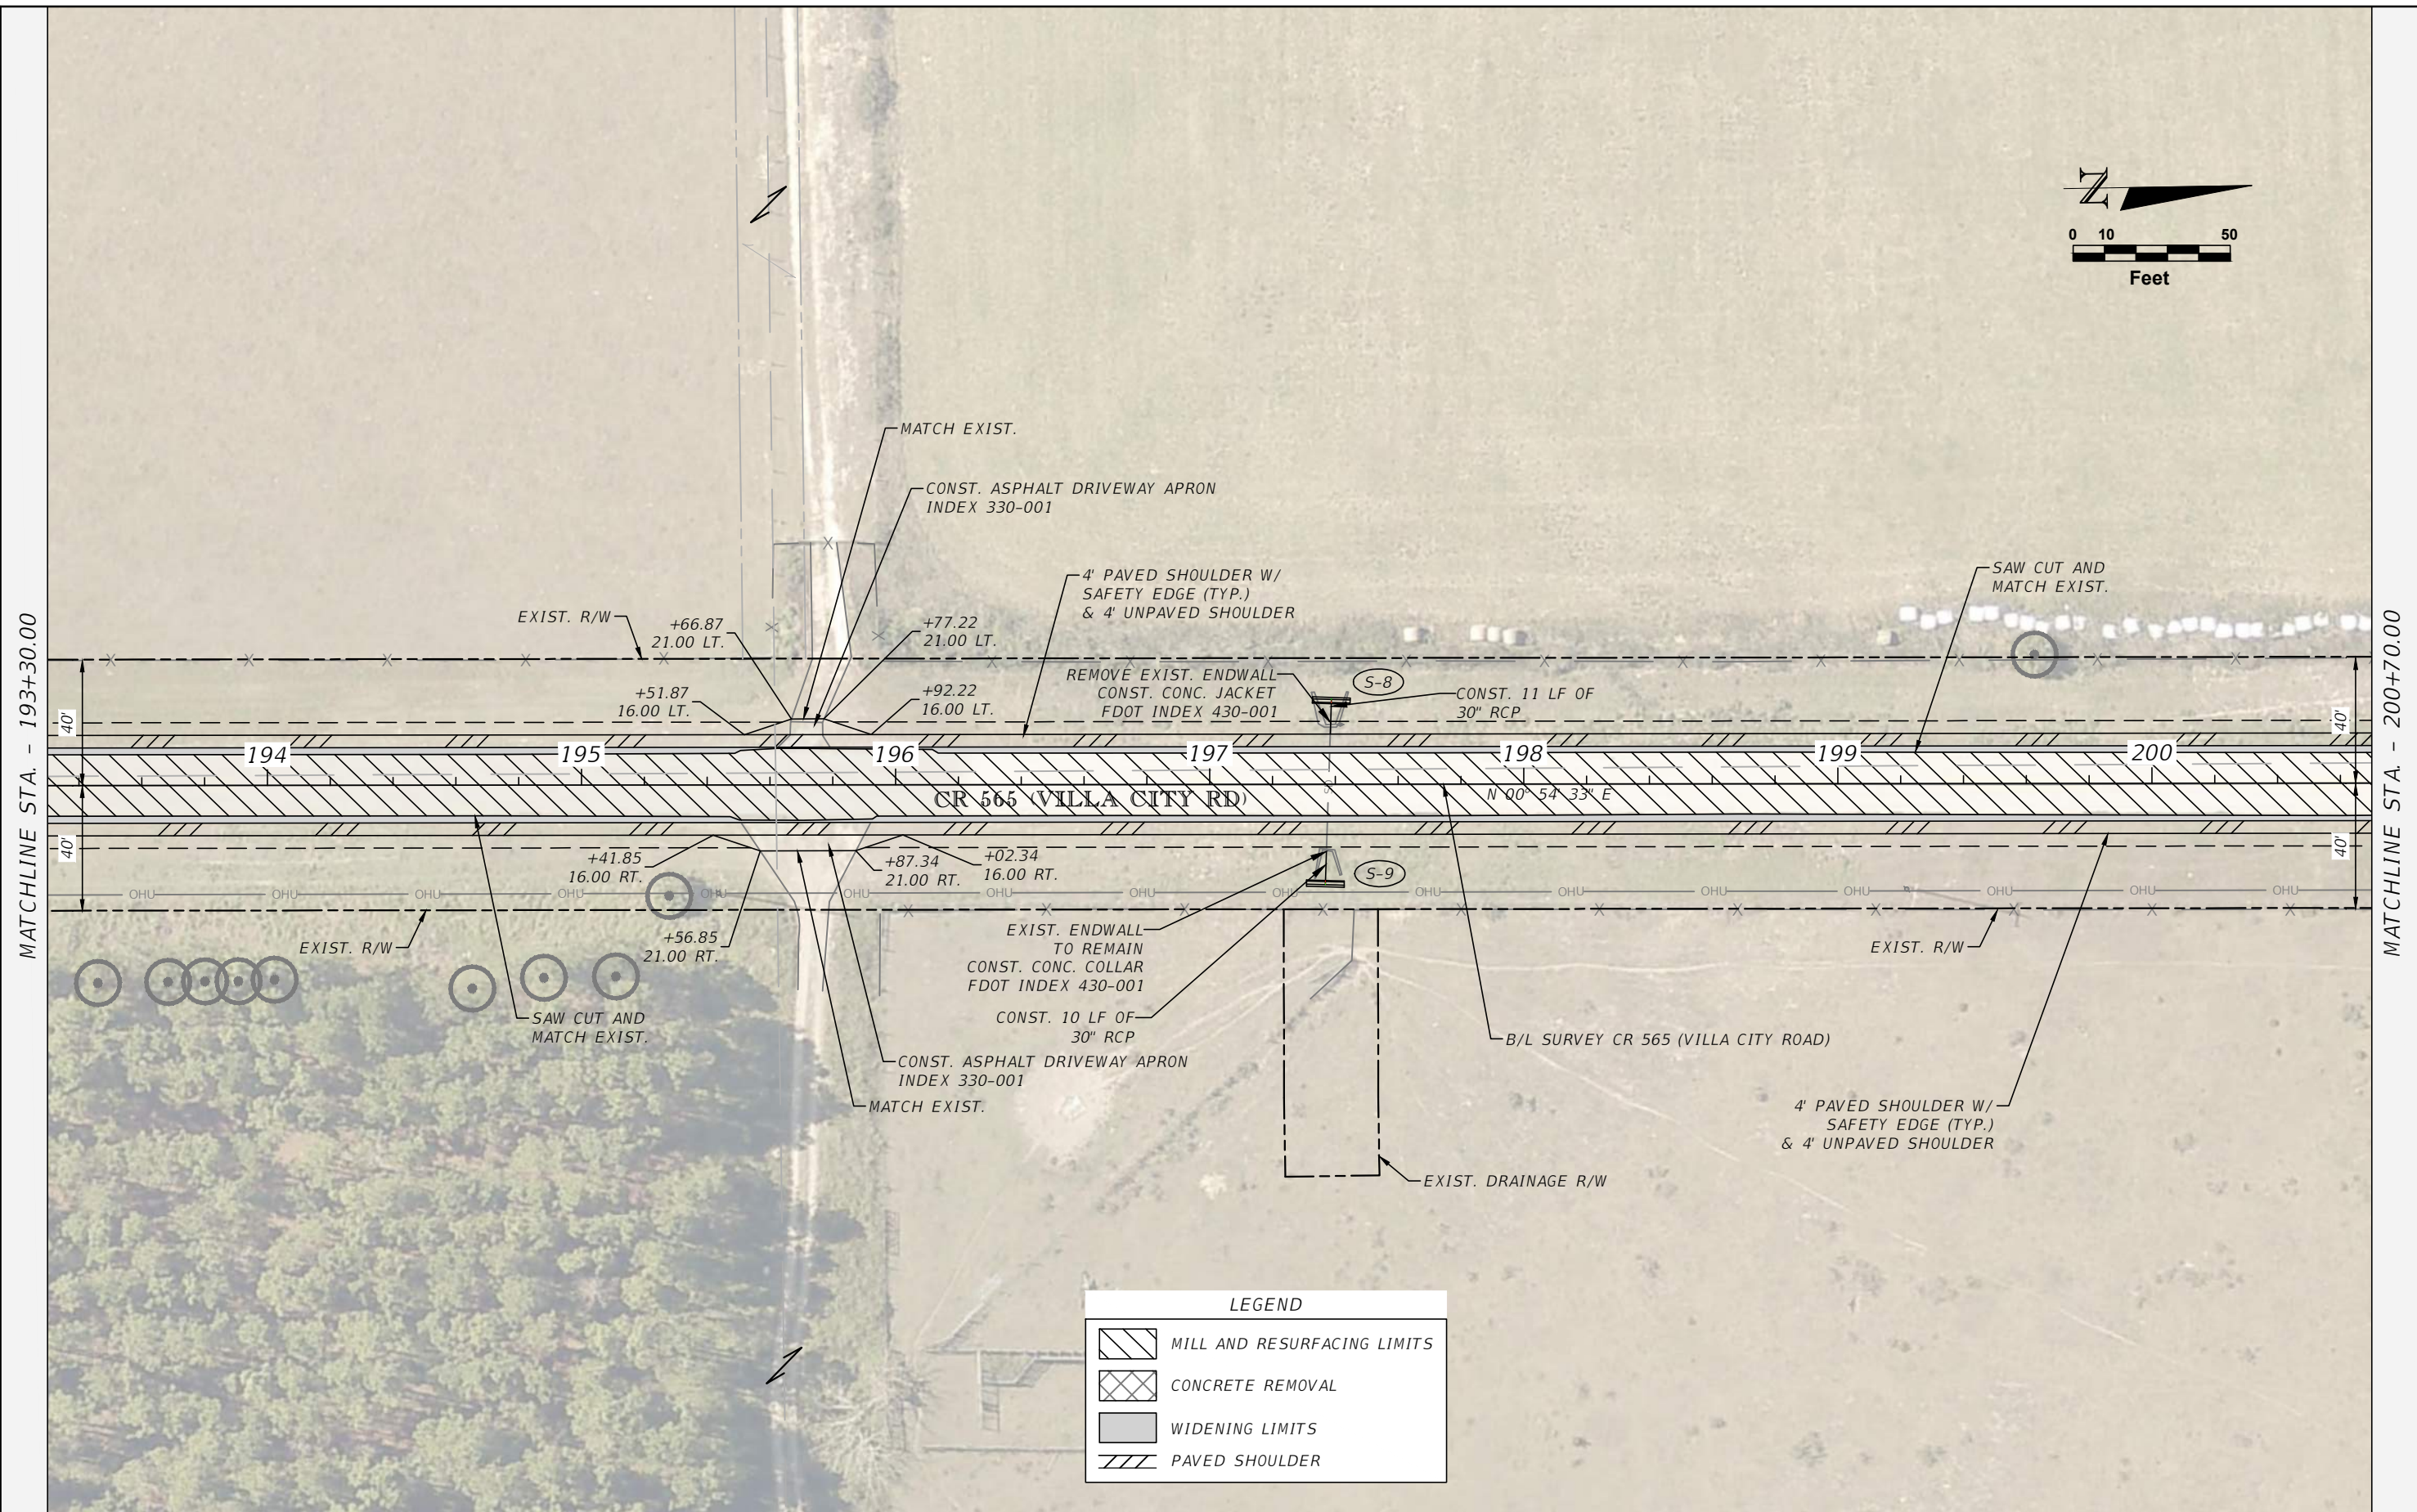

MATCHLINE STA. - 193+30.00

MATCHLINE STA. - 200+70.00

REVISIONS		 LAKE COUNTY 315 WEST MAIN STREET TAVARES, FL 32778	BURGESS & NIPLE JOHN DEE, P.E. P.E. LICENSE NUMBER 60053 1800 PEMBROOK DRIVE, SUITE 265 ORLANDO, FL 32810 CERTIFICATE OF AUTHORIZATION 9853	CR 565 (VILLA CITY ROAD) FROM NORTH OF SR 50 TO SOUTH OF US 27 FPID NO. 447609-1-58-01	ROADWAY PLAN (23)	SHEET NO.
DATE	DESCRIPTION					30

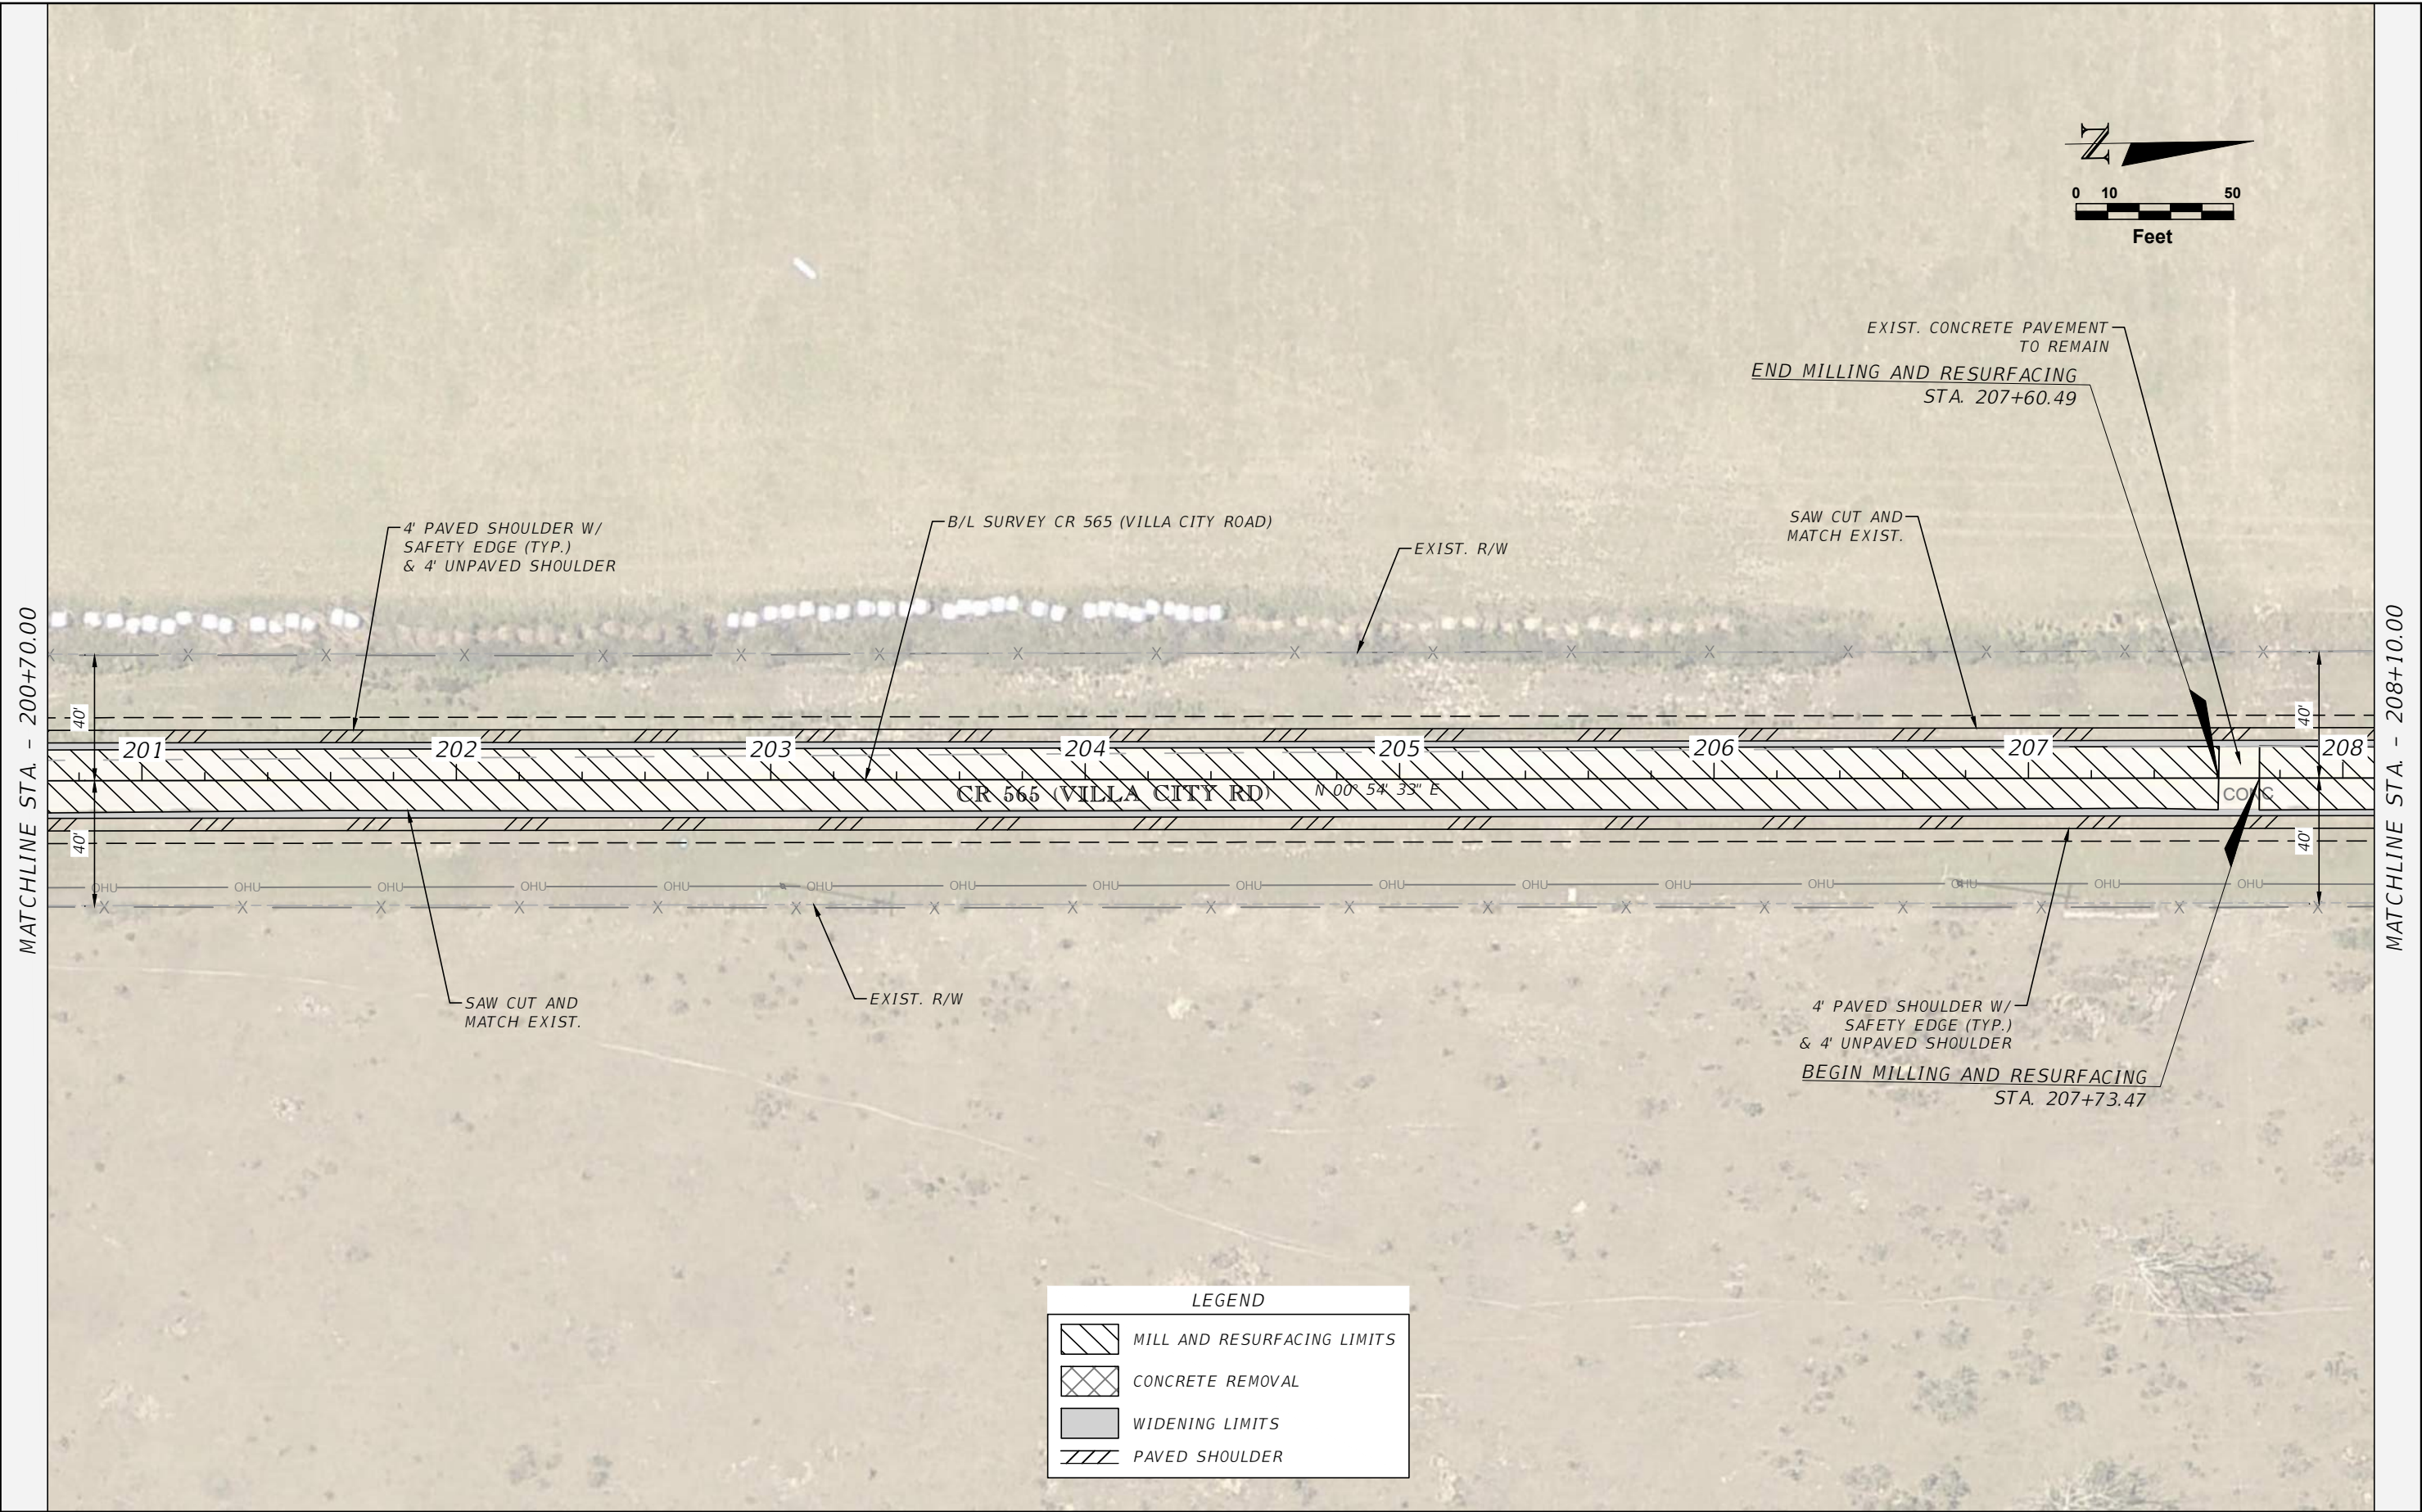


LEGEND

	MILL AND RESURFACING LIMITS
	CONCRETE REMOVAL
	WIDENING LIMITS
	PAVED SHOULDER

REVISIONS		 LAKE COUNTY 315 WEST MAIN STREET TAVARES, FL 32778	BURGESS & NIPLÉ JOHN DEE, P.E. P.E. LICENSE NUMBER 60053 1800 PEMBROOK DRIVE, SUITE 265 ORLANDO, FL 32810 CERTIFICATE OF AUTHORIZATION 9853	CR 565 (VILLA CITY ROAD) FROM NORTH OF SR 50 TO SOUTH OF US 27 FPID NO. 447609-1-58-01	ROADWAY PLAN (24)	SHEET NO.
DATE	DESCRIPTION					31


THE OFFICIAL RECORD OF THIS SHEET IS THE ELECTRONIC FILE DIGITALLY SIGNED AND SEALED UNDER RULE 61G15-23.004, F.A.C.

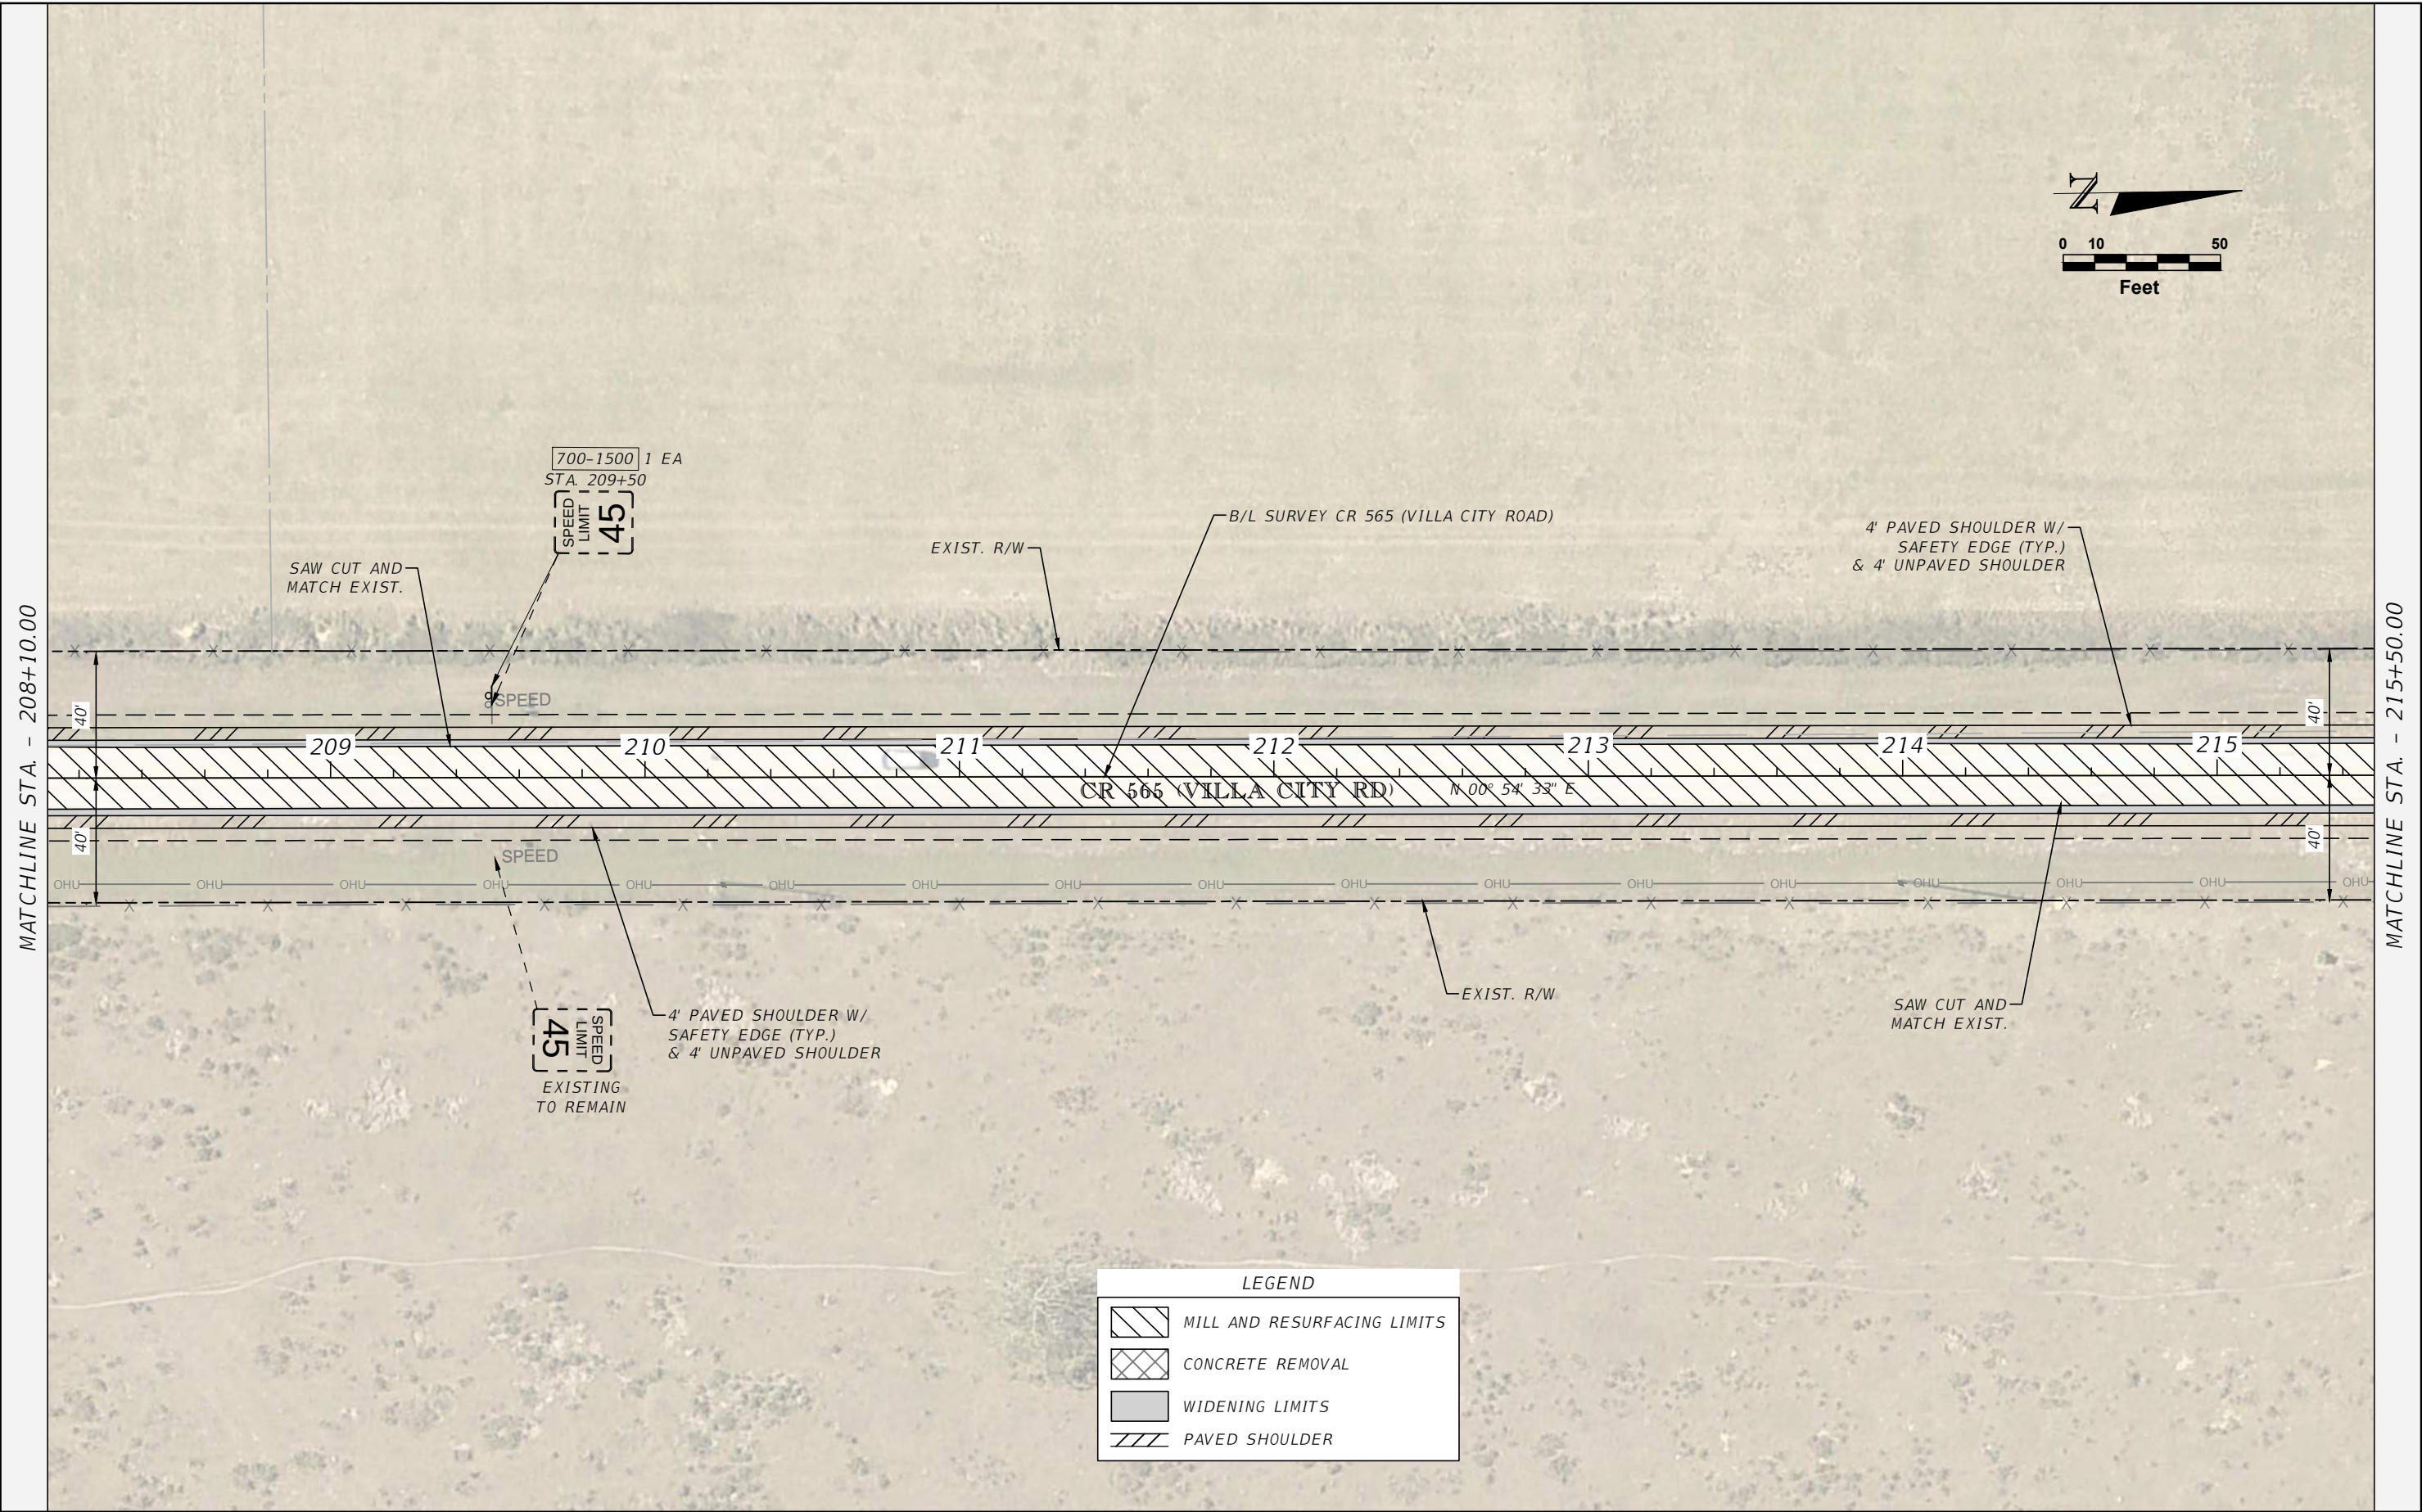

REVISIONS		LAKE COUNTY, FL 315 WEST MAIN STREET TAVARES, FL 32778	BURGESS & NIPL JOHN DEE, P.E. P.E. LICENSE NUMBER 60053 1800 PEMBROOK DRIVE, SUITE 265 ORLANDO, FL 32810 CERTIFICATE OF AUTHORIZATION 9853	CR 565 (VILLA CITY ROAD) FROM NORTH OF SR 50 TO SOUTH OF US 27 FPID NO. 447609-1-58-01	ROADWAY PLAN (25)	SHEET NO.
DATE	DESCRIPTION					32

THE OFFICIAL RECORD OF THIS SHEET IS THE ELECTRONIC FILE DIGITALLY SIGNED AND SEALED UNDER RULE 61G15-23.004, F.A.C.


MATCHLINE STA. - 215+50.00

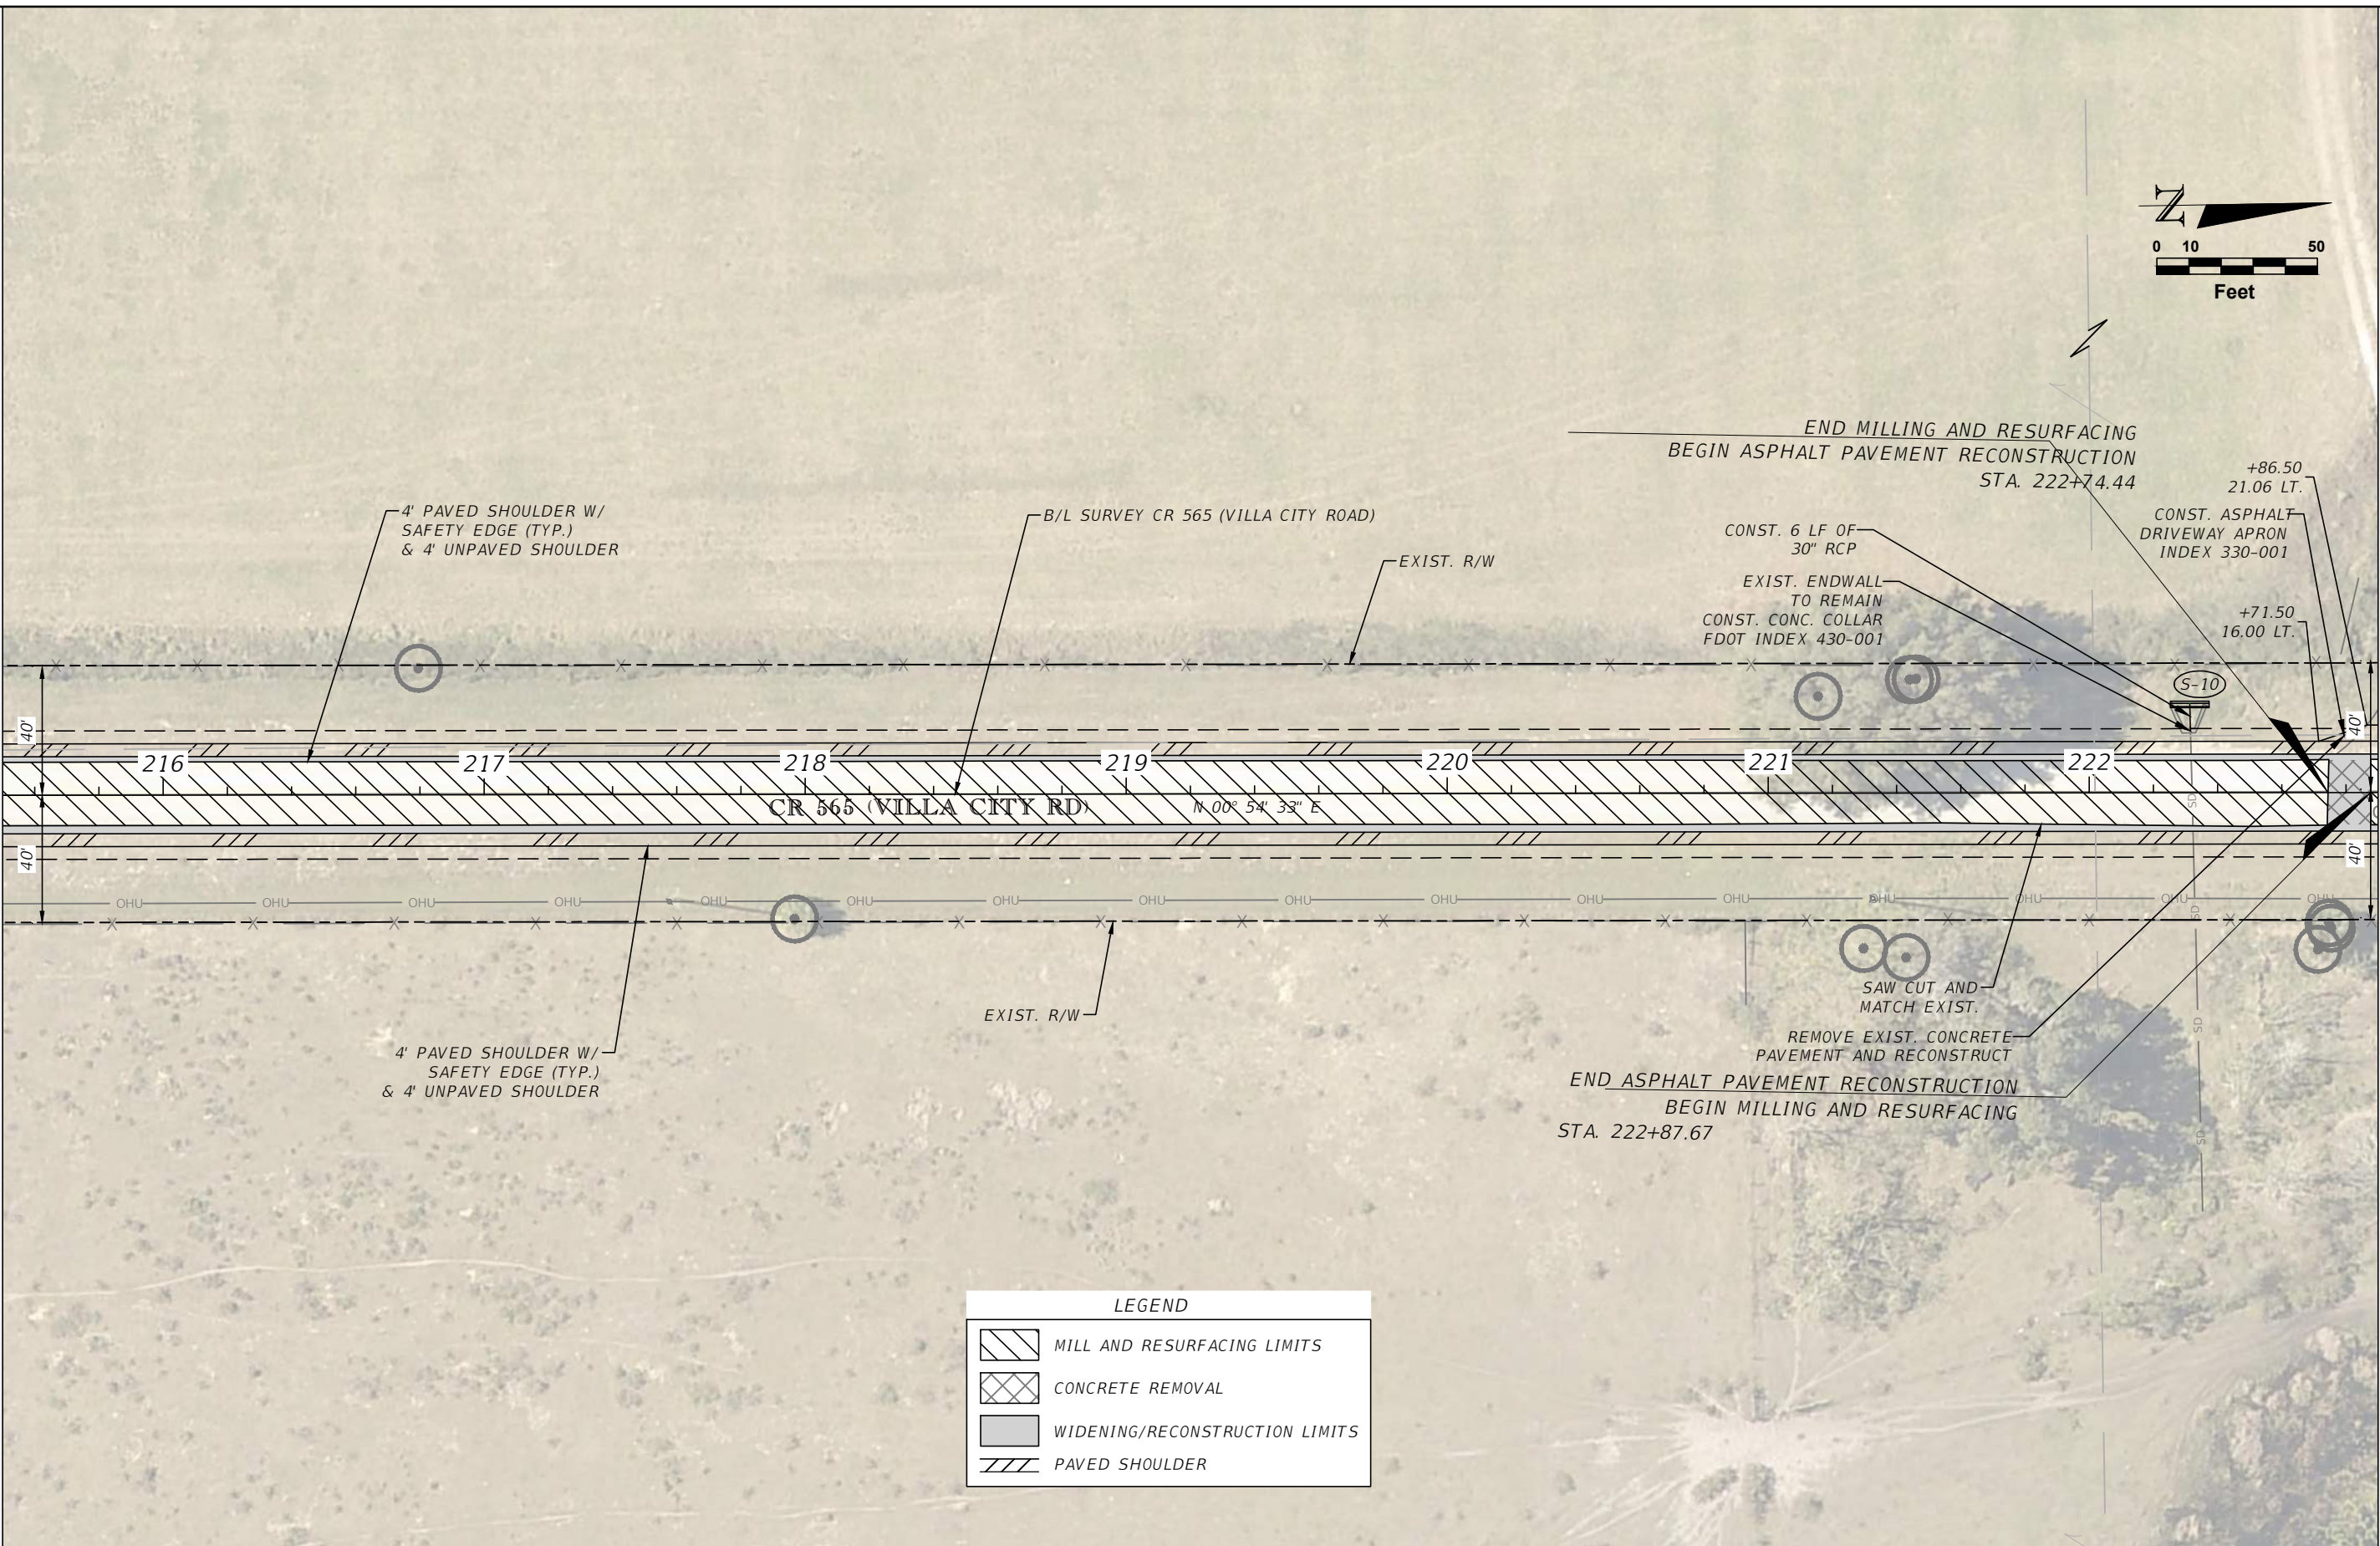

MATCHLINE STA. - 222+90.00

THE OFFICIAL RECORD OF THIS SHEET IS THE ELECTRONIC FILE DIGITALLY SIGNED AND SEALED UNDER RULE 61G15-23.004, F.A.C.

REVISIONS		 LAKE COUNTY, FL 315 WEST MAIN STREET TAVARES, FL 32778	BURGESS & NIPLE JOHN DEE, P.E. P.E. LICENSE NUMBER 60053 1800 PEMBROOK DRIVE, SUITE 265 ORLANDO, FL 32810 CERTIFICATE OF AUTHORIZATION 9853	CR 565 (VILLA CITY ROAD) FROM NORTH OF SR 50 TO SOUTH OF US 27 FPID NO. 447609-1-58-01	ROADWAY PLAN (26)	SHEET NO. 33
DATE	DESCRIPTION					

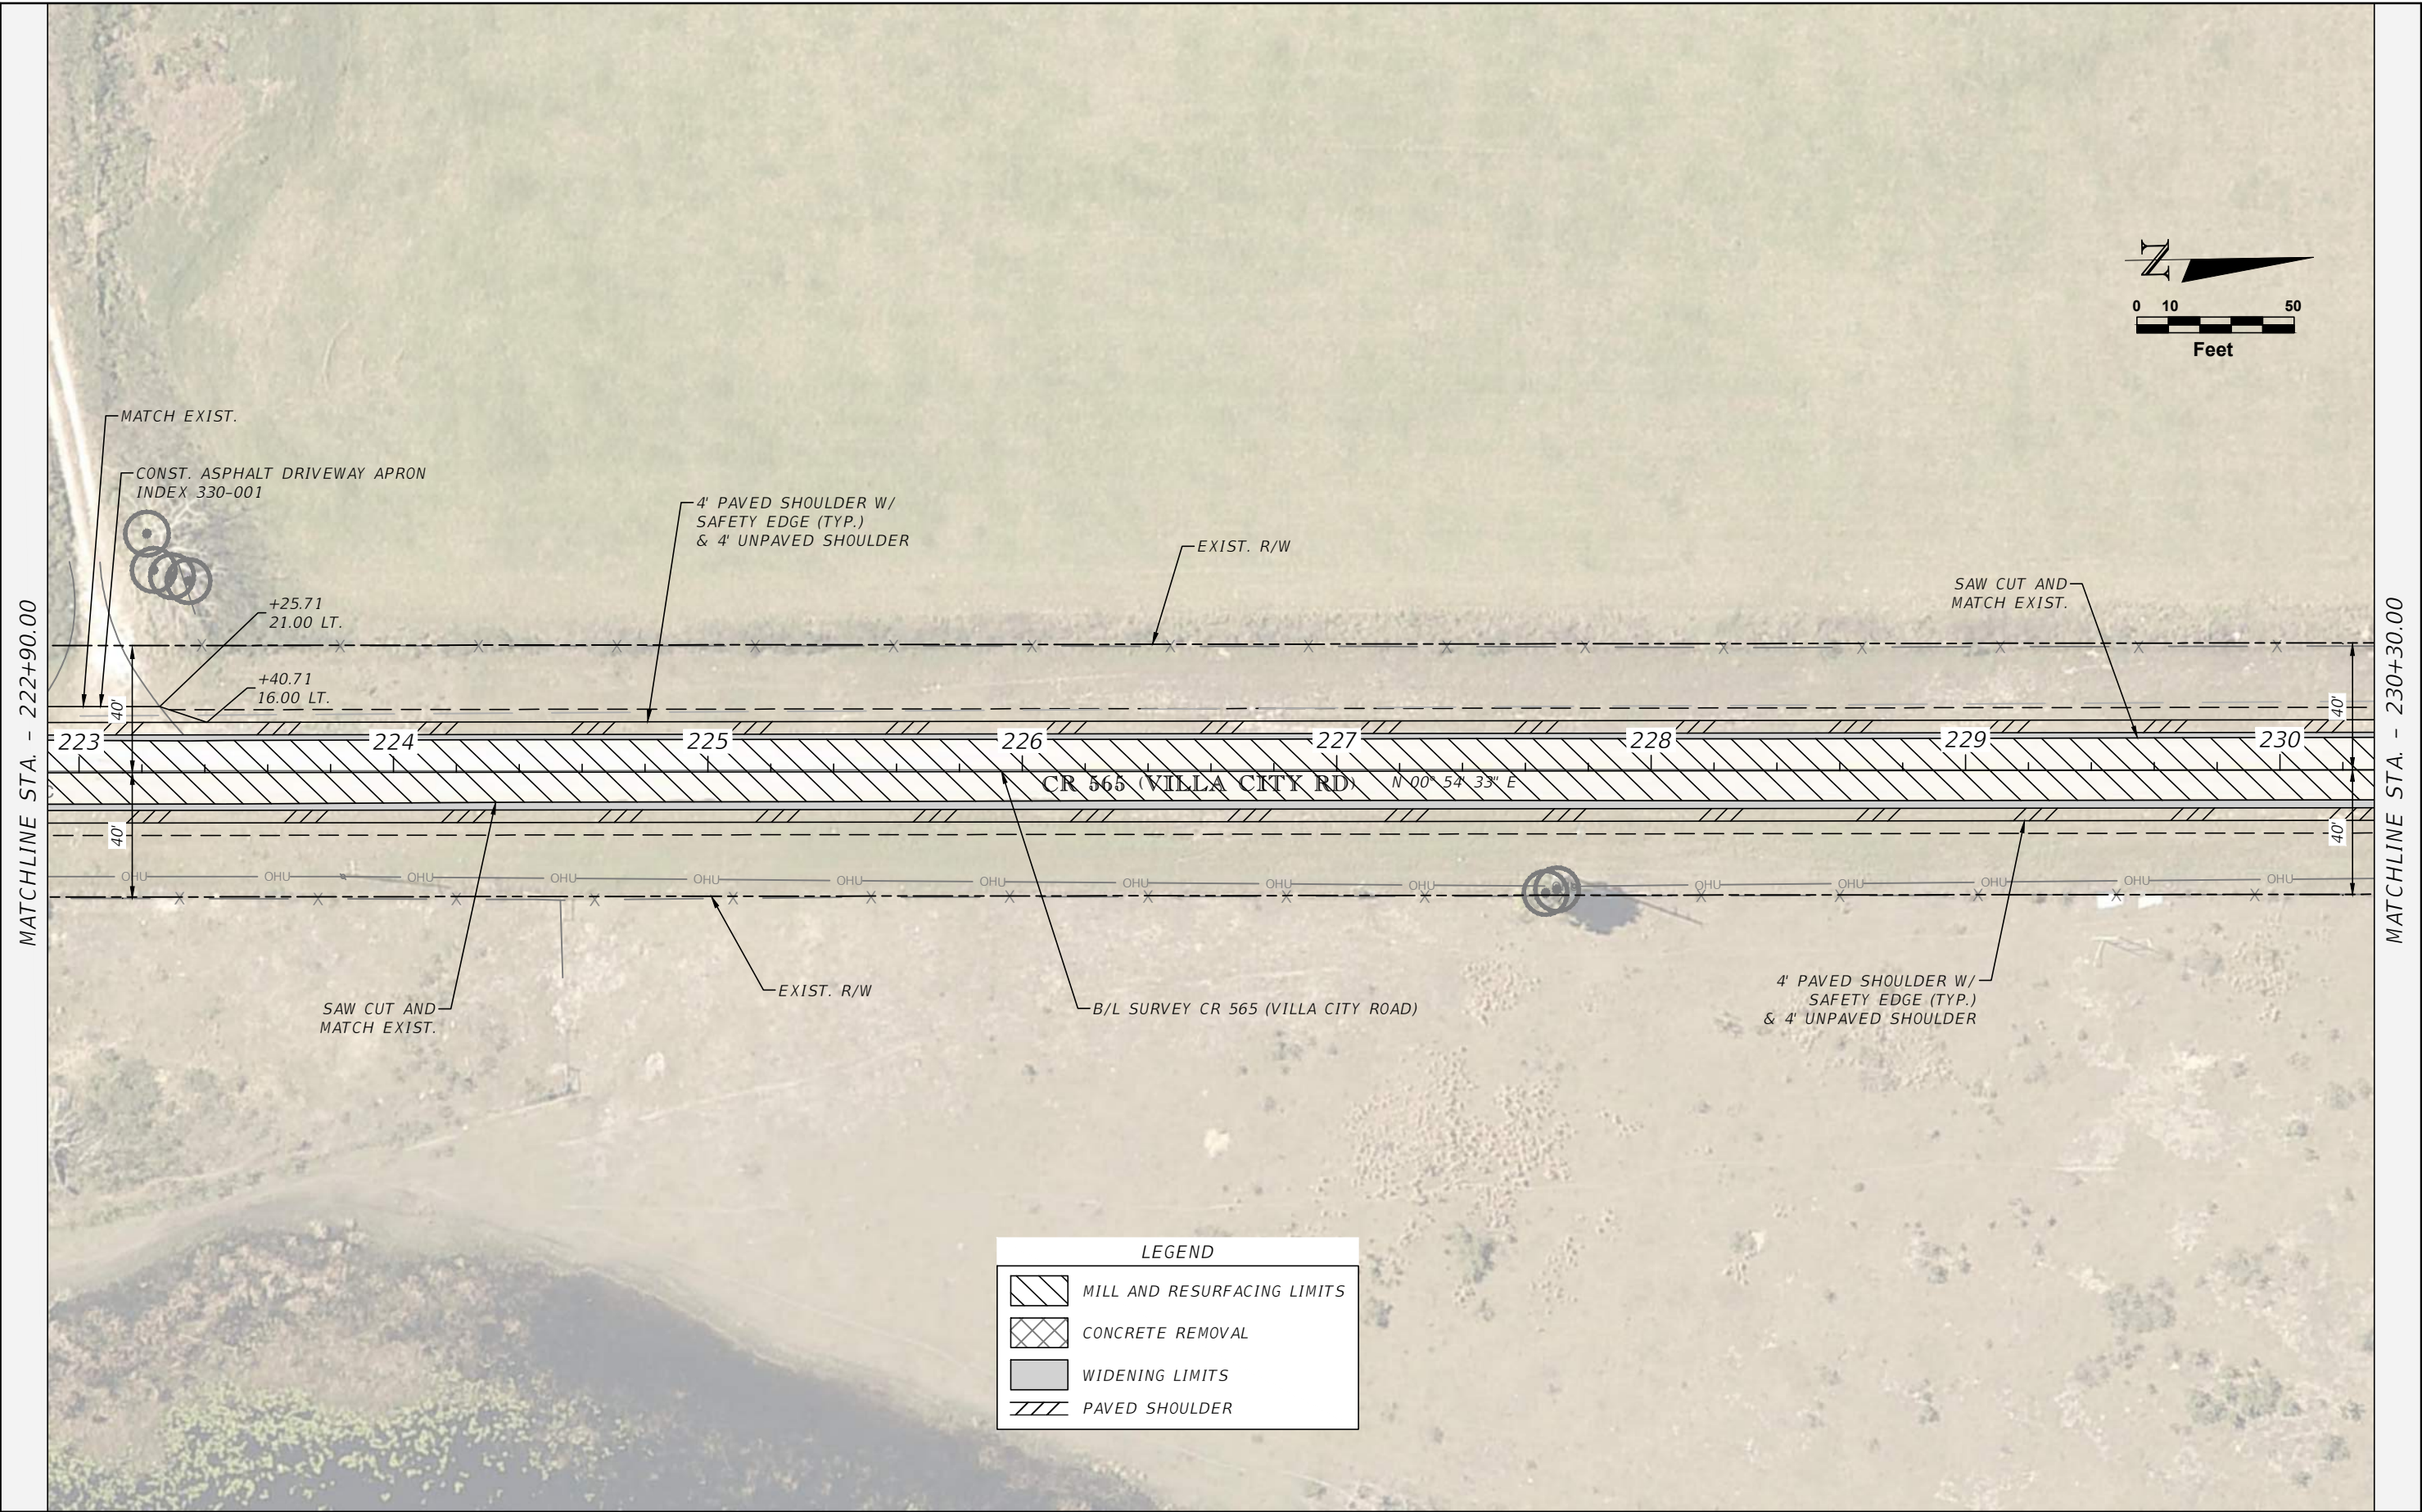

LEGEND	
	MILL AND RESURFACING LIMITS
	CONCRETE REMOVAL
	WIDENING LIMITS
	PAVED SHOULDER

REVISIONS	
DATE	DESCRIPTION



LAKE COUNTY
315 WEST MAIN STREET
TAVARES, FL 32778

BURGESS & NIPLÉ

JOHN DEE, P.E.
P.E. LICENSE NUMBER 60053
1800 PEMBROOK DRIVE, SUITE 265
ORLANDO, FL 32810
CERTIFICATE OF AUTHORIZATION 9853


CR 565 (VILLA CITY ROAD)
FROM NORTH OF SR 50 TO SOUTH OF US 27
FPID NO. 447609-1-58-01

ROADWAY PLAN (27)

34

SHEET NO.
34

THE OFFICIAL RECORD OF THIS SHEET IS THE ELECTRONIC FILE DIGITALLY SIGNED AND SEALED UNDER RULE 61G15-23.004, F.A.C.

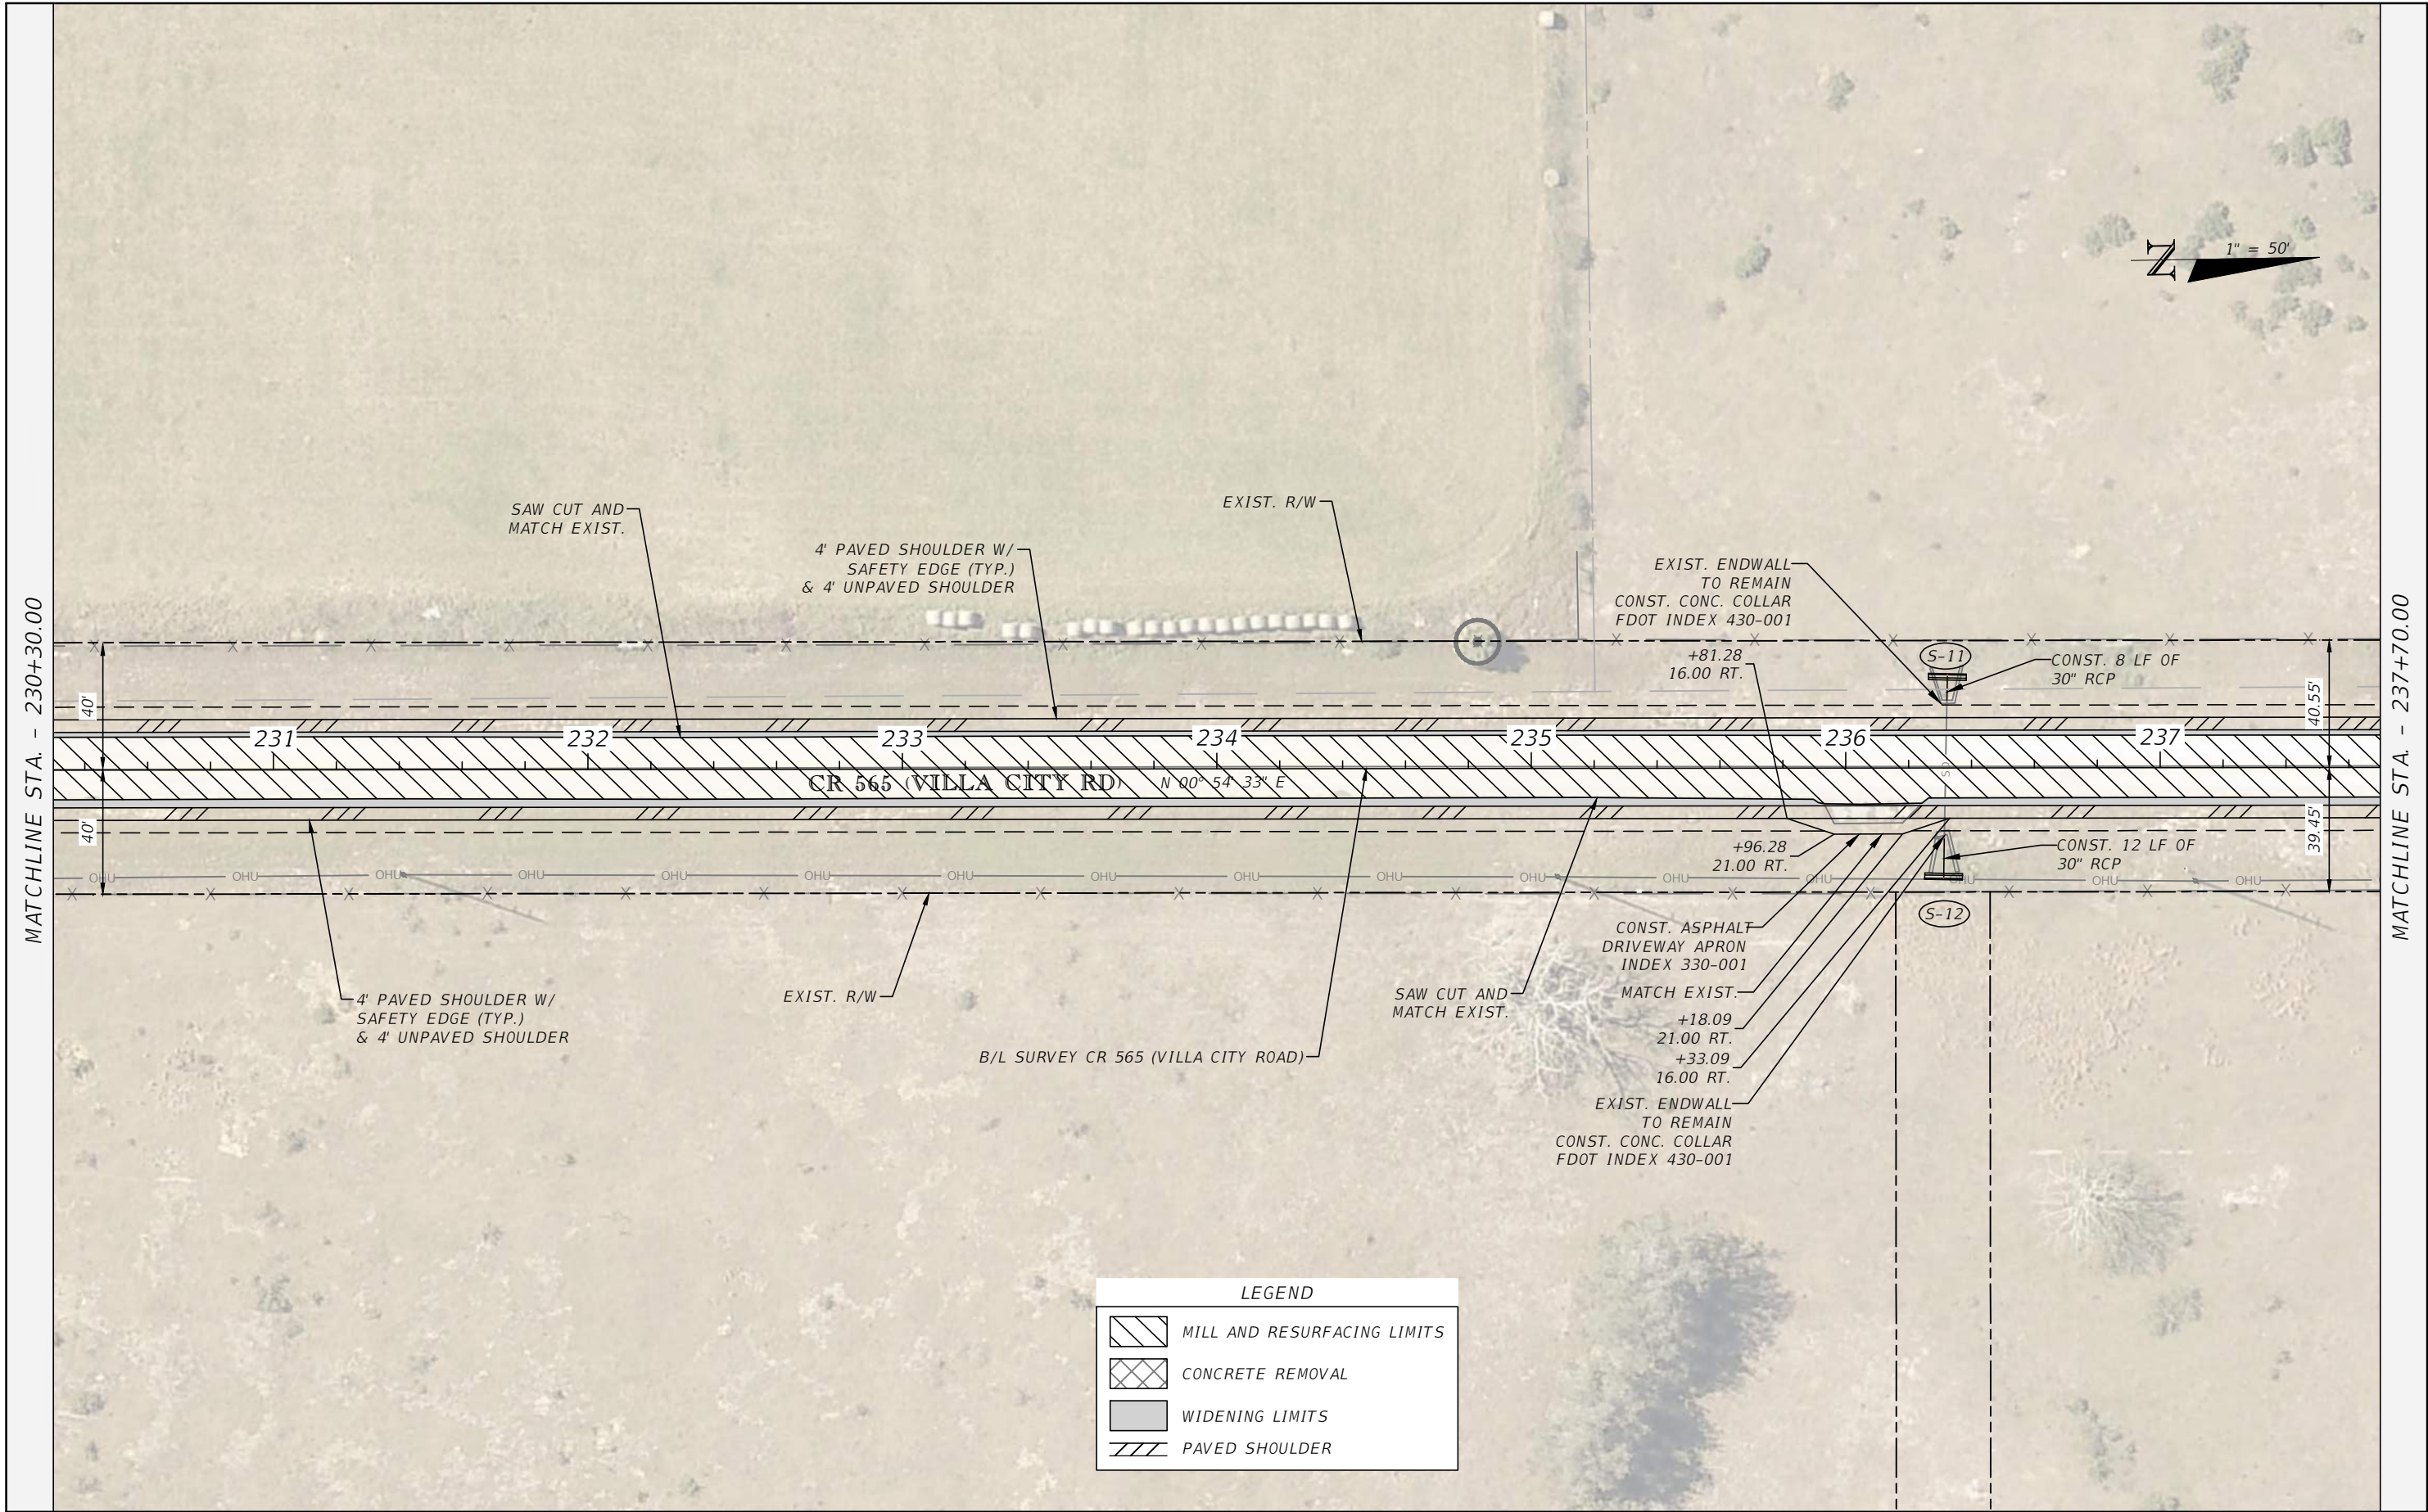

LEGEND	
	MILL AND RESURFACING LIMITS
	CONCRETE REMOVAL
	WIDENING LIMITS
	PAVED SHOULDER

REVISIONS	
DATE	DESCRIPTION



LAKE COUNTY
315 WEST MAIN STREET
TAVARES, FL 32778

BURGESS & NIPLE

JOHN DEE, P.E.
P.E. LICENSE NUMBER 60053
1800 PEMBROOK DRIVE, SUITE 265
ORLANDO, FL 32810
CERTIFICATE OF AUTHORIZATION 9853


CR 565 (VILLA CITY ROAD)
FROM NORTH OF SR 50 TO SOUTH OF US 27
FPID NO. 447609-1-58-01

ROADWAY PLAN (28)

35


SHEET NO.
35

THE OFFICIAL RECORD OF THIS SHEET IS THE ELECTRONIC FILE DIGITALLY SIGNED AND SEALED UNDER RULE 61G15-23.004, F.A.C.

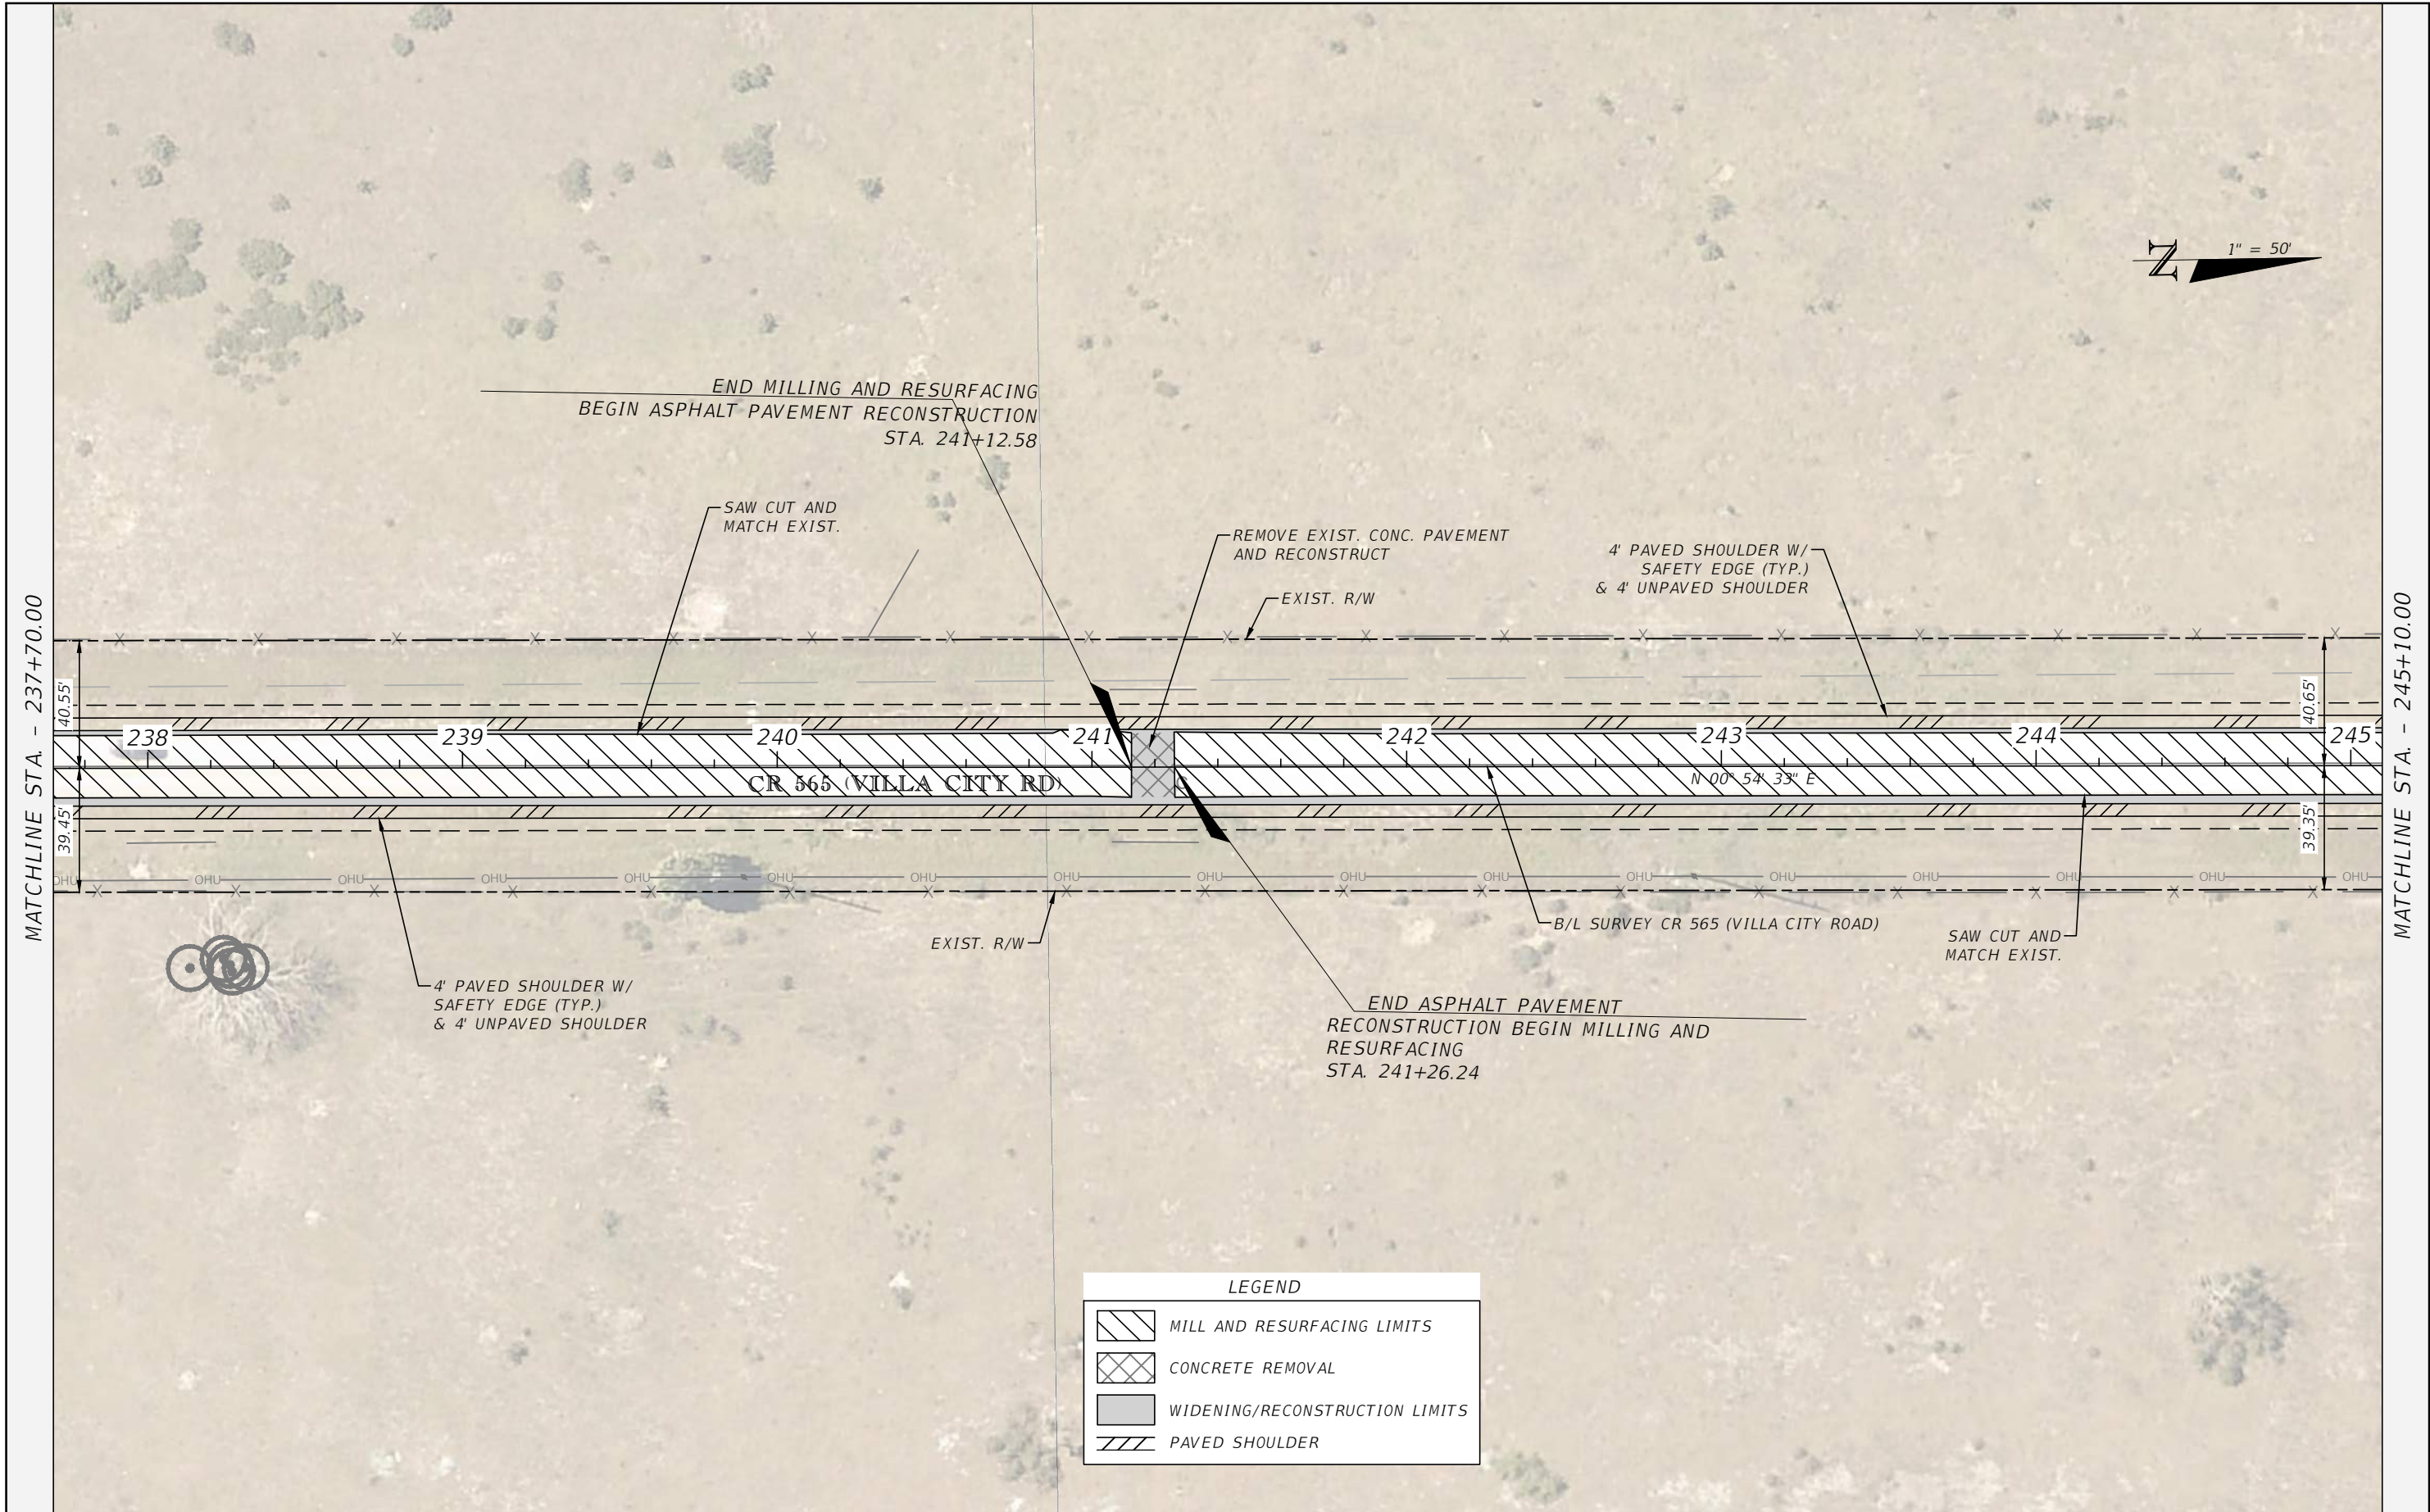

THE OFFICIAL RECORD OF THIS SHEET IS THE ELECTRONIC FILE DIGITALLY SIGNED AND SEALED UNDER RULE 61G15-23.004, F.A.C.

REVISIONS		 LAKE COUNTY, FL REAL FLORIDA • REAL CLOSE	LAKE COUNTY 315 WEST MAIN STREET TAVARES, FL 32778	BURGESS & NIPLE JOHN DEE, P.E. P.E. LICENSE NUMBER 60053 1800 PEMBROOK DRIVE, SUITE 265 ORLANDO, FL 32810 CERTIFICATE OF AUTHORIZATION 9853	CR 565 (VILLA CITY ROAD) FROM NORTH OF SR 50 TO SOUTH OF US 27 FPID NO. 447609-1-58-01	ROADWAY PLAN (29)	SHEET NO.
DATE	DESCRIPTION						36

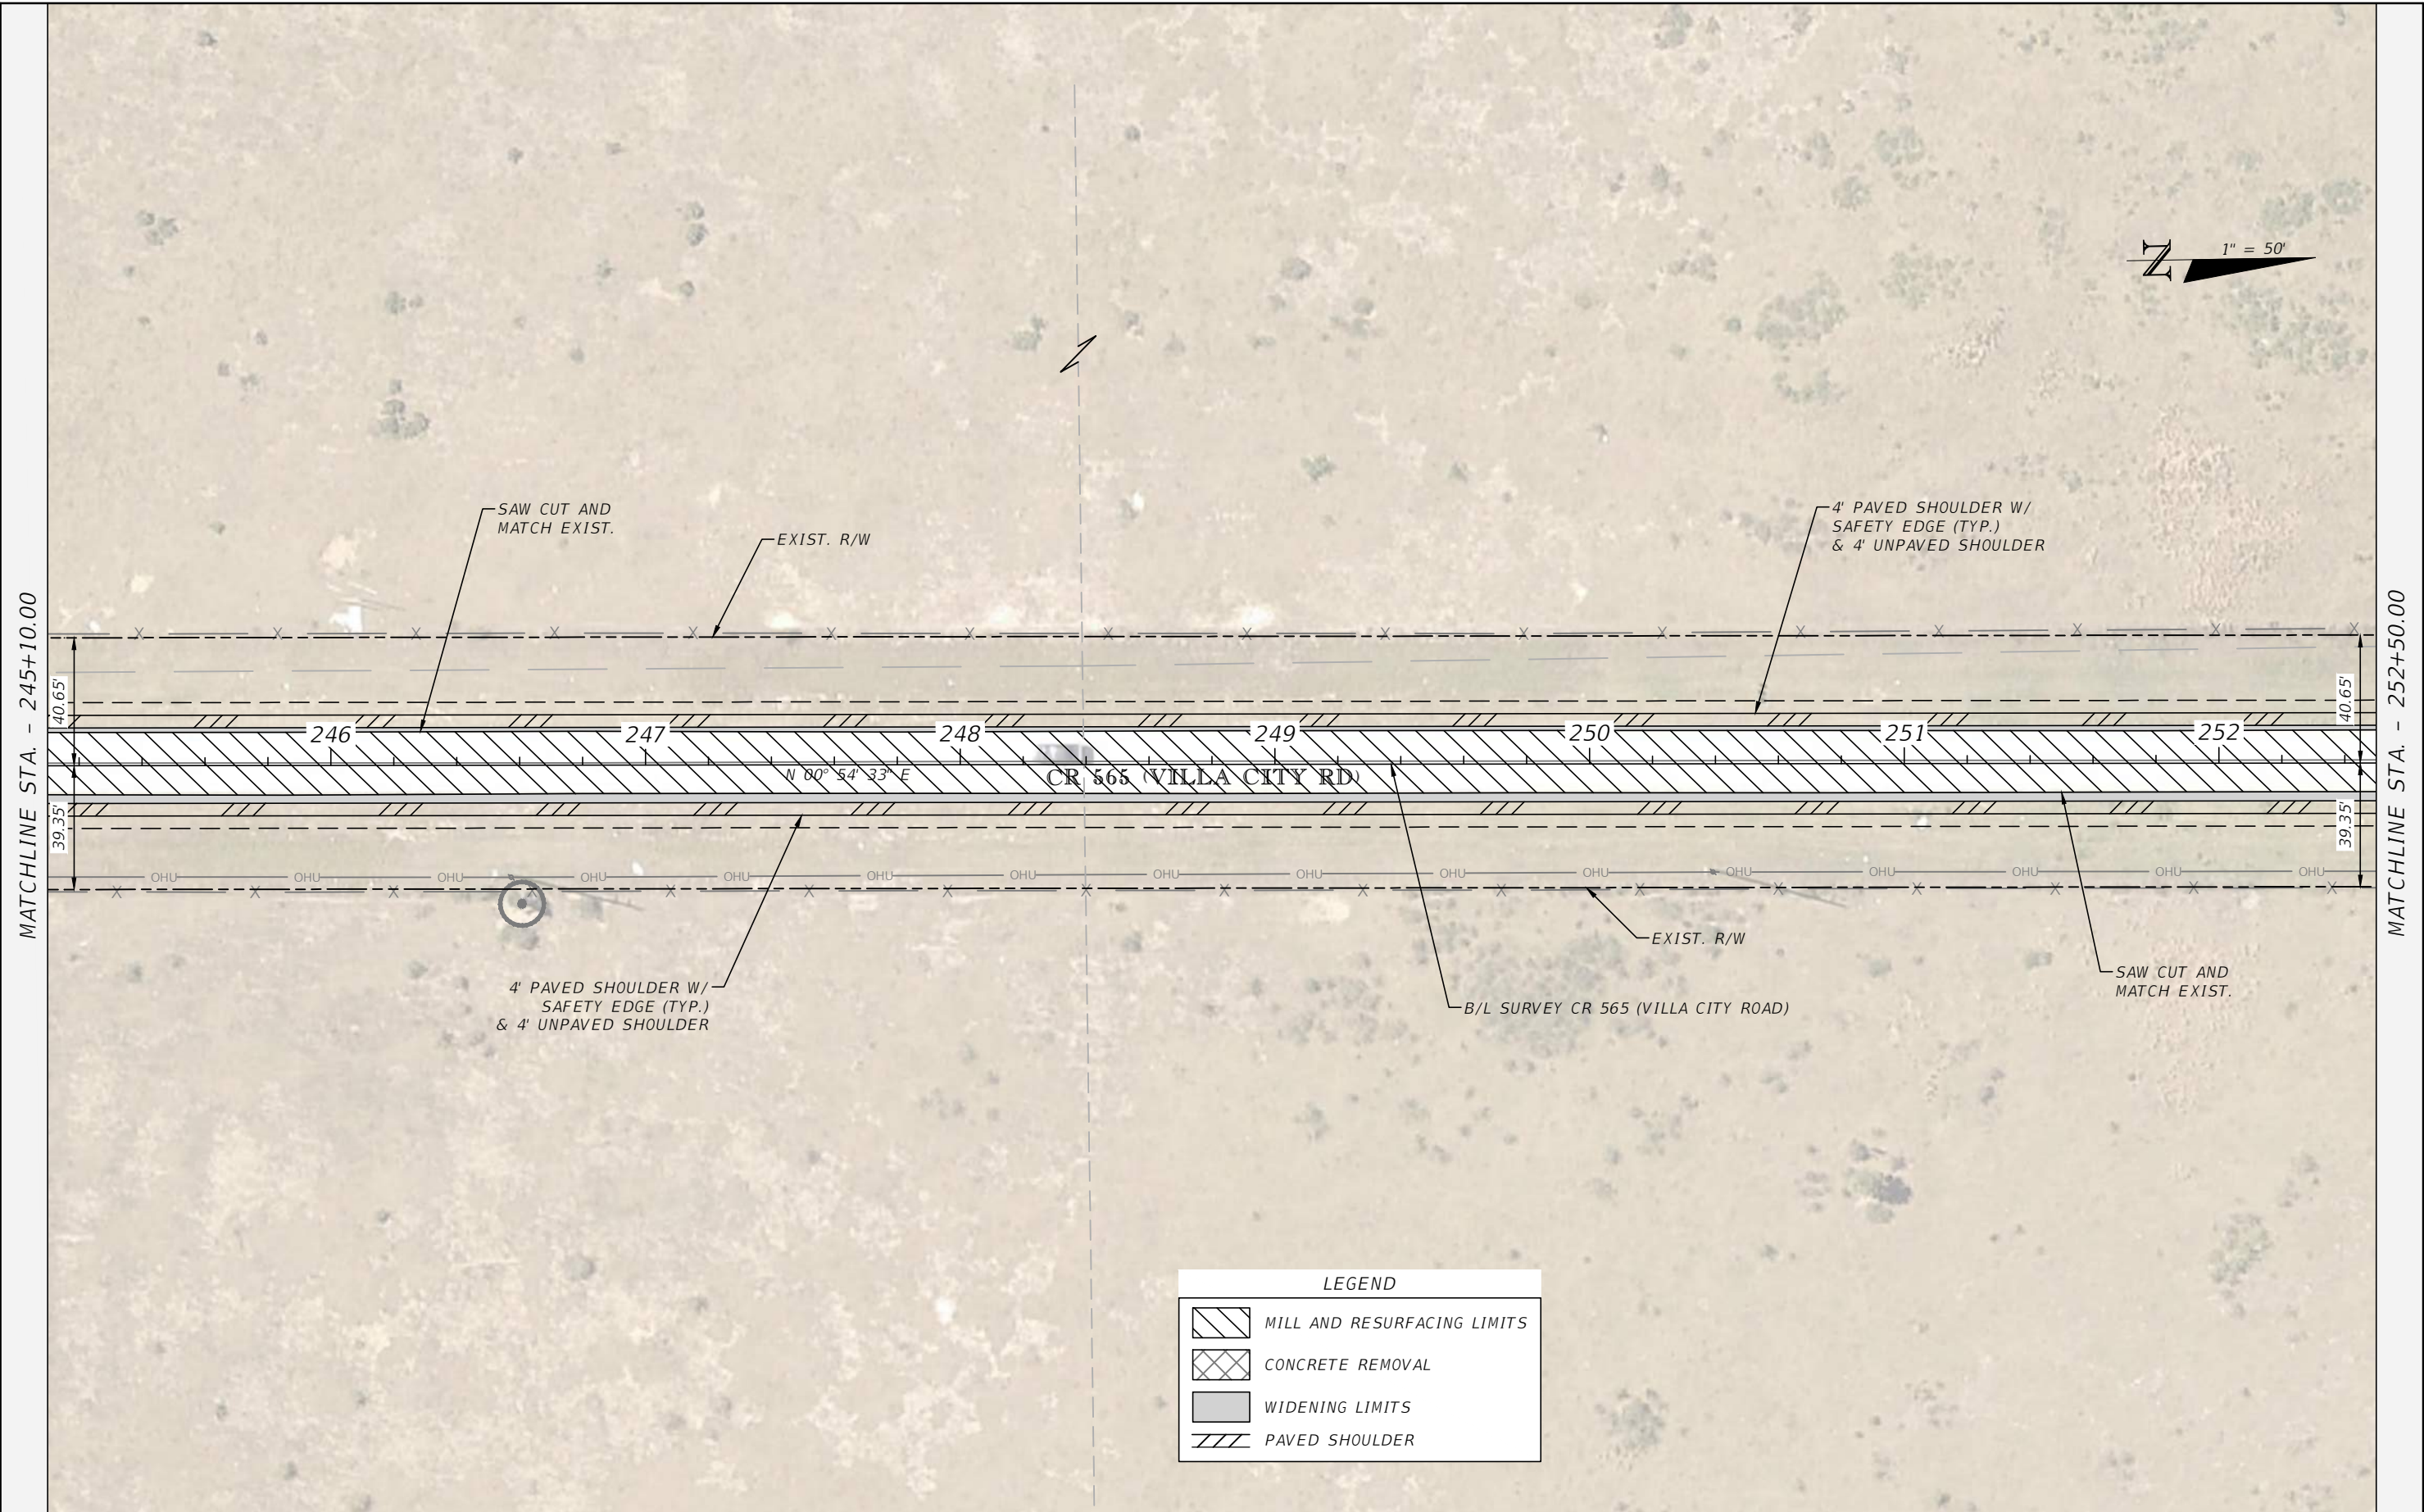

REVISIONS	
DATE	DESCRIPTION



LAKE COUNTY, FL
315 WEST MAIN STREET
TAVARES, FL 32778

BURGESS & NIPLÉ
JOHN DEE, P.E.
P.E. LICENSE NUMBER 60053
1800 PEMBROOK DRIVE, SUITE 265
ORLANDO, FL 32810
CERTIFICATE OF AUTHORIZATION 9853


CR 565 (VILLA CITY ROAD)
FROM NORTH OF SR 50 TO SOUTH OF US 27
FPID NO. 447609-1-58-01

ROADWAY PLAN (30)

37


SHEET NO.
37

THE OFFICIAL RECORD OF THIS SHEET IS THE ELECTRONIC FILE DIGITALLY SIGNED AND SEALED UNDER RULE 61G15-23.004, F.A.C.

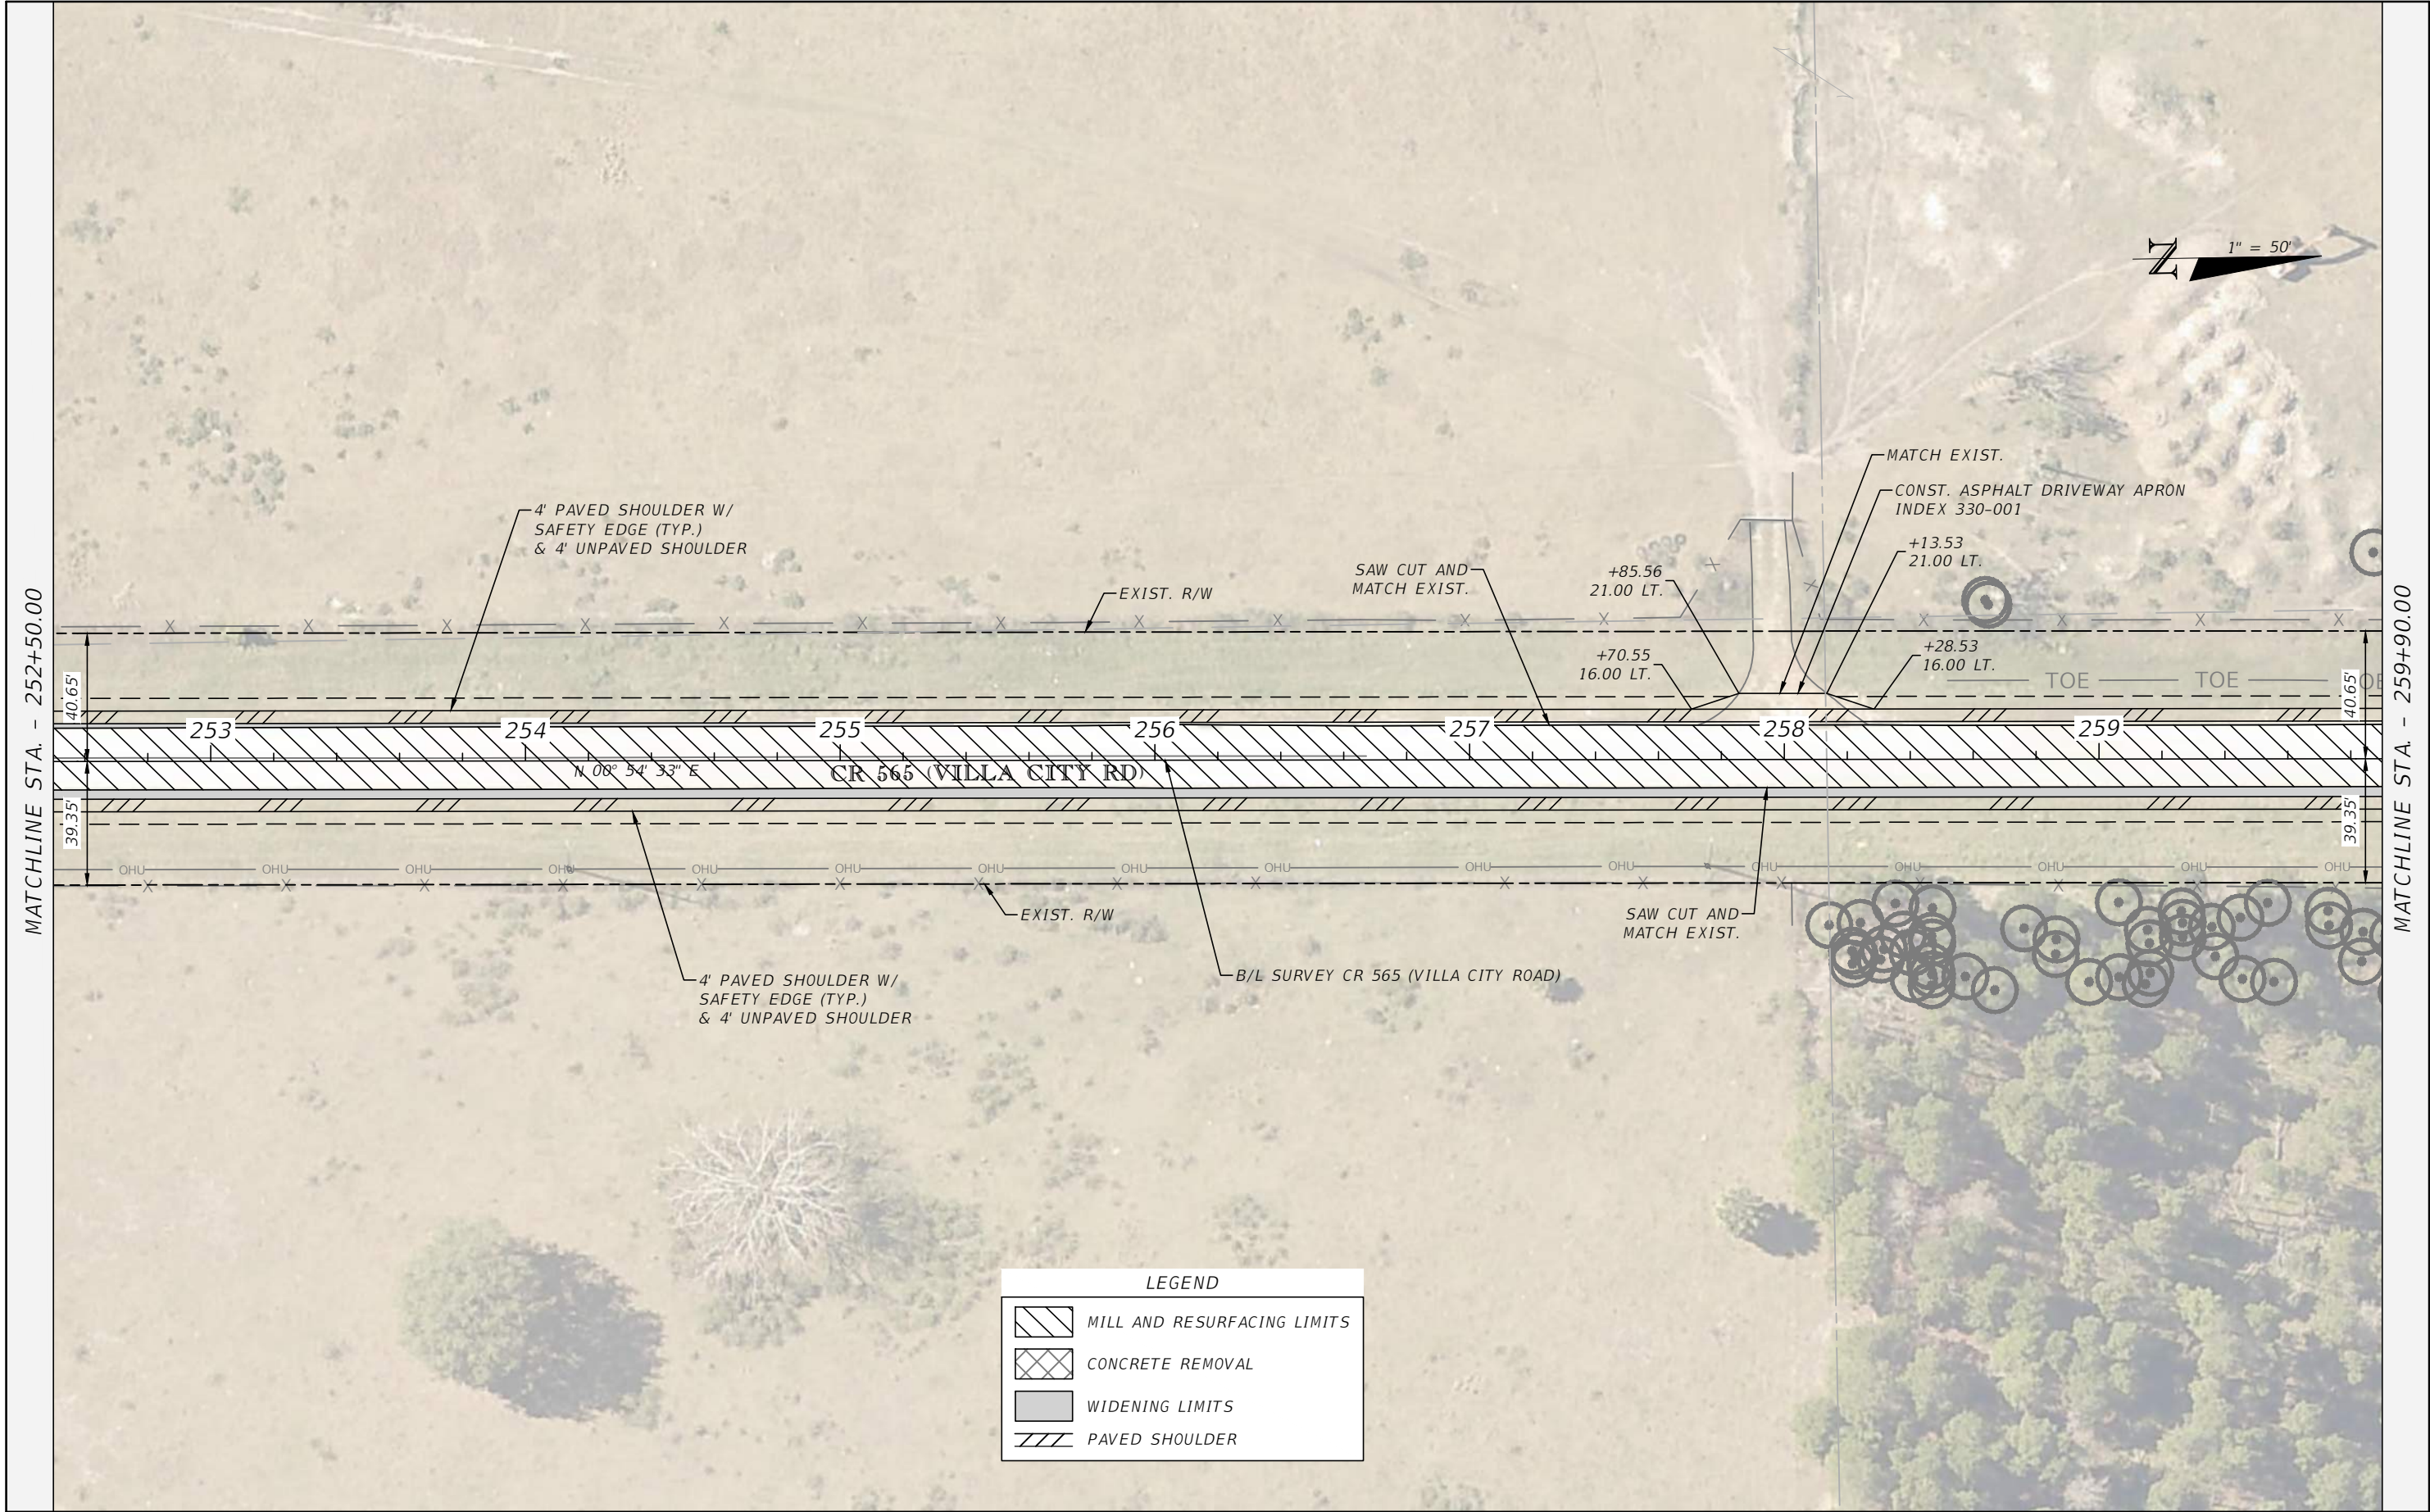


REVISIONS		LAKE COUNTY, FL REAL FLORIDA · REAL CLOSE	LAKE COUNTY 315 WEST MAIN STREET TAVARES, FL 32778	BURGESS & NIPLÉ JOHN DEE, P.E. P.E. LICENSE NUMBER 60053 1800 PEMBROOK DRIVE, SUITE 265 ORLANDO, FL 32810 CERTIFICATE OF AUTHORIZATION 9853	CR 565 (VILLA CITY ROAD) FROM NORTH OF SR 50 TO SOUTH OF US 27 FPID NO. 447609-1-58-01	ROADWAY PLAN (31)	SHEET NO.
DATE	DESCRIPTION						38

THE OFFICIAL RECORD OF THIS SHEET IS THE ELECTRONIC FILE DIGITALLY SIGNED AND SEALED UNDER RULE 61G15-23.004, F.A.C.

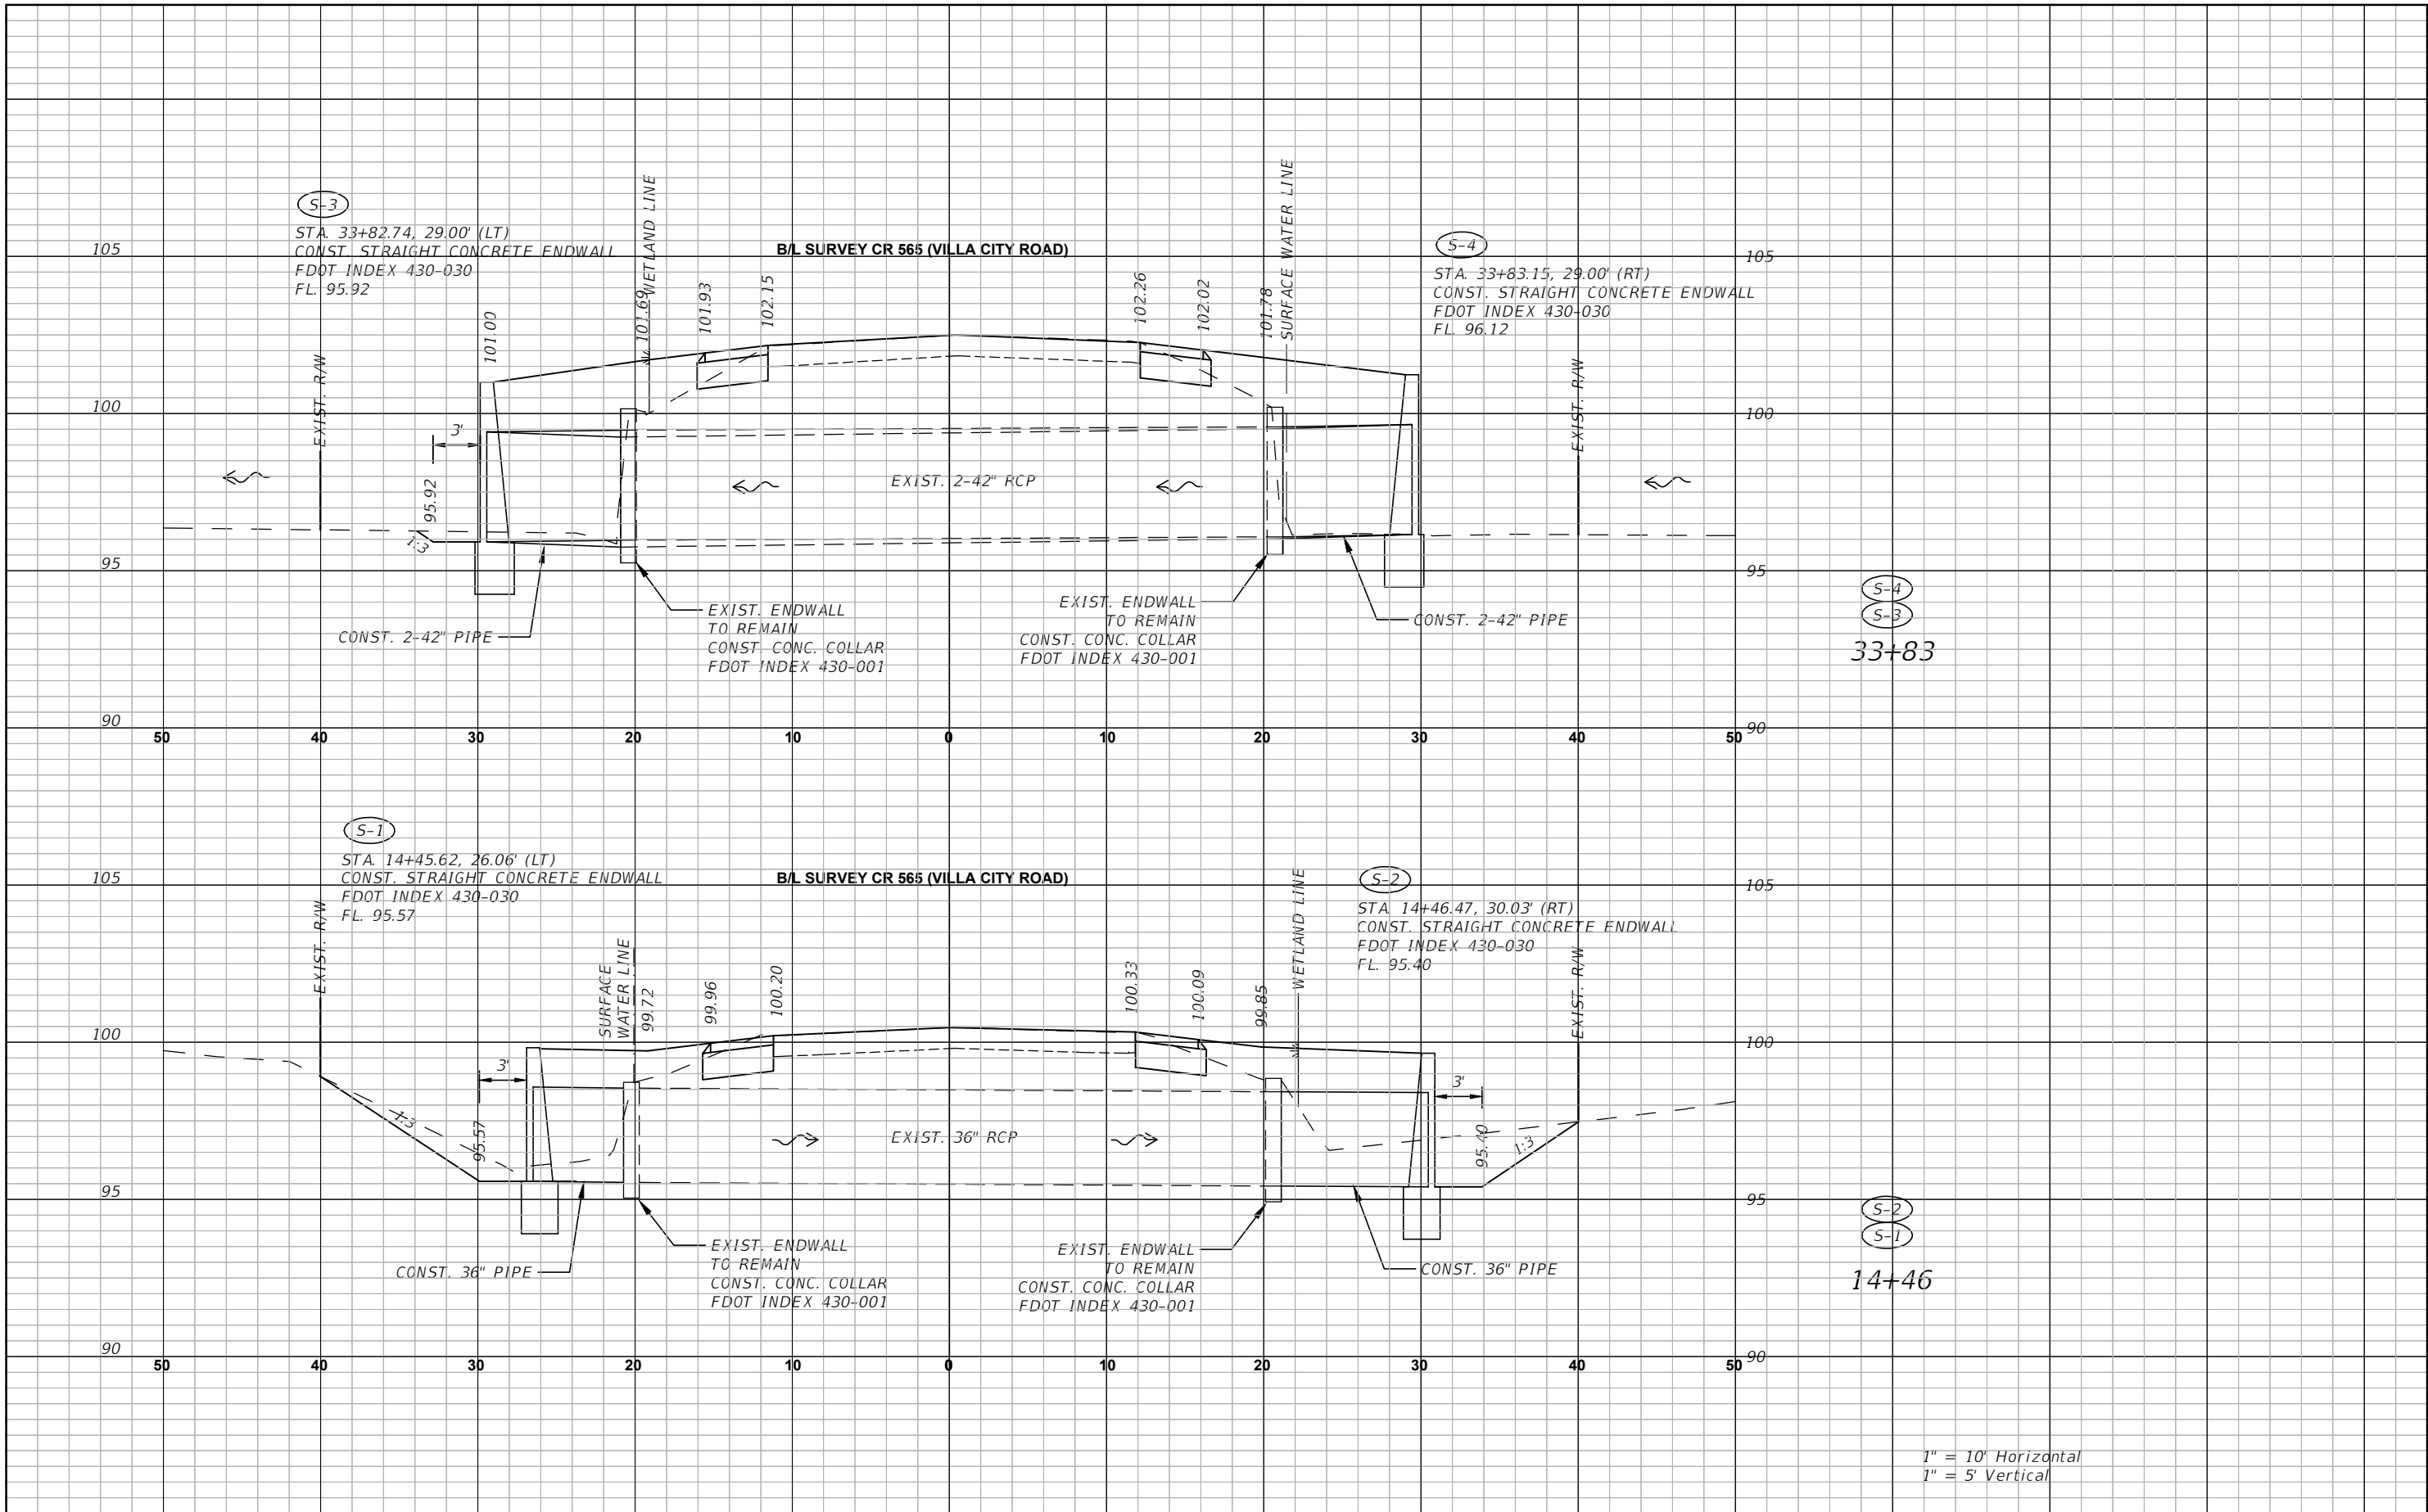


REVISIONS		 LAKE COUNTY 315 WEST MAIN STREET TAVARES, FL 32778	BURGESS & NIPLÉ CHARLES T. CURTIS, P.E. P.E. LICENSE NUMBER 82185 1511 N. WEST SHORE BLVD., SUITE 500 TAMPA, FL 33607 CERTIFICATE OF AUTHORIZATION 9853	CR 565 (VILLA CITY ROAD) FROM NORTH OF SR 50 TO SOUTH OF US 27 FPID NO. 447609-1-58-01	DRAINAGE STRUCTURES (1)	SHEET NO. 40
DATE	DESCRIPTION					

THE OFFICIAL RECORD OF THIS SHEET IS THE ELECTRONIC FILE DIGITALLY SIGNED AND SEALED UNDER RULE 61G15-23.004, F.A.C.

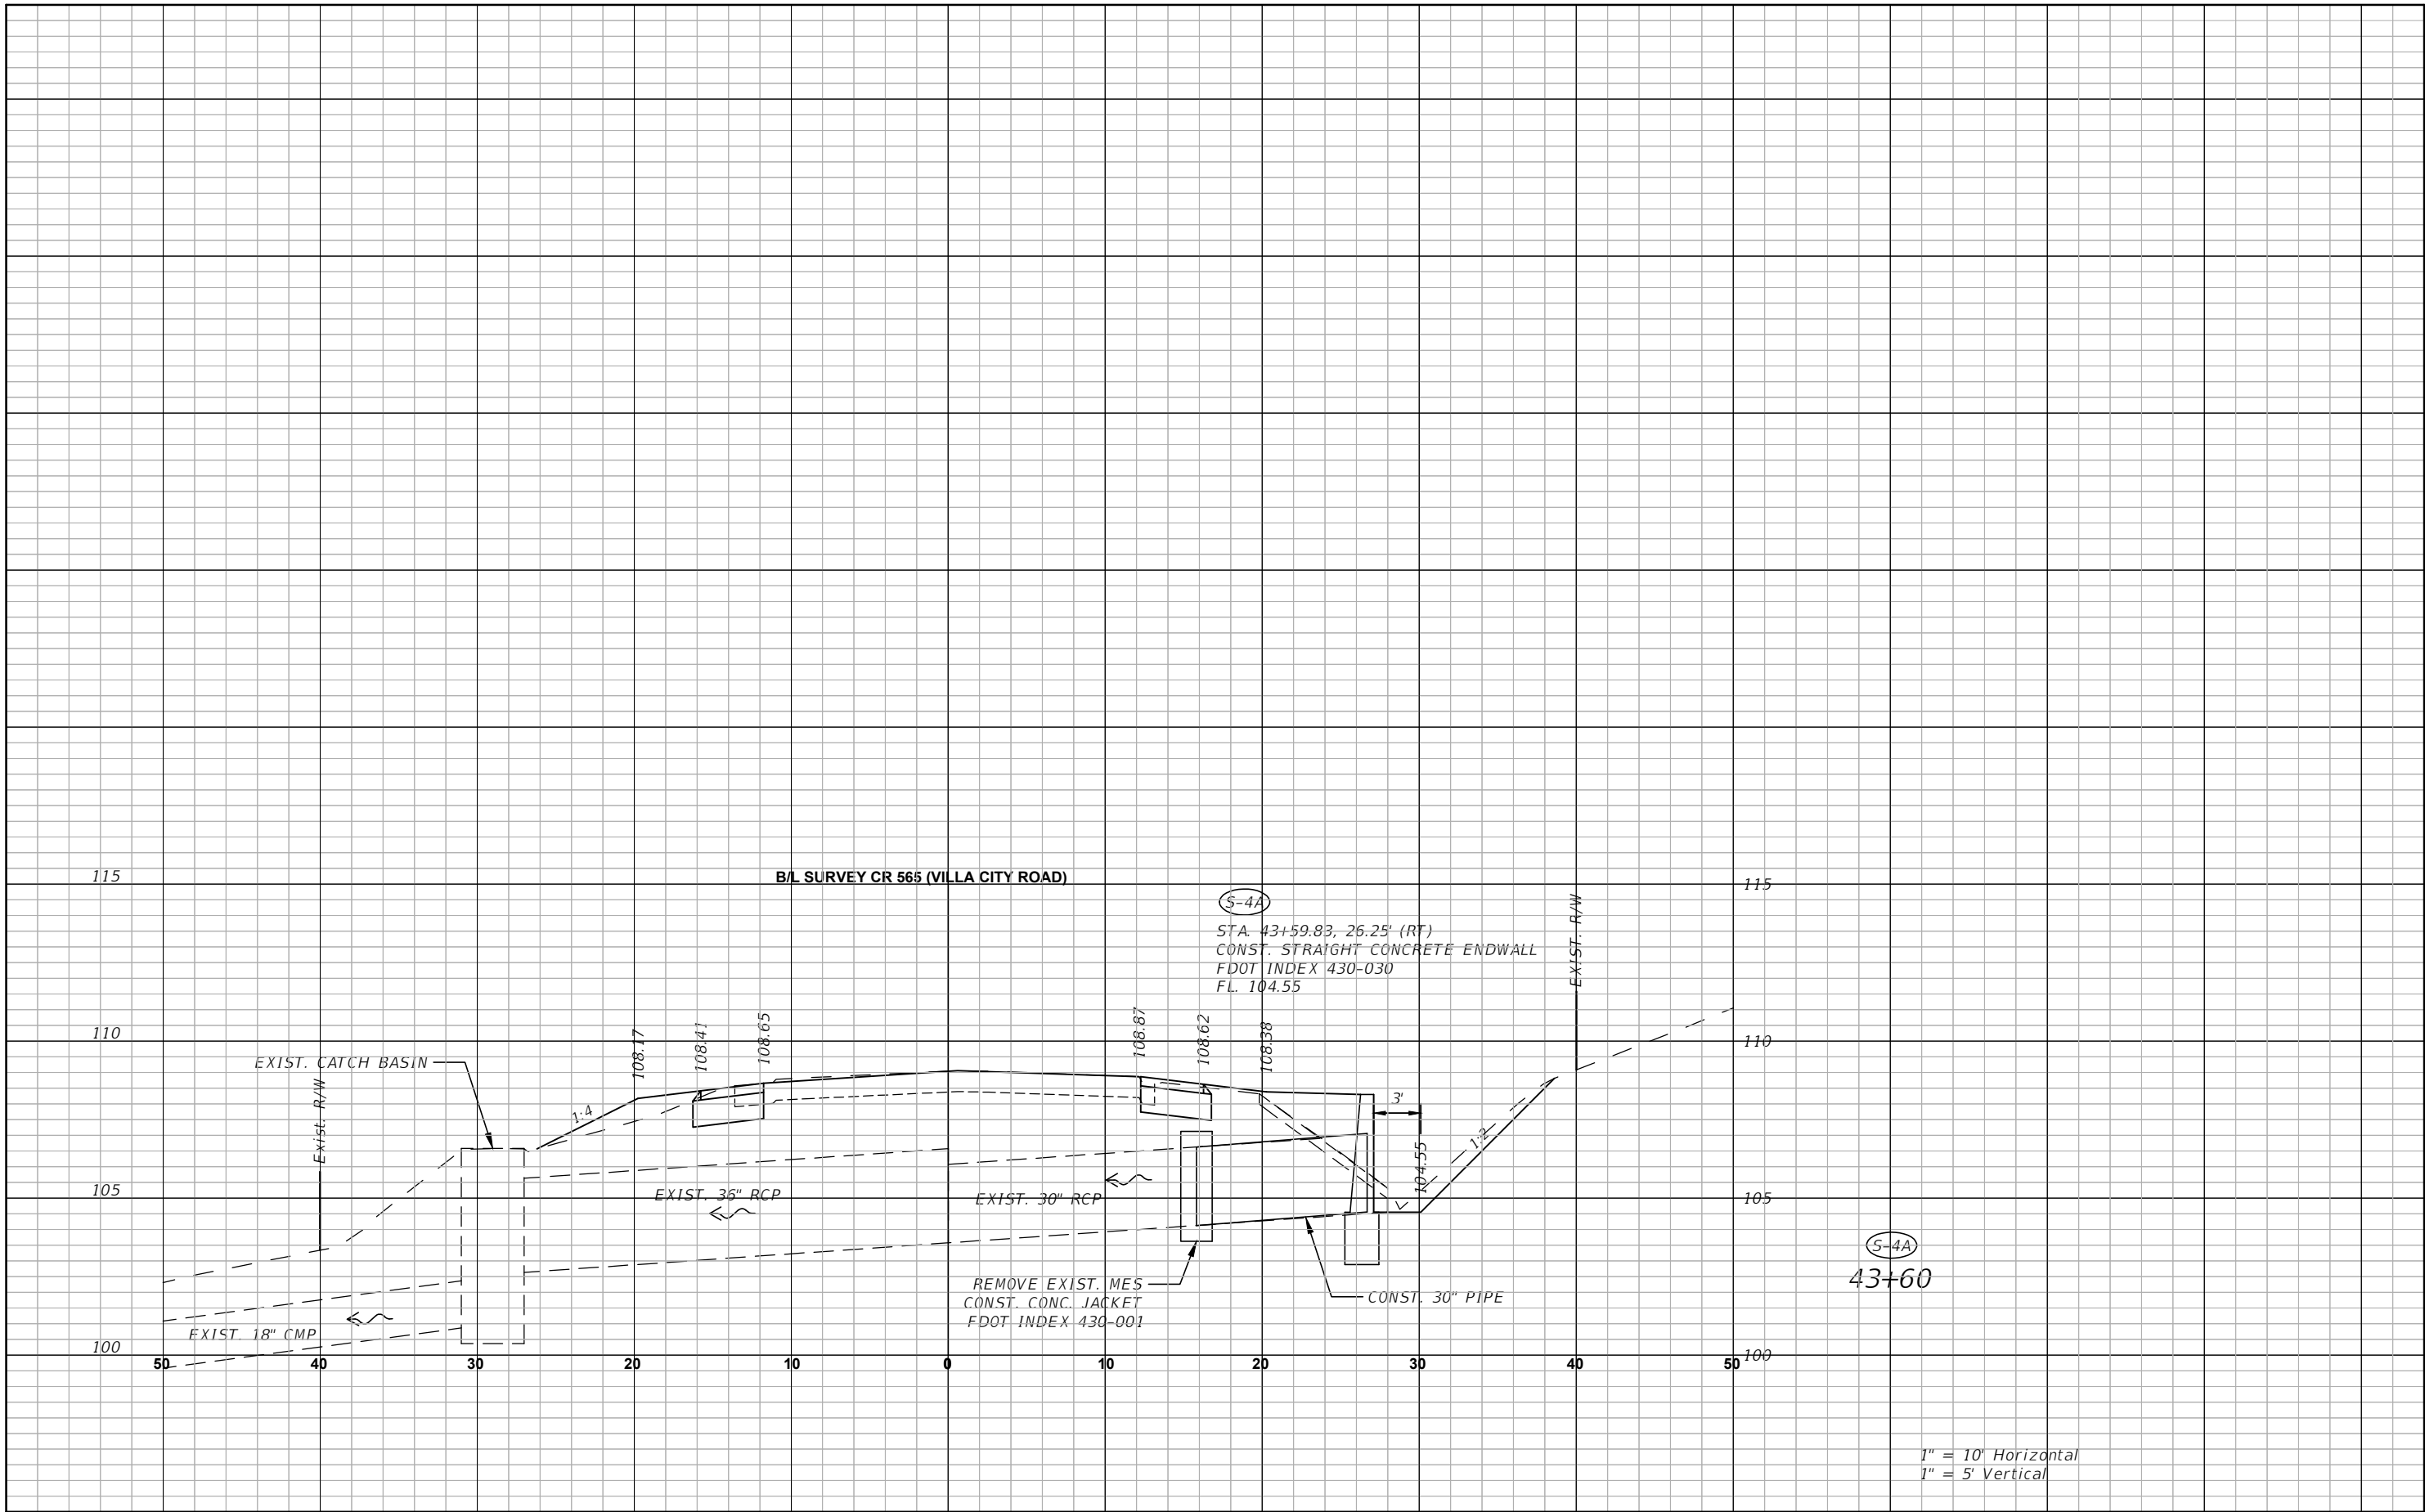


REVISIONS		 LAKE COUNTY, FL REAL FLORIDA • REAL CLOSE LAKE COUNTY 315 WEST MAIN STREET TAVARES, FL 32778 BURGESS & NIPLÉ CHARLES T. CURTIS, P.E. P.E. LICENSE NUMBER 82185 1511 N. WEST SHORE BLVD., SUITE 500 TAMPA, FL 33607 CERTIFICATE OF AUTHORIZATION 9853 CR 565 (VILLA CITY ROAD) FROM NORTH OF SR 50 TO SOUTH OF US 27 FPID NO. 447609-1-58-01 <i>DRAINAGE STRUCTURES (2)</i>	SHEET NO.
DATE	DESCRIPTION		41

THE OFFICIAL RECORD OF THIS SHEET IS THE ELECTRONIC FILE DIGITALLY SIGNED AND SEALED UNDER RULE 61G15-23.004, F.A.C.

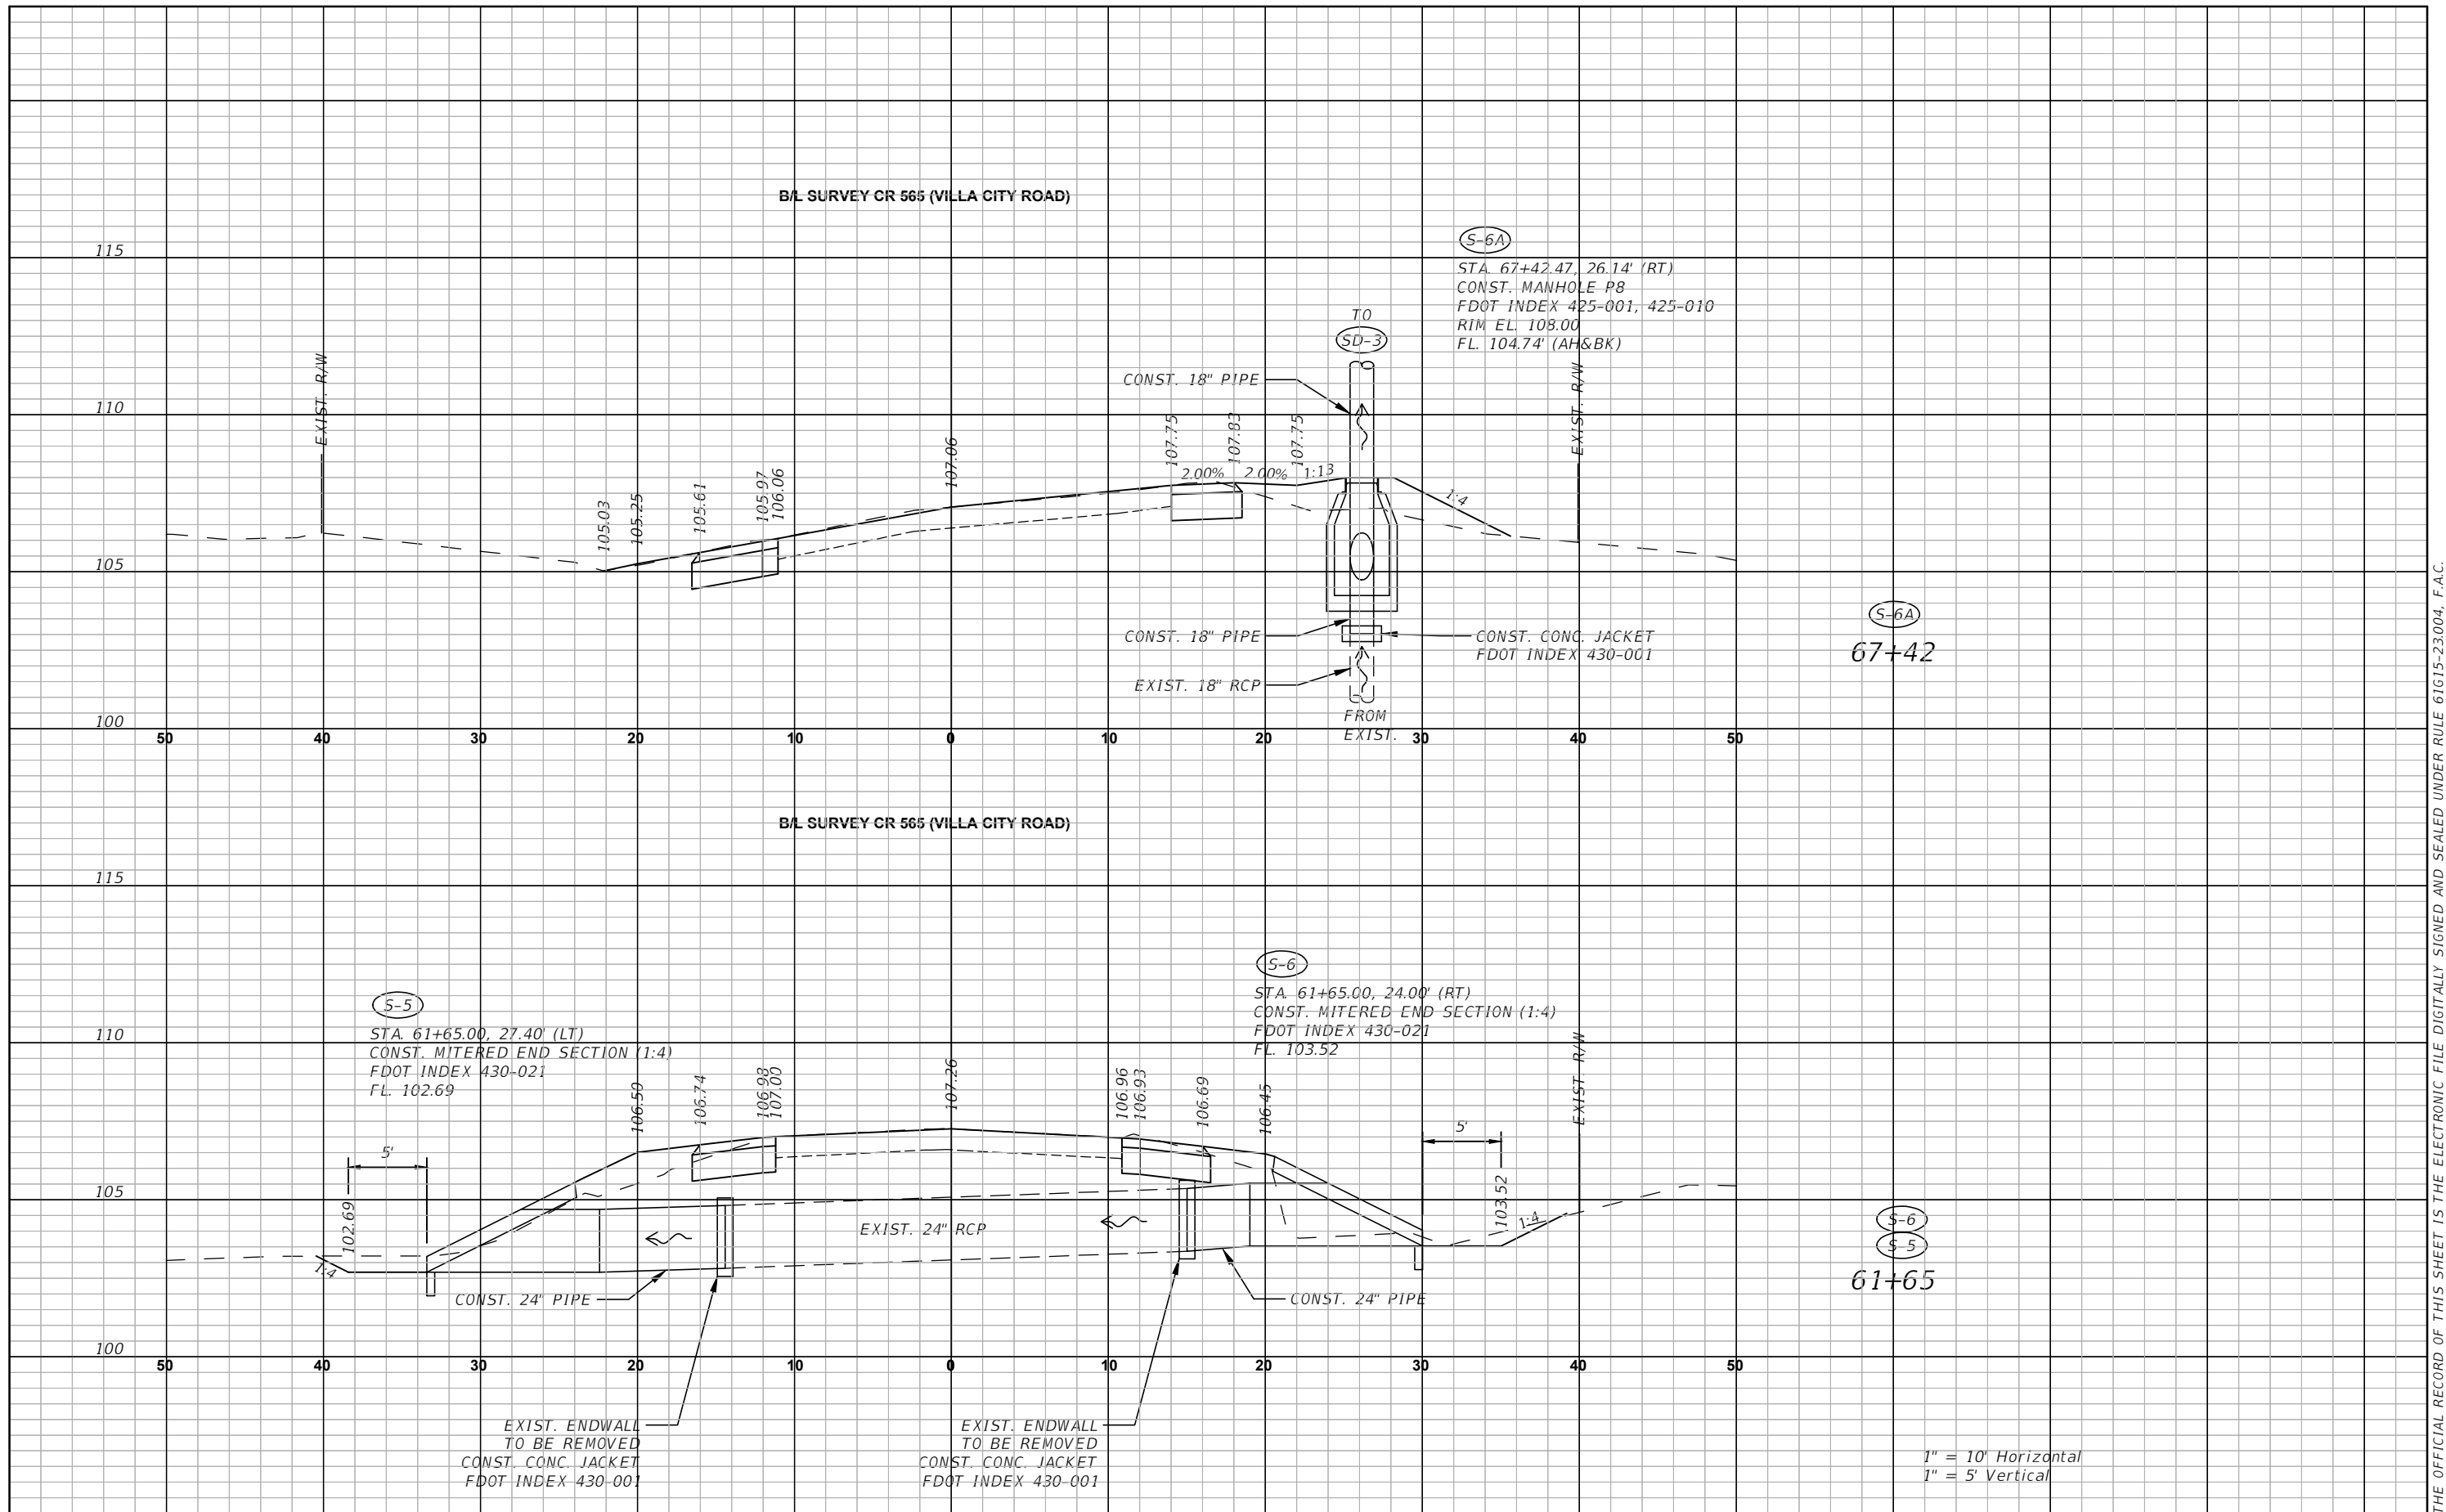


REVISIONS		 LAKE COUNTY, FL REAL FLORIDA · REAL CLOSE	LAKE COUNTY 315 WEST MAIN STREET TAVARES, FL 32778	BURGESS & NIPLÉ CHARLES T. CURTIS, P.E. P.E. LICENSE NUMBER 82185 1511 N. WEST SHORE BLVD., SUITE 500 TAMPA, FL 33607 CERTIFICATE OF AUTHORIZATION 9853	CR 565 (VILLA CITY ROAD) FROM NORTH OF SR 50 TO SOUTH OF US 27 FPID NO. 447609-1-58-01	DRAINAGE STRUCTURES (3)	SHEET NO.	
DATE	DESCRIPTION						42	

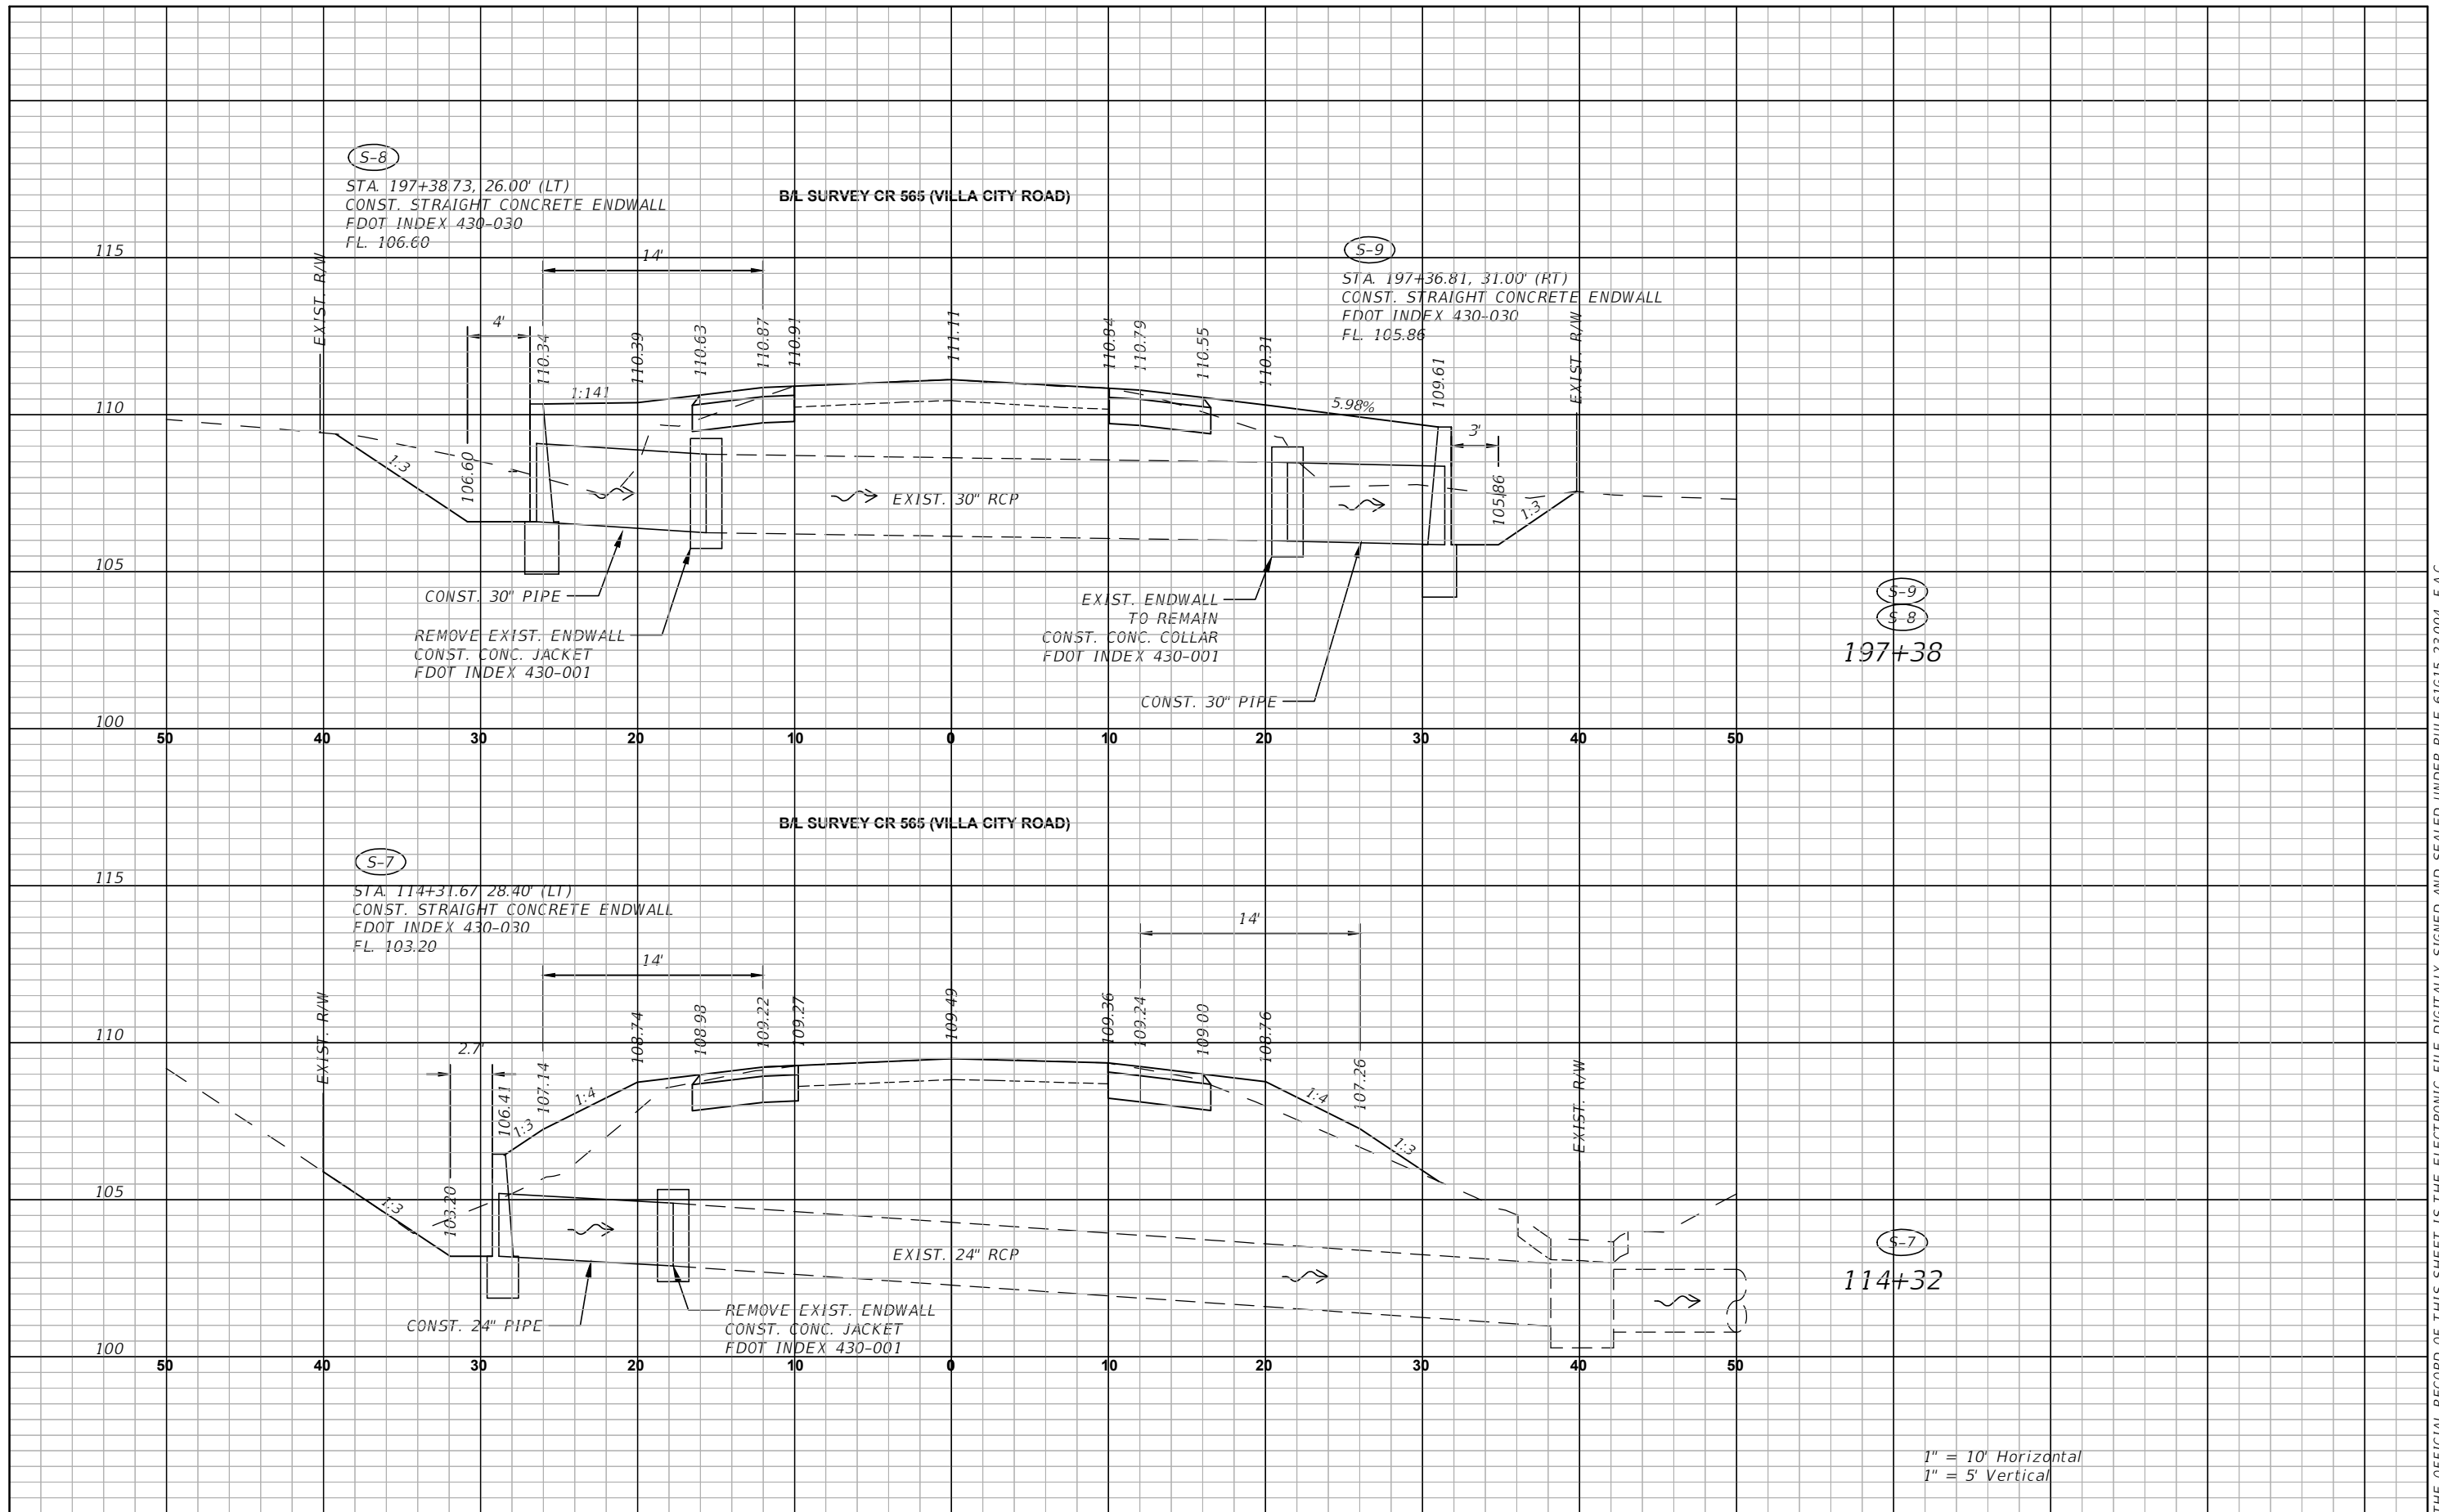

THE OFFICIAL RECORD OF THIS SHEET IS THE ELECTRONIC FILE DIGITALLY SIGNED AND SEALED UNDER RULE 61G15-23.004, F.A.C.

REVISIONS		 LAKE COUNTY, FL REAL FLORIDA • REAL CLOSE	LAKE COUNTY 315 WEST MAIN STREET TAVARES, FL 32778	BURGESS & NIPLÉ CHARLES T. CURTIS, P.E. P.E. LICENSE NUMBER 82185 1511 N. WEST SHORE BLVD., SUITE 500 TAMPA, FL 33607 CERTIFICATE OF AUTHORIZATION 9853	CR 565 (VILLA CITY ROAD) FROM NORTH OF SR 50 TO SOUTH OF US 27 FPID NO. 447609-1-58-01	DRAINAGE STRUCTURES (4)	SHEET NO. 43
DATE	DESCRIPTION						

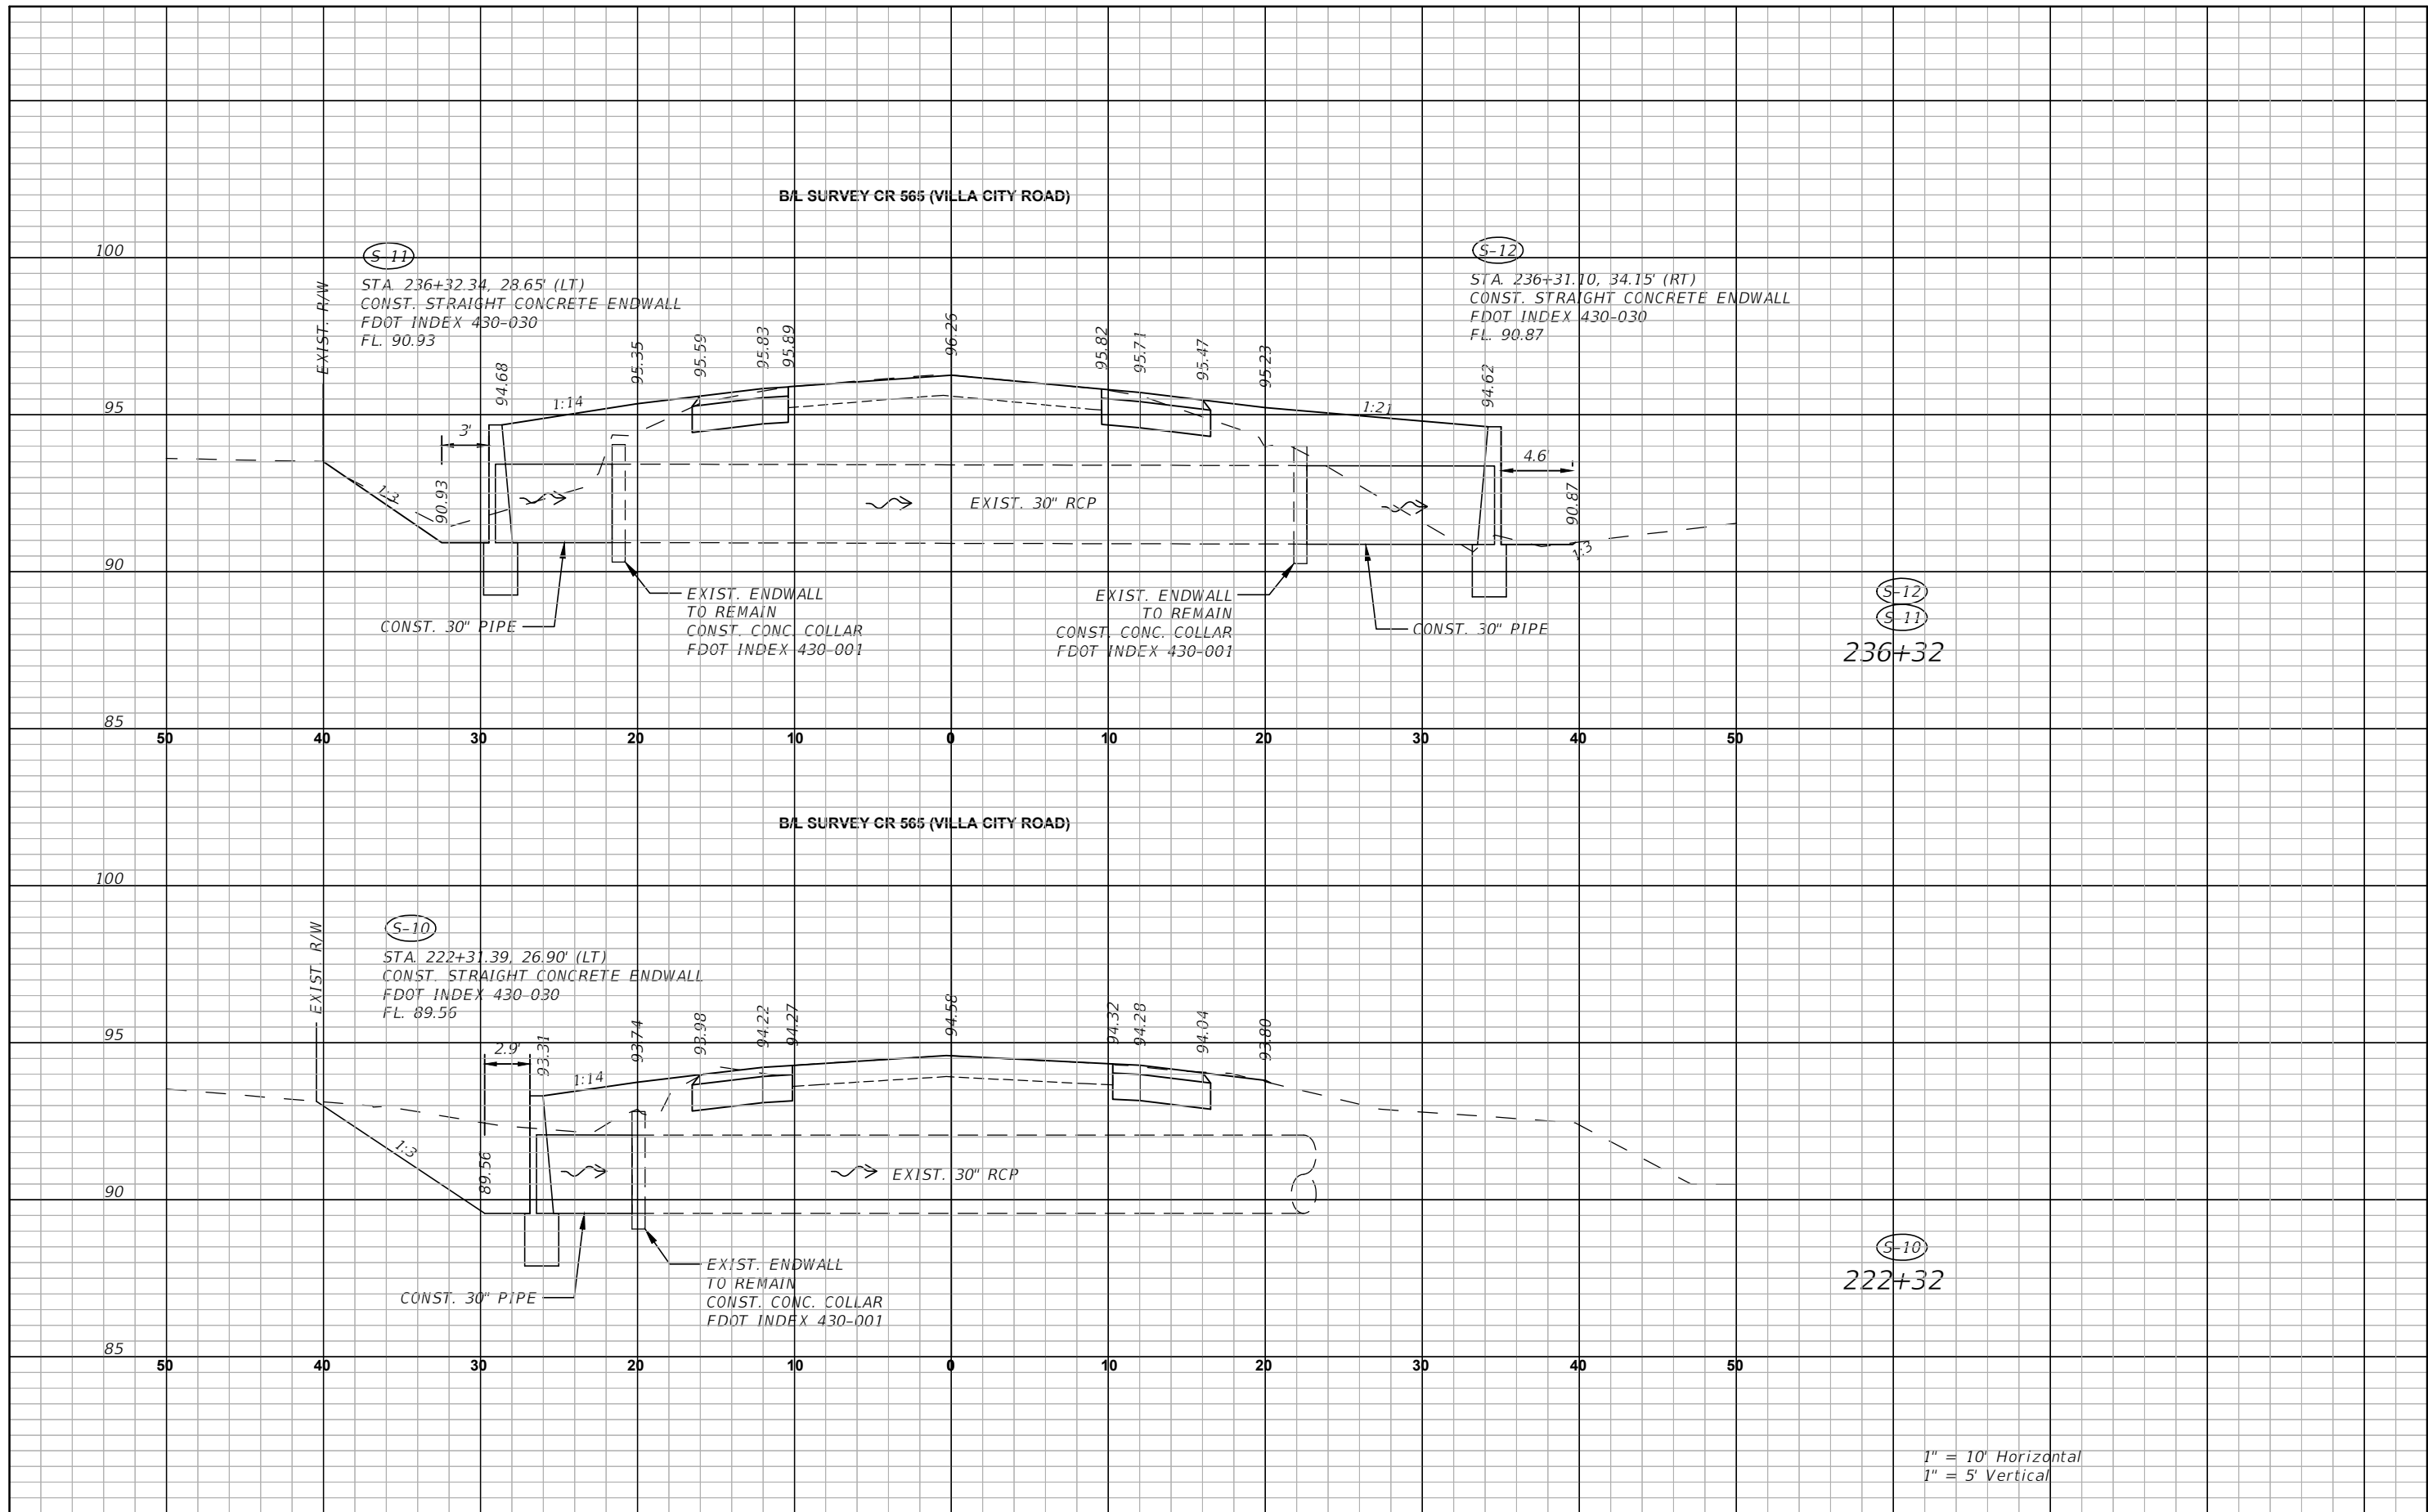

1" = 10' Horizontal
1" = 5' Vertical

REVISIONS	
DATE	DESCRIPTION



LAKE COUNTY
315 WEST MAIN STREET
TAVARES, FL 32778

BURGESS & NIPLÉ

CHARLES T. CURTIS, P.E.
P.E. LICENSE NUMBER 82185
1511 N. WEST SHORE BLVD., SUITE 500
TAMPA, FL 33607
CERTIFICATE OF AUTHORIZATION 9853

CR 565 (VILLA CITY ROAD)
FROM NORTH OF SR 50 TO SOUTH OF US 27
FPID NO. 447609-1-58-01

DRAINAGE STRUCTURES (5)

SHEET NO.

44

THE OFFICIAL RECORD OF THIS SHEET IS THE ELECTRONIC FILE DIGITALLY SIGNED AND SEALED UNDER RULE 61G15-23.004, F.A.C.

LAKE COUNTY
PUBLIC WORKS

LAKE COUNTY RSQ NO.: 21-0525
PROJECT NAME: VILLA CITY ROAD (CR 565) SAFETY IMPROVEMENTS
FROM NORTH OF SR 50 TO SOUTH OF US 27

DATE OF SURVEY: JANUARY 2023 - FEBRUARY 2023
SURVEY MADE BY: TIERRA, INC.
SUBMITTED BY: LUIS A. ALMODOVAR, P.E.

DISTRICT: 5
ROAD NO.: CR 565
COUNTY: LAKE

CROSS SECTION SOIL SURVEY FOR THE DESIGN OF ROADS
SURVEY BEGINS STA. : 11+00 SURVEY ENDS STA. : 266+35

STRATUM NO.	ORGANIC CONTENT		MOISTURE CONTENT		SIEVE ANALYSIS RESULTS PERCENT PASS						ATTERBERG LIMITS (%)				DESCRIPTION	CORROSION TEST RESULTS				
	NO. OF TESTS	% ORGANIC	NO. OF TESTS	MOISTURE CONTENT	NO. OF TESTS	10 MESH	40 MESH	60 MESH	100 MESH	200 MESH	NO. OF TESTS	LIQUID LIMIT	PLASTIC INDEX	AASHTO GROUP		NO. OF TESTS	RESISTIVITY ohms cm	CHLORIDE ppm	SULFATES ppm	pH
1	1	4	1	26	14	99-100	72-91	38-57	10-29	4-12	---	---	---	(A-3/A-2-4)	BROWN TO LIGHT BROWN TO GRAY SAND TO SILTY SAND (-200<15%)	---	---	---	---	---
2	---	---	3	11-16	9	100	53-92	43-82	27-51	19-32	3	NP-25	NP-10	(A-2-4)	ORANGE-BROWN TO BROWN TO GRAY SILTY SAND (-200>15%)	---	---	---	---	---
3	---	--	2	11-13	2	98-100	56-57	37-46	30-34	27	2	32-34	14-17	(A-2-6)	GRAY TO ORANGE-BROWN CLAYEY SAND	---	---	---	---	---
4	---	---	2	15-21	3	100	82-93	64-82	52-67	37-50	2	23-30	5-12	(A-4/A-6)	LIGHT BROWN TO GRAY SANDY SILT TO SANDY CLAY	---	---	---	---	---
5	2	6-10	2	35-36	2	100	83-84	57-59	35-40	15-19	---	---	---	(A-8)	DARK BROWN TO DARK GRAY ORGANIC SAND TO SILTY SAND	---	---	---	---	---


EMBANKMENT AND SUBGRADE MATERIAL

- NOTES:
- THE MATERIAL FROM STRATUM 1 (A-3/A-2-4) APPEARS SATISFACTORY FOR USE IN THE EMBANKMENT WHEN UTILIZED IN ACCORDANCE WITH STANDARD PLANS, INDEX 120-001.
 - THE MATERIAL FROM STRATUM 2 (A-2-4) APPEARS SATISFACTORY FOR USE IN THE EMBANKMENT WHEN UTILIZED IN ACCORDANCE WITH STANDARD PLANS, INDEX 120-001. HOWEVER, THIS MATERIAL IS LIKELY TO RETAIN EXCESS MOISTURE AND MAY BE DIFFICULT TO DRY AND COMPACT. IT SHOULD BE USED IN THE EMBANKMENT ABOVE THE WATER LEVEL EXISTING AT THE TIME OF CONSTRUCTION.
 - THE MATERIAL FROM STRATA 3 AND 4 (A-2-6/A-4/A-6) IS PLASTIC MATERIAL AND SHALL BE REMOVED IN ACCORDANCE WITH STANDARD PLANS, INDEX 120-002 AND UTILIZED IN ACCORDANCE WITH STANDARD PLANS, INDEX 120-001.
 - THE MATERIAL FROM STRATUM 5 (A-8) IS MUCK MATERIAL AND SHALL BE REMOVED IN ACCORDANCE WITH STANDARD PLANS, INDEX 120-002 AND UTILIZED IN ACCORDANCE WITH STANDARD PLANS, INDEX 120-001.
 - THE "--" INDICATES AN UNMEASURED PARAMETER.

STRATA BOUNDARIES ARE APPROXIMATE. MAKE FINAL CHECK AFTER GRADING.
▼ - GROUNDWATER TABLE ENCOUNTERED DURING INVESTIGATION
GNE - GROUNDWATER NOT ENCOUNTERED
NP - NON PLASTIC

REVISIONS		LAKE COUNTY 315 WEST MAIN STREET TAVARES, FL 32778	LUIS A. ALMODOVAR, P.E. P.E. LICENSE NUMBER 93273 TIERRA INC. 591 SUSAN B. BRITT COURT WINTER GARDEN, FL 34787	CR 565 (VILLA CITY ROAD) FROM NORTH OF SR 50 TO SOUTH OF US 27 FPID NO. 447609-1-58-01	ROADWAY SOIL SURVEY	SHEET NO.
DATE	DESCRIPTION					
						45

THE OFFICIAL RECORD OF THIS SHEET IS THE ELECTRONIC FILE DIGITALLY SIGNED AND SEALED UNDER RULE 61G15-23.004, F.A.C.

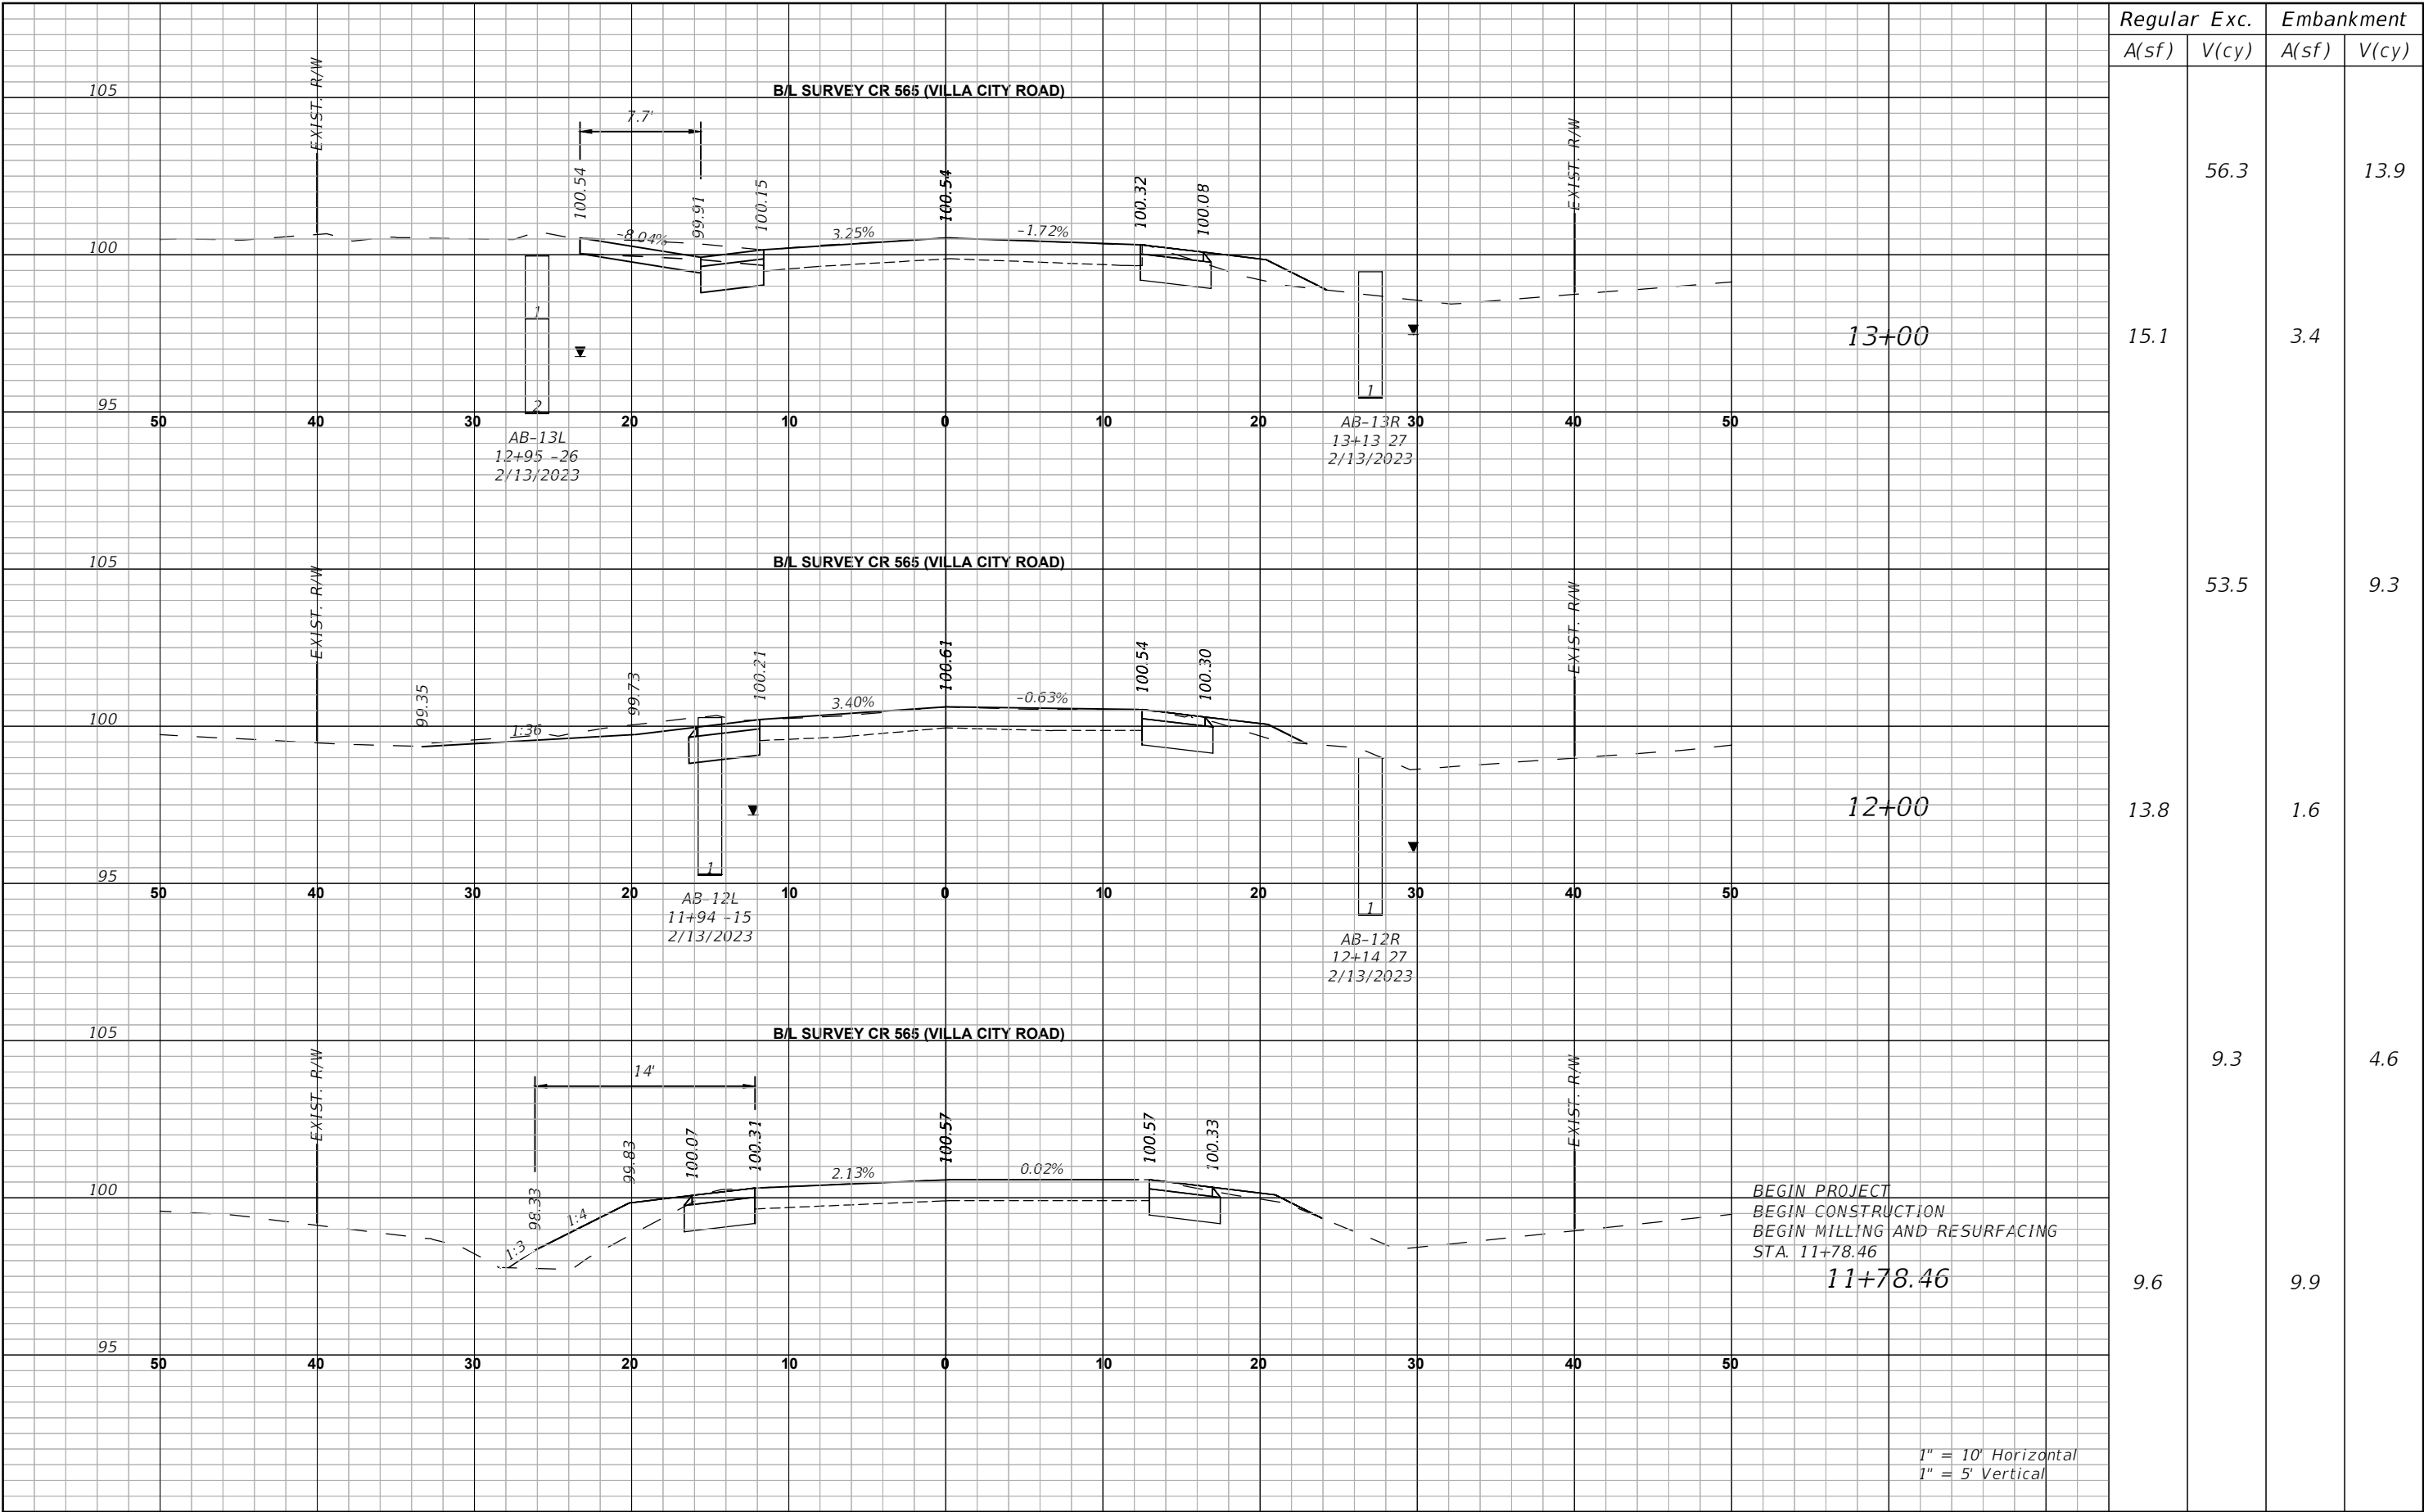


Regular A(sf)	Exc. V(cy)	Embankment	
		A(sf)	V(cy)
15.1	56.3	3.4	13.9
13.8	53.5	1.6	9.3
9.6	9.3	9.9	4.6

1" = 10' Horizontal
1" = 5' Vertical


REVISIONS		 LAKE COUNTY 315 WEST MAIN STREET TAVARES, FL 32778	BURGESS & NIPLE JOHN DEE, P.E. P.E. LICENSE NUMBER 60053 1800 PEMBROOK DRIVE, SUITE 265 ORLANDO, FL 32810 CERTIFICATE OF AUTHORIZATION 9853	CR 565 (VILLA CITY ROAD) FROM NORTH OF SR 50 TO SOUTH OF US 27 FPID NO. 447609-1-58-01	CROSS SECTIONS (1)	SHEET NO. 46
DATE	DESCRIPTION					

THE OFFICIAL RECORD OF THIS SHEET IS THE ELECTRONIC FILE DIGITALLY SIGNED AND SEALED UNDER RULE 61G15-23.004, F.A.C.

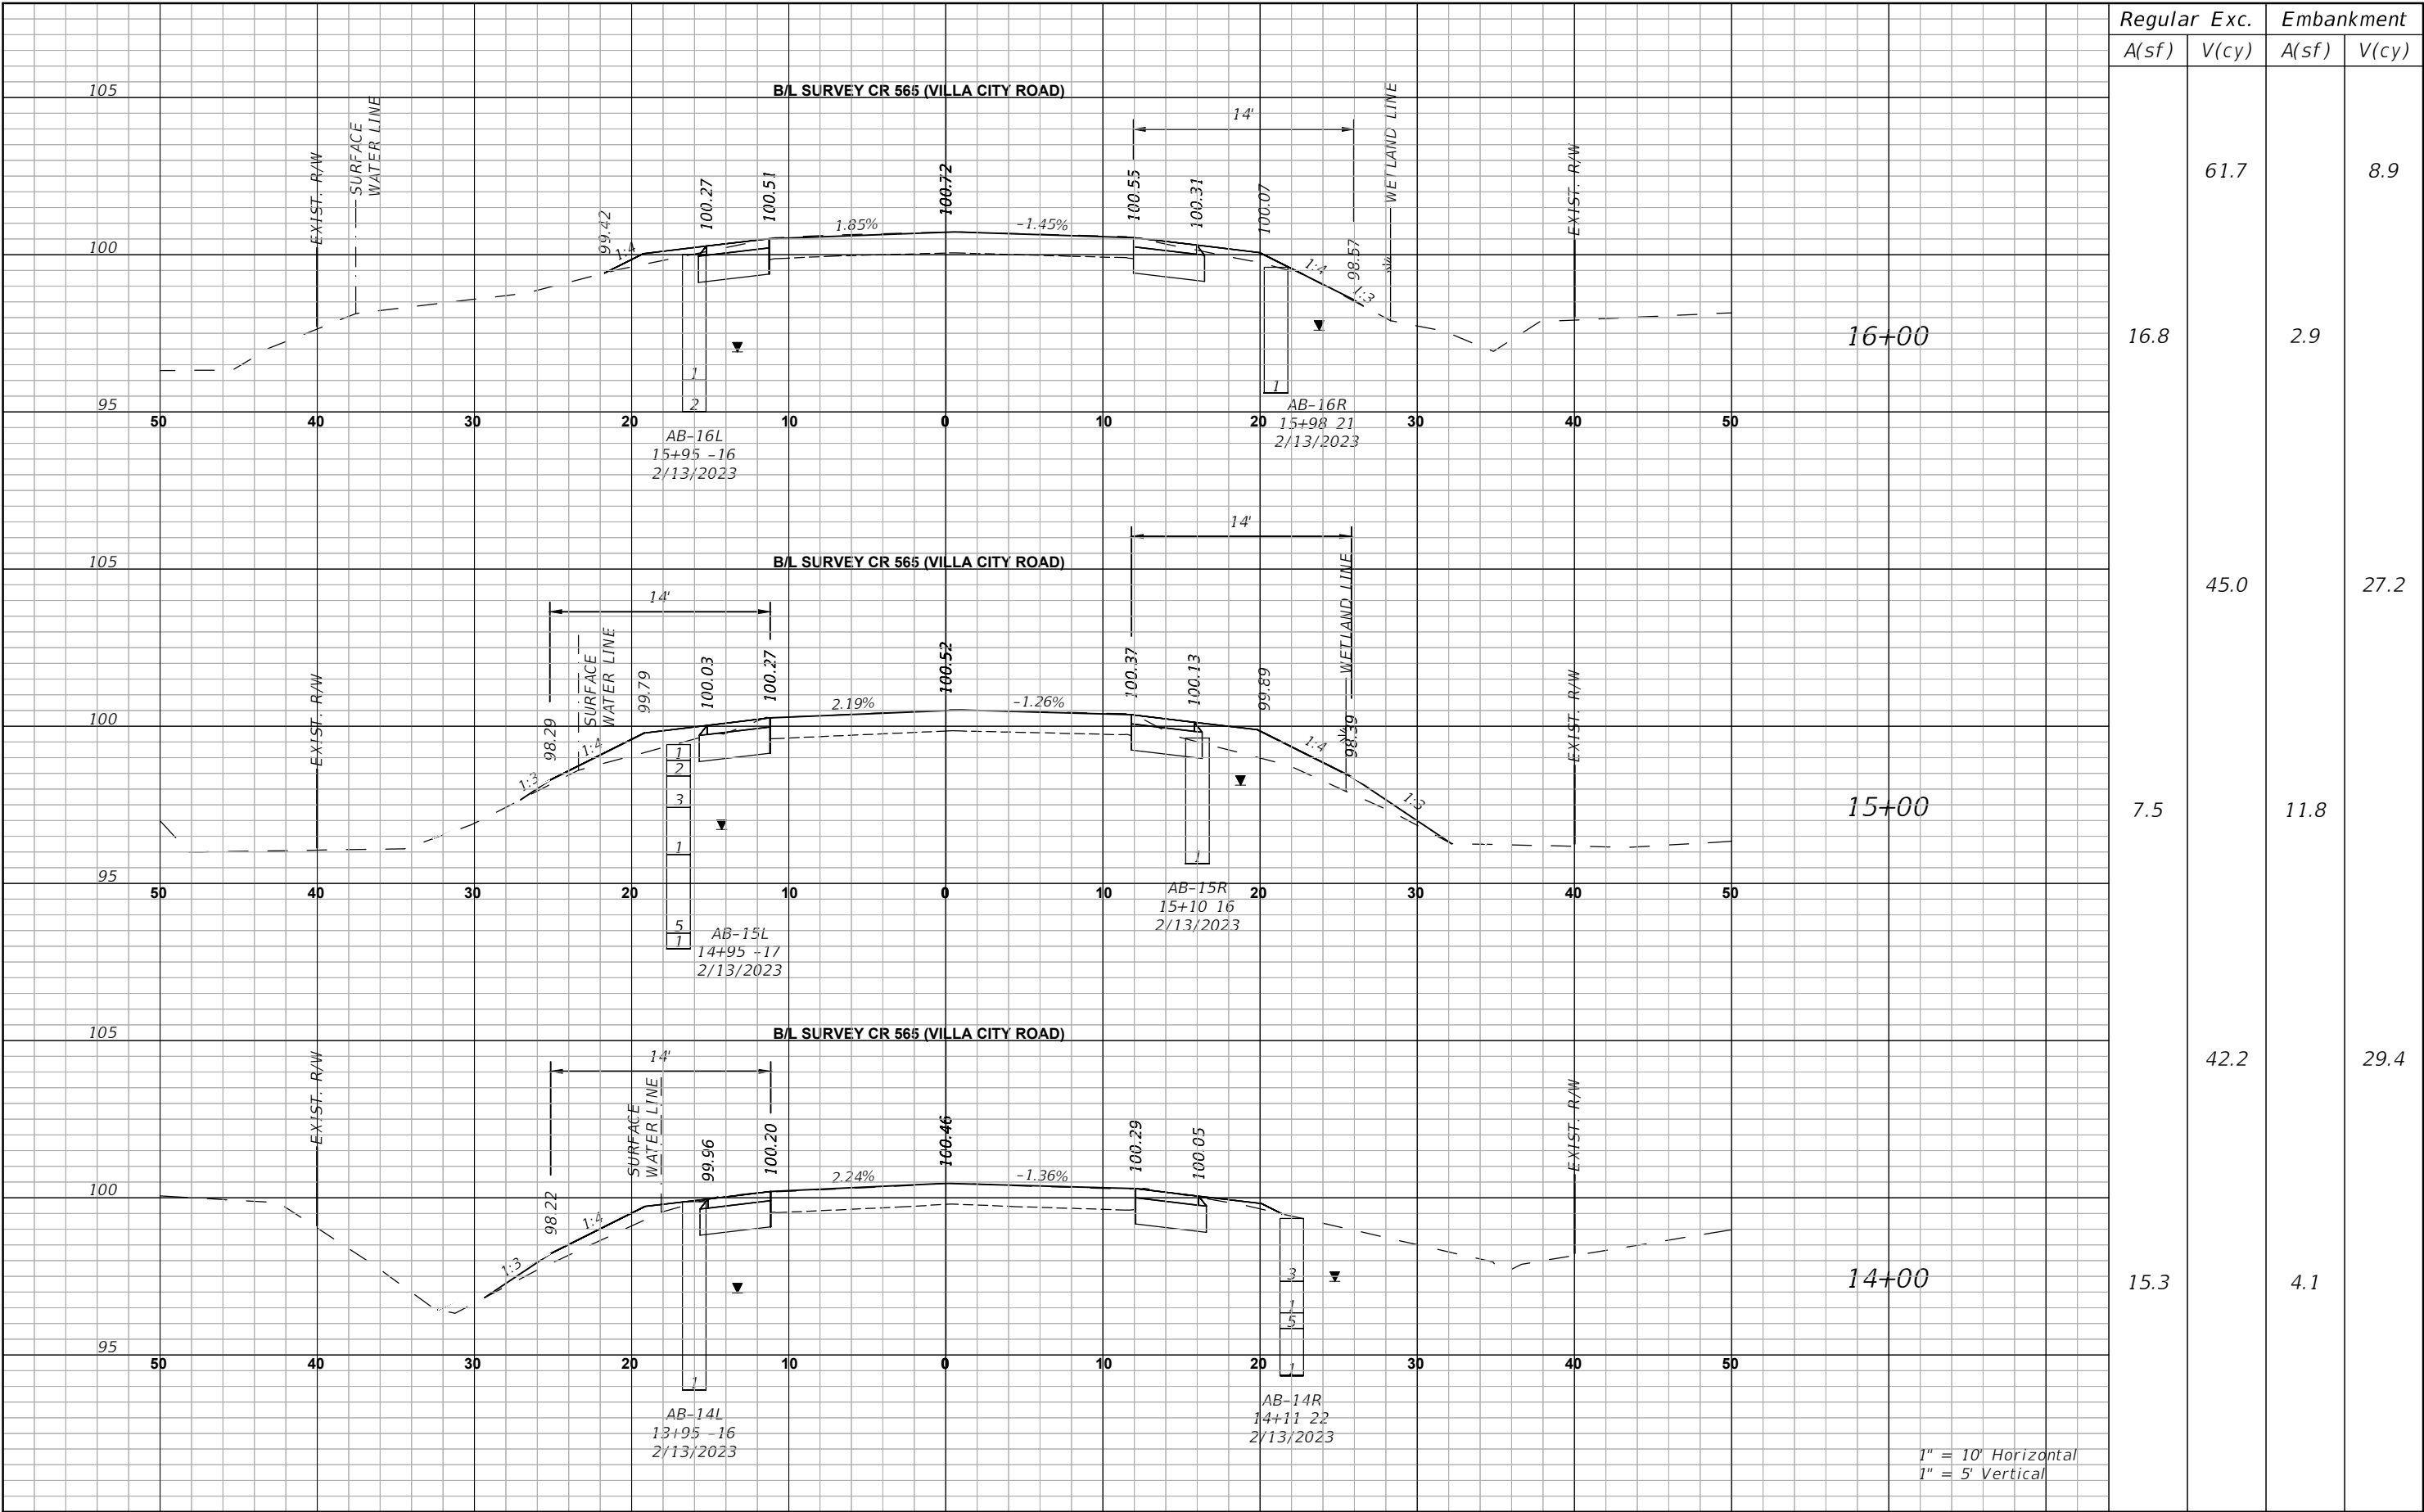

REVISIONS		 LAKE COUNTY 315 WEST MAIN STREET TAVARES, FL 32778	BURGESS & NIPLE JOHN DEE, P.E. P.E. LICENSE NUMBER 60053 1800 PEMBROOK DRIVE, SUITE 265 ORLANDO, FL 32810 CERTIFICATE OF AUTHORIZATION 9853	CR 565 (VILLA CITY ROAD) FROM NORTH OF SR 50 TO SOUTH OF US 27 FPID NO. 447609-1-58-01	CROSS SECTIONS (2)	SHEET NO.
DATE	DESCRIPTION					47

THE OFFICIAL RECORD OF THIS SHEET IS THE ELECTRONIC FILE DIGITALLY SIGNED AND SEALED UNDER RULE 61G15-23.004, F.A.C.

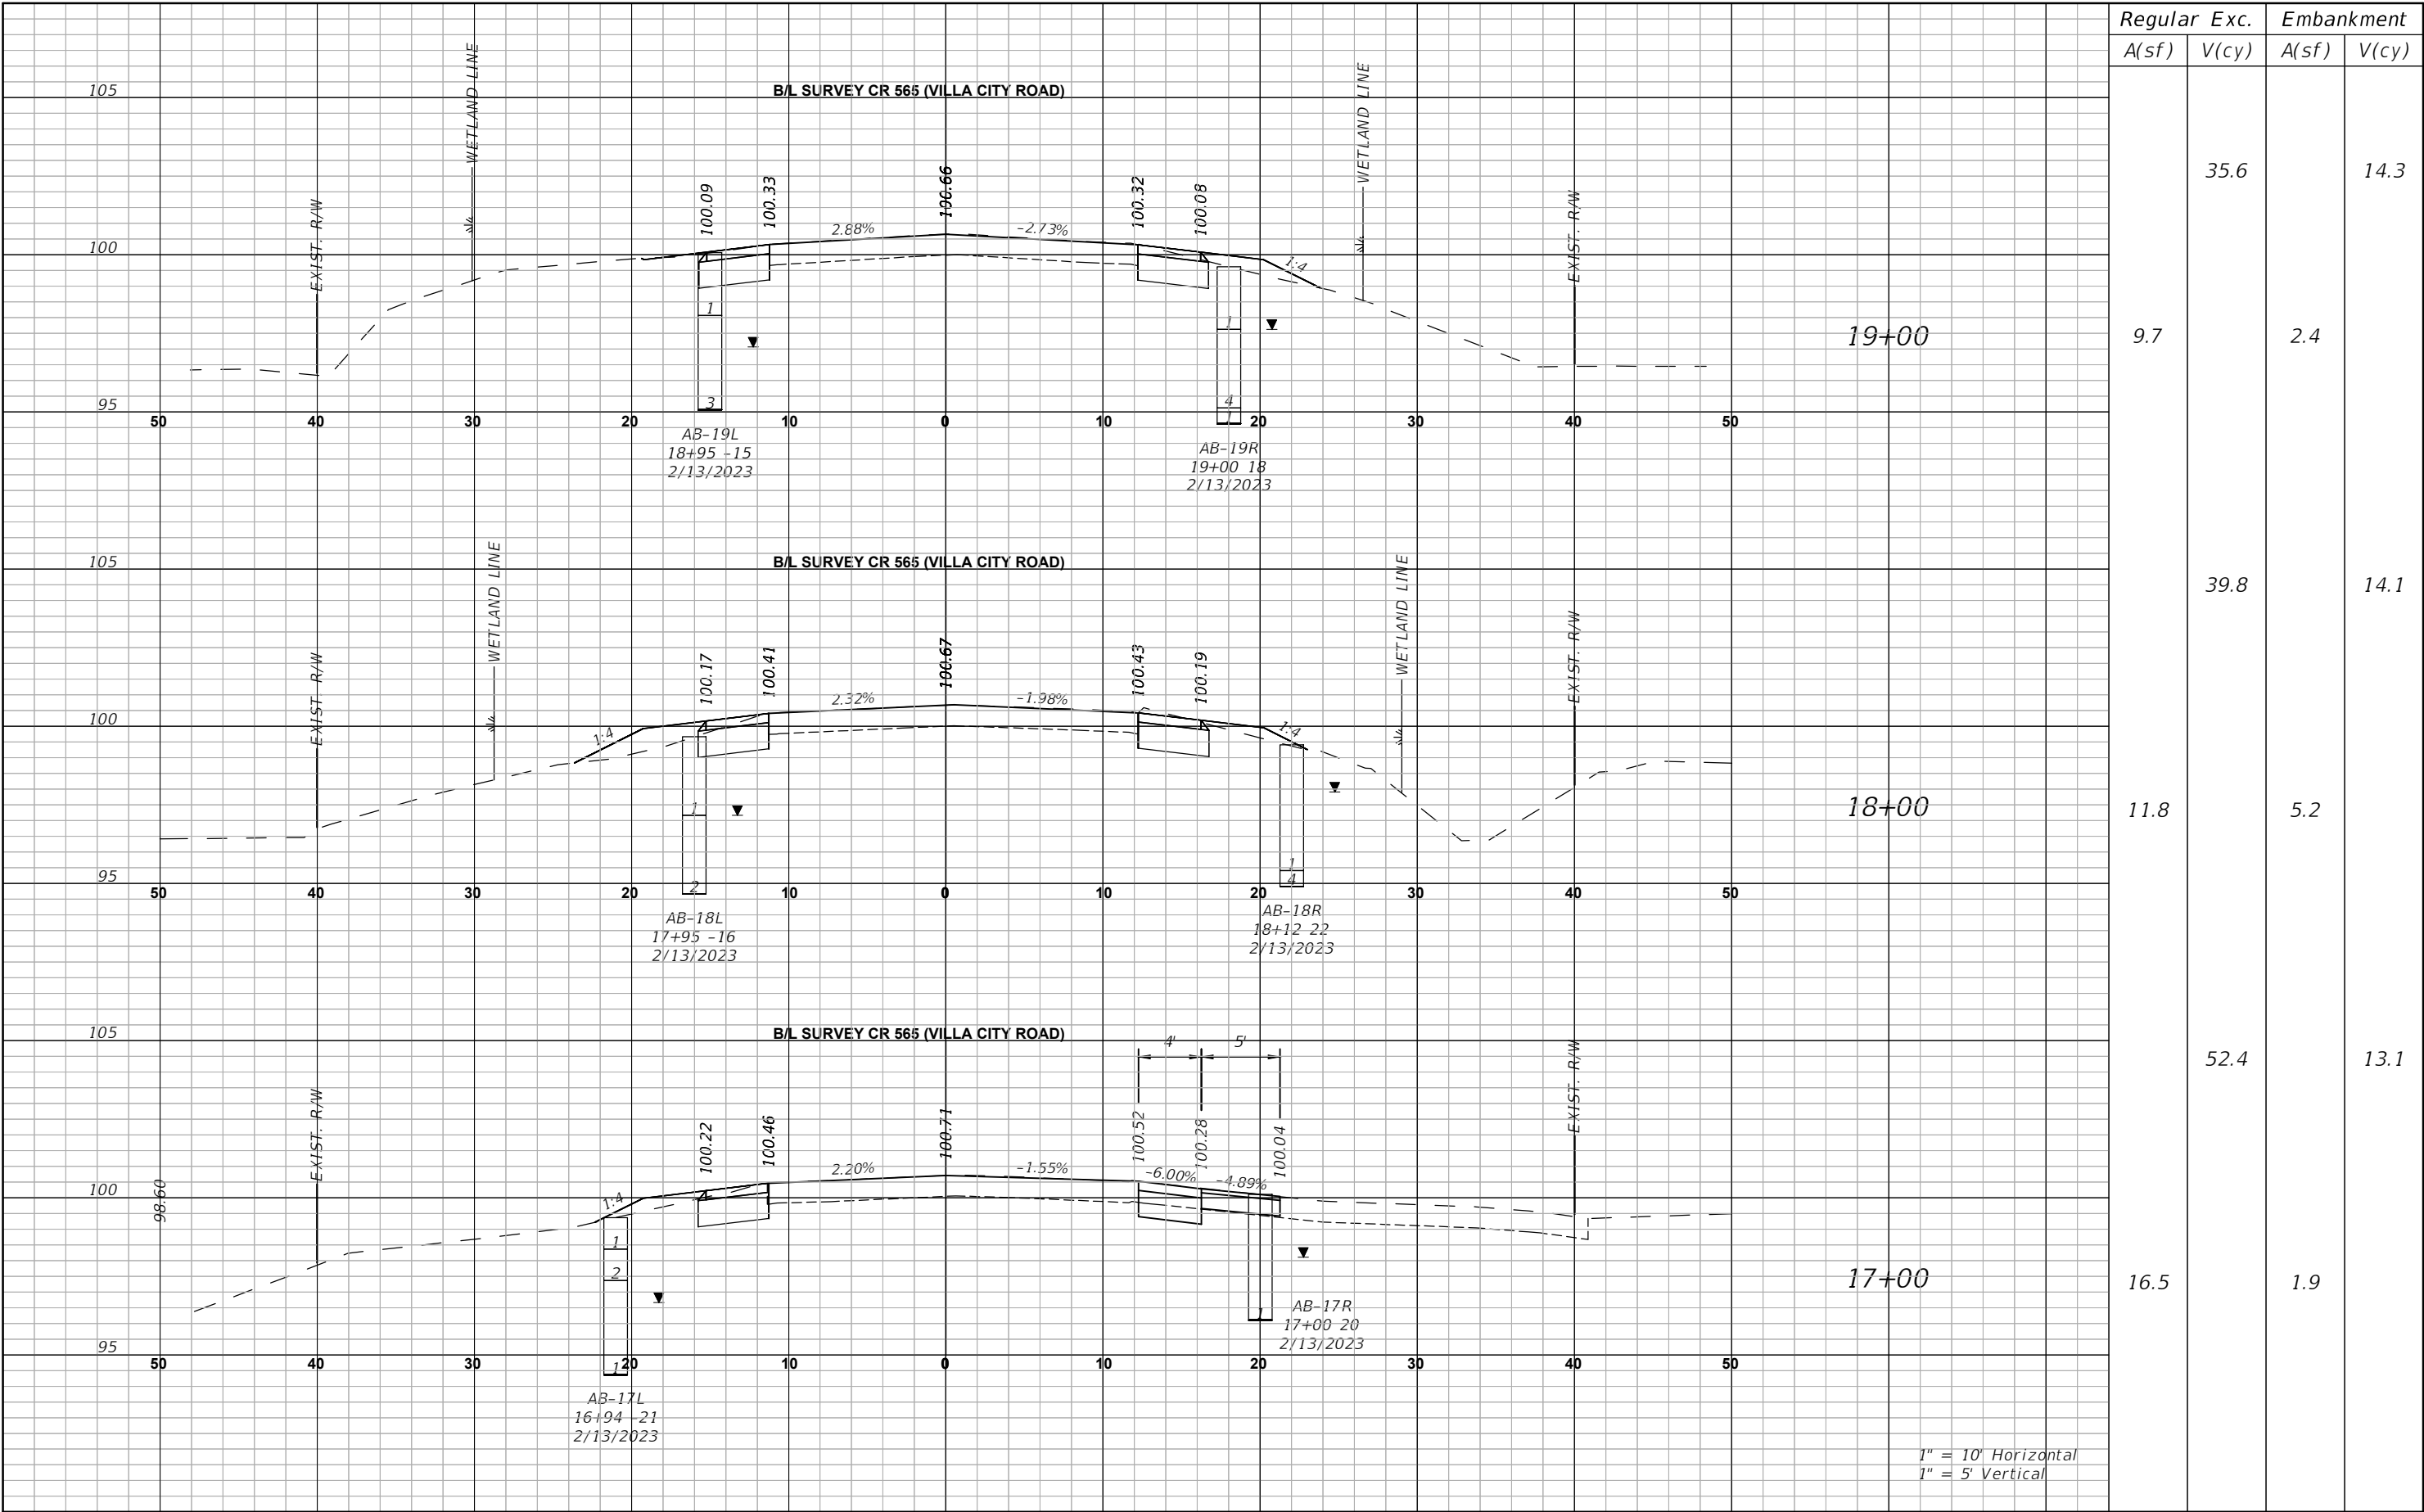

Regular		Exc.	Embankment	
A(sf)	V(cy)		A(sf)	V(cy)
9.7	35.6		2.4	14.3
11.8	39.8		5.2	14.1
16.5	52.4		1.9	13.1

1" = 10' Horizontal
1" = 5' Vertical

DATE

REVISIONS
DESCRIPTION



LAKE COUNTY
315 WEST MAIN STREET
TAVARES, FL 32778


BURGESS & NIPLE
JOHN DEE, P.E.
P.E. LICENSE NUMBER 60053
1800 PEMBROOK DRIVE, SUITE 265
ORLANDO, FL 32810
CERTIFICATE OF AUTHORIZATION 9853

CR 565 (VILLA CITY ROAD)
FROM NORTH OF SR 50 TO SOUTH OF US 27
FPID NO. 447609-1-58-01

CROSS SECTIONS (3)

SHEET NO.
48

THE OFFICIAL RECORD OF THIS SHEET IS THE ELECTRONIC FILE DIGITALLY SIGNED AND SEALED UNDER RULE 61G15-23.004, F.A.C.

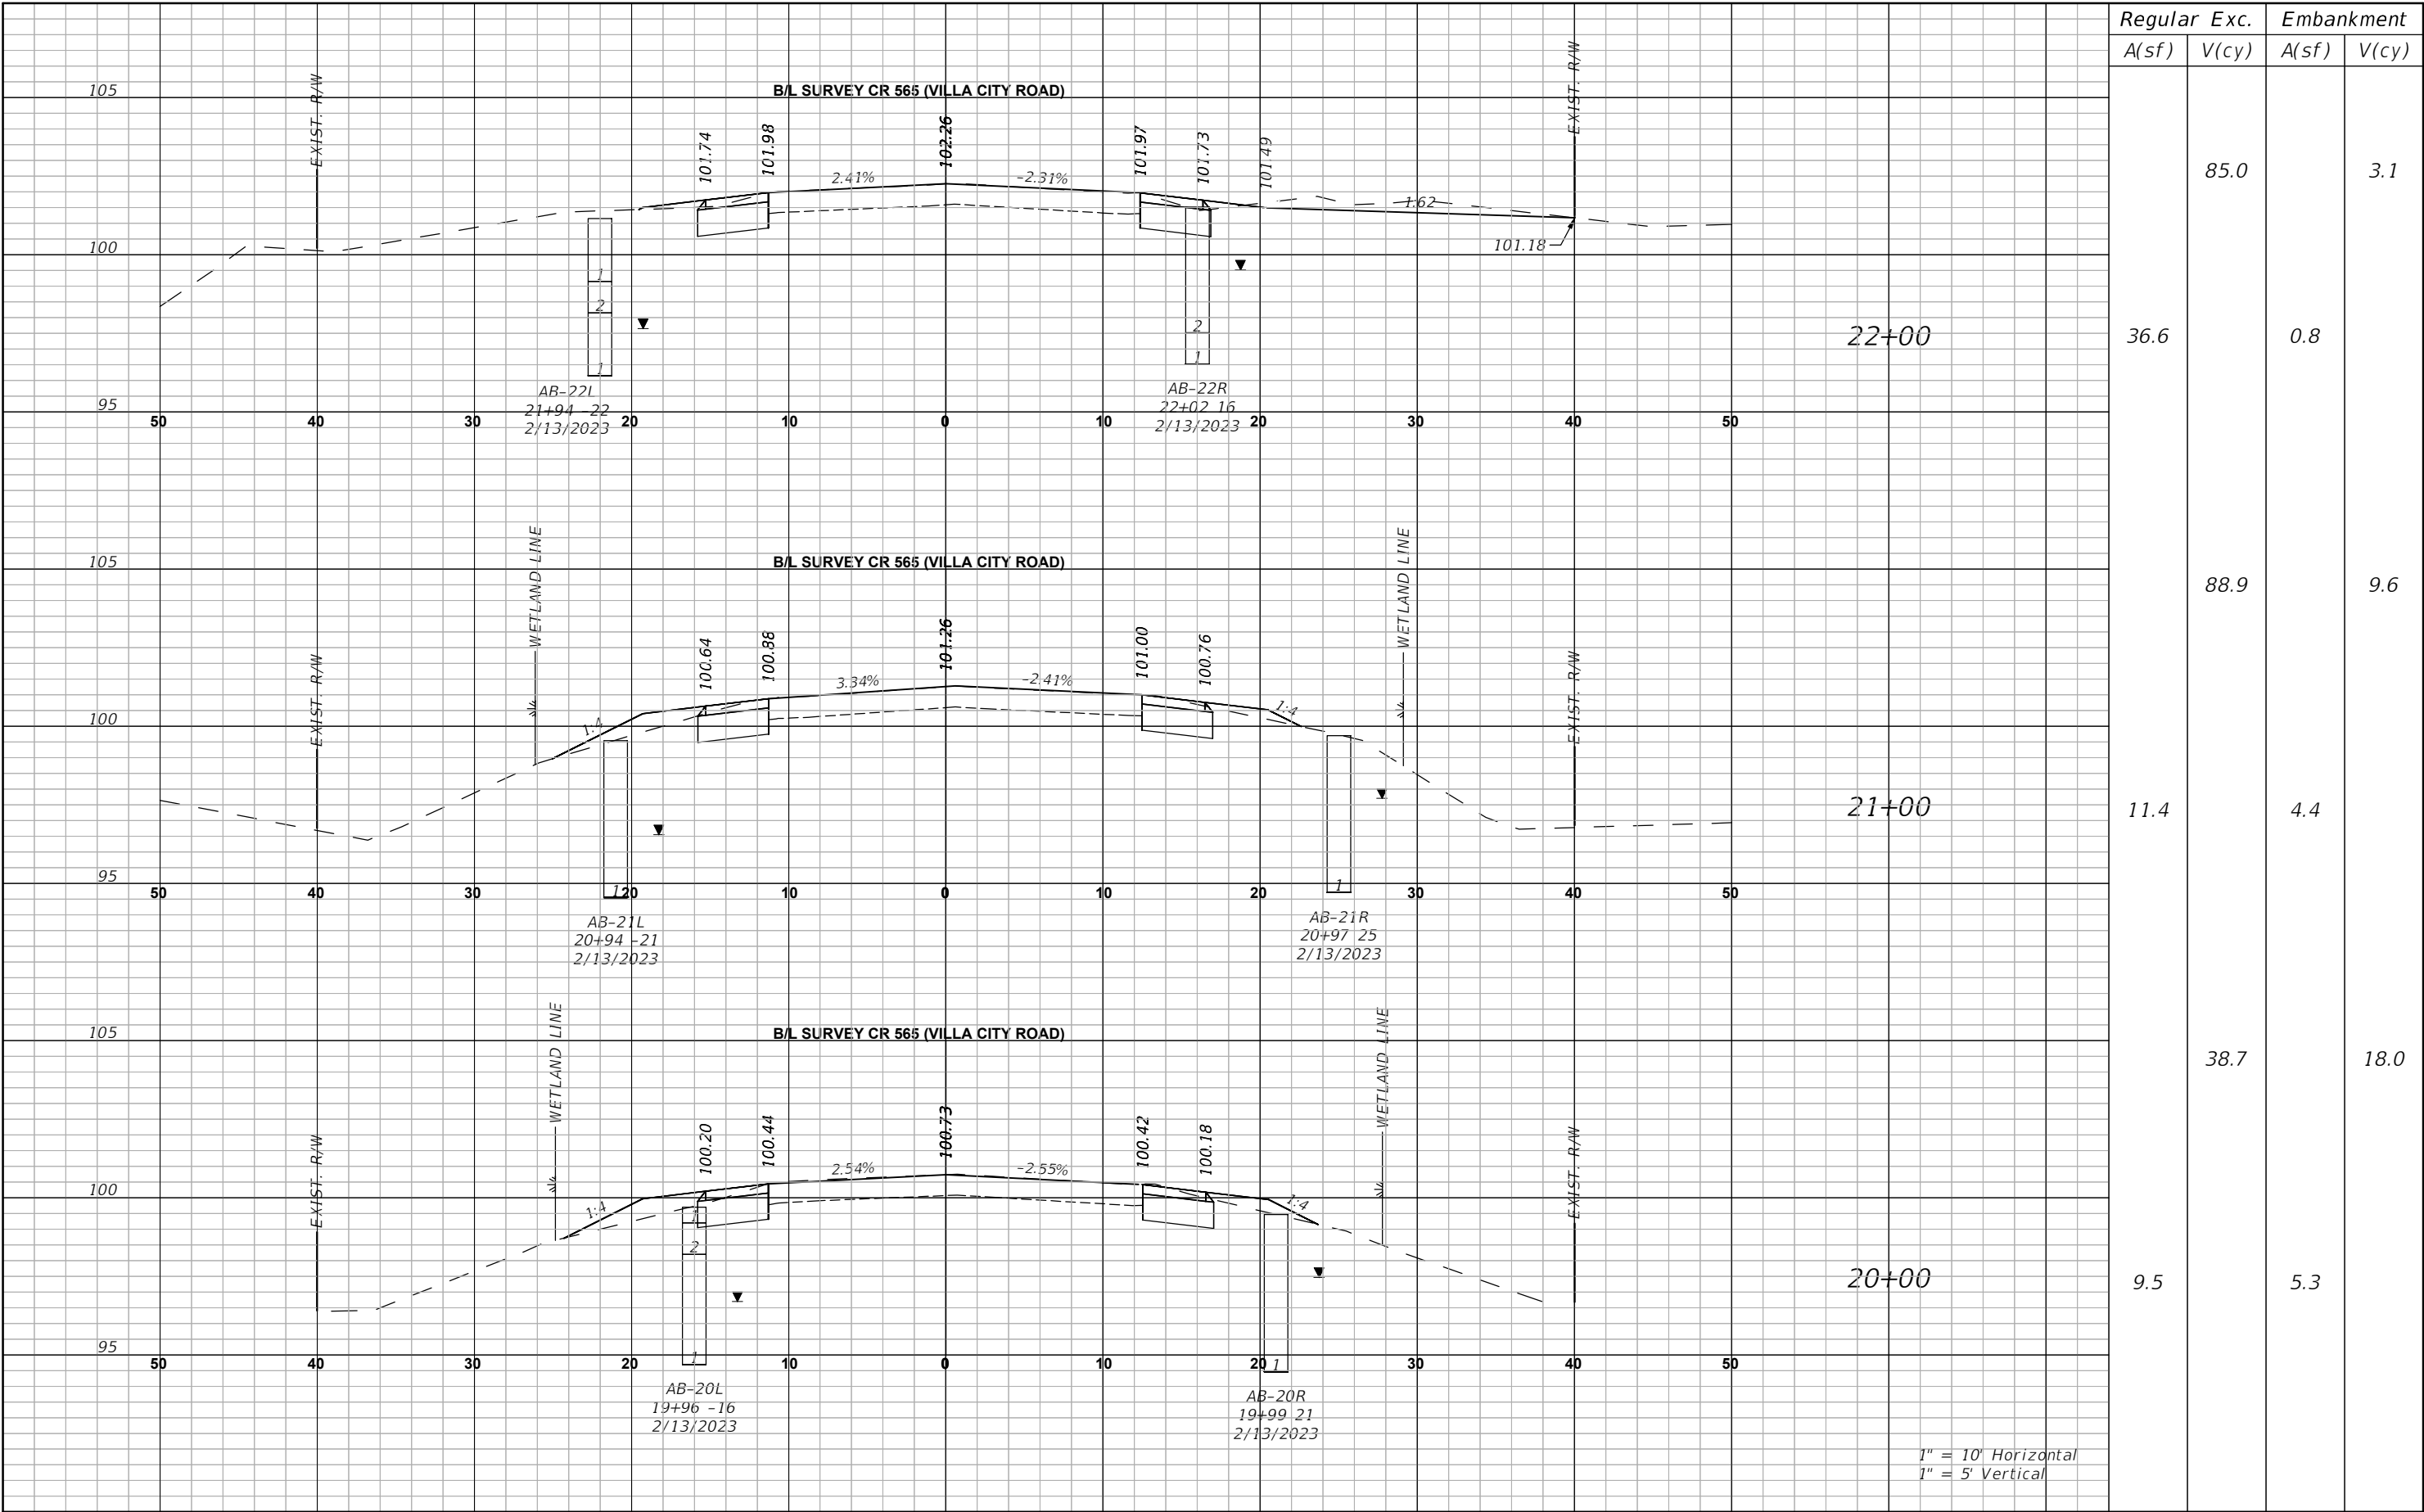

Regular	Exc.	Embankment
A(sf)	V(cy)	A(sf) V(cy)

36.6	85.0	0.8	3.1
------	------	-----	-----

11.4	88.9	4.4	9.6
------	------	-----	-----

9.5	38.7	5.3	18.0
-----	------	-----	------

1" = 10' Horizontal
1" = 5' Vertical

REVISIONS	
DATE	DESCRIPTION



LAKE COUNTY
315 WEST MAIN STREET
TAVARES, FL 32778

BURGESS & NIPLE

JOHN DEE, P.E.
P.E. LICENSE NUMBER 60053
1800 PEMBROOK DRIVE, SUITE 265
ORLANDO, FL 32810
CERTIFICATE OF AUTHORIZATION 9853


CR 565 (VILLA CITY ROAD)
FROM NORTH OF SR 50 TO SOUTH OF US 27
FPID NO. 447609-1-58-01

CROSS SECTIONS (4)

SHEET
NO.

49

THE OFFICIAL RECORD OF THIS SHEET IS THE ELECTRONIC FILE DIGITALLY SIGNED AND SEALED UNDER RULE 61G15-23.004, F.A.C.

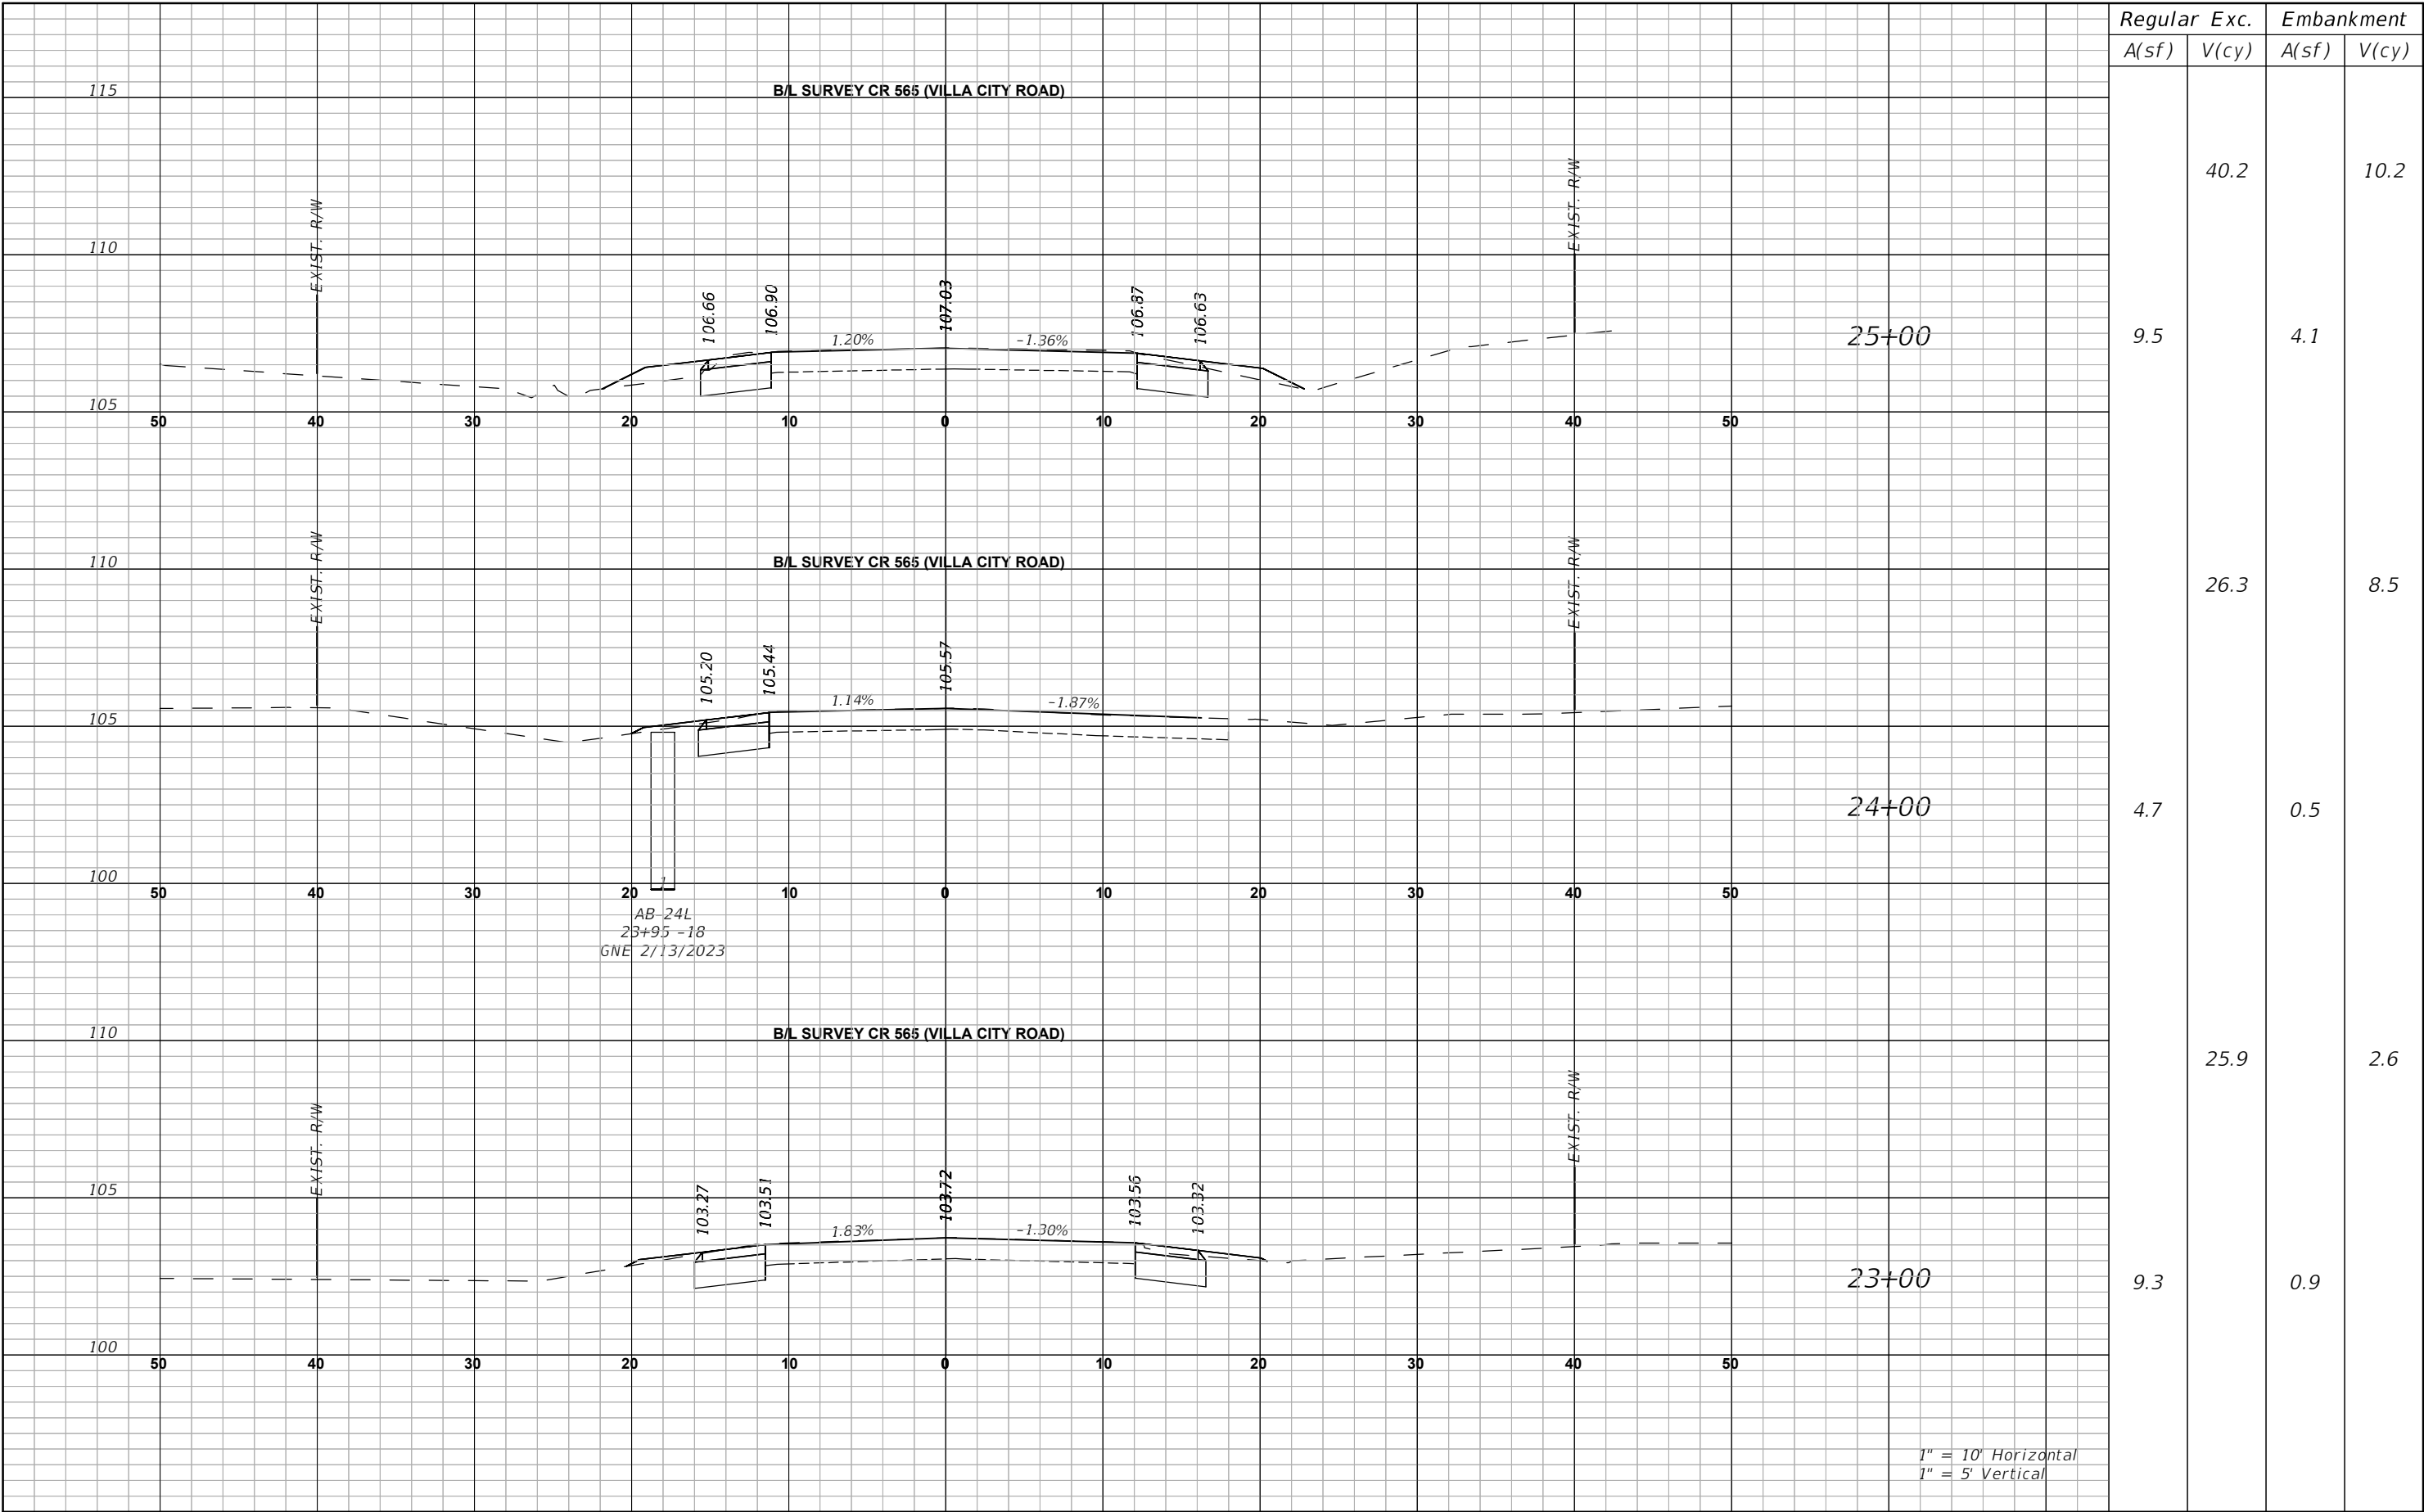


Regular A(sf)	Exc. V(cy)	Embankment	
		A(sf)	V(cy)
9.5	40.2	4.1	10.2
4.7	26.3	0.5	8.5
9.3	25.9	0.9	2.6

1" = 10' Horizontal
1" = 5' Vertical


REVISIONS		 LAKE COUNTY 315 WEST MAIN STREET TAVARES, FL 32778	BURGESS & NIPLE JOHN DEE, P.E. P.E. LICENSE NUMBER 60053 1800 PEMBROOK DRIVE, SUITE 265 ORLANDO, FL 32810 CERTIFICATE OF AUTHORIZATION 9853	CR 565 (VILLA CITY ROAD) FROM NORTH OF SR 50 TO SOUTH OF US 27 FPID NO. 447609-1-58-01	CROSS SECTIONS (5)	SHEET NO. 50
DATE	DESCRIPTION					

THE OFFICIAL RECORD OF THIS SHEET IS THE ELECTRONIC FILE DIGITALLY SIGNED AND SEALED UNDER RULE 61G15-23.004, F.A.C.

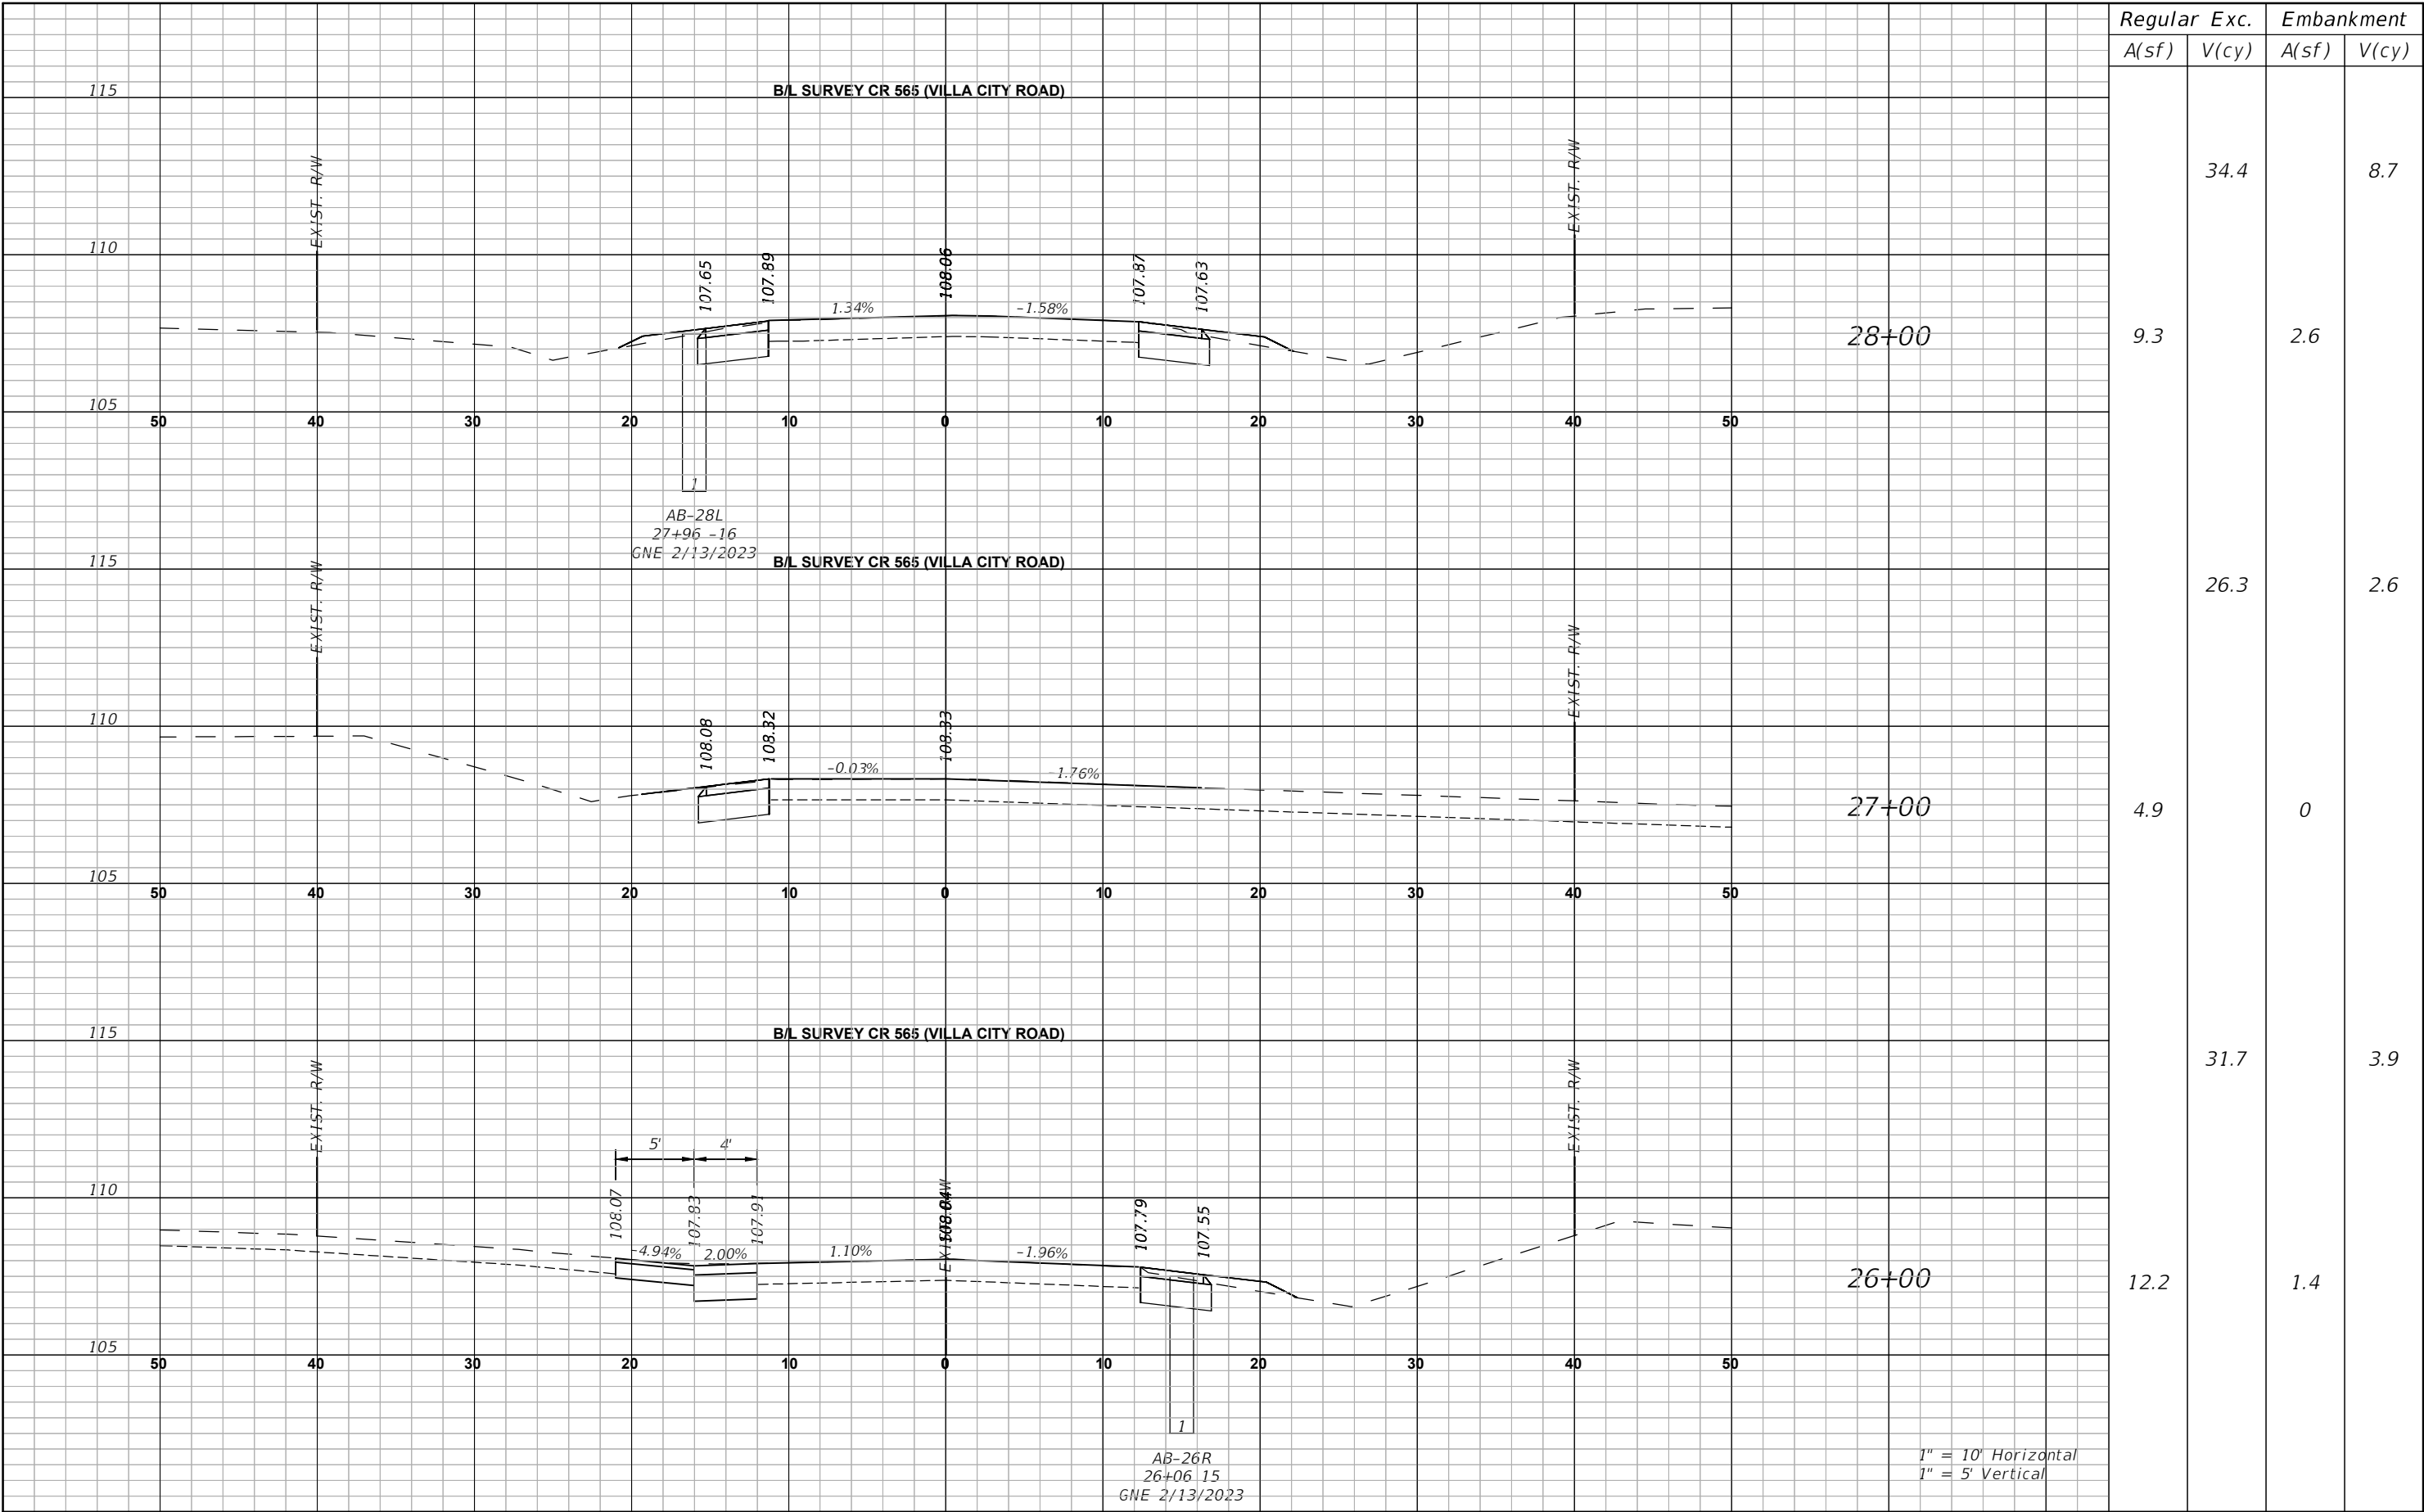

REVISIONS		 LAKE COUNTY 315 WEST MAIN STREET TAVARES, FL 32778	BURGESS & NIPLE JOHN DEE, P.E. P.E. LICENSE NUMBER 60053 1800 PEMBROOK DRIVE, SUITE 265 ORLANDO, FL 32810 CERTIFICATE OF AUTHORIZATION 9853	CR 565 (VILLA CITY ROAD) FROM NORTH OF SR 50 TO SOUTH OF US 27 FPID NO. 447609-1-58-01	CROSS SECTIONS (6)	SHEET NO.
DATE	DESCRIPTION					51

THE OFFICIAL RECORD OF THIS SHEET IS THE ELECTRONIC FILE DIGITALLY SIGNED AND SEALED UNDER RULE 61G15-23.004, F.A.C.

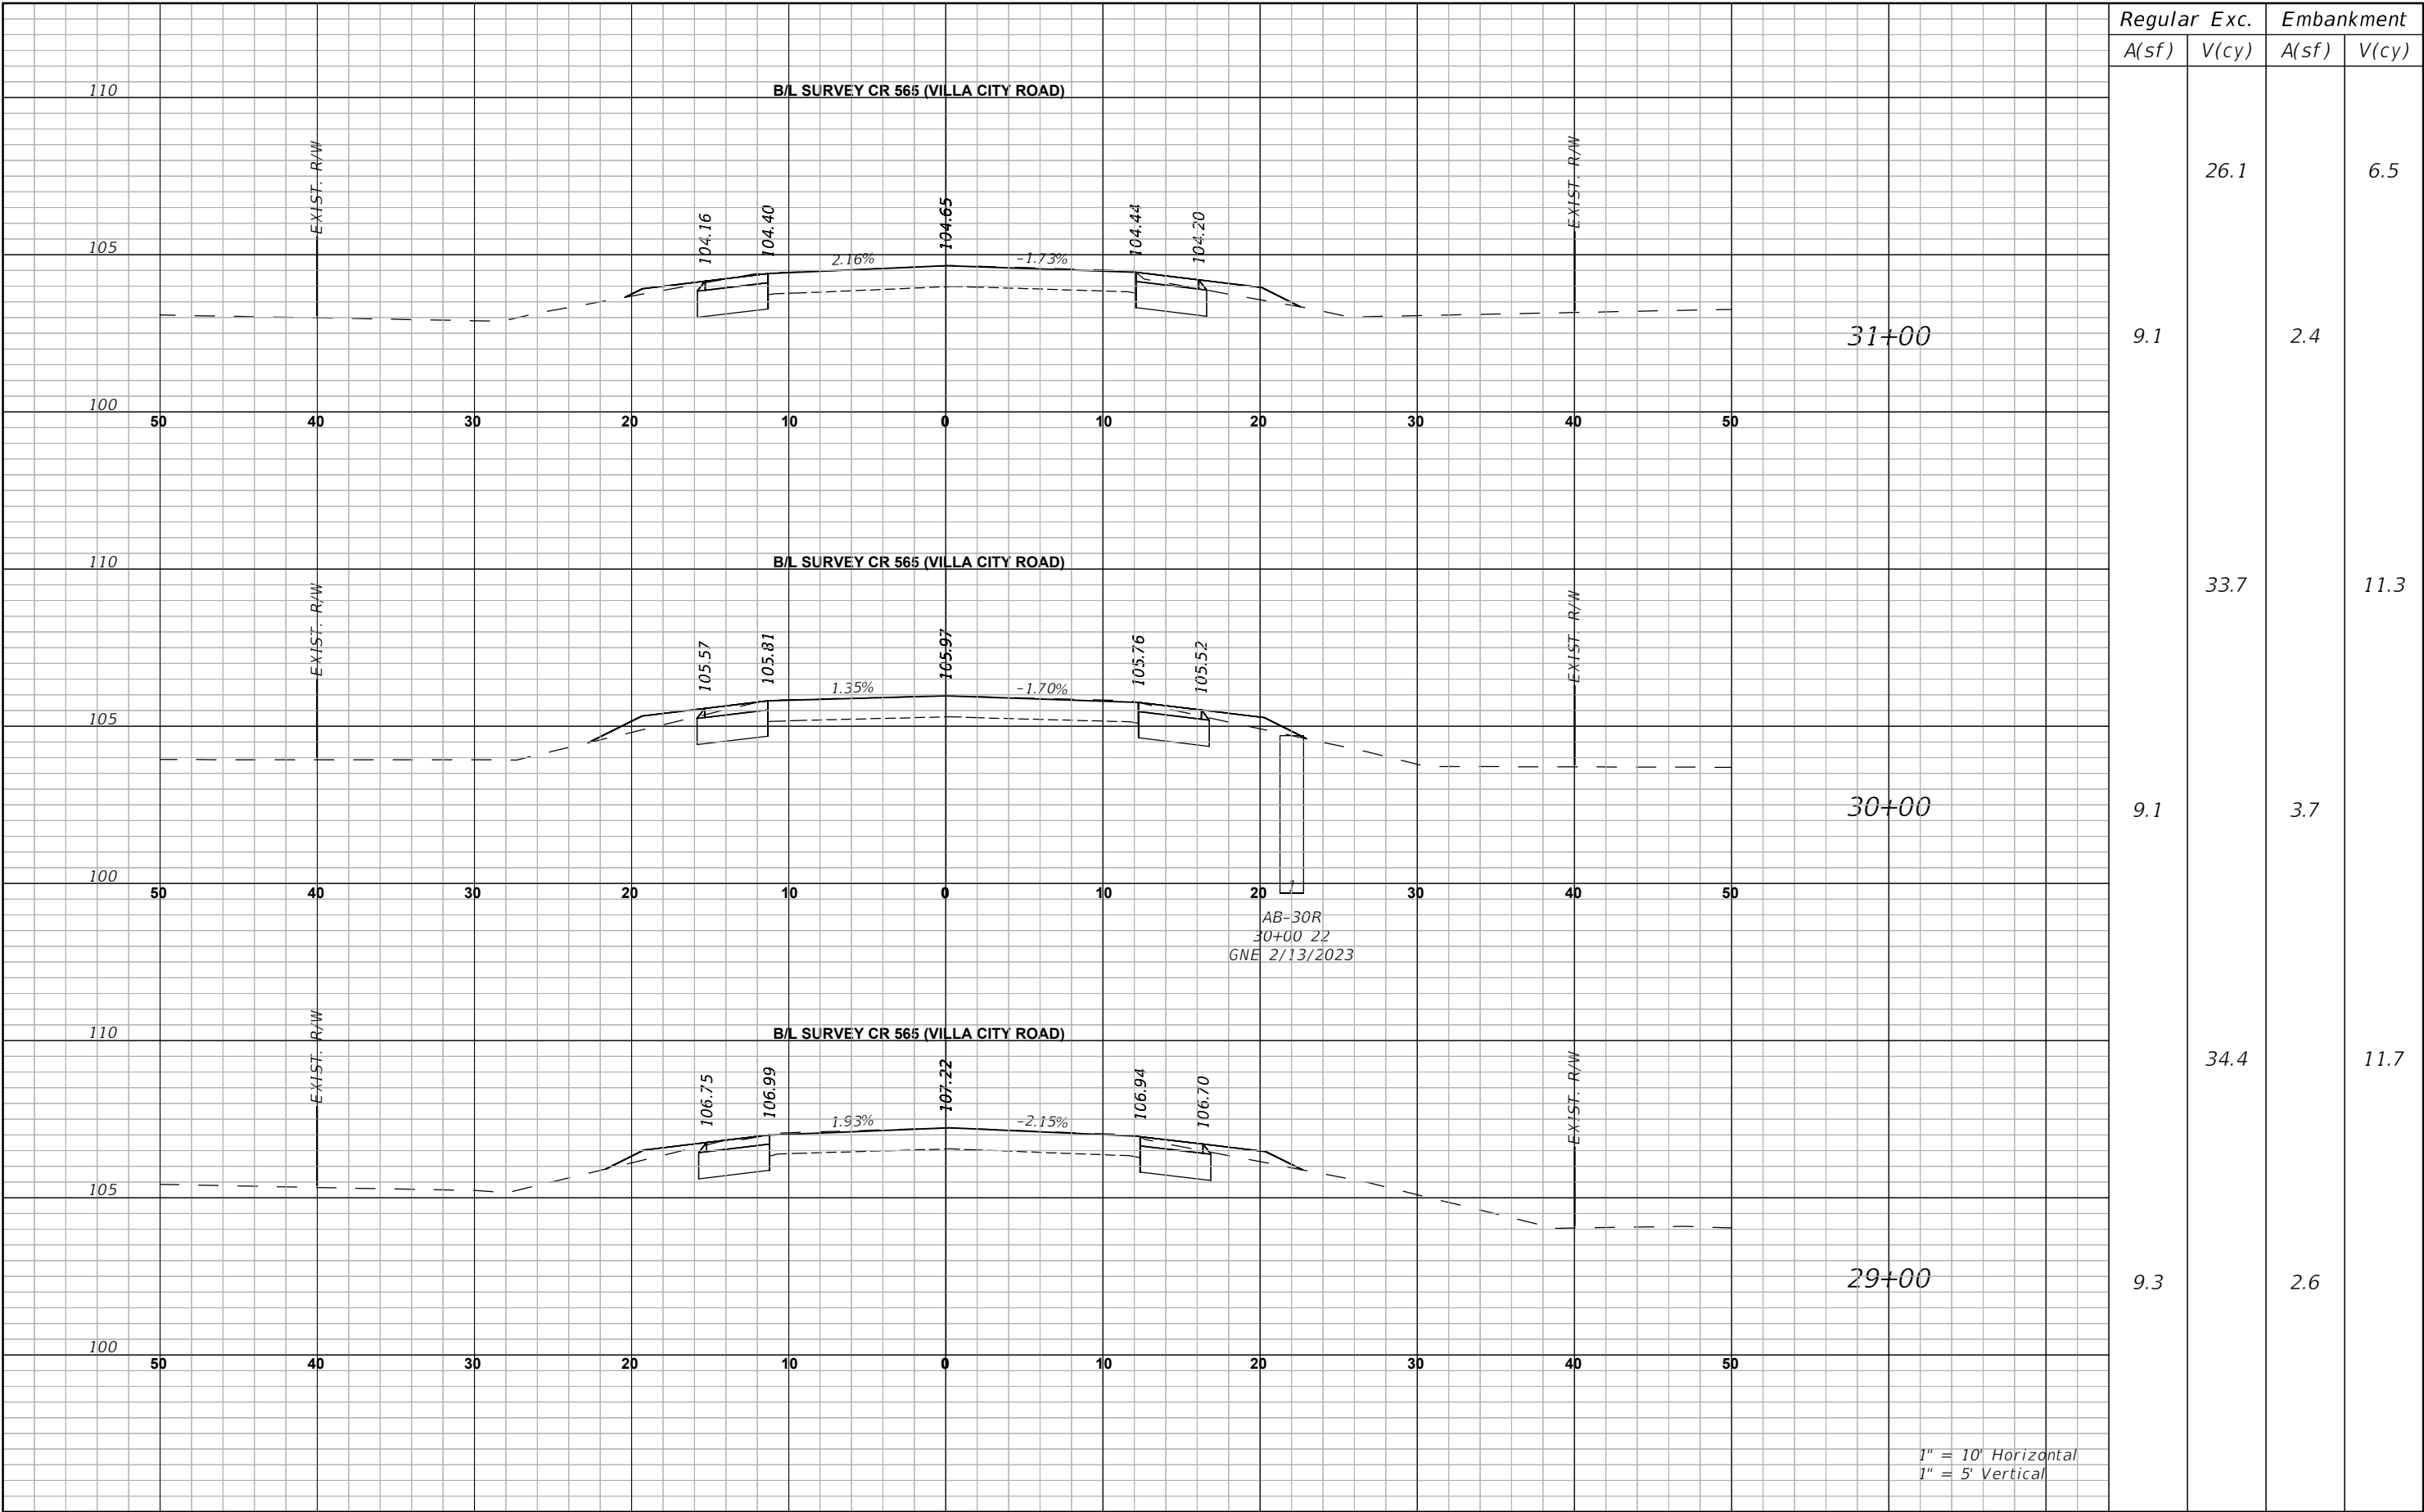

Regular	Exc.	Embankment	
		A(sf)	V(cy)
9.1	26.1	2.4	6.5
9.1	33.7	3.7	11.3
9.3	34.4	2.6	11.7

1" = 10' Horizontal
1" = 5' Vertical

DATE

REVISIONS
DESCRIPTION



LAKE COUNTY
315 WEST MAIN STREET
TAVARES, FL 32778

BURGESS & NIPLE
JOHN DEE, P.E.
P.E. LICENSE NUMBER 60053
1800 PEMBROOK DRIVE, SUITE 265
ORLANDO, FL 32810
CERTIFICATE OF AUTHORIZATION 9853

CR 565 (VILLA CITY ROAD)
FROM NORTH OF SR 50 TO SOUTH OF US 27
FPID NO. 447609-1-58-01


CROSS SECTIONS (7)

SHEET NO.

52


THE OFFICIAL RECORD OF THIS SHEET IS THE ELECTRONIC FILE DIGITALLY SIGNED AND SEALED UNDER RULE 61G15-23.004, F.A.C.

John Hutchison 5/26/2026 11:10:37 AM P:\PR60605\CAD\Roadway\RD\SRD01.dwg

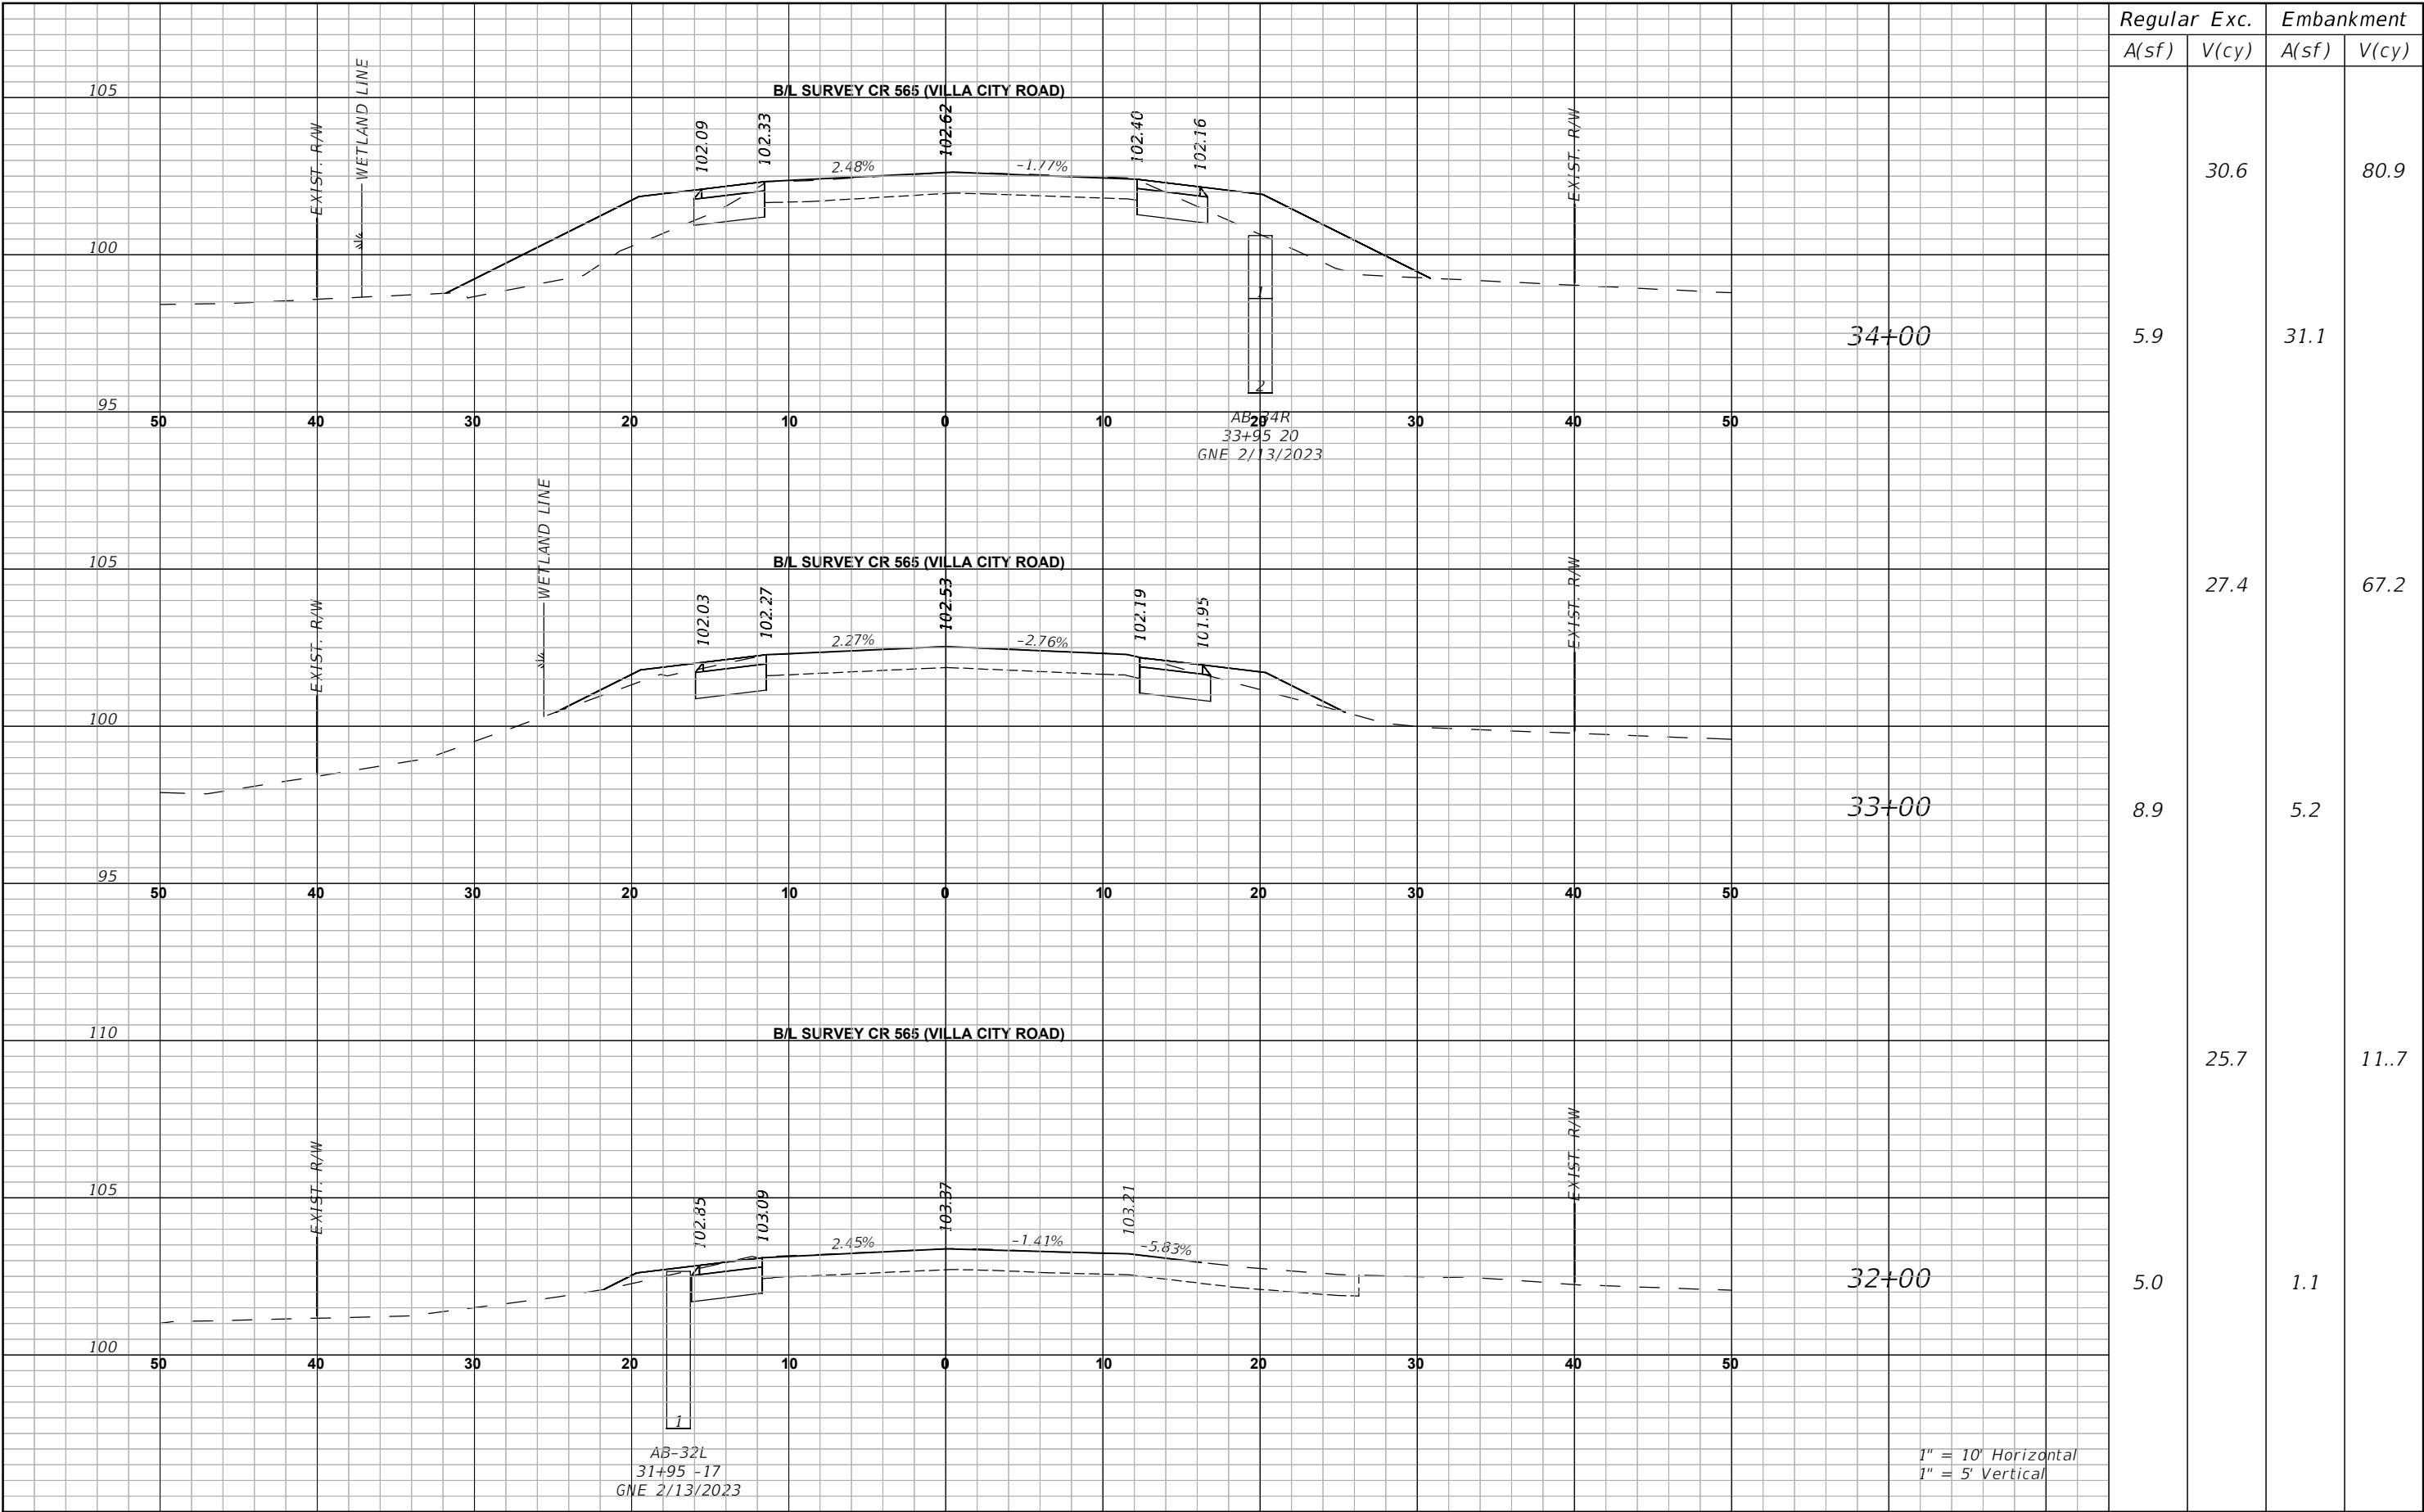


REVISIONS		 LAKE COUNTY 315 WEST MAIN STREET TAVARES, FL 32778	BURGESS & NIPLE JOHN DEE, P.E. P.E. LICENSE NUMBER 60053 1800 PEMBROOK DRIVE, SUITE 265 ORLANDO, FL 32810 CERTIFICATE OF AUTHORIZATION 9853	CR 565 (VILLA CITY ROAD) FROM NORTH OF SR 50 TO SOUTH OF US 27 FPID NO. 447609-1-58-01	CROSS SECTIONS (8)	SHEET NO.	
DATE	DESCRIPTION					53	

THE OFFICIAL RECORD OF THIS SHEET IS THE ELECTRONIC FILE DIGITALLY SIGNED AND SEALED UNDER RULE 61G15-23.004, F.A.C.

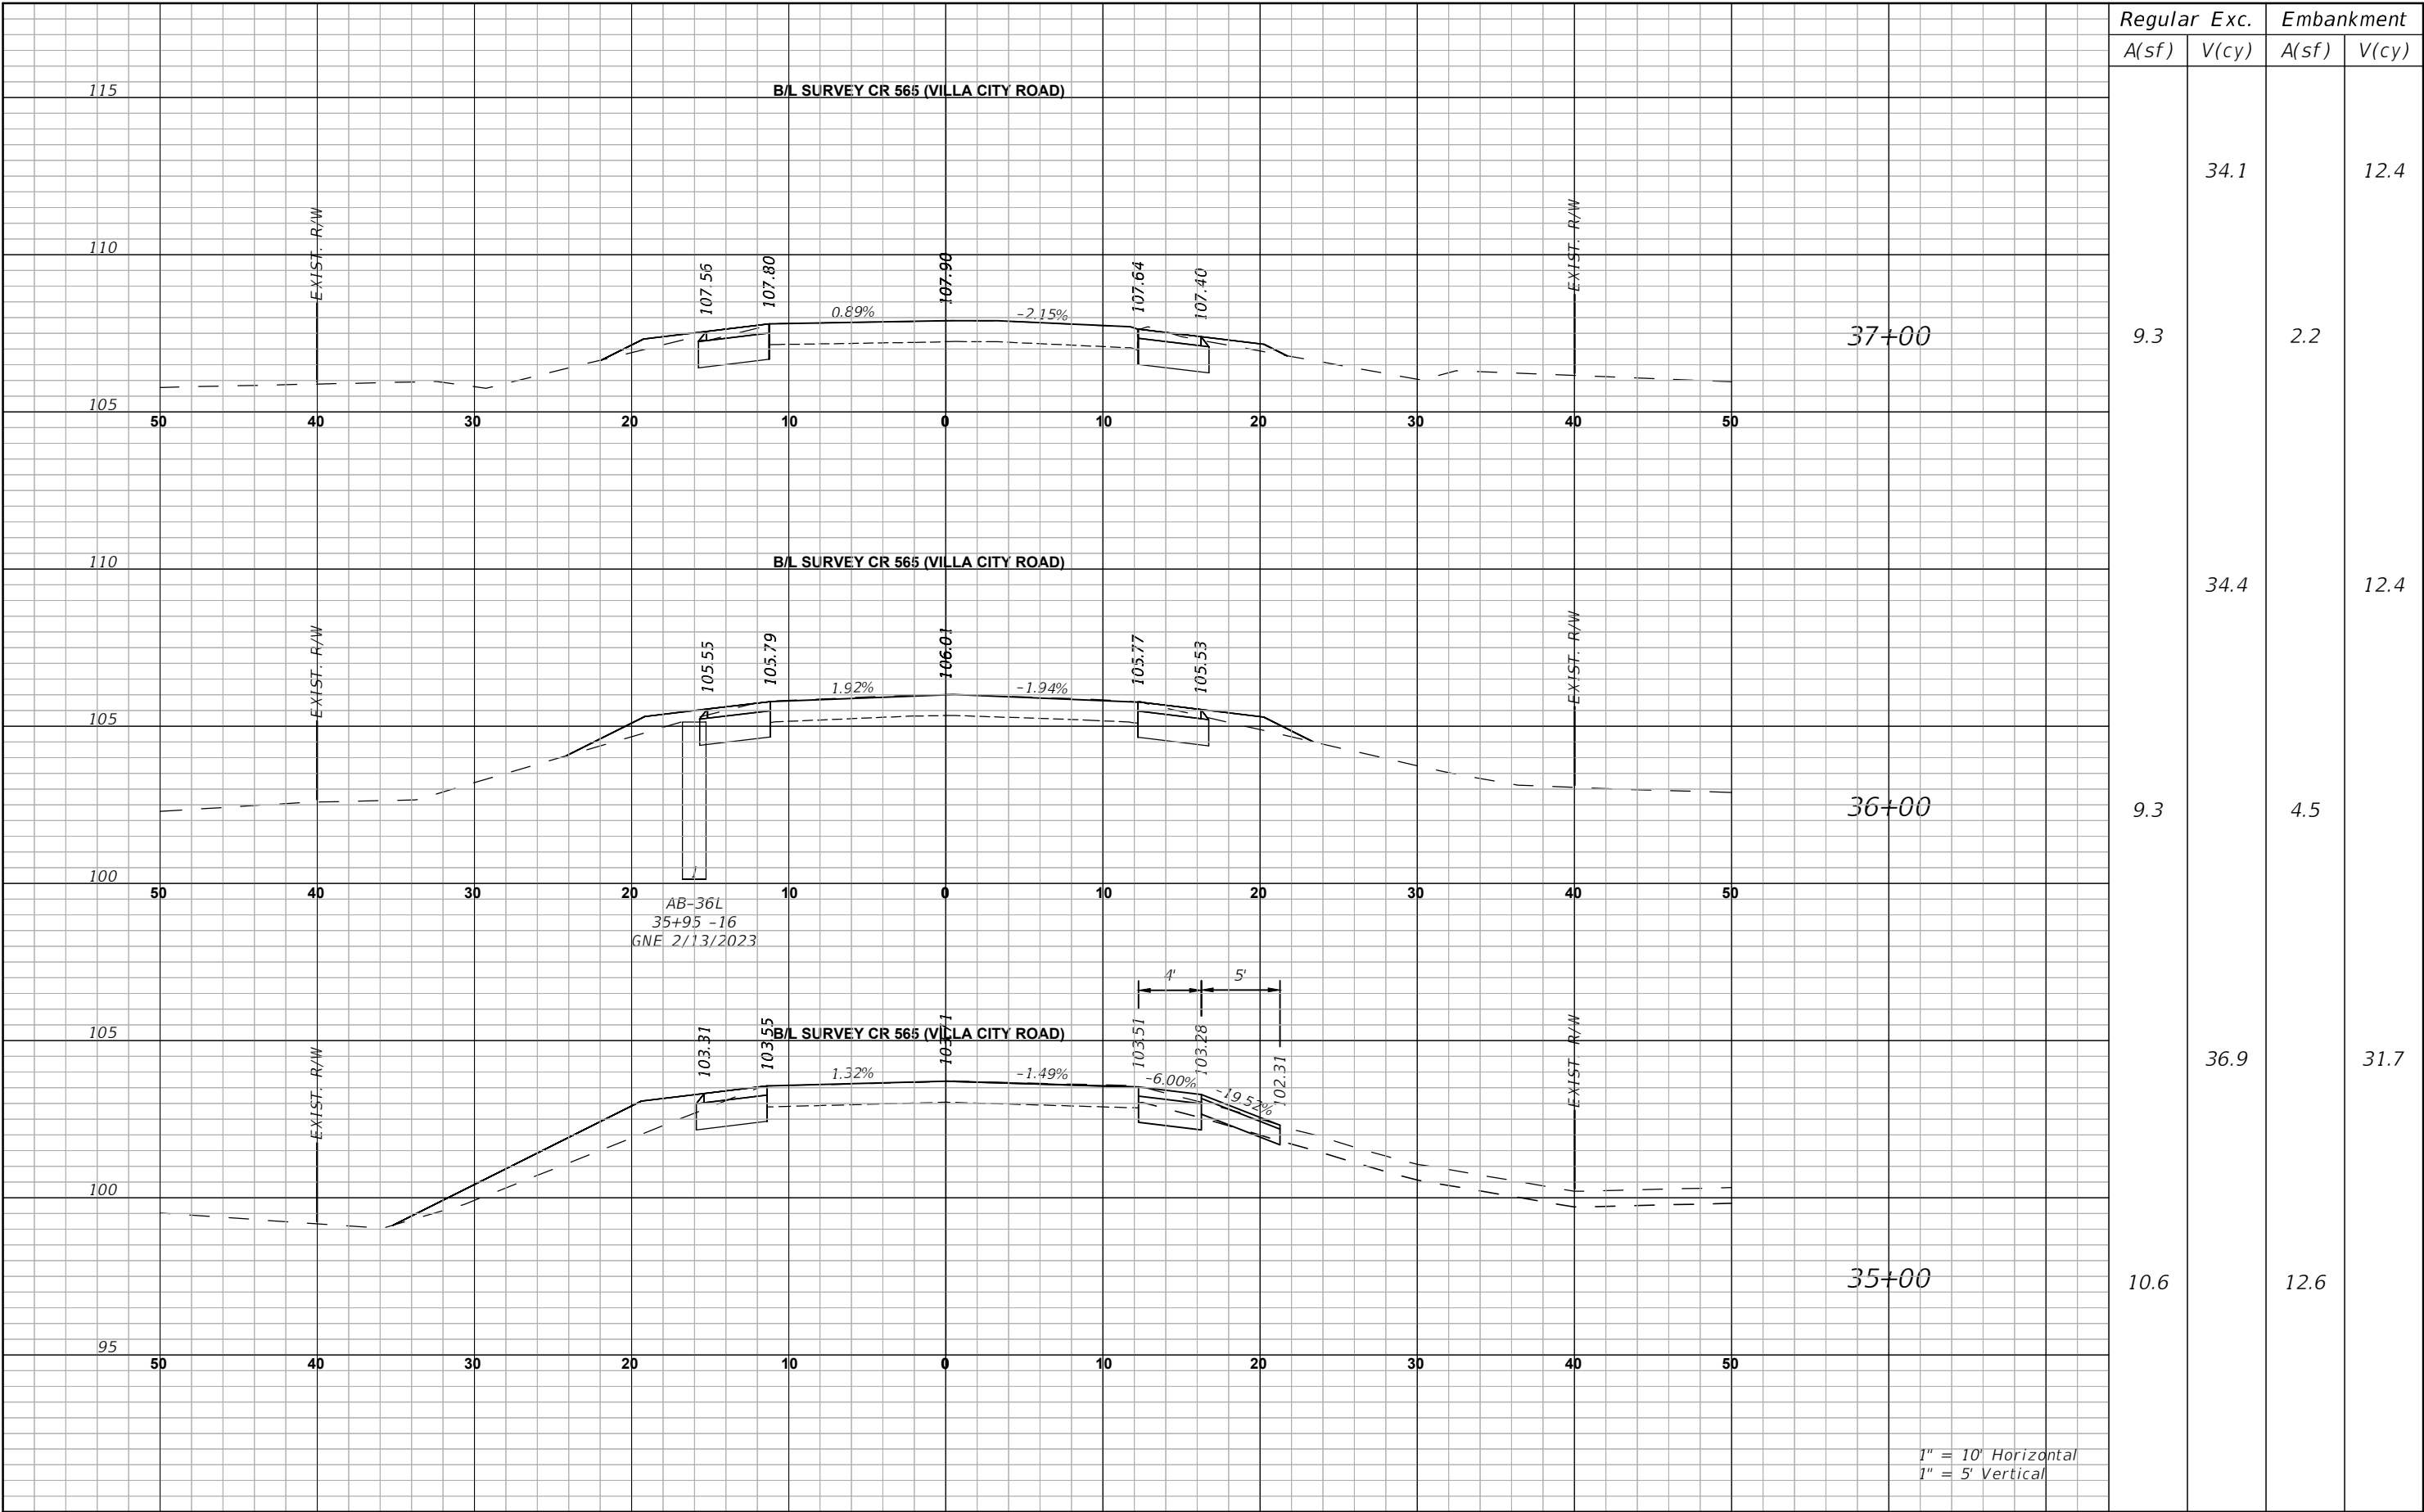


REVISIONS		 LAKE COUNTY 315 WEST MAIN STREET TAVARES, FL 32778	BURGESS & NIPLE JOHN DEE, P.E. P.E. LICENSE NUMBER 60053 1800 PEMBROOK DRIVE, SUITE 265 ORLANDO, FL 32810 CERTIFICATE OF AUTHORIZATION 9853	CR 565 (VILLA CITY ROAD) FROM NORTH OF SR 50 TO SOUTH OF US 27 FPID NO. 447609-1-58-01	CROSS SECTIONS (9)	SHEET NO.
DATE	DESCRIPTION					54

THE OFFICIAL RECORD OF THIS SHEET IS THE ELECTRONIC FILE DIGITALLY SIGNED AND SEALED UNDER RULE 61G15-23.004, F.A.C.

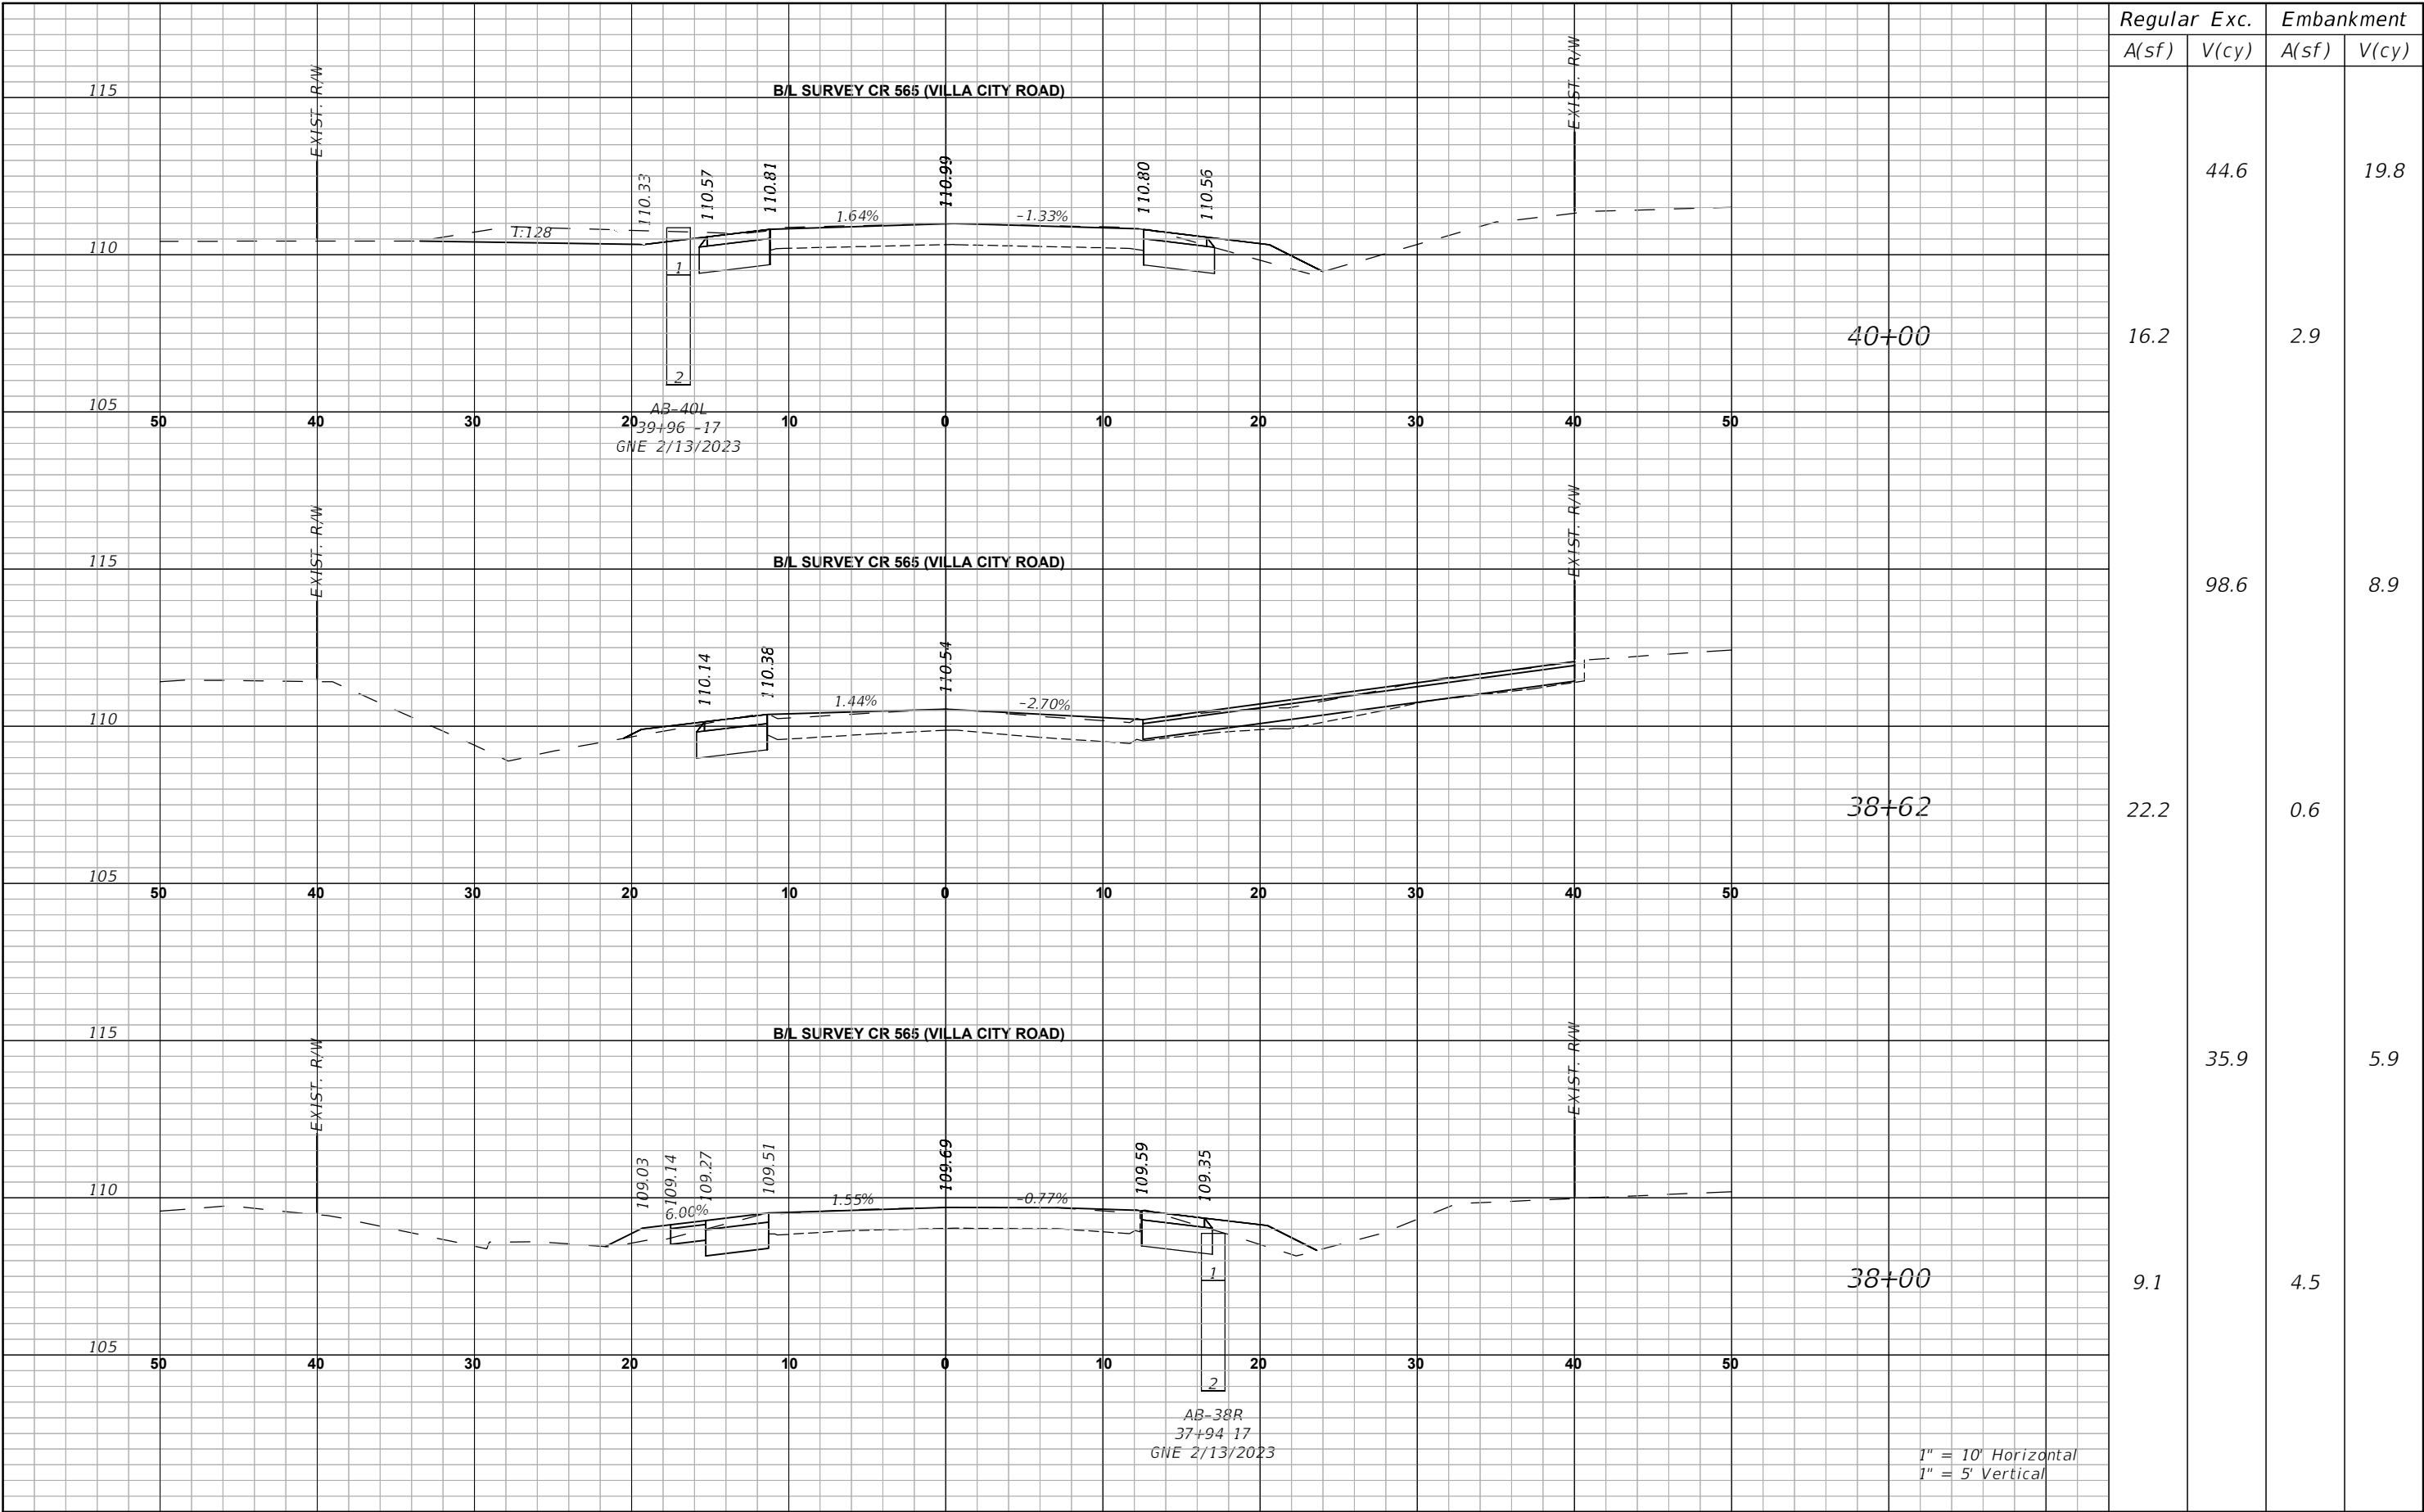


THE OFFICIAL RECORD OF THIS SHEET IS THE ELECTRONIC FILE DIGITALLY SIGNED AND SEALED UNDER RULE 61G15-23.004, F.A.C.

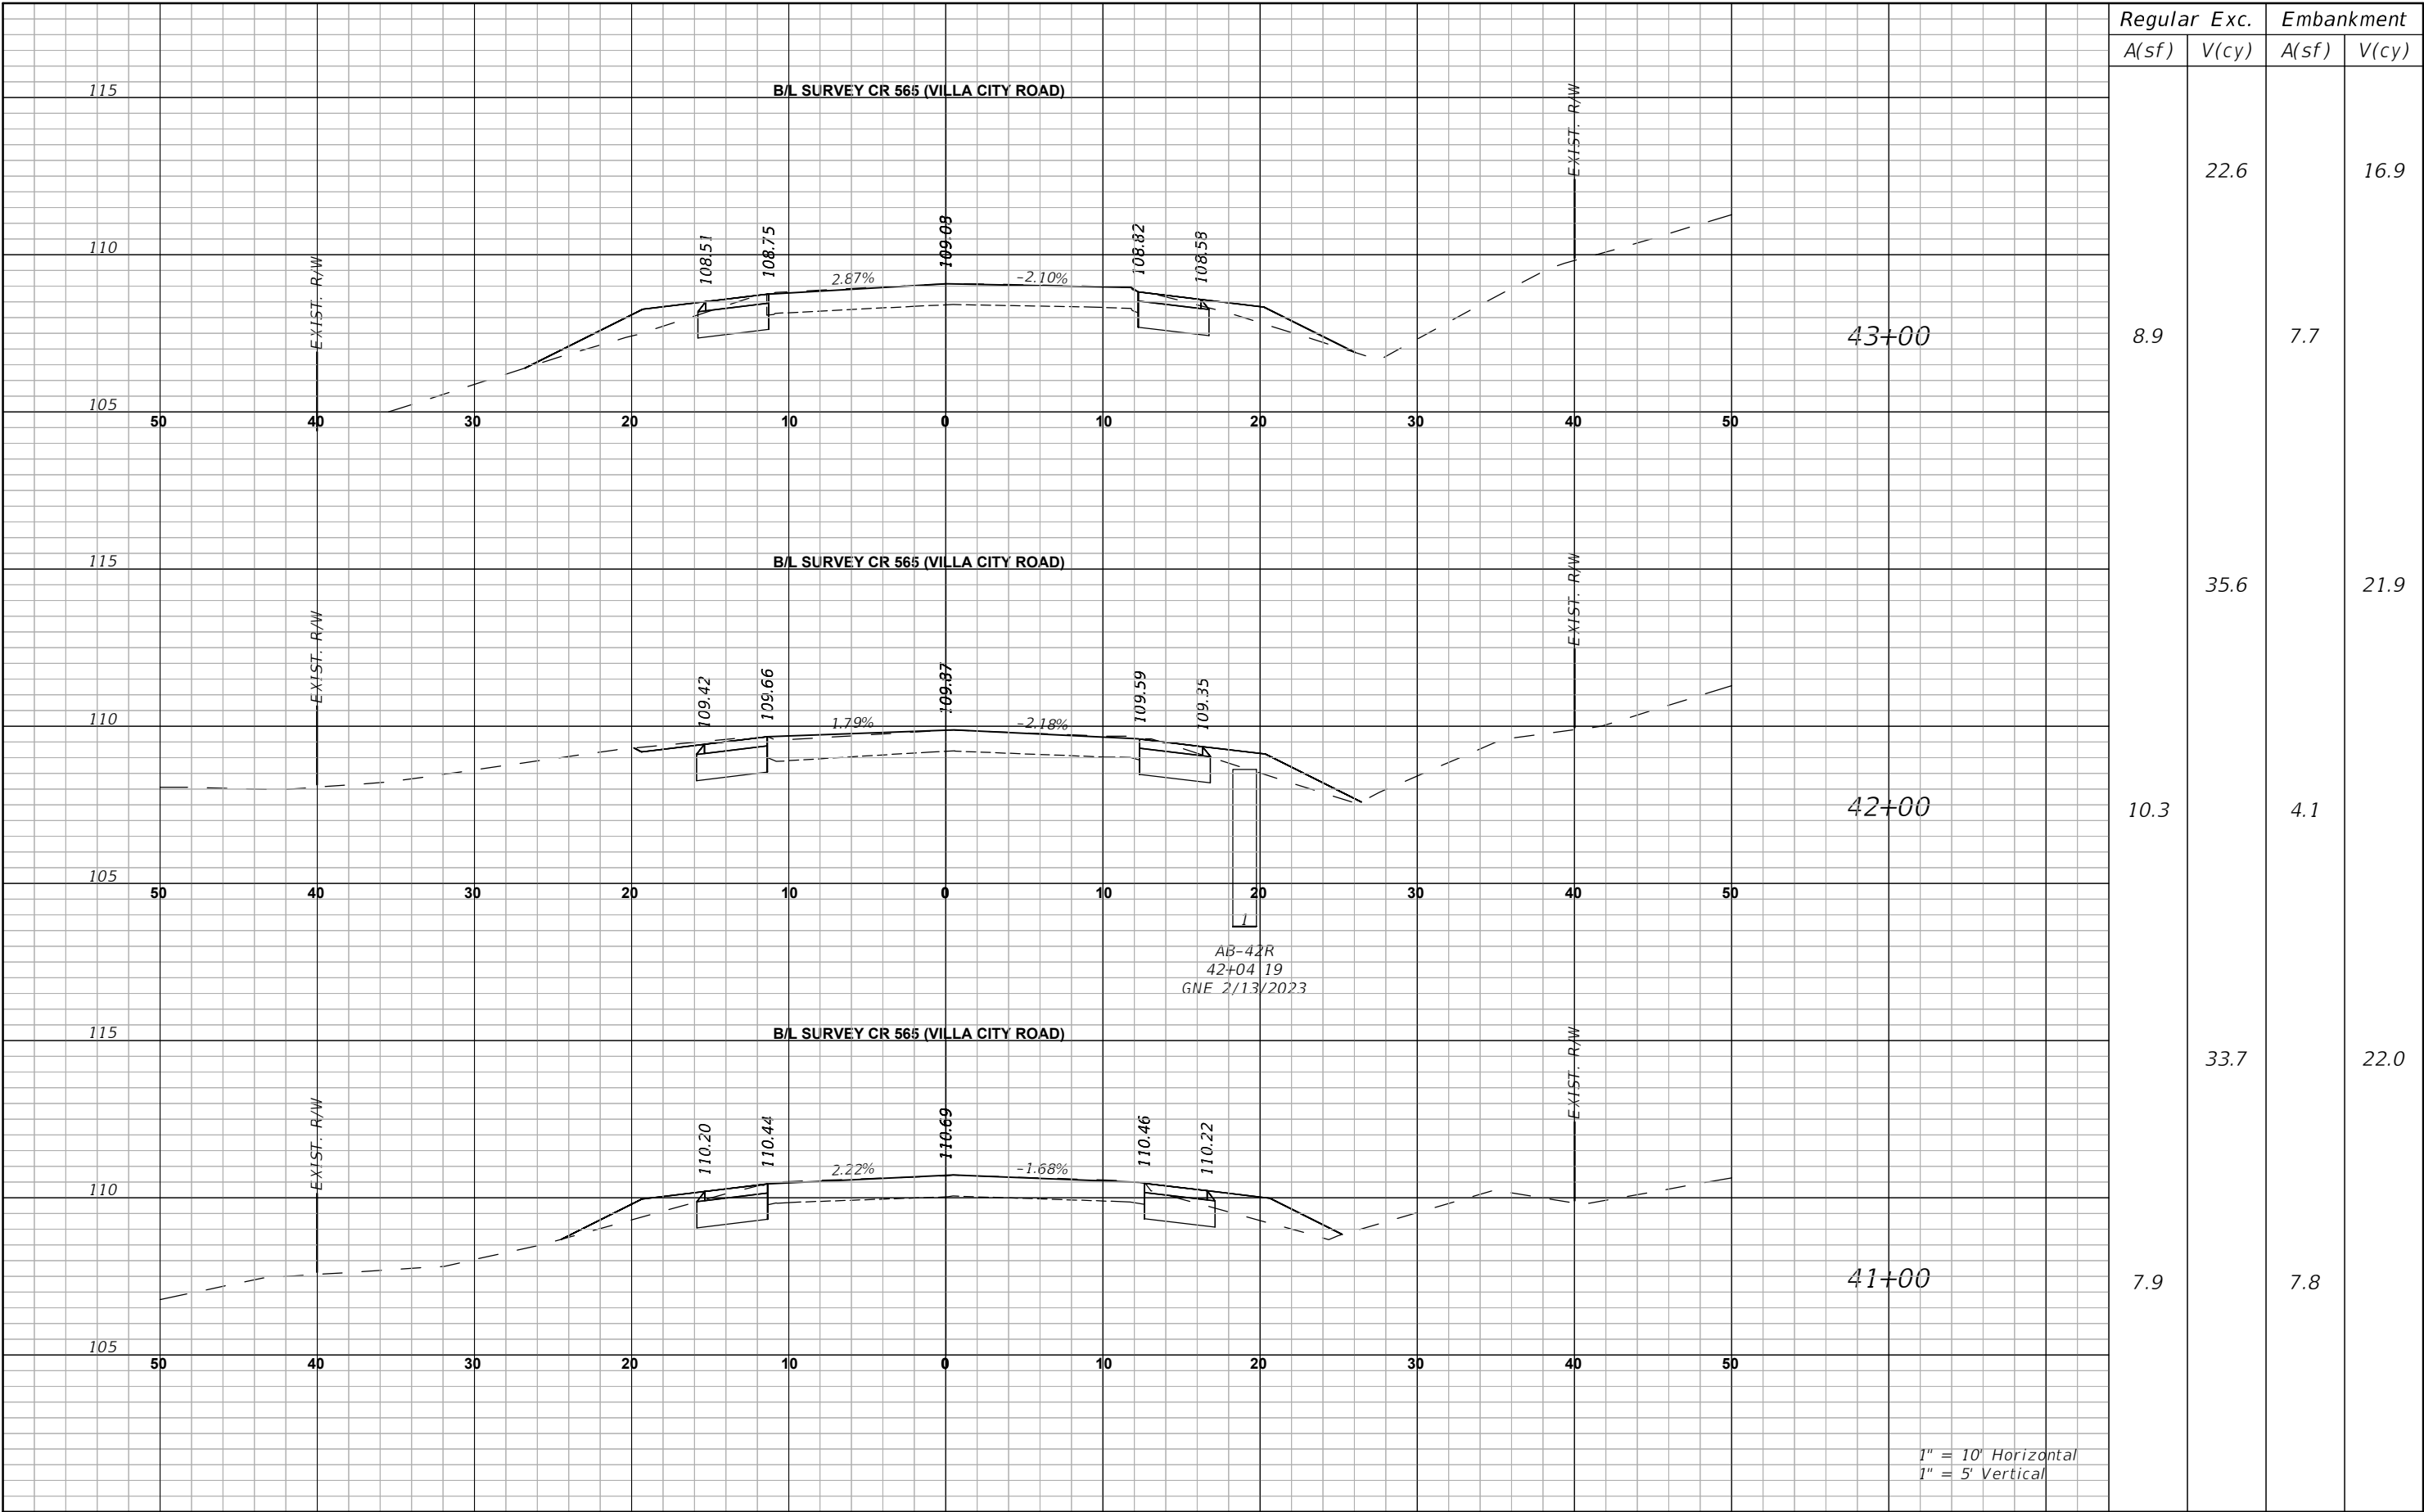


REVISIONS		 LAKE COUNTY, FL REAL FLORIDA • REAL CLOSE	BURGESS & NIPLE JOHN DEE, P.E. P.E. LICENSE NUMBER 60053 1800 PEMBROOK DRIVE, SUITE 265 ORLANDO, FL 32810 CERTIFICATE OF AUTHORIZATION 9853	CR 565 (VILLA CITY ROAD) FROM NORTH OF SR 50 TO SOUTH OF US 27 FPID NO. 447609-1-58-01	CROSS SECTIONS (11)	SHEET NO.
DATE	DESCRIPTION					56

THE OFFICIAL RECORD OF THIS SHEET IS THE ELECTRONIC FILE DIGITALLY SIGNED AND SEALED UNDER RULE 61G15-23.004, F.A.C.

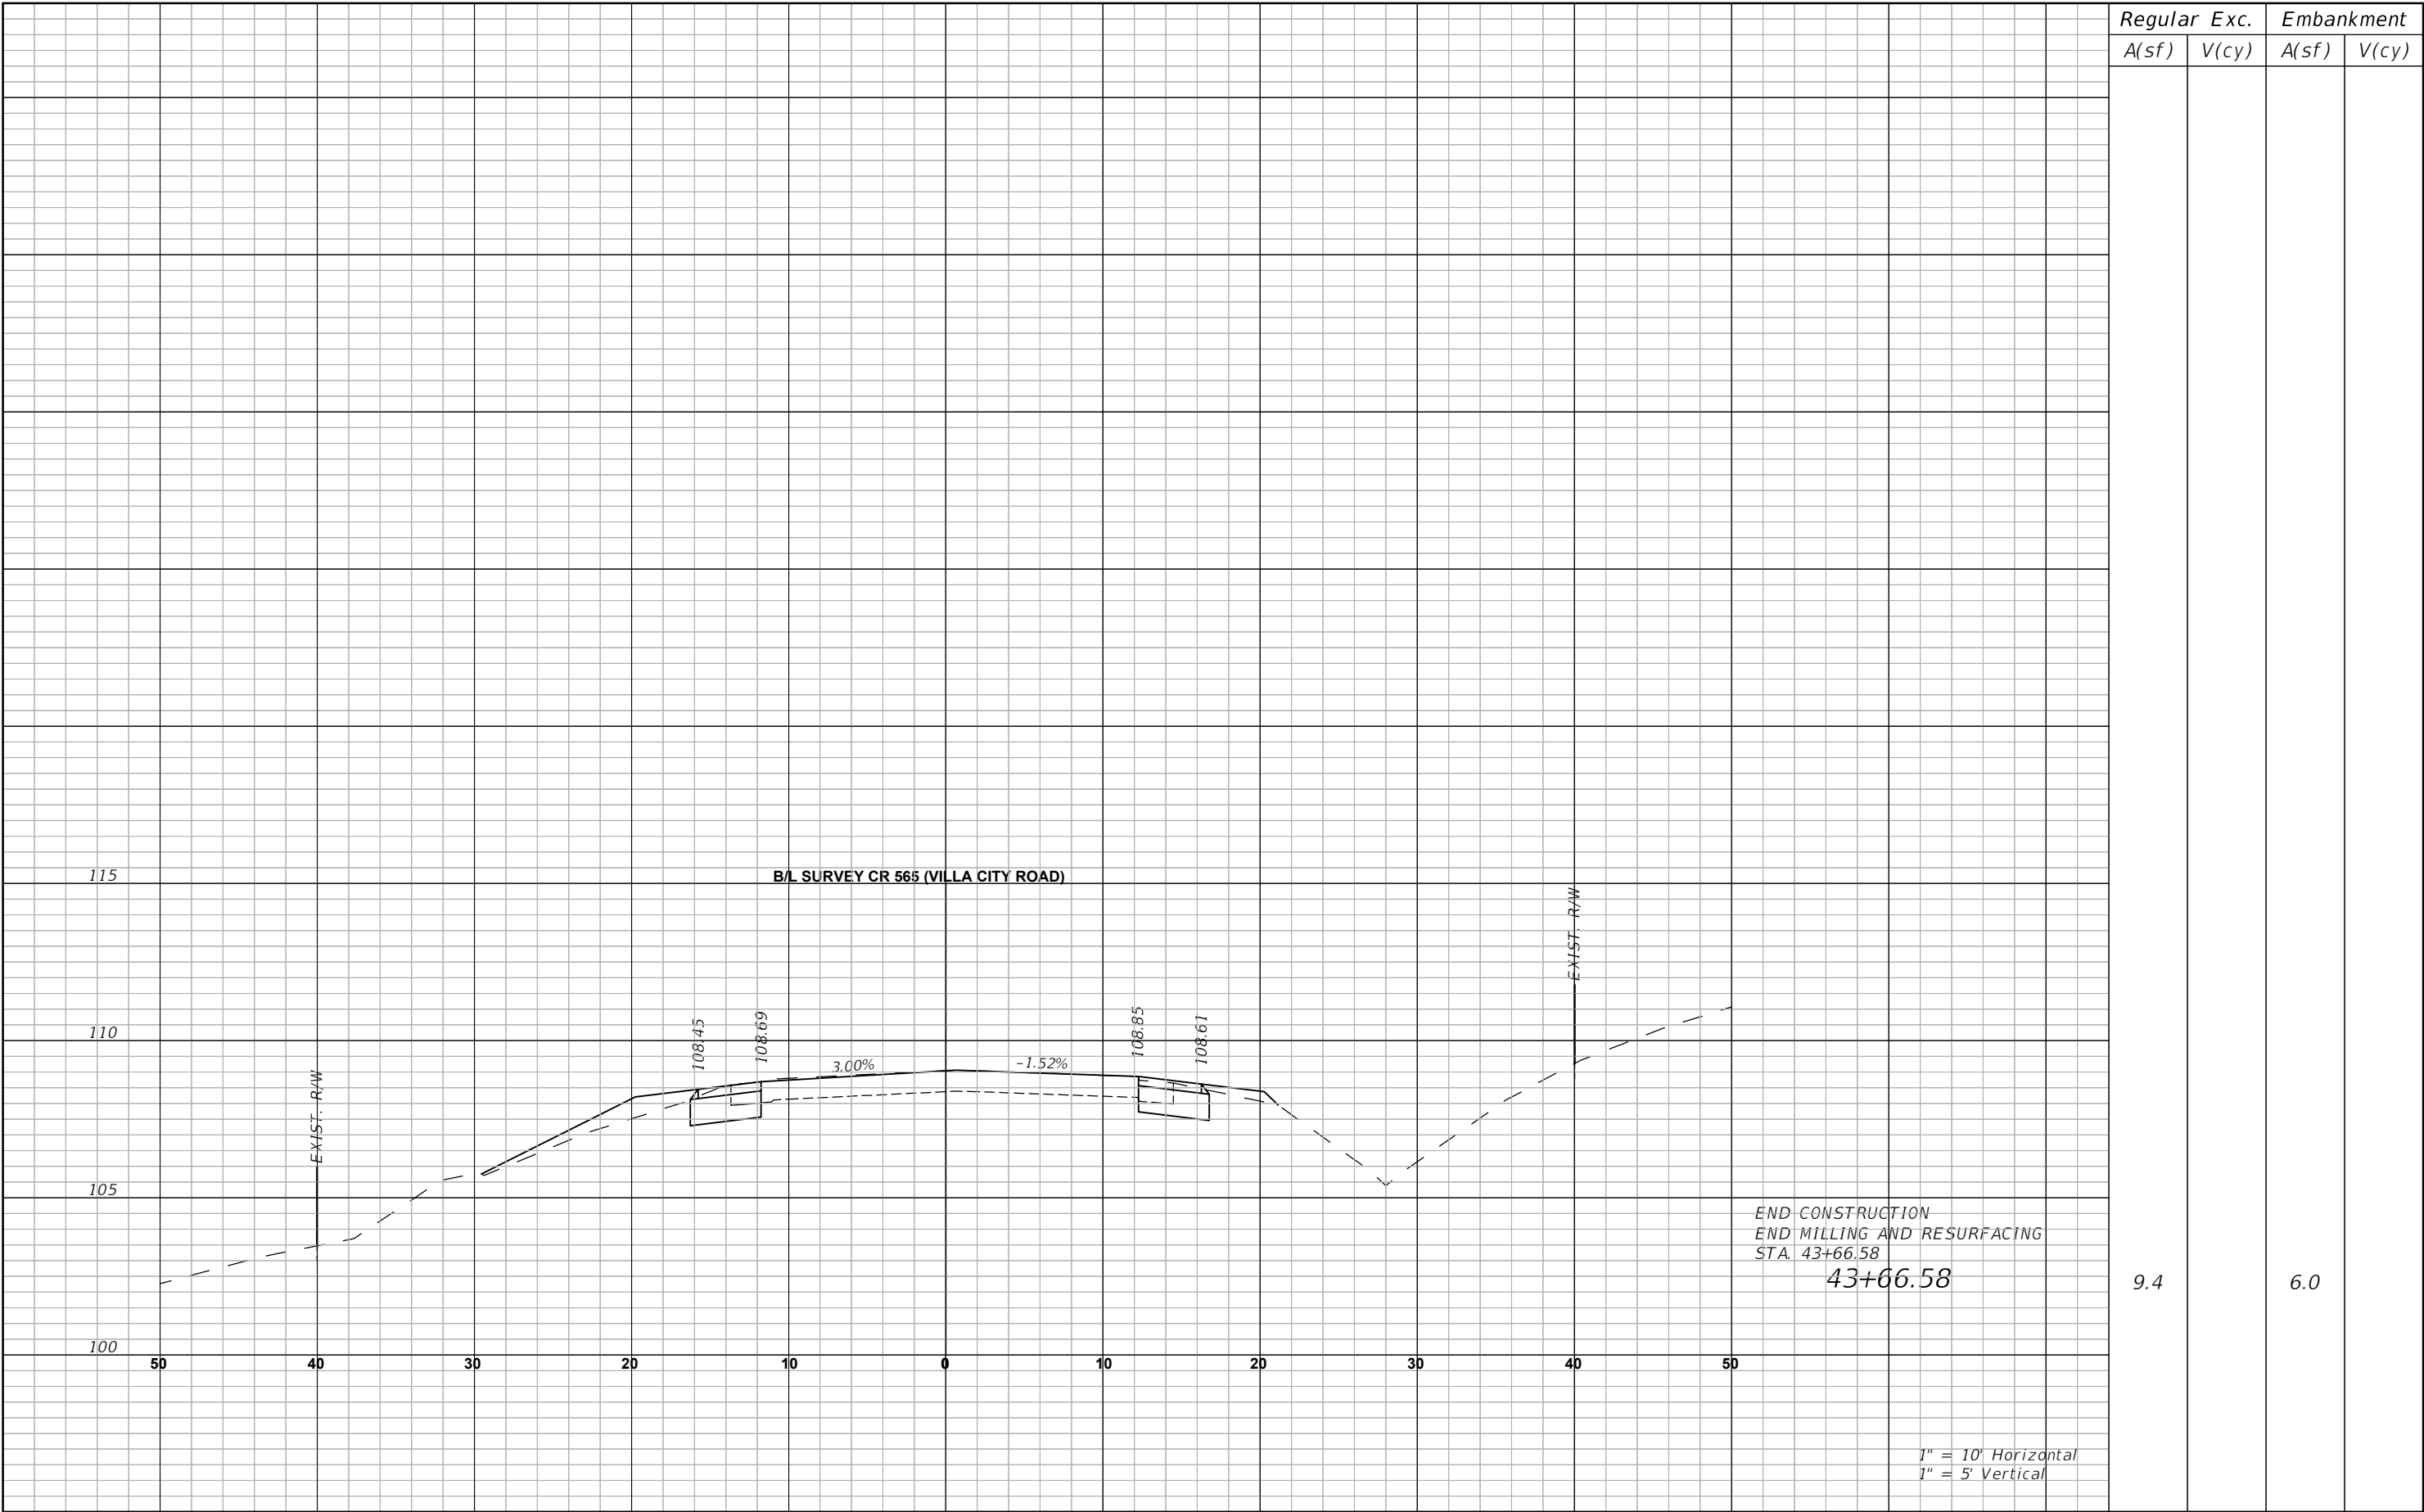


REVISIONS		 LAKE COUNTY, FL REAL FLORIDA • REAL CLOSE	LAKE COUNTY 315 WEST MAIN STREET TAVARES, FL 32778	BURGESS & NIPLÉ JOHN DEE, P.E. P.E. LICENSE NUMBER 60053 1800 PEMBROOK DRIVE, SUITE 265 ORLANDO, FL 32810 CERTIFICATE OF AUTHORIZATION 9853	CR 565 (VILLA CITY ROAD) FROM NORTH OF SR 50 TO SOUTH OF US 27 FPID NO. 447609-1-58-01	CROSS SECTIONS (12)	SHEET NO.	
DATE	DESCRIPTION						57	

THE OFFICIAL RECORD OF THIS SHEET IS THE ELECTRONIC FILE DIGITALLY SIGNED AND SEALED UNDER RULE 61G15-23.004, F.A.C.

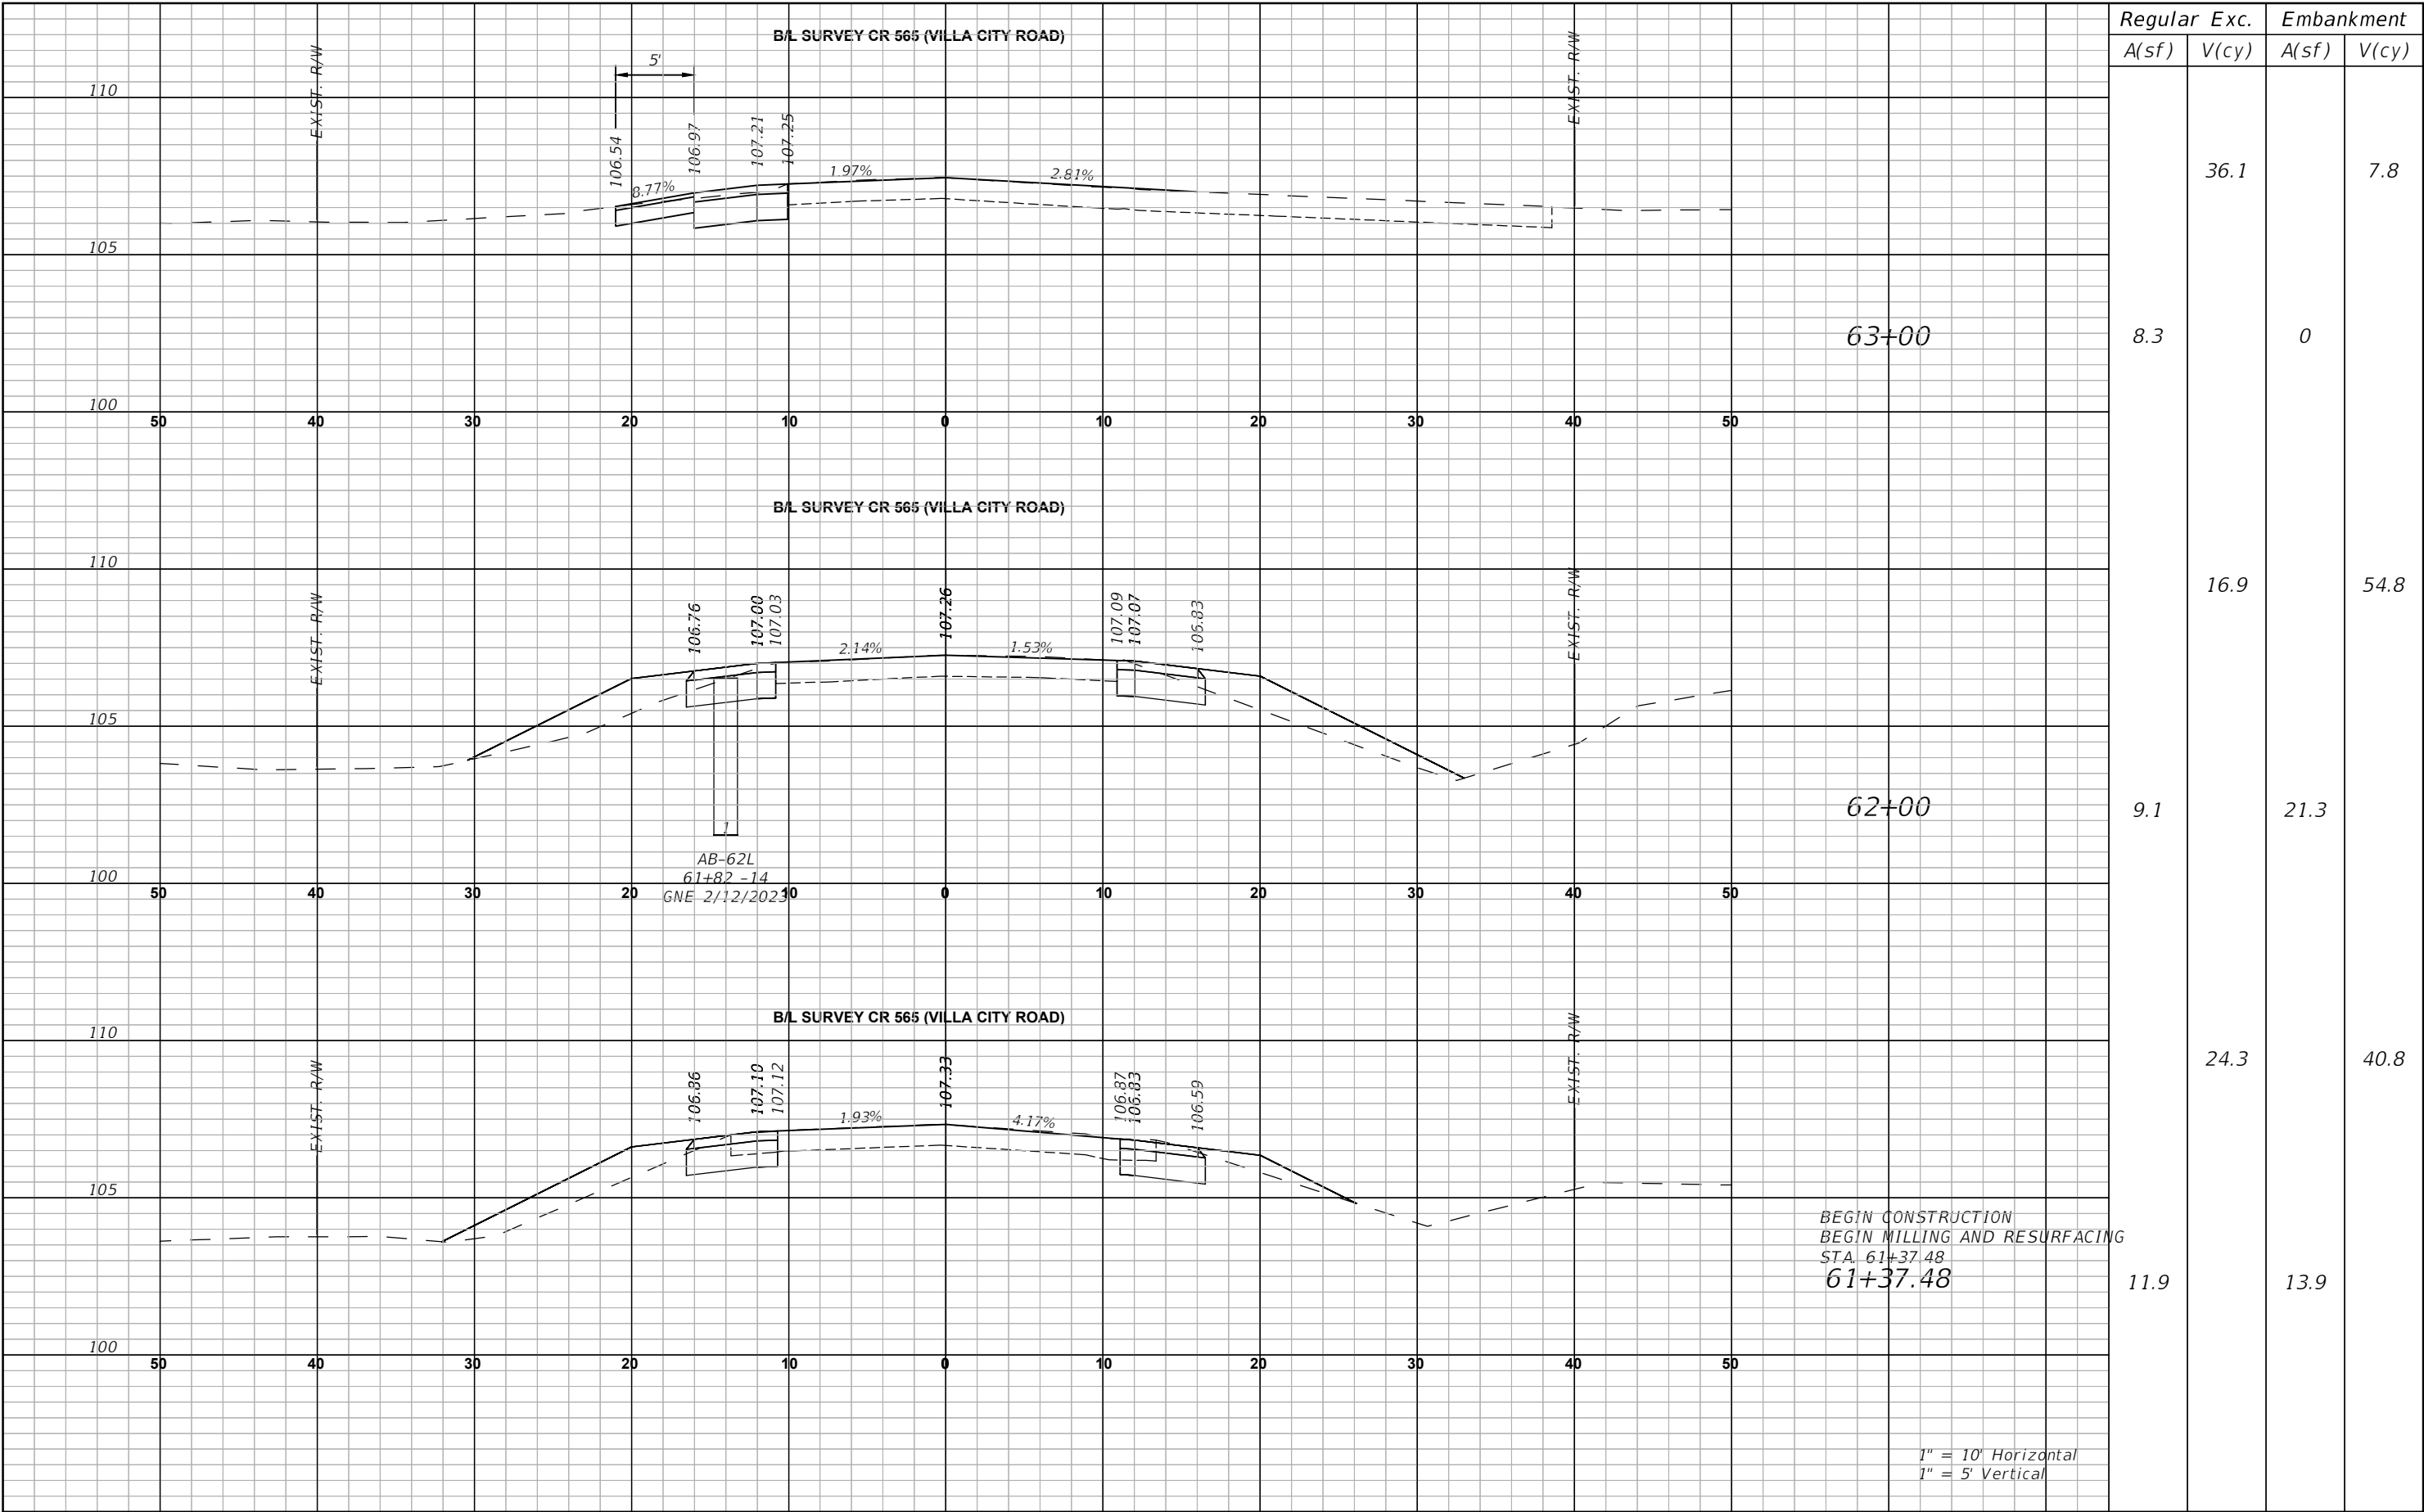


REVISIONS		 LAKE COUNTY 315 WEST MAIN STREET TAVARES, FL 32778	BURGESS & NIPLE JOHN DEE, P.E. P.E. LICENSE NUMBER 60053 1800 PEMBROOK DRIVE, SUITE 265 ORLANDO, FL 32810 CERTIFICATE OF AUTHORIZATION 9853	CR 565 (VILLA CITY ROAD) FROM NORTH OF SR 50 TO SOUTH OF US 27 FPID NO. 447609-1-58-01	CROSS SECTIONS (13)	SHEET NO.	
DATE	DESCRIPTION					58	

THE OFFICIAL RECORD OF THIS SHEET IS THE ELECTRONIC FILE DIGITALLY SIGNED AND SEALED UNDER RULE 61G15-23.004, F.A.C.

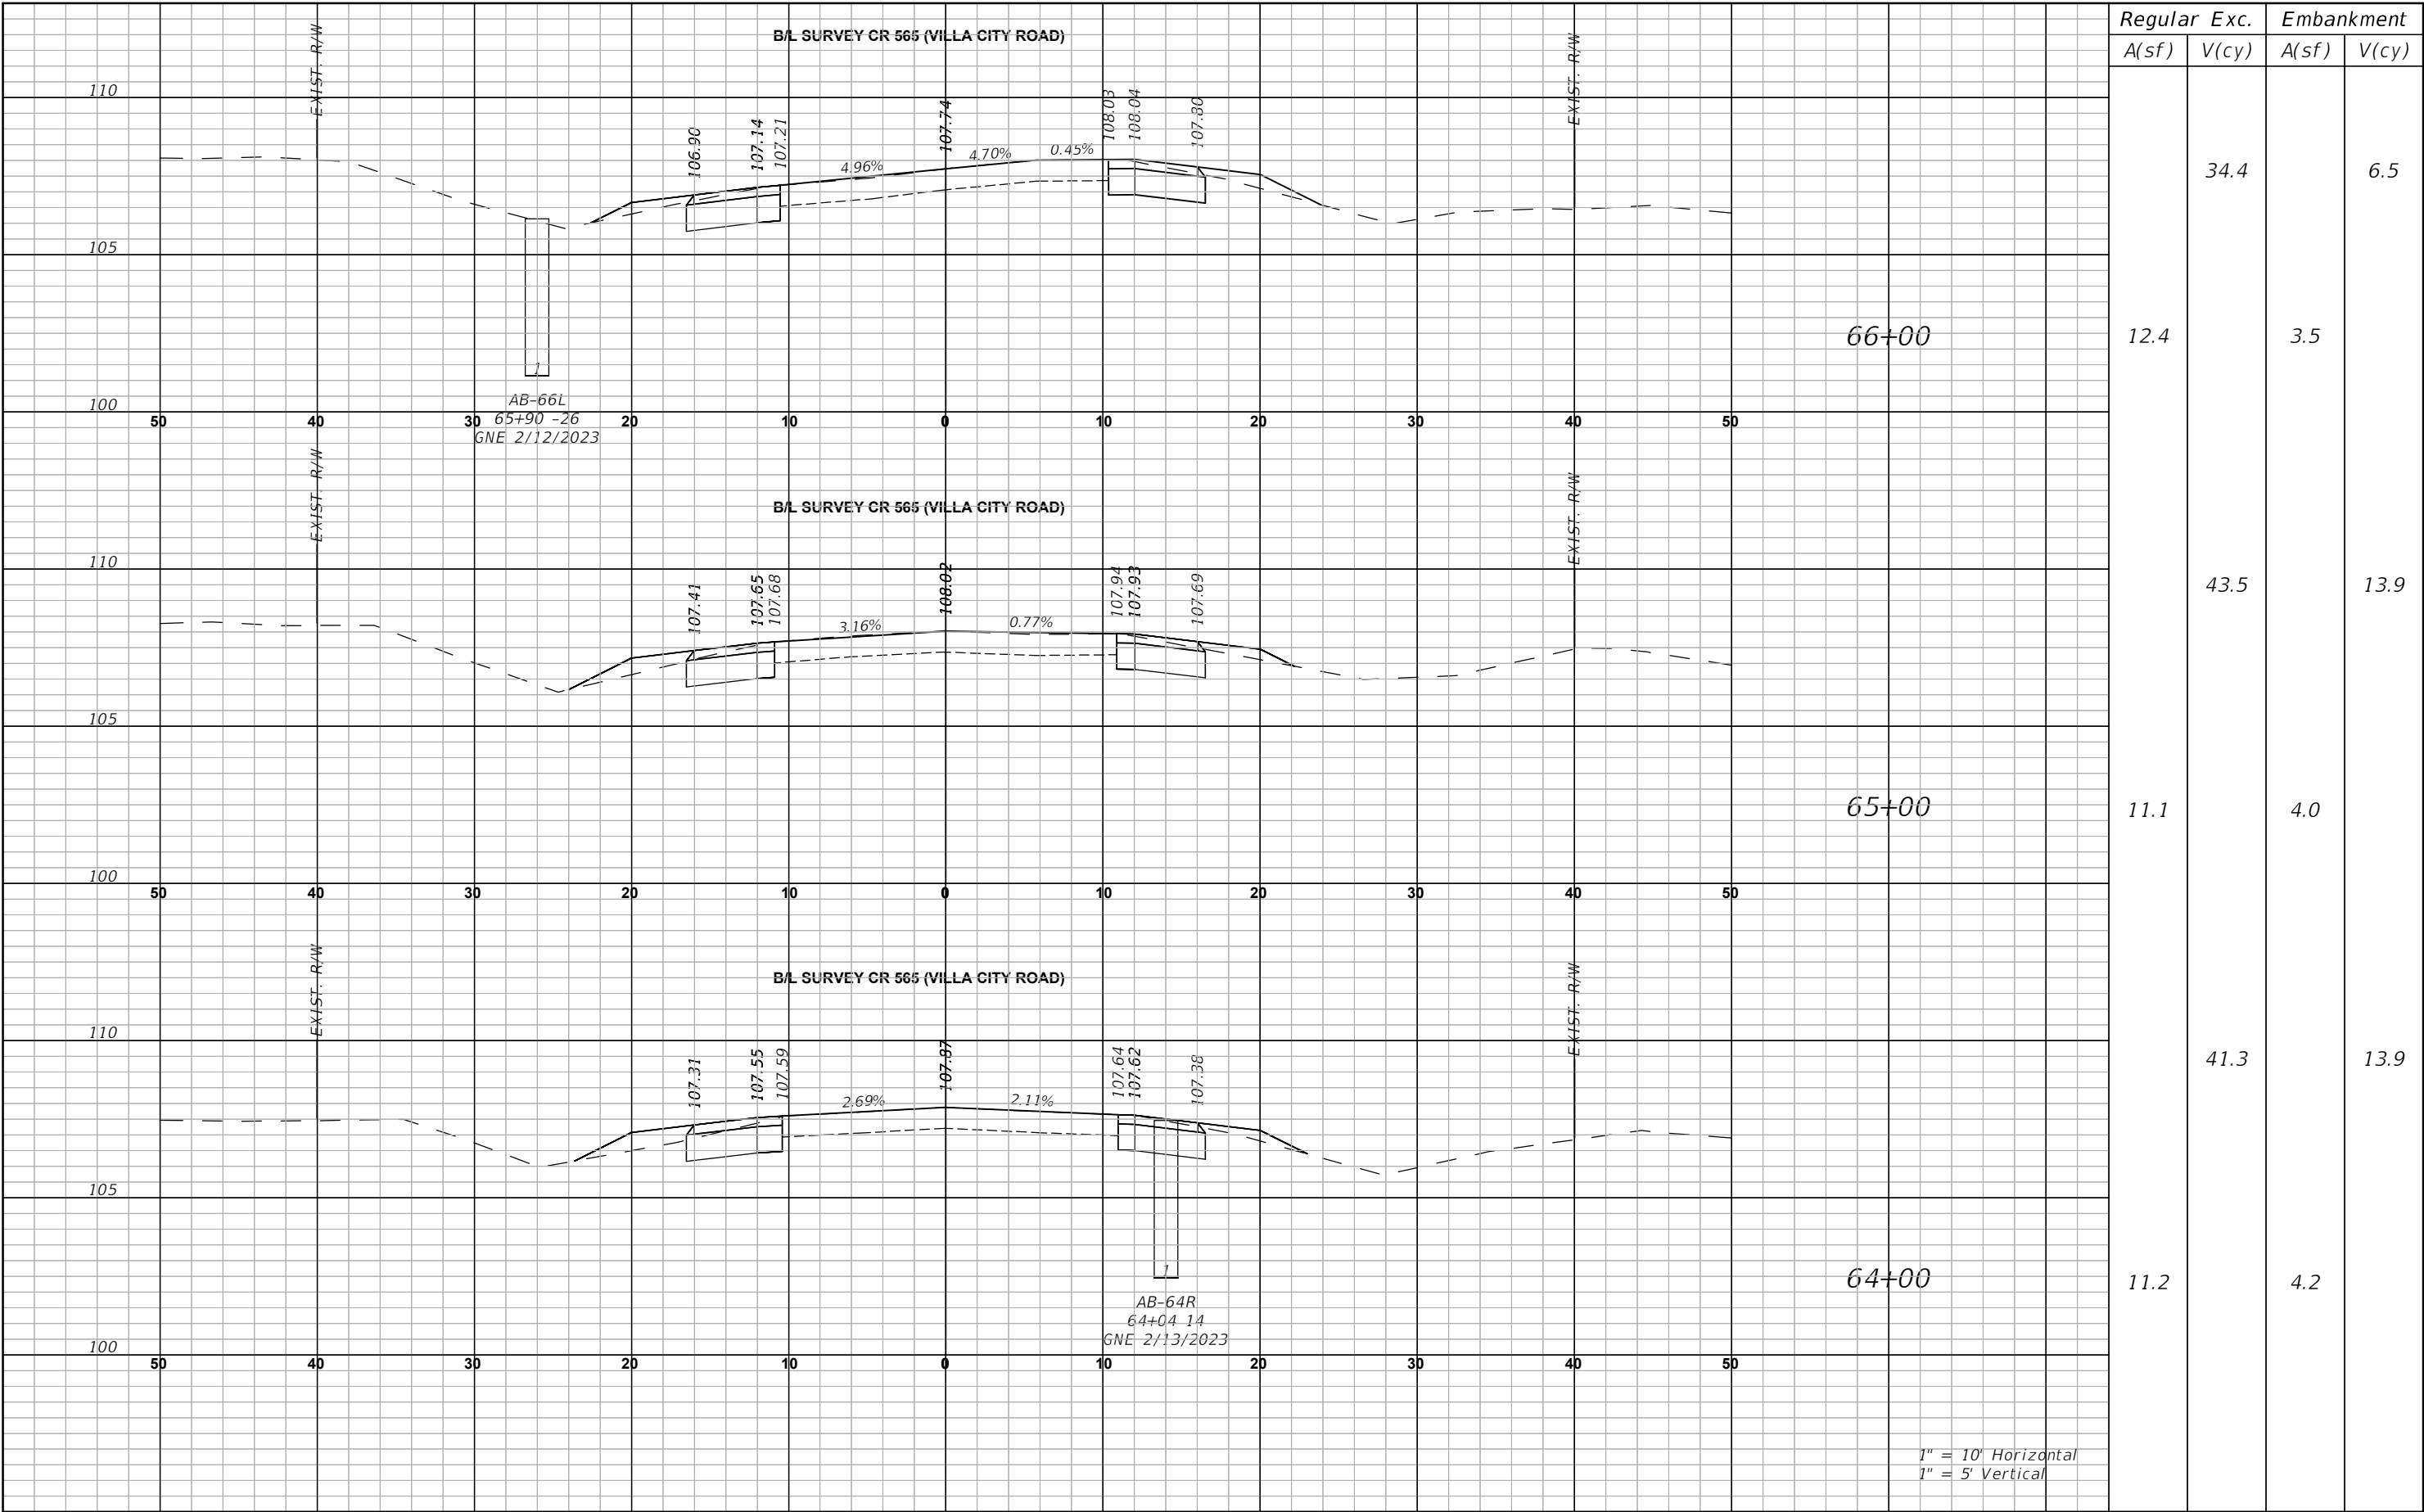

REVISIONS		 LAKE COUNTY 315 WEST MAIN STREET TAVARES, FL 32778	BURGESS & NIPLE JOHN DEE, P.E. P.E. LICENSE NUMBER 60053 1800 PEMBROOK DRIVE, SUITE 265 ORLANDO, FL 32810 CERTIFICATE OF AUTHORIZATION 9853	CR 565 (VILLA CITY ROAD) FROM NORTH OF SR 50 TO SOUTH OF US 27 FPID NO. 447609-1-58-01	CROSS SECTIONS (14)	SHEET NO.
DATE	DESCRIPTION					59

THE OFFICIAL RECORD OF THIS SHEET IS THE ELECTRONIC FILE DIGITALLY SIGNED AND SEALED UNDER RULE 61G15-23.004, F.A.C.

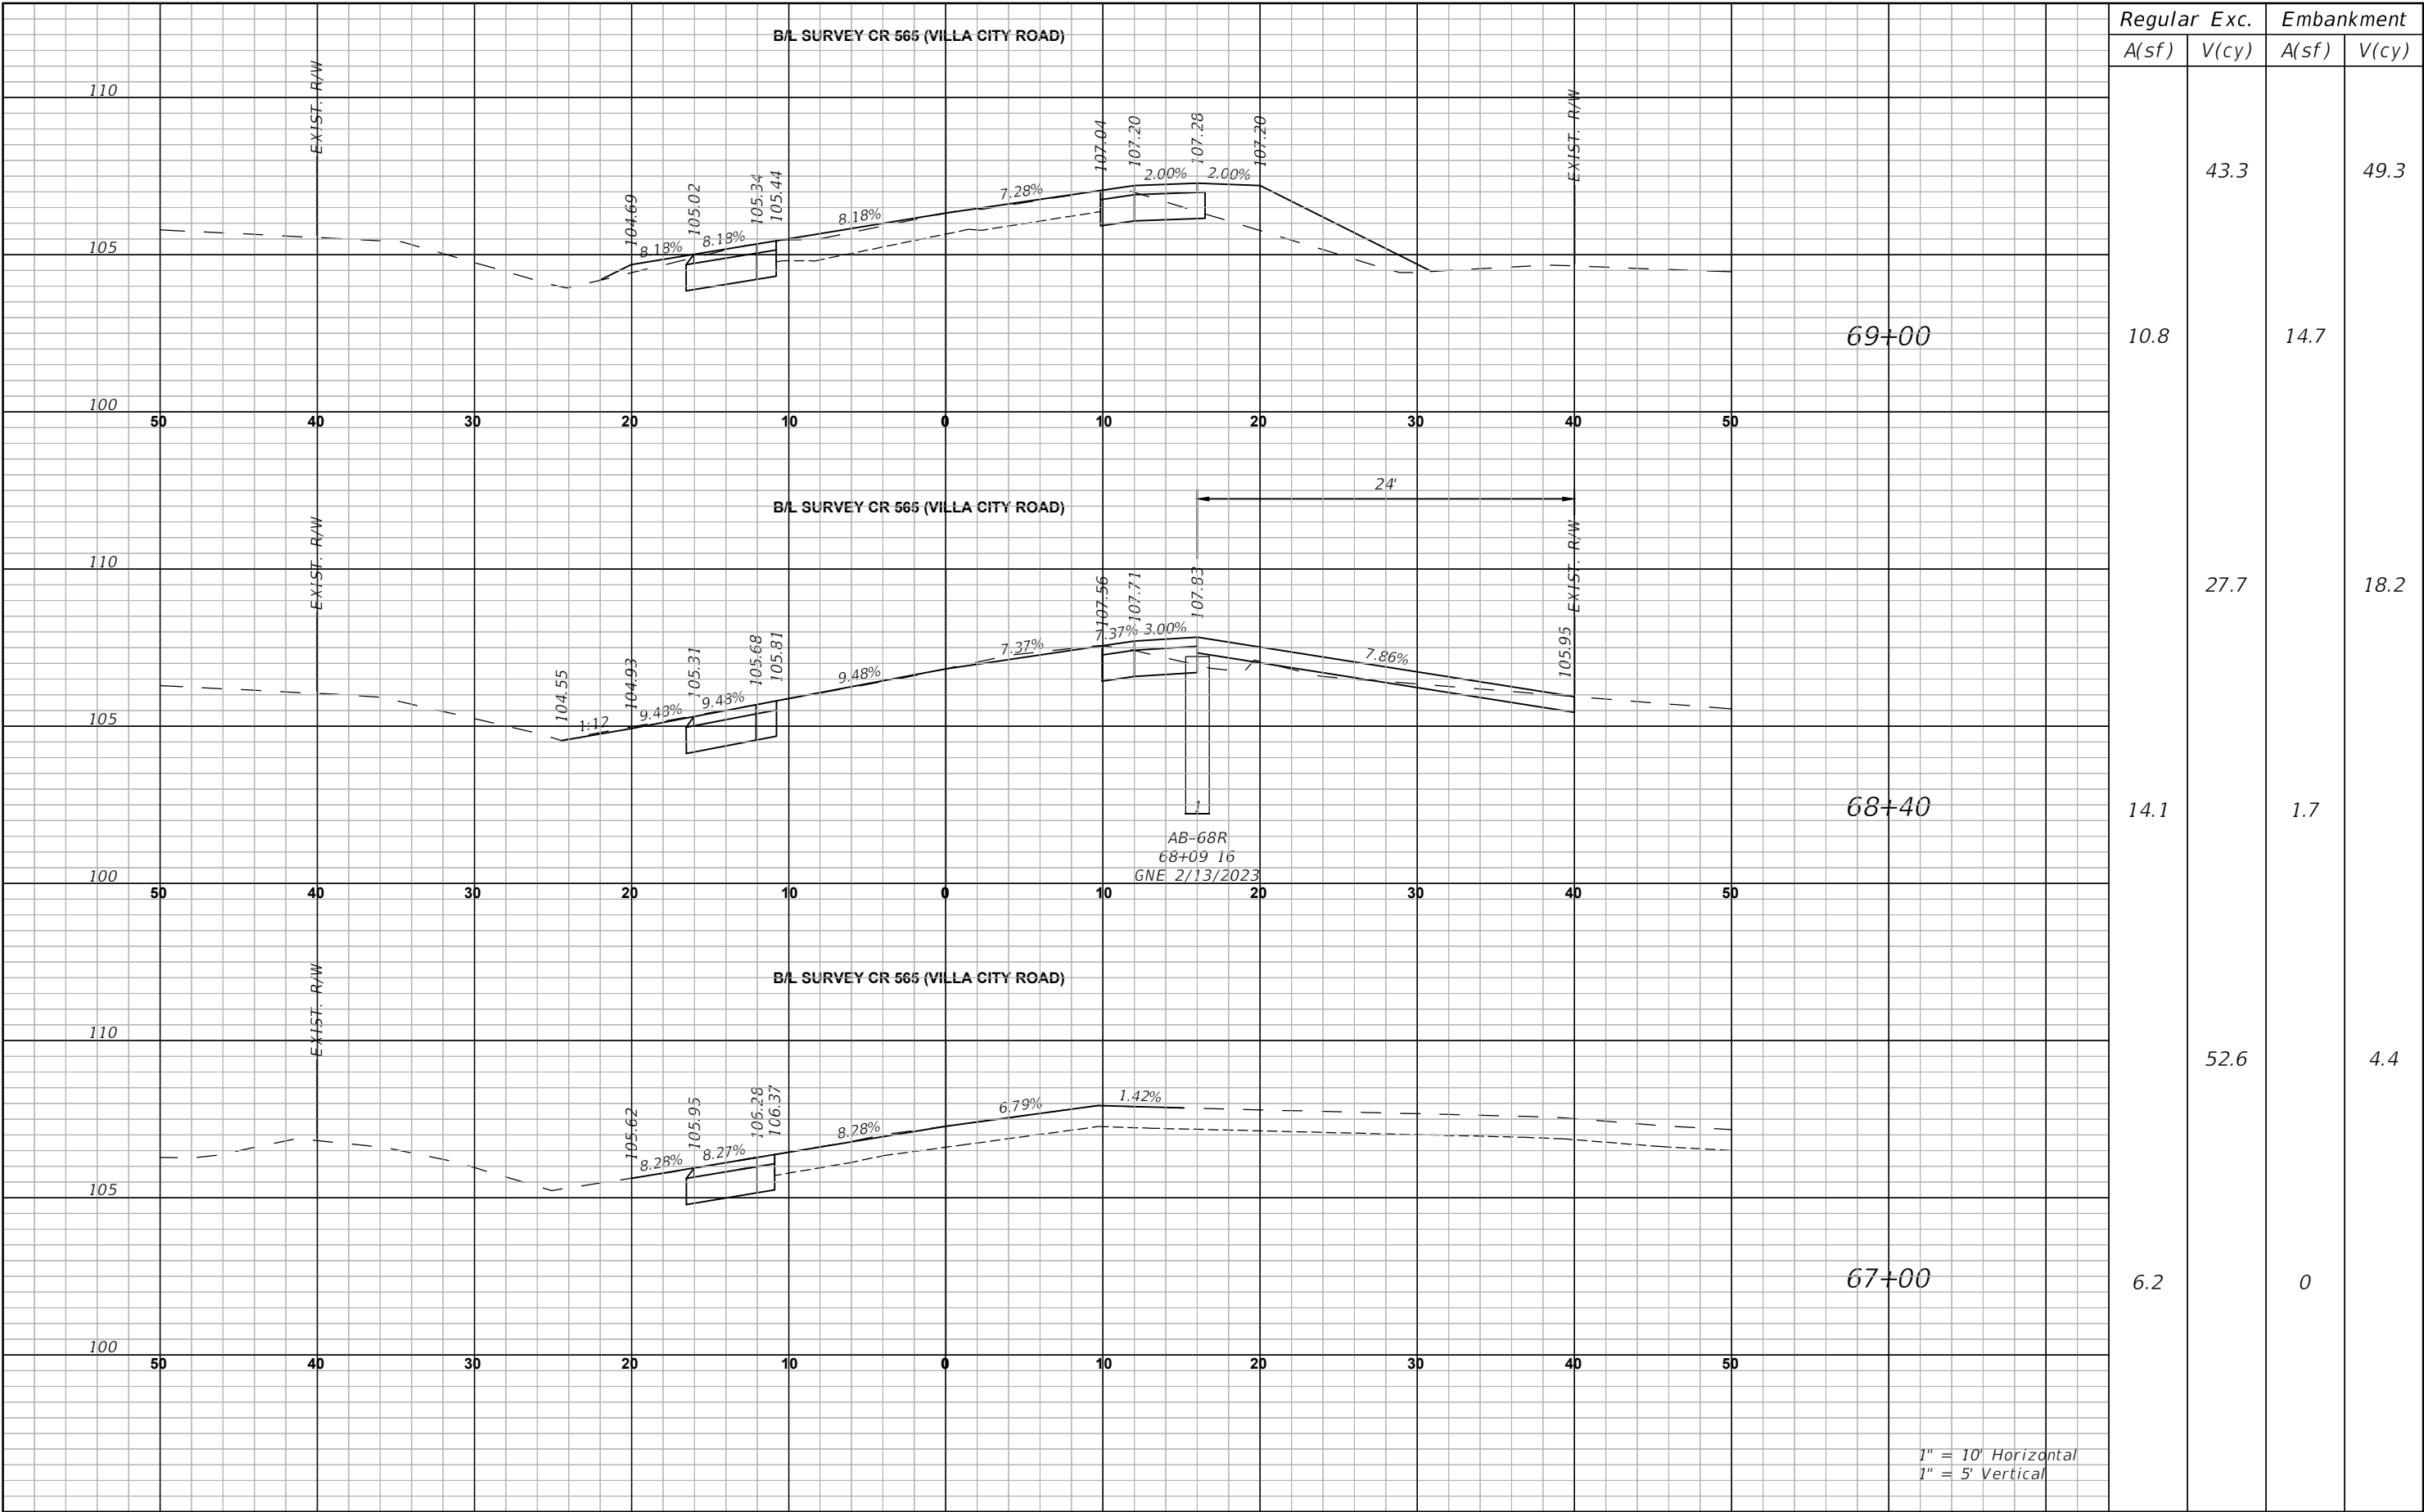

Regular		Exc.	Embankment	
A(sf)	V(cy)		A(sf)	V(cy)
10.8	43.3		14.7	49.3
14.1	27.7		1.7	18.2
6.2	52.6		0	4.4

DATE

REVISIONS
DESCRIPTION



LAKE COUNTY
315 WEST MAIN STREET
TAVARES, FL 32778

BURGESS & NIPLE
JOHN DEE, P.E.
P.E. LICENSE NUMBER 60053
1800 PEMBROOK DRIVE, SUITE 265
ORLANDO, FL 32810
CERTIFICATE OF AUTHORIZATION 9853


CR 565 (VILLA CITY ROAD)
FROM NORTH OF SR 50 TO SOUTH OF US 27
FPID NO. 447609-1-58-01

CROSS SECTIONS (15)

SHEET NO.
60


THE OFFICIAL RECORD OF THIS SHEET IS THE ELECTRONIC FILE DIGITALLY SIGNED AND SEALED UNDER RULE 61G15-23.004, F.A.C.

John Hutchison 5/26/2026 11:11:50 AM P:\PR60605\CAD\Roadway\RD\SRD03.dwg

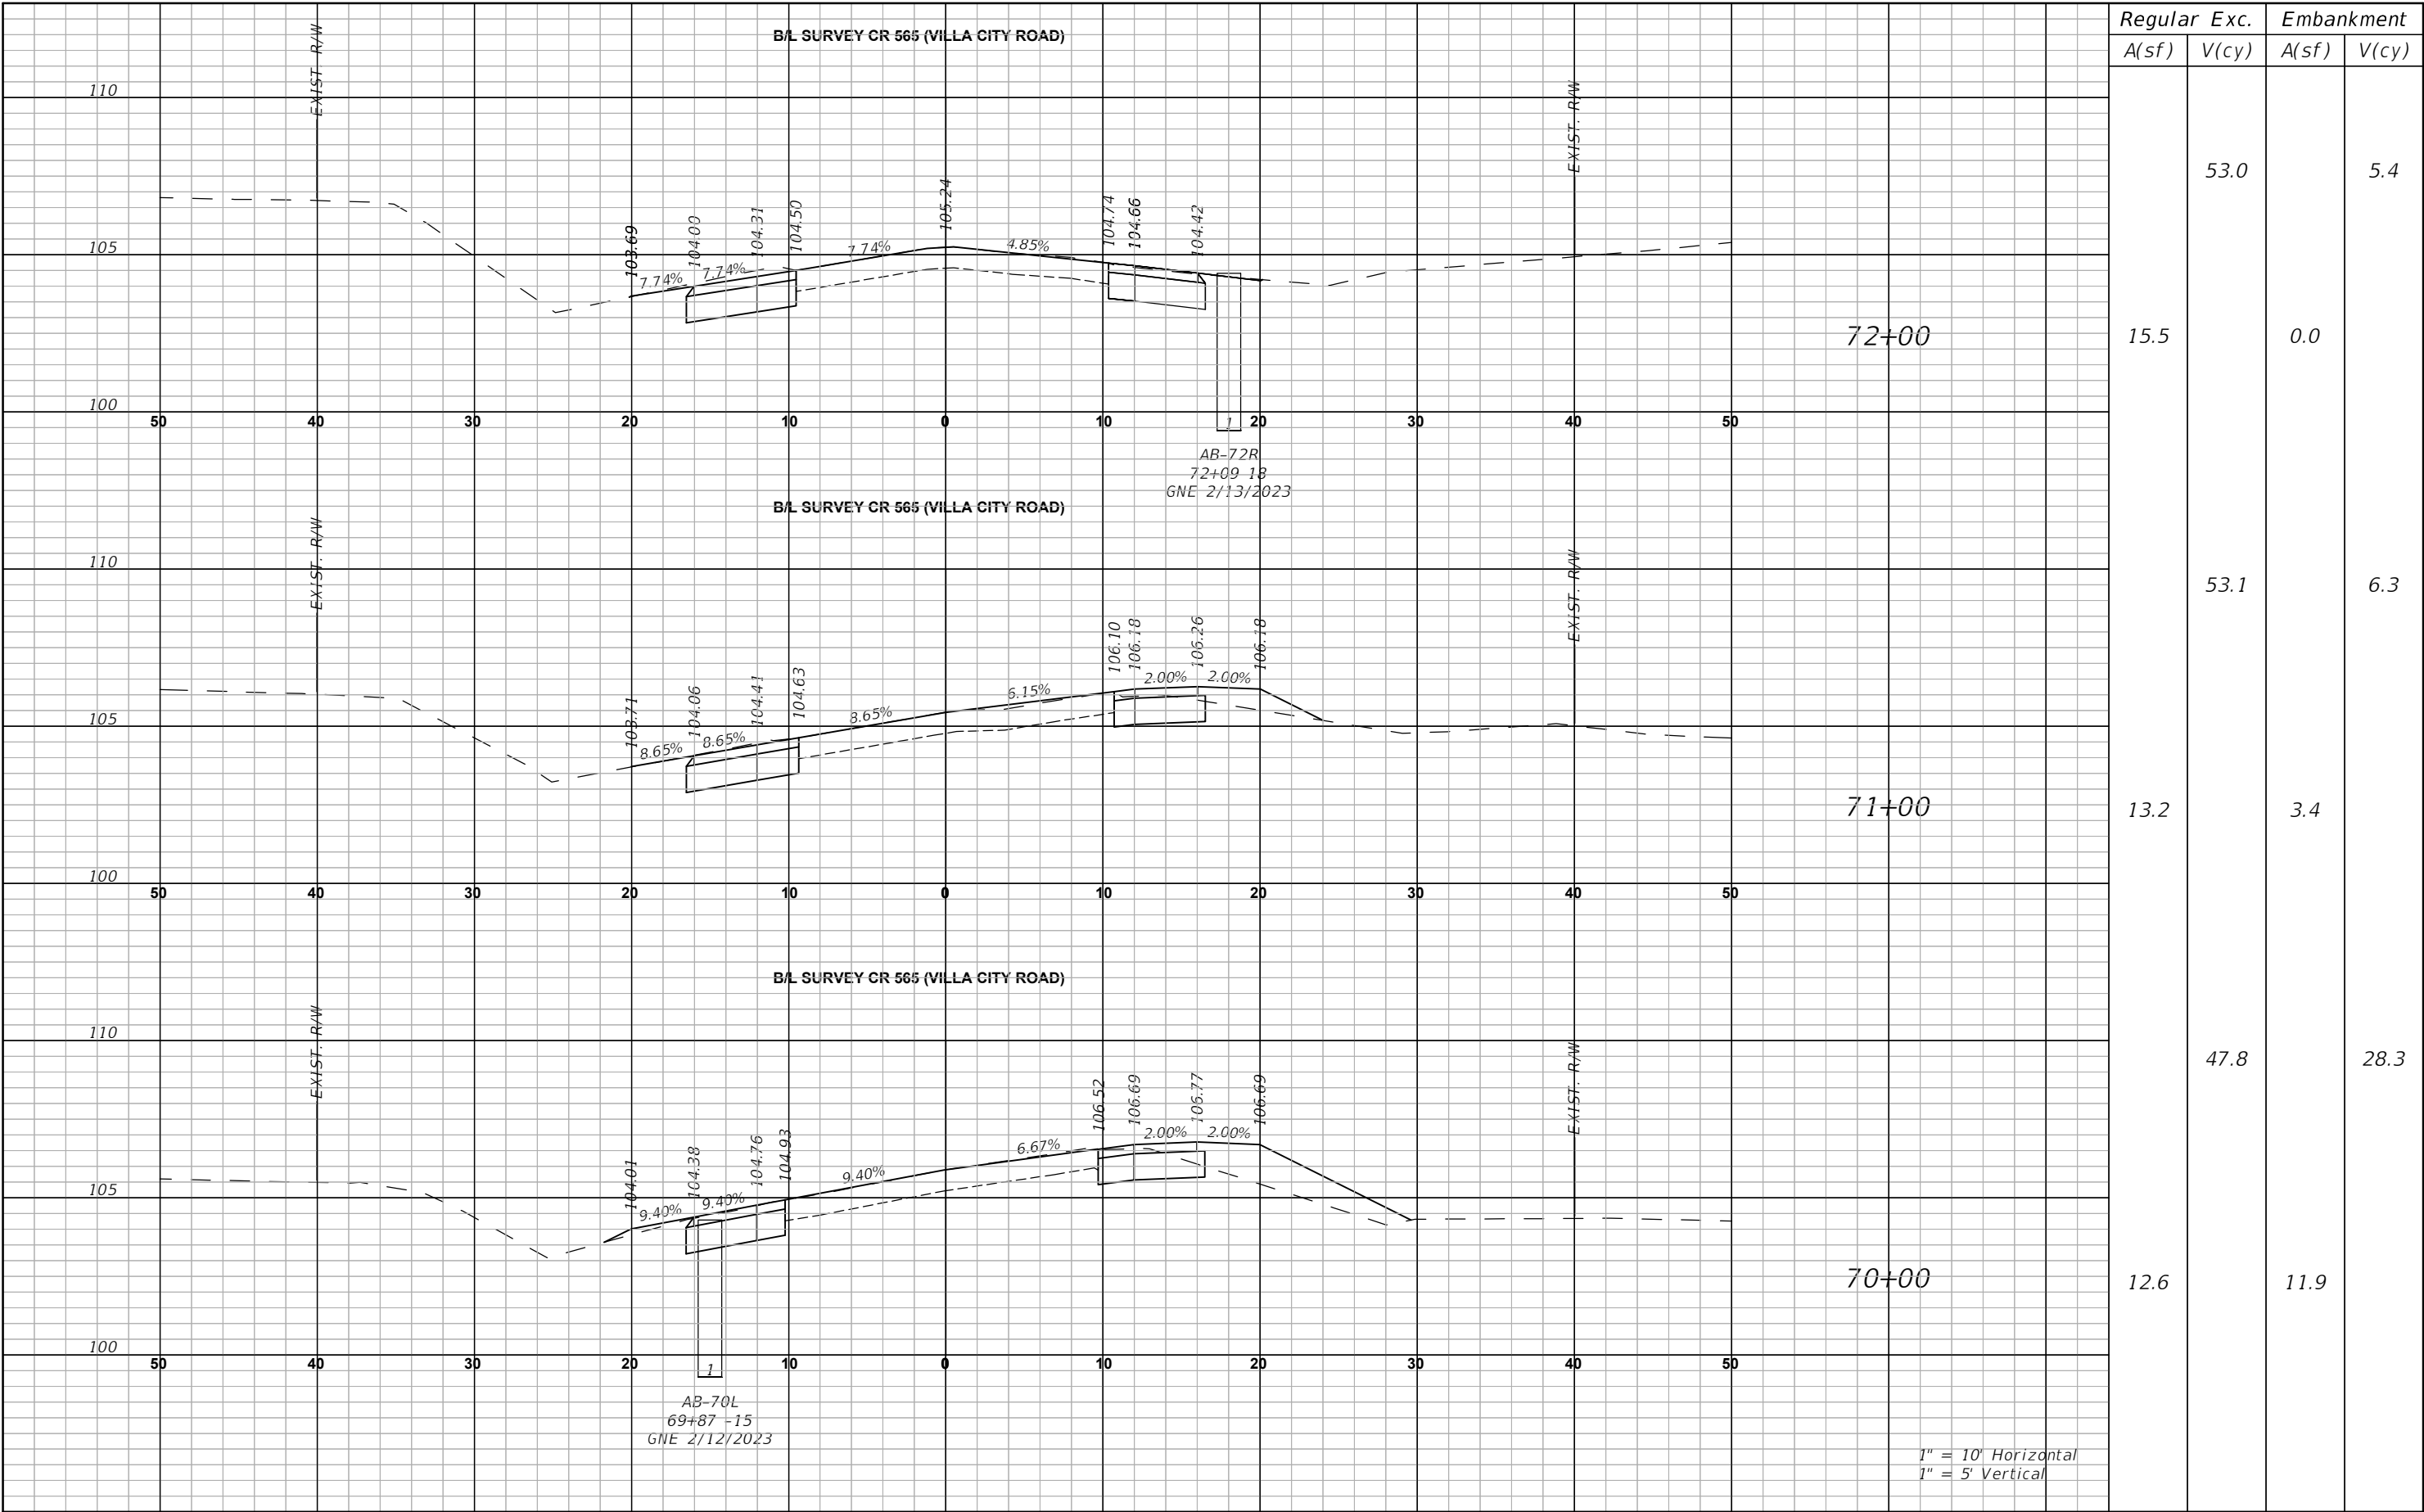


REVISIONS		LAKE COUNTY, FL REAL FLORIDA • REAL CLOSE	LAKE COUNTY 315 WEST MAIN STREET TAVARES, FL 32778	BURGESS & NIPLE JOHN DEE, P.E. P.E. LICENSE NUMBER 60053 1800 PEMBROOK DRIVE, SUITE 265 ORLANDO, FL 32810 CERTIFICATE OF AUTHORIZATION 9853	CR 565 (VILLA CITY ROAD) FROM NORTH OF SR 50 TO SOUTH OF US 27 FPID NO. 447609-1-58-01	CROSS SECTIONS (16)		SHEET NO.	
DATE	DESCRIPTION							61	

THE OFFICIAL RECORD OF THIS SHEET IS THE ELECTRONIC FILE DIGITALLY SIGNED AND SEALED UNDER RULE 61G15-23.004, F.A.C.

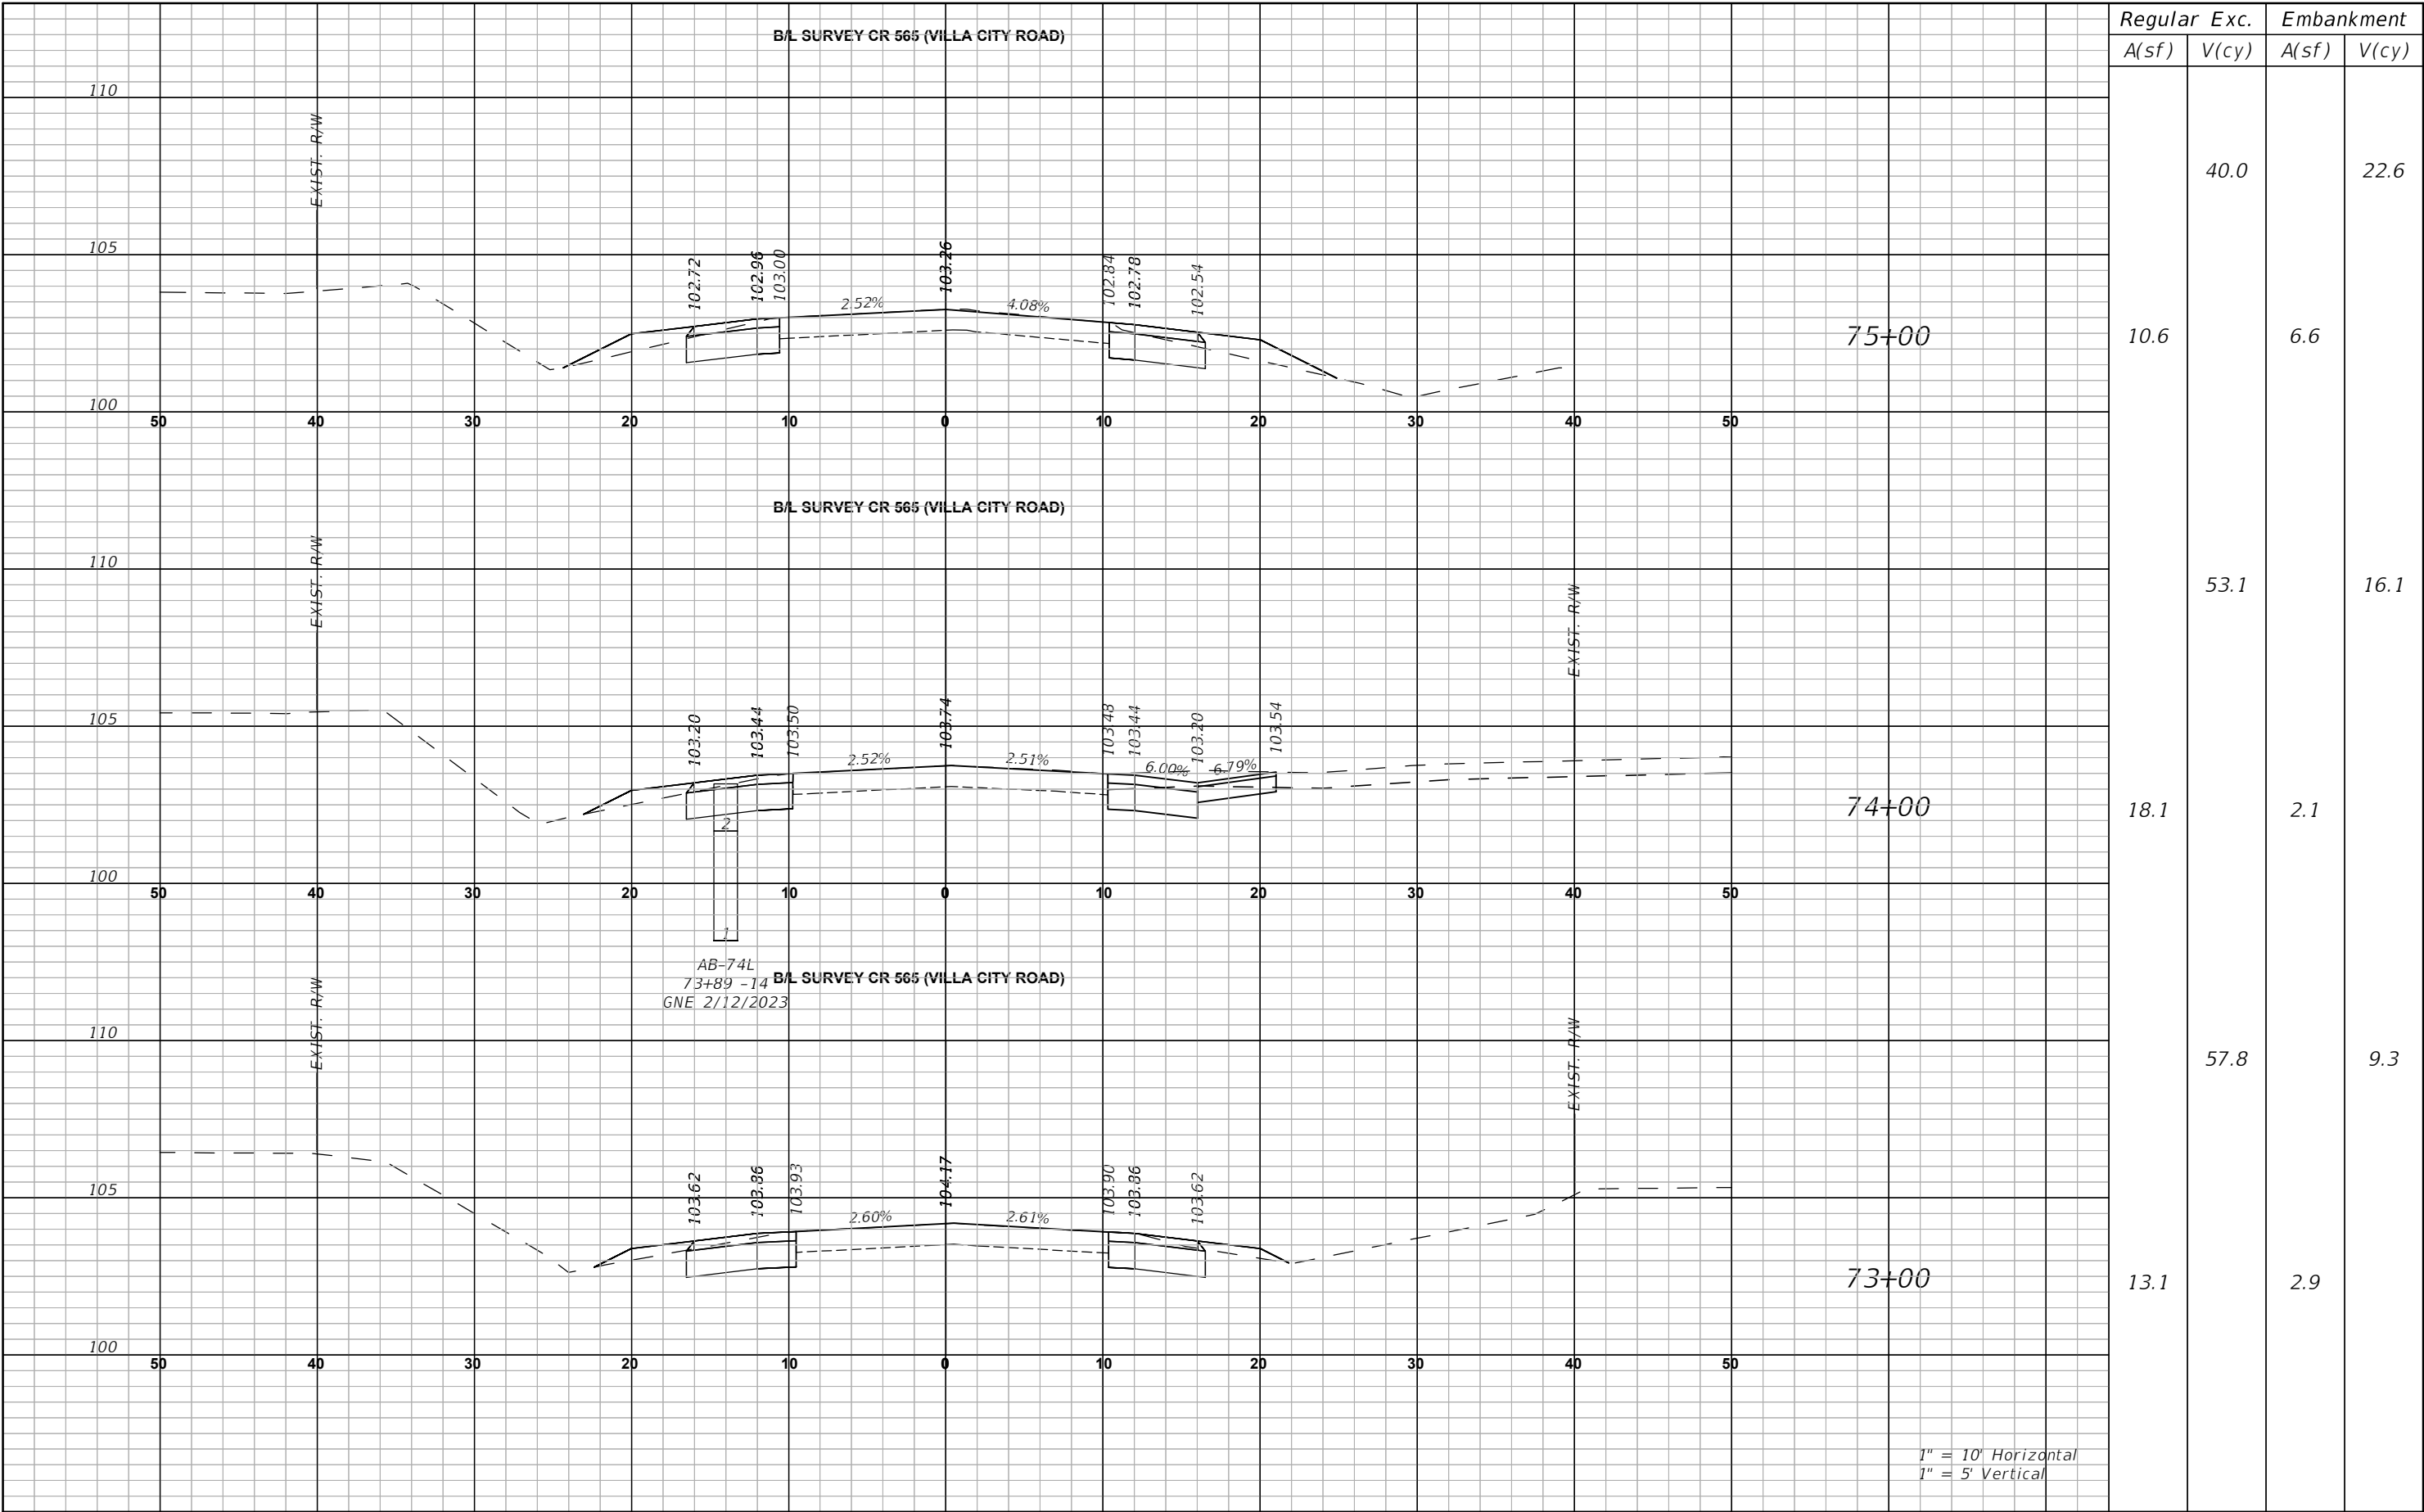

REVISIONS		 LAKE COUNTY 315 WEST MAIN STREET TAVARES, FL 32778	BURGESS & NIPLE JOHN DEE, P.E. P.E. LICENSE NUMBER 60053 1800 PEMBROOK DRIVE, SUITE 265 ORLANDO, FL 32810 CERTIFICATE OF AUTHORIZATION 9853	CR 565 (VILLA CITY ROAD) FROM NORTH OF SR 50 TO SOUTH OF US 27 FPID NO. 447609-1-58-01	CROSS SECTIONS (17)	SHEET NO.
DATE	DESCRIPTION					62

THE OFFICIAL RECORD OF THIS SHEET IS THE ELECTRONIC FILE DIGITALLY SIGNED AND SEALED UNDER RULE 61G15-23.004, F.A.C.

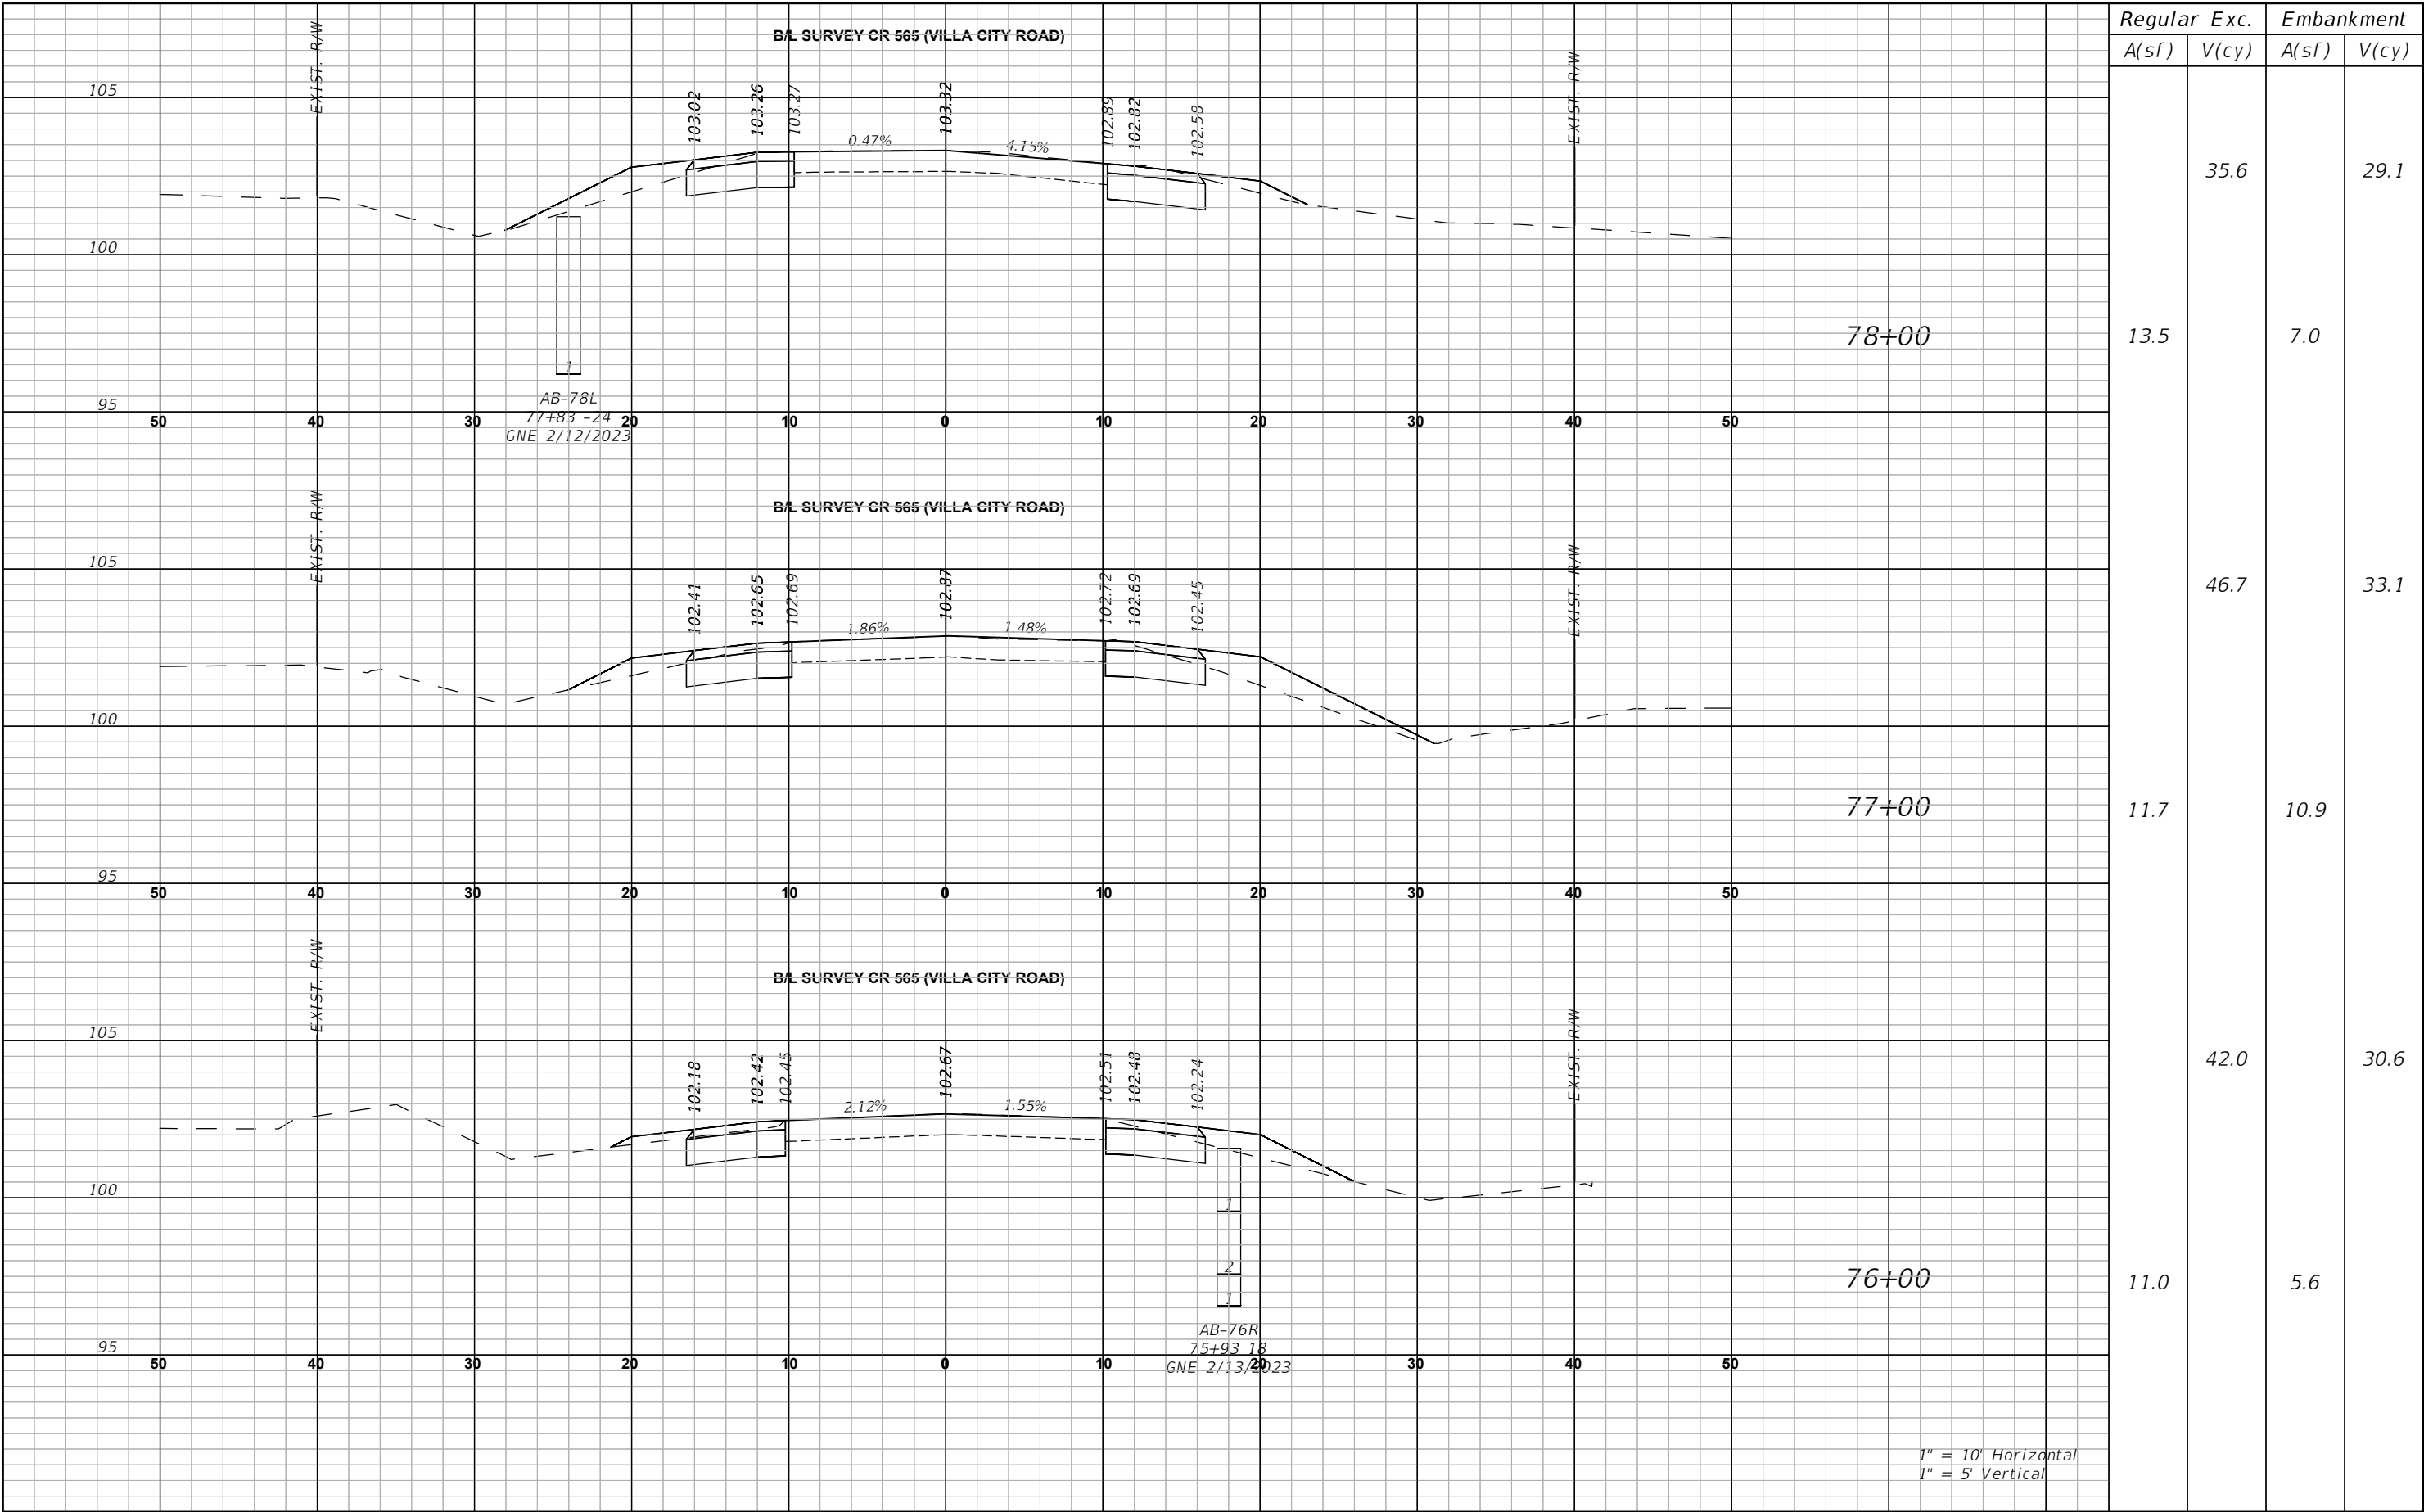

Regular		Exc.	Embankment	
A(sf)	V(cy)		A(sf)	V(cy)

13.5	35.6	7.0	29.1
11.7	46.7	10.9	33.1
11.0	42.0	5.6	30.6

DATE

REVISIONS
DESCRIPTION



LAKE COUNTY, FL
REAL FLORIDA • REAL CLOSE

BURGESS & NIPLÉ


JOHN DEE, P.E.
P.E. LICENSE NUMBER 60053
1800 PEMBROOK DRIVE, SUITE 265
ORLANDO, FL 32810
CERTIFICATE OF AUTHORIZATION 9853

CR 565 (VILLA CITY ROAD)
FROM NORTH OF SR 50 TO SOUTH OF US 27
FPID NO. 447609-1-58-01

CROSS SECTIONS (18)

SHEET NO.
63

THE OFFICIAL RECORD OF THIS SHEET IS THE ELECTRONIC FILE DIGITALLY SIGNED AND SEALED UNDER RULE 61G15-23.004, F.A.C.

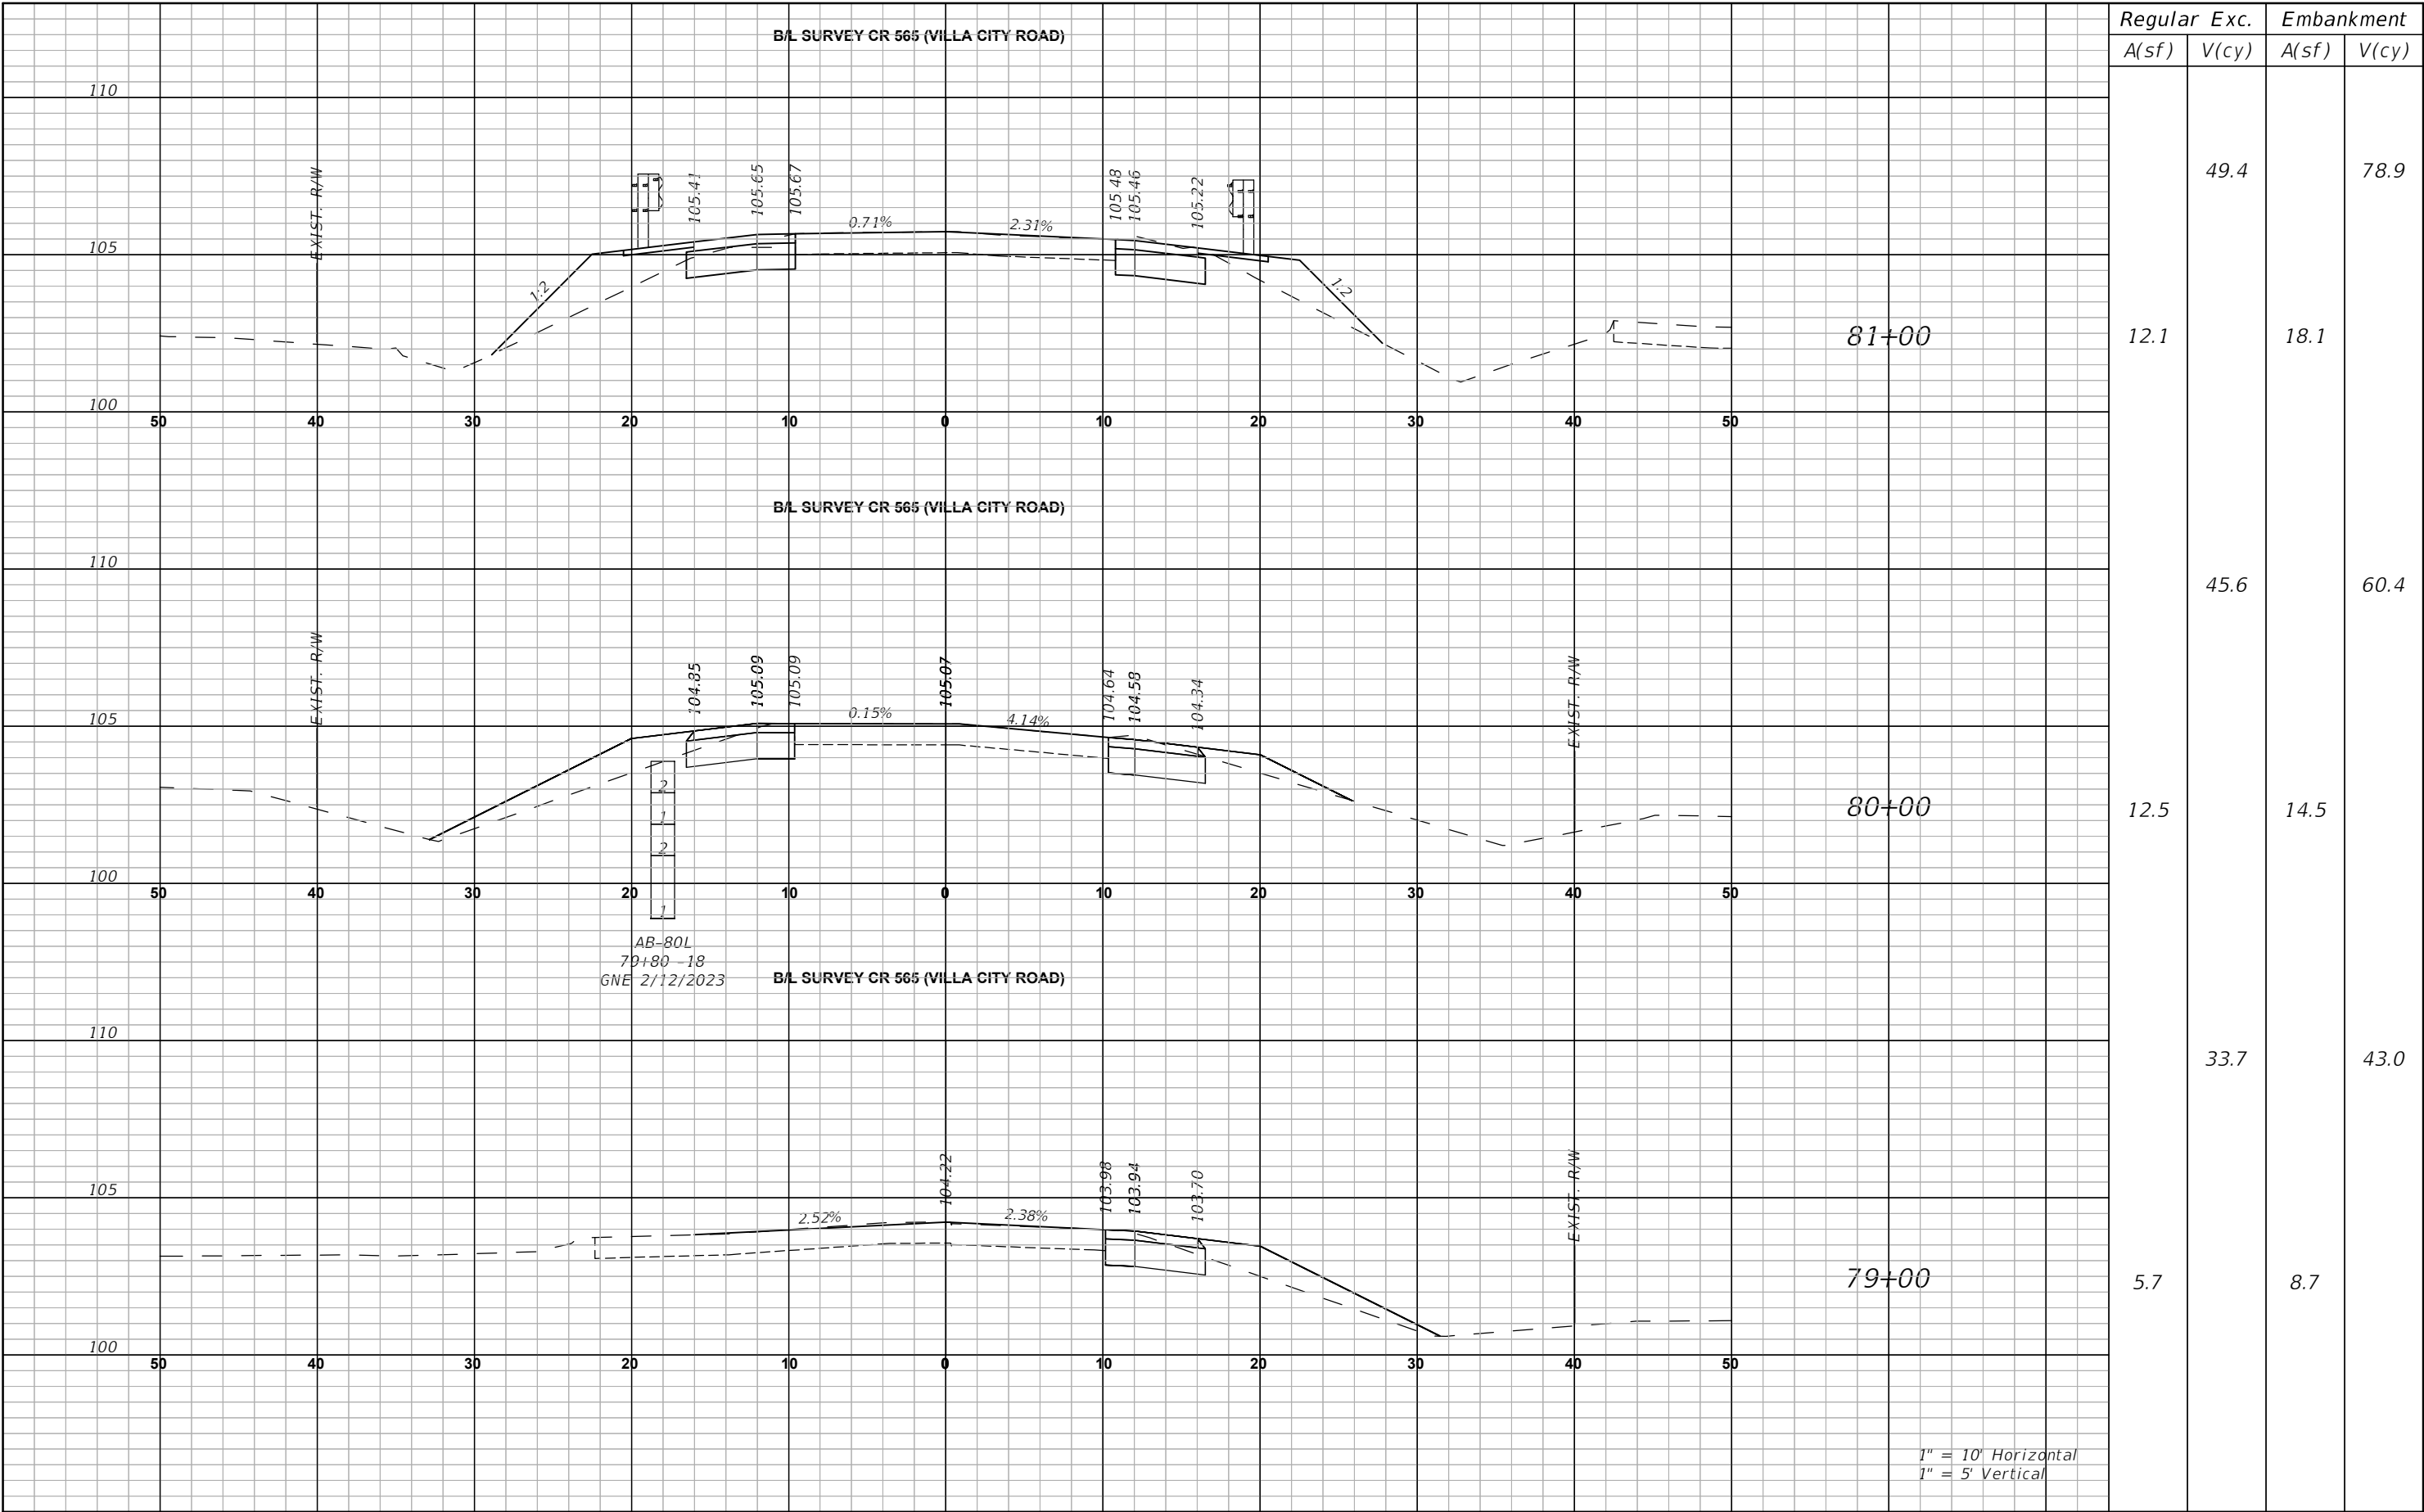


Regular A(sf)	Exc. V(cy)	Embankment	
		A(sf)	V(cy)
12.1	49.4	18.1	78.9
12.5	45.6	14.5	60.4
5.7	33.7	8.7	43.0

1" = 10' Horizontal
1" = 5' Vertical


REVISIONS		 LAKE COUNTY 315 WEST MAIN STREET TAVARES, FL 32778	BURGESS & NIPLE JOHN DEE, P.E. P.E. LICENSE NUMBER 60053 1800 PEMBROOK DRIVE, SUITE 265 ORLANDO, FL 32810 CERTIFICATE OF AUTHORIZATION 9853	CR 565 (VILLA CITY ROAD) FROM NORTH OF SR 50 TO SOUTH OF US 27 FPID NO. 447609-1-58-01	CROSS SECTIONS (19)	SHEET NO. 64
DATE	DESCRIPTION					

THE OFFICIAL RECORD OF THIS SHEET IS THE ELECTRONIC FILE DIGITALLY SIGNED AND SEALED UNDER RULE 61G15-23.004, F.A.C.

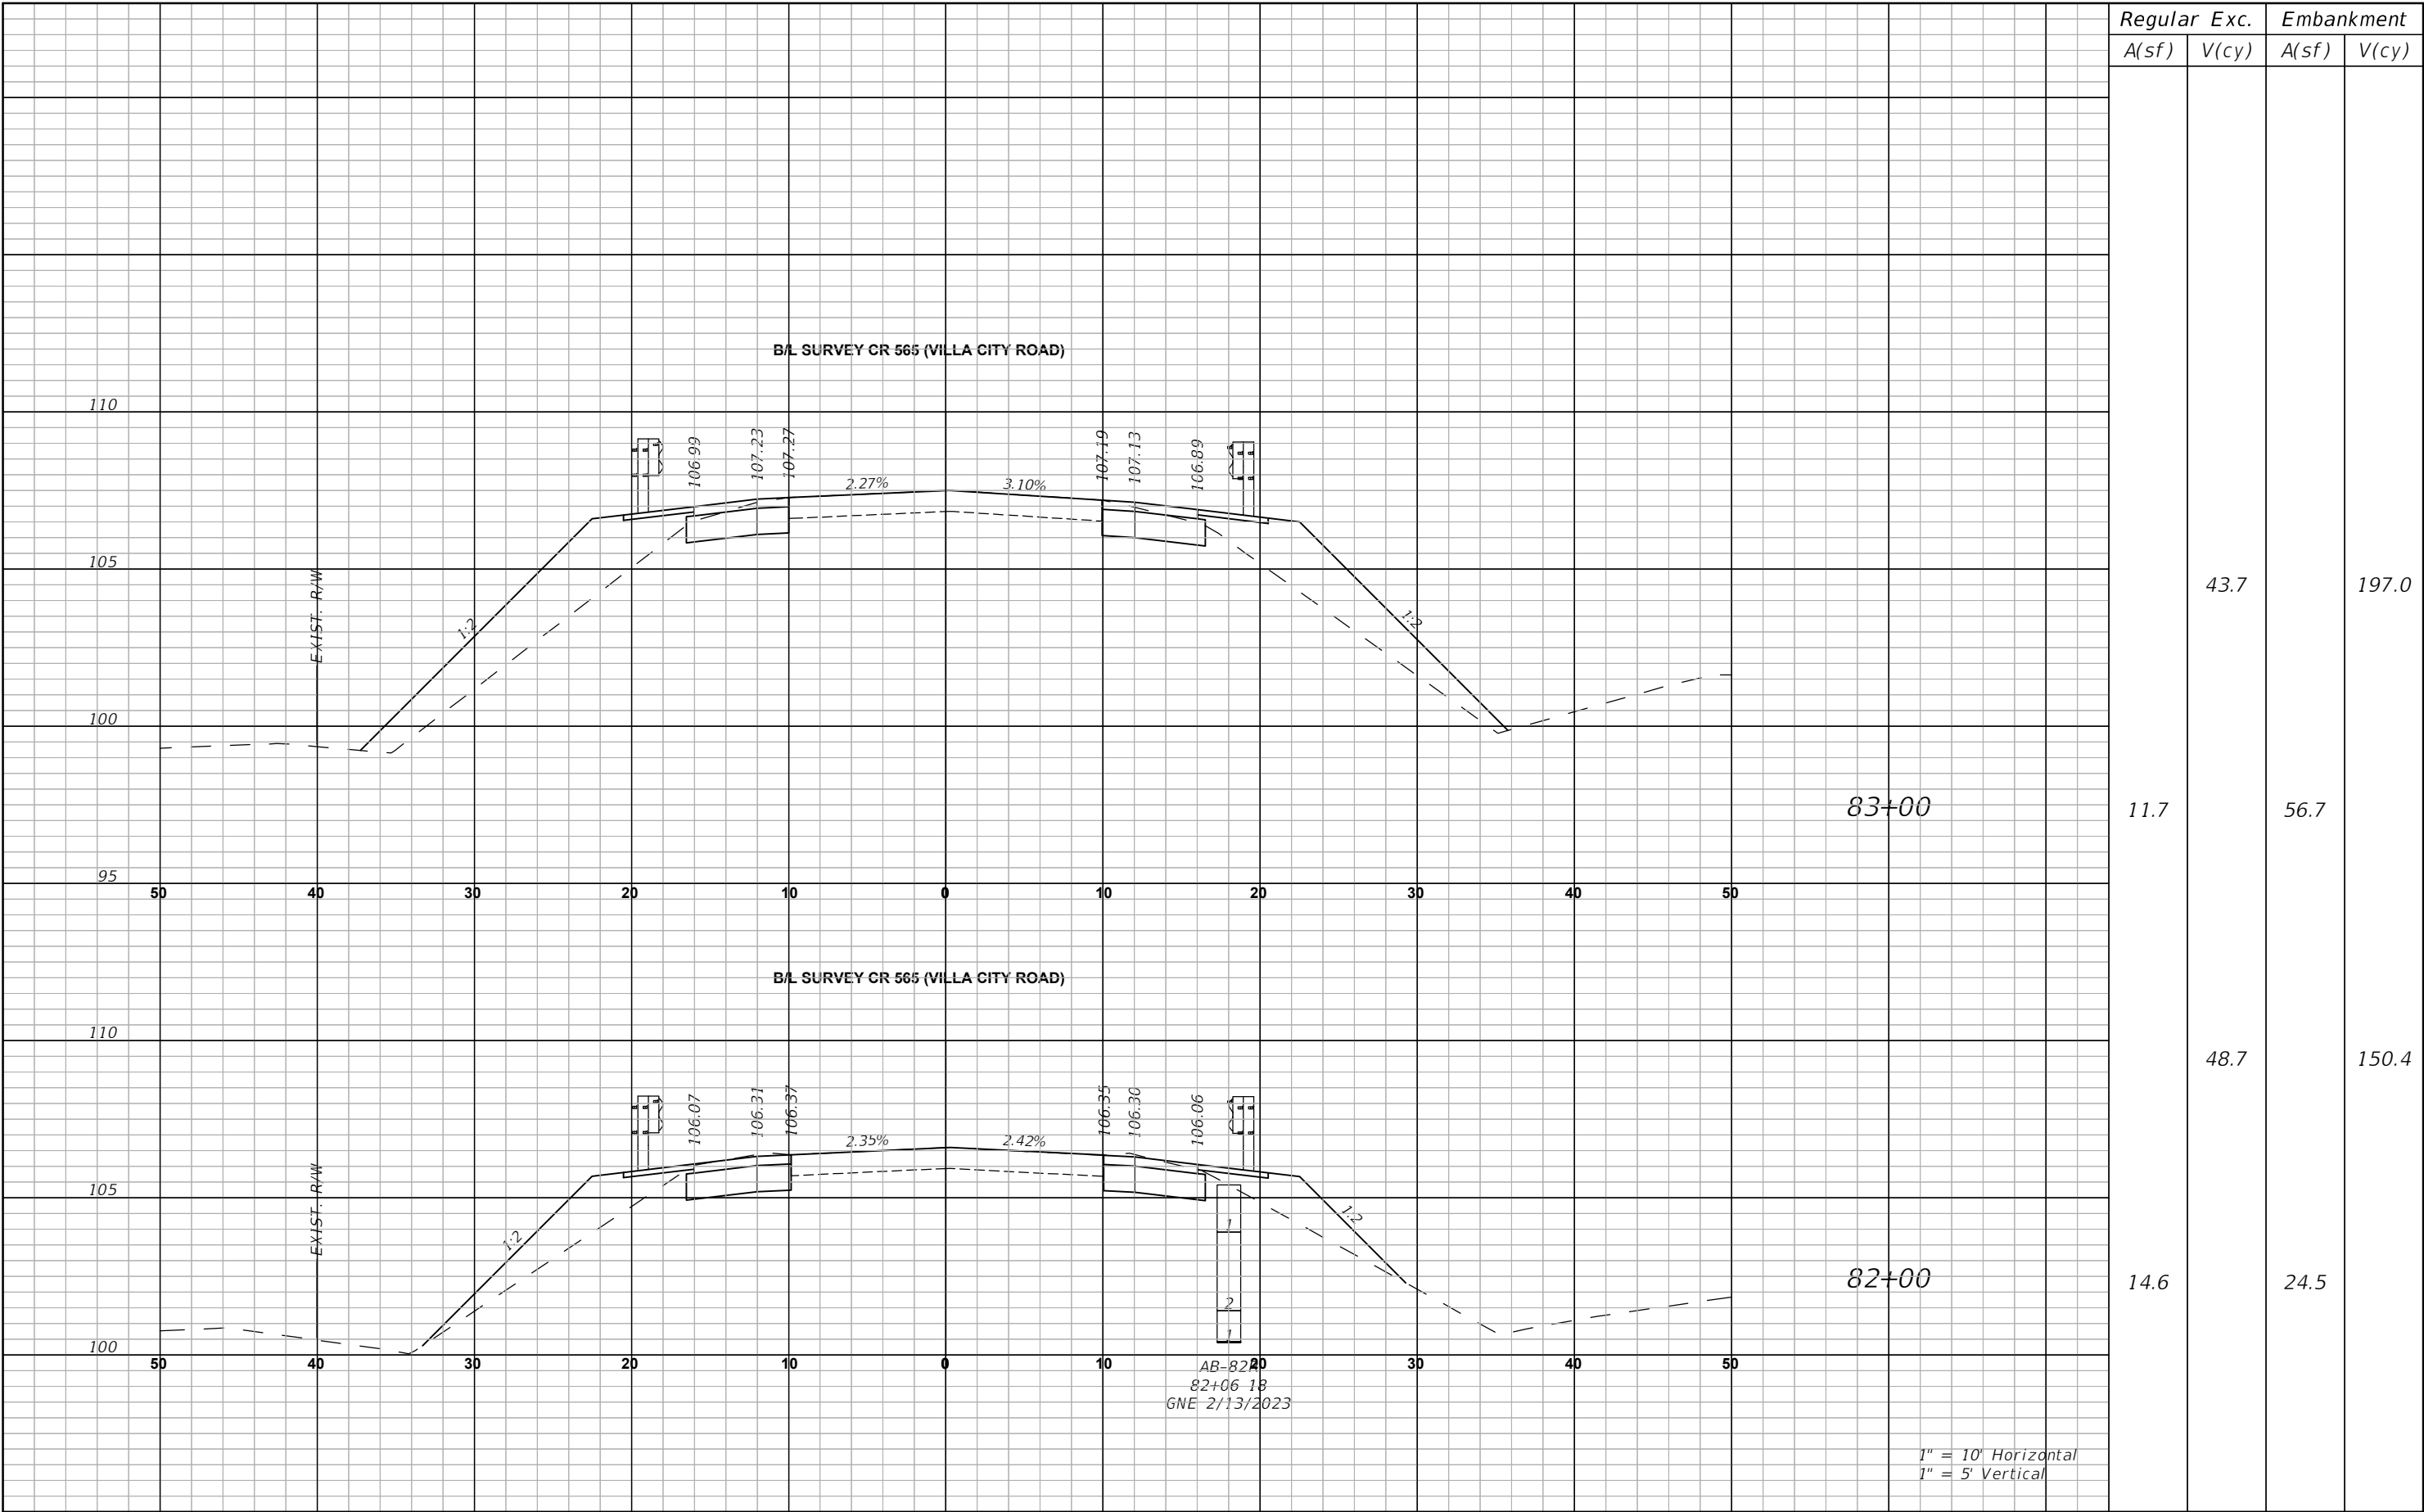


REVISIONS		 LAKE COUNTY 315 WEST MAIN STREET TAVARES, FL 32778	BURGESS & NIPLE JOHN DEE, P.E. P.E. LICENSE NUMBER 60053 1800 PEMBROOK DRIVE, SUITE 265 ORLANDO, FL 32810 CERTIFICATE OF AUTHORIZATION 9853	CR 565 (VILLA CITY ROAD) FROM NORTH OF SR 50 TO SOUTH OF US 27 FPID NO. 447609-1-58-01	CROSS SECTIONS (20)	SHEET NO.	
DATE	DESCRIPTION					65	

THE OFFICIAL RECORD OF THIS SHEET IS THE ELECTRONIC FILE DIGITALLY SIGNED AND SEALED UNDER RULE 61G15-23.004, F.A.C.

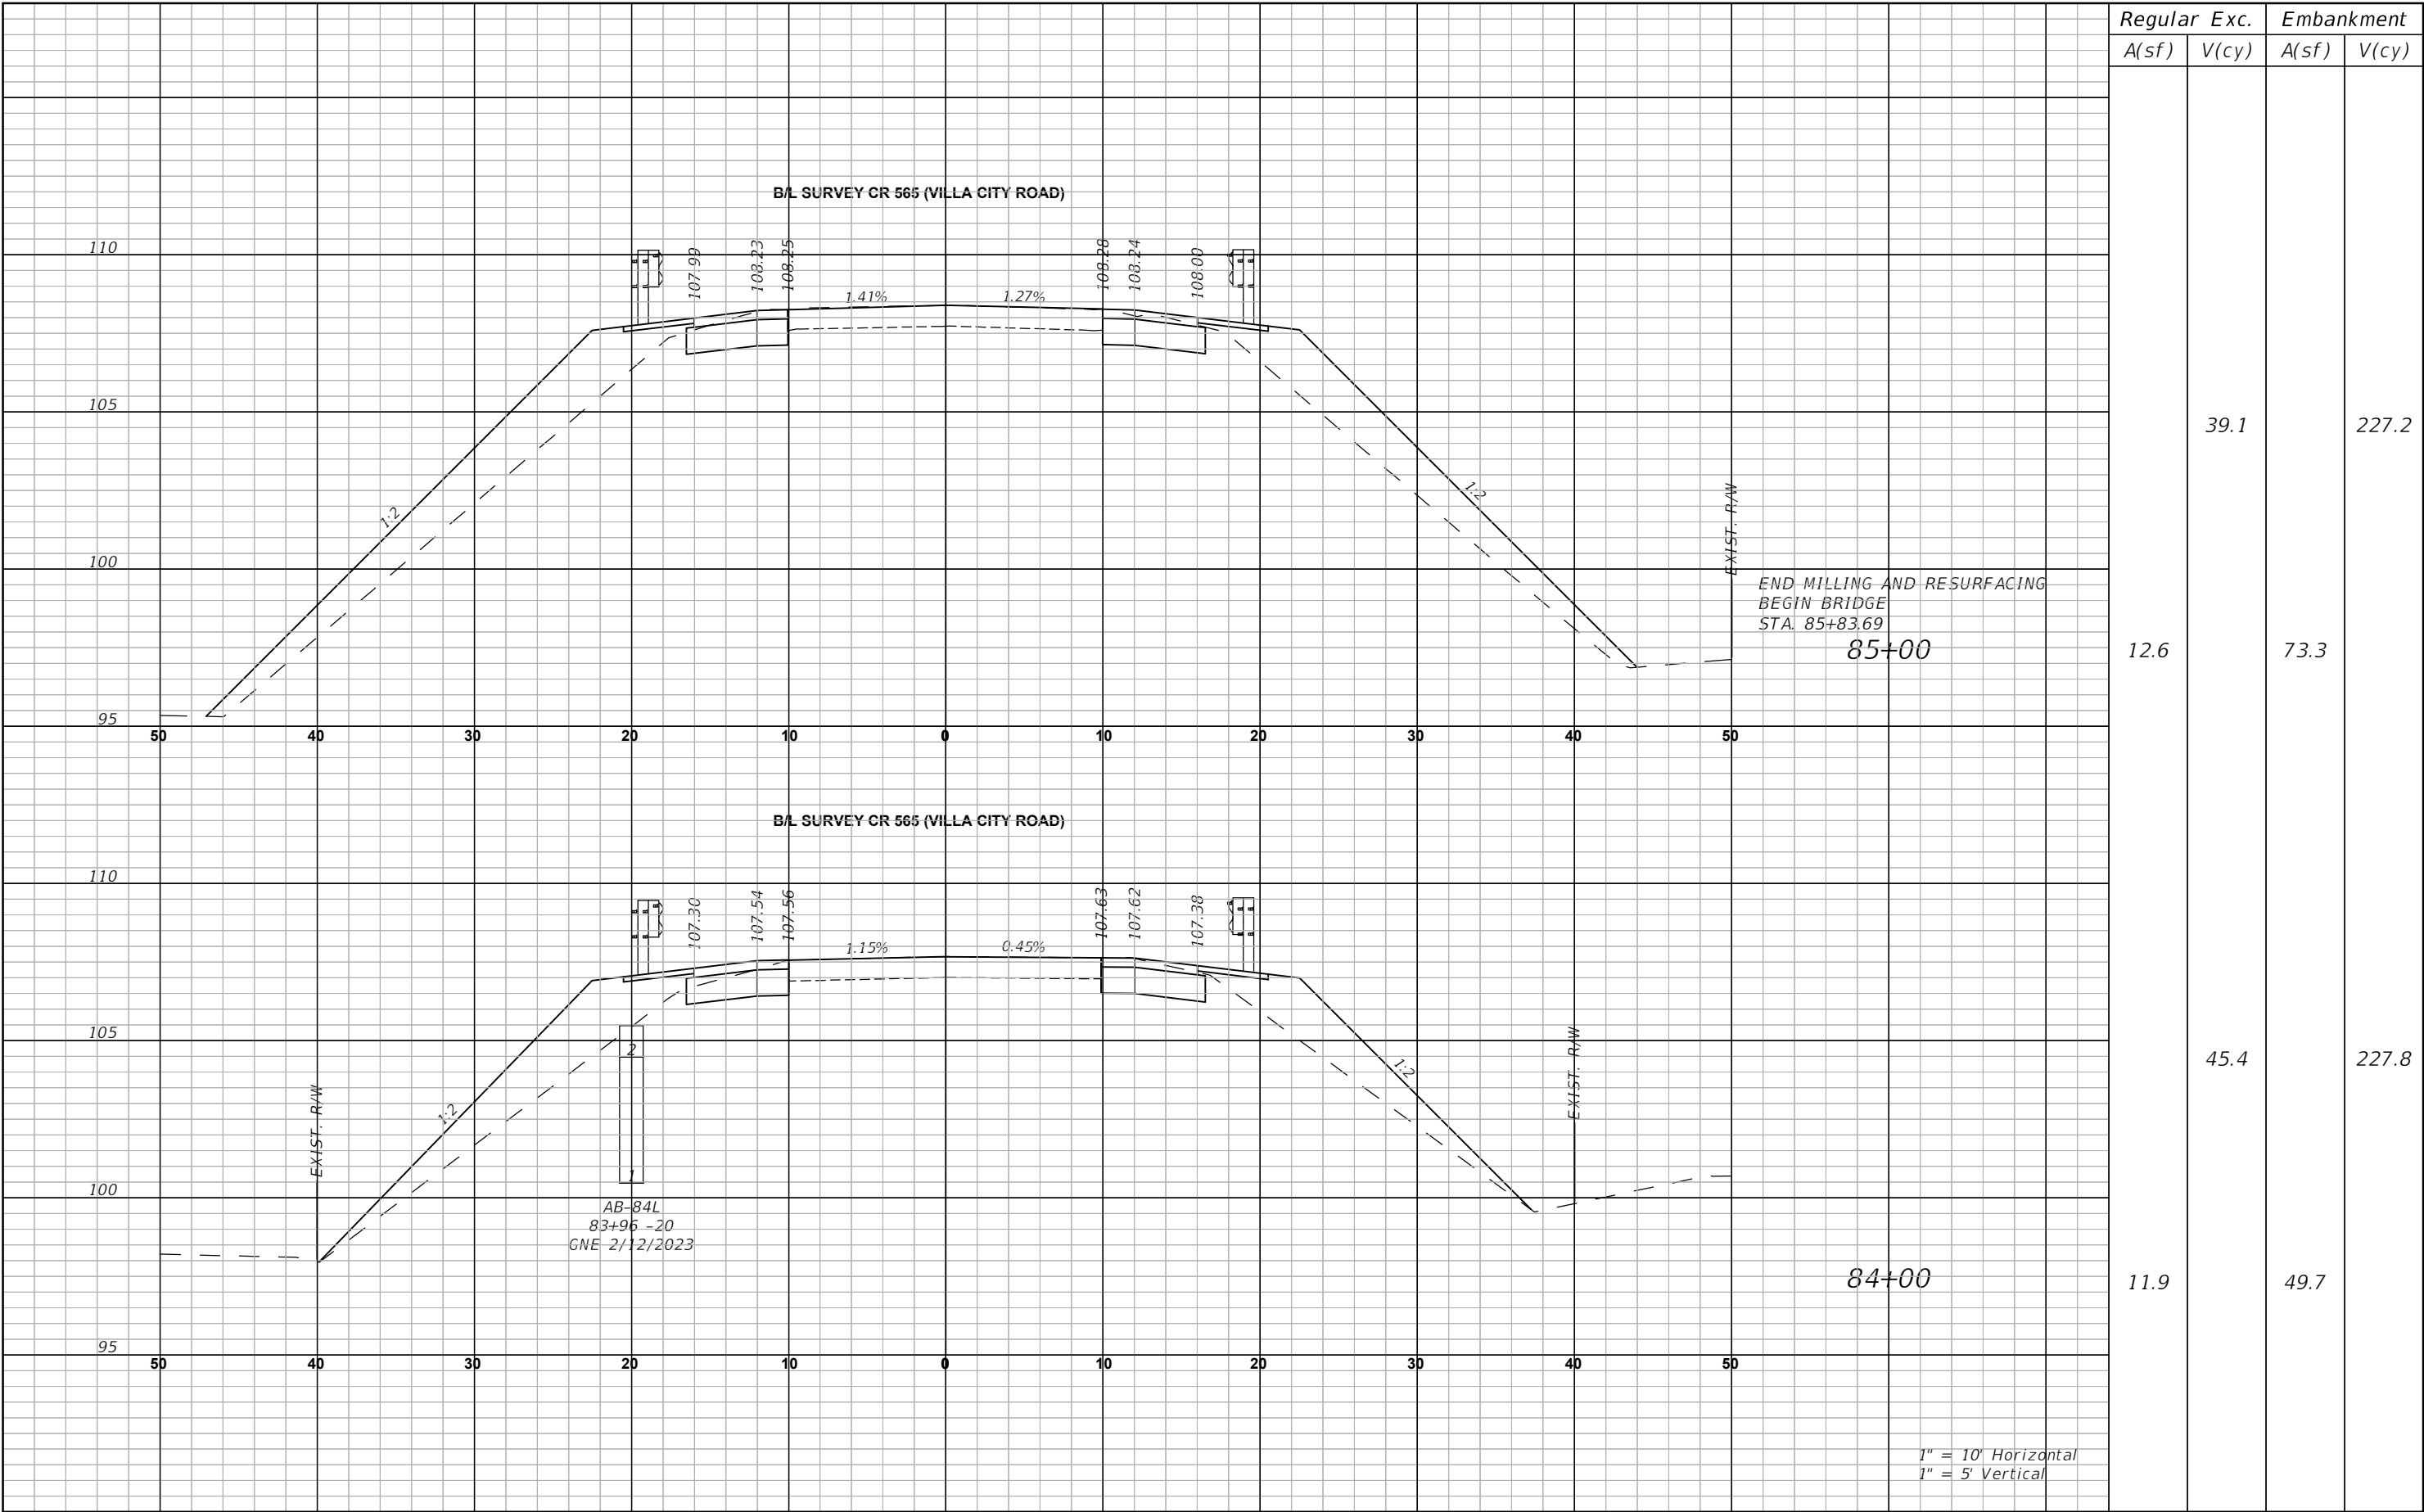


REVISIONS		 LAKE COUNTY 315 WEST MAIN STREET TAVARES, FL 32778	BURGESS & NIPLE JOHN DEE, P.E. P.E. LICENSE NUMBER 60053 1800 PEMBROOK DRIVE, SUITE 265 ORLANDO, FL 32810 CERTIFICATE OF AUTHORIZATION 9853	CR 565 (VILLA CITY ROAD) FROM NORTH OF SR 50 TO SOUTH OF US 27 FPID NO. 447609-1-58-01	CROSS SECTIONS (21)	SHEET NO.
DATE	DESCRIPTION					66

THE OFFICIAL RECORD OF THIS SHEET IS THE ELECTRONIC FILE DIGITALLY SIGNED AND SEALED UNDER RULE 61G15-23.004, F.A.C.

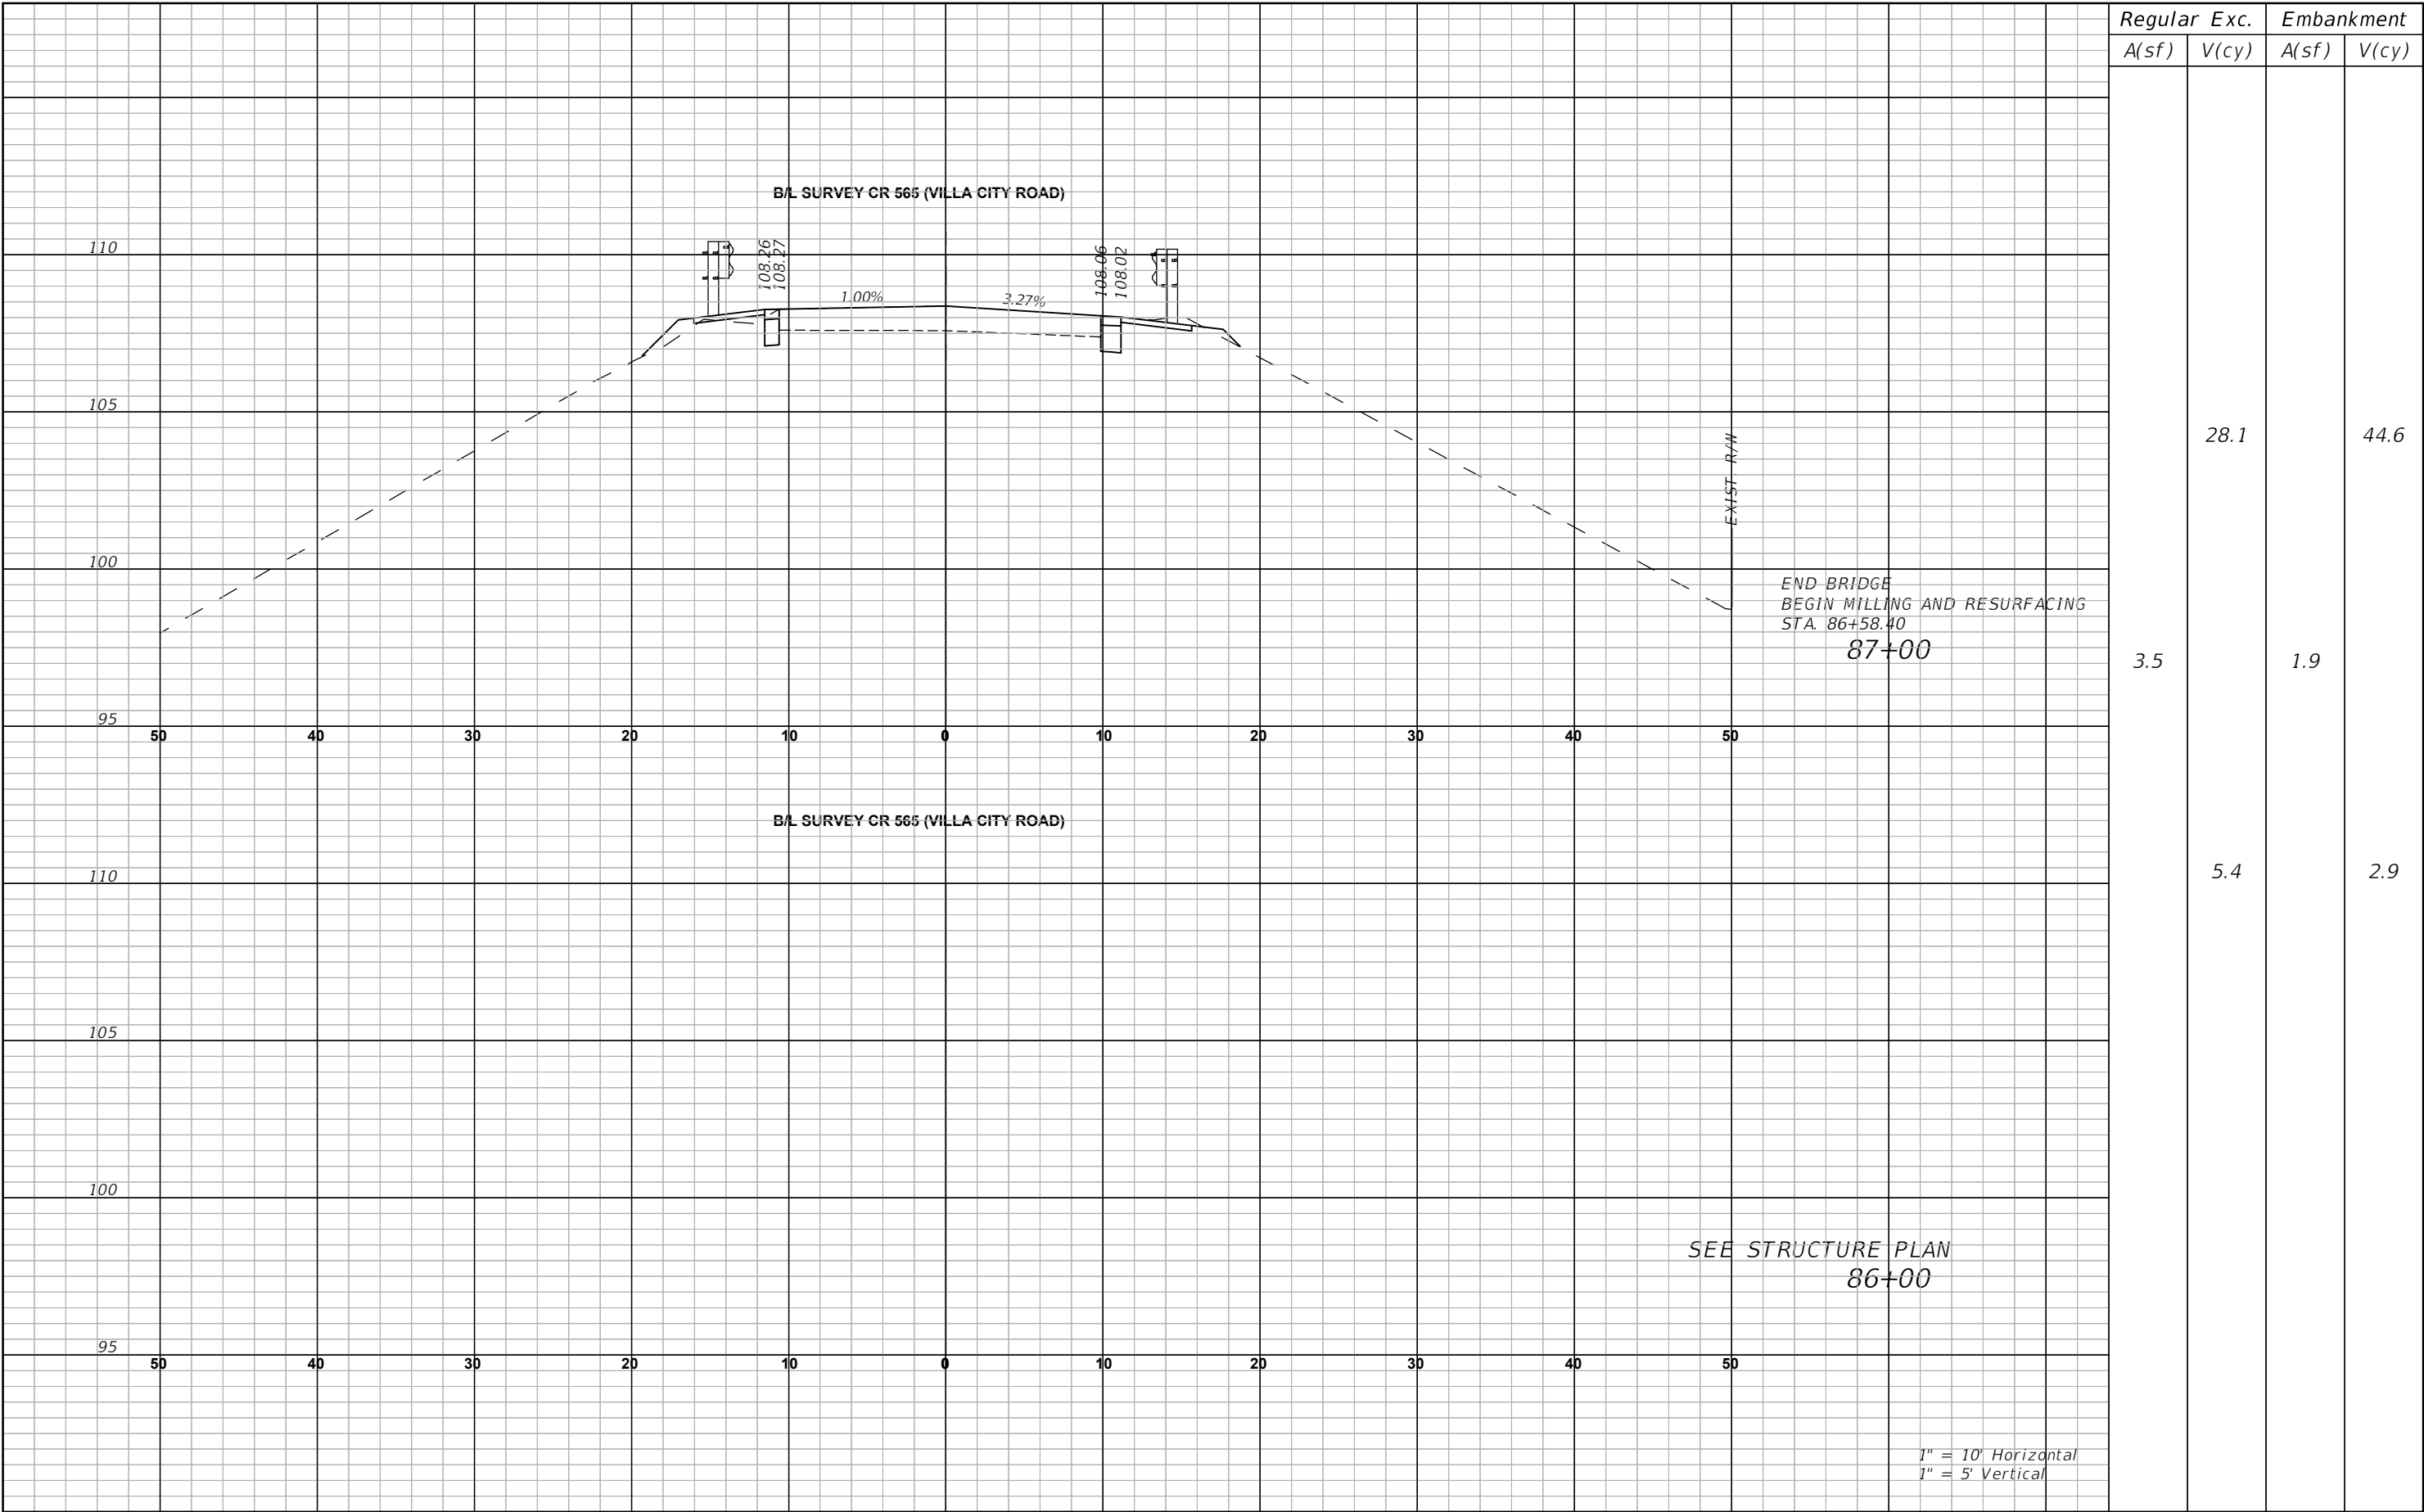


THE OFFICIAL RECORD OF THIS SHEET IS THE ELECTRONIC FILE DIGITALLY SIGNED AND SEALED UNDER RULE 61G15-23.004, F.A.C.

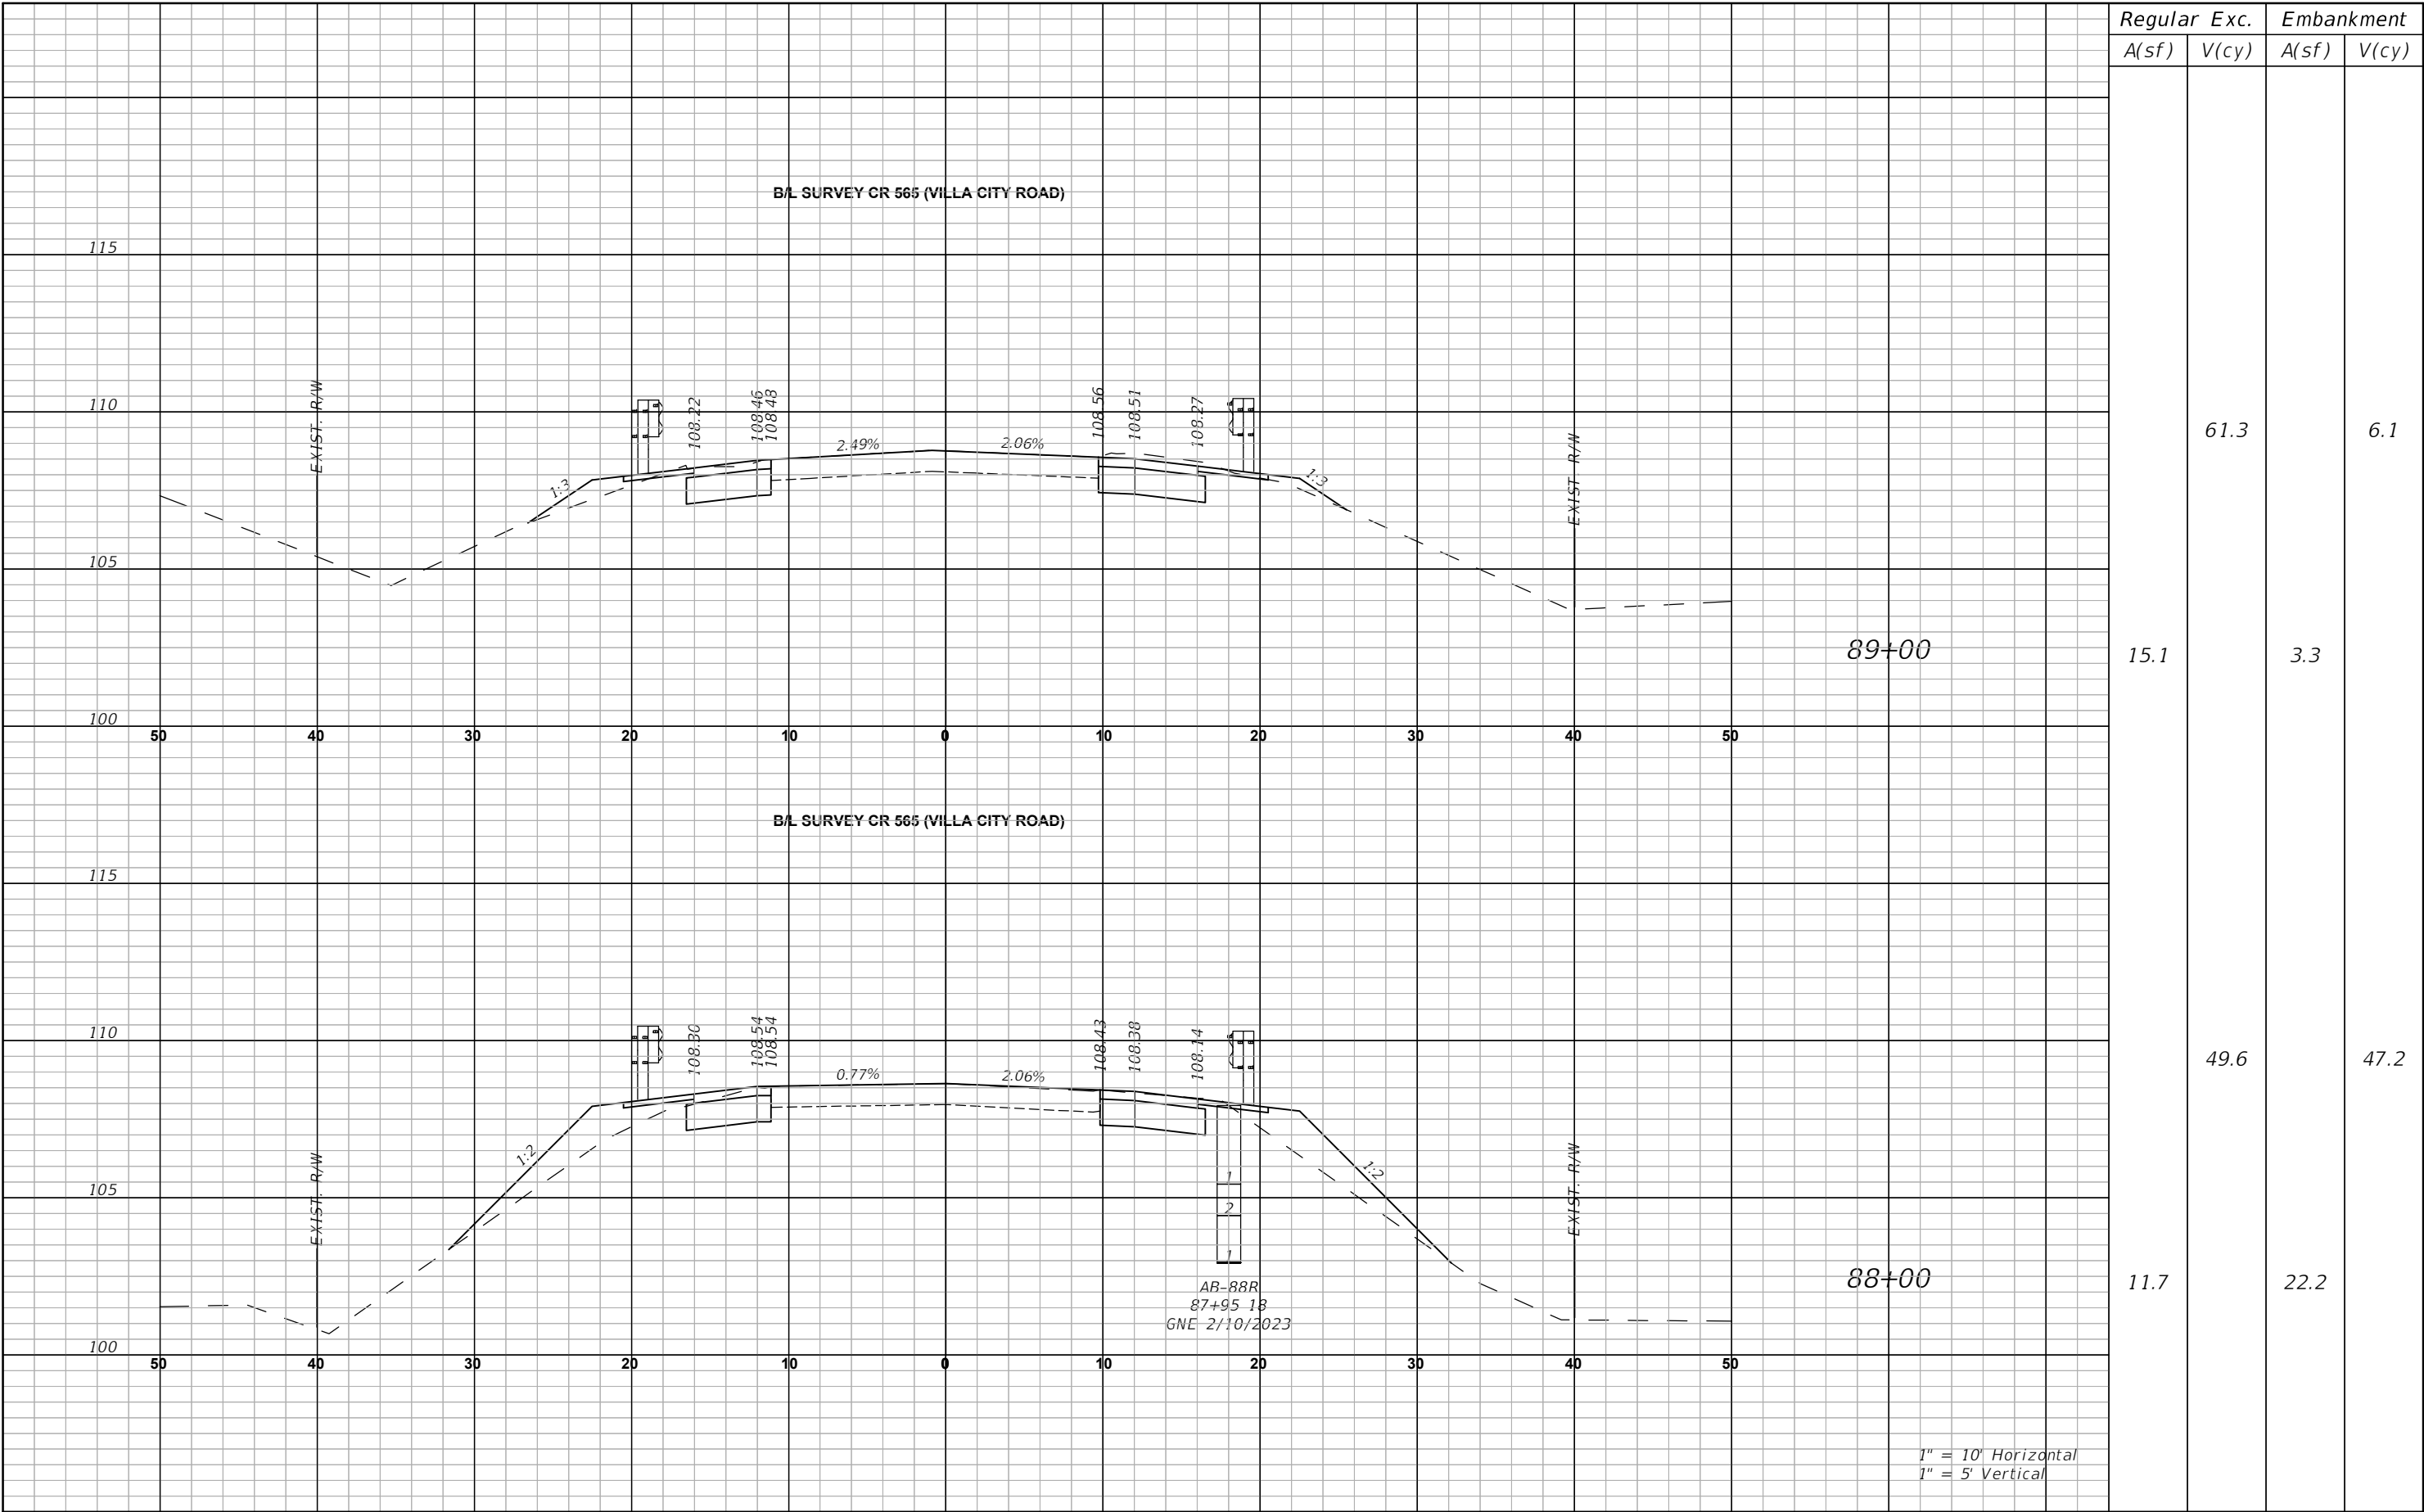


REVISIONS		 LAKE COUNTY, FL 315 WEST MAIN STREET TAVARES, FL 32778	BURGESS & NIPLE JOHN DEE, P.E. P.E. LICENSE NUMBER 60053 1800 PEMBROOK DRIVE, SUITE 265 ORLANDO, FL 32810 CERTIFICATE OF AUTHORIZATION 9853	CR 565 (VILLA CITY ROAD) FROM NORTH OF SR 50 TO SOUTH OF US 27 FPID NO. 447609-1-58-01	CROSS SECTIONS (23)	SHEET NO. 68	
DATE	DESCRIPTION						

THE OFFICIAL RECORD OF THIS SHEET IS THE ELECTRONIC FILE DIGITALLY SIGNED AND SEALED UNDER RULE 61G15-23.004, F.A.C.

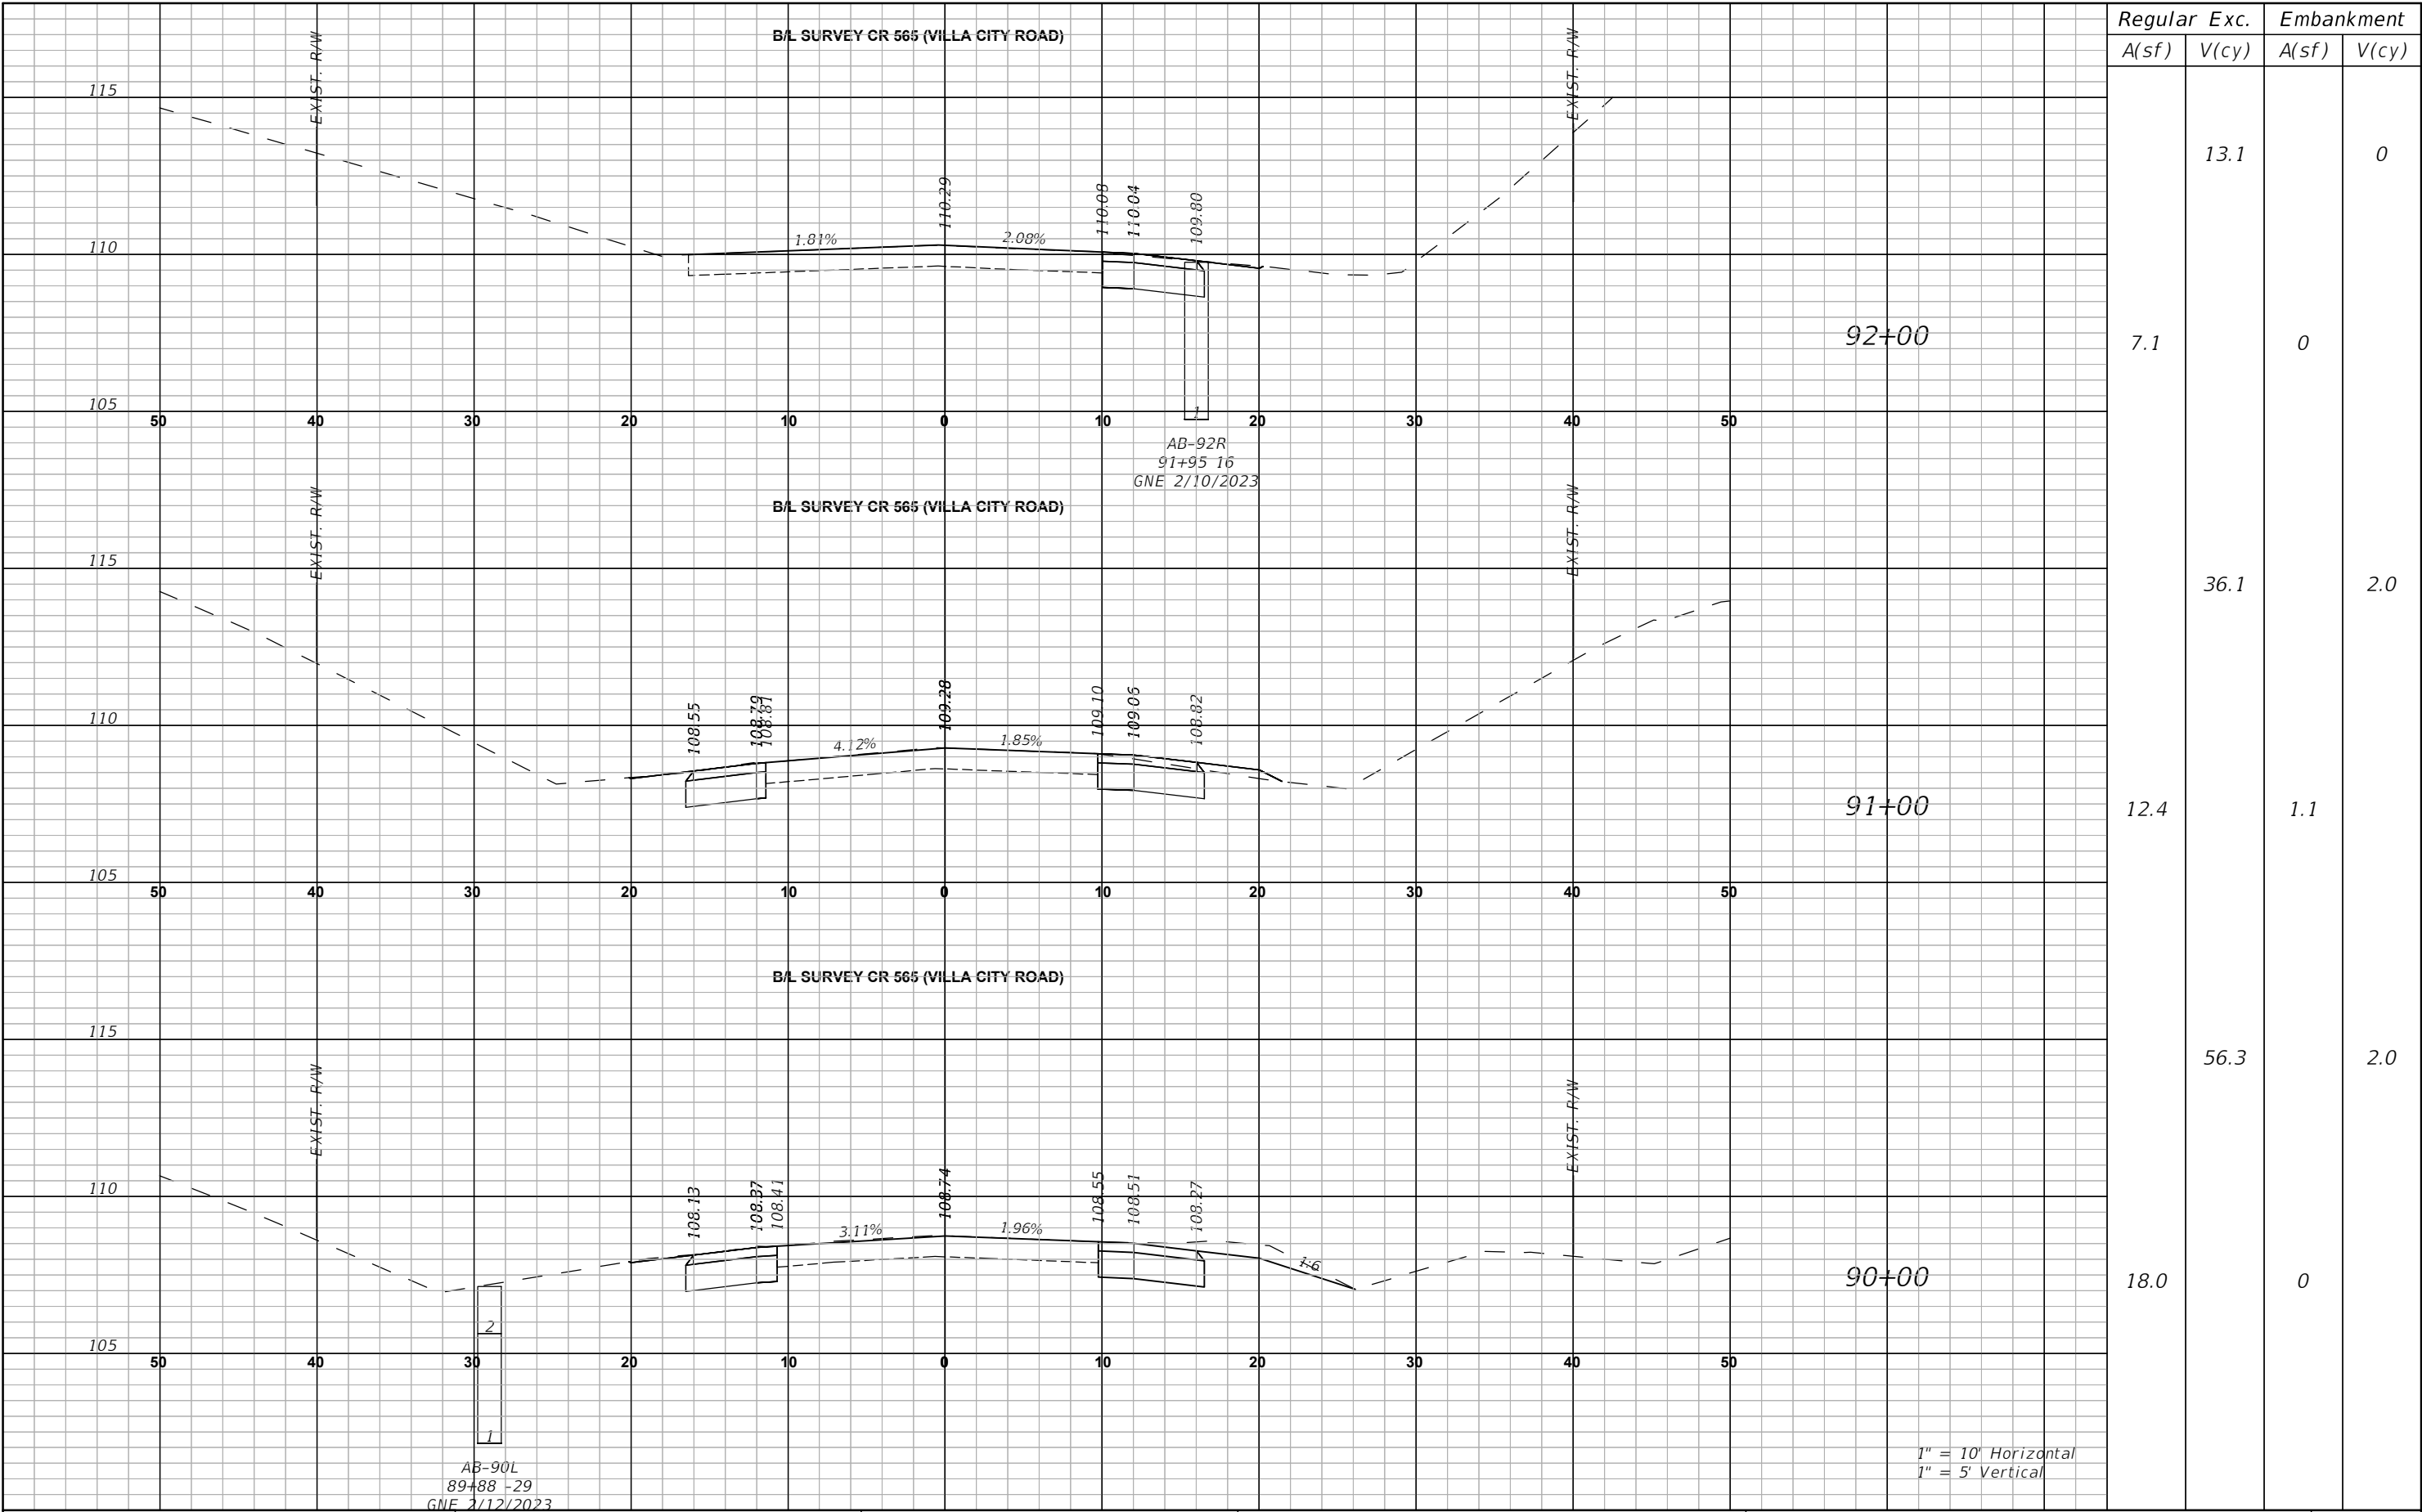

REVISIONS		LAKE COUNTY, FL REAL FLORIDA · REAL CLOSE LAKE COUNTY 315 WEST MAIN STREET TAVARES, FL 32778	BURGESS & NIPLE JOHN DEE, P.E. P.E. LICENSE NUMBER 60053 1800 PEMBROOK DRIVE, SUITE 265 ORLANDO, FL 32810 CERTIFICATE OF AUTHORIZATION 9853	CR 565 (VILLA CITY ROAD) FROM NORTH OF SR 50 TO SOUTH OF US 27 FPID NO. 447609-1-58-01	CROSS SECTIONS (24)	SHEET NO.
DATE	DESCRIPTION					69

THE OFFICIAL RECORD OF THIS SHEET IS THE ELECTRONIC FILE DIGITALLY SIGNED AND SEALED UNDER RULE 61G15-23.004, F.A.C.

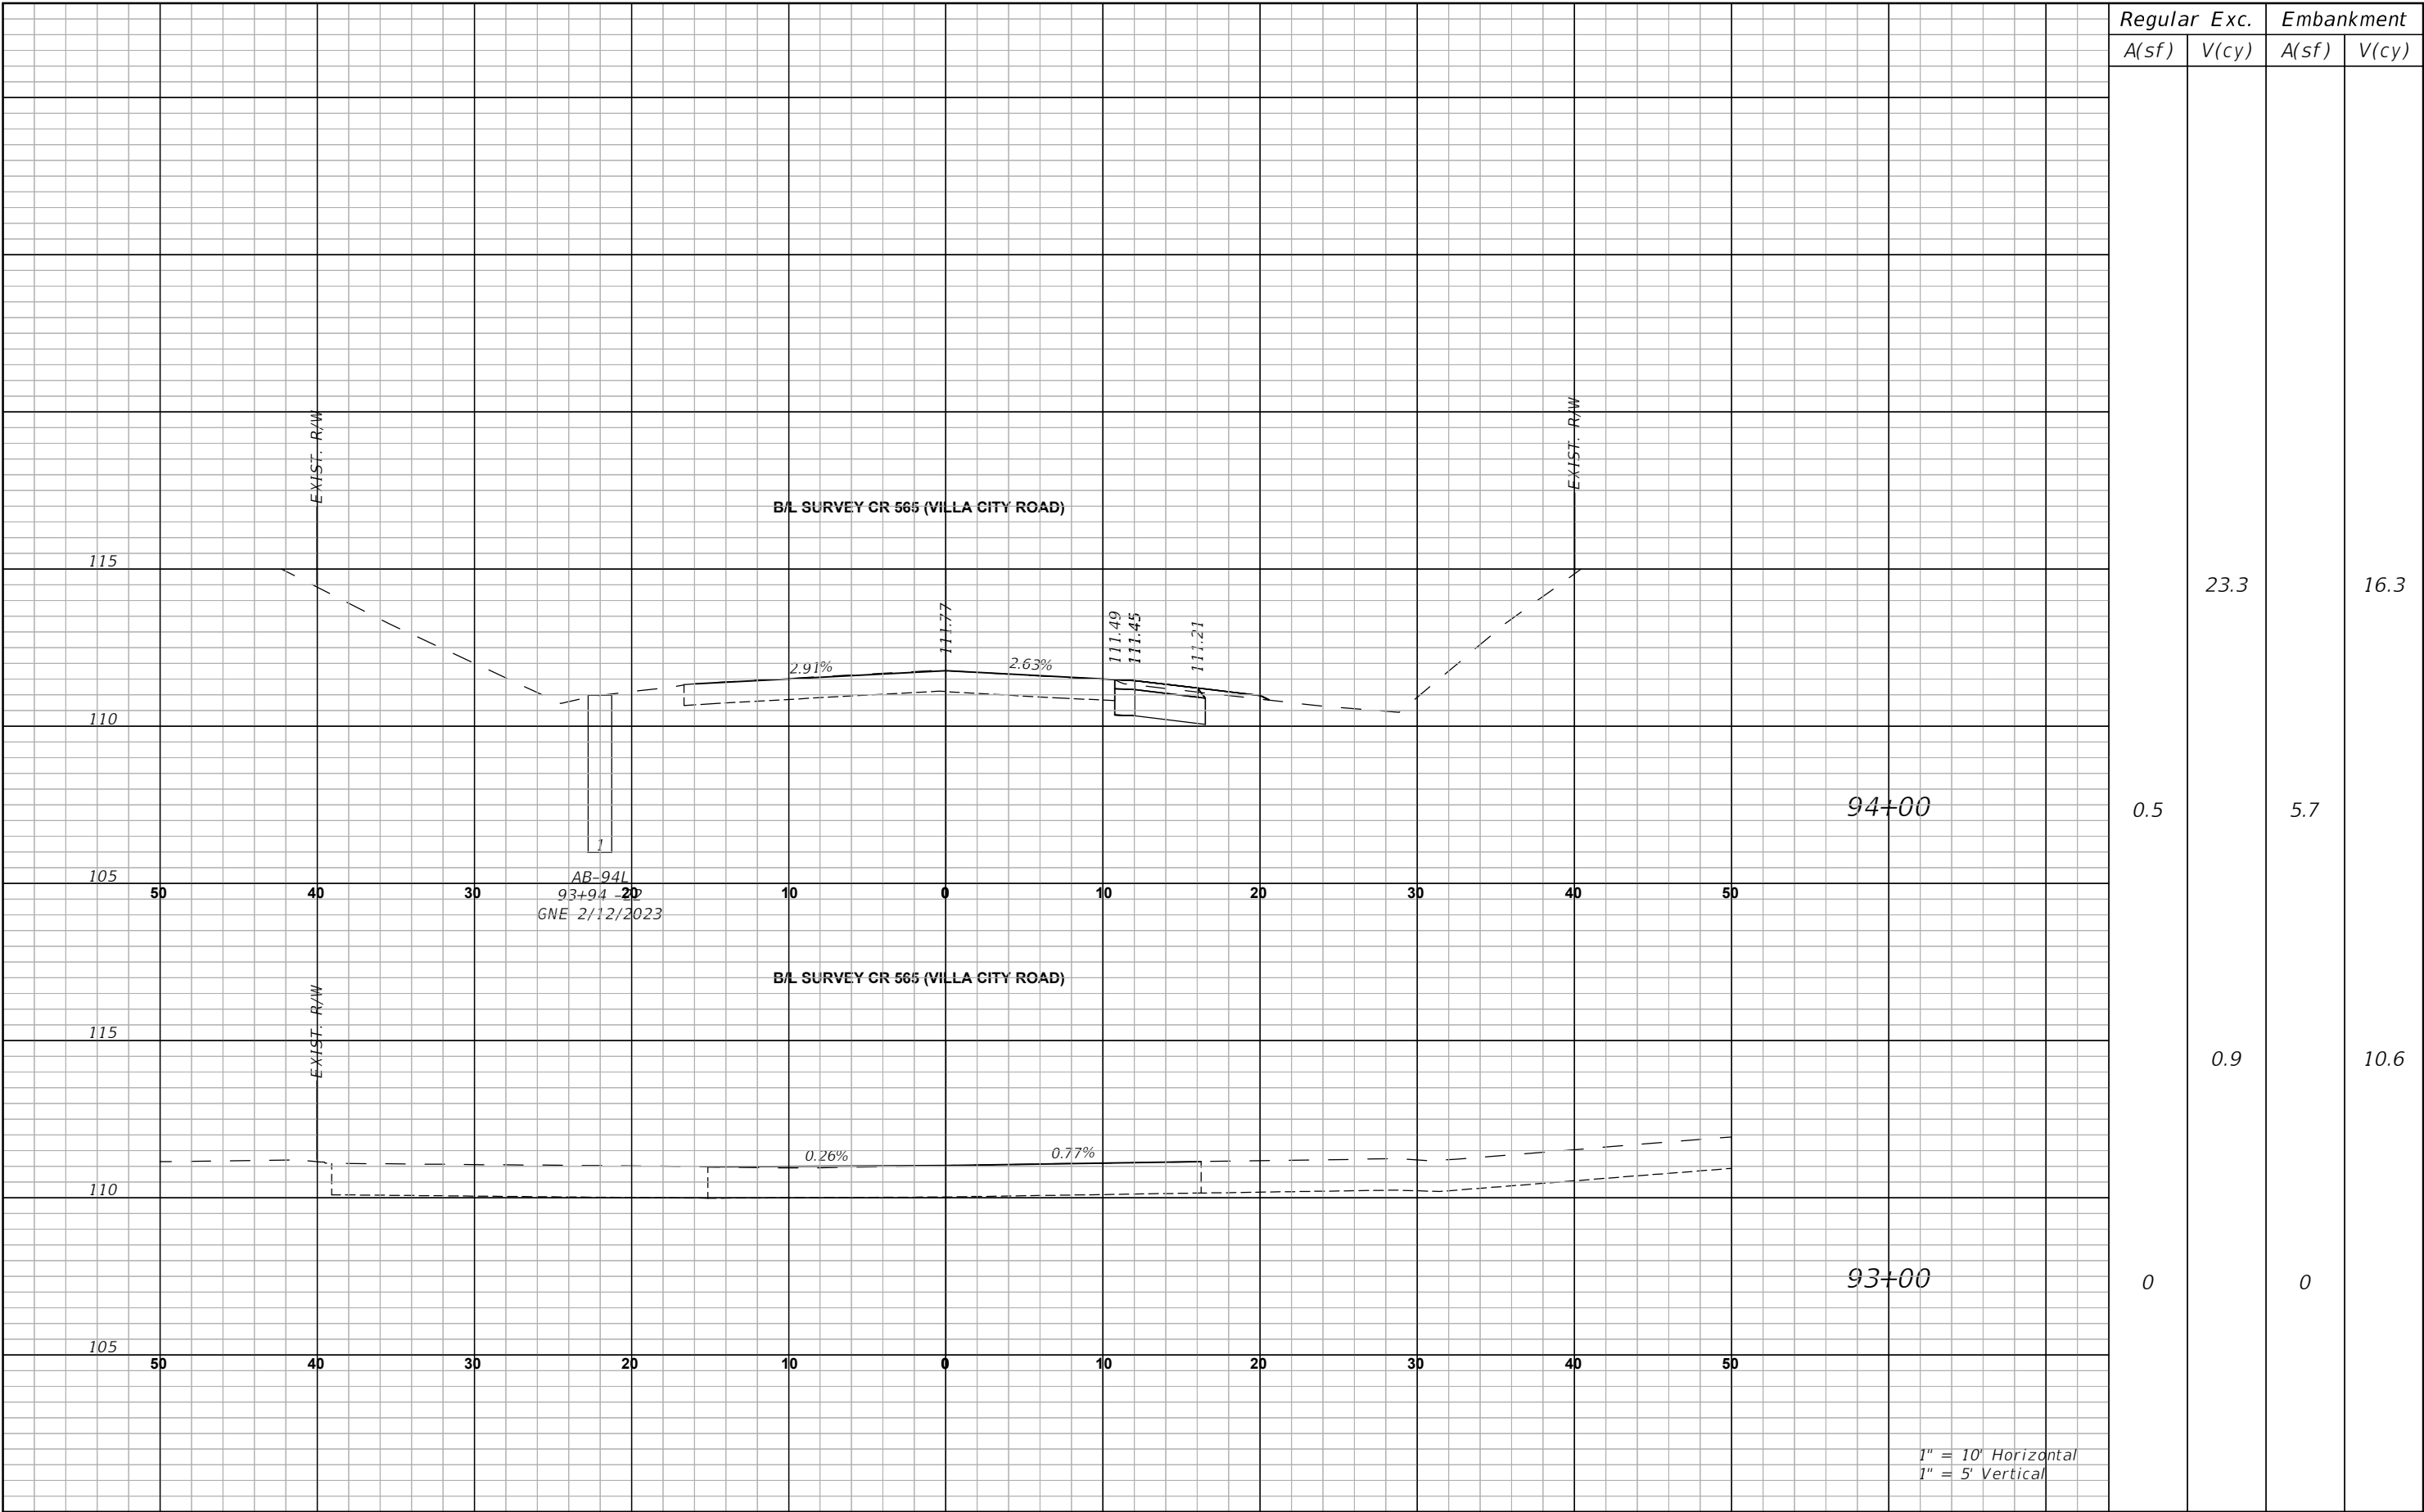


Regular		Exc.	Embankment	
A(sf)	V(cy)	A(sf)	V(cy)	A(sf)
0.5	23.3	5.7	16.3	0
0	0.9	10.6	0	0

1" = 10' Horizontal
1" = 5' Vertical

REVISIONS		 LAKE COUNTY 315 WEST MAIN STREET TAVARES, FL 32778	BURGESS & NIPL JOHN DEE, P.E. P.E. LICENSE NUMBER 60053 1800 PEMBROOK DRIVE, SUITE 265 ORLANDO, FL 32810 CERTIFICATE OF AUTHORIZATION 9853	CR 565 (VILLA CITY ROAD) FROM NORTH OF SR 50 TO SOUTH OF US 27 FPID NO. 447609-1-58-01	CROSS SECTIONS (25)	SHEET NO.	
DATE	DESCRIPTION					70	

THE OFFICIAL RECORD OF THIS SHEET IS THE ELECTRONIC FILE DIGITALLY SIGNED AND SEALED UNDER RULE 61G15-23.004, F.A.C.

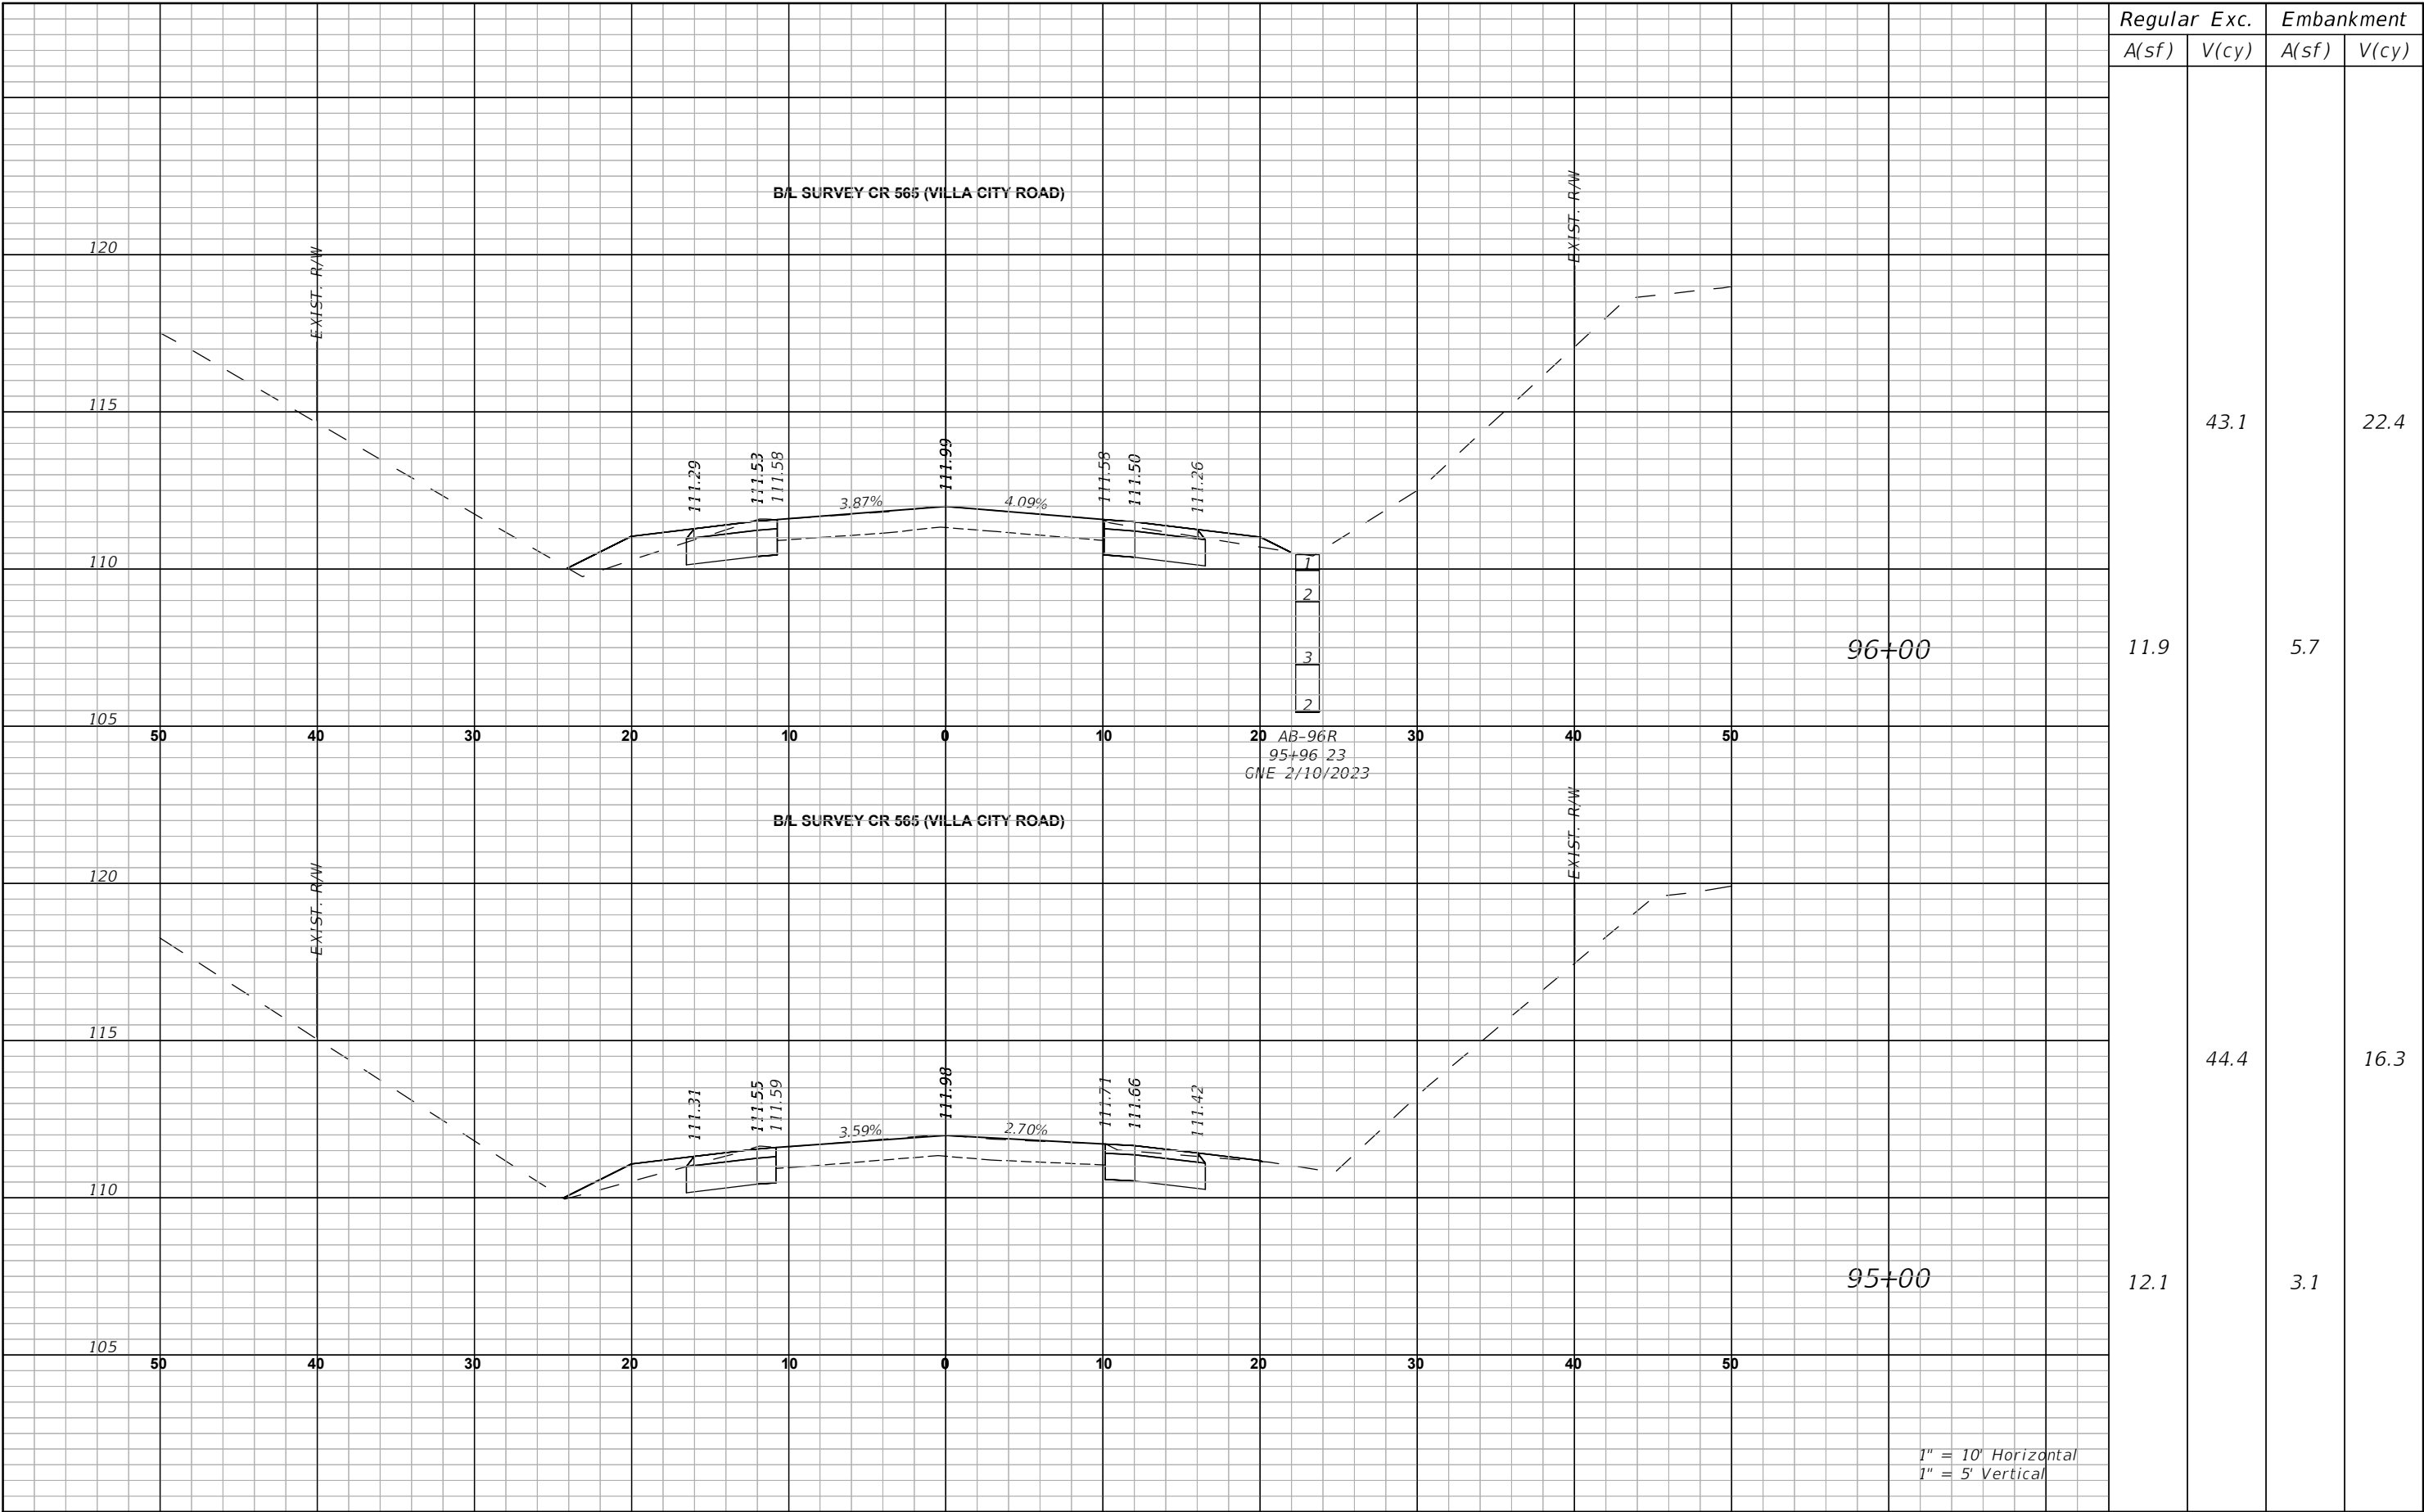

DATE

REVISIONS
DESCRIPTION



LAKE COUNTY
315 WEST MAIN STREET
TAVARES, FL 32778


BURGESS & NIPLE
JOHN DEE, P.E.
P.E. LICENSE NUMBER 60053
1800 PEMBROOK DRIVE, SUITE 265
ORLANDO, FL 32810
CERTIFICATE OF AUTHORIZATION 9853

CR 565 (VILLA CITY ROAD)
FROM NORTH OF SR 50 TO SOUTH OF US 27
FPID NO. 447609-1-58-01

CROSS SECTIONS (26)


SHEET NO.
71

THE OFFICIAL RECORD OF THIS SHEET IS THE ELECTRONIC FILE DIGITALLY SIGNED AND SEALED UNDER RULE 61G15-23.004, F.A.C.

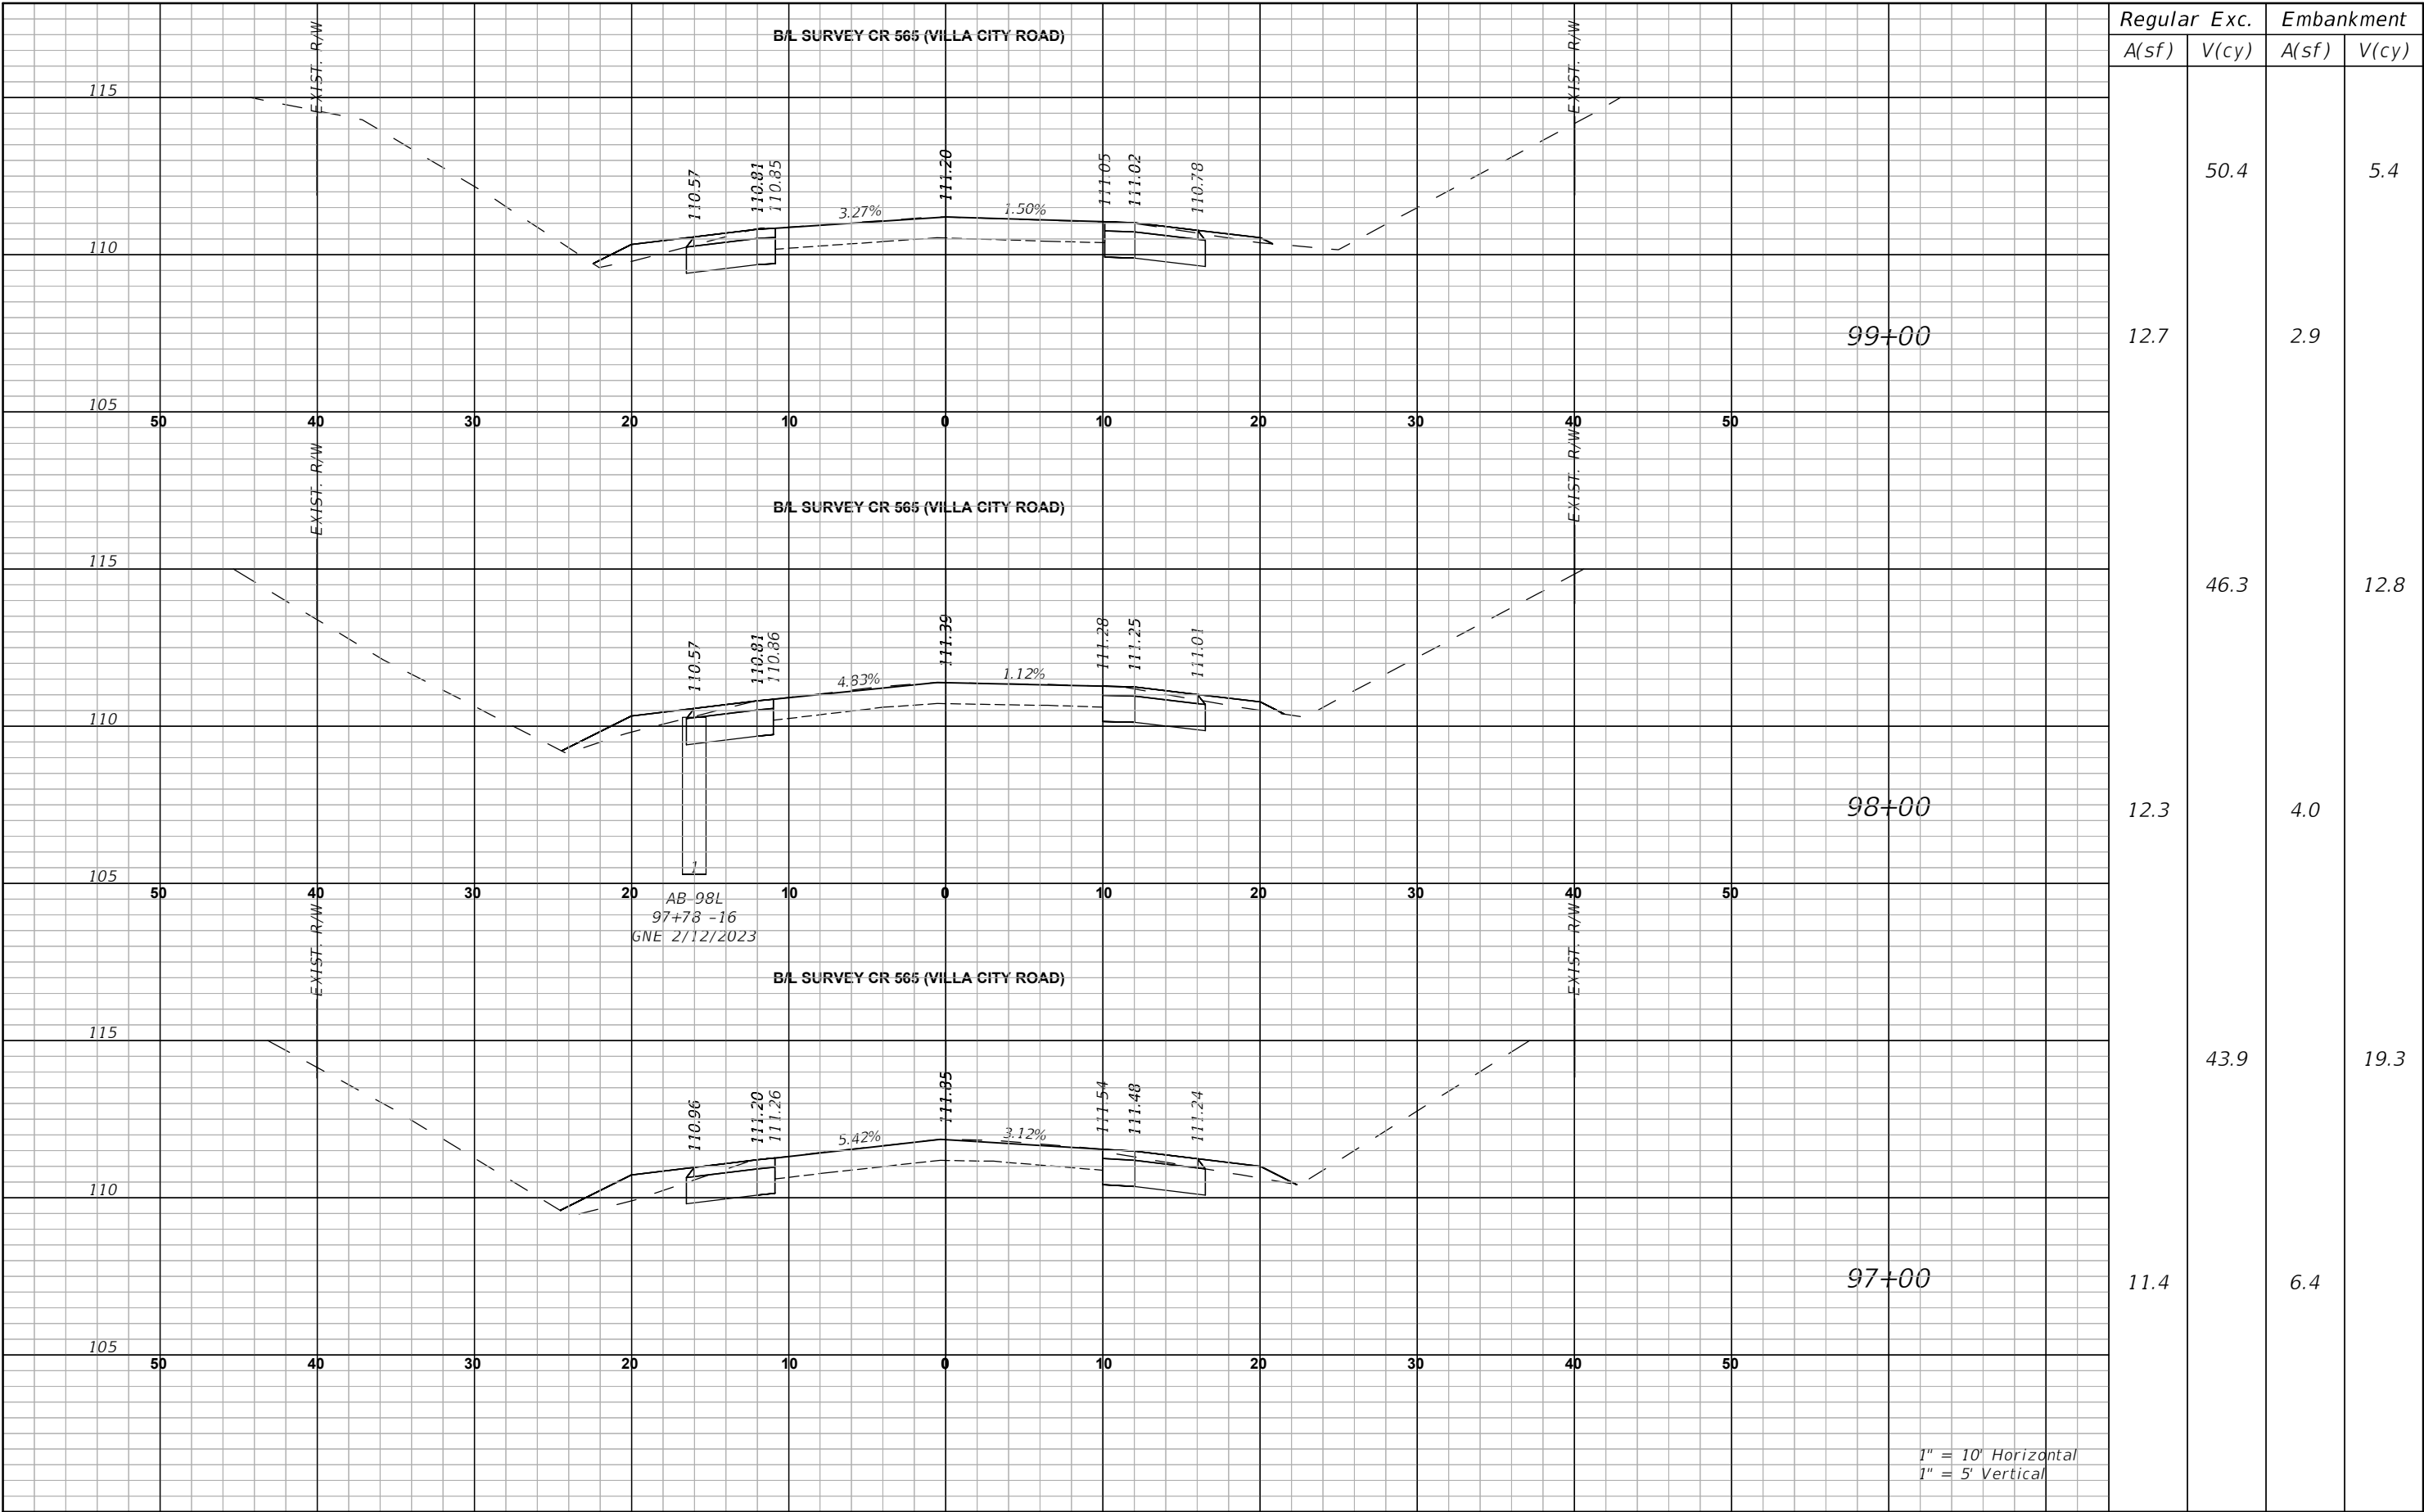


REVISIONS		 LAKE COUNTY, FL REAL FLORIDA - REAL CLOSE	LAKE COUNTY 315 WEST MAIN STREET TAVARES, FL 32778	BURGESS & NIPLE JOHN DEE, P.E. P.E. LICENSE NUMBER 60053 1800 PEMBROOK DRIVE, SUITE 265 ORLANDO, FL 32810 CERTIFICATE OF AUTHORIZATION 9853	CR 565 (VILLA CITY ROAD) FROM NORTH OF SR 50 TO SOUTH OF US 27 FPID NO. 447609-1-58-01	CROSS SECTIONS (27)	SHEET NO.
DATE	DESCRIPTION						72

THE OFFICIAL RECORD OF THIS SHEET IS THE ELECTRONIC FILE DIGITALLY SIGNED AND SEALED UNDER RULE 61G15-23.004, F.A.C.

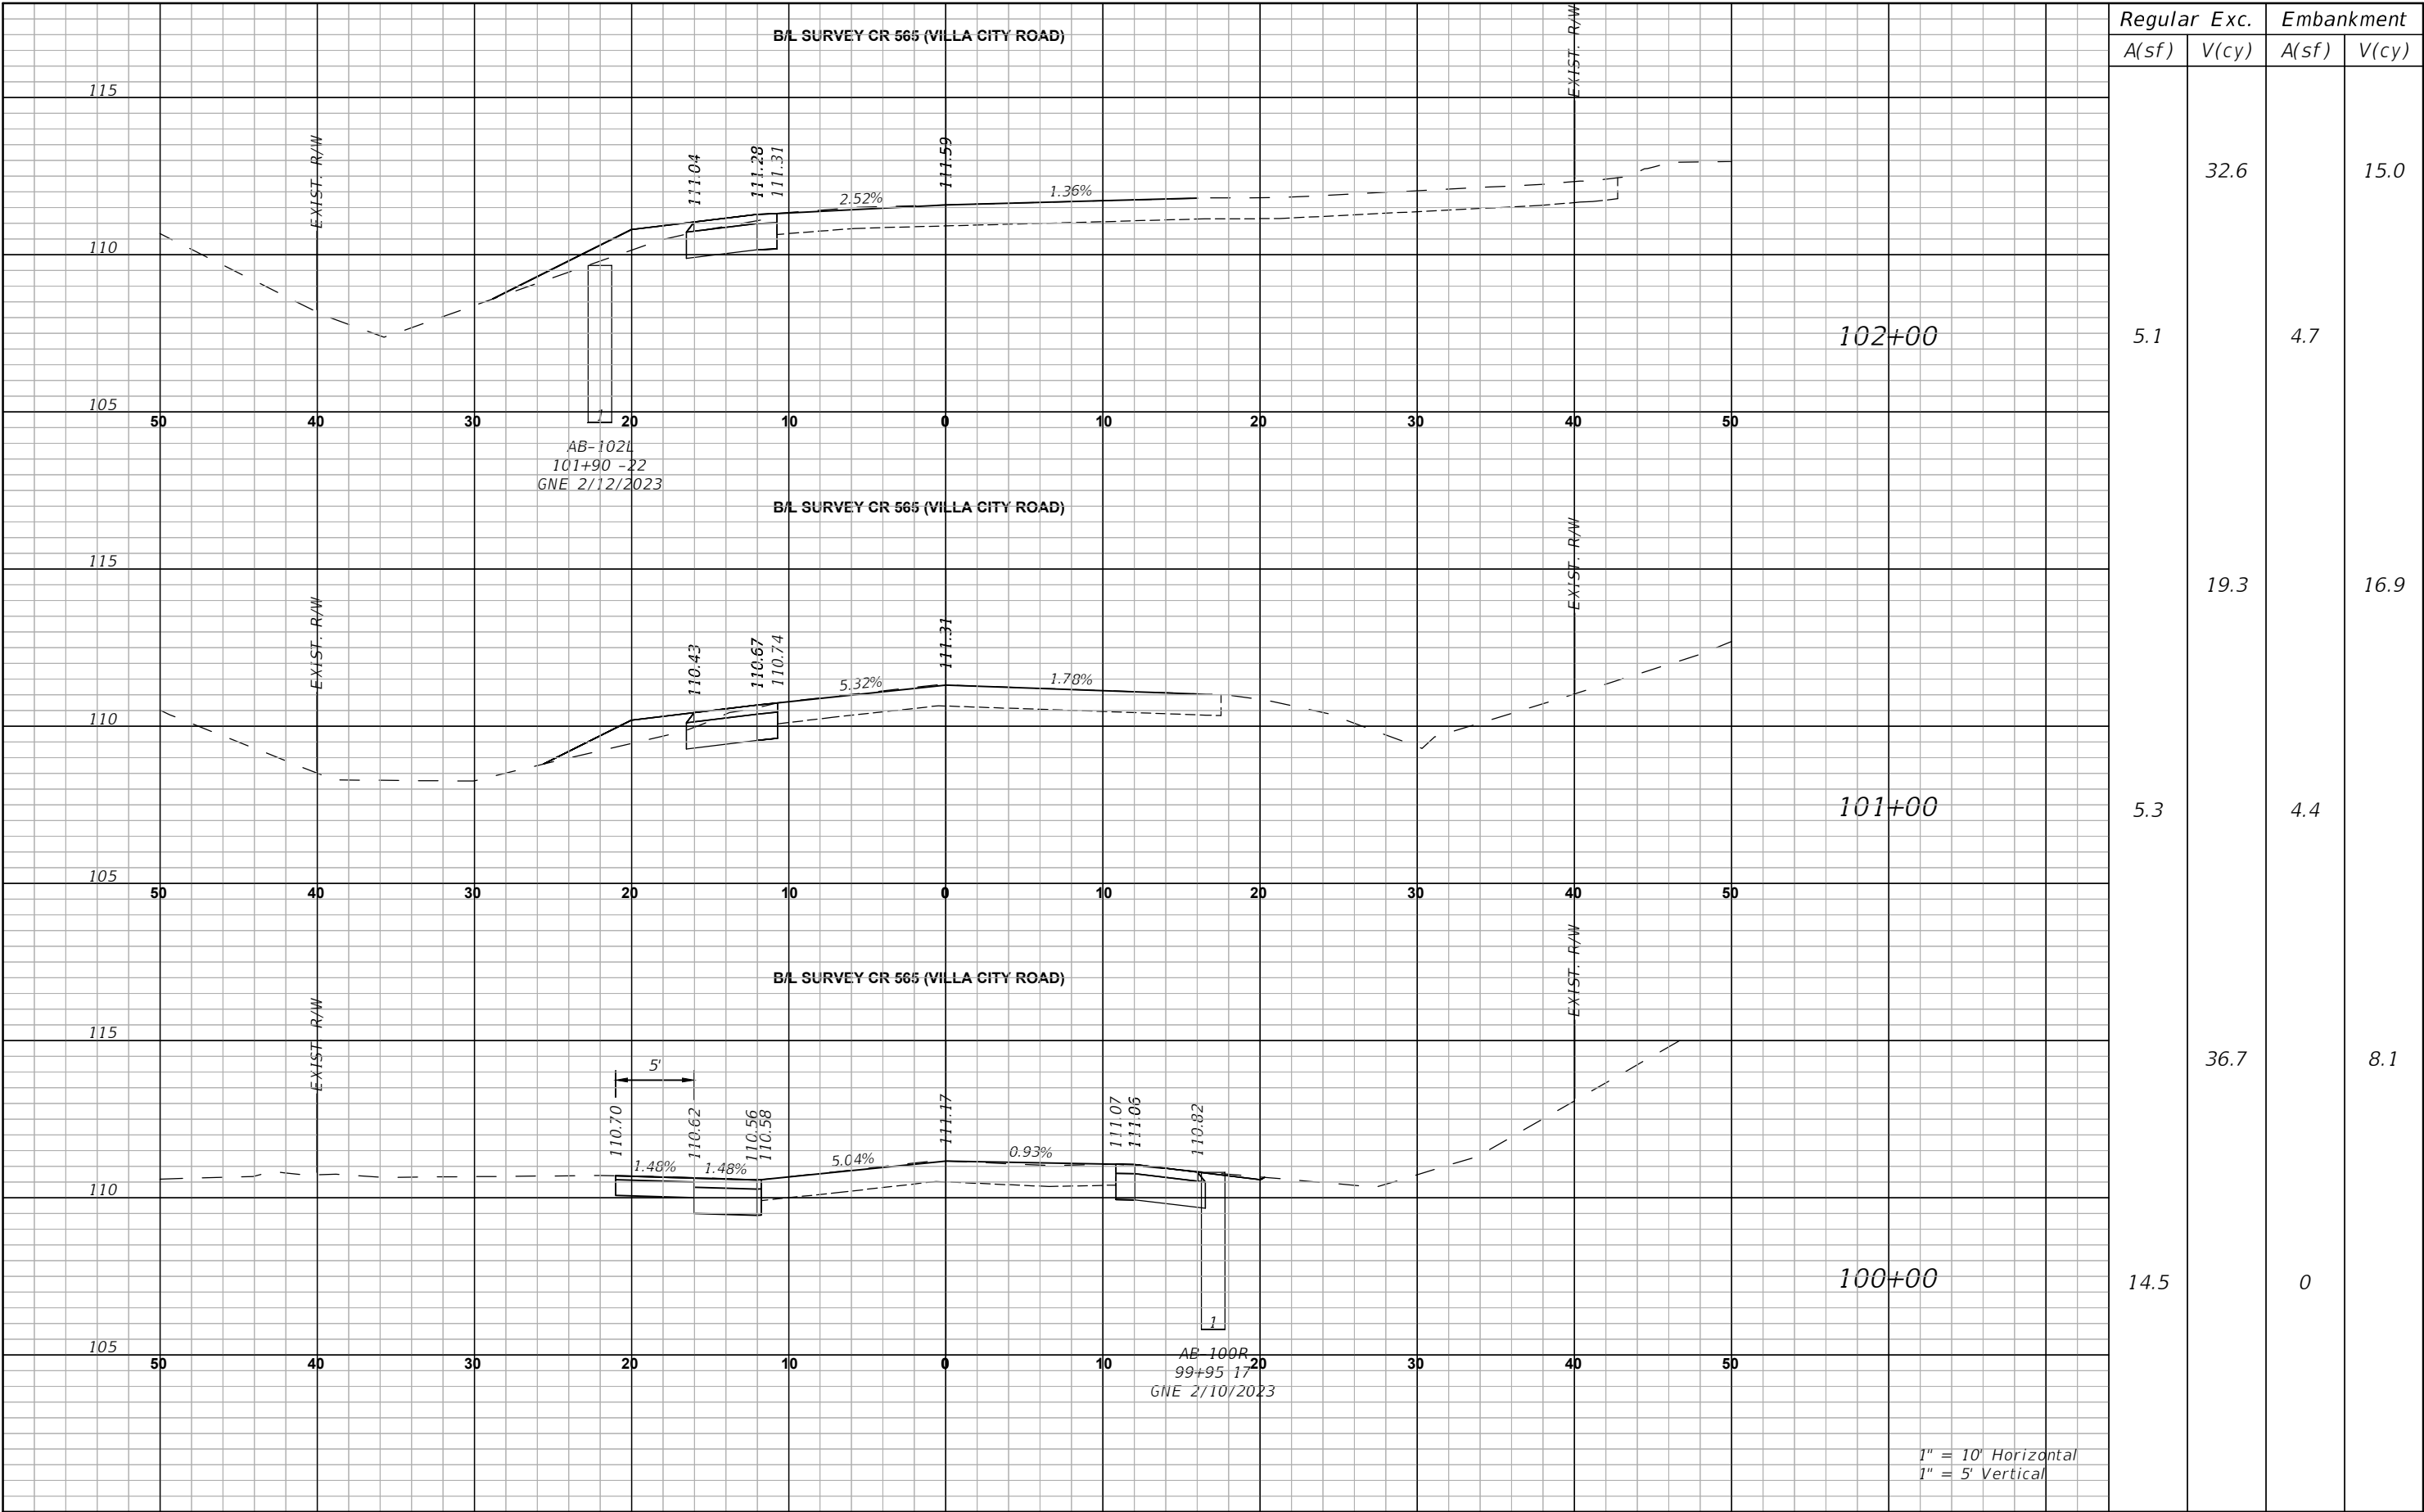

REVISIONS		 LAKE COUNTY, FL REAL FLORIDA • REAL CLOSE	LAKE COUNTY 315 WEST MAIN STREET TAVARES, FL 32778	BURGESS & NIPLE JOHN DEE, P.E. P.E. LICENSE NUMBER 60053 1800 PEMBROOK DRIVE, SUITE 265 ORLANDO, FL 32810 CERTIFICATE OF AUTHORIZATION 9853	CR 565 (VILLA CITY ROAD) FROM NORTH OF SR 50 TO SOUTH OF US 27 FPID NO. 447609-1-58-01	CROSS SECTIONS (28)		SHEET NO.	
DATE	DESCRIPTION							73	

THE OFFICIAL RECORD OF THIS SHEET IS THE ELECTRONIC FILE DIGITALLY SIGNED AND SEALED UNDER RULE 61G15-23.004, F.A.C.

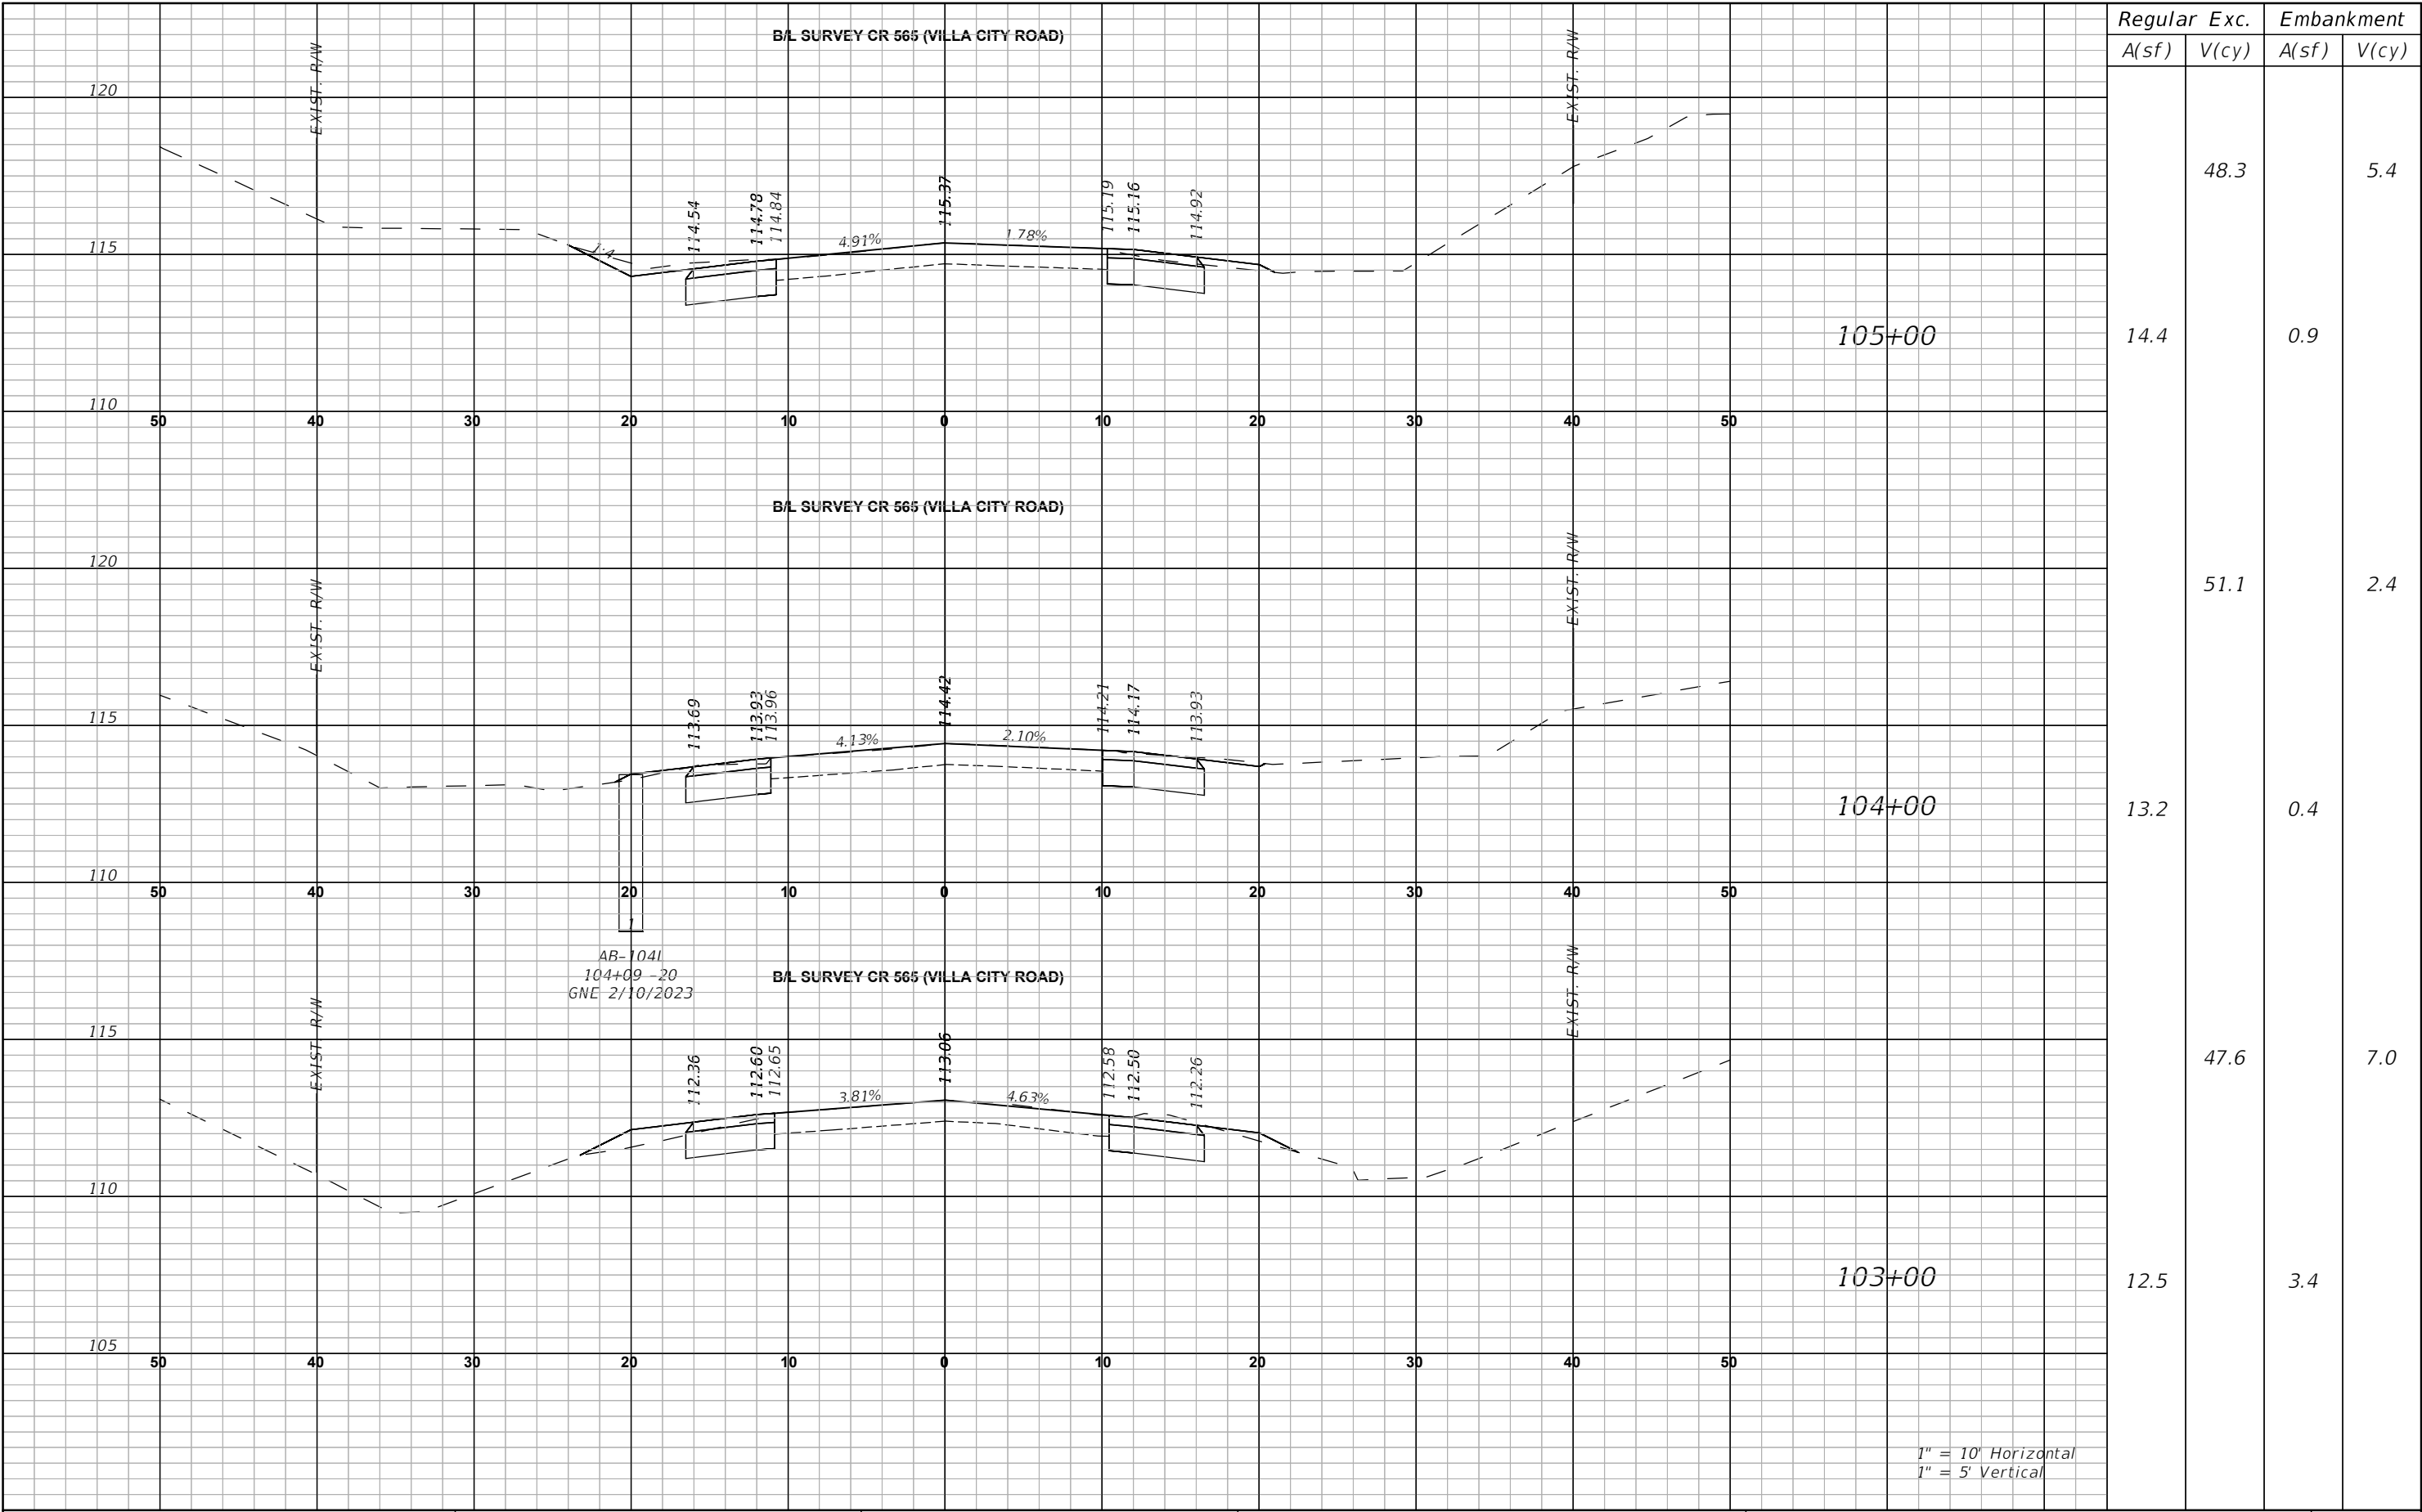

Regular		Exc.	Embankment	
A(sf)	V(cy)		A(sf)	V(cy)
14.4	48.3	0.9	51.1	2.4
13.2	51.1	0.4	47.6	7.0
12.5	47.6	3.4		

DATE

REVISIONS
DESCRIPTION



LAKE COUNTY
315 WEST MAIN STREET
TAVARES, FL 32778


BURGESS & NIPLE
JOHN DEE, P.E.
P.E. LICENSE NUMBER 60053
1800 PEMBROOK DRIVE, SUITE 265
ORLANDO, FL 32810
CERTIFICATE OF AUTHORIZATION 9853

CR 565 (VILLA CITY ROAD)
FROM NORTH OF SR 50 TO SOUTH OF US 27
FPID NO. 447609-1-58-01

CROSS SECTIONS (29)

SHEET NO.
74

THE OFFICIAL RECORD OF THIS SHEET IS THE ELECTRONIC FILE DIGITALLY SIGNED AND SEALED UNDER RULE 61G15-23.004, F.A.C.

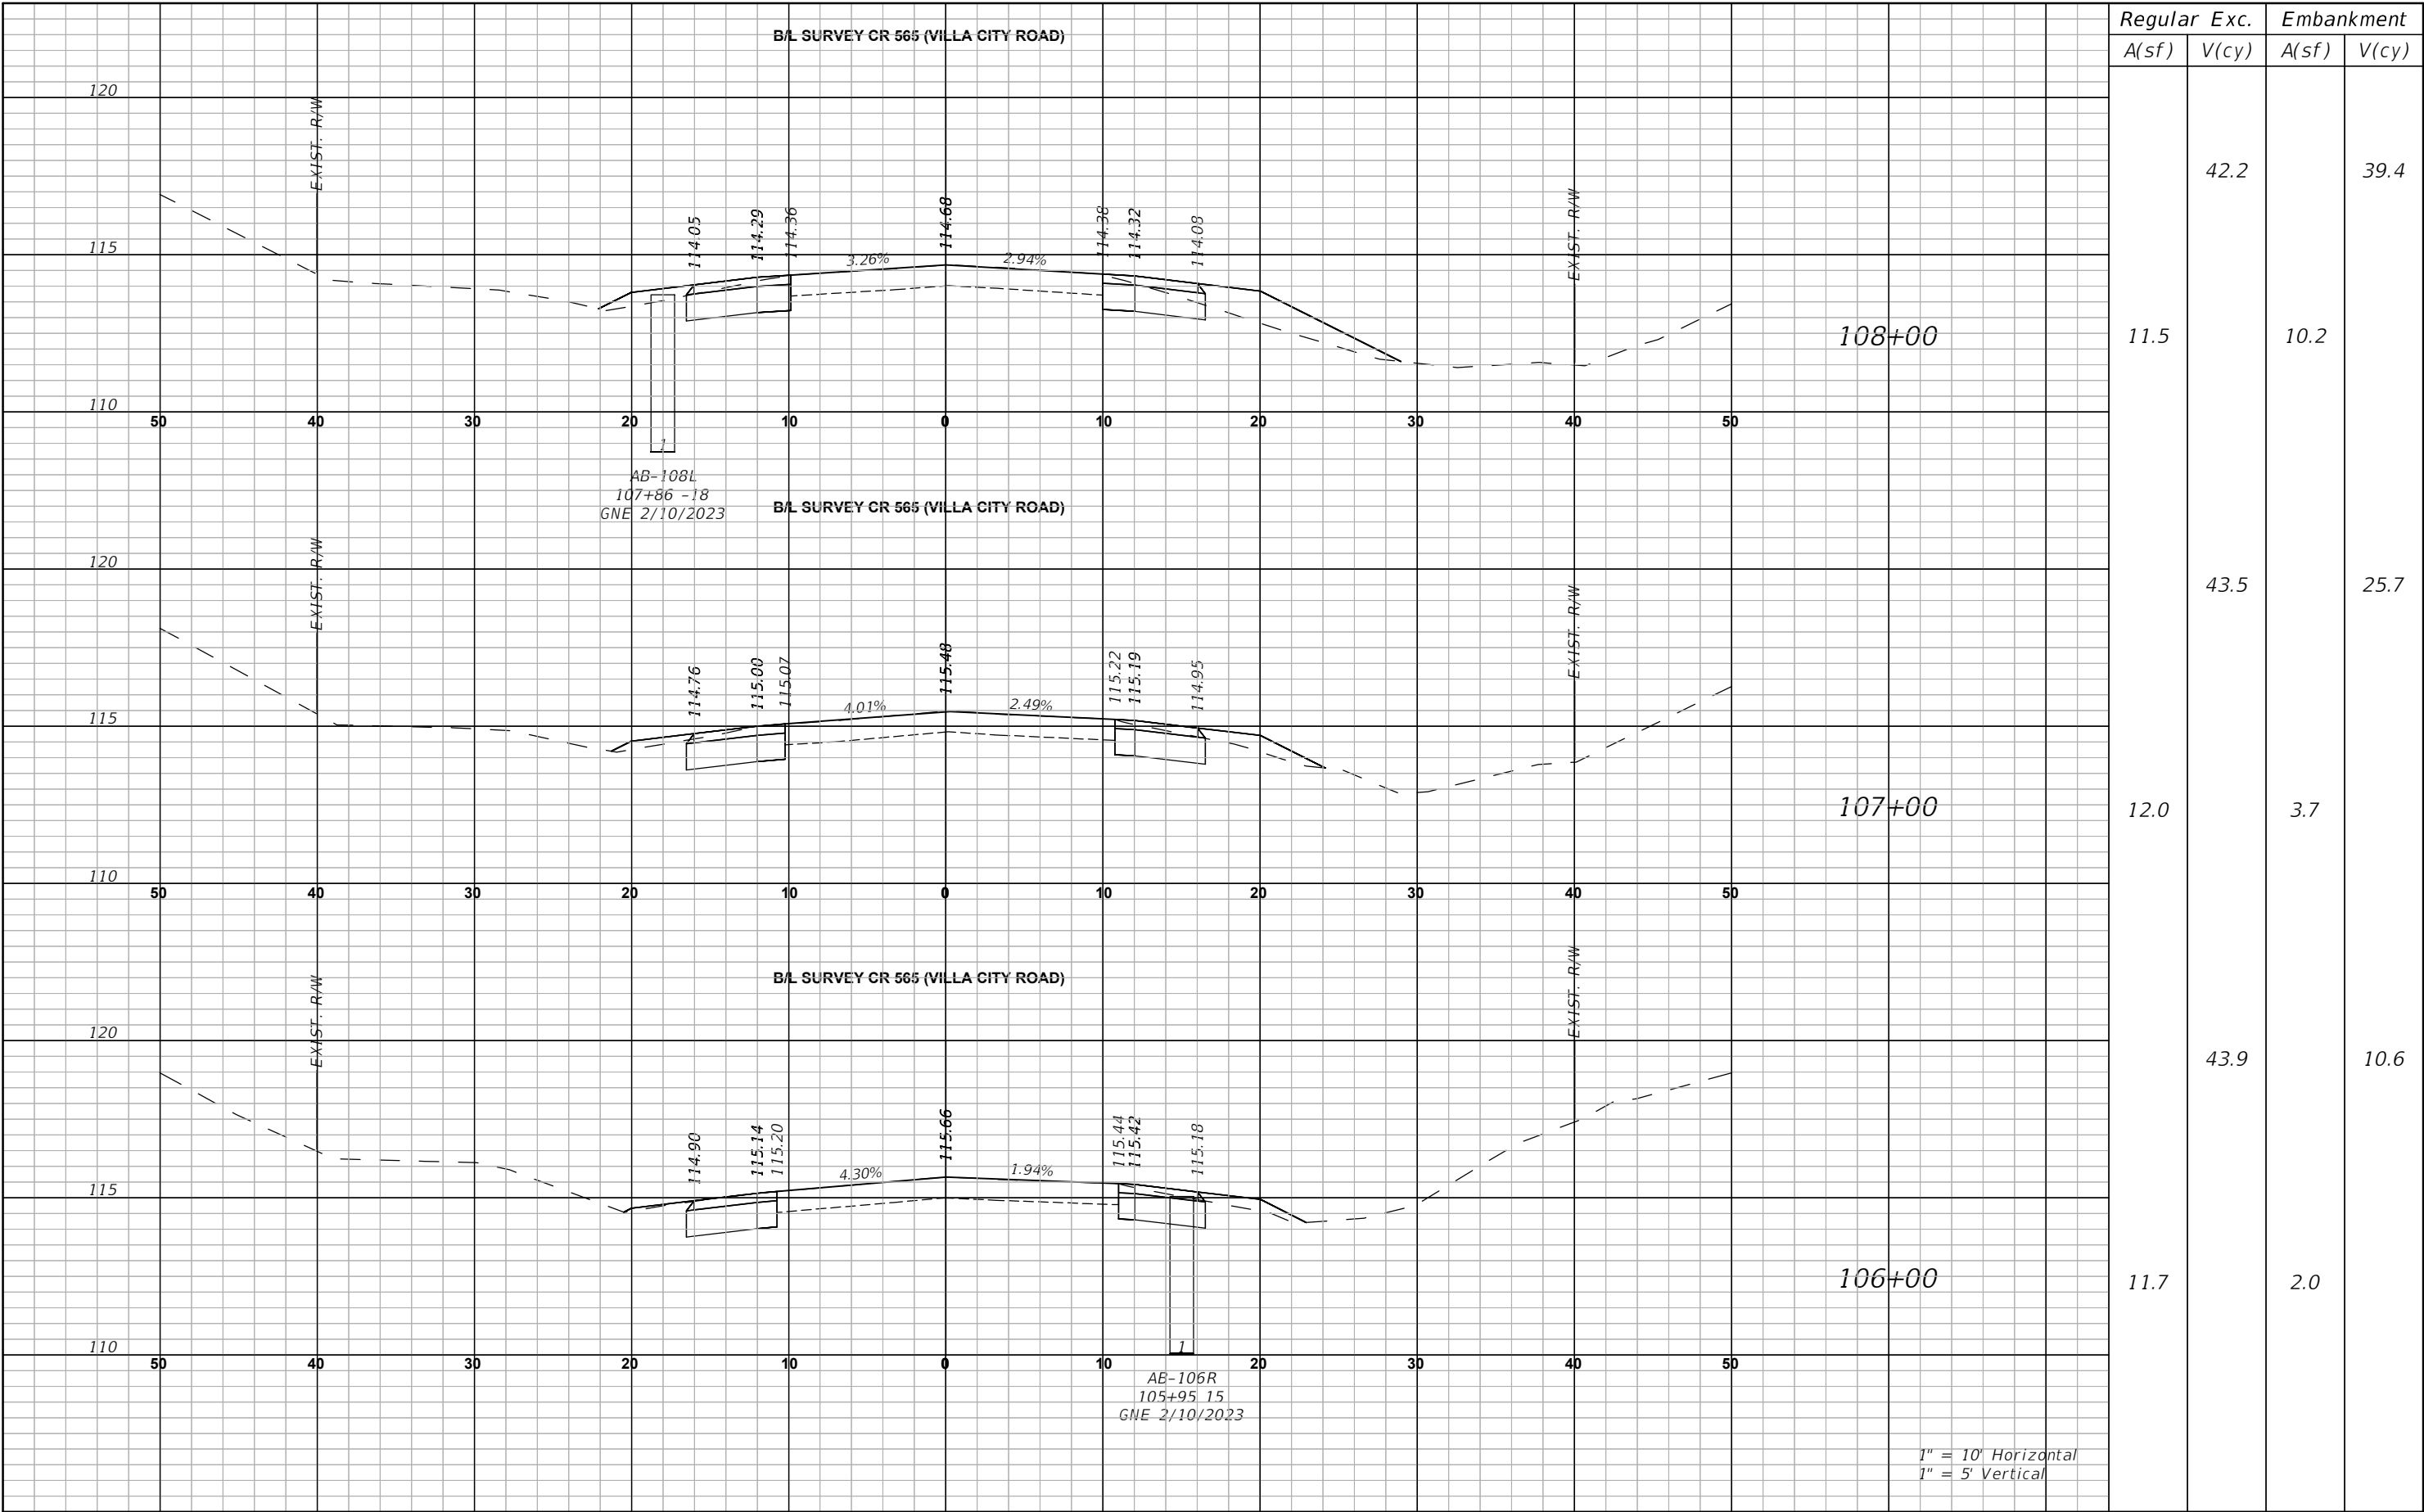

Regular A(sf)	Exc. V(cy)	Embankment	
		A(sf)	V(cy)
11.5	42.2	10.2	39.4
12.0	43.5	3.7	25.7
11.7	43.9	2.0	10.6

DATE

REVISIONS
DESCRIPTION



LAKE COUNTY
315 WEST MAIN STREET
TAVARES, FL 32778

BURGESS & NIPLÉ
JOHN DEE, P.E.
P.E. LICENSE NUMBER 60053
1800 PEMBROOK DRIVE, SUITE 265
ORLANDO, FL 32810
CERTIFICATE OF AUTHORIZATION 9853


CR 565 (VILLA CITY ROAD)
FROM NORTH OF SR 50 TO SOUTH OF US 27
FPID NO. 447609-1-58-01

CROSS SECTIONS (30)


SHEET NO.
75

THE OFFICIAL RECORD OF THIS SHEET IS THE ELECTRONIC FILE DIGITALLY SIGNED AND SEALED UNDER RULE 61G15-23.004, F.A.C.

John Hutchison 5/26/2026 11:13:36 AM P:\PR60605\CAD\Roadway\RD\SRD03.dwg

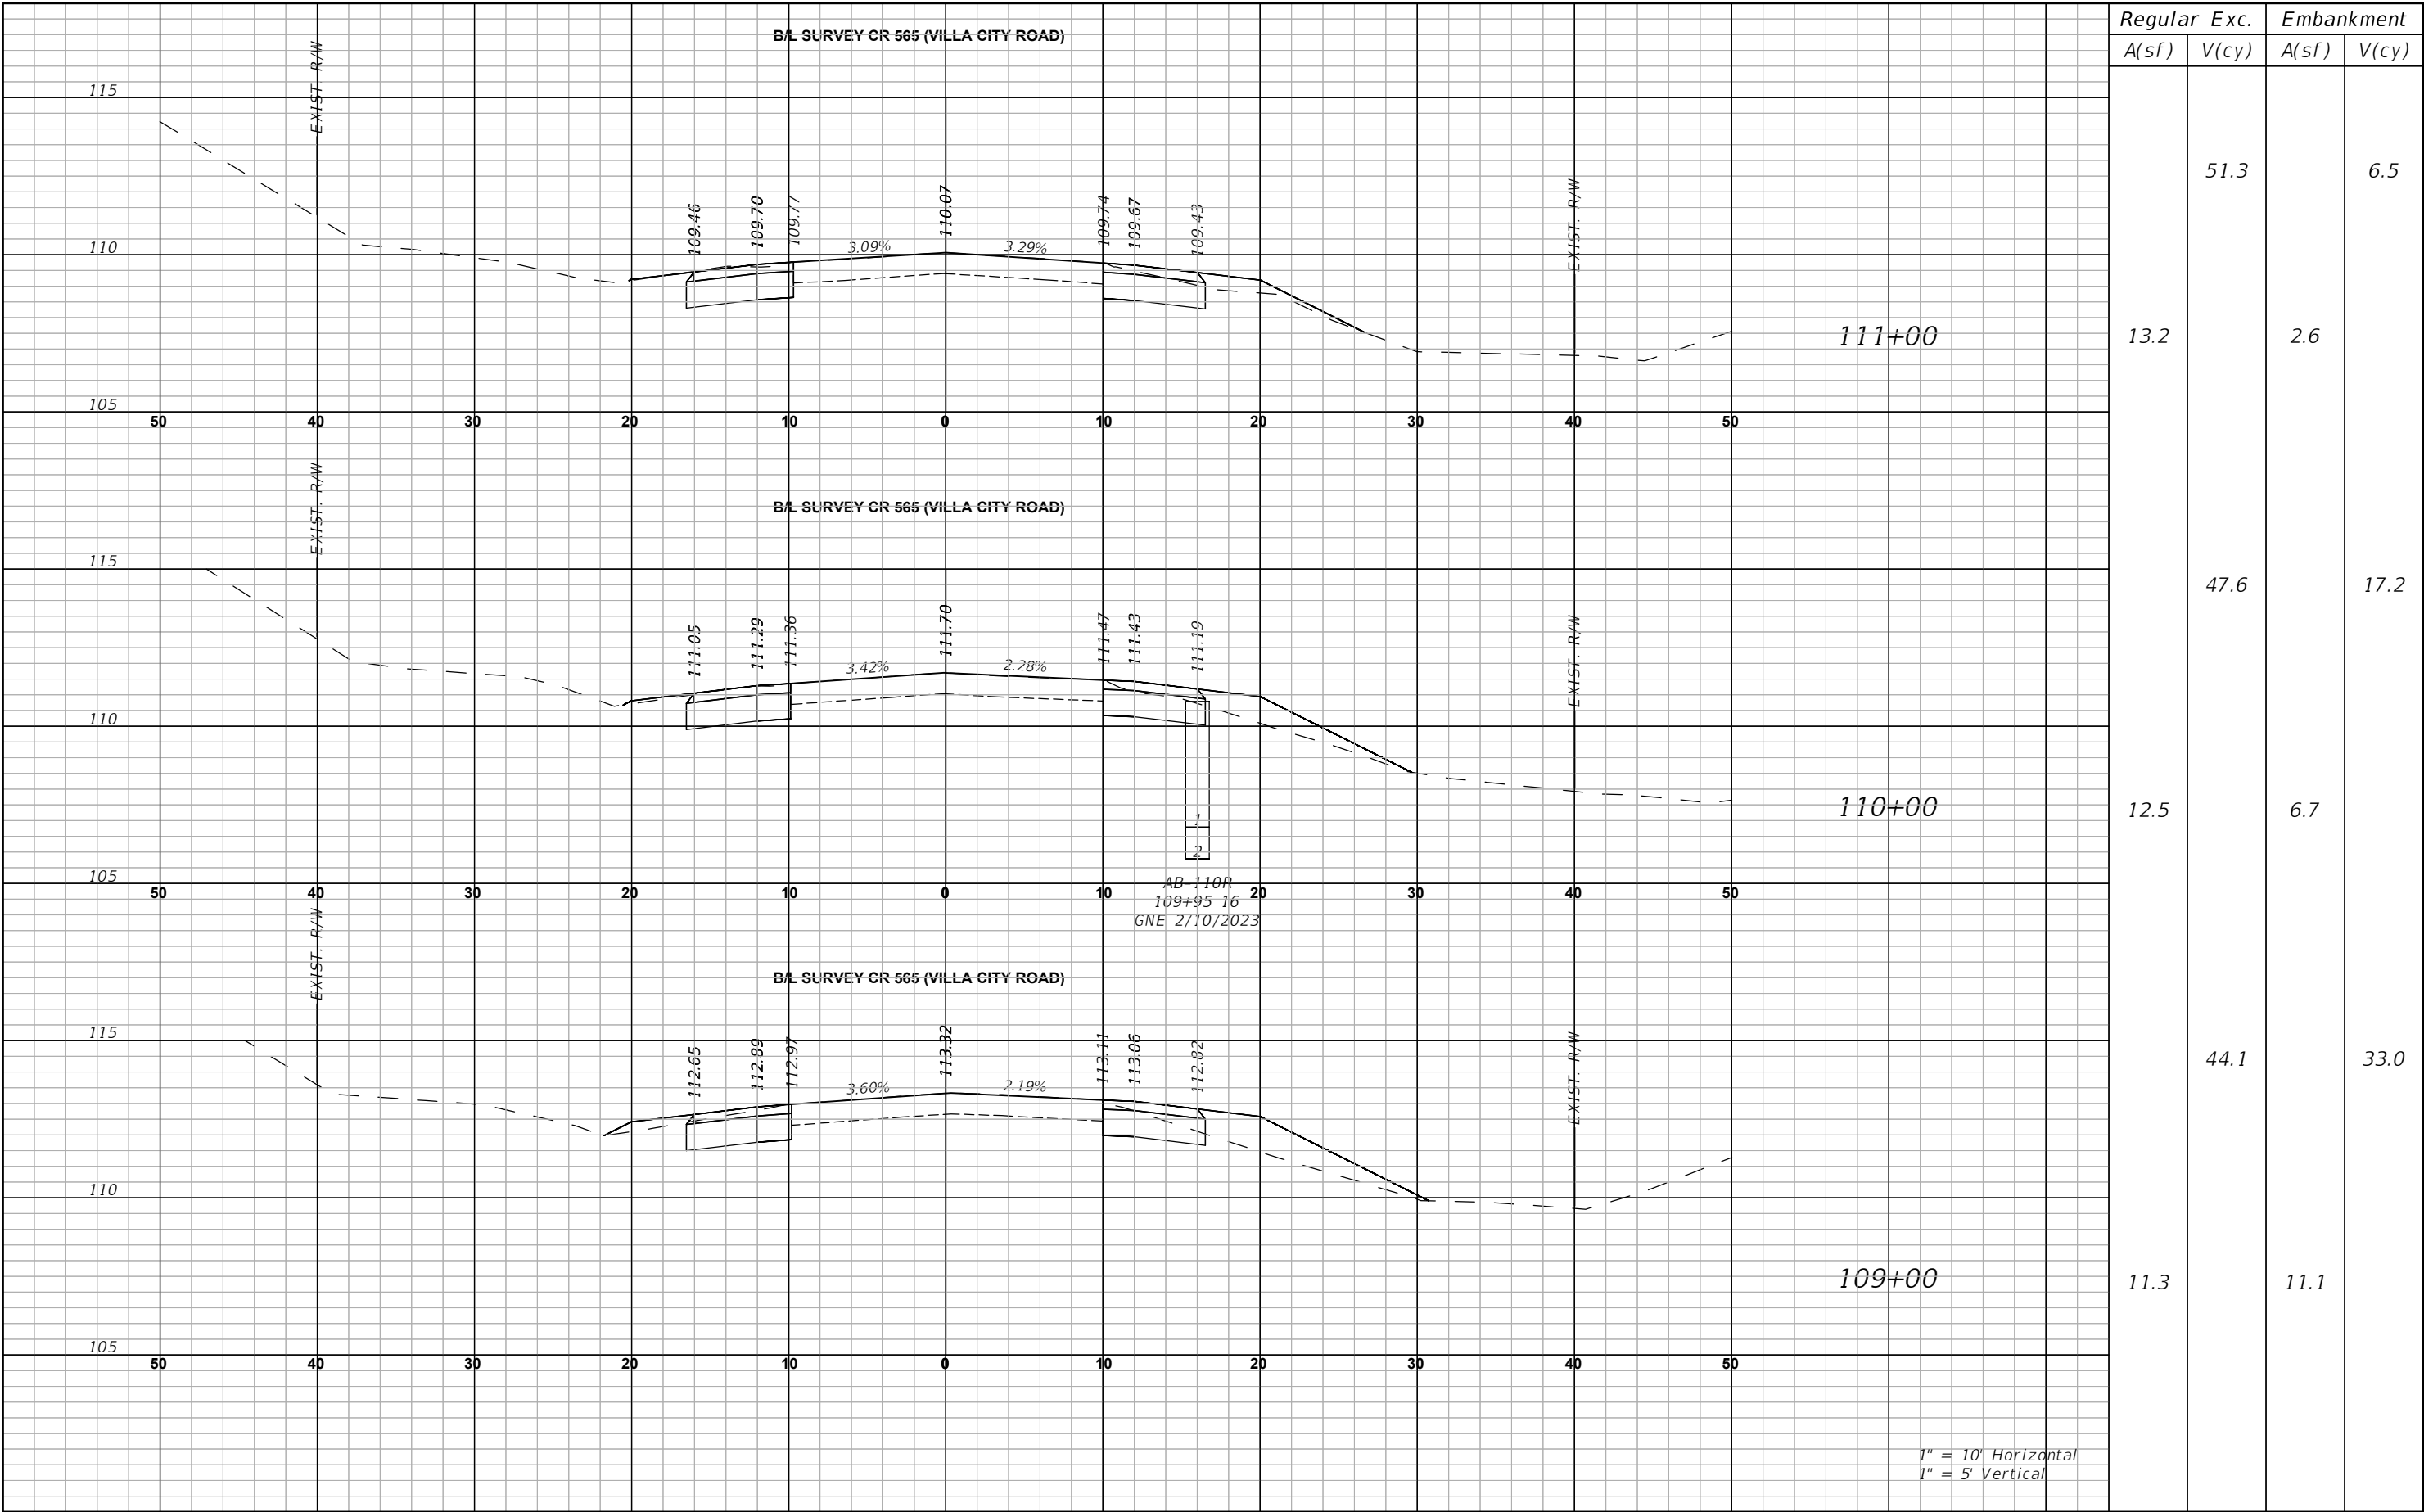


THE OFFICIAL RECORD OF THIS SHEET IS THE ELECTRONIC FILE DIGITALLY SIGNED AND SEALED UNDER RULE 61G15-23.004, F.A.C.

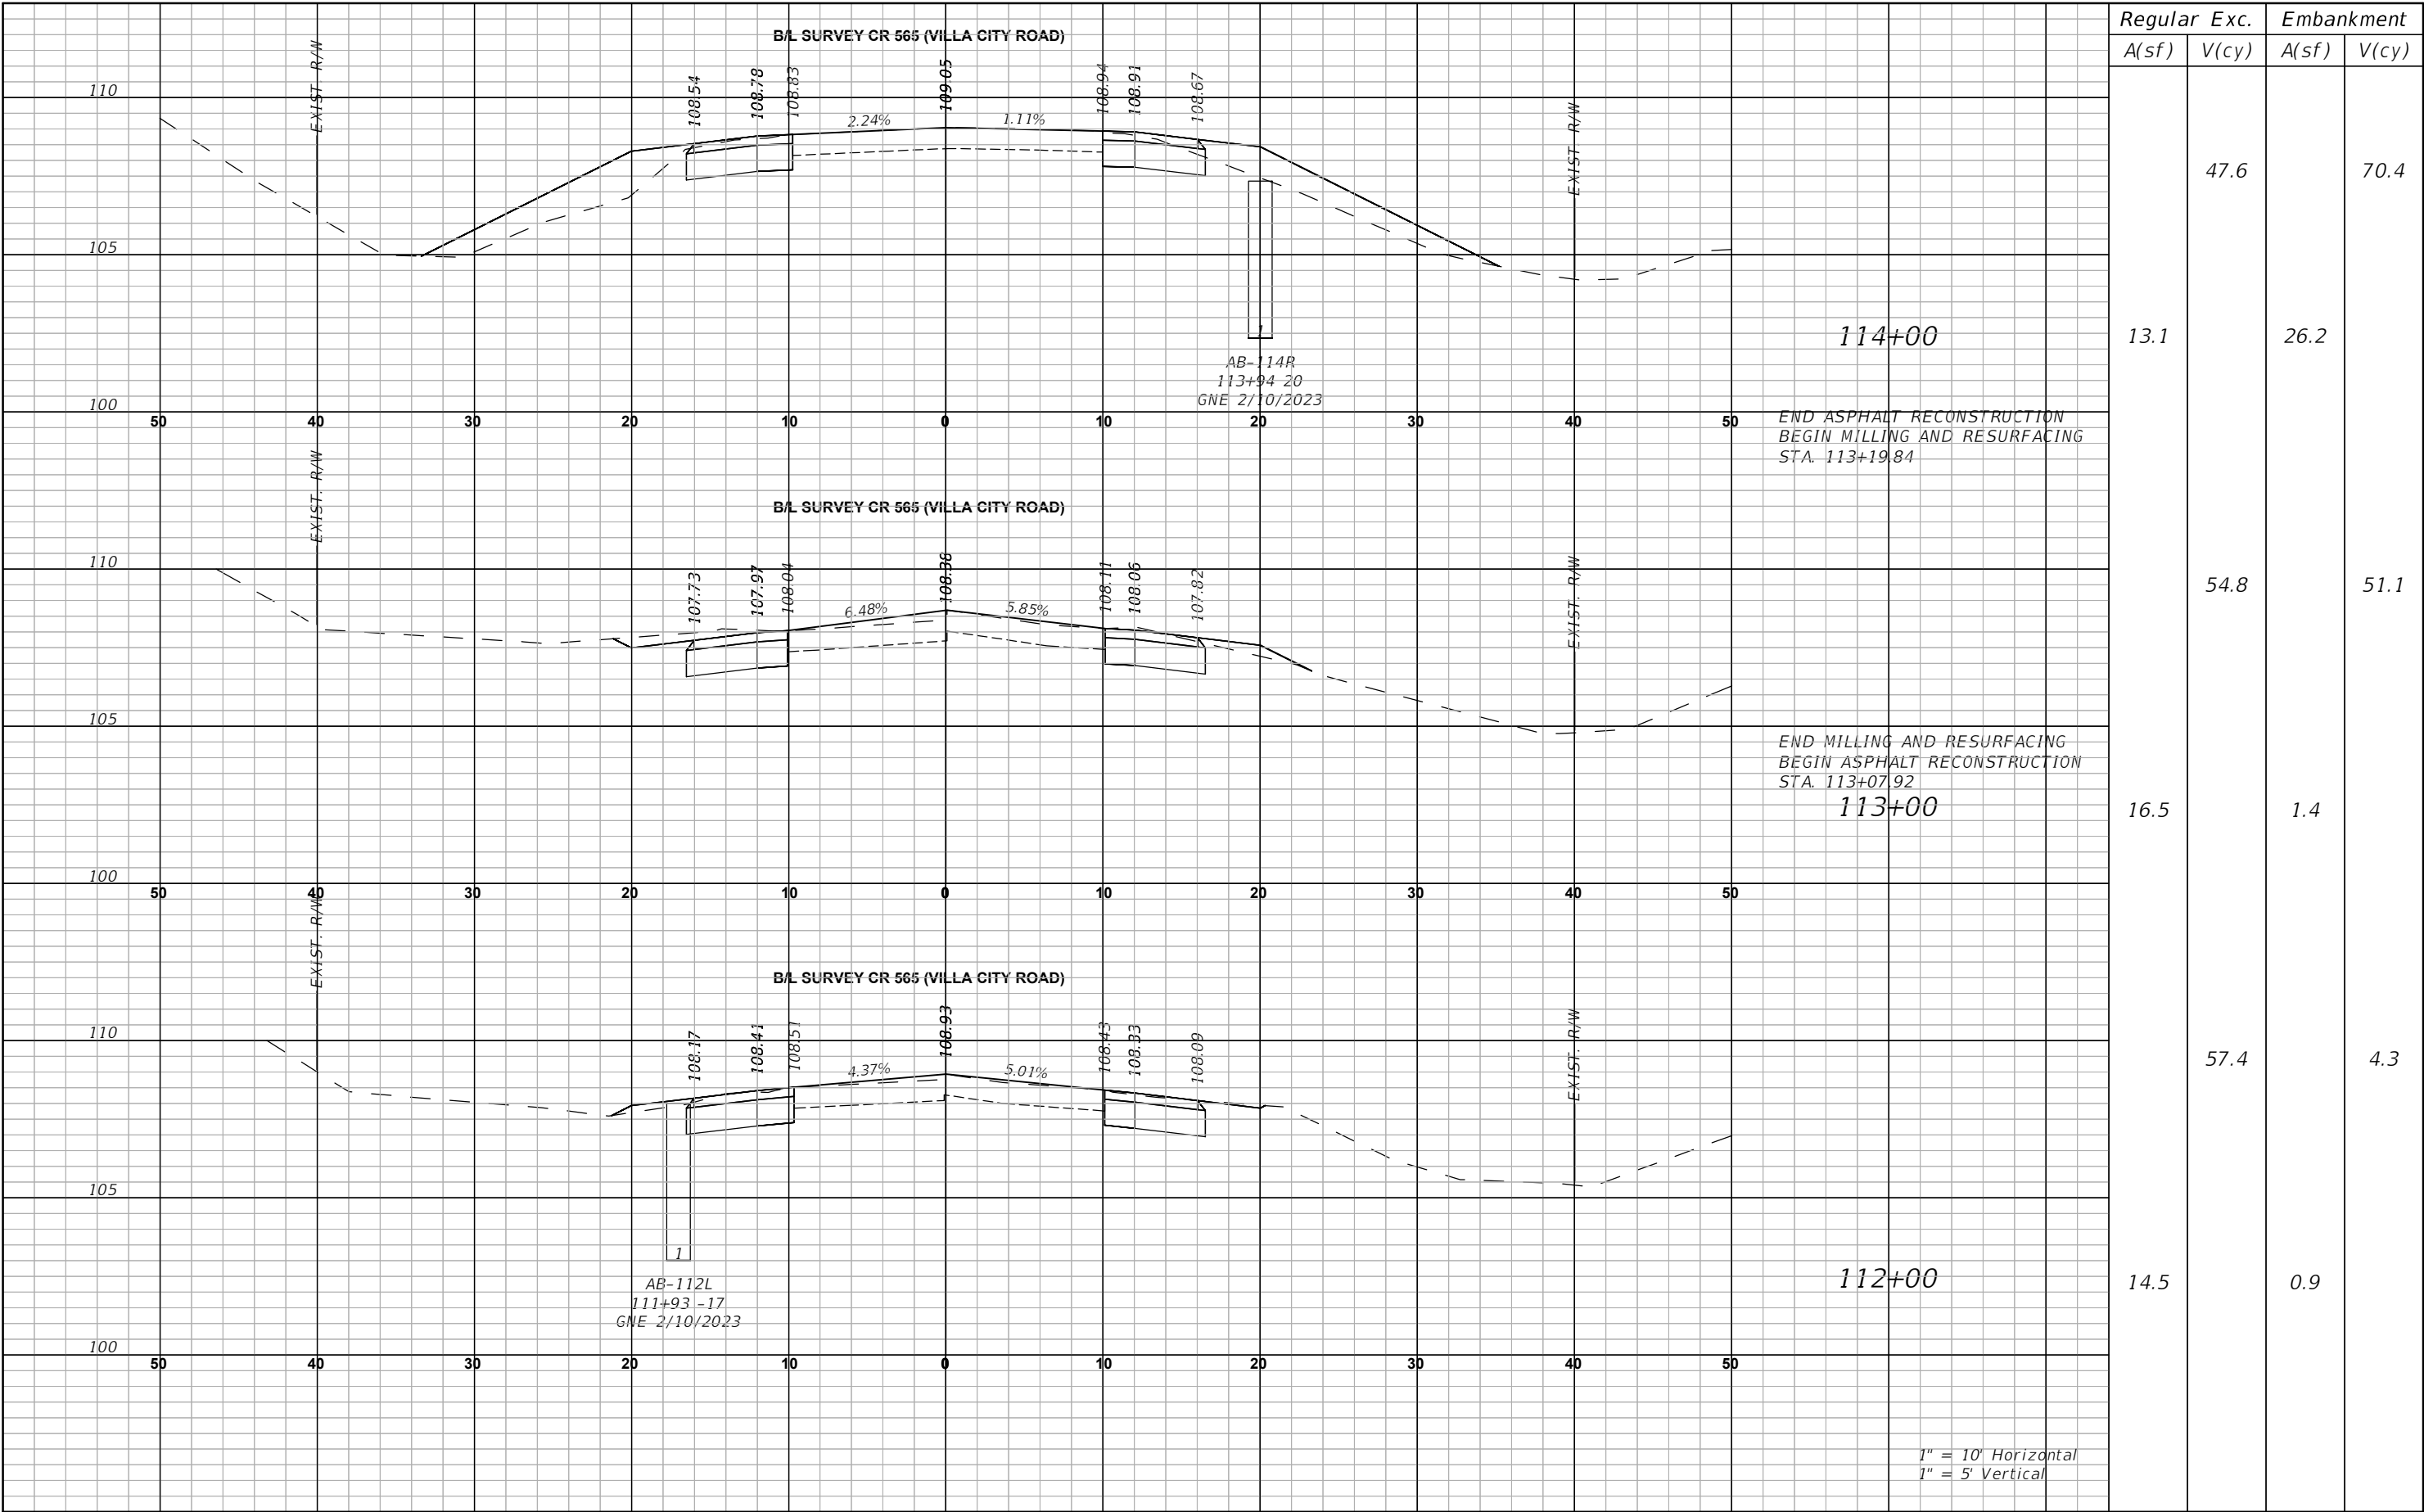


REVISIONS		LAKE COUNTY, FL REAL FLORIDA • REAL CLOSE	LAKE COUNTY 315 WEST MAIN STREET TAVARES, FL 32778	BURGESS & NIPLÉ JOHN DEE, P.E. P.E. LICENSE NUMBER 60053 1800 PEMBROOK DRIVE, SUITE 265 ORLANDO, FL 32810 CERTIFICATE OF AUTHORIZATION 9853	CR 565 (VILLA CITY ROAD) FROM NORTH OF SR 50 TO SOUTH OF US 27 FPID NO. 447609-1-58-01	CROSS SECTIONS (32)		SHEET NO.	
DATE	DESCRIPTION							77	

THE OFFICIAL RECORD OF THIS SHEET IS THE ELECTRONIC FILE DIGITALLY SIGNED AND SEALED UNDER RULE 61G15-23.004, F.A.C.

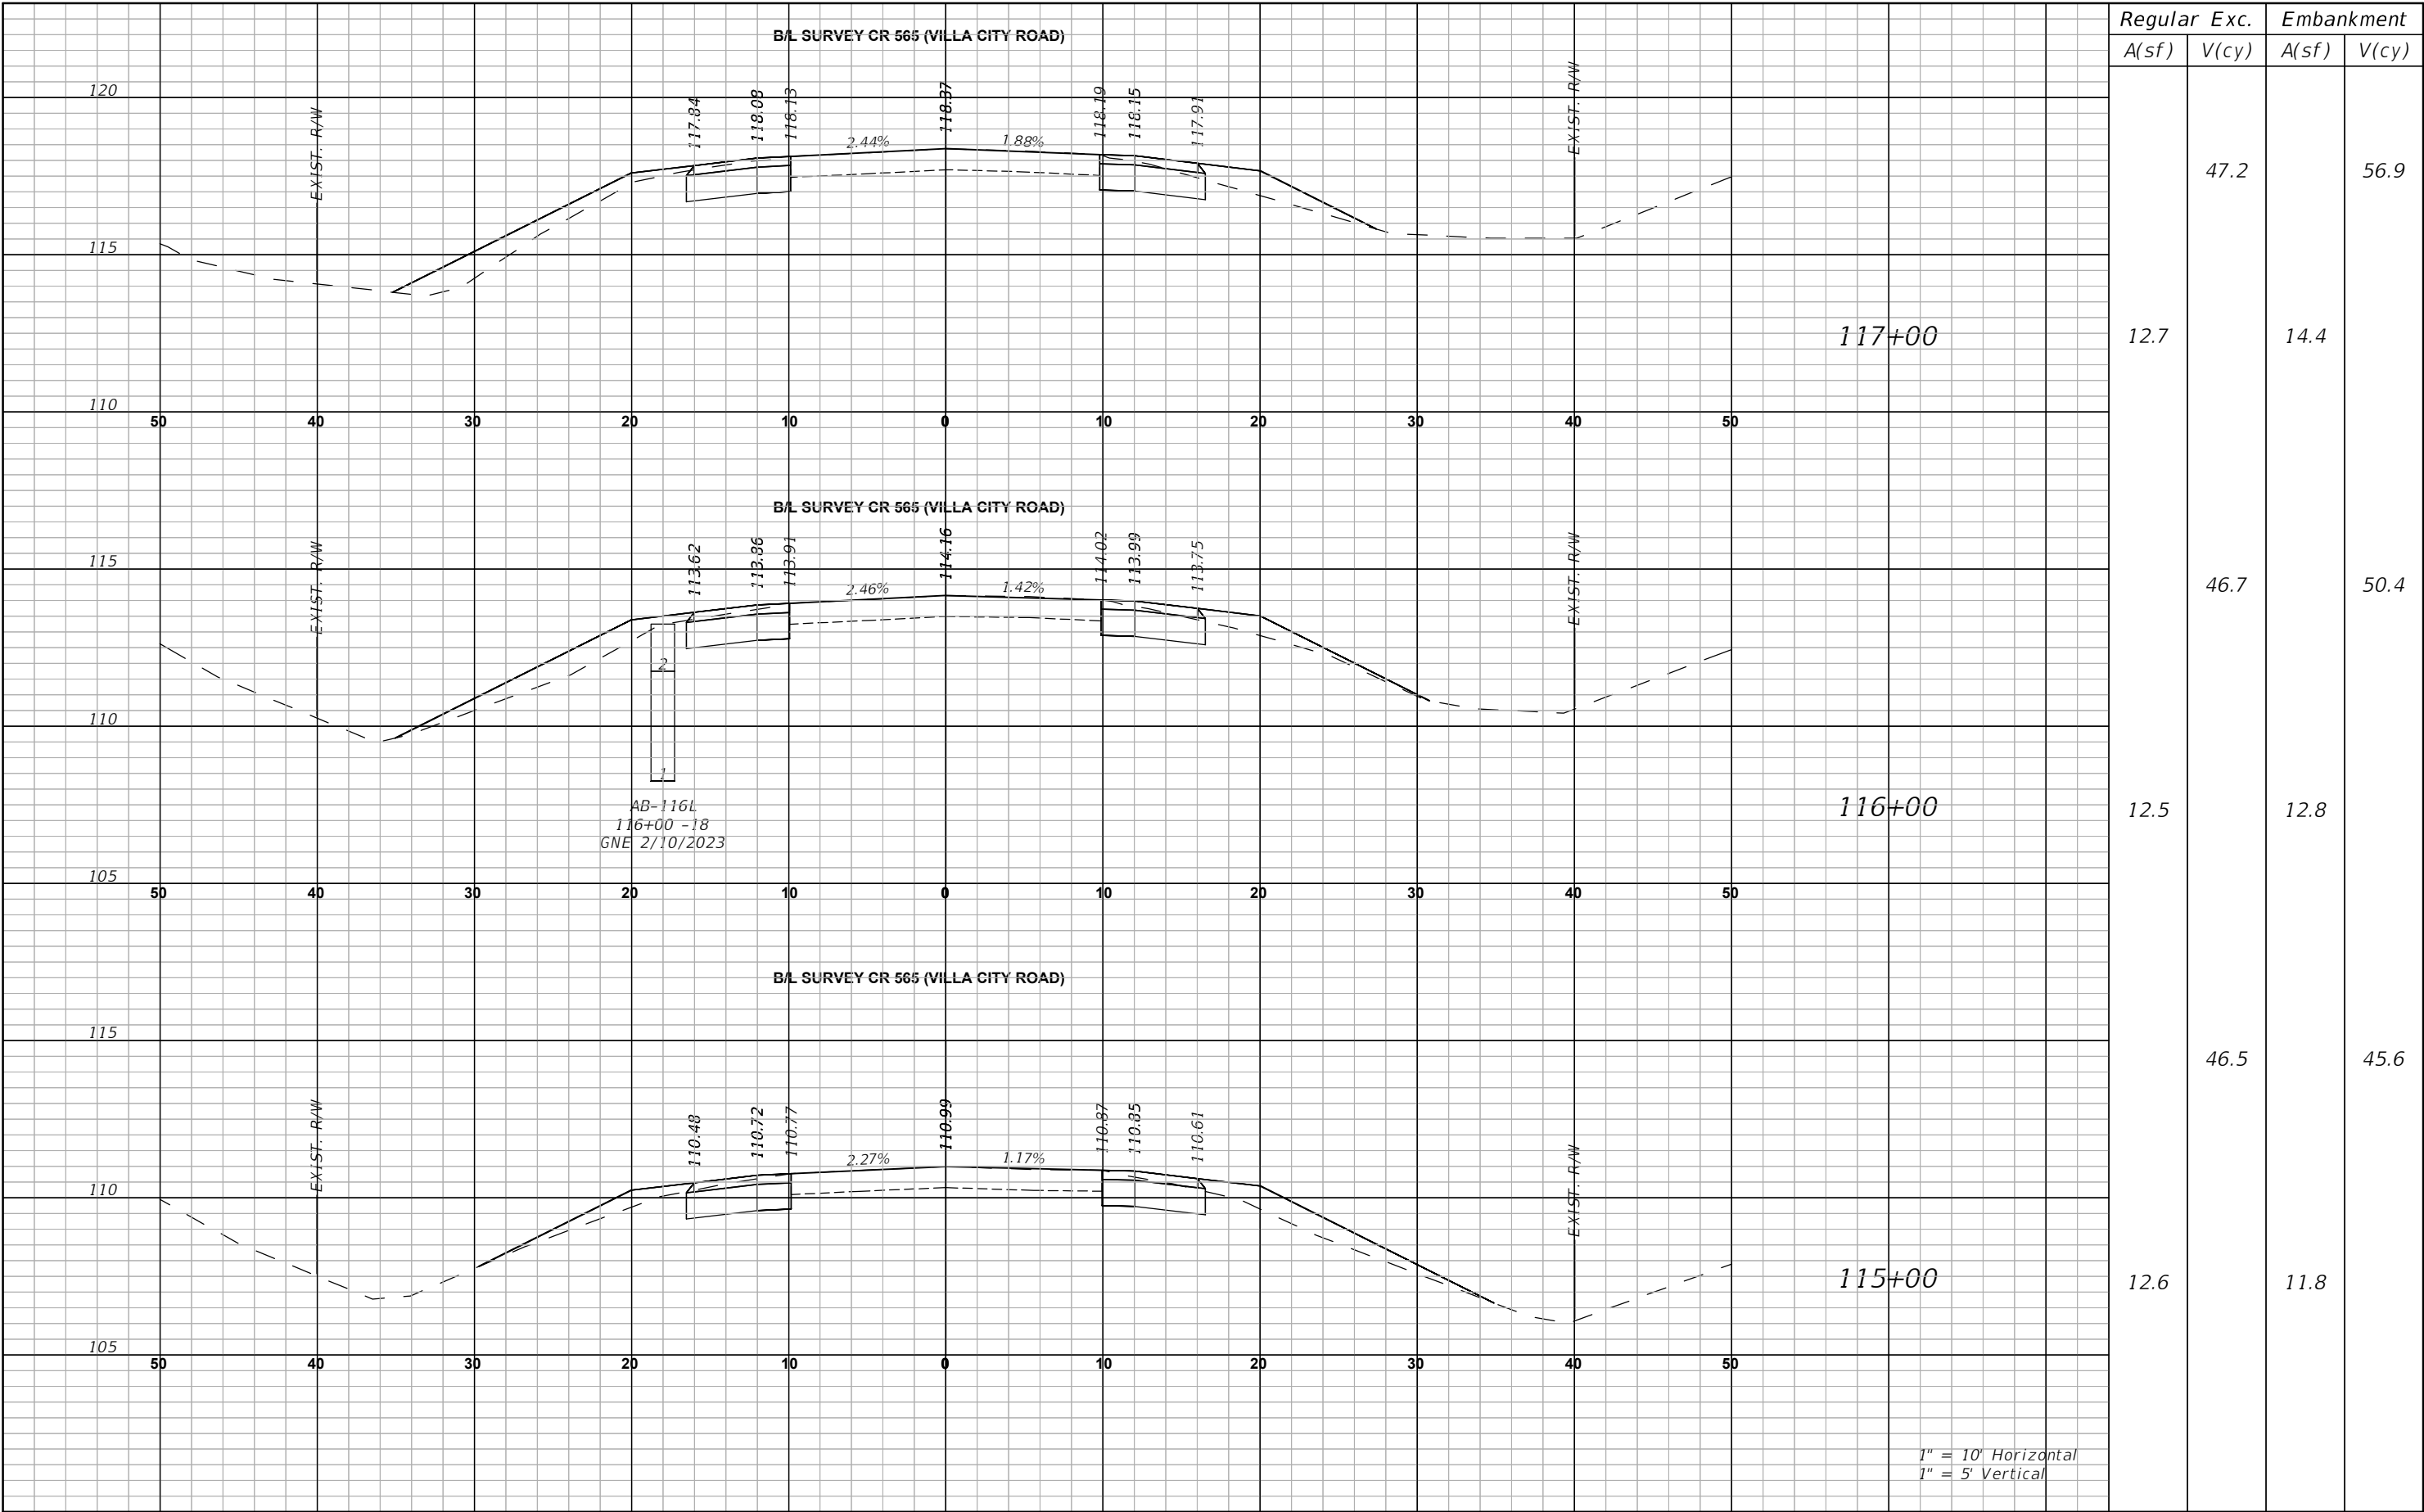

REVISIONS		LAKE COUNTY, FL REAL FLORIDA • REAL CLOSE	LAKE COUNTY 315 WEST MAIN STREET TAVARES, FL 32778	BURGESS & NIPLE JOHN DEE, P.E. P.E. LICENSE NUMBER 60053 1800 PEMBROOK DRIVE, SUITE 265 ORLANDO, FL 32810 CERTIFICATE OF AUTHORIZATION 9853	CR 565 (VILLA CITY ROAD) FROM NORTH OF SR 50 TO SOUTH OF US 27 FPID NO. 447609-1-58-01	CROSS SECTIONS (33)		SHEET NO. 78
DATE	DESCRIPTION							

THE OFFICIAL RECORD OF THIS SHEET IS THE ELECTRONIC FILE DIGITALLY SIGNED AND SEALED UNDER RULE 61G15-23.004, F.A.C.

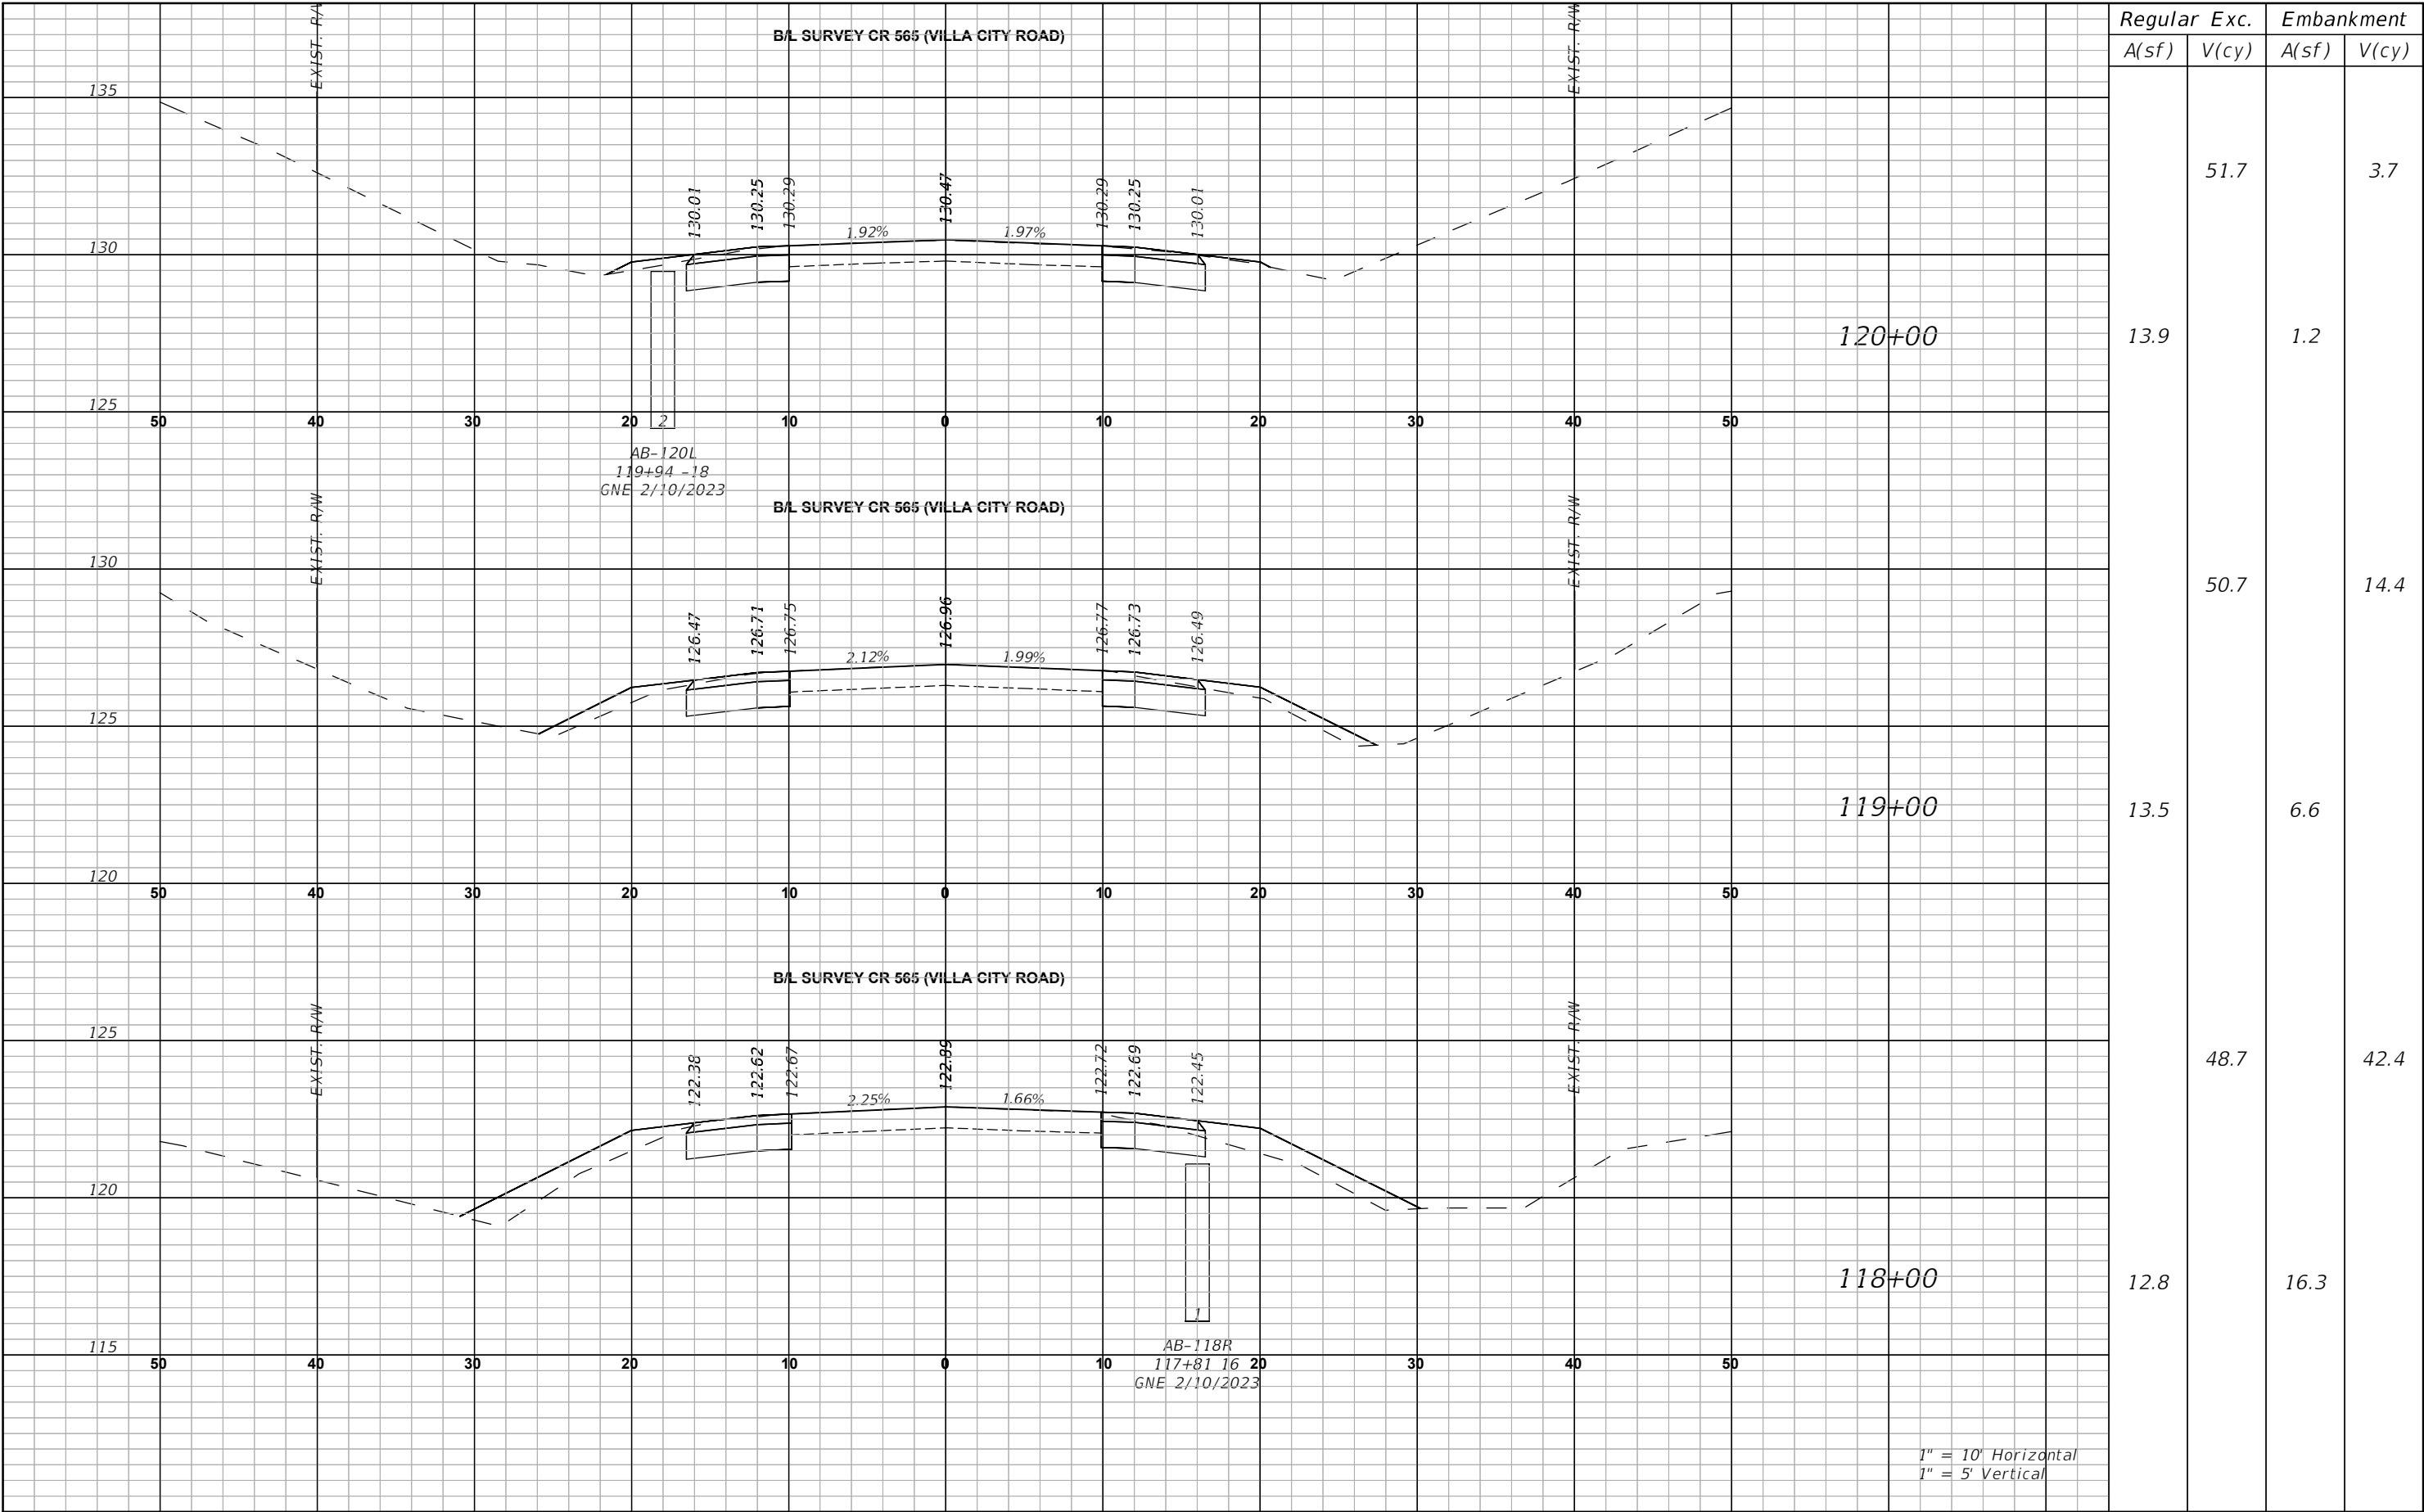

Regular	Exc.	Embankment	
		A(sf)	V(cy)
13.9	51.7	1.2	3.7
13.5	50.7	6.6	14.4
12.8	48.7	16.3	42.4

THE OFFICIAL RECORD OF THIS SHEET IS THE ELECTRONIC FILE DIGITALLY SIGNED AND SEALED UNDER RULE 61G15-23.004, F.A.C.

DATE

REVISIONS
DESCRIPTION



LAKE COUNTY
315 WEST MAIN STREET
TAVARES, FL 32778

BURGESS & NIPLE
JOHN DEE, P.E.
P.E. LICENSE NUMBER 60053
1800 PEMBROOK DRIVE, SUITE 265
ORLANDO, FL 32810
CERTIFICATE OF AUTHORIZATION 9853

CR 565 (VILLA CITY ROAD)
FROM NORTH OF SR 50 TO SOUTH OF US 27
FPID NO. 447609-1-58-01


CROSS SECTIONS (34)

SHEET NO.
79

John Hutchison


5/26/2026 11:13:57 AM

P:\PR60605\CAD\Roadway\RD\XSRD03.dwg

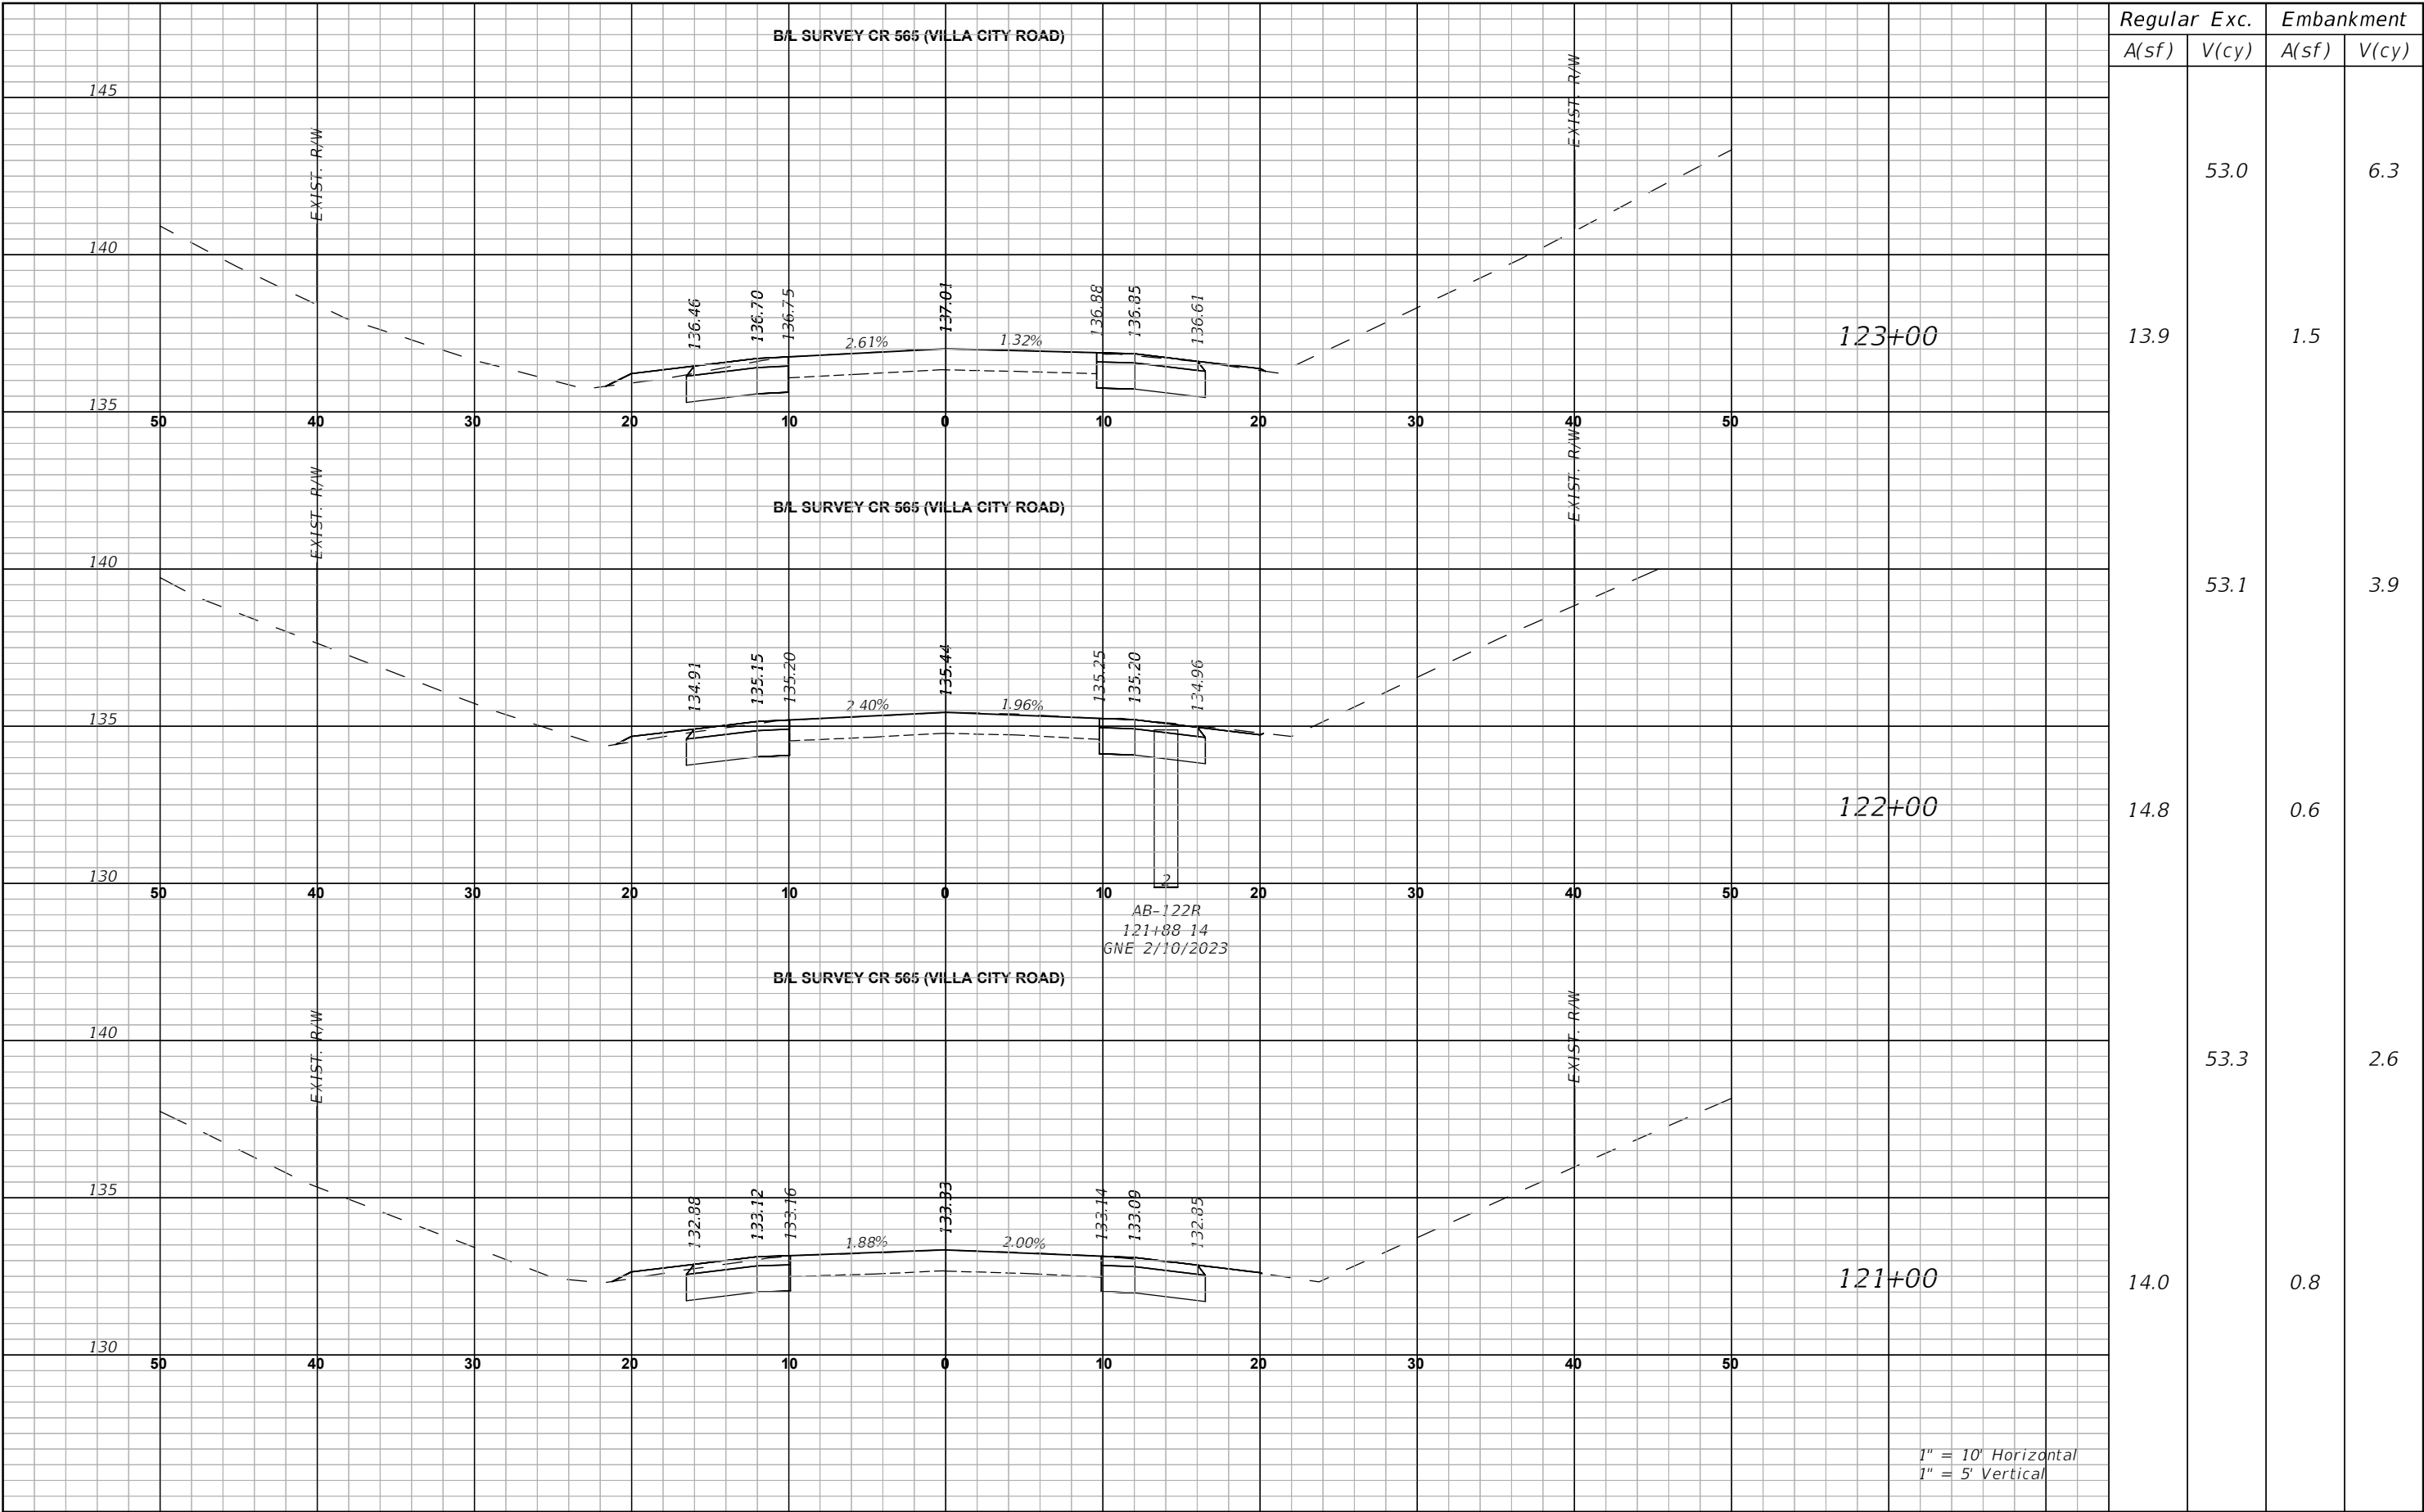


REVISIONS		 LAKE COUNTY, FL REAL FLORIDA • REAL CLOSE	LAKE COUNTY 315 WEST MAIN STREET TAVARES, FL 32778	BURGESS & NIPLE JOHN DEE, P.E. P.E. LICENSE NUMBER 60053 1800 PEMBROOK DRIVE, SUITE 265 ORLANDO, FL 32810 CERTIFICATE OF AUTHORIZATION 9853	CR 565 (VILLA CITY ROAD) FROM NORTH OF SR 50 TO SOUTH OF US 27 FPID NO. 447609-1-58-01	CROSS SECTIONS (35)	SHEET NO.
DATE	DESCRIPTION						80

THE OFFICIAL RECORD OF THIS SHEET IS THE ELECTRONIC FILE DIGITALLY SIGNED AND SEALED UNDER RULE 61G15-23.004, F.A.C.

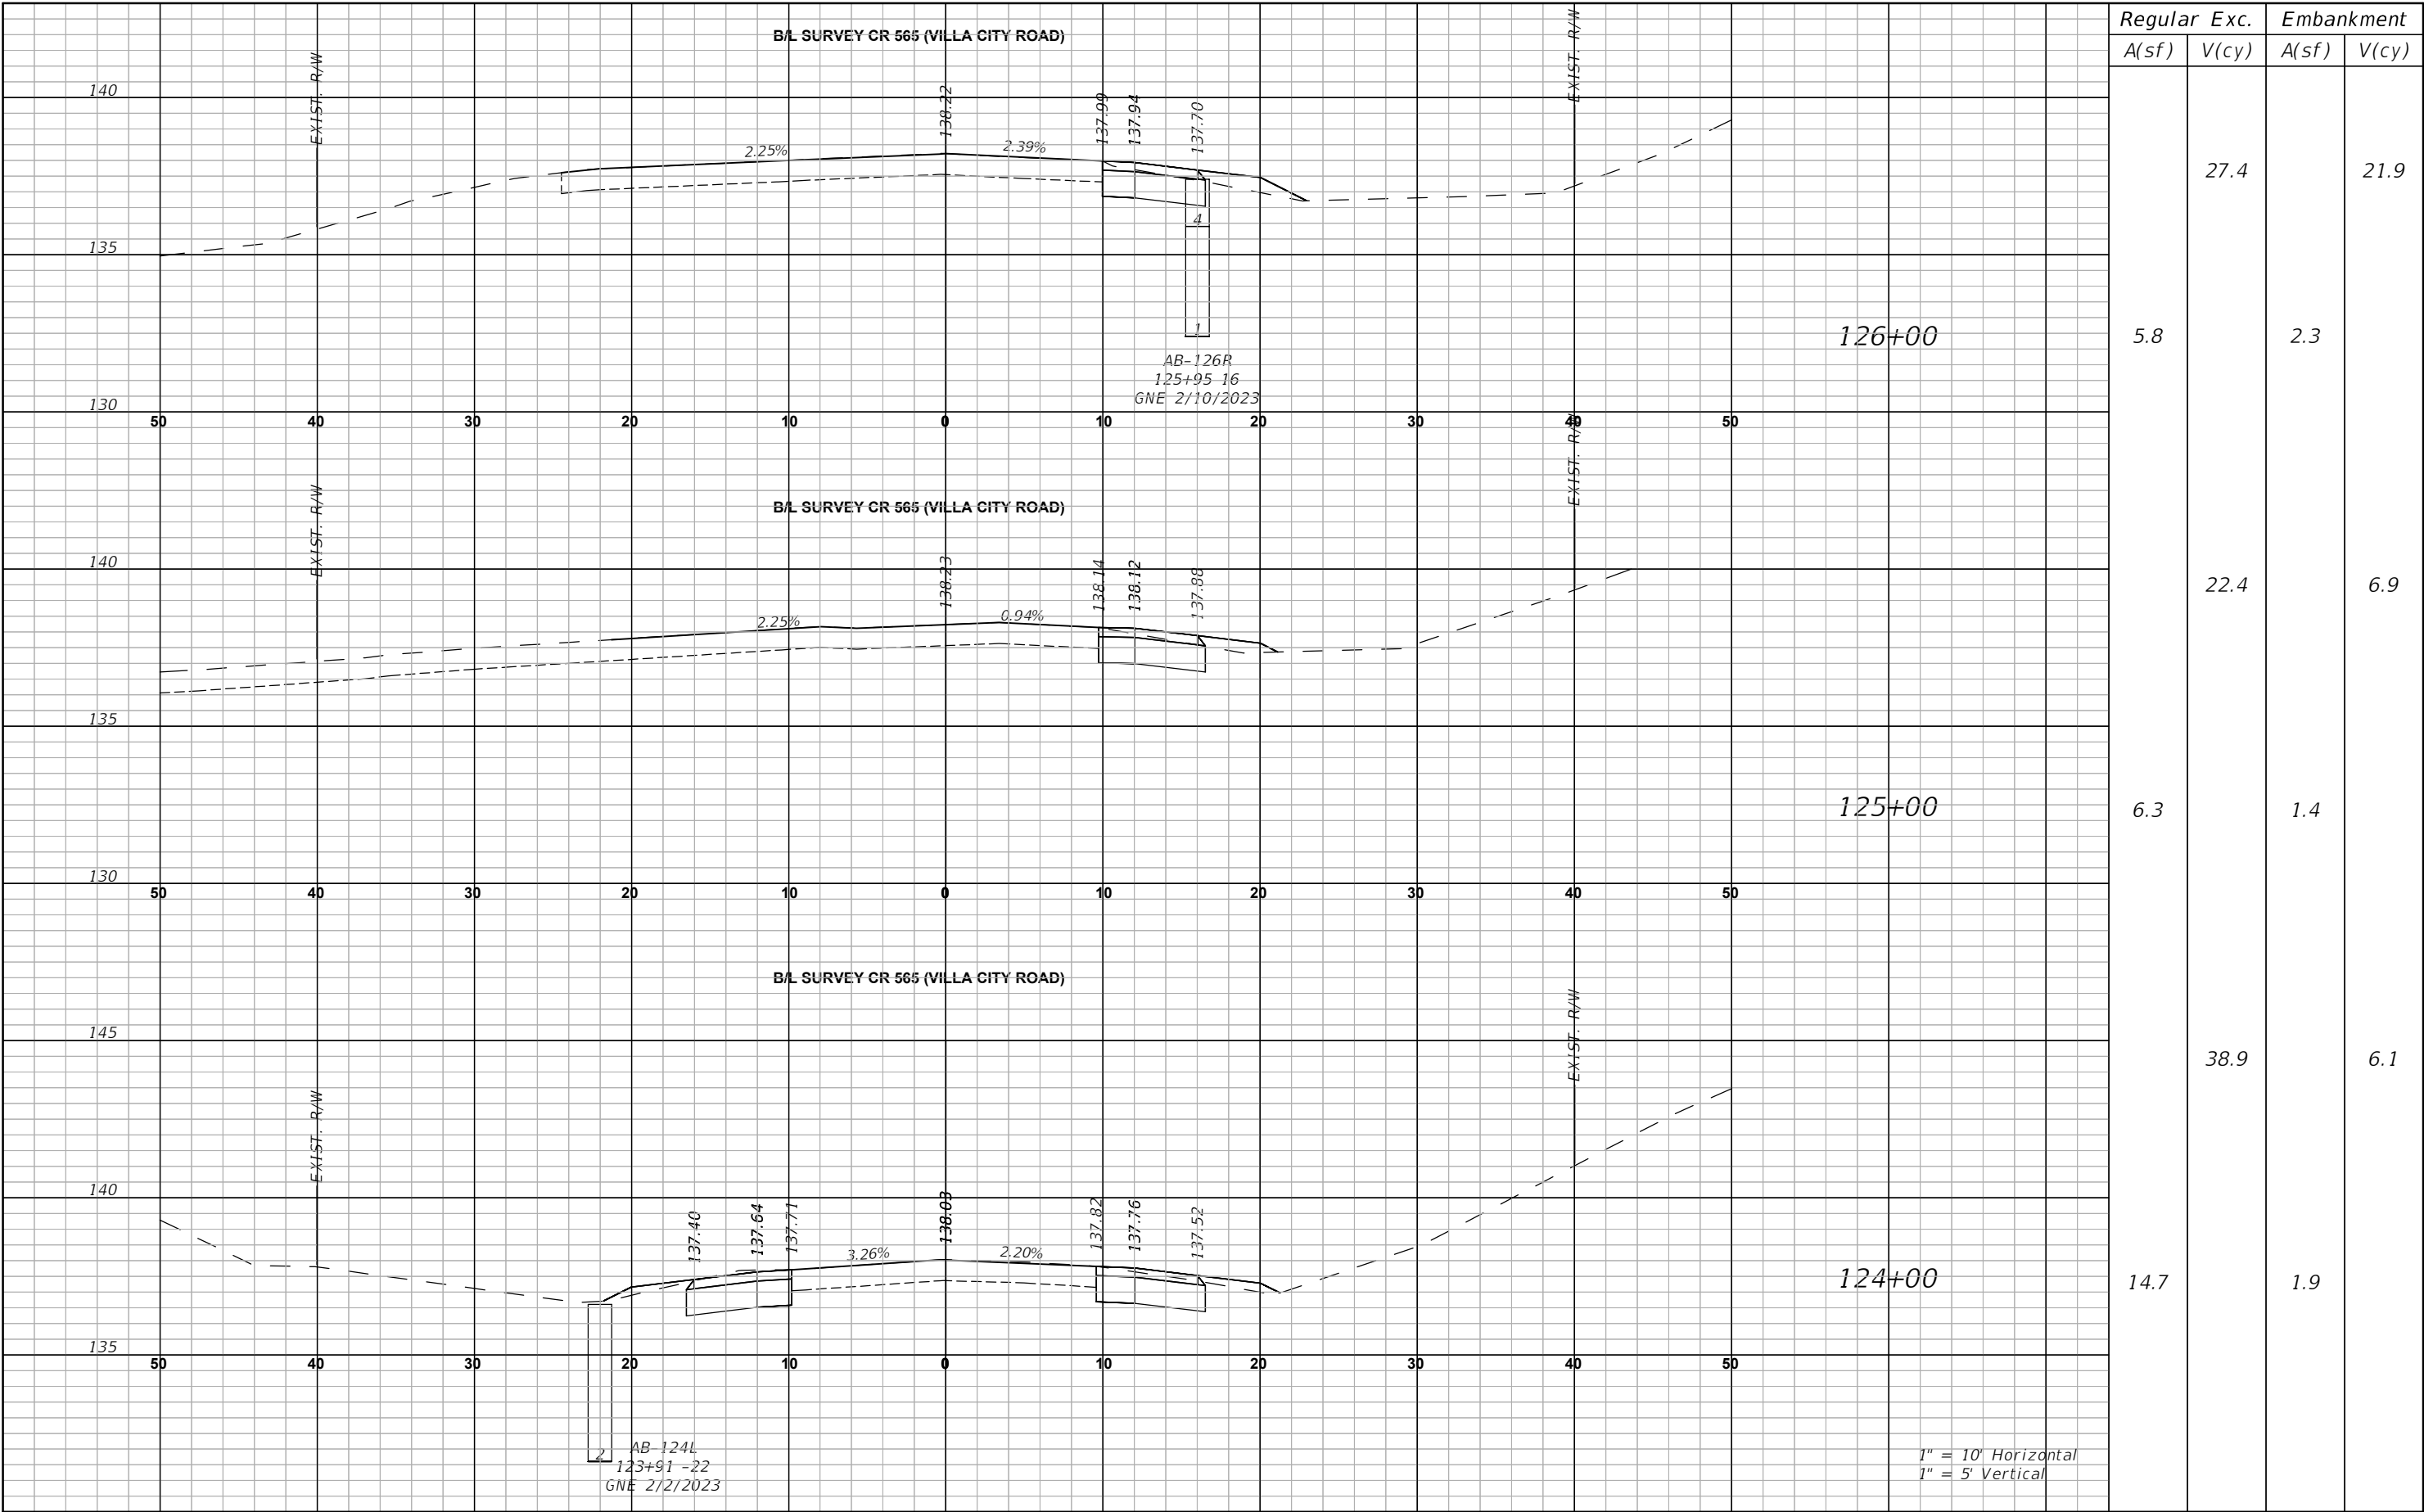

REVISIONS		 LAKE COUNTY 315 WEST MAIN STREET TAVARES, FL 32778	BURGESS & NIPLE JOHN DEE, P.E. P.E. LICENSE NUMBER 60053 1800 PEMBROOK DRIVE, SUITE 265 ORLANDO, FL 32810 CERTIFICATE OF AUTHORIZATION 9853	CR 565 (VILLA CITY ROAD) FROM NORTH OF SR 50 TO SOUTH OF US 27 FPID NO. 447609-1-58-01	CROSS SECTIONS (36)	SHEET NO.	
DATE	DESCRIPTION					81	

THE OFFICIAL RECORD OF THIS SHEET IS THE ELECTRONIC FILE DIGITALLY SIGNED AND SEALED UNDER RULE 61G15-23.004, F.A.C.

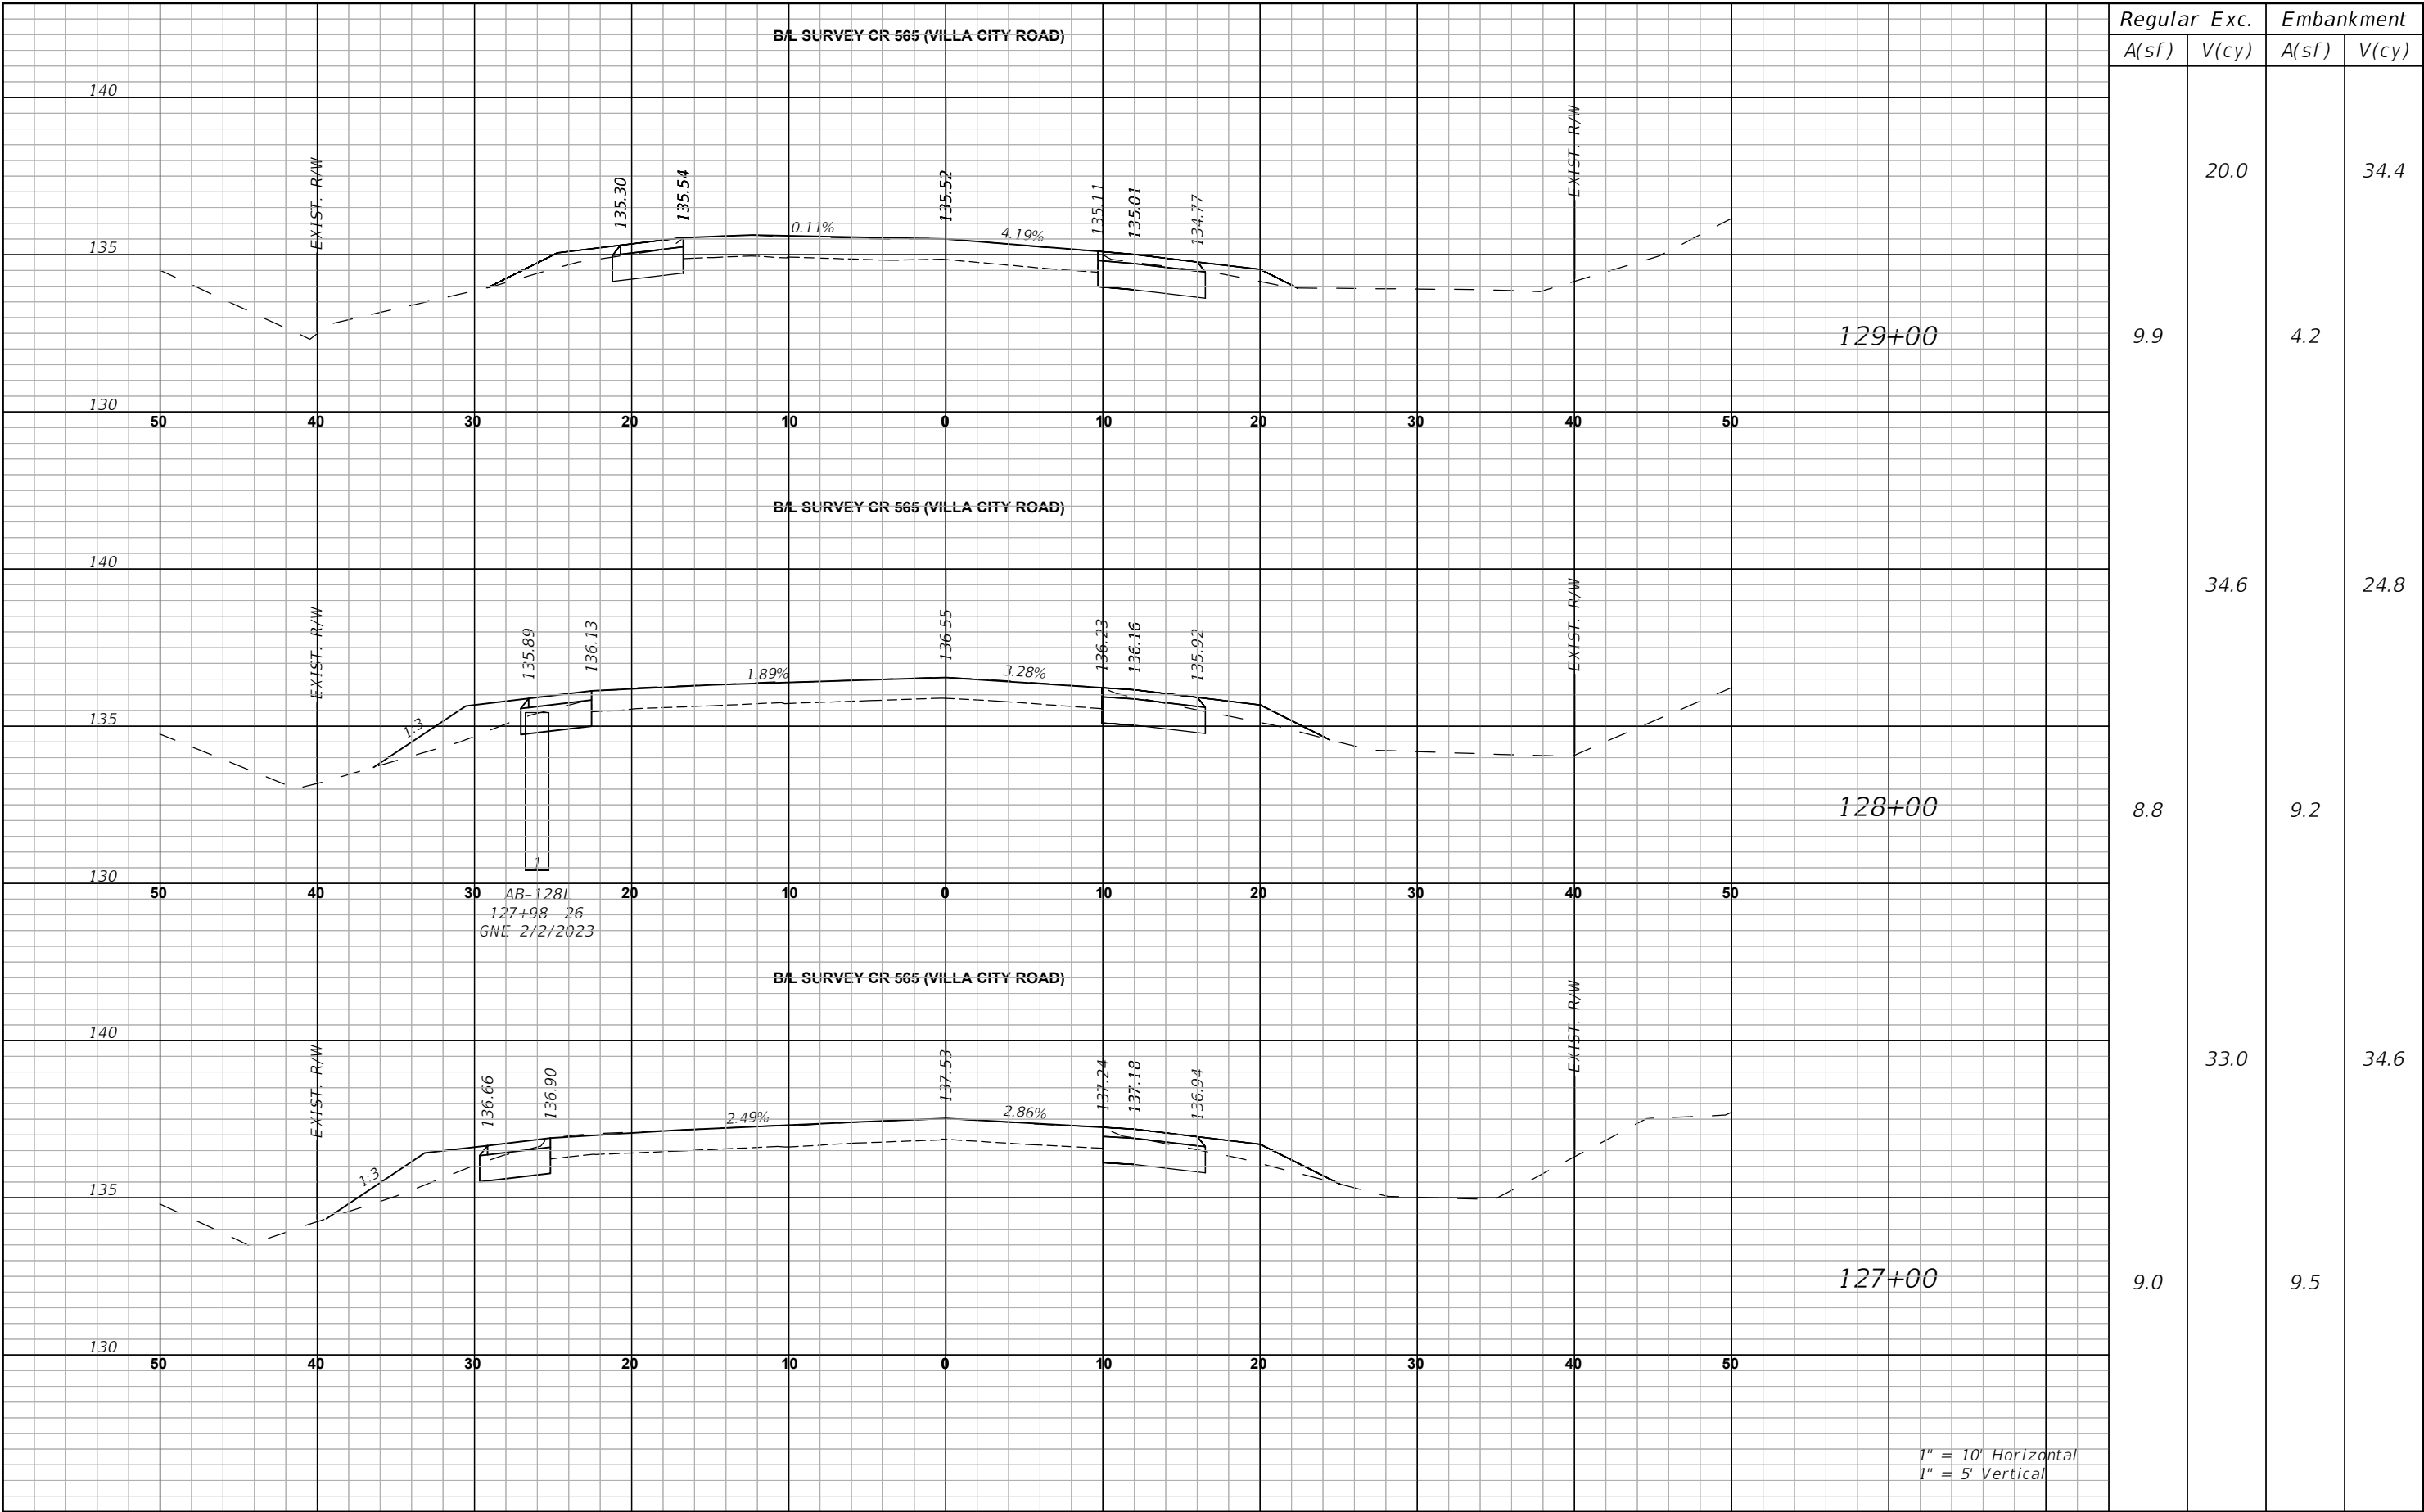


Regular		Exc.	Embankment	
A(sf)	V(cy)		A(sf)	V(cy)
9.9	20.0	4.2	34.4	
8.8	34.6	9.2	24.8	
9.0	33.0	9.5	34.6	

1" = 10' Horizontal
1" = 5' Vertical


REVISIONS		 LAKE COUNTY 315 WEST MAIN STREET TAVARES, FL 32778	BURGESS & NIPLE JOHN DEE, P.E. P.E. LICENSE NUMBER 60053 1800 PEMBROOK DRIVE, SUITE 265 ORLANDO, FL 32810 CERTIFICATE OF AUTHORIZATION 9853	CR 565 (VILLA CITY ROAD) FROM NORTH OF SR 50 TO SOUTH OF US 27 FPID NO. 447609-1-58-01	CROSS SECTIONS (37)	SHEET NO.
DATE	DESCRIPTION					82

THE OFFICIAL RECORD OF THIS SHEET IS THE ELECTRONIC FILE DIGITALLY SIGNED AND SEALED UNDER RULE 61G15-23.004, F.A.C.

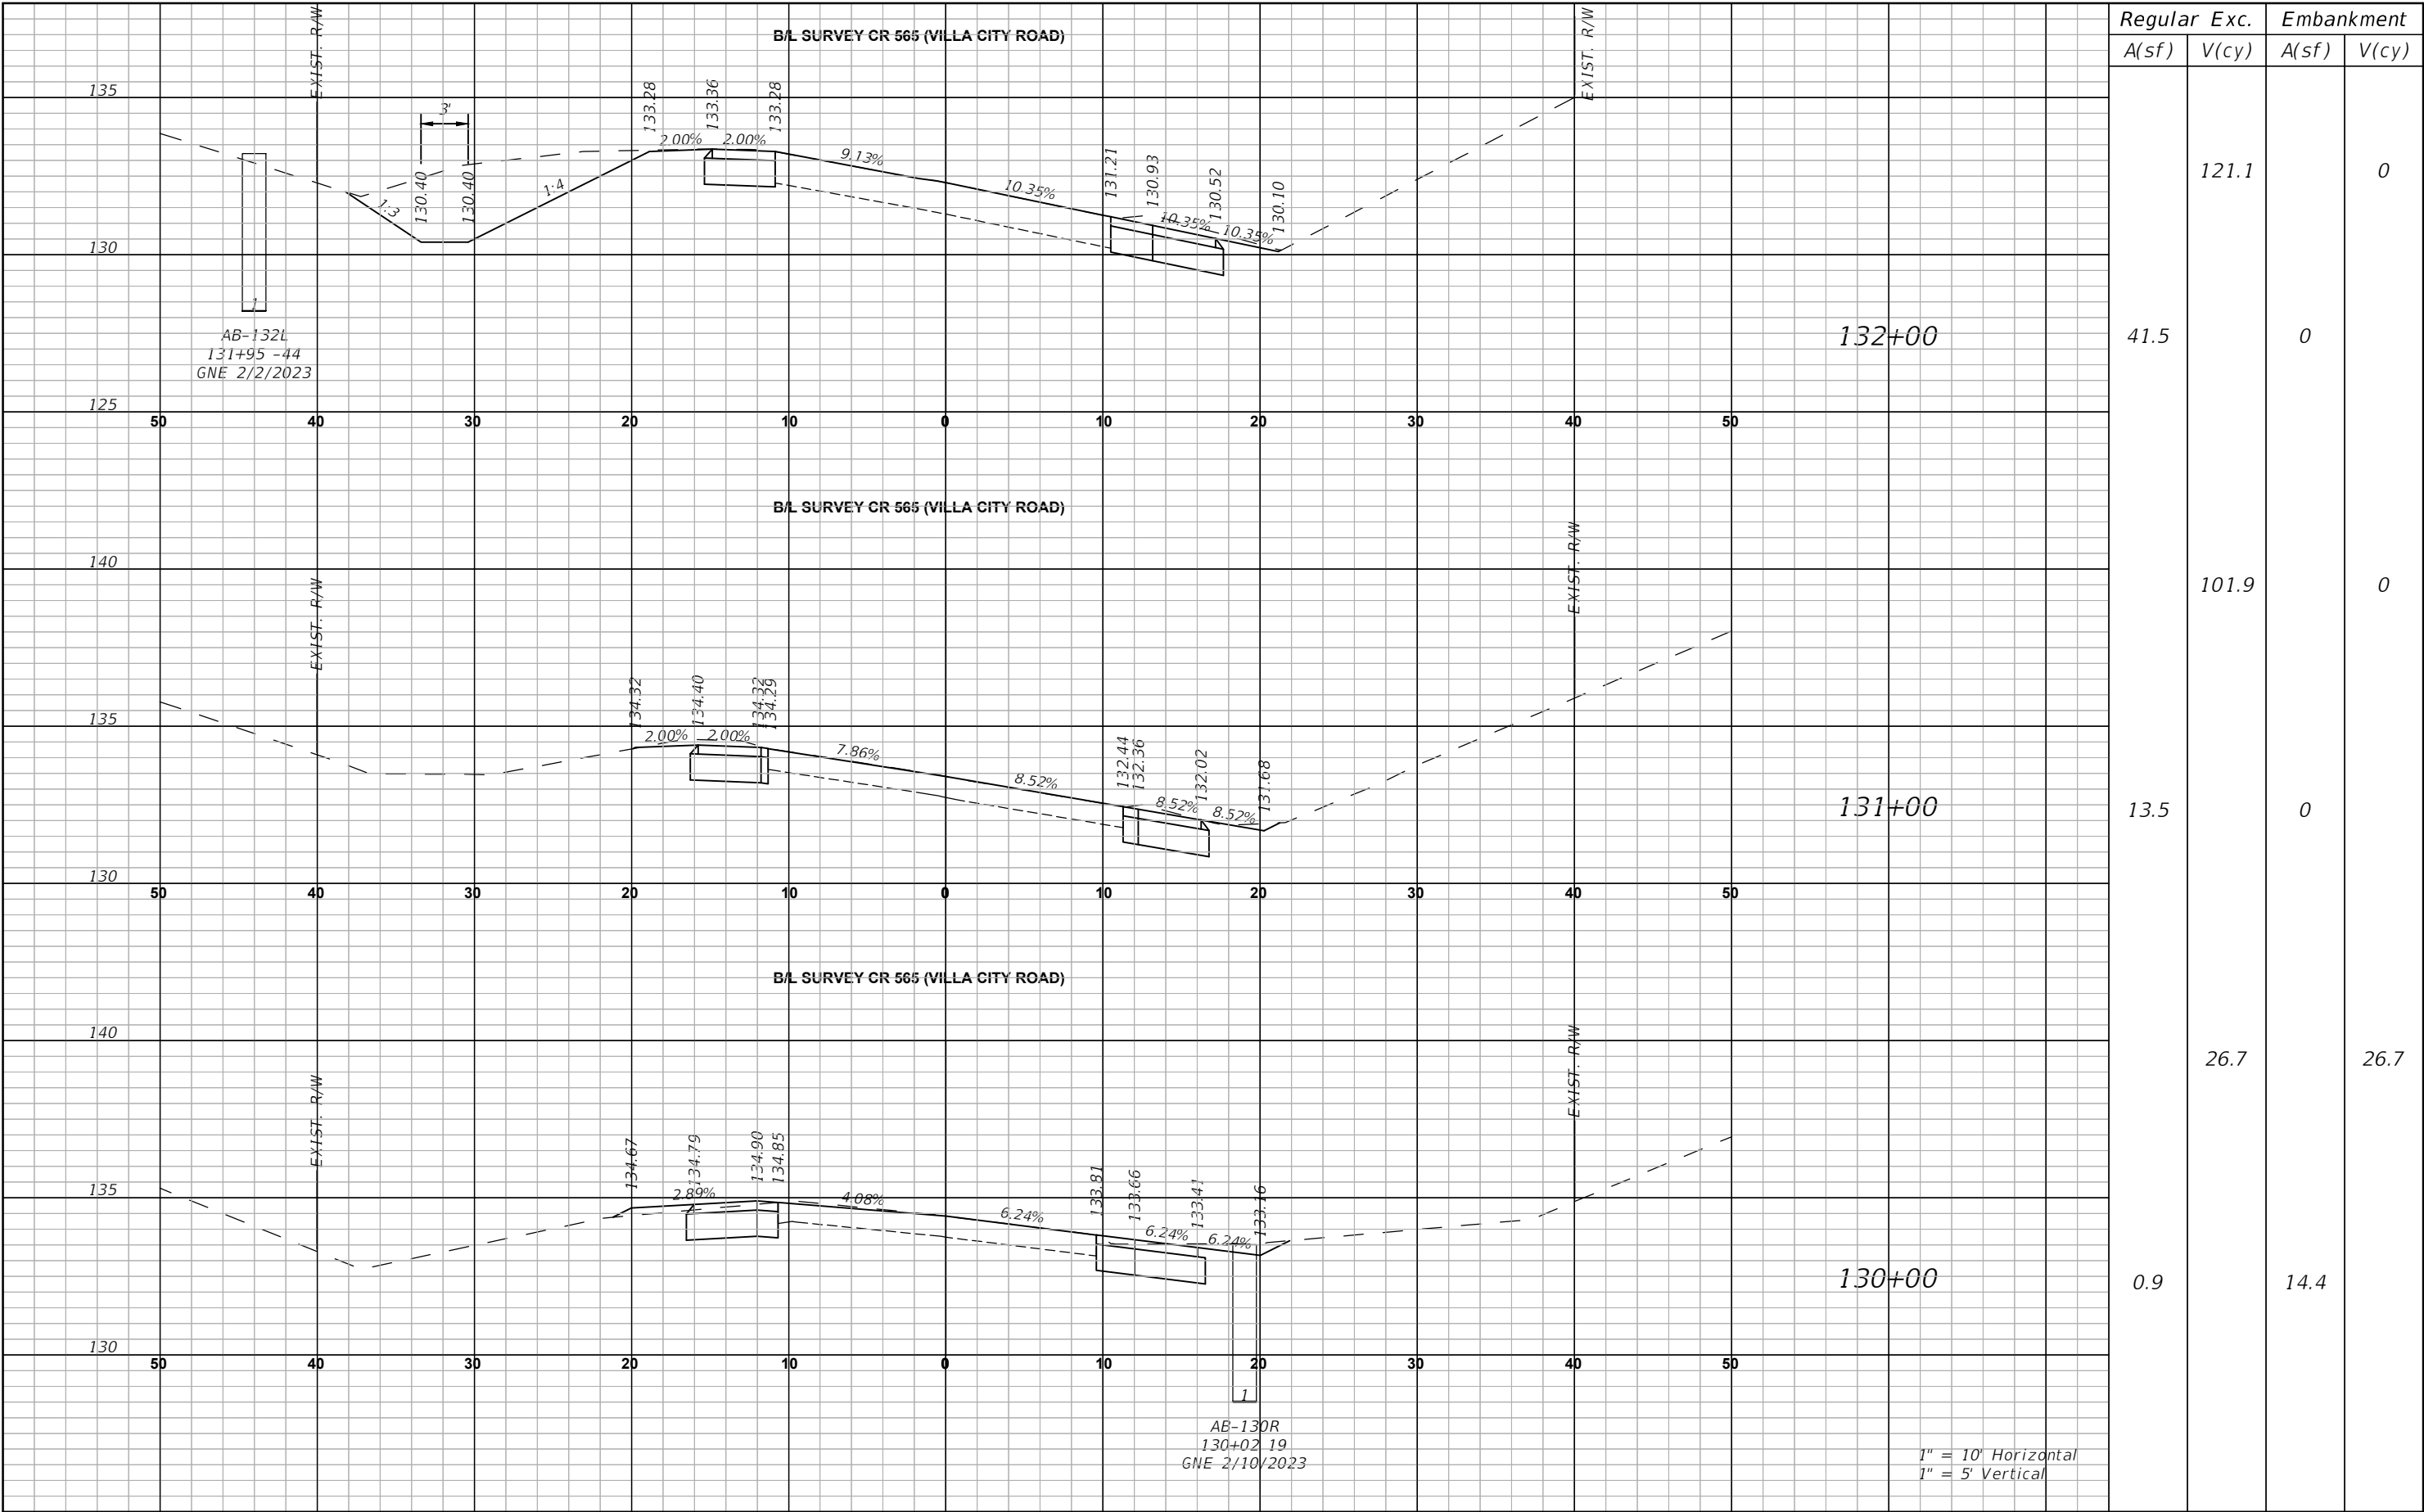


REVISIONS		 LAKE COUNTY, FL REAL FLORIDA - REAL CLOSE LAKE COUNTY 315 WEST MAIN STREET TAVARES, FL 32778	BURGESS & NIPLE JOHN DEE, P.E. P.E. LICENSE NUMBER 60053 1800 PEMBROOK DRIVE, SUITE 265 ORLANDO, FL 32810 CERTIFICATE OF AUTHORIZATION 9853	CR 565 (VILLA CITY ROAD) FROM NORTH OF SR 50 TO SOUTH OF US 27 FPID NO. 447609-1-58-01	CROSS SECTIONS (38)	SHEET NO.
DATE	DESCRIPTION					83

THE OFFICIAL RECORD OF THIS SHEET IS THE ELECTRONIC FILE DIGITALLY SIGNED AND SEALED UNDER RULE 61G15-23.004, F.A.C.

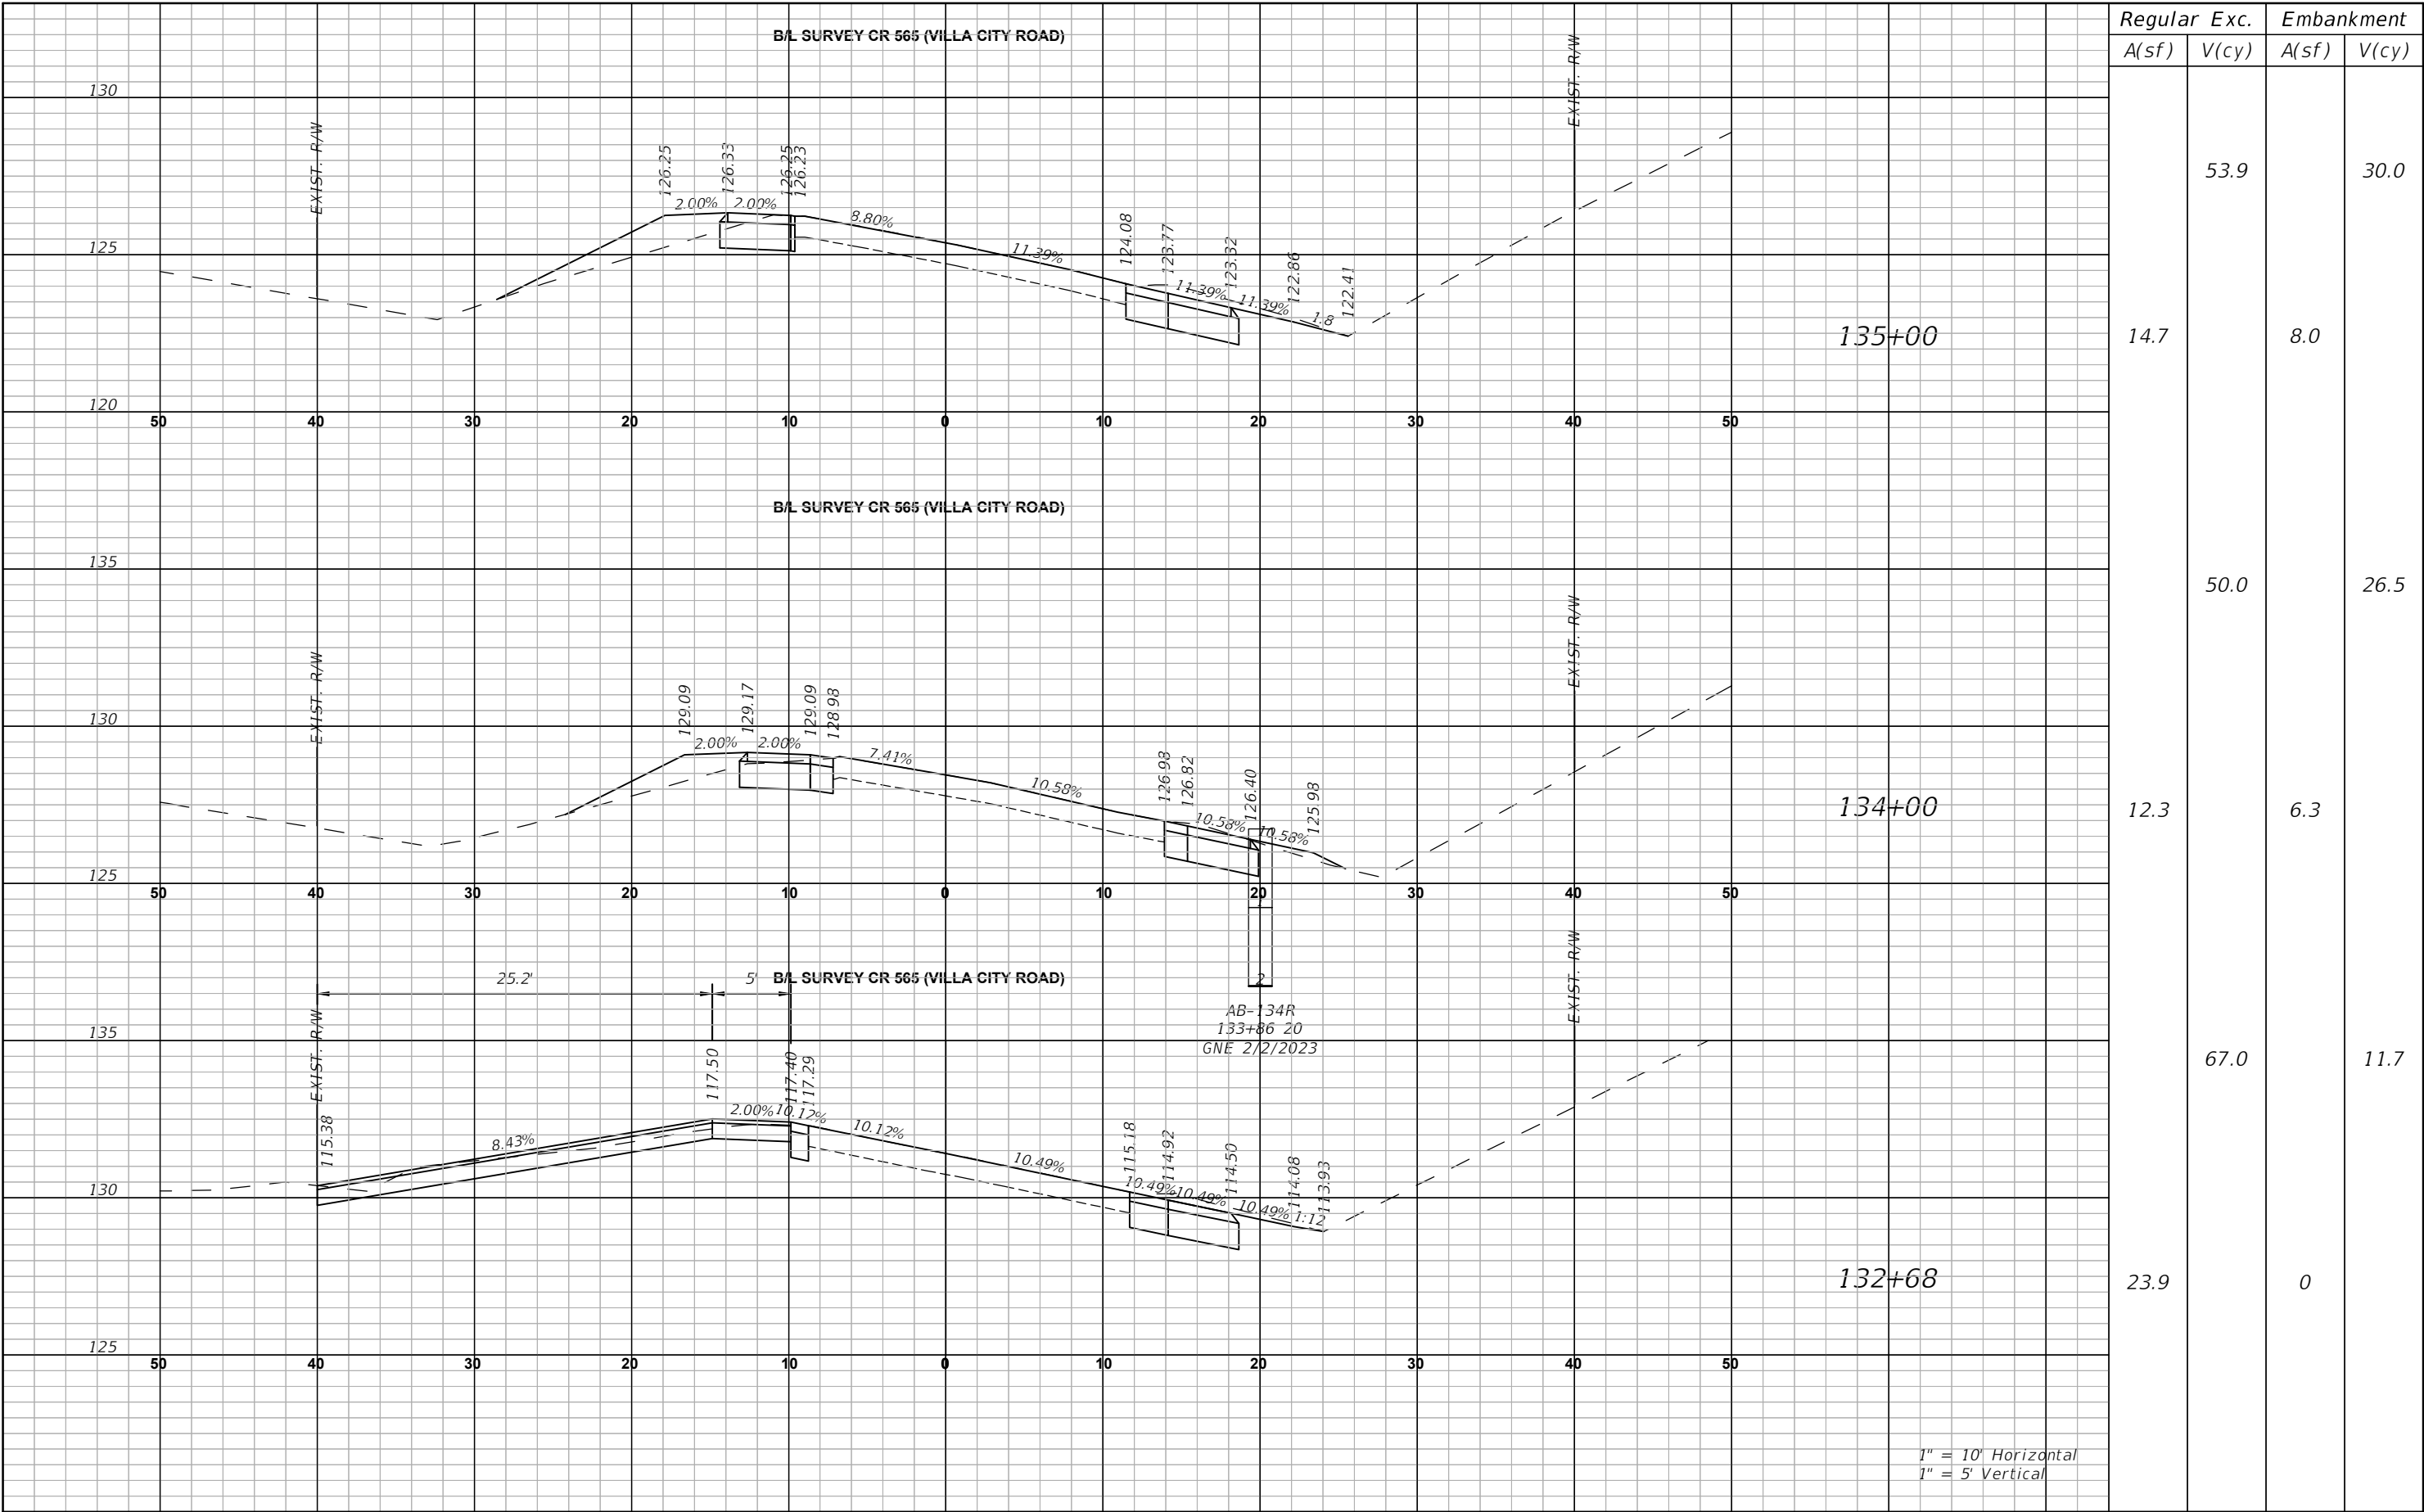

REVISIONS		LAKE COUNTY, FL REAL FLORIDA • REAL CLOSE LAKE COUNTY 315 WEST MAIN STREET TAVARES, FL 32778 <th data-kind="parent" data-rs="2"> BURGESS & NIPLER JOHN DEE, P.E. P.E. LICENSE NUMBER 60053 1800 PEMBROOK DRIVE, SUITE 265 ORLANDO, FL 32810 CERTIFICATE OF AUTHORIZATION 9853 </th>	BURGESS & NIPLER JOHN DEE, P.E. P.E. LICENSE NUMBER 60053 1800 PEMBROOK DRIVE, SUITE 265 ORLANDO, FL 32810 CERTIFICATE OF AUTHORIZATION 9853
-----------	--	--	---

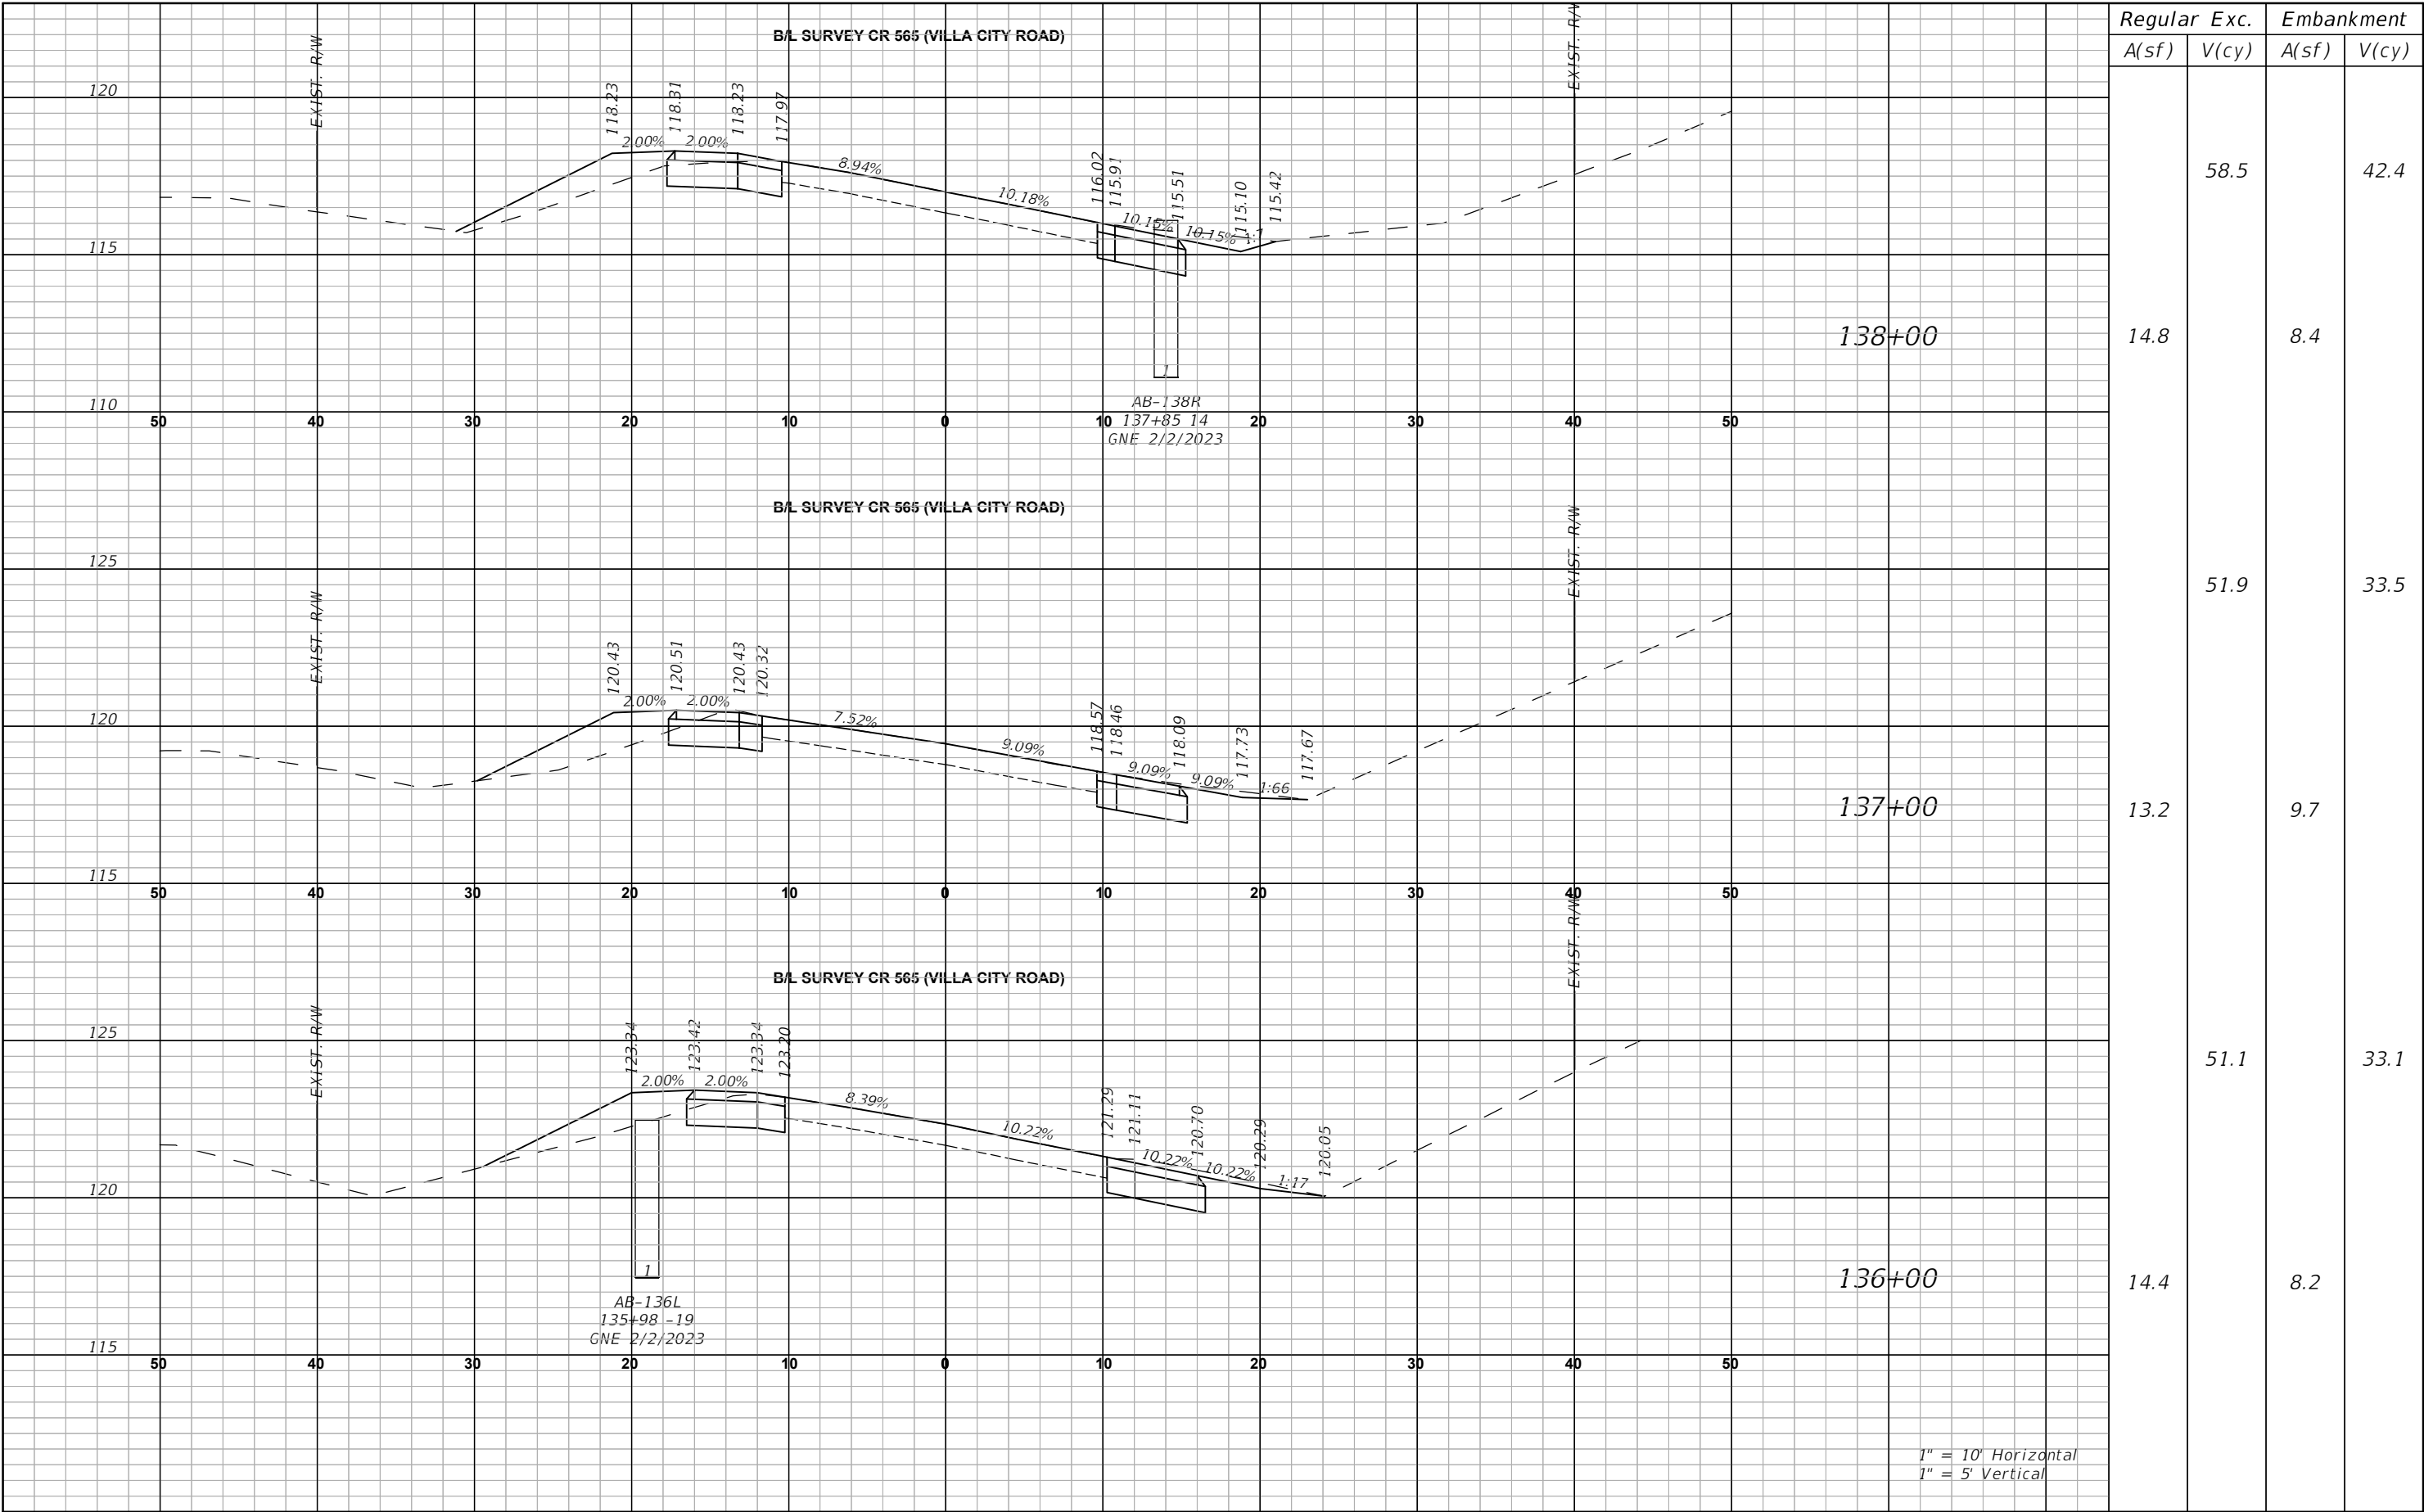

Regular	Exc.	Embankment	
		A(sf)	V(cy)
14.8	58.5	8.4	42.4
13.2	51.9	9.7	33.5
14.4	51.1	8.2	33.1

DATE

REVISIONS
DESCRIPTION



LAKE COUNTY
315 WEST MAIN STREET
TAVARES, FL 32778

BURGESS & NIPLÉ
JOHN DEE, P.E.
P.E. LICENSE NUMBER 60053
1800 PEMBROOK DRIVE, SUITE 265
ORLANDO, FL 32810
CERTIFICATE OF AUTHORIZATION 9853


CR 565 (VILLA CITY ROAD)
FROM NORTH OF SR 50 TO SOUTH OF US 27
FPID NO. 447609-1-58-01

CROSS SECTIONS (40)

SHEET NO.
85

THE OFFICIAL RECORD OF THIS SHEET IS THE ELECTRONIC FILE DIGITALLY SIGNED AND SEALED UNDER RULE 61G15-23.004, F.A.C.

John Hutchison 5/26/2026 11:14:30 AM P:\PR60605\CAD\Roadway\RD\SRD03.dwg

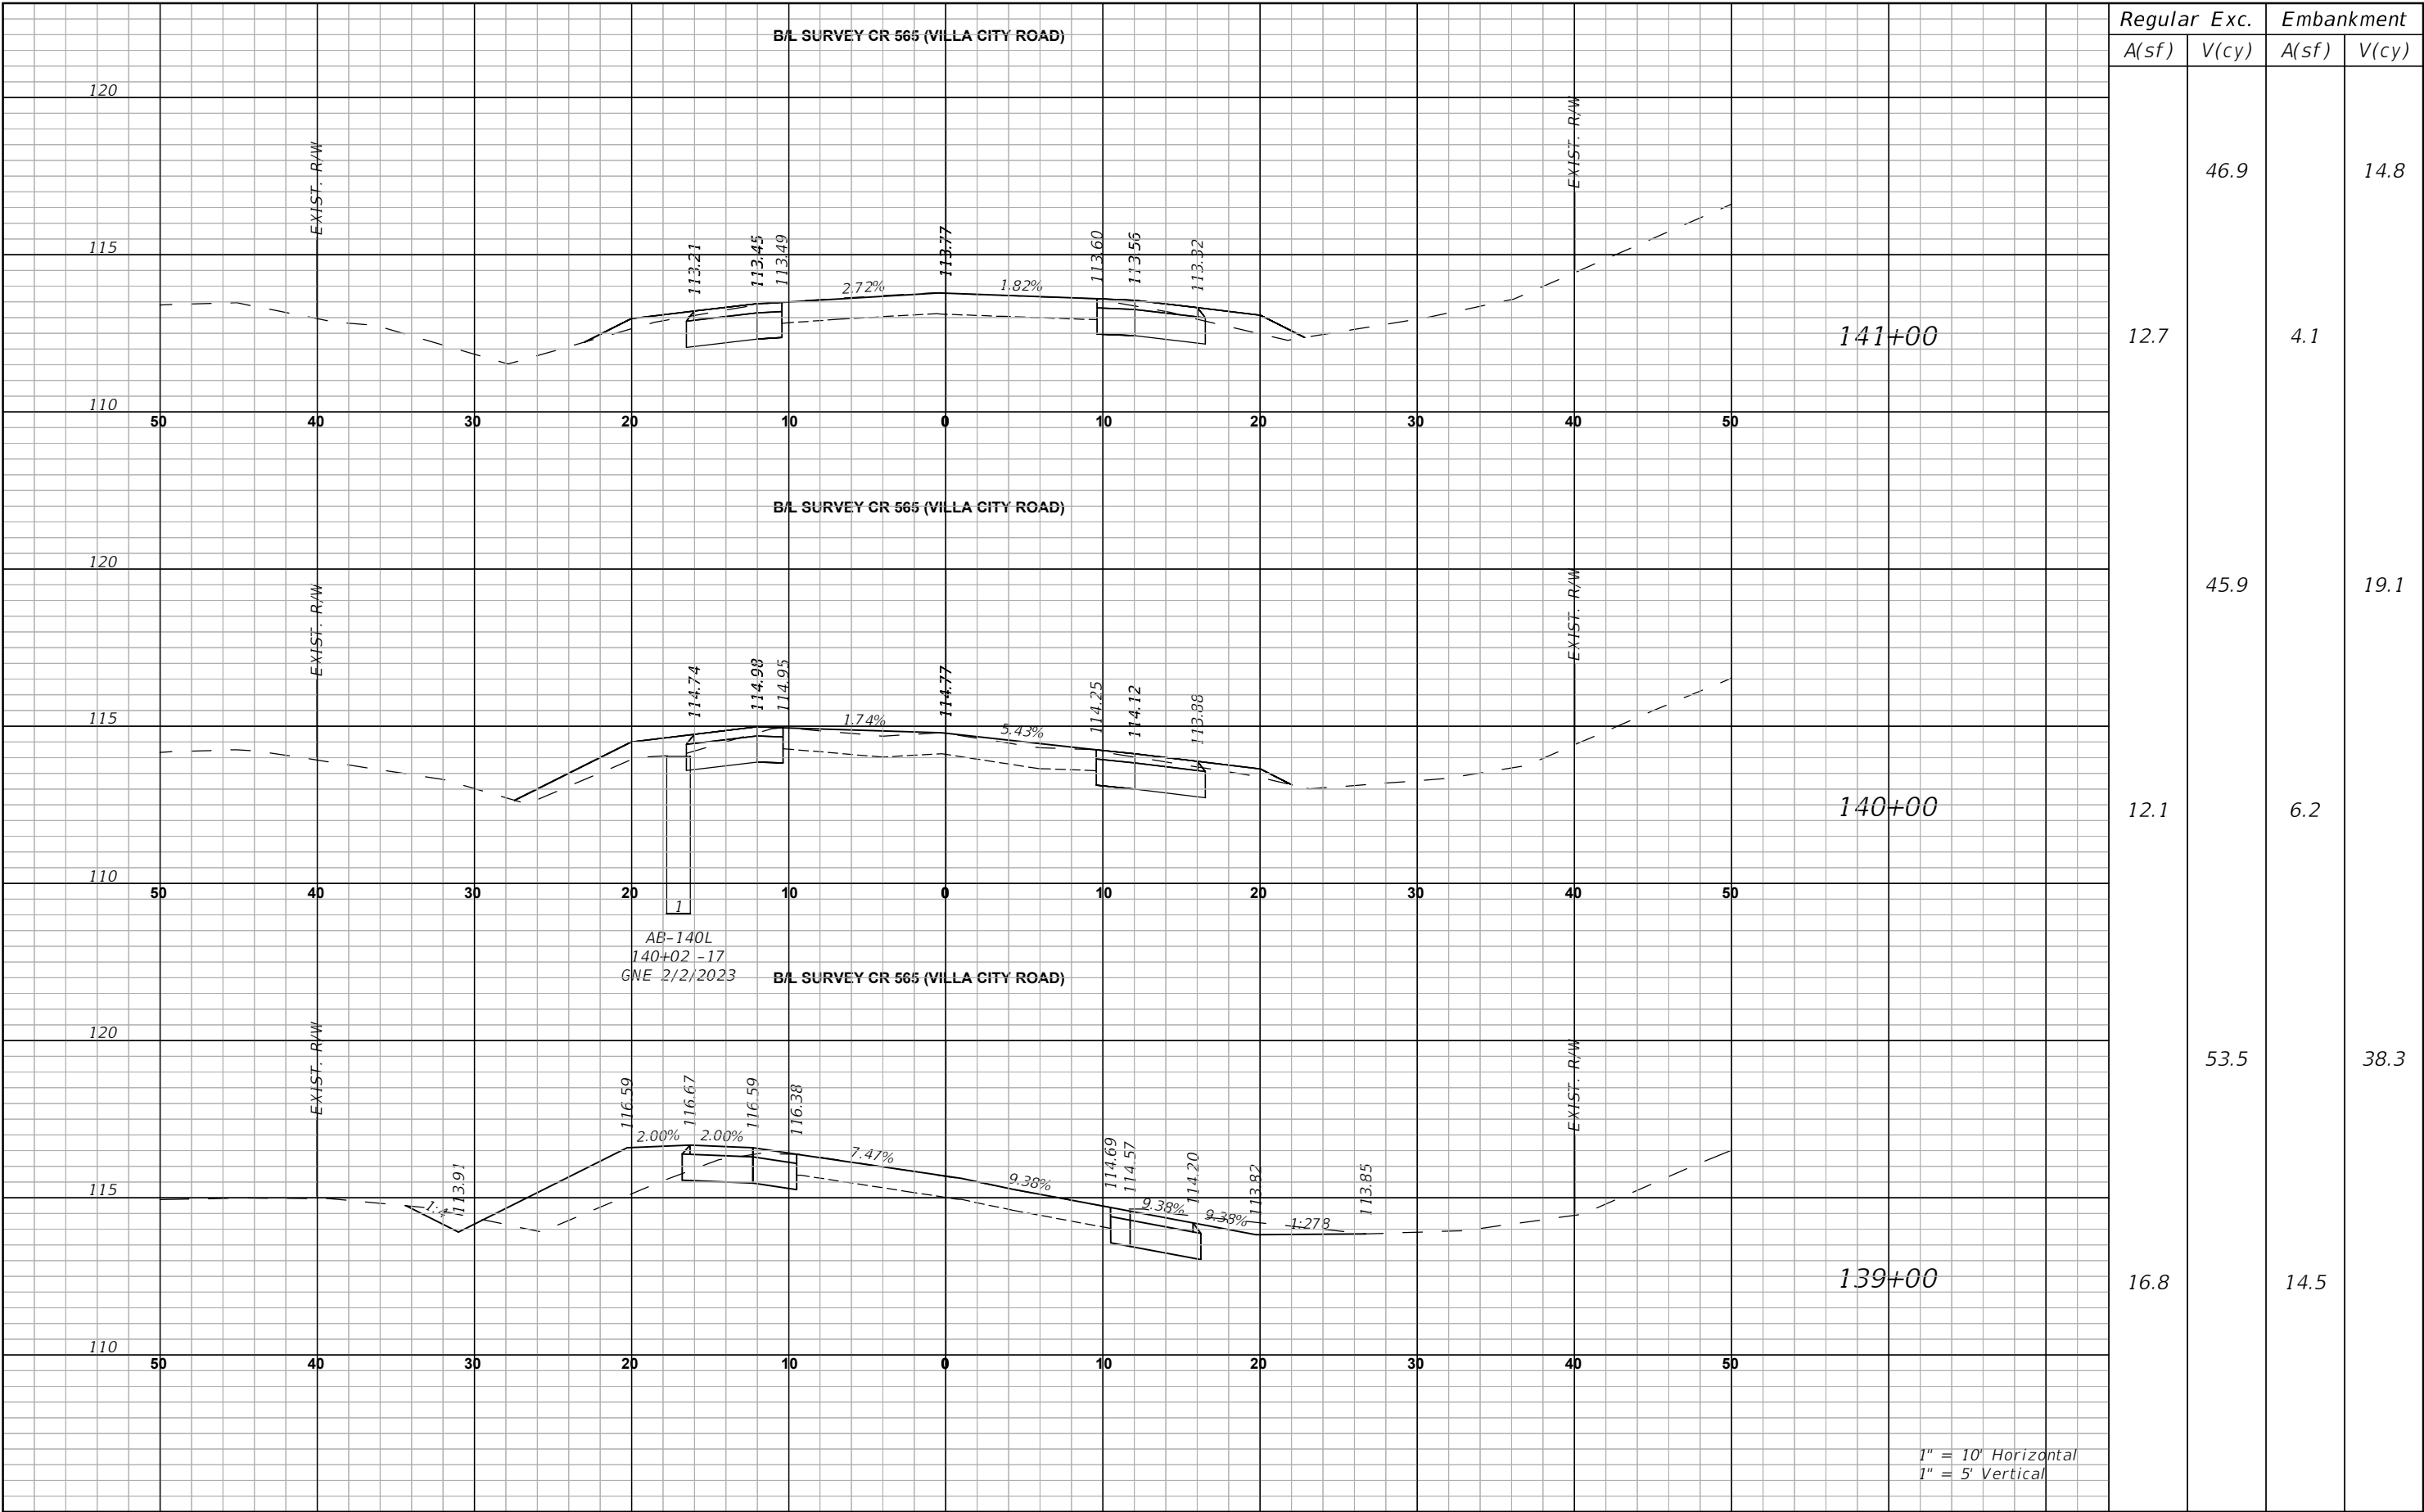


Regular		Exc.	Embankment	
A(sf)	V(cy)		A(sf)	V(cy)
12.7	46.9		4.1	14.8
12.1	45.9		6.2	19.1
16.8	53.5		14.5	38.3

1" = 10' Horizontal
1" = 5' Vertical


REVISIONS		 LAKE COUNTY 315 WEST MAIN STREET TAVARES, FL 32778	BURGESS & NIPLE JOHN DEE, P.E. P.E. LICENSE NUMBER 60053 1800 PEMBROOK DRIVE, SUITE 265 ORLANDO, FL 32810 CERTIFICATE OF AUTHORIZATION 9853	CR 565 (VILLA CITY ROAD) FROM NORTH OF SR 50 TO SOUTH OF US 27 FPID NO. 447609-1-58-01	CROSS SECTIONS (41)	SHEET NO.
DATE	DESCRIPTION					86

THE OFFICIAL RECORD OF THIS SHEET IS THE ELECTRONIC FILE DIGITALLY SIGNED AND SEALED UNDER RULE 61G15-23.004, F.A.C.

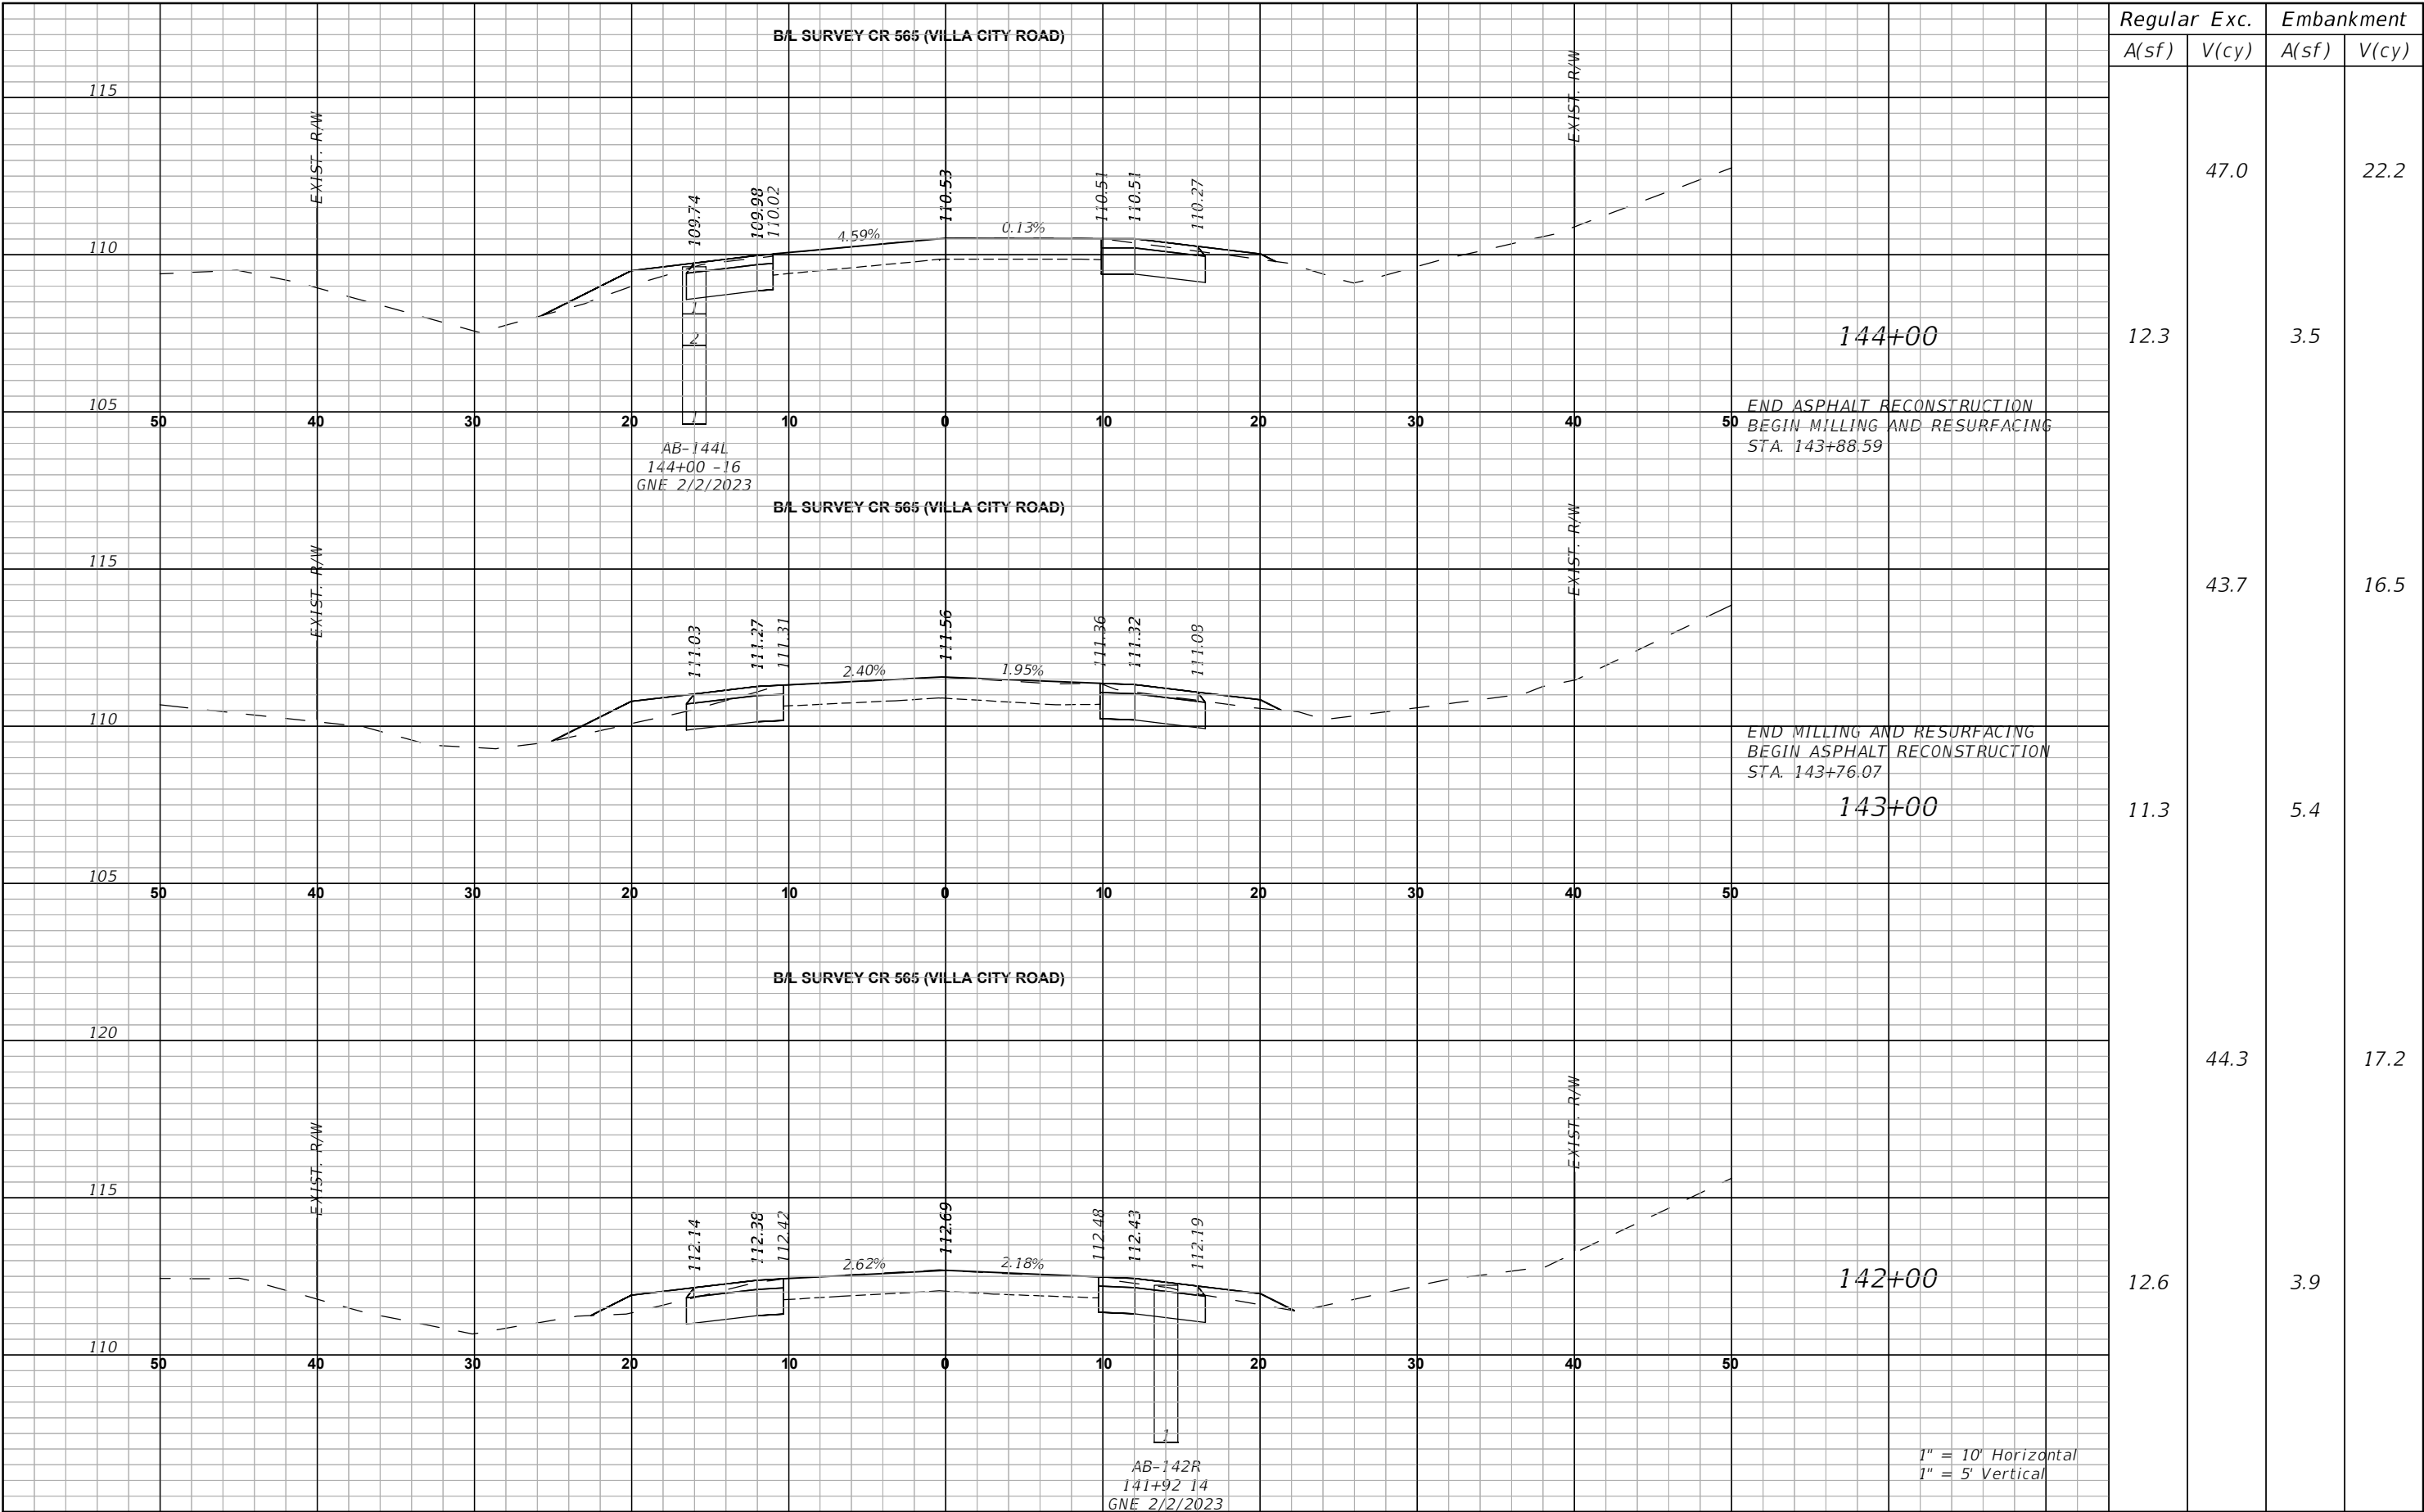

REVISIONS		 LAKE COUNTY 315 WEST MAIN STREET TAVARES, FL 32778	BURGESS & NIPLE JOHN DEE, P.E. P.E. LICENSE NUMBER 60053 1800 PEMBROOK DRIVE, SUITE 265 ORLANDO, FL 32810 CERTIFICATE OF AUTHORIZATION 9853	CR 565 (VILLA CITY ROAD) FROM NORTH OF SR 50 TO SOUTH OF US 27 FPID NO. 447609-1-58-01	CROSS SECTIONS (42)	SHEET NO. 87	
DATE	DESCRIPTION						

THE OFFICIAL RECORD OF THIS SHEET IS THE ELECTRONIC FILE DIGITALLY SIGNED AND SEALED UNDER RULE 61G15-23.004, F.A.C.

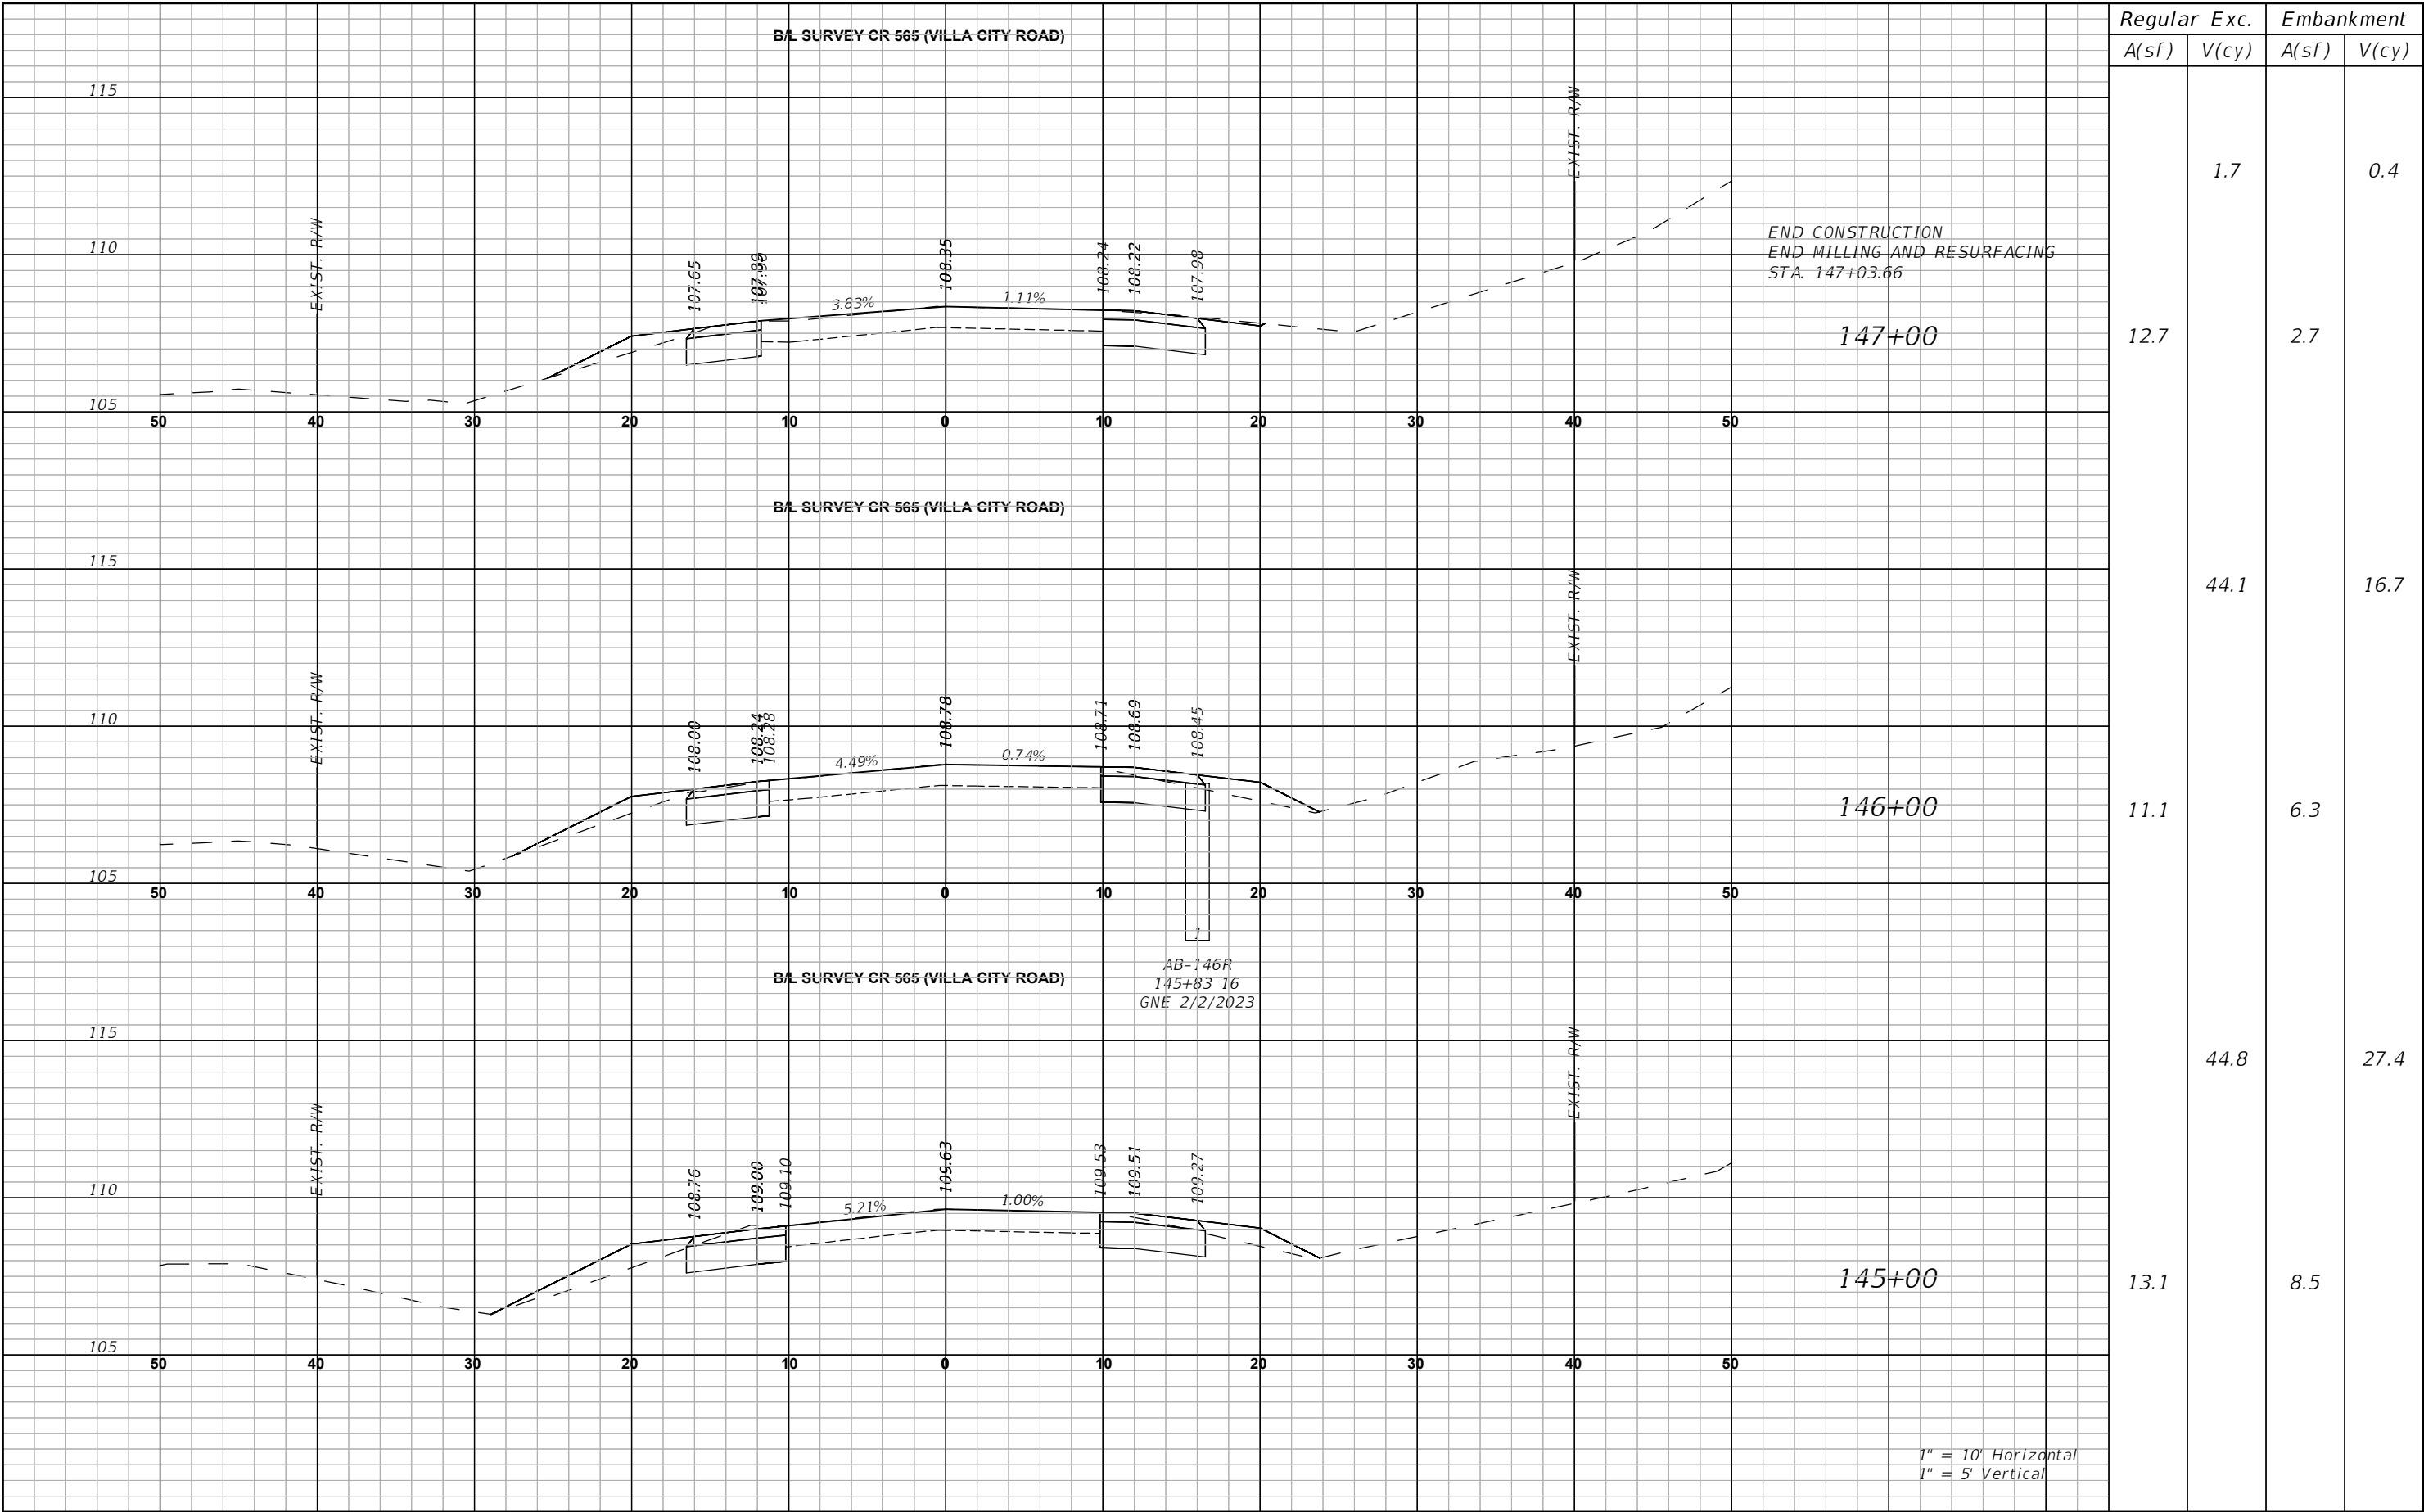

Regular		Exc.	Embankment	
A(sf)	V(cy)		A(sf)	V(cy)
12.7	1.7	2.7	0.4	16.7
11.1	44.1	6.3	27.4	8.5
13.1	44.8	8.5		

DATE

REVISIONS
DESCRIPTION



LAKE COUNTY
315 WEST MAIN STREET
TAVARES, FL 32778

BURGESS & NIPLE
JOHN DEE, P.E.
P.E. LICENSE NUMBER 60053
1800 PEMBROOK DRIVE, SUITE 265
ORLANDO, FL 32810
CERTIFICATE OF AUTHORIZATION 9853


CR 565 (VILLA CITY ROAD)
FROM NORTH OF SR 50 TO SOUTH OF US 27
FPID NO. 447609-1-58-01

CROSS SECTIONS (43)

SHEET NO.
88


THE OFFICIAL RECORD OF THIS SHEET IS THE ELECTRONIC FILE DIGITALLY SIGNED AND SEALED UNDER RULE 61G15-23.004, F.A.C.

John Hutchison 5/26/2026 11:14:46 AM P:\PR60605\CAD\Roadway\RD\XSRD03.dwg

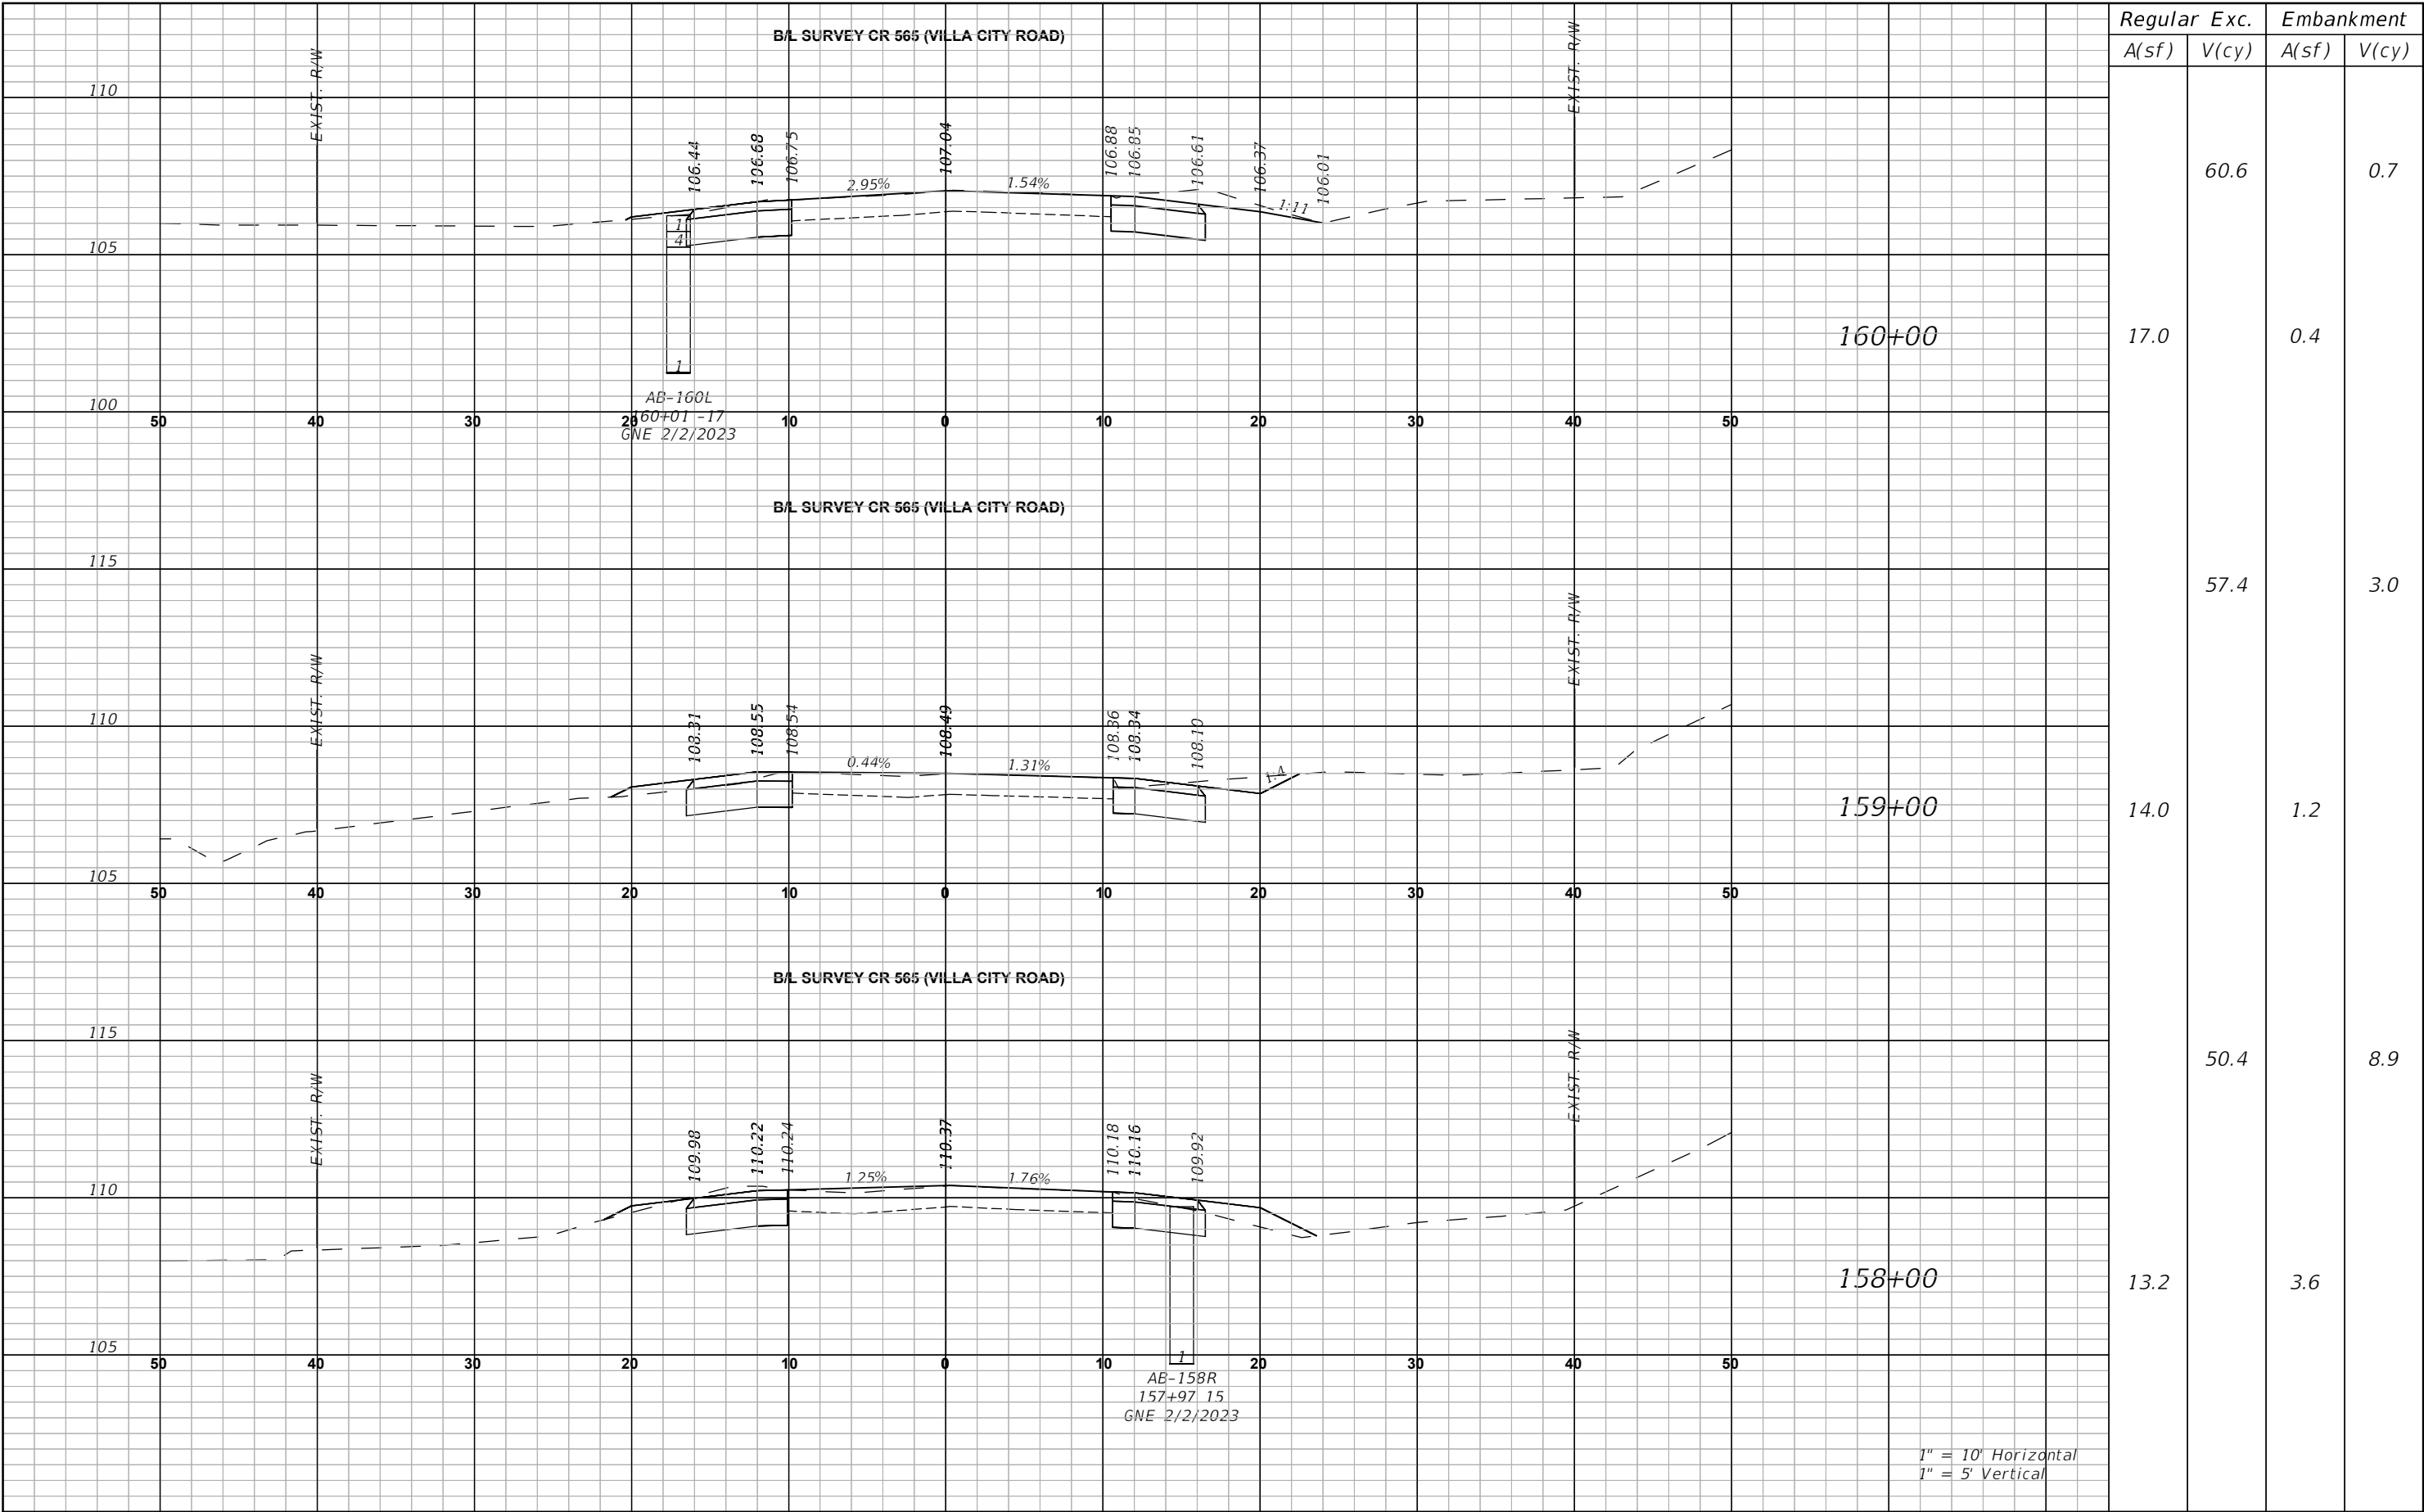

REVISIONS		 LAKE COUNTY 315 WEST MAIN STREET TAVARES, FL 32778	BURGESS & NIPLÉ JOHN DEE, P.E. P.E. LICENSE NUMBER 60053 1800 PEMBROOK DRIVE, SUITE 265 ORLANDO, FL 32810 CERTIFICATE OF AUTHORIZATION 9853	CR 565 (VILLA CITY ROAD) FROM NORTH OF SR 50 TO SOUTH OF US 27 FPID NO. 447609-1-58-01	CROSS SECTIONS (45)	SHEET NO.	
DATE	DESCRIPTION					90	

THE OFFICIAL RECORD OF THIS SHEET IS THE ELECTRONIC FILE DIGITALLY SIGNED AND SEALED UNDER RULE 61G15-23.004, F.A.C.

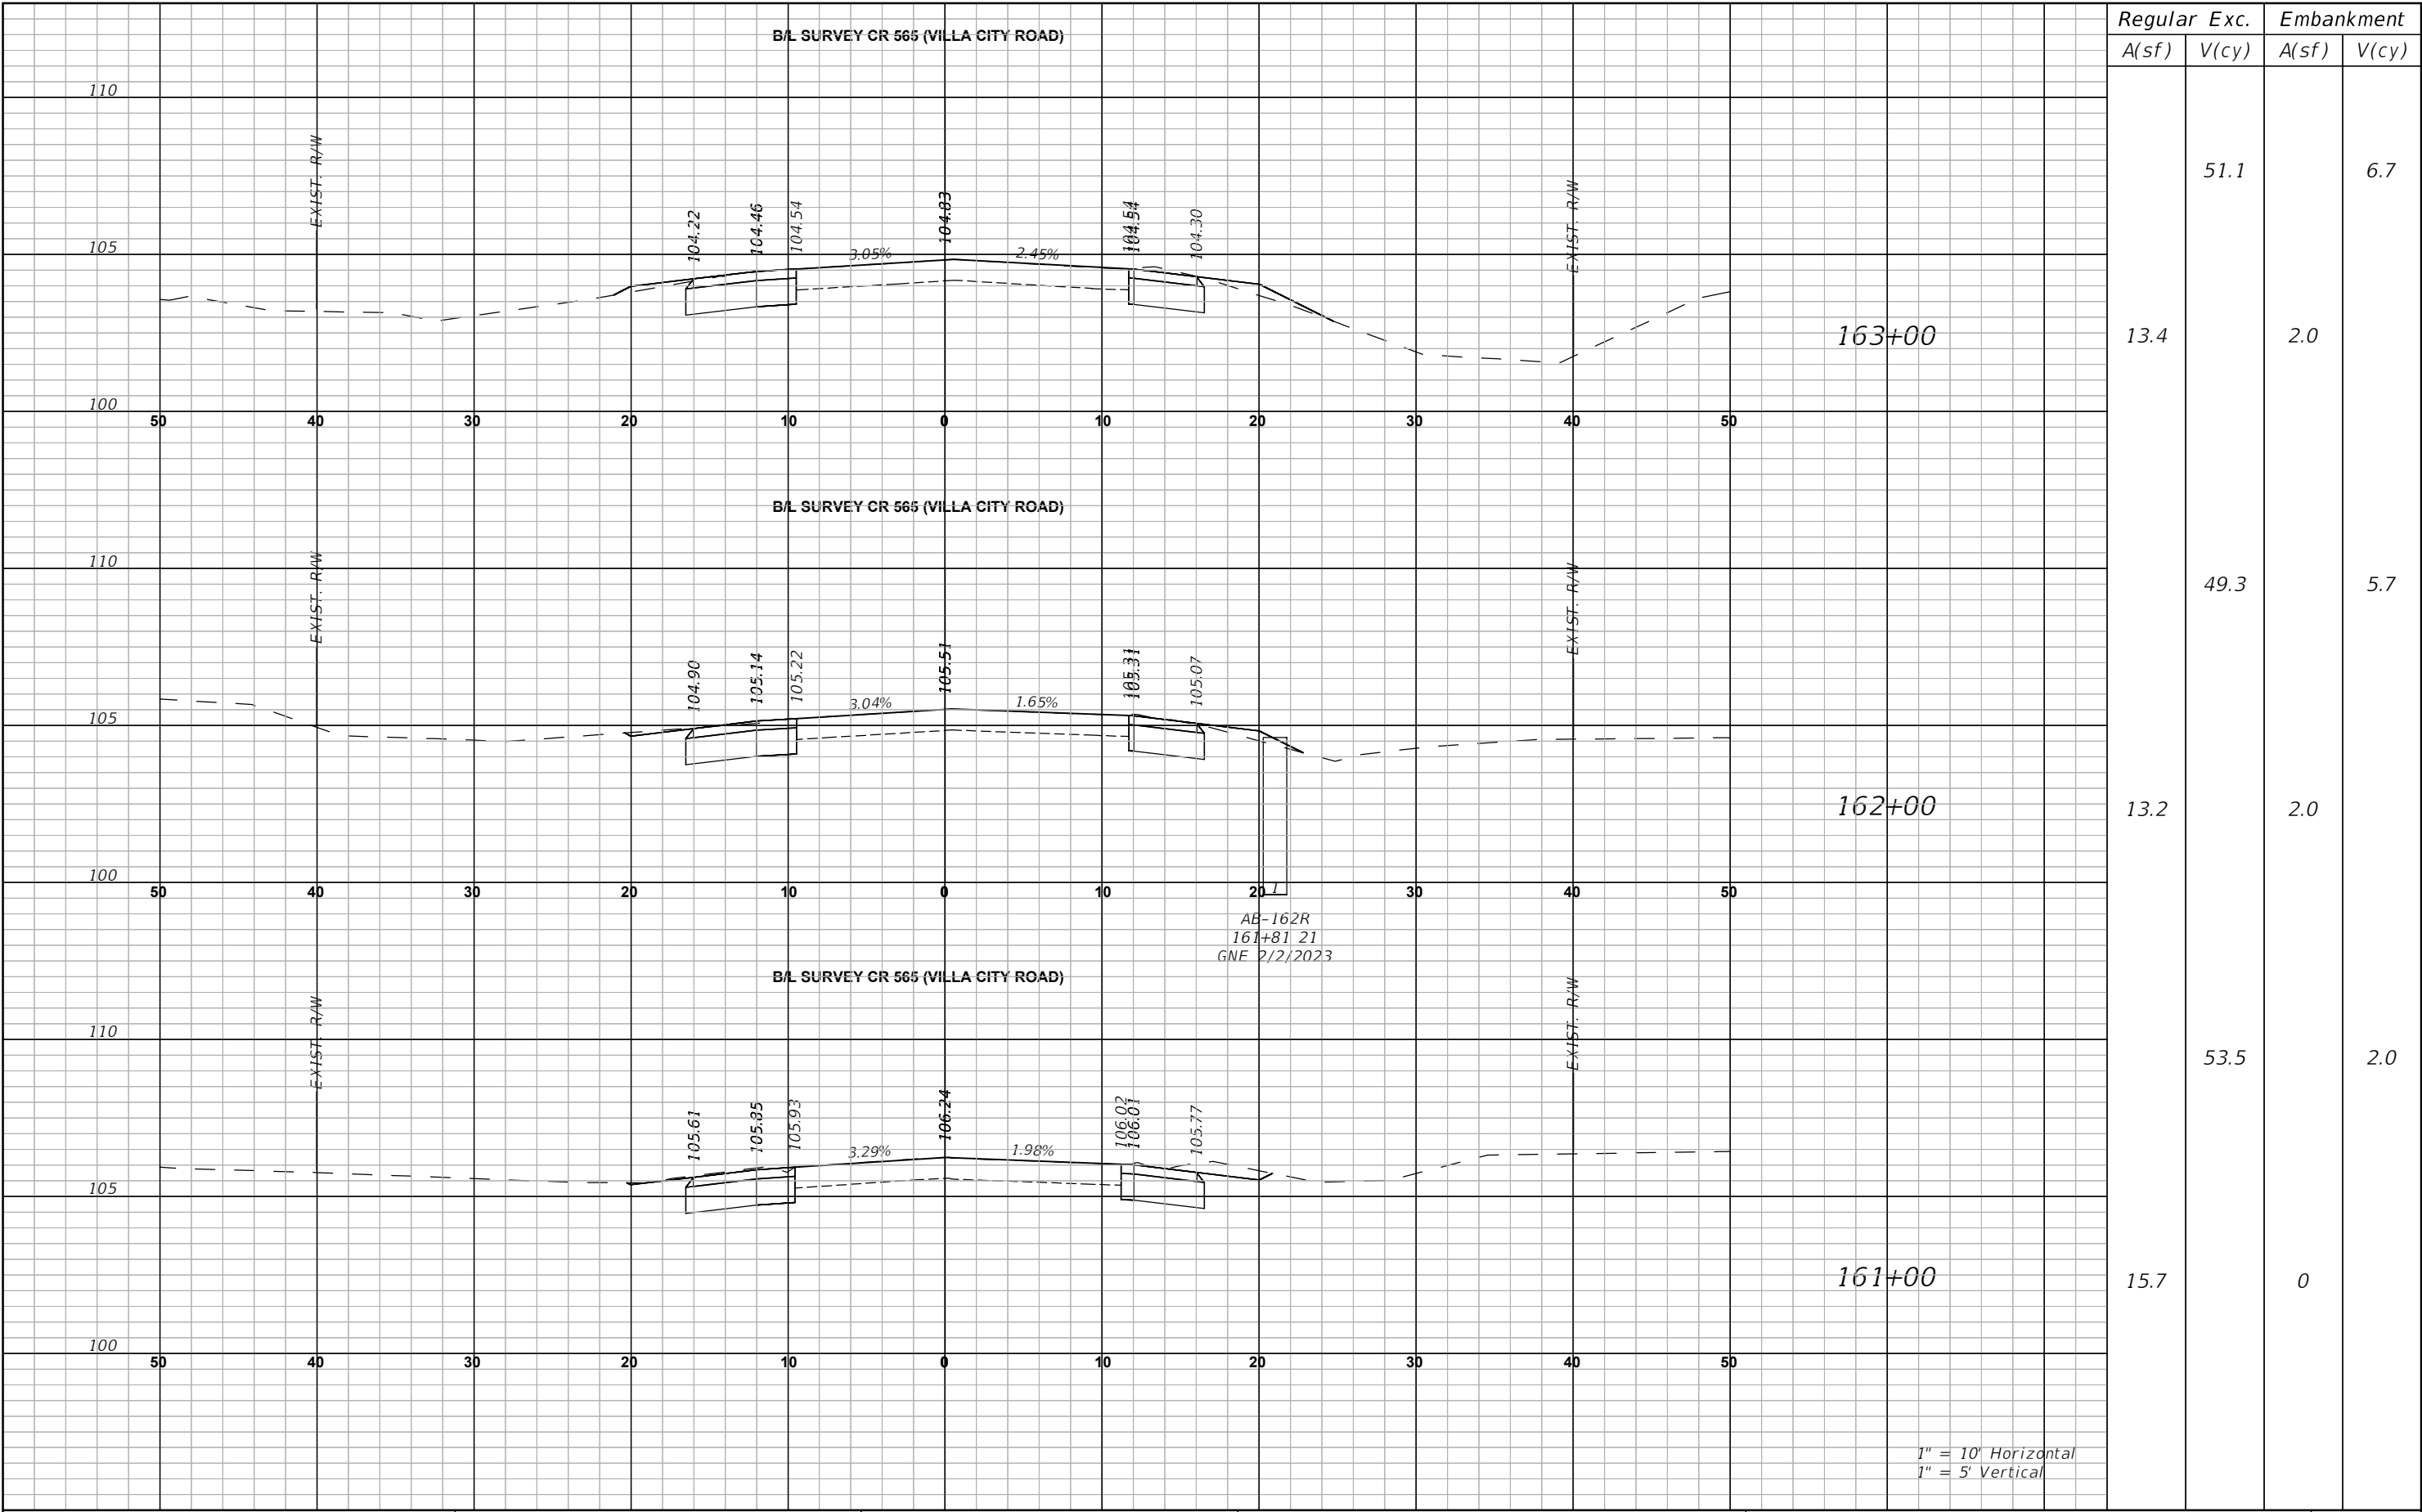

Regular A(sf)	Exc. V(cy)	Embankment	
		A(sf)	V(cy)
13.4	51.1	2.0	6.7
13.2	49.3	2.0	5.7
15.7	53.5	2.0	0

1" = 10' Horizontal
1" = 5' Vertical

DATE

REVISIONS
DESCRIPTION



LAKE COUNTY
315 WEST MAIN STREET
TAVARES, FL 32778

BURGESS & NIPLE
JOHN DEE, P.E.
P.E. LICENSE NUMBER 60053
1800 PEMBROOK DRIVE, SUITE 265
ORLANDO, FL 32810
CERTIFICATE OF AUTHORIZATION 9853


CR 565 (VILLA CITY ROAD)
FROM NORTH OF SR 50 TO SOUTH OF US 27
FPID NO. 447609-1-58-01

CROSS SECTIONS (46)

SHEET NO.
91

John Hutchison 5/26/2026 11:15:02 AM P:\PR60605\CAD\Roadway\RD\SRD03.dwg

THE OFFICIAL RECORD OF THIS SHEET IS THE ELECTRONIC FILE DIGITALLY SIGNED AND SEALED UNDER RULE 61G15-23.004, F.A.C.

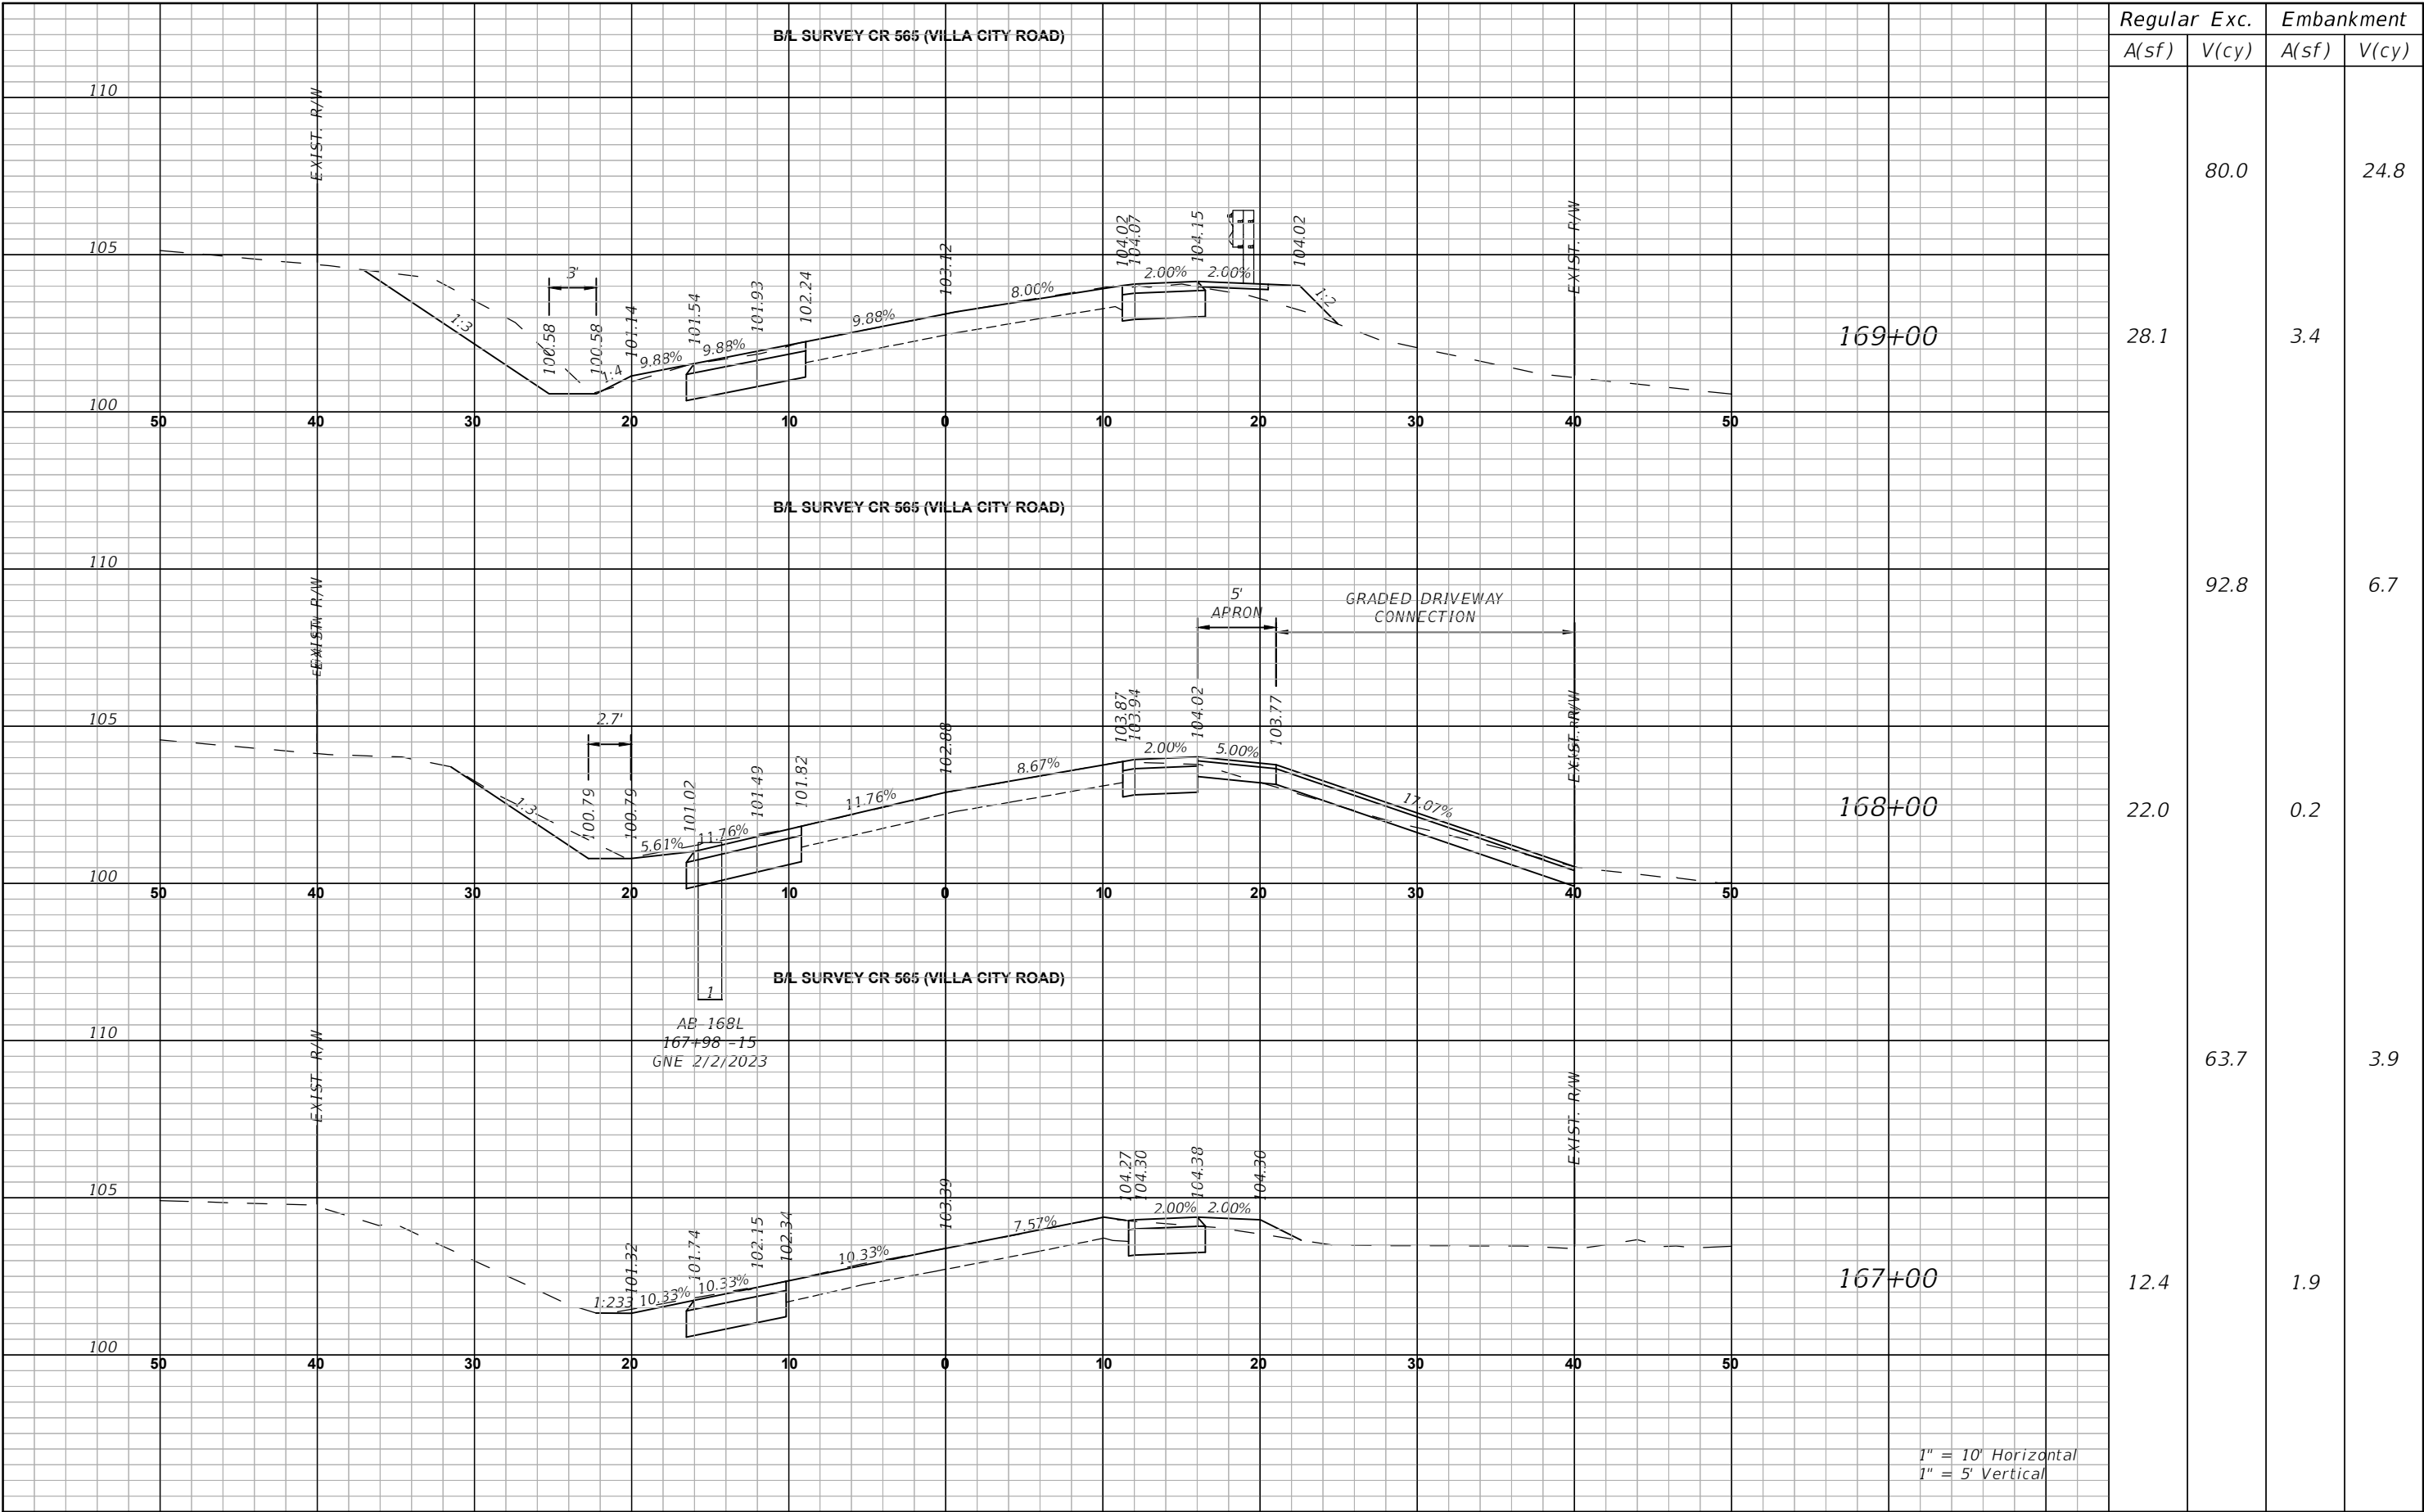

Regular		Exc.	Embankment	
A(sf)	V(cy)		A(sf)	V(cy)

80.0 24.8

28.1 3.4

92.8 6.7

22.0 0.2

63.7 3.9

12.4 1.9

1" = 10' Horizontal
1" = 5' Vertical

REVISIONS	
DATE	DESCRIPTION



LAKE COUNTY
315 WEST MAIN STREET
TAVARES, FL 32778

BURGESS & NIPLE

JOHN DEE, P.E.
P.E. LICENSE NUMBER 60053
1800 PEMBROOK DRIVE, SUITE 265
ORLANDO, FL 32810
CERTIFICATE OF AUTHORIZATION 9853


CR 565 (VILLA CITY ROAD)
FROM NORTH OF SR 50 TO SOUTH OF US 27
FPID NO. 447609-1-58-01

CROSS SECTIONS (48)

SHEET
NO.


93

THE OFFICIAL RECORD OF THIS SHEET IS THE ELECTRONIC FILE DIGITALLY SIGNED AND SEALED UNDER RULE 61G15-23.004, F.A.C.

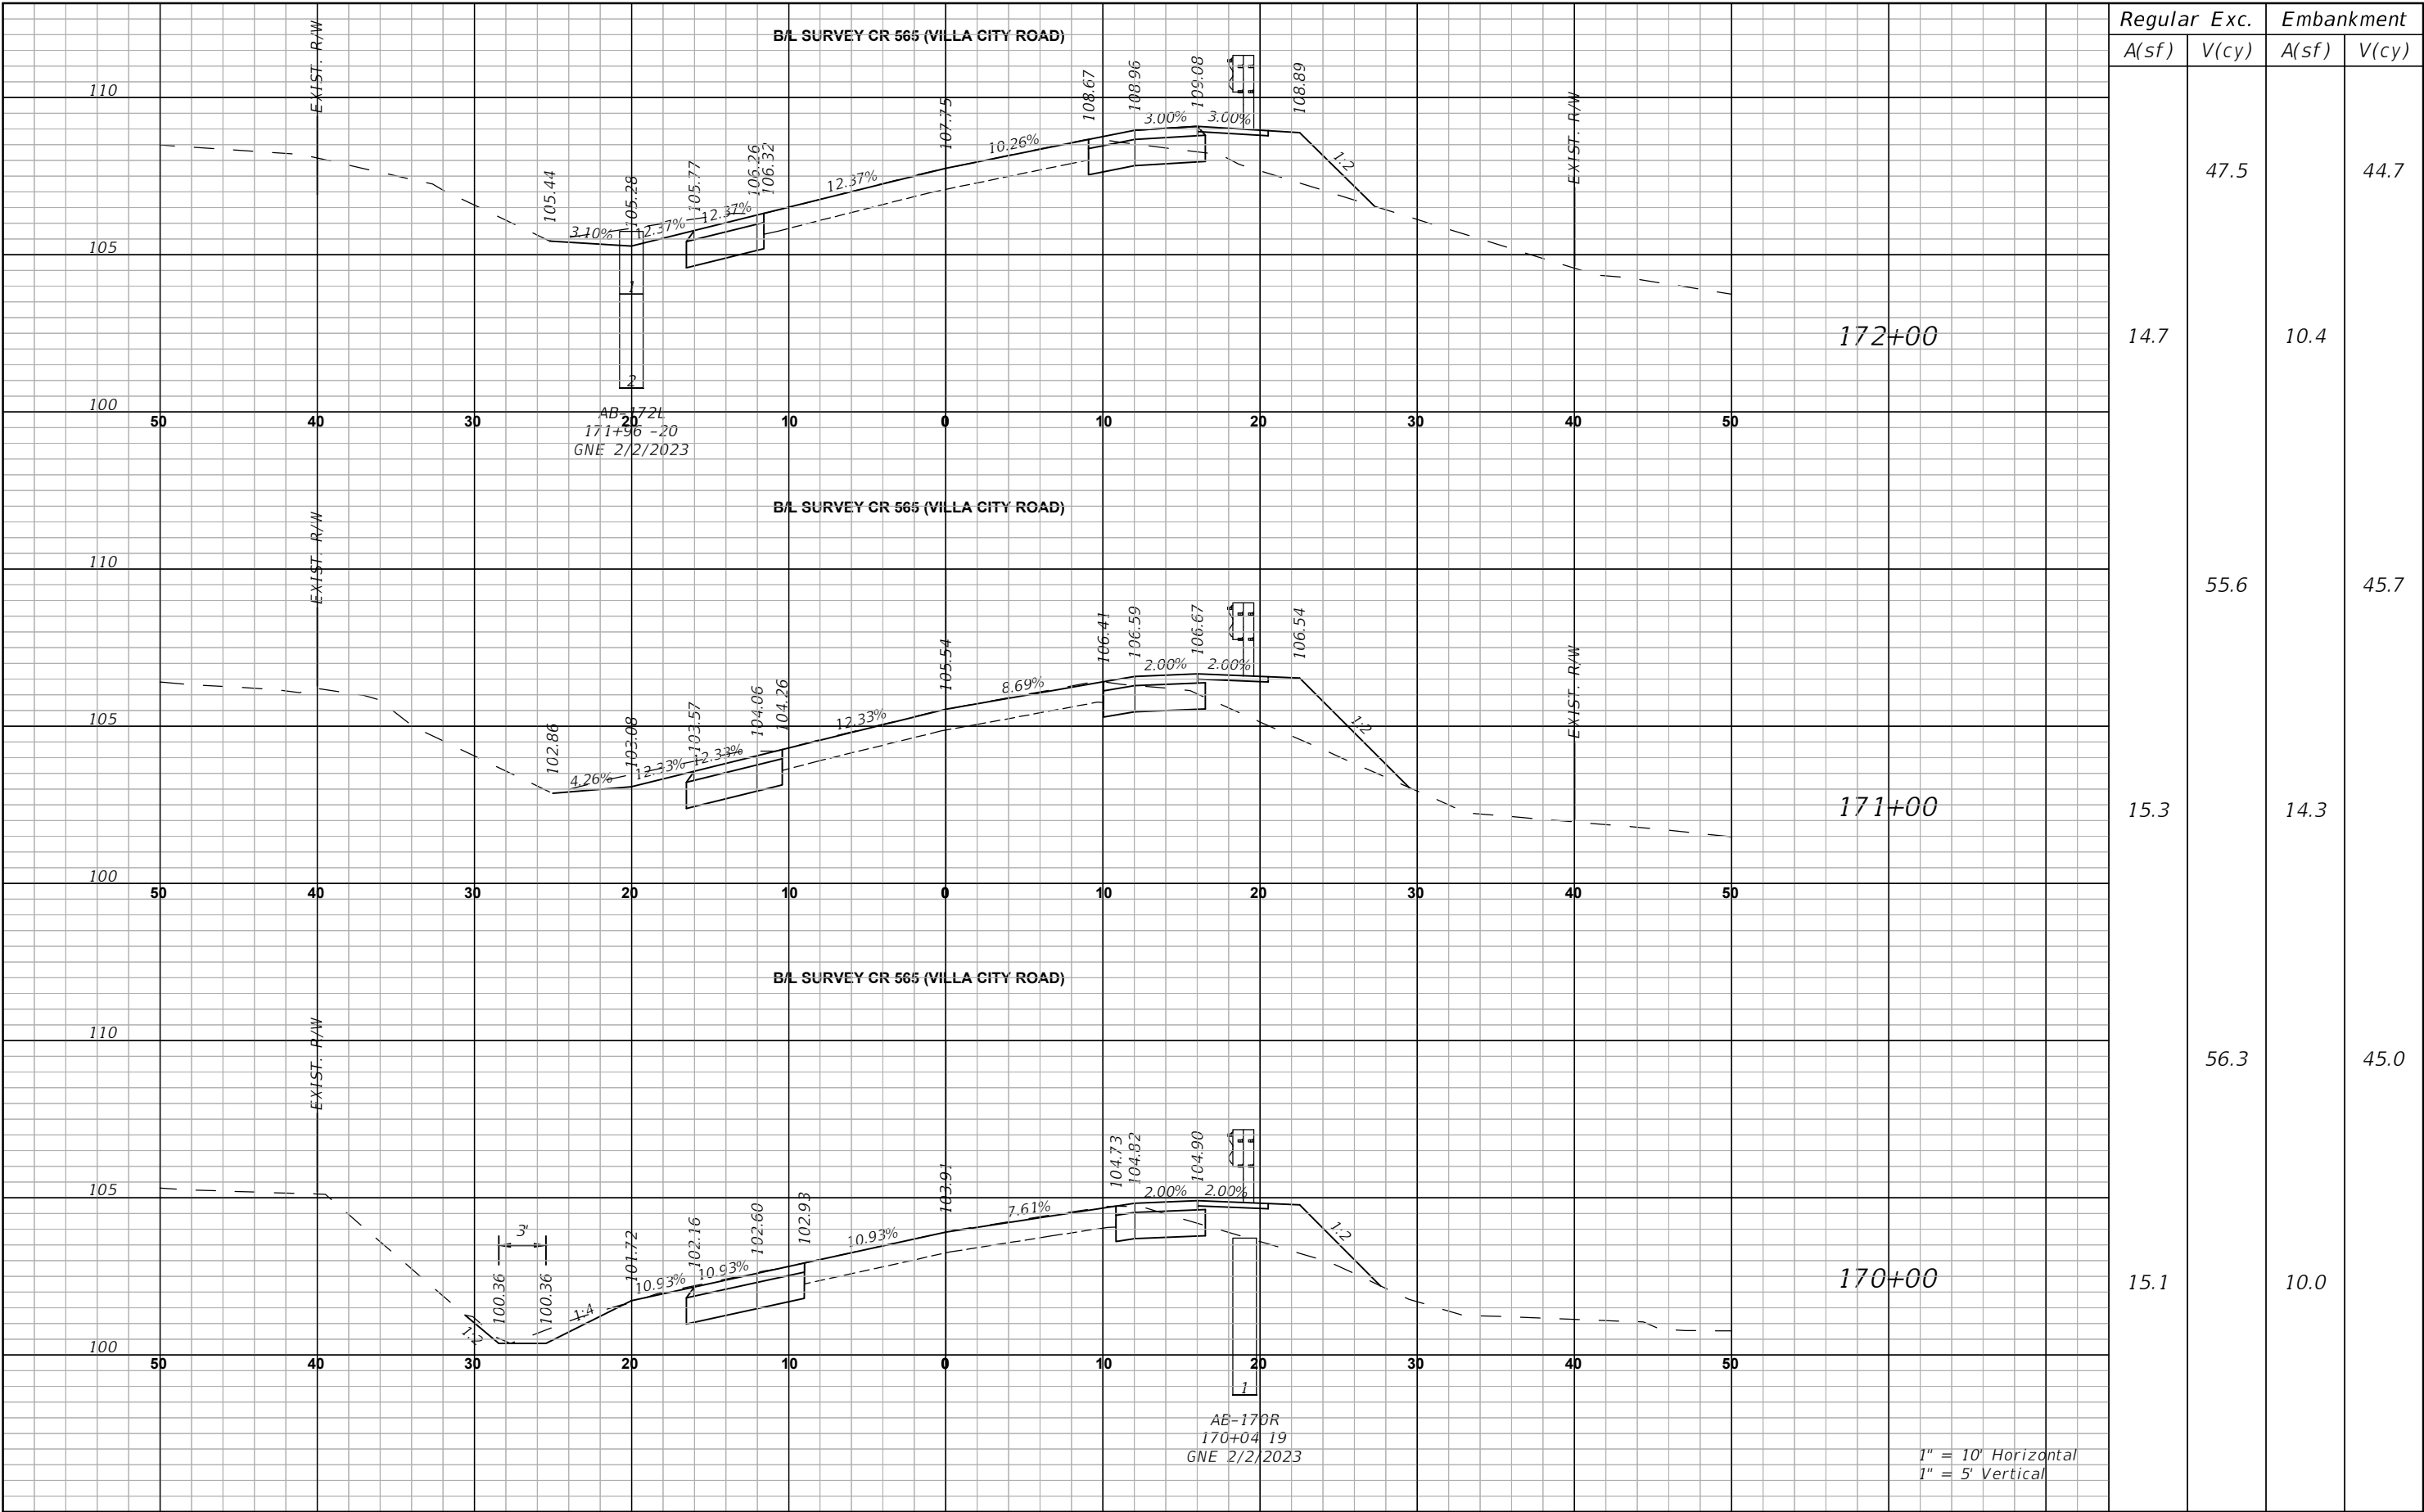


REVISIONS		 LAKE COUNTY 315 WEST MAIN STREET TAVARES, FL 32778	BURGESS & NIPLE JOHN DEE, P.E. P.E. LICENSE NUMBER 60053 1800 PEMBROOK DRIVE, SUITE 265 ORLANDO, FL 32810 CERTIFICATE OF AUTHORIZATION 9853	CR 565 (VILLA CITY ROAD) FROM NORTH OF SR 50 TO SOUTH OF US 27 FPID NO. 447609-1-58-01	CROSS SECTIONS (49)	SHEET NO.	
DATE	DESCRIPTION					94	

THE OFFICIAL RECORD OF THIS SHEET IS THE ELECTRONIC FILE DIGITALLY SIGNED AND SEALED UNDER RULE 61G15-23.004, F.A.C.

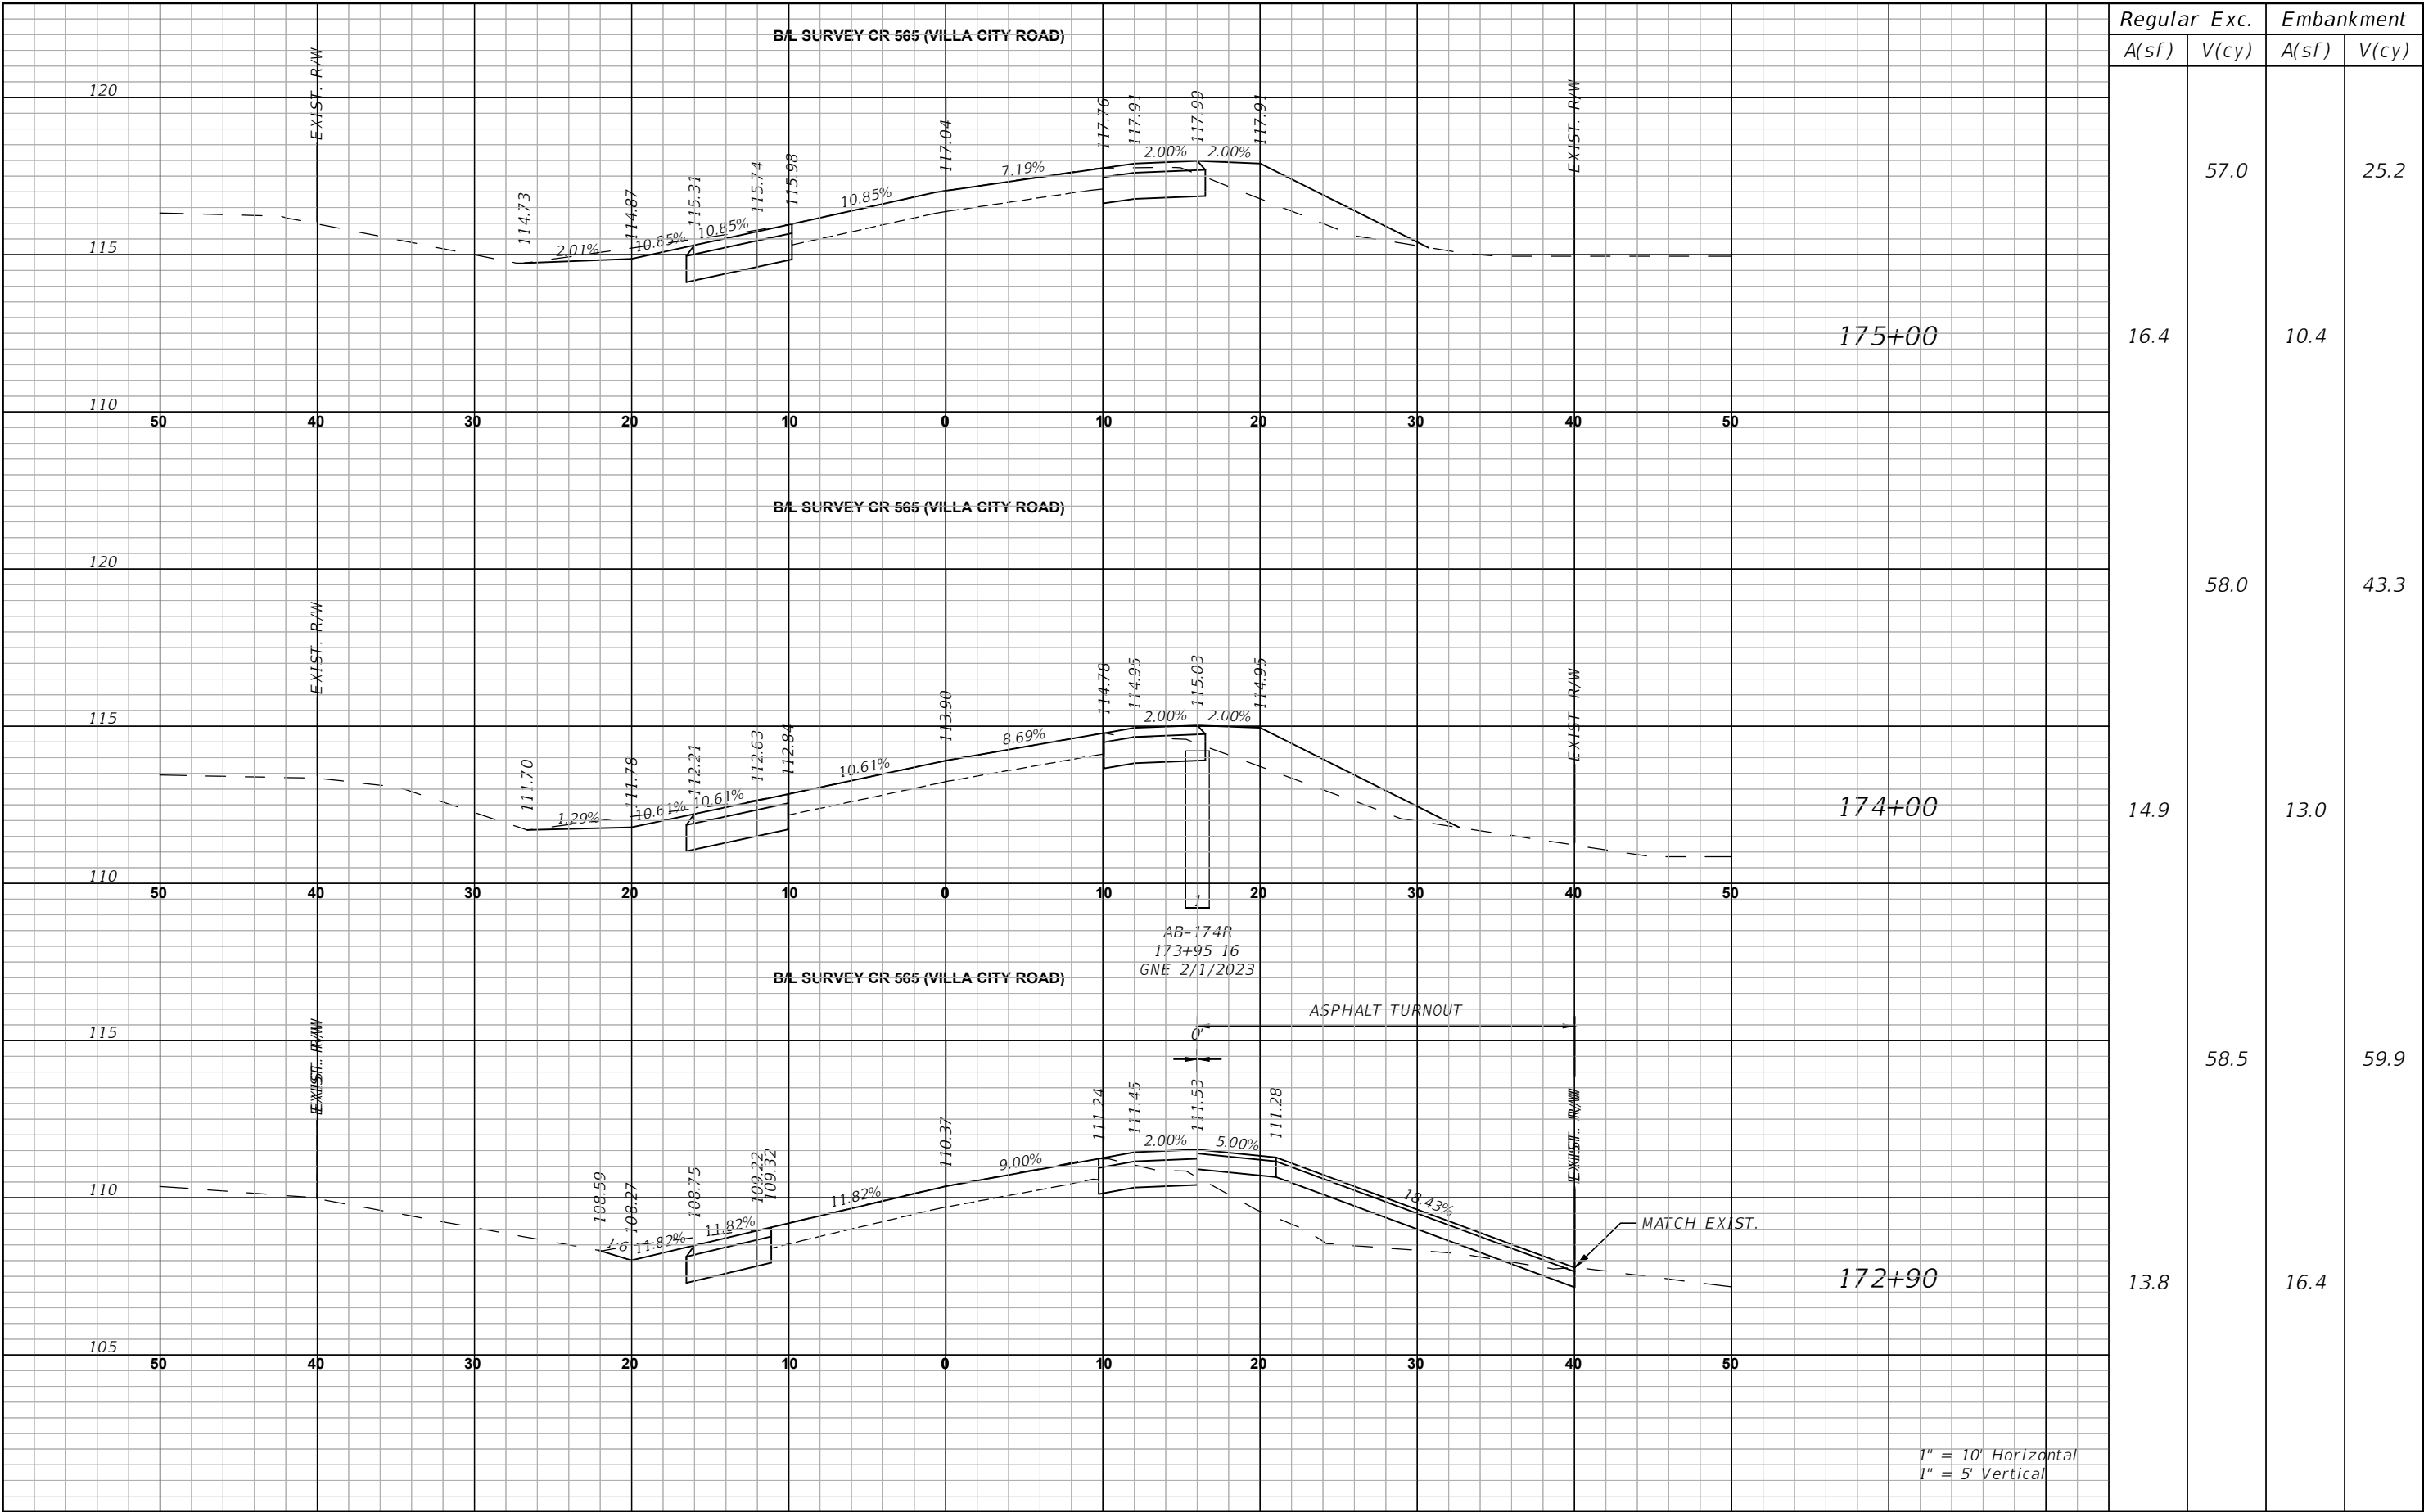


REVISIONS		 LAKE COUNTY 315 WEST MAIN STREET TAVARES, FL 32778	BURGESS & NIPLE JOHN DEE, P.E. P.E. LICENSE NUMBER 60053 1800 PEMBROOK DRIVE, SUITE 265 ORLANDO, FL 32810 CERTIFICATE OF AUTHORIZATION 9853	CR 565 (VILLA CITY ROAD) FROM NORTH OF SR 50 TO SOUTH OF US 27 FPID NO. 447609-1-58-01	CROSS SECTIONS (50)	SHEET NO.	
DATE	DESCRIPTION					95	

THE OFFICIAL RECORD OF THIS SHEET IS THE ELECTRONIC FILE DIGITALLY SIGNED AND SEALED UNDER RULE 61G15-23.004, F.A.C.

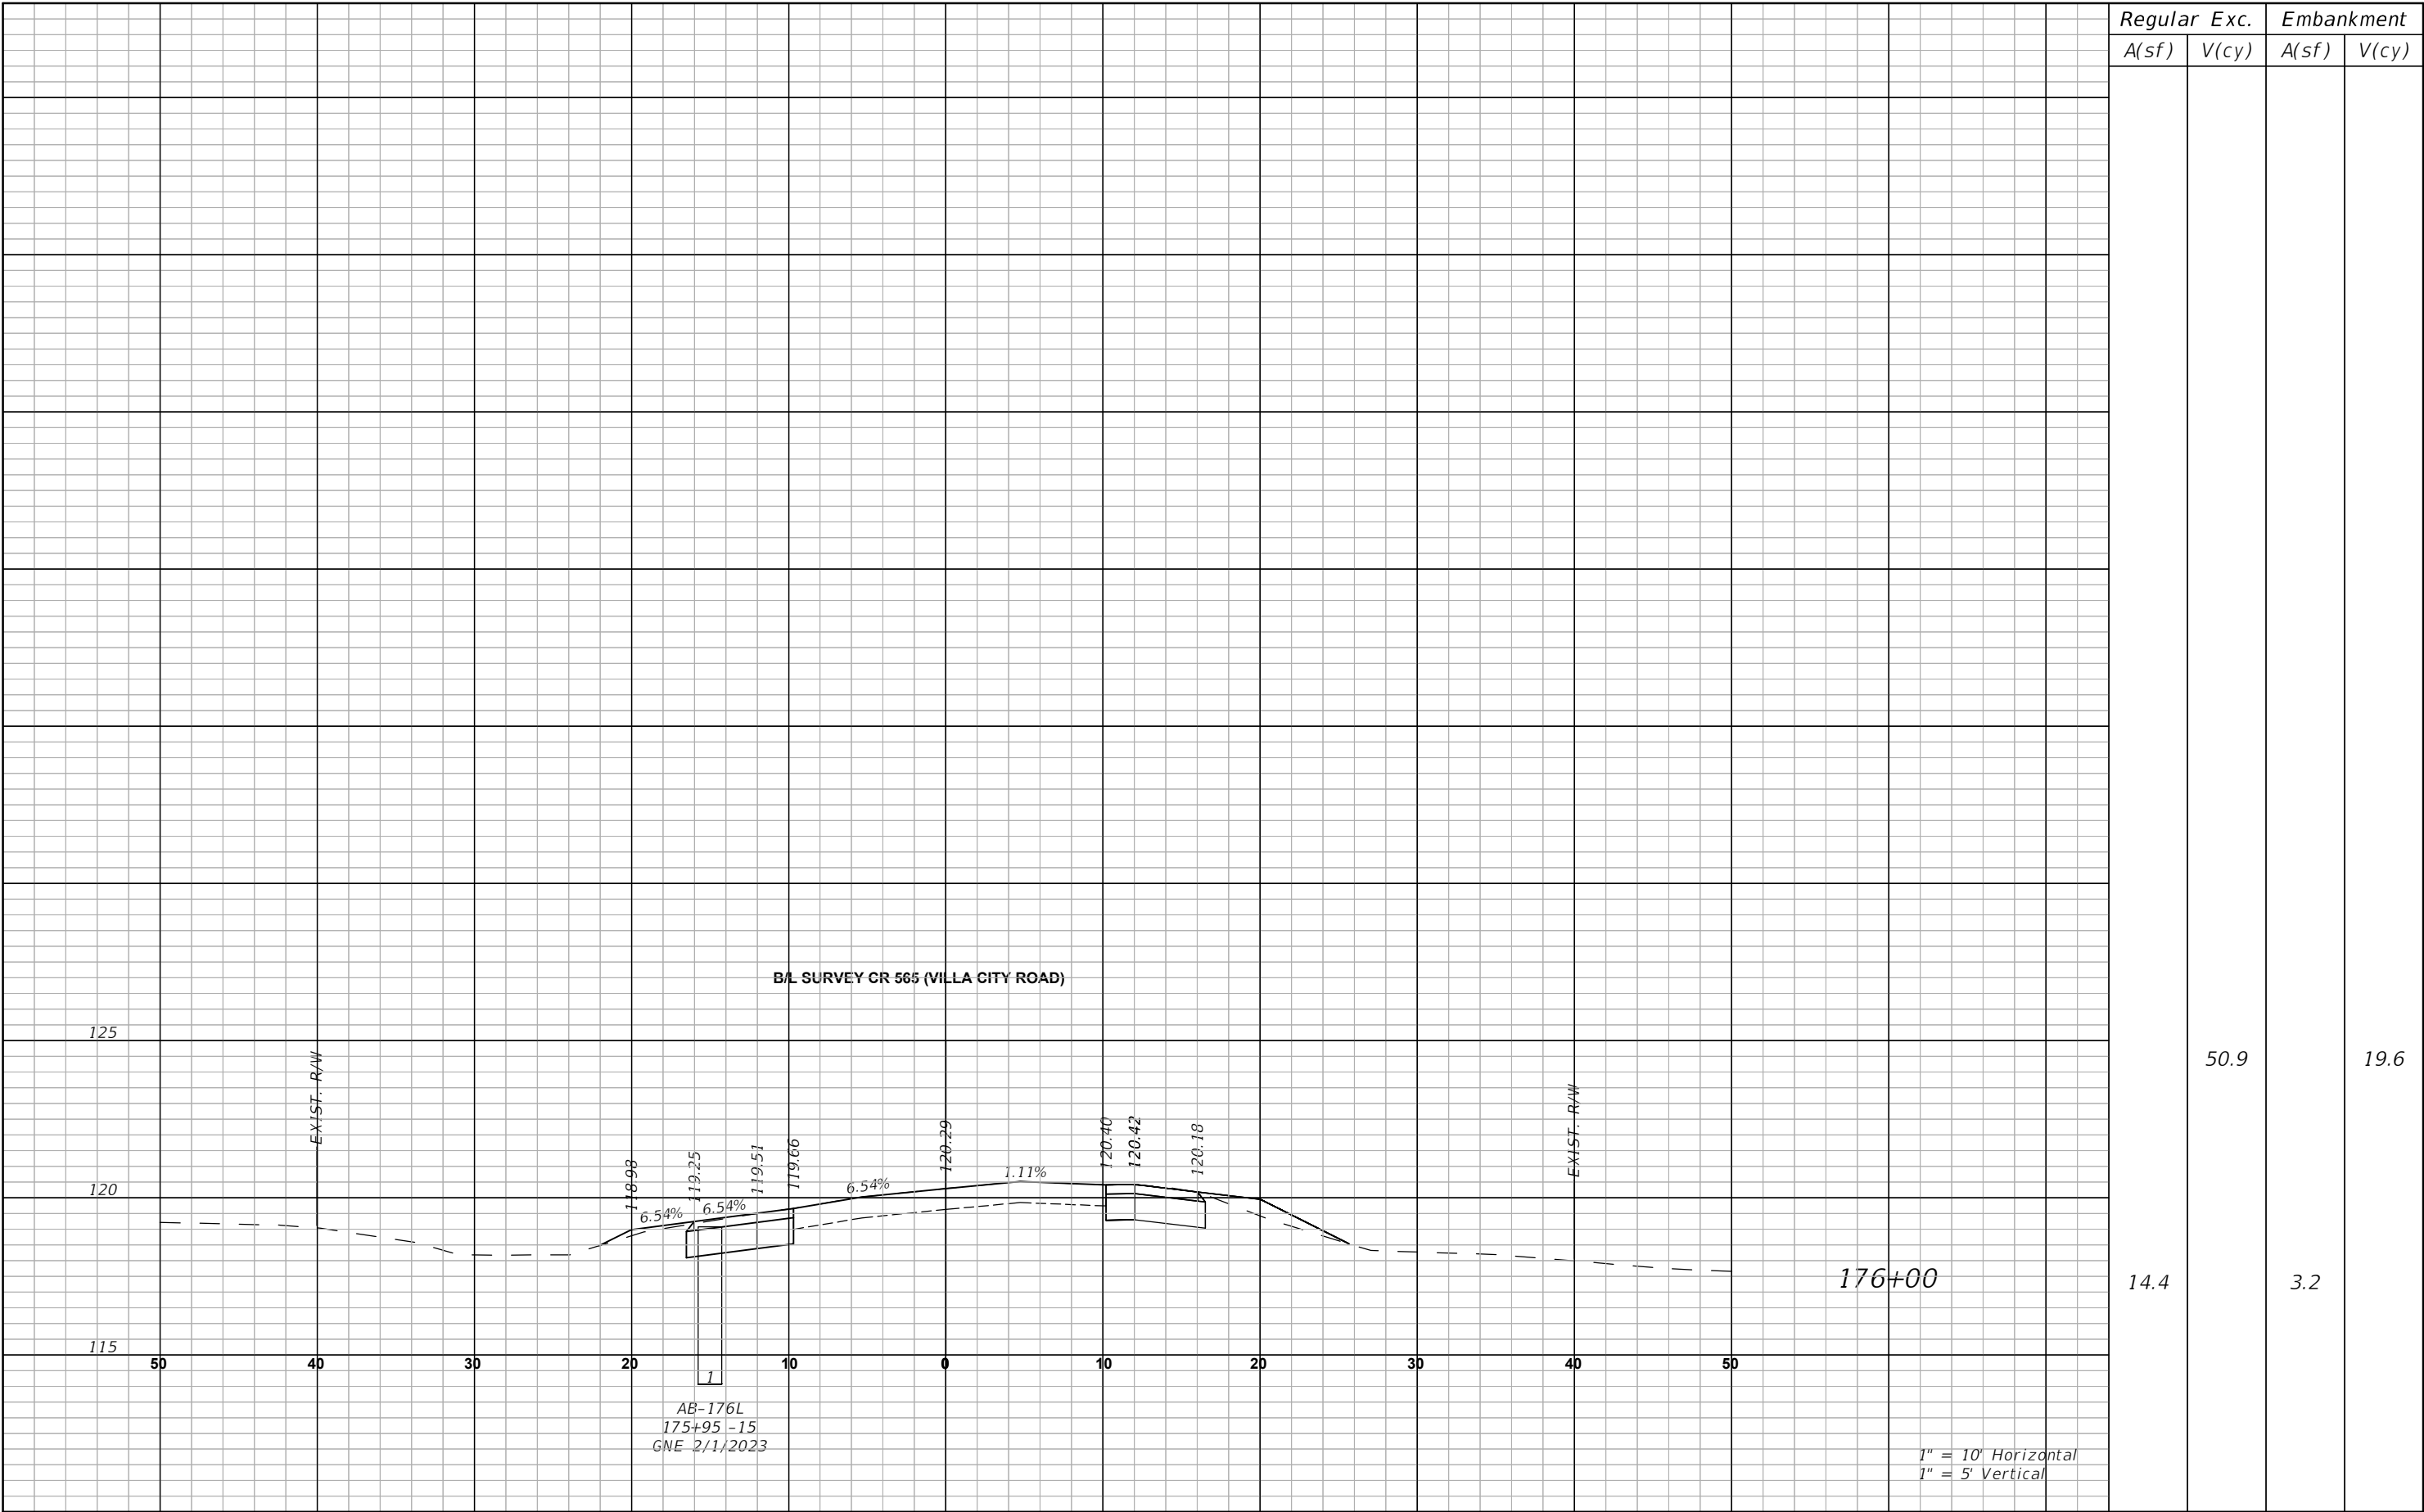

THE OFFICIAL RECORD OF THIS SHEET IS THE ELECTRONIC FILE DIGITALLY SIGNED AND SEALED UNDER RULE 61G15-23.004, F.A.C.

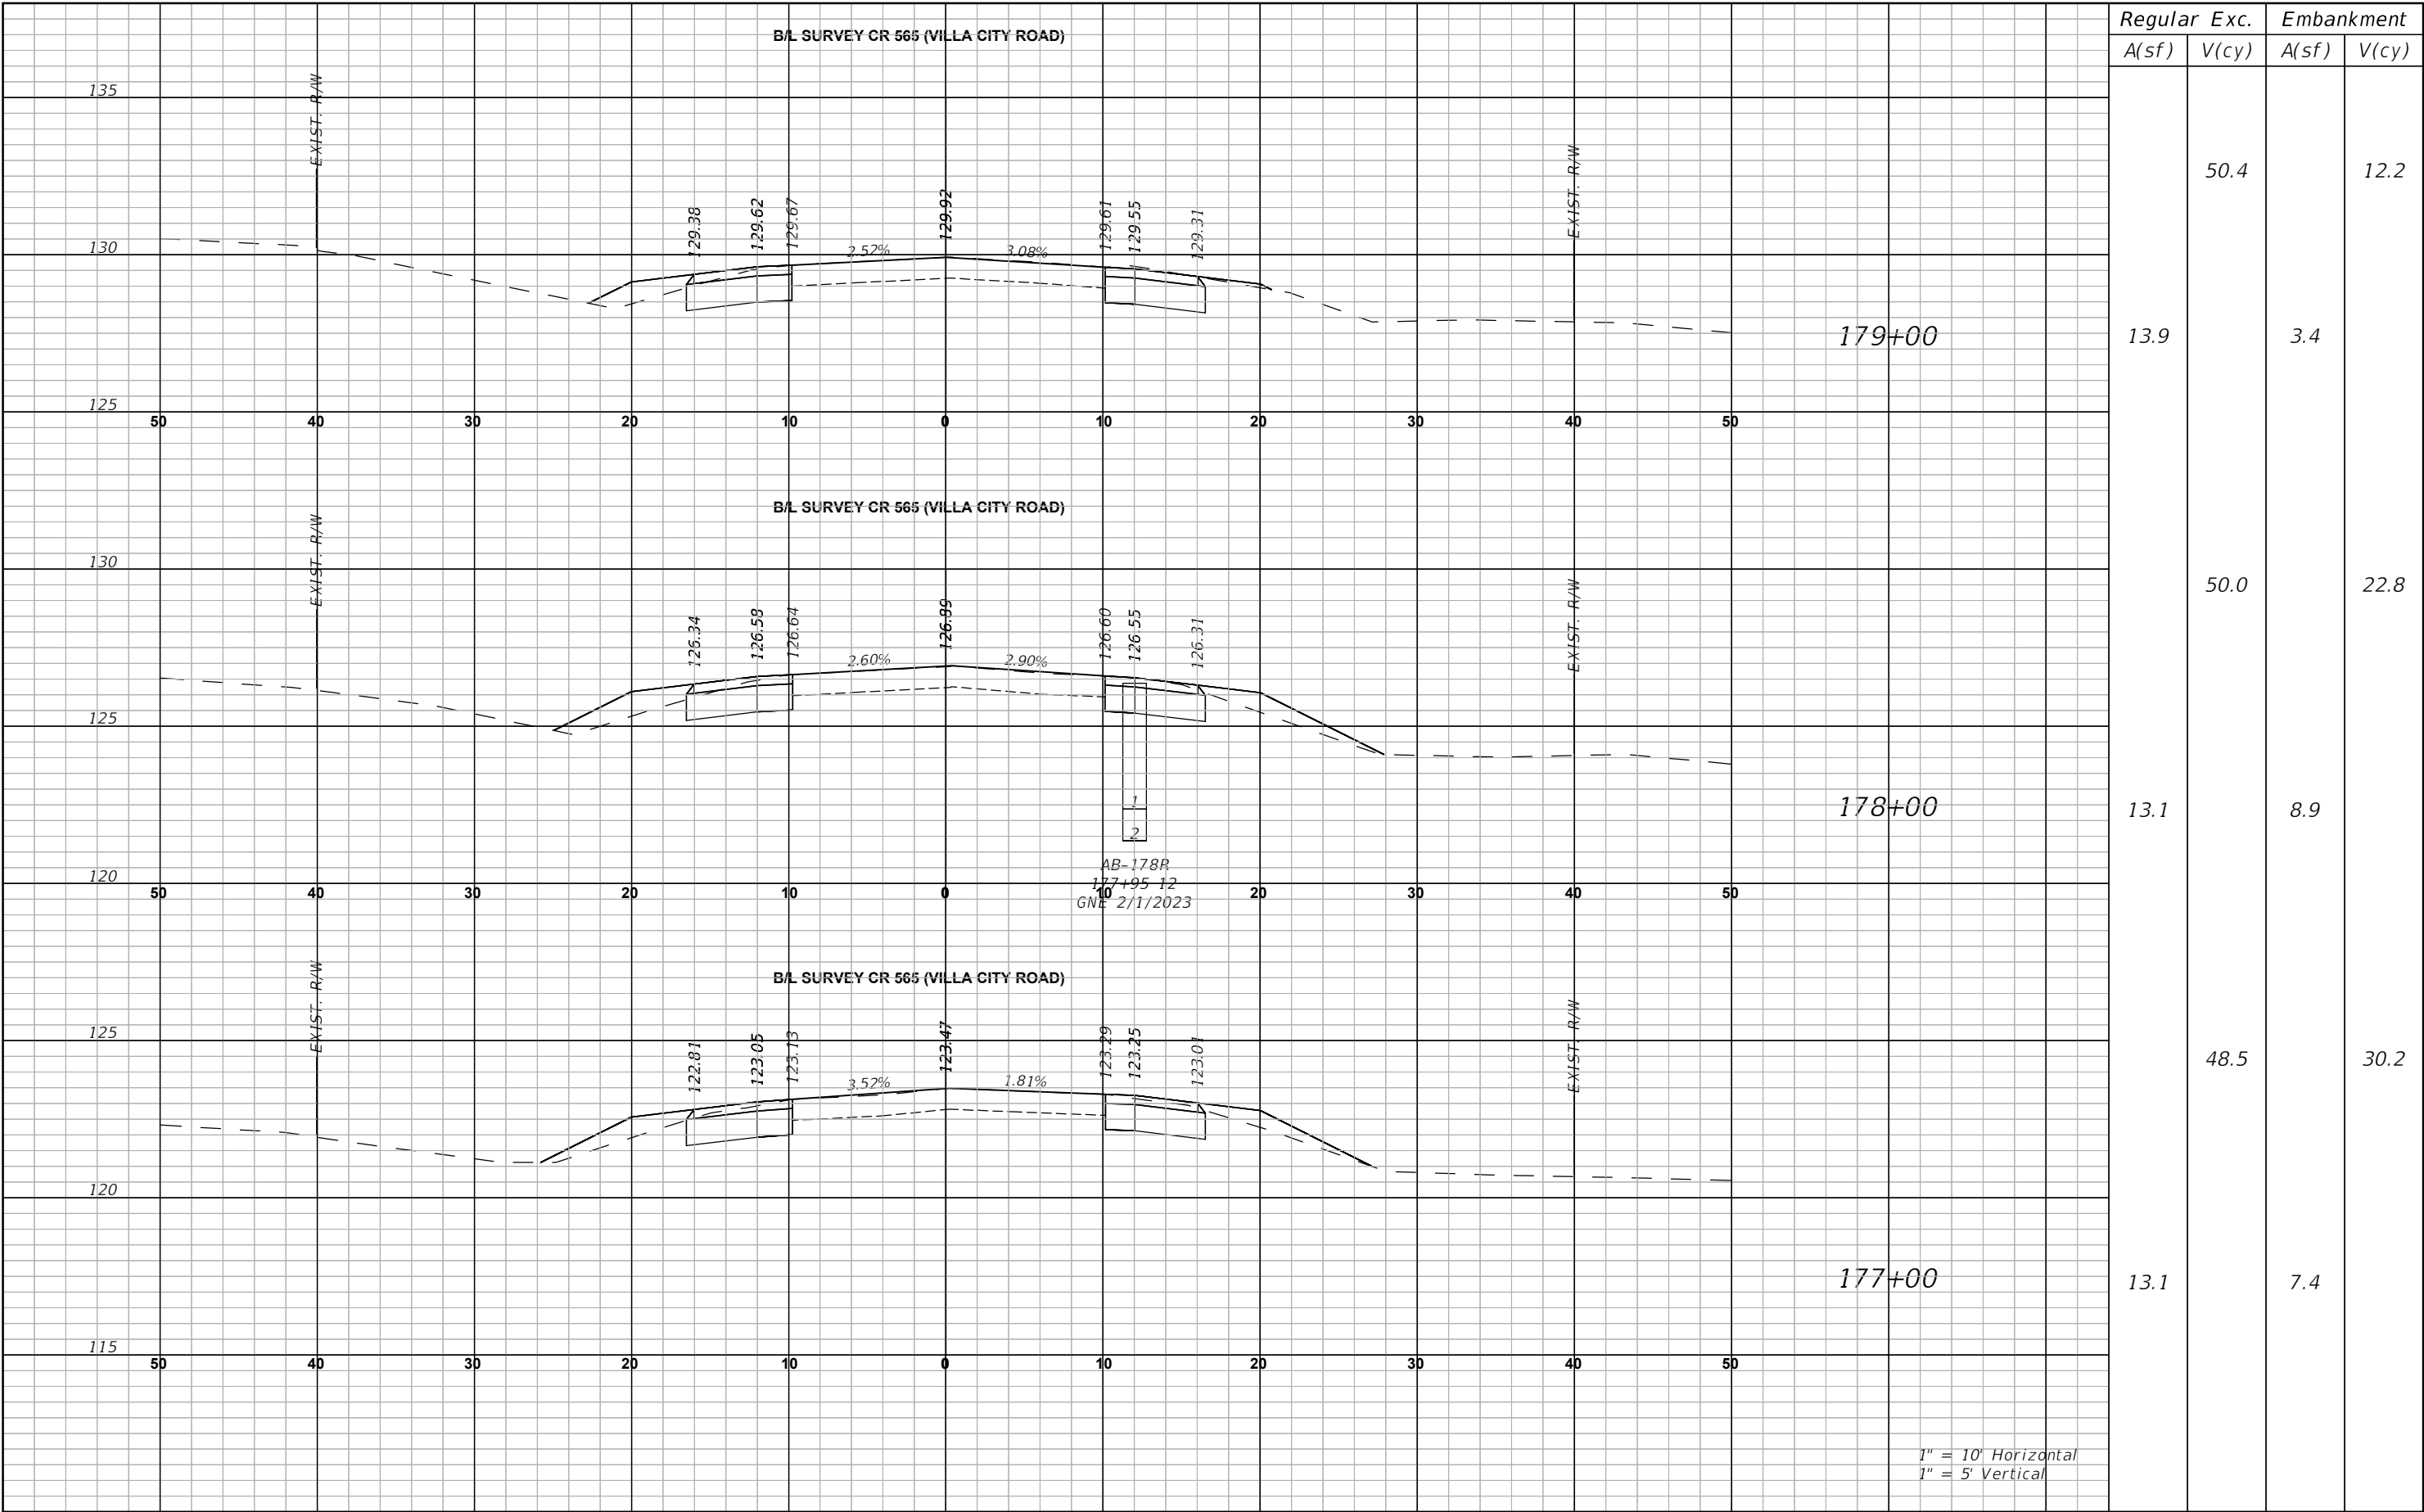


Regular		Exc.	Embankment	
A(sf)	V(cy)		A(sf)	V(cy)
13.9	50.4	3.4	22.8	12.2
13.1	50.0	8.9	30.2	7.4
13.1	48.5	7.4		

AB-178R
177+95 12
GNE 2/1/2023

1" = 10' Horizontal
1" = 5' Vertical


REVISIONS		 LAKE COUNTY 315 WEST MAIN STREET TAVARES, FL 32778	BURGESS & NIPLE JOHN DEE, P.E. P.E. LICENSE NUMBER 60053 1800 PEMBROOK DRIVE, SUITE 265 ORLANDO, FL 32810 CERTIFICATE OF AUTHORIZATION 9853	CR 565 (VILLA CITY ROAD) FROM NORTH OF SR 50 TO SOUTH OF US 27 FPID NO. 447609-1-58-01	CROSS SECTIONS (52)	SHEET NO. 97
DATE	DESCRIPTION					

THE OFFICIAL RECORD OF THIS SHEET IS THE ELECTRONIC FILE DIGITALLY SIGNED AND SEALED UNDER RULE 61G15-23.004, F.A.C.

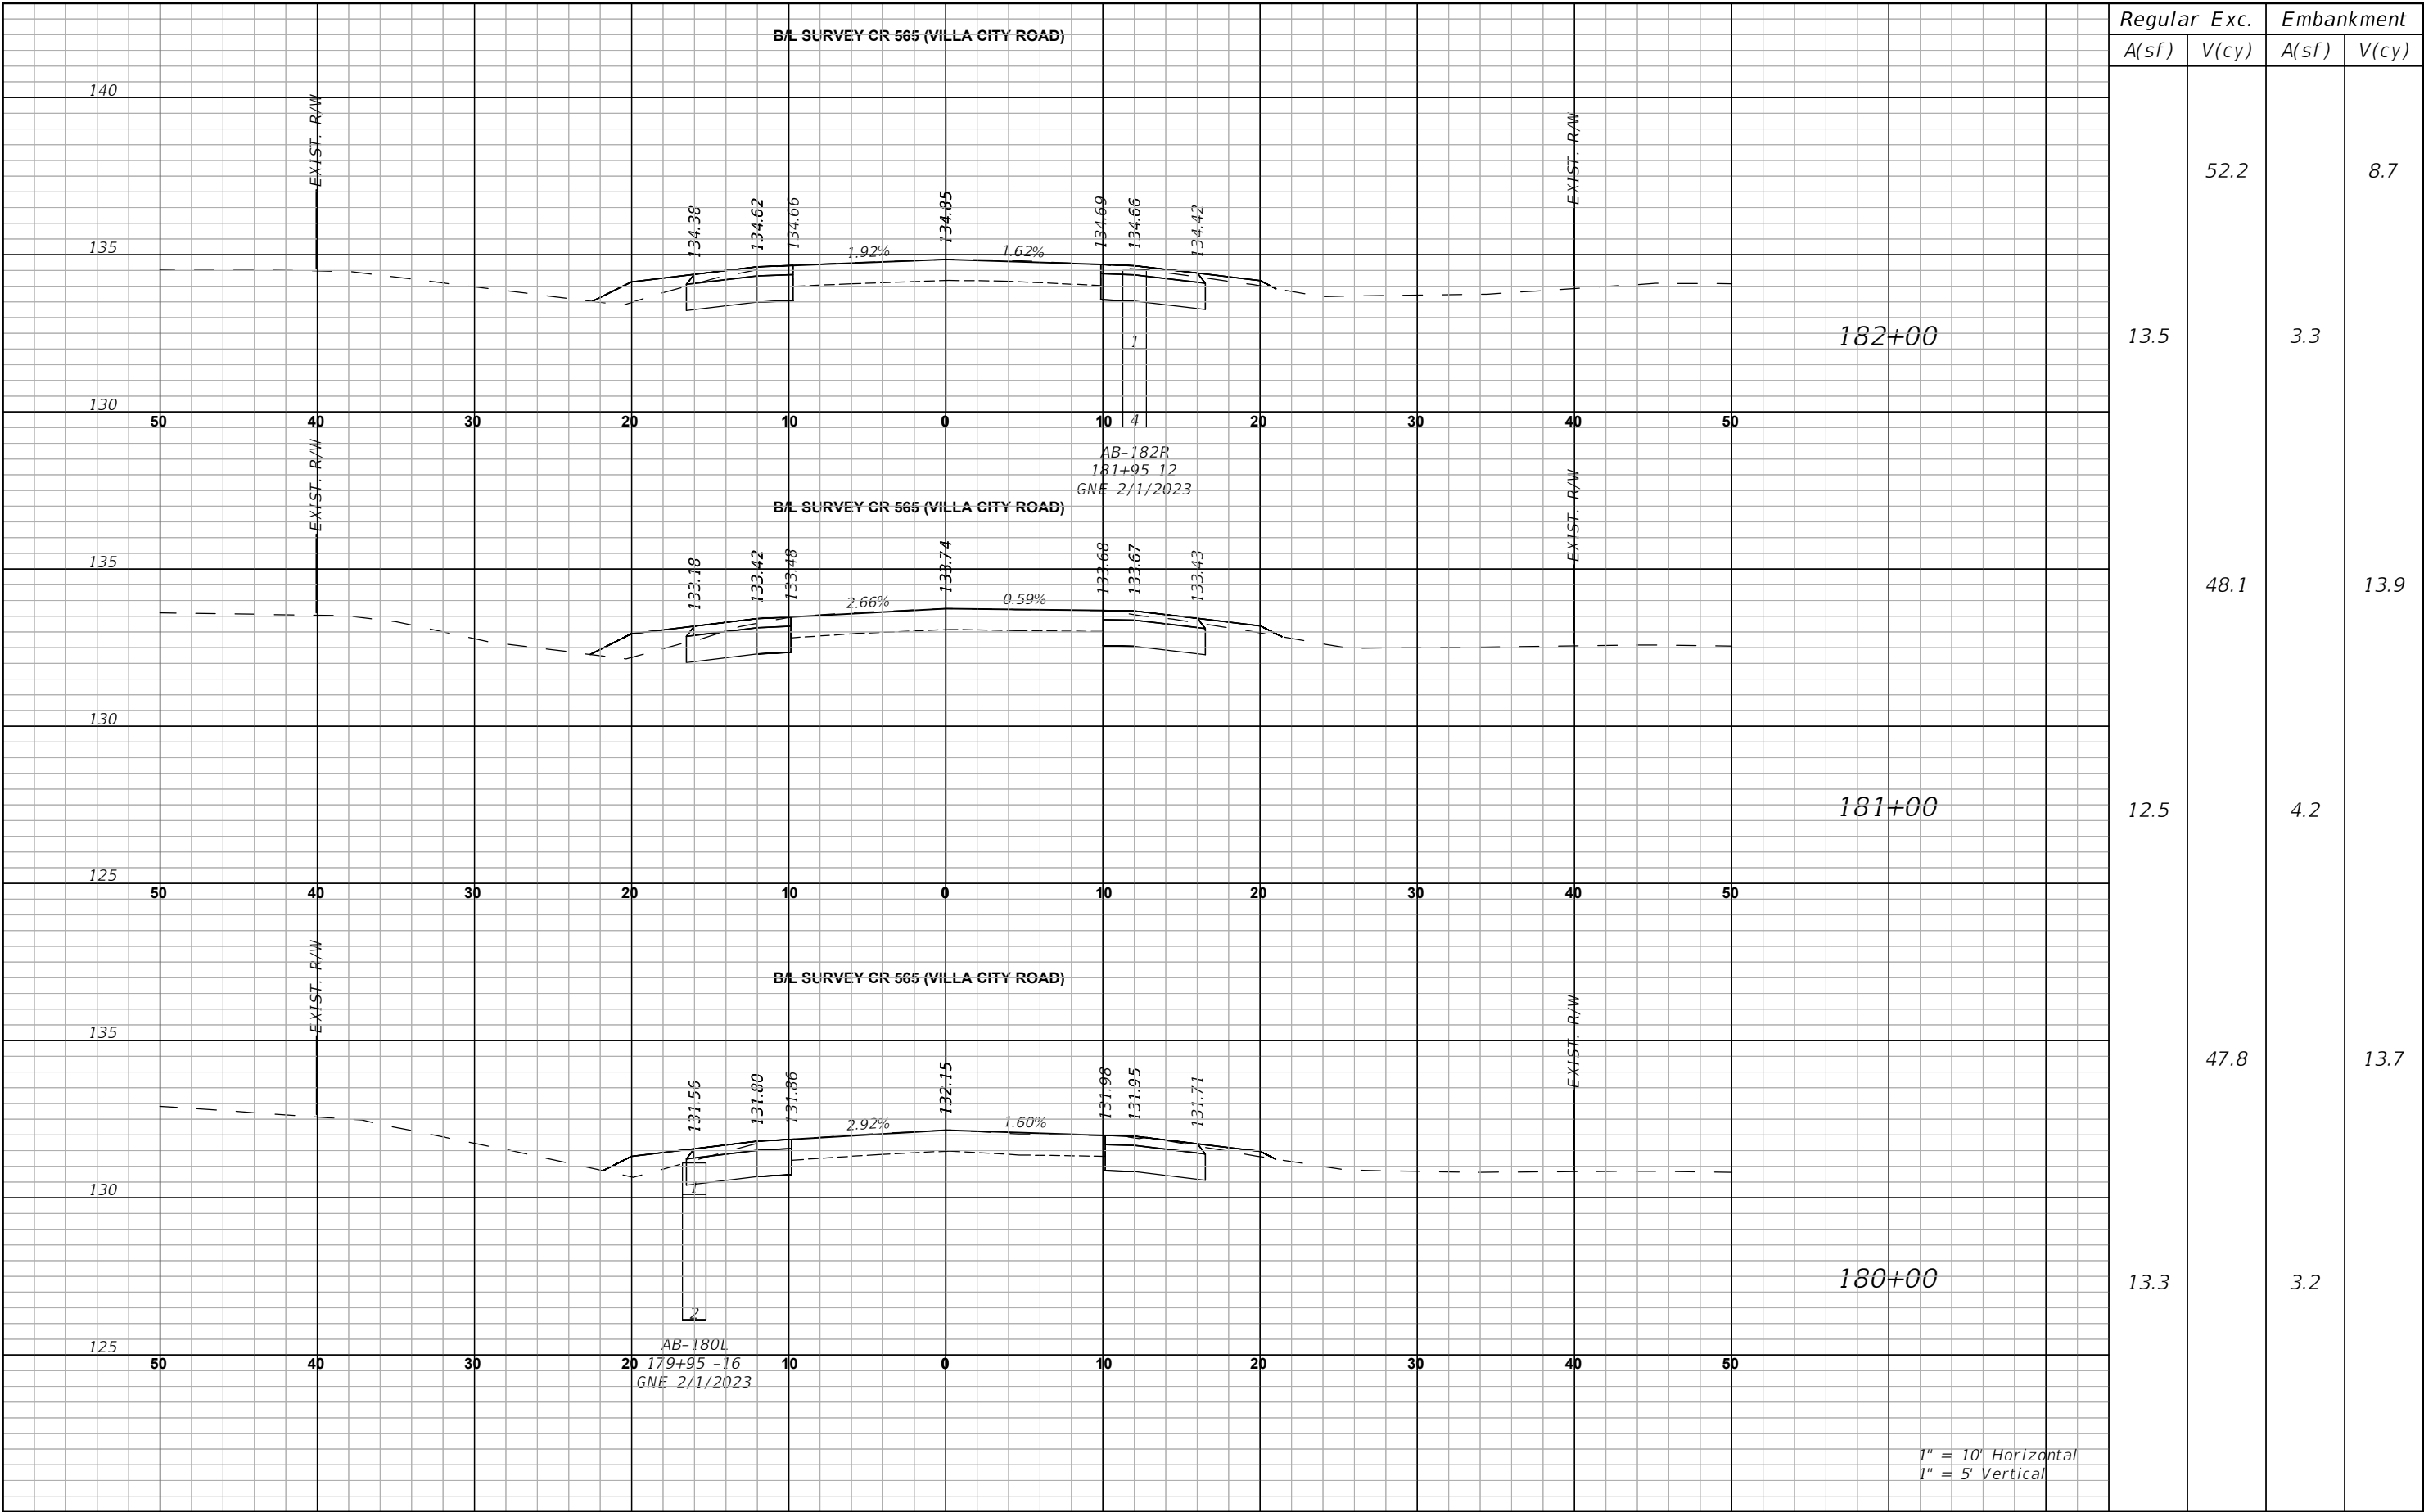

REVISIONS		 LAKE COUNTY 315 WEST MAIN STREET TAVARES, FL 32778	BURGESS & NIPLE JOHN DEE, P.E. P.E. LICENSE NUMBER 60053 1800 PEMBROOK DRIVE, SUITE 265 ORLANDO, FL 32810 CERTIFICATE OF AUTHORIZATION 9853	CR 565 (VILLA CITY ROAD) FROM NORTH OF SR 50 TO SOUTH OF US 27 FPID NO. 447609-1-58-01	CROSS SECTIONS (53)	SHEET NO.
DATE	DESCRIPTION					98

THE OFFICIAL RECORD OF THIS SHEET IS THE ELECTRONIC FILE DIGITALLY SIGNED AND SEALED UNDER RULE 61G15-23.004, F.A.C.

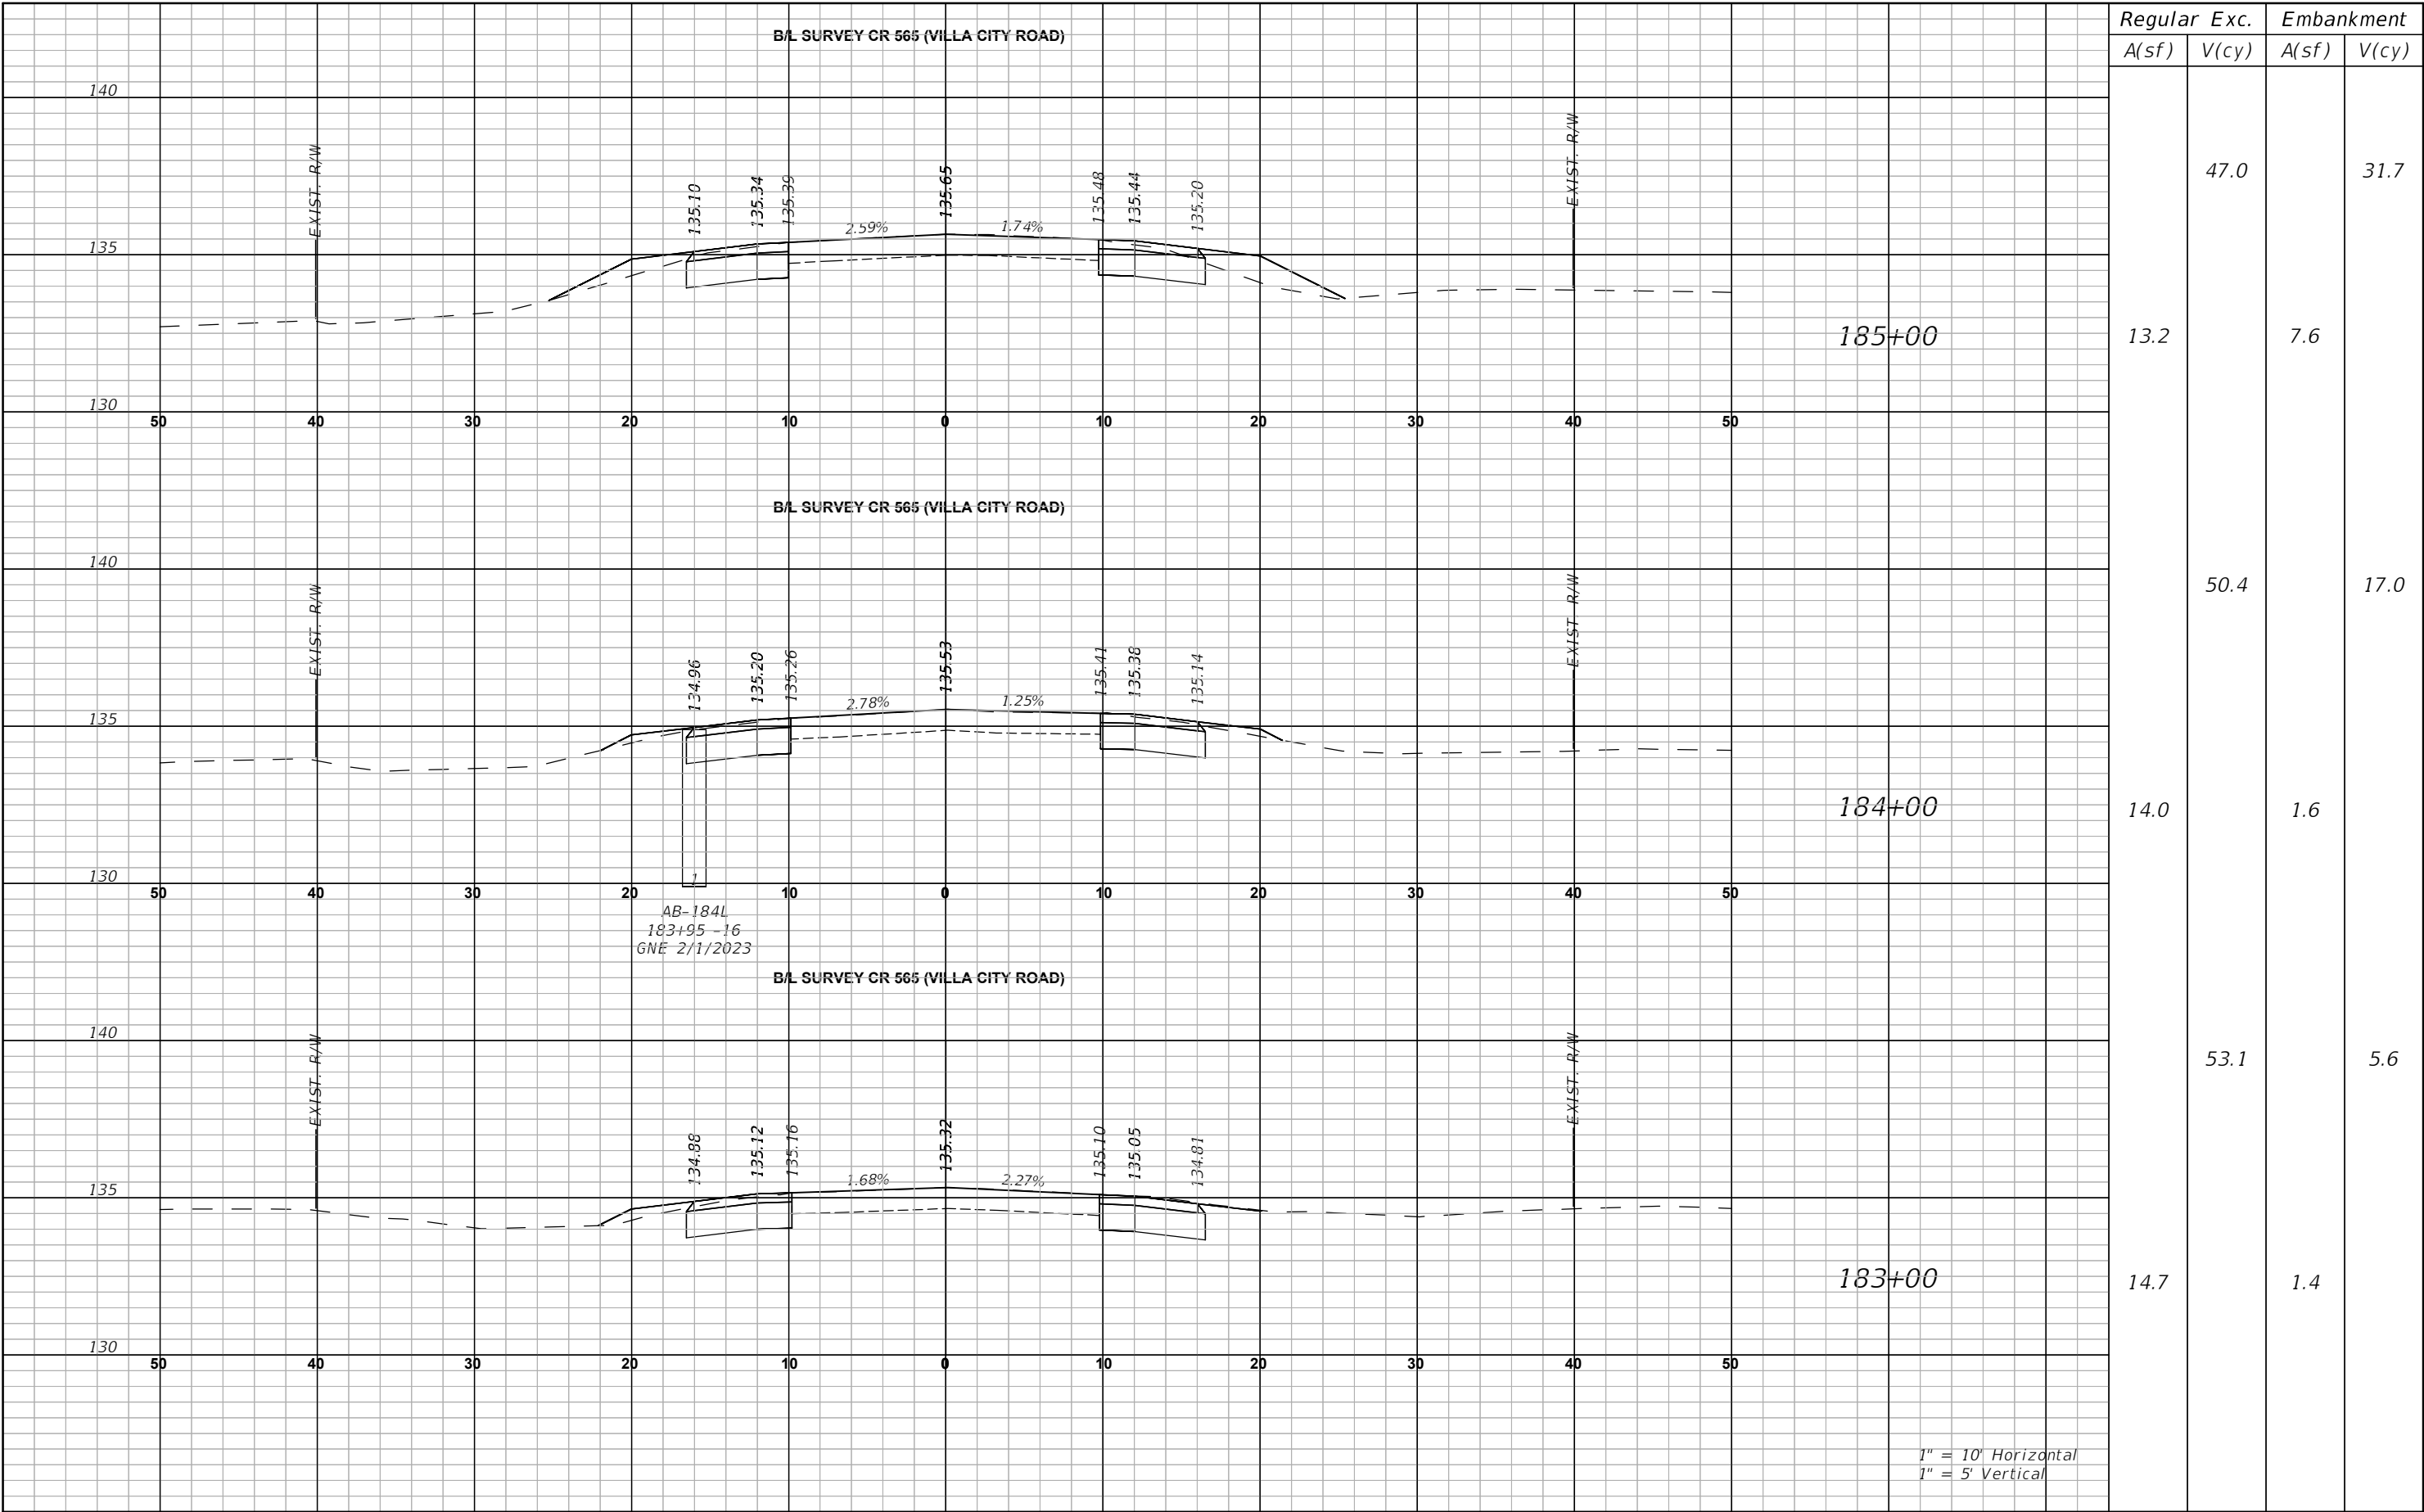


Regular	Exc.	Embankment	
		A(sf)	V(cy)
13.2	47.0	7.6	31.7
14.0	50.4	1.6	17.0
14.7	53.1	1.4	5.6

1" = 10' Horizontal
1" = 5' Vertical


REVISIONS		 LAKE COUNTY 315 WEST MAIN STREET TAVARES, FL 32778	BURGESS & NIPLE JOHN DEE, P.E. P.E. LICENSE NUMBER 60053 1800 PEMBROOK DRIVE, SUITE 265 ORLANDO, FL 32810 CERTIFICATE OF AUTHORIZATION 9853	CR 565 (VILLA CITY ROAD) FROM NORTH OF SR 50 TO SOUTH OF US 27 FPID NO. 447609-1-58-01	CROSS SECTIONS (54)	SHEET NO. 99
DATE	DESCRIPTION					

THE OFFICIAL RECORD OF THIS SHEET IS THE ELECTRONIC FILE DIGITALLY SIGNED AND SEALED UNDER RULE 61G15-23.004, F.A.C.

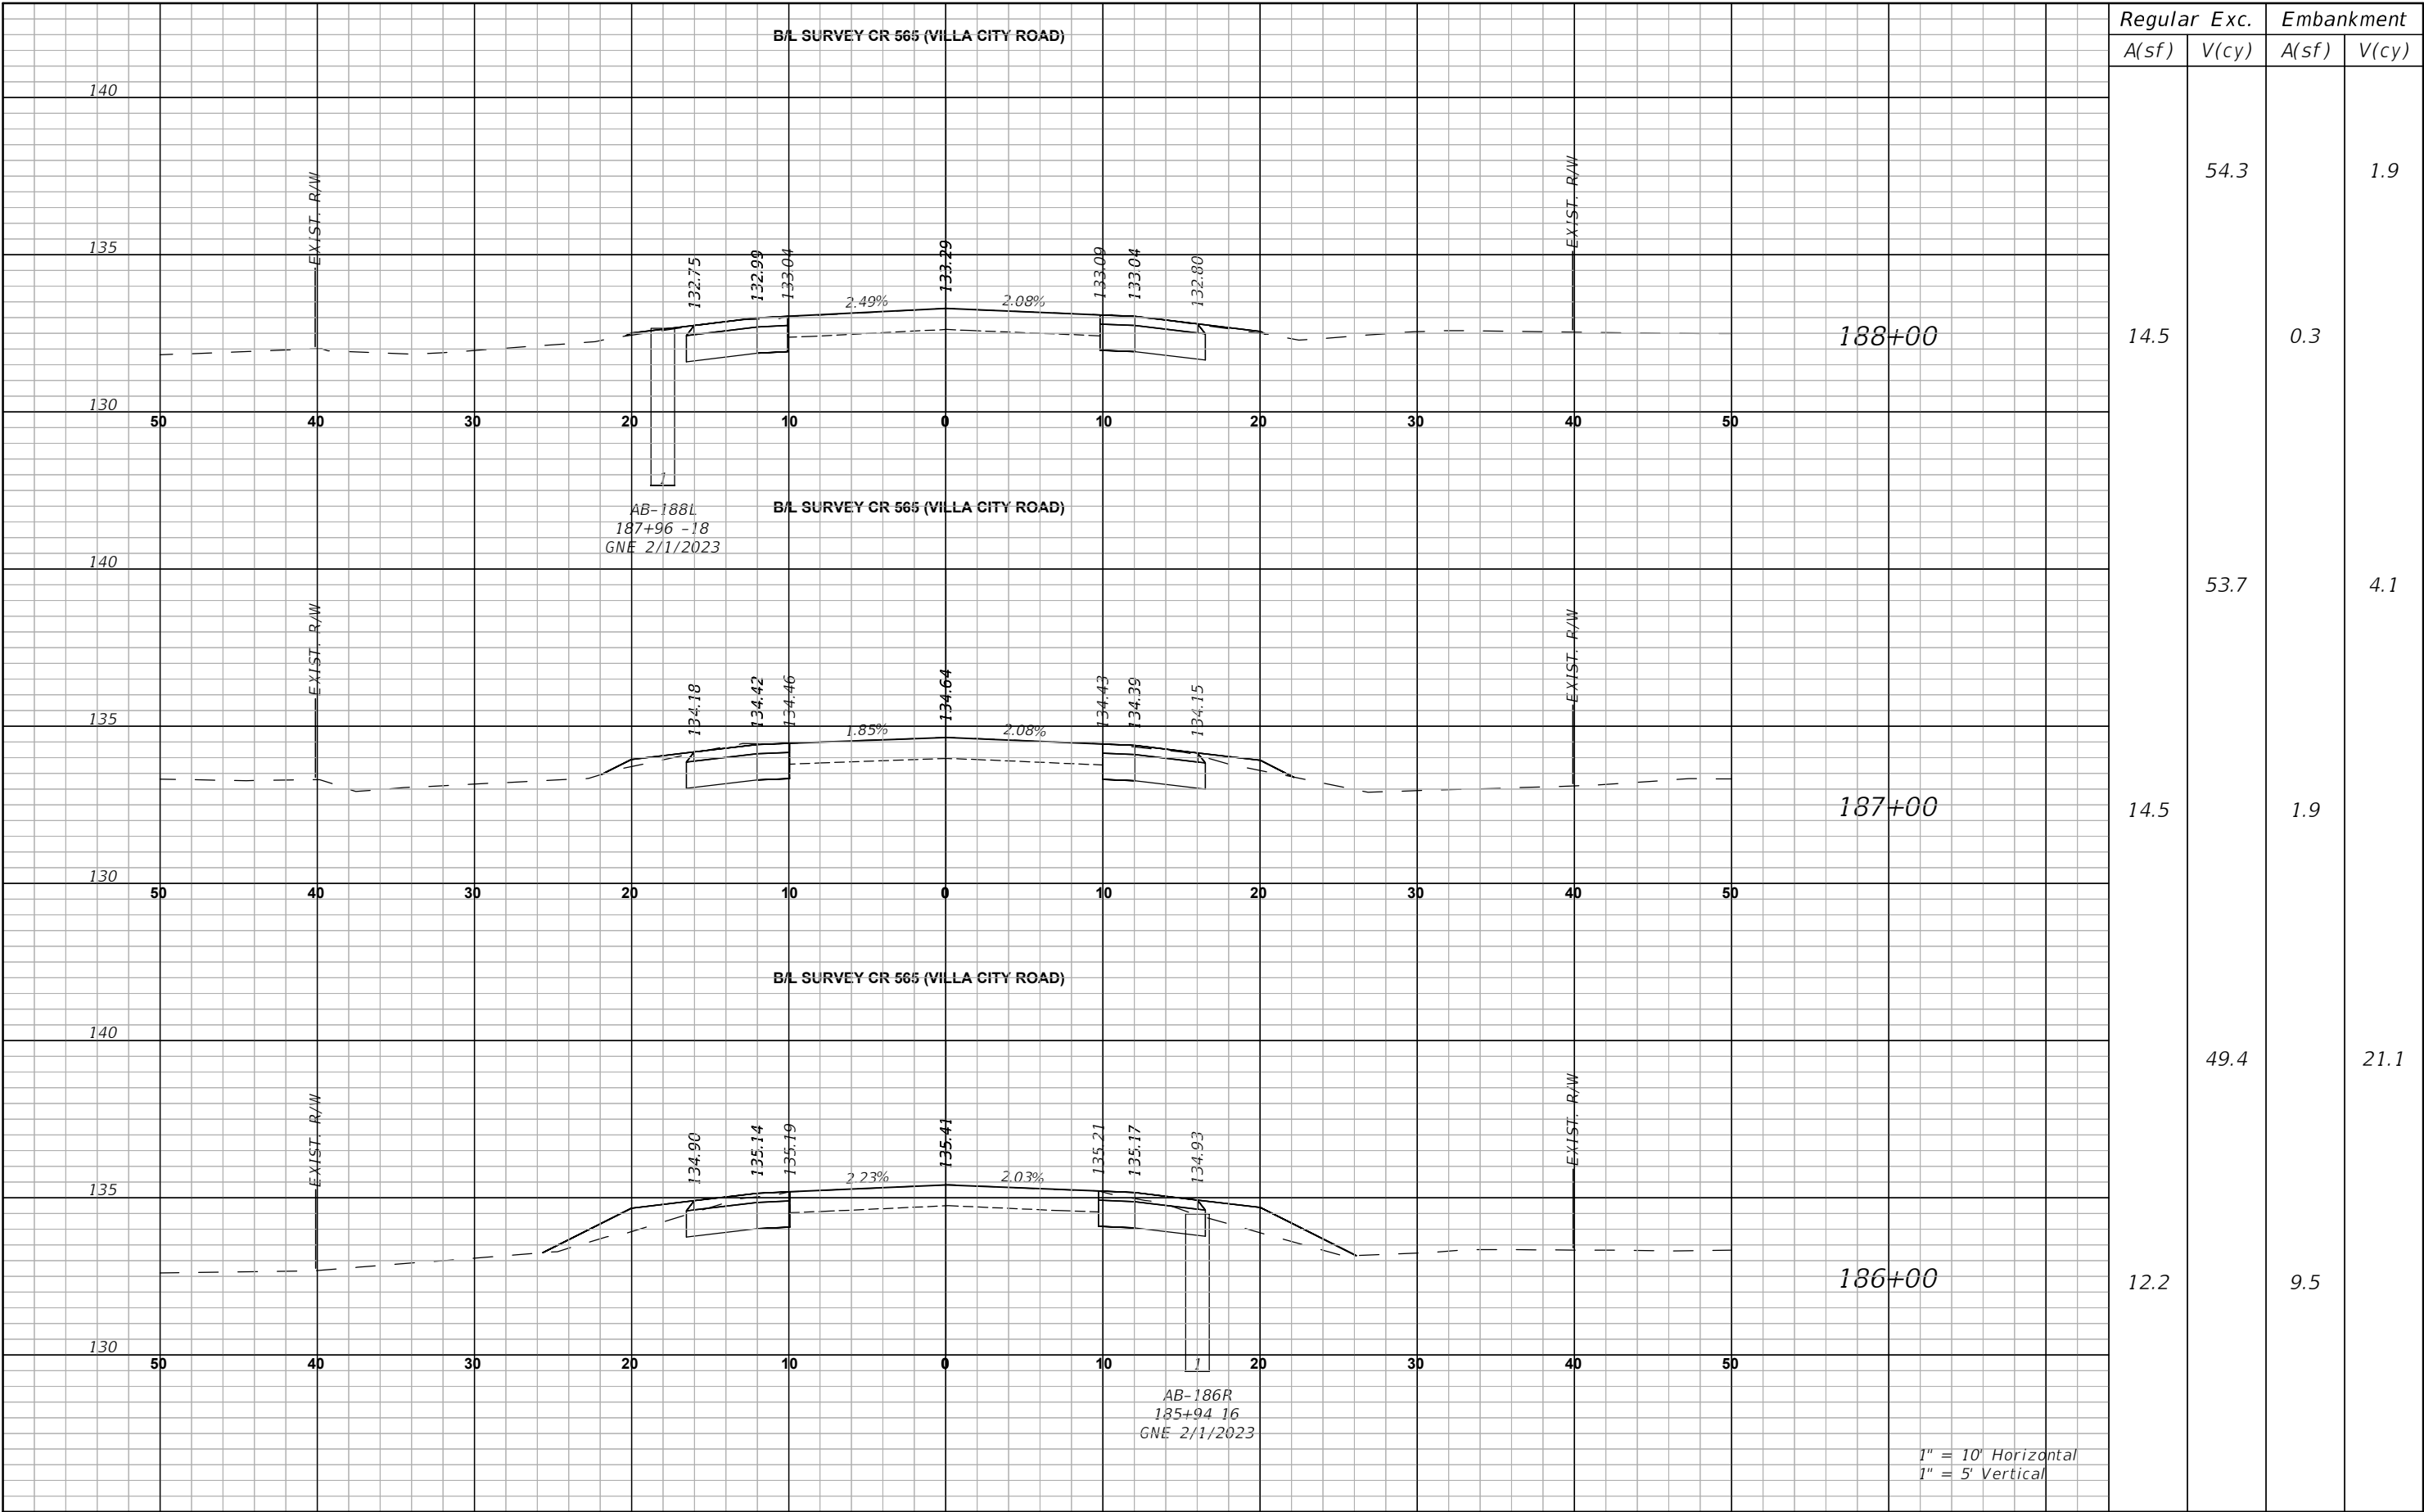

REVISIONS		 LAKE COUNTY 315 WEST MAIN STREET TAVARES, FL 32778	BURGESS & NIPLE JOHN DEE, P.E. P.E. LICENSE NUMBER 60053 1800 PEMBROOK DRIVE, SUITE 265 ORLANDO, FL 32810 CERTIFICATE OF AUTHORIZATION 9853	CR 565 (VILLA CITY ROAD) FROM NORTH OF SR 50 TO SOUTH OF US 27 FPID NO. 447609-1-58-01	CROSS SECTIONS (55)	SHEET NO.	
DATE	DESCRIPTION					100	

THE OFFICIAL RECORD OF THIS SHEET IS THE ELECTRONIC FILE DIGITALLY SIGNED AND SEALED UNDER RULE 61G15-23.004, F.A.C.

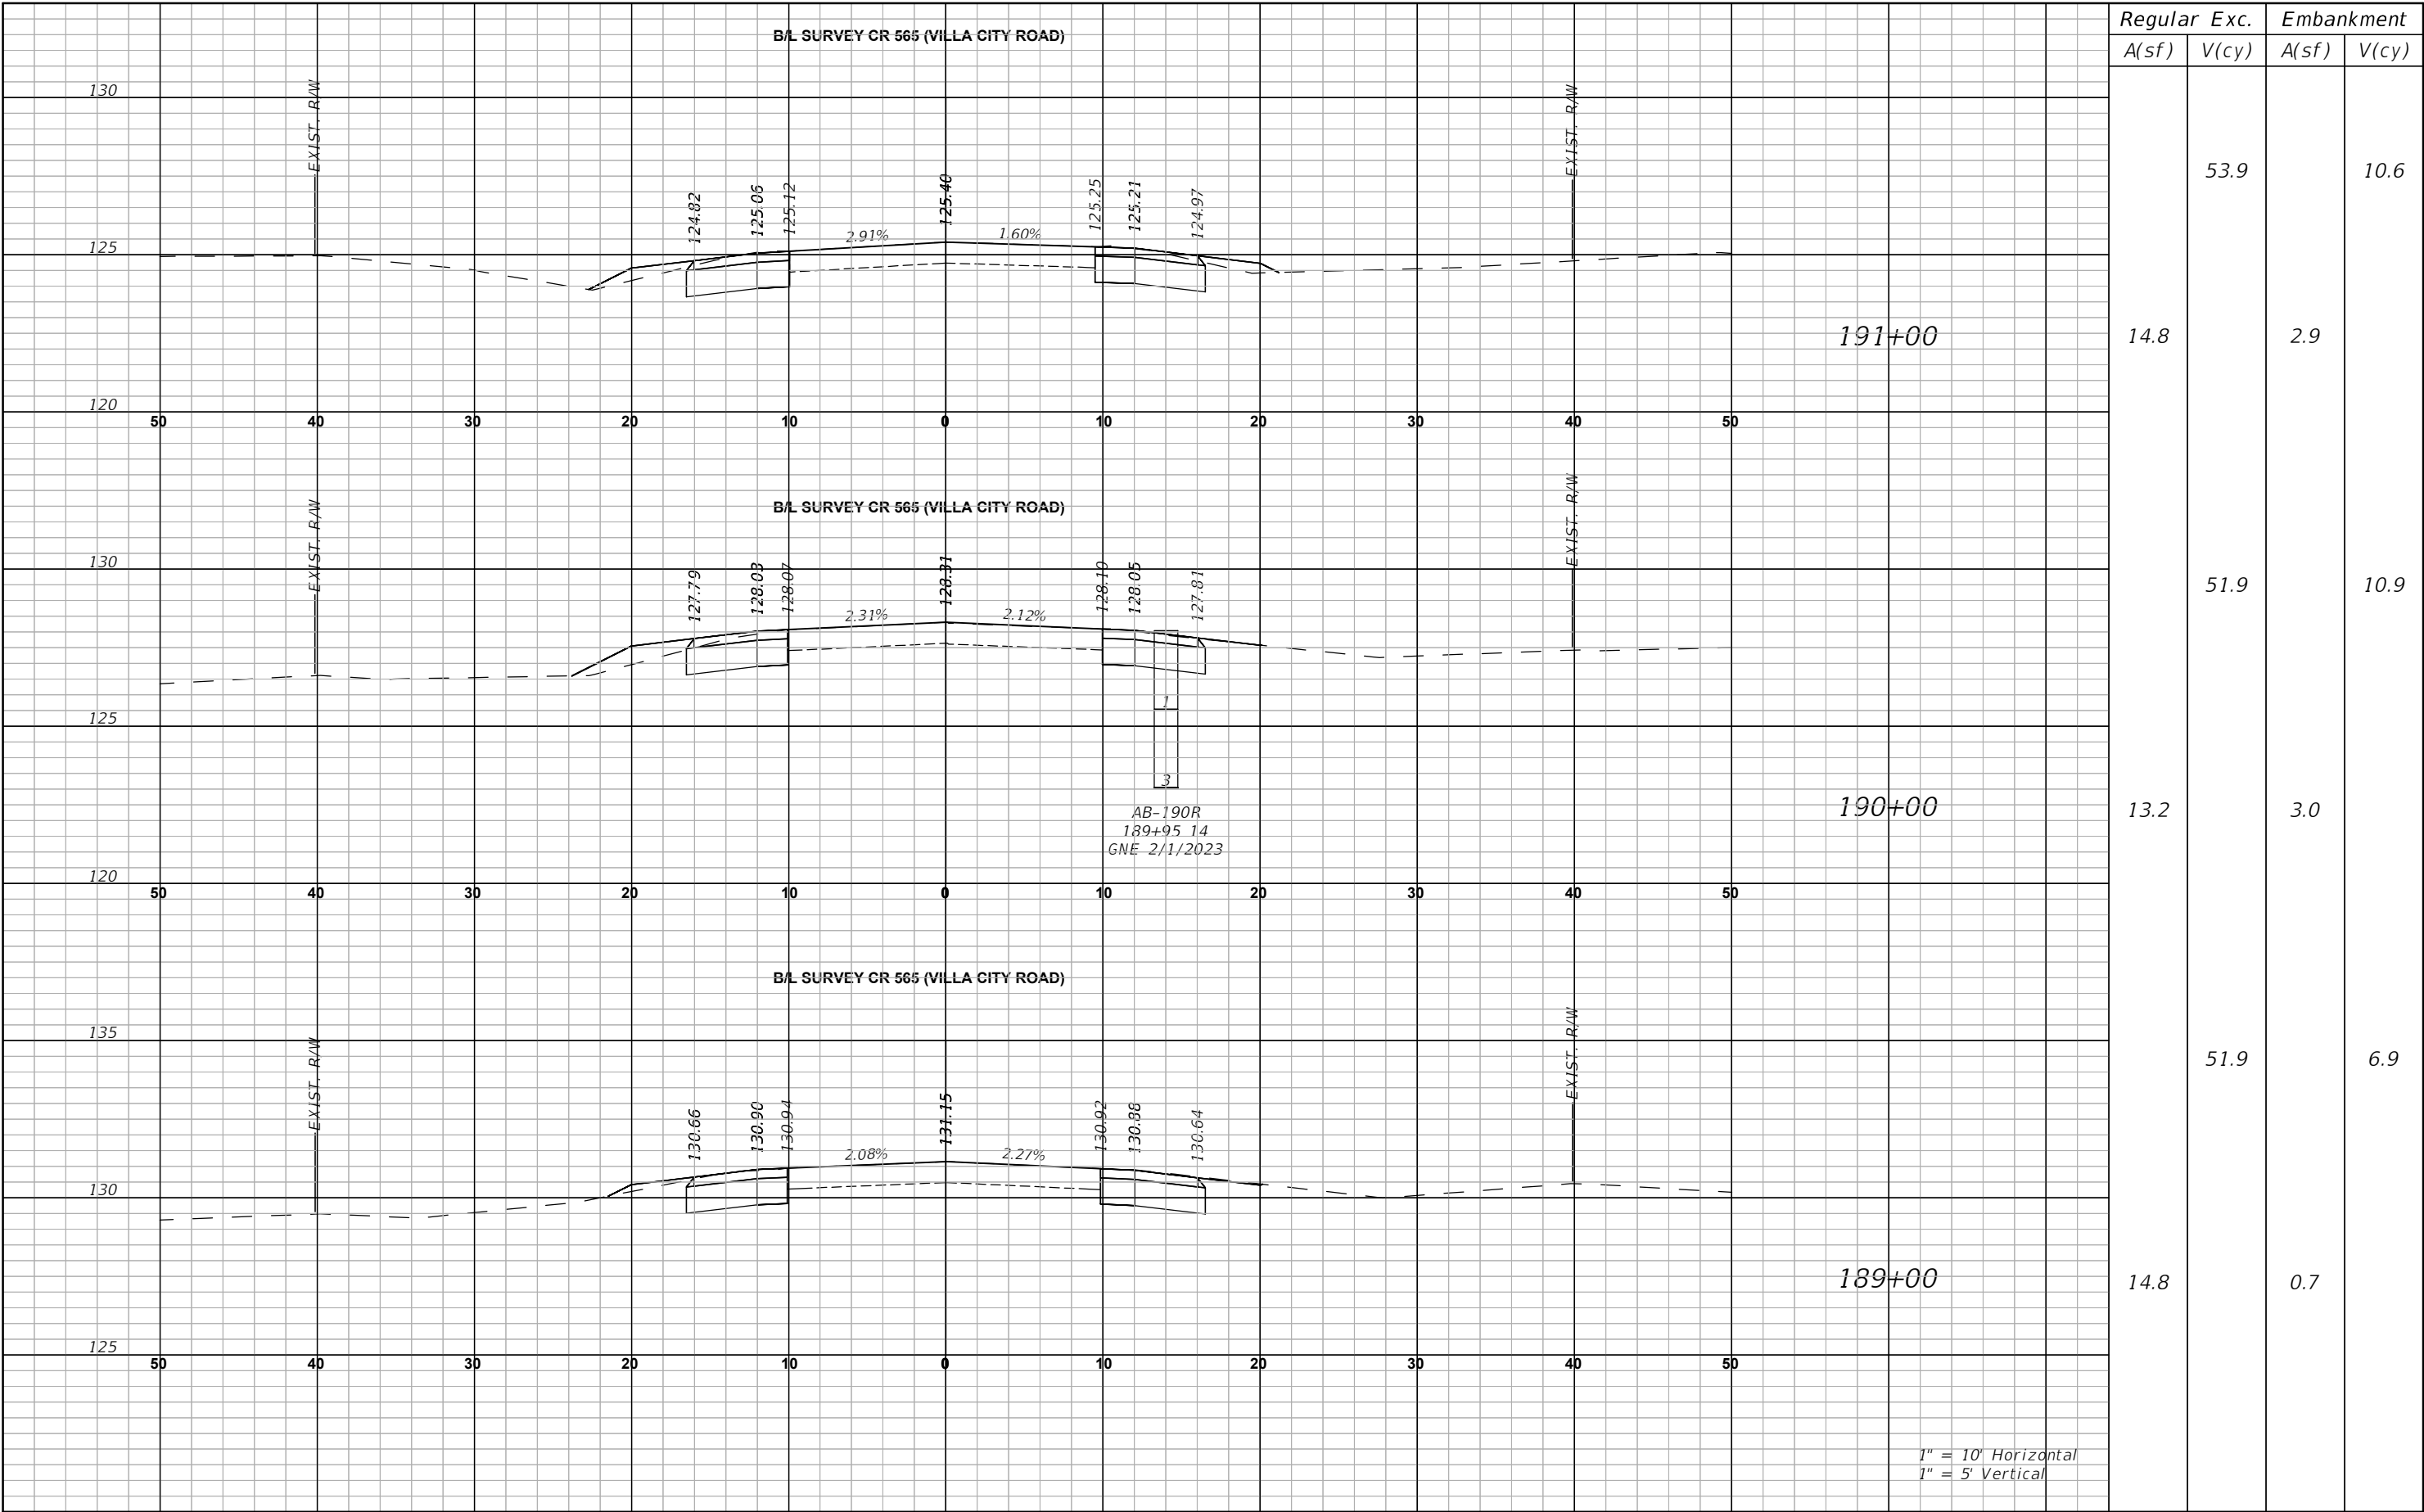

DATE

REVISIONS
DESCRIPTION



LAKE COUNTY
315 WEST MAIN STREET
TAVARES, FL 32778

BURGESS & NIPLE
JOHN DEE, P.E.
P.E. LICENSE NUMBER 60053
1800 PEMBROOK DRIVE, SUITE 265
ORLANDO, FL 32810
CERTIFICATE OF AUTHORIZATION 9853


CR 565 (VILLA CITY ROAD)
FROM NORTH OF SR 50 TO SOUTH OF US 27
FPID NO. 447609-1-58-01

CROSS SECTIONS (56)

SHEET NO.
101


THE OFFICIAL RECORD OF THIS SHEET IS THE ELECTRONIC FILE DIGITALLY SIGNED AND SEALED UNDER RULE 61G15-23.004, F.A.C.

John Hutchison 5/26/2026 11:15:56 AM P:\PR60605\CAD\Roadway\RD\SRD03.dwg

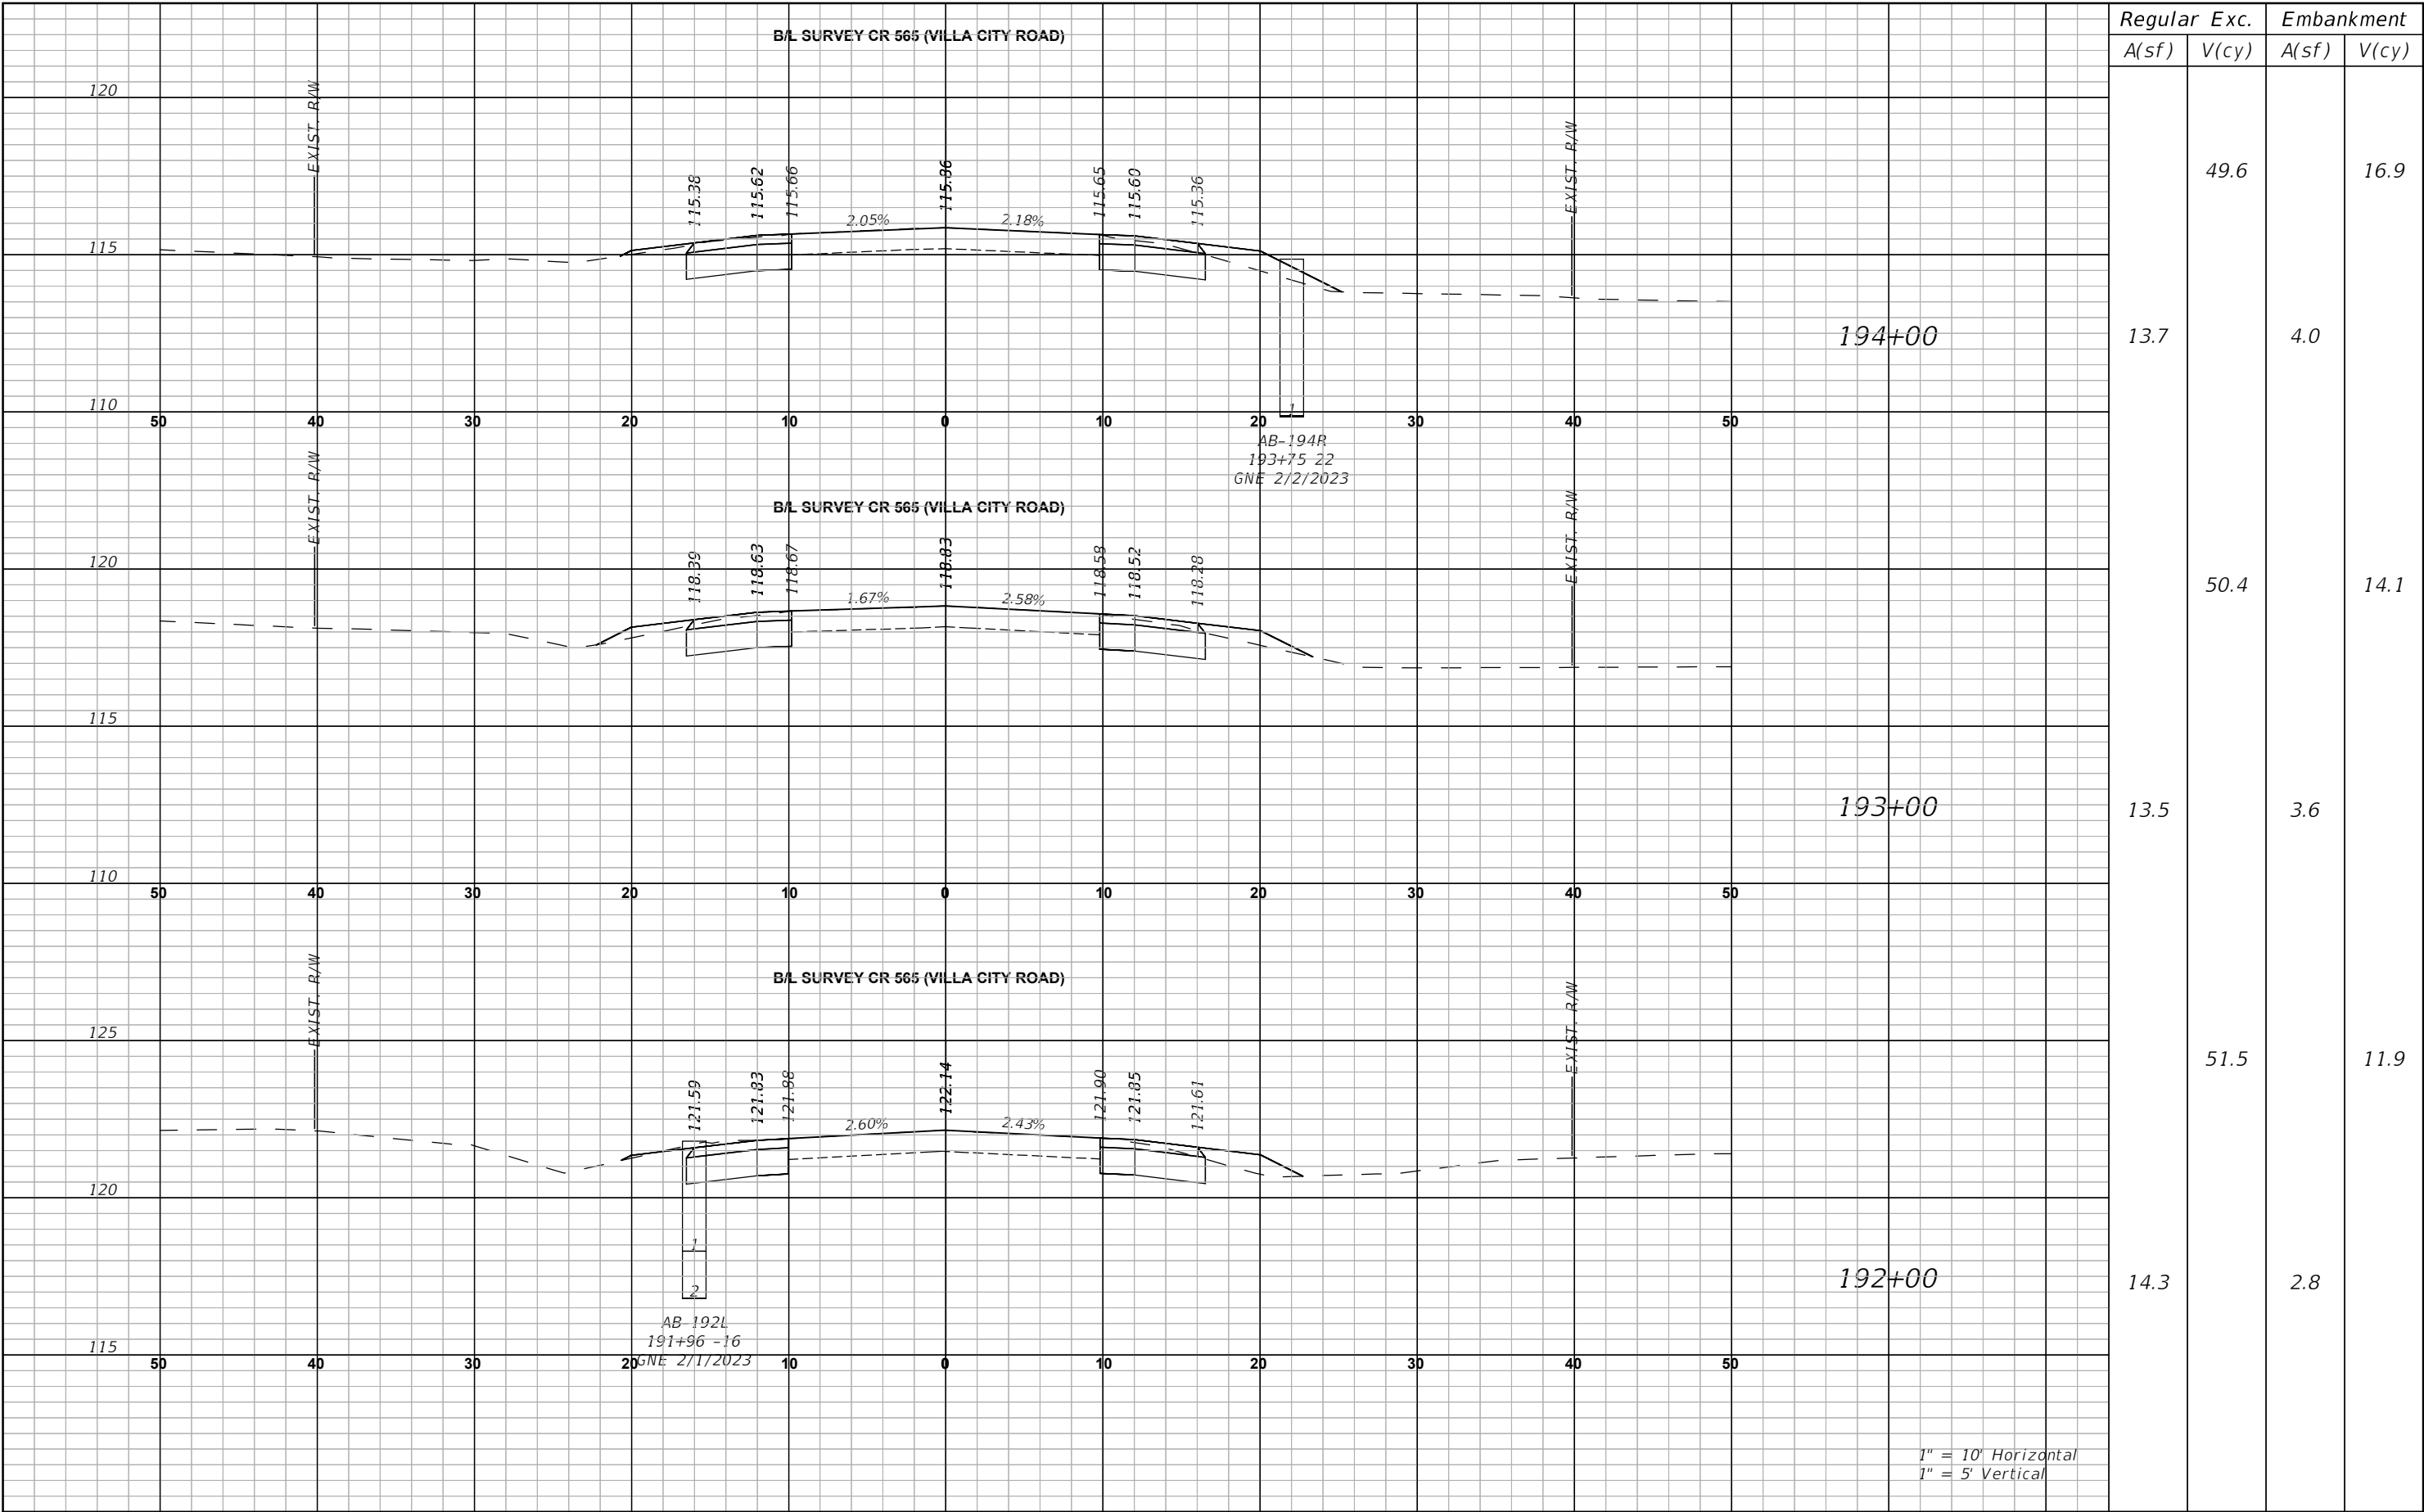


REVISIONS		 LAKE COUNTY, FL REAL FLORIDA • REAL CLOSE	LAKE COUNTY 315 WEST MAIN STREET TAVARES, FL 32778	BURGESS & NIPLE JOHN DEE, P.E. P.E. LICENSE NUMBER 60053 1800 PEMBROOK DRIVE, SUITE 265 ORLANDO, FL 32810 CERTIFICATE OF AUTHORIZATION 9853	CR 565 (VILLA CITY ROAD) FROM NORTH OF SR 50 TO SOUTH OF US 27 FPID NO. 447609-1-58-01	CROSS SECTIONS (57)		SHEET NO.	
DATE	DESCRIPTION							102	

THE OFFICIAL RECORD OF THIS SHEET IS THE ELECTRONIC FILE DIGITALLY SIGNED AND SEALED UNDER RULE 61G15-23.004, F.A.C.

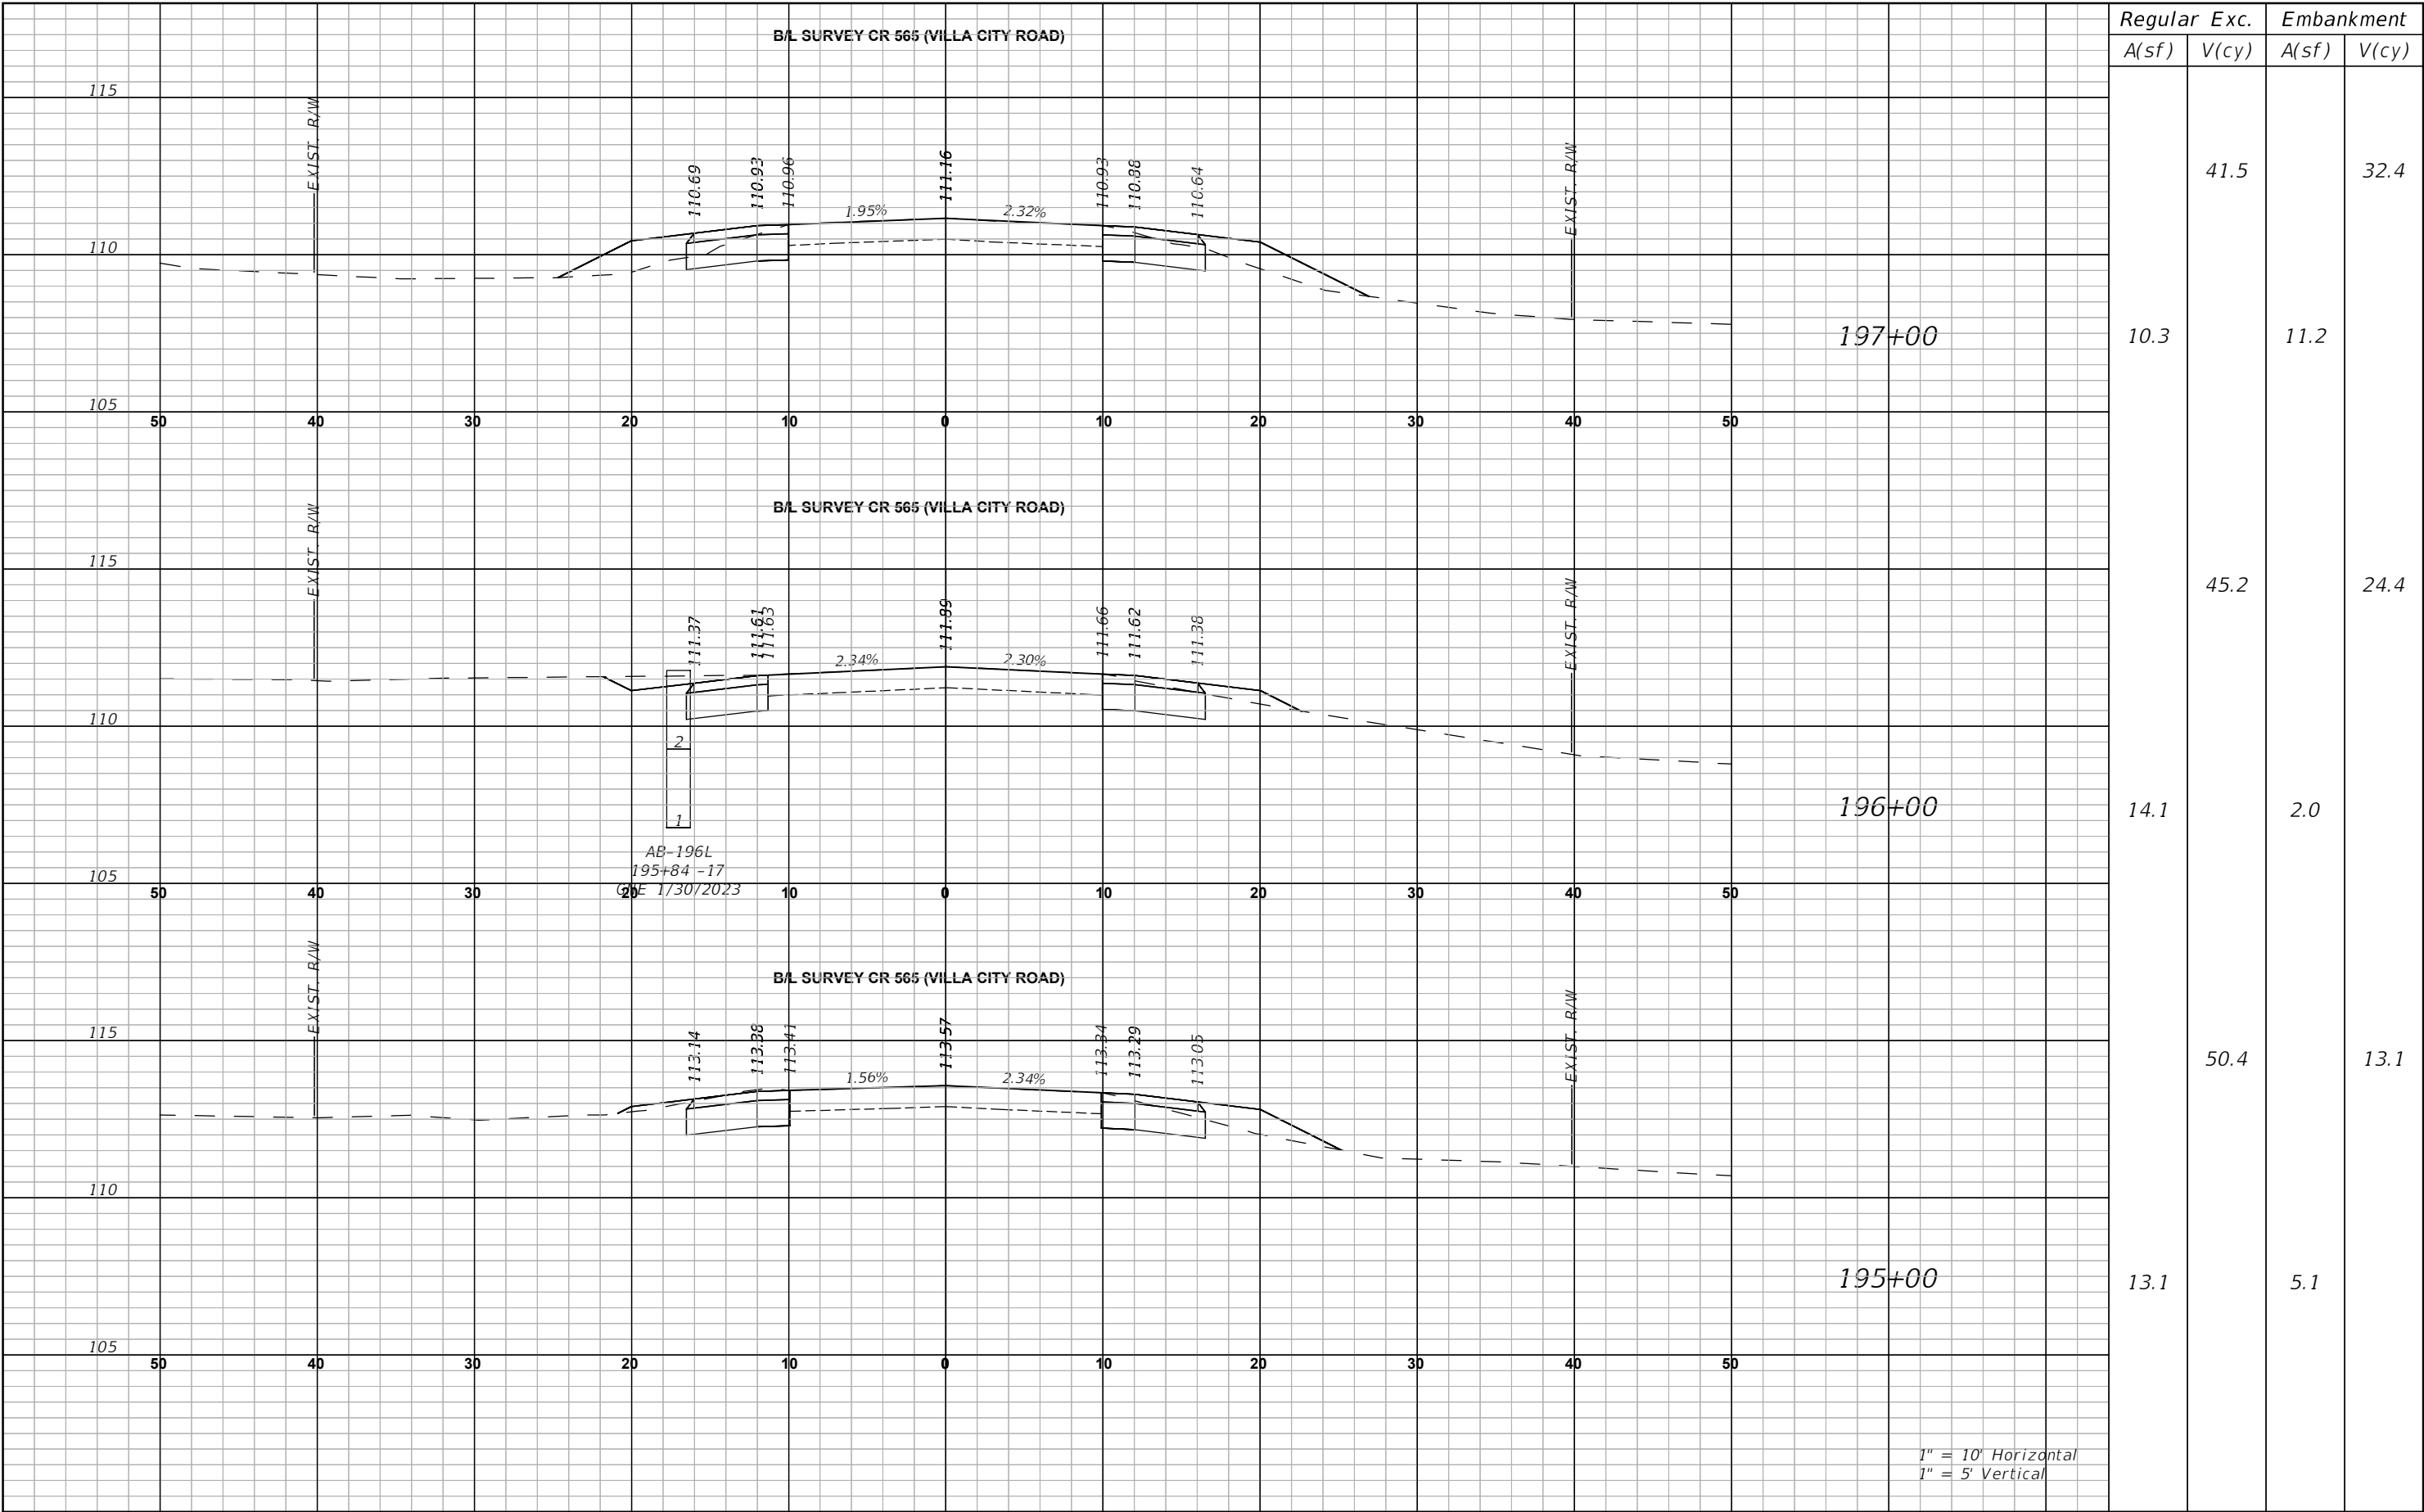


REVISIONS		 LAKE COUNTY, FL REAL FLORIDA • REAL CLOSE	LAKE COUNTY 315 WEST MAIN STREET TAVARES, FL 32778	BURGESS & NIPLE JOHN DEE, P.E. P.E. LICENSE NUMBER 60053 1800 PEMBROOK DRIVE, SUITE 265 ORLANDO, FL 32810 CERTIFICATE OF AUTHORIZATION 9853	CR 565 (VILLA CITY ROAD) FROM NORTH OF SR 50 TO SOUTH OF US 27 FPID NO. 447609-1-58-01	CROSS SECTIONS (58)		SHEET NO.
DATE	DESCRIPTION							103

THE OFFICIAL RECORD OF THIS SHEET IS THE ELECTRONIC FILE DIGITALLY SIGNED AND SEALED UNDER RULE 61G15-23.004, F.A.C.

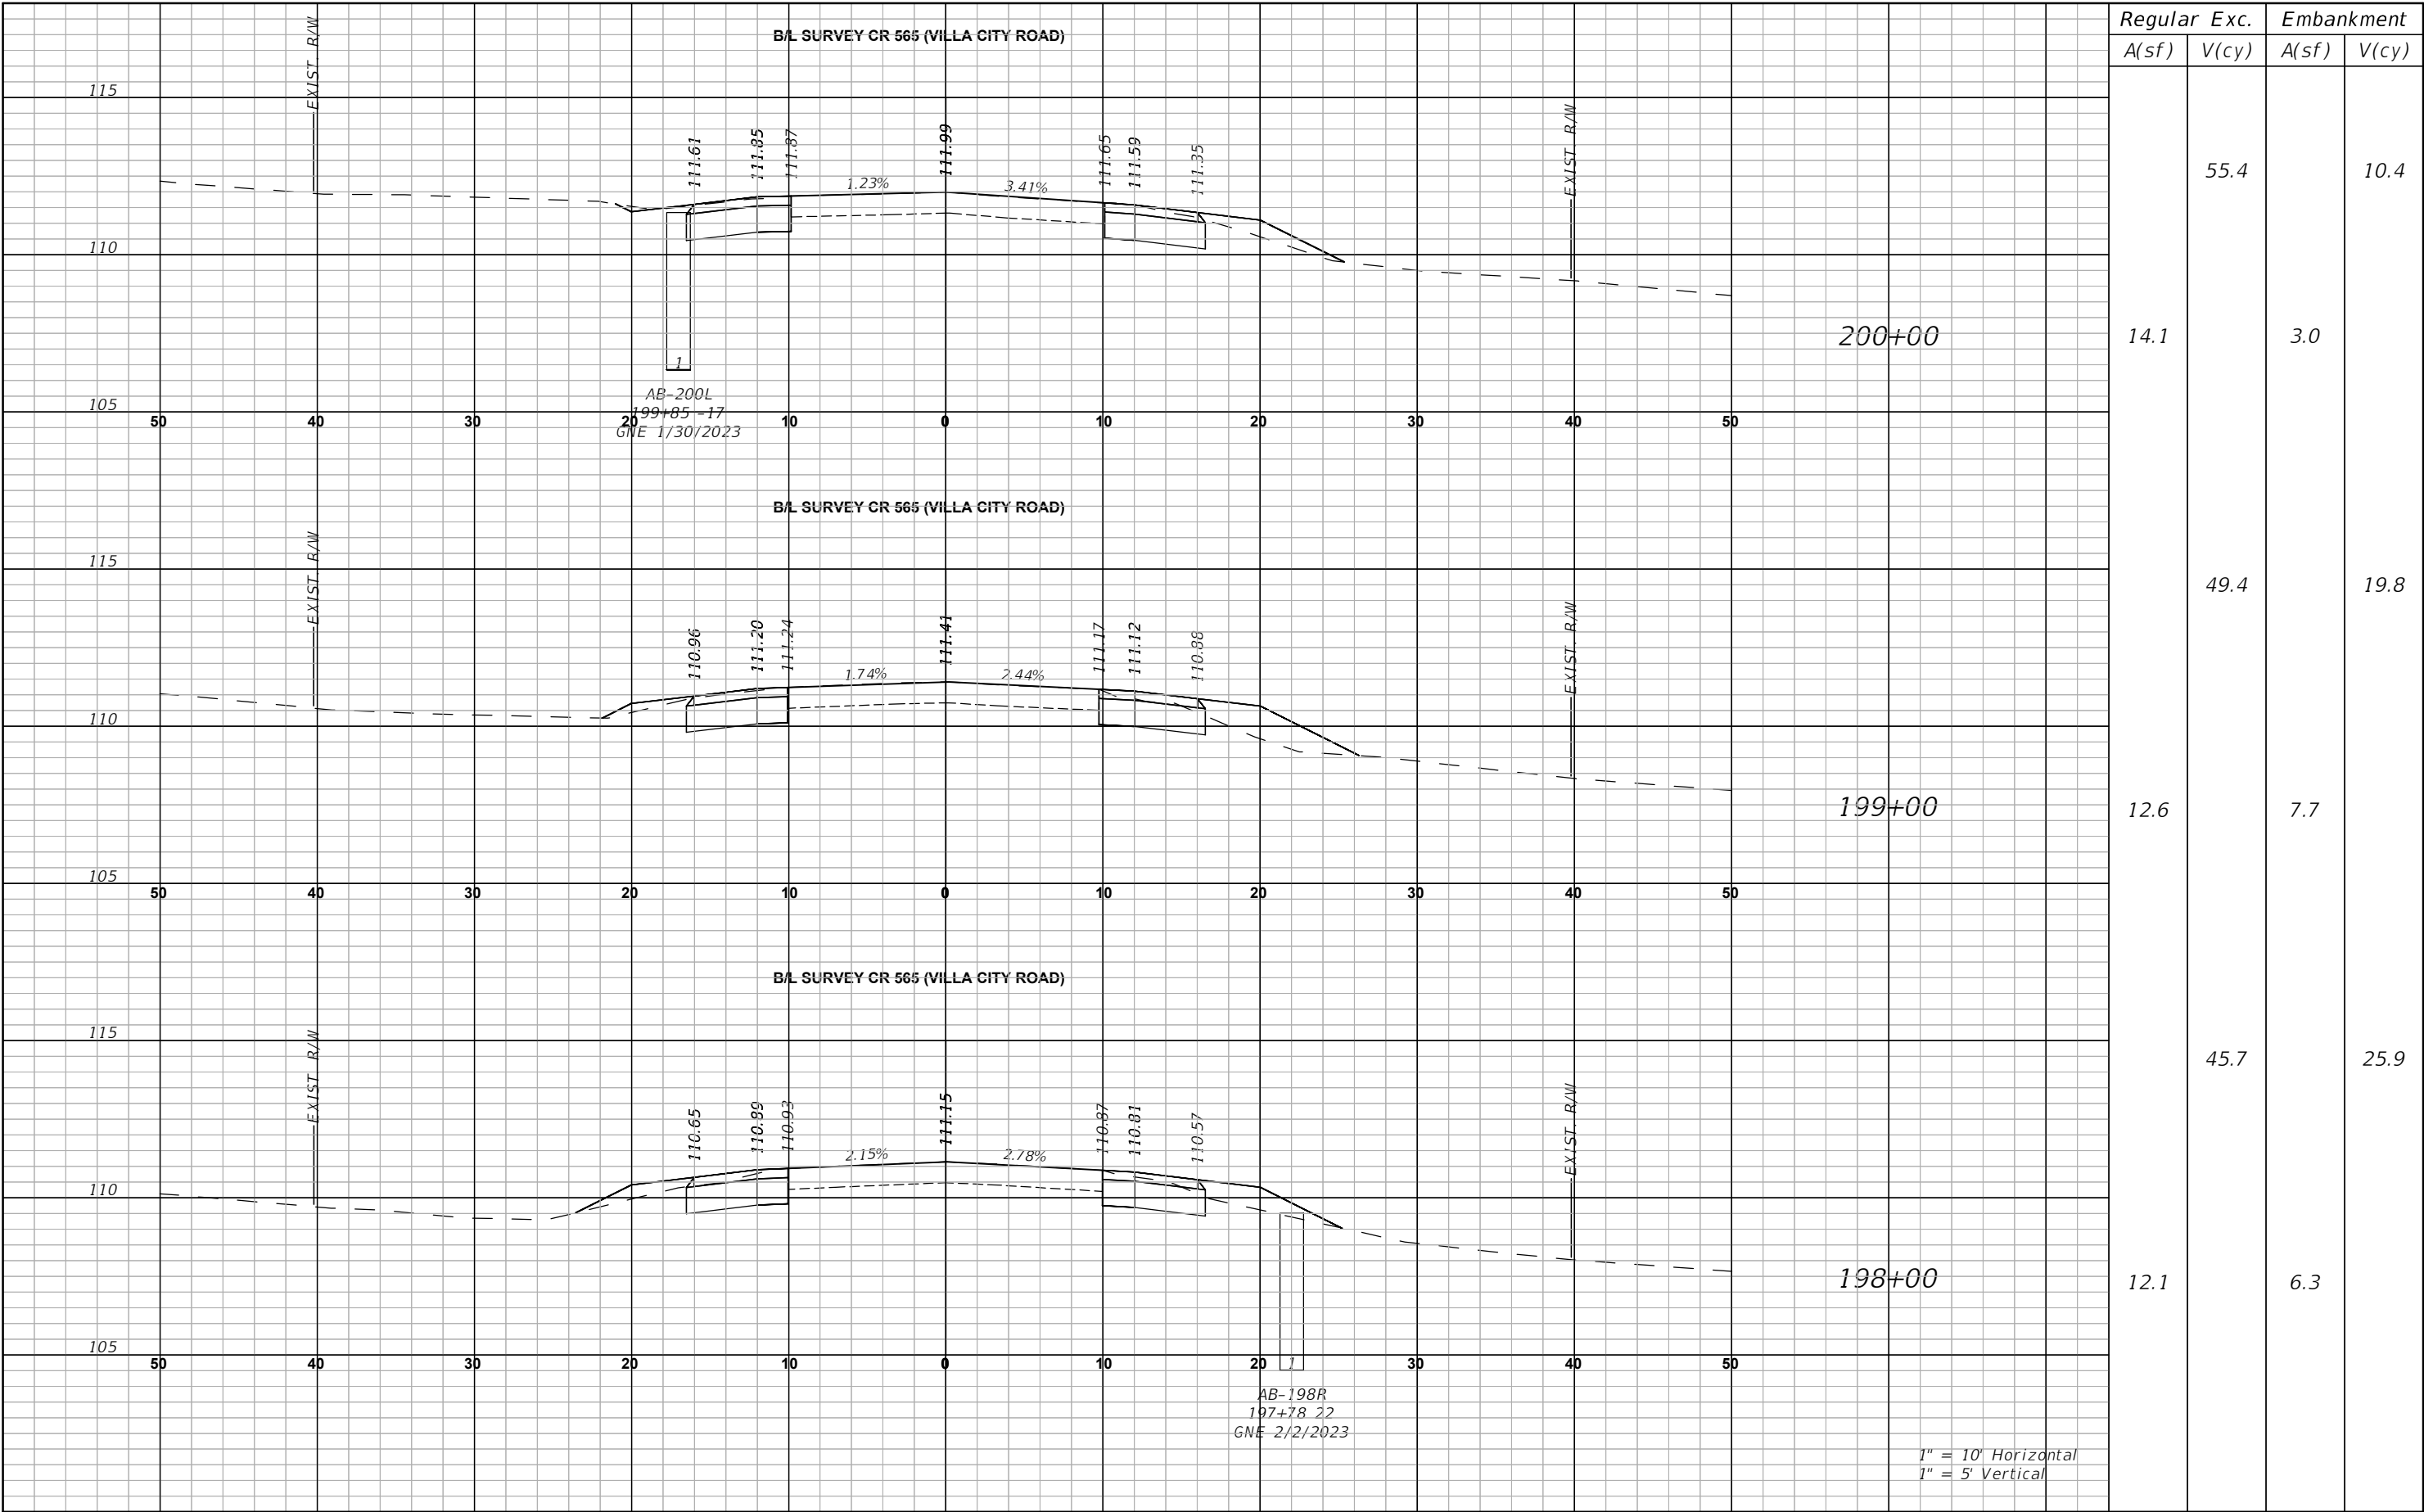


THE OFFICIAL RECORD OF THIS SHEET IS THE ELECTRONIC FILE DIGITALLY SIGNED AND SEALED UNDER RULE 61G15-23.004, F.A.C.

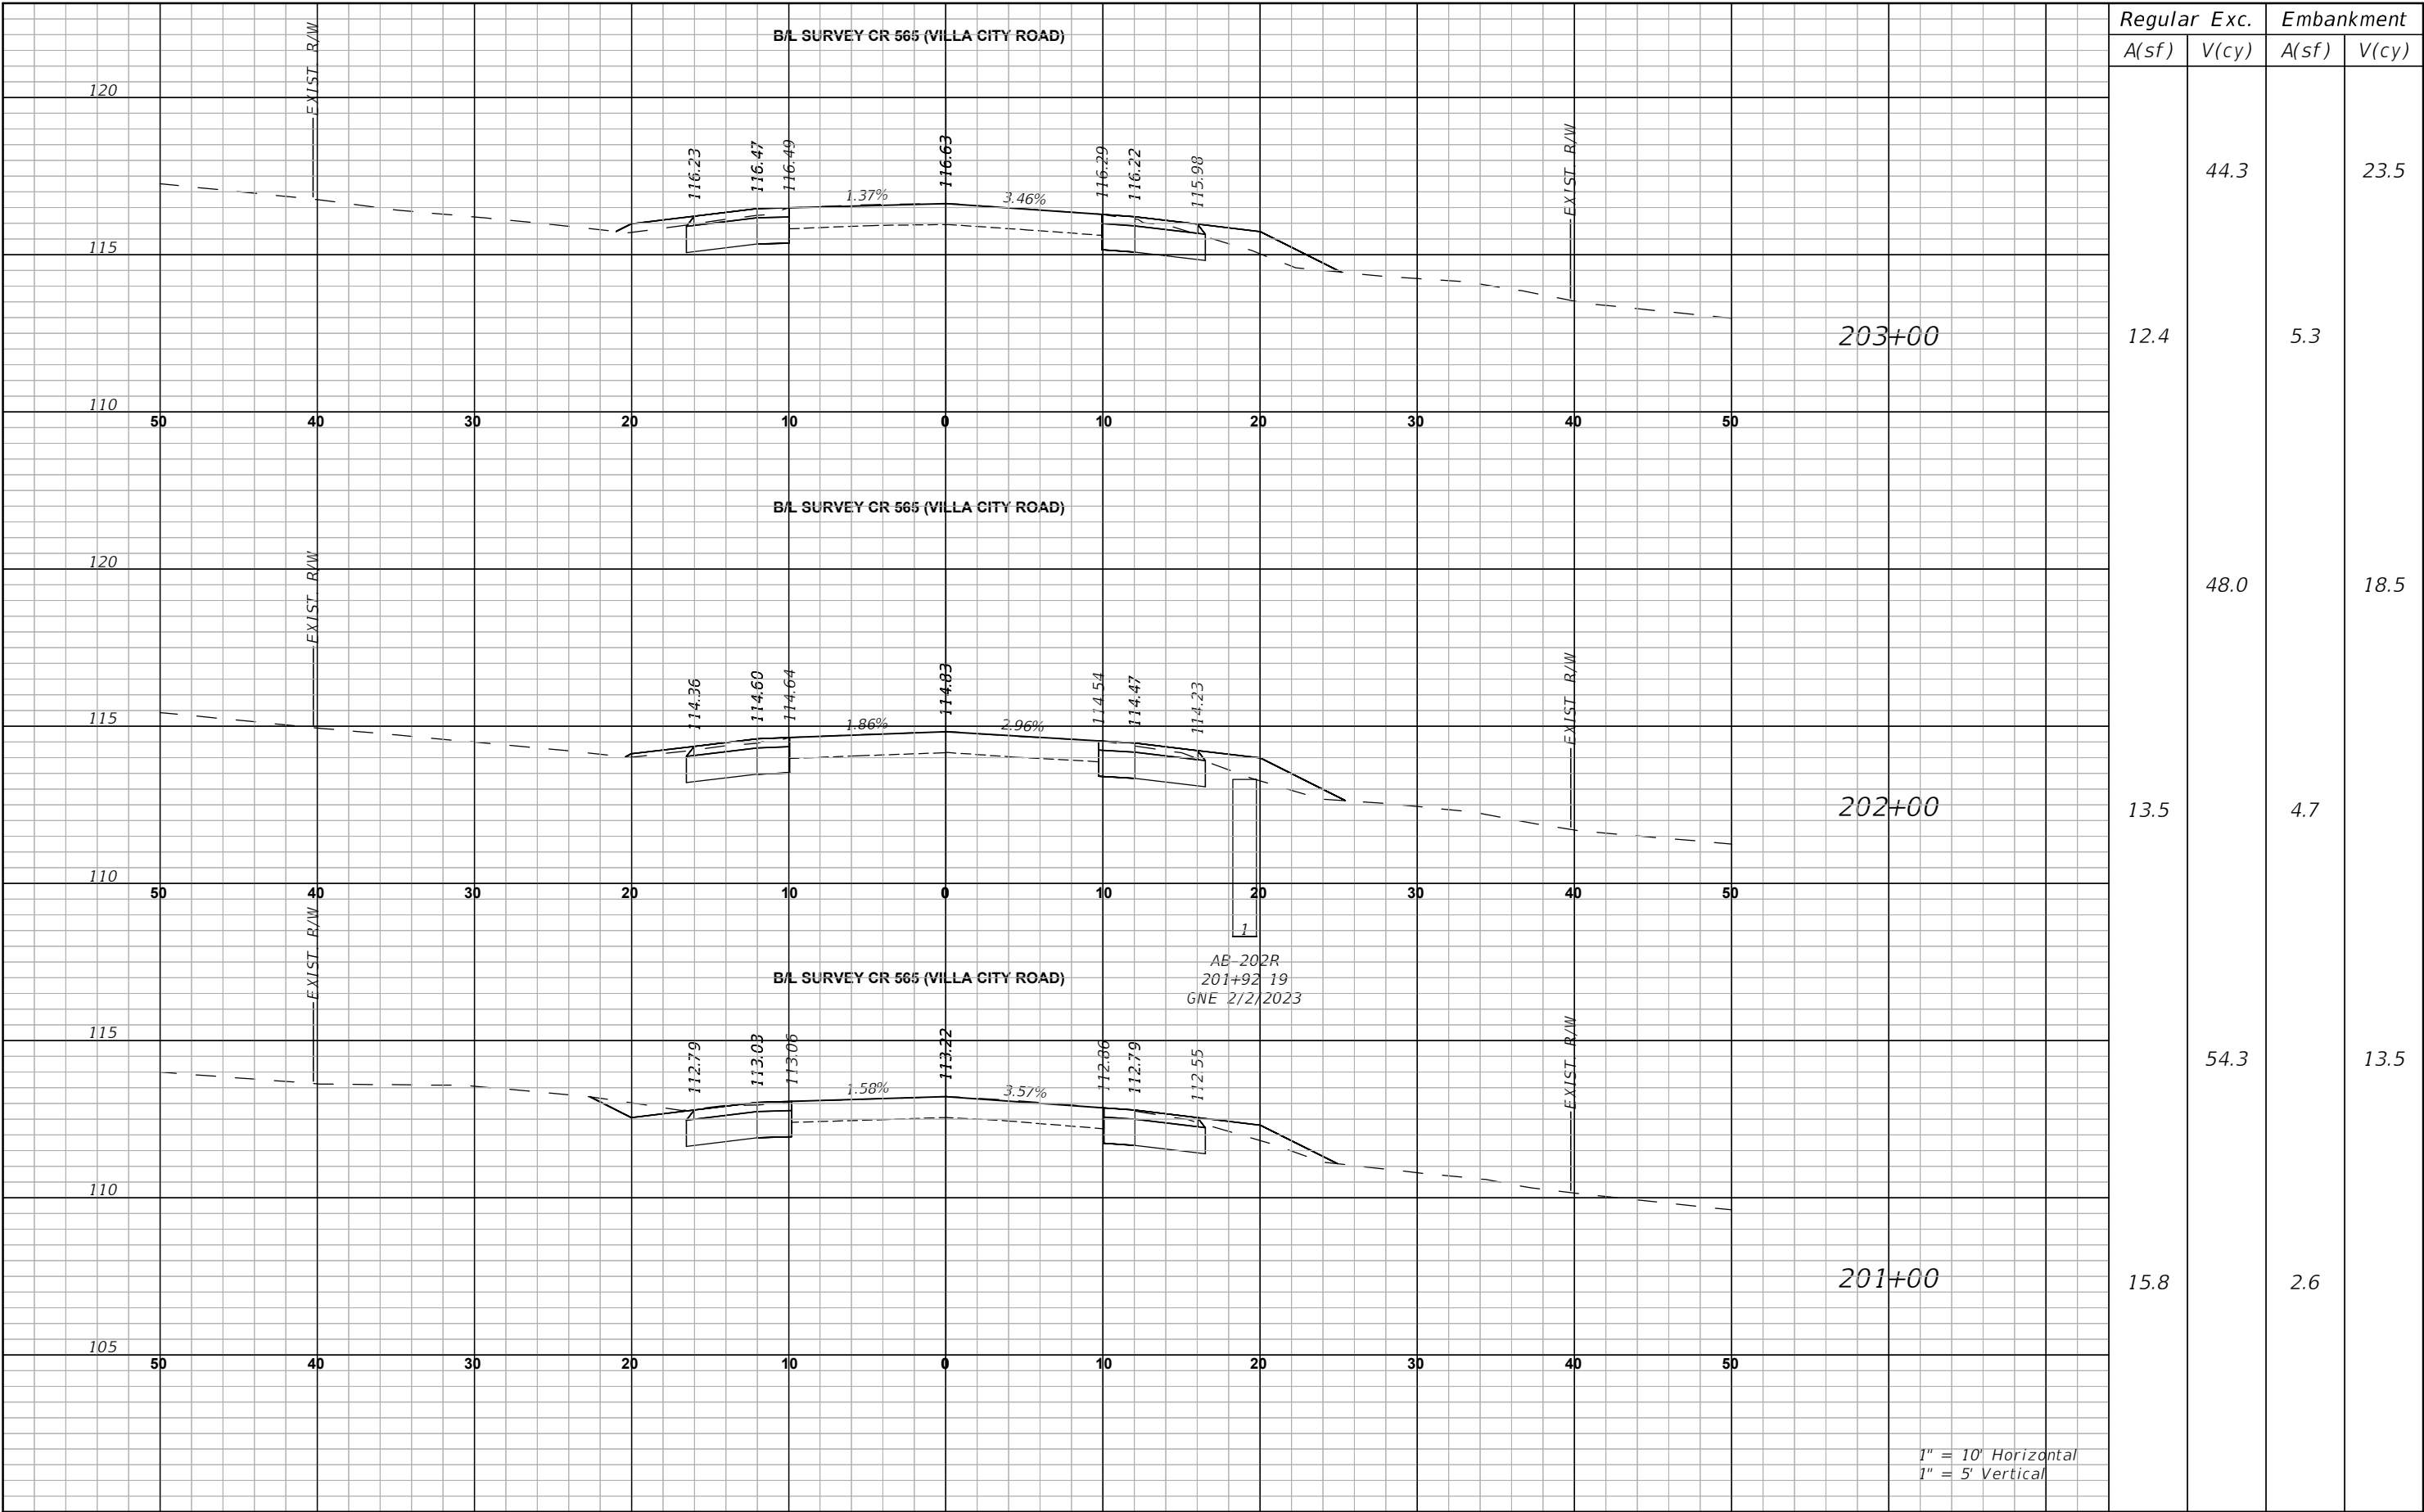


REVISIONS		 LAKE COUNTY, FL REAL FLORIDA • REAL CLOSE	LAKE COUNTY 315 WEST MAIN STREET TAVARES, FL 32778	BURGESS & NIPLE JOHN DEE, P.E. P.E. LICENSE NUMBER 60053 1800 PEMBROOK DRIVE, SUITE 265 ORLANDO, FL 32810 CERTIFICATE OF AUTHORIZATION 9853	CR 565 (VILLA CITY ROAD) FROM NORTH OF SR 50 TO SOUTH OF US 27 FPID NO. 447609-1-58-01	CROSS SECTIONS (60)		SHEET NO.	
DATE	DESCRIPTION							105	

THE OFFICIAL RECORD OF THIS SHEET IS THE ELECTRONIC FILE DIGITALLY SIGNED AND SEALED UNDER RULE 61G15-23.004, F.A.C.

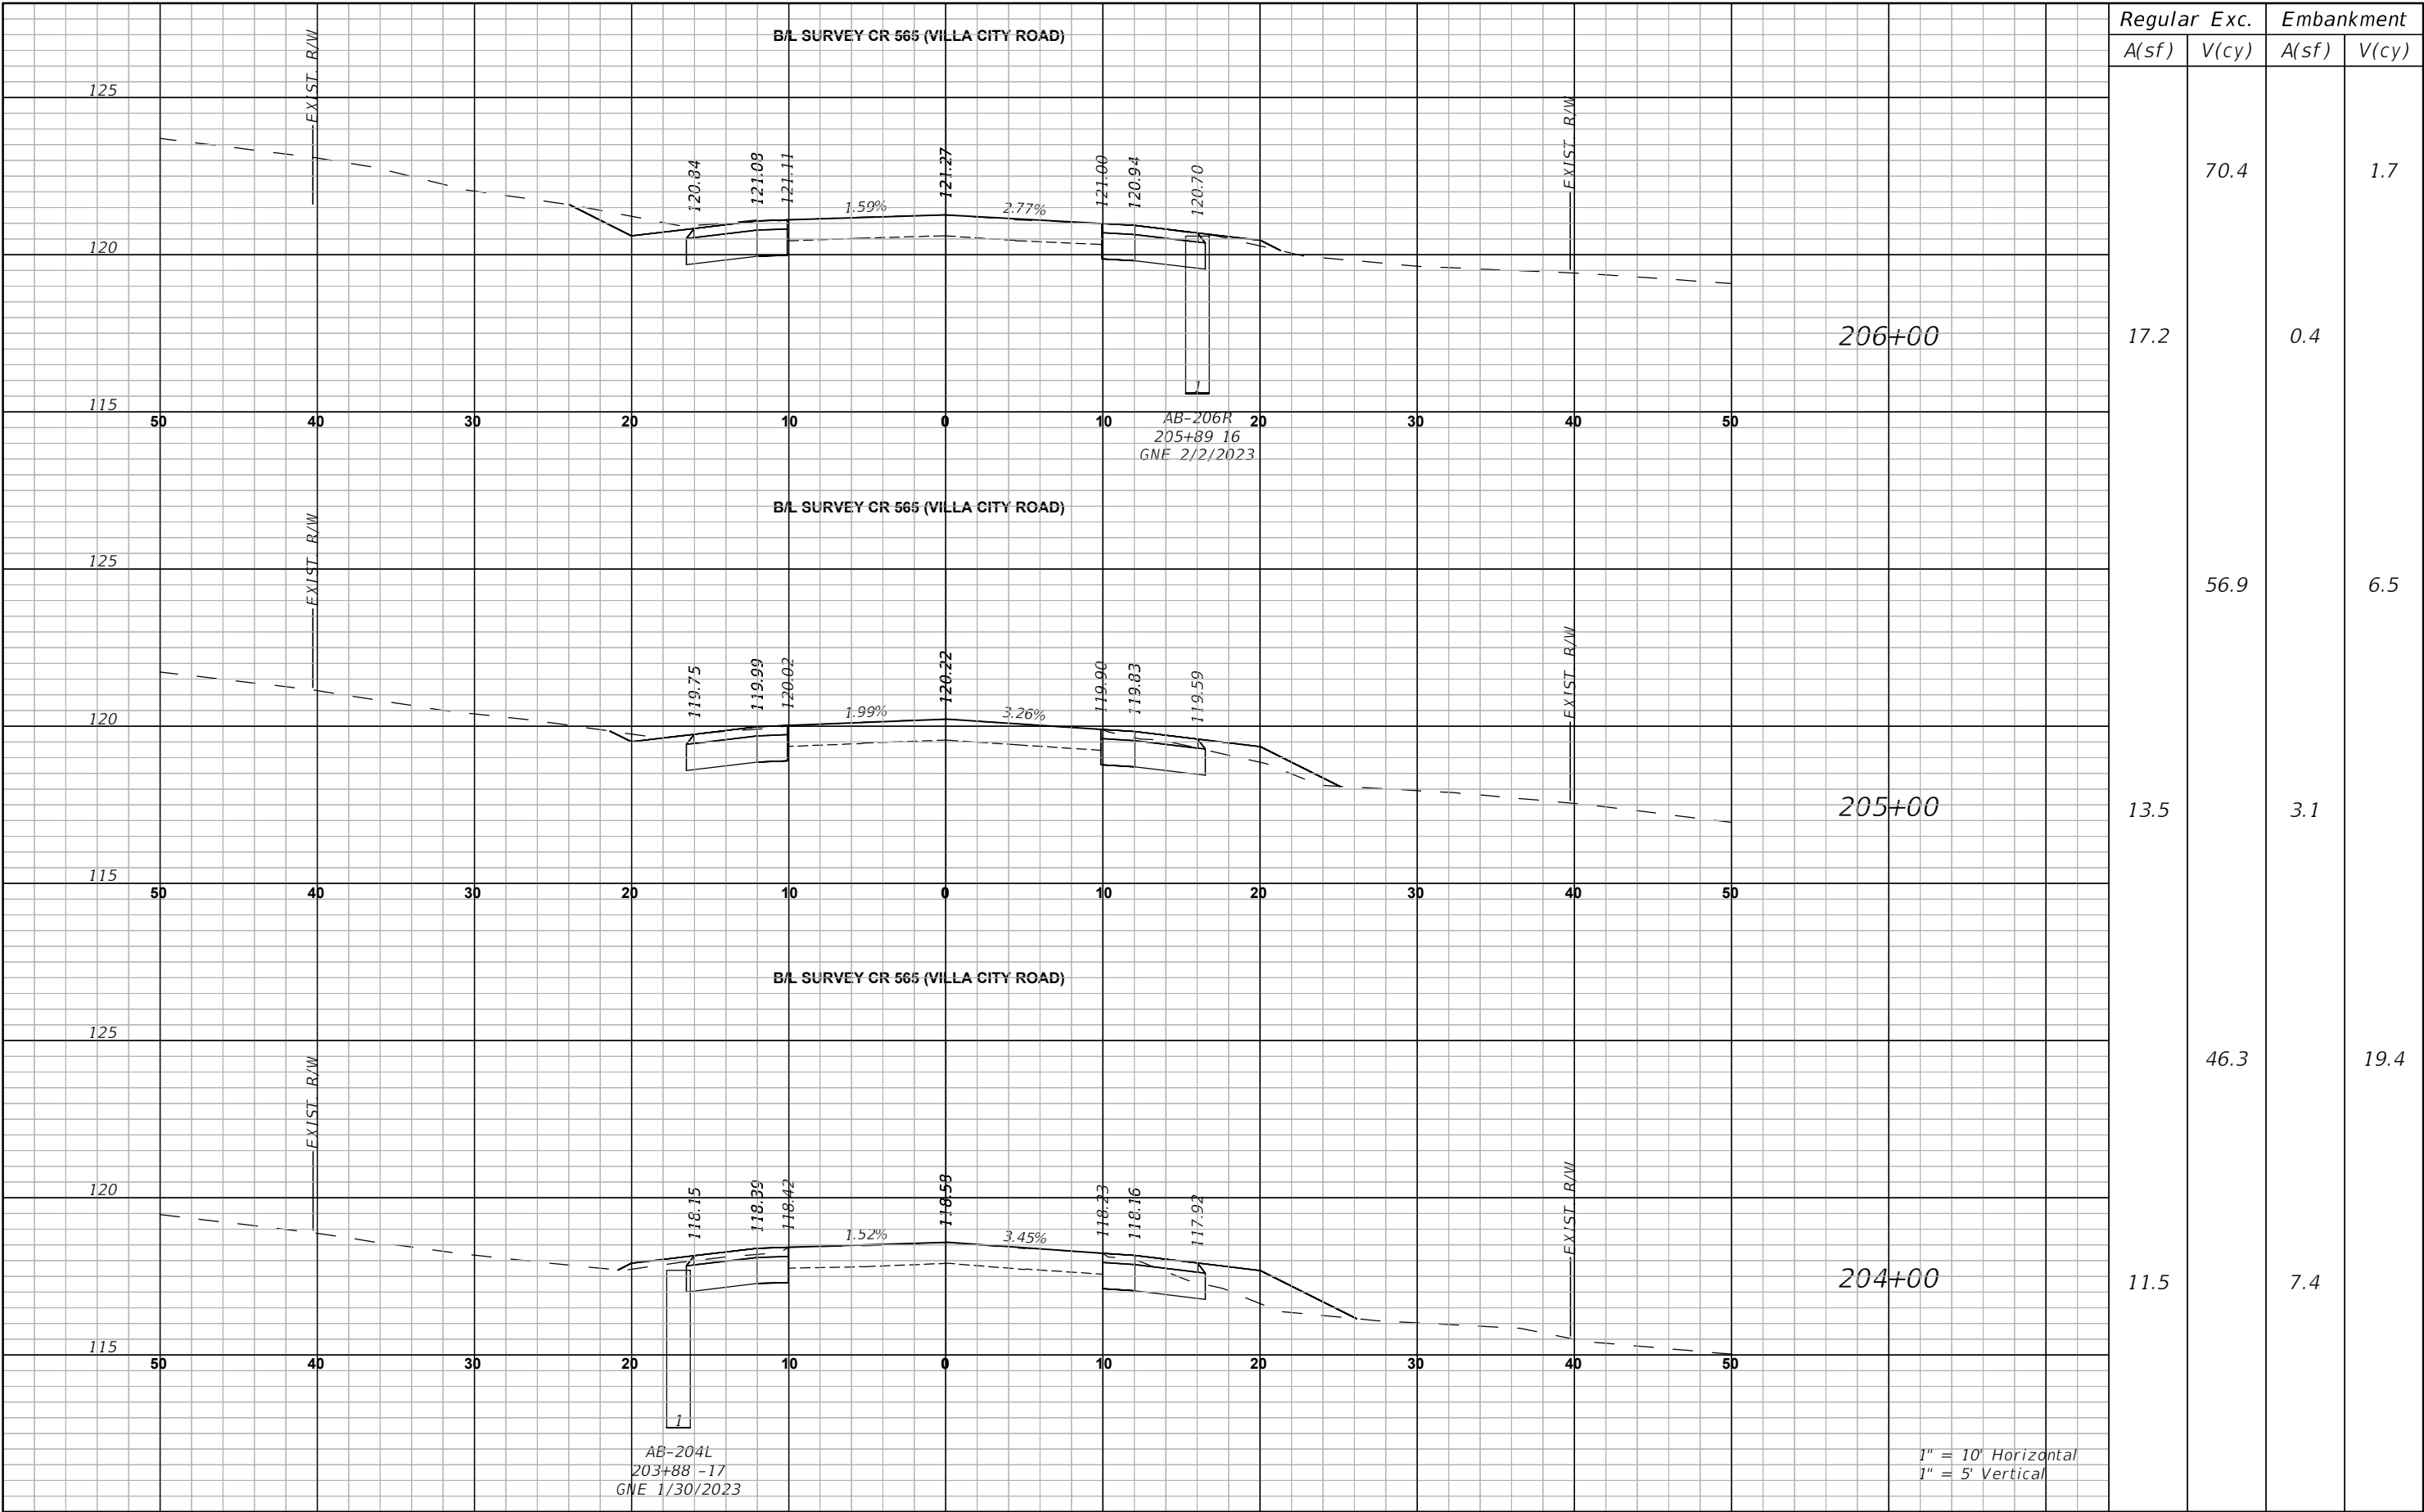


THE OFFICIAL RECORD OF THIS SHEET IS THE ELECTRONIC FILE DIGITALLY SIGNED AND SEALED UNDER RULE 61G15-23.004, F.A.C.

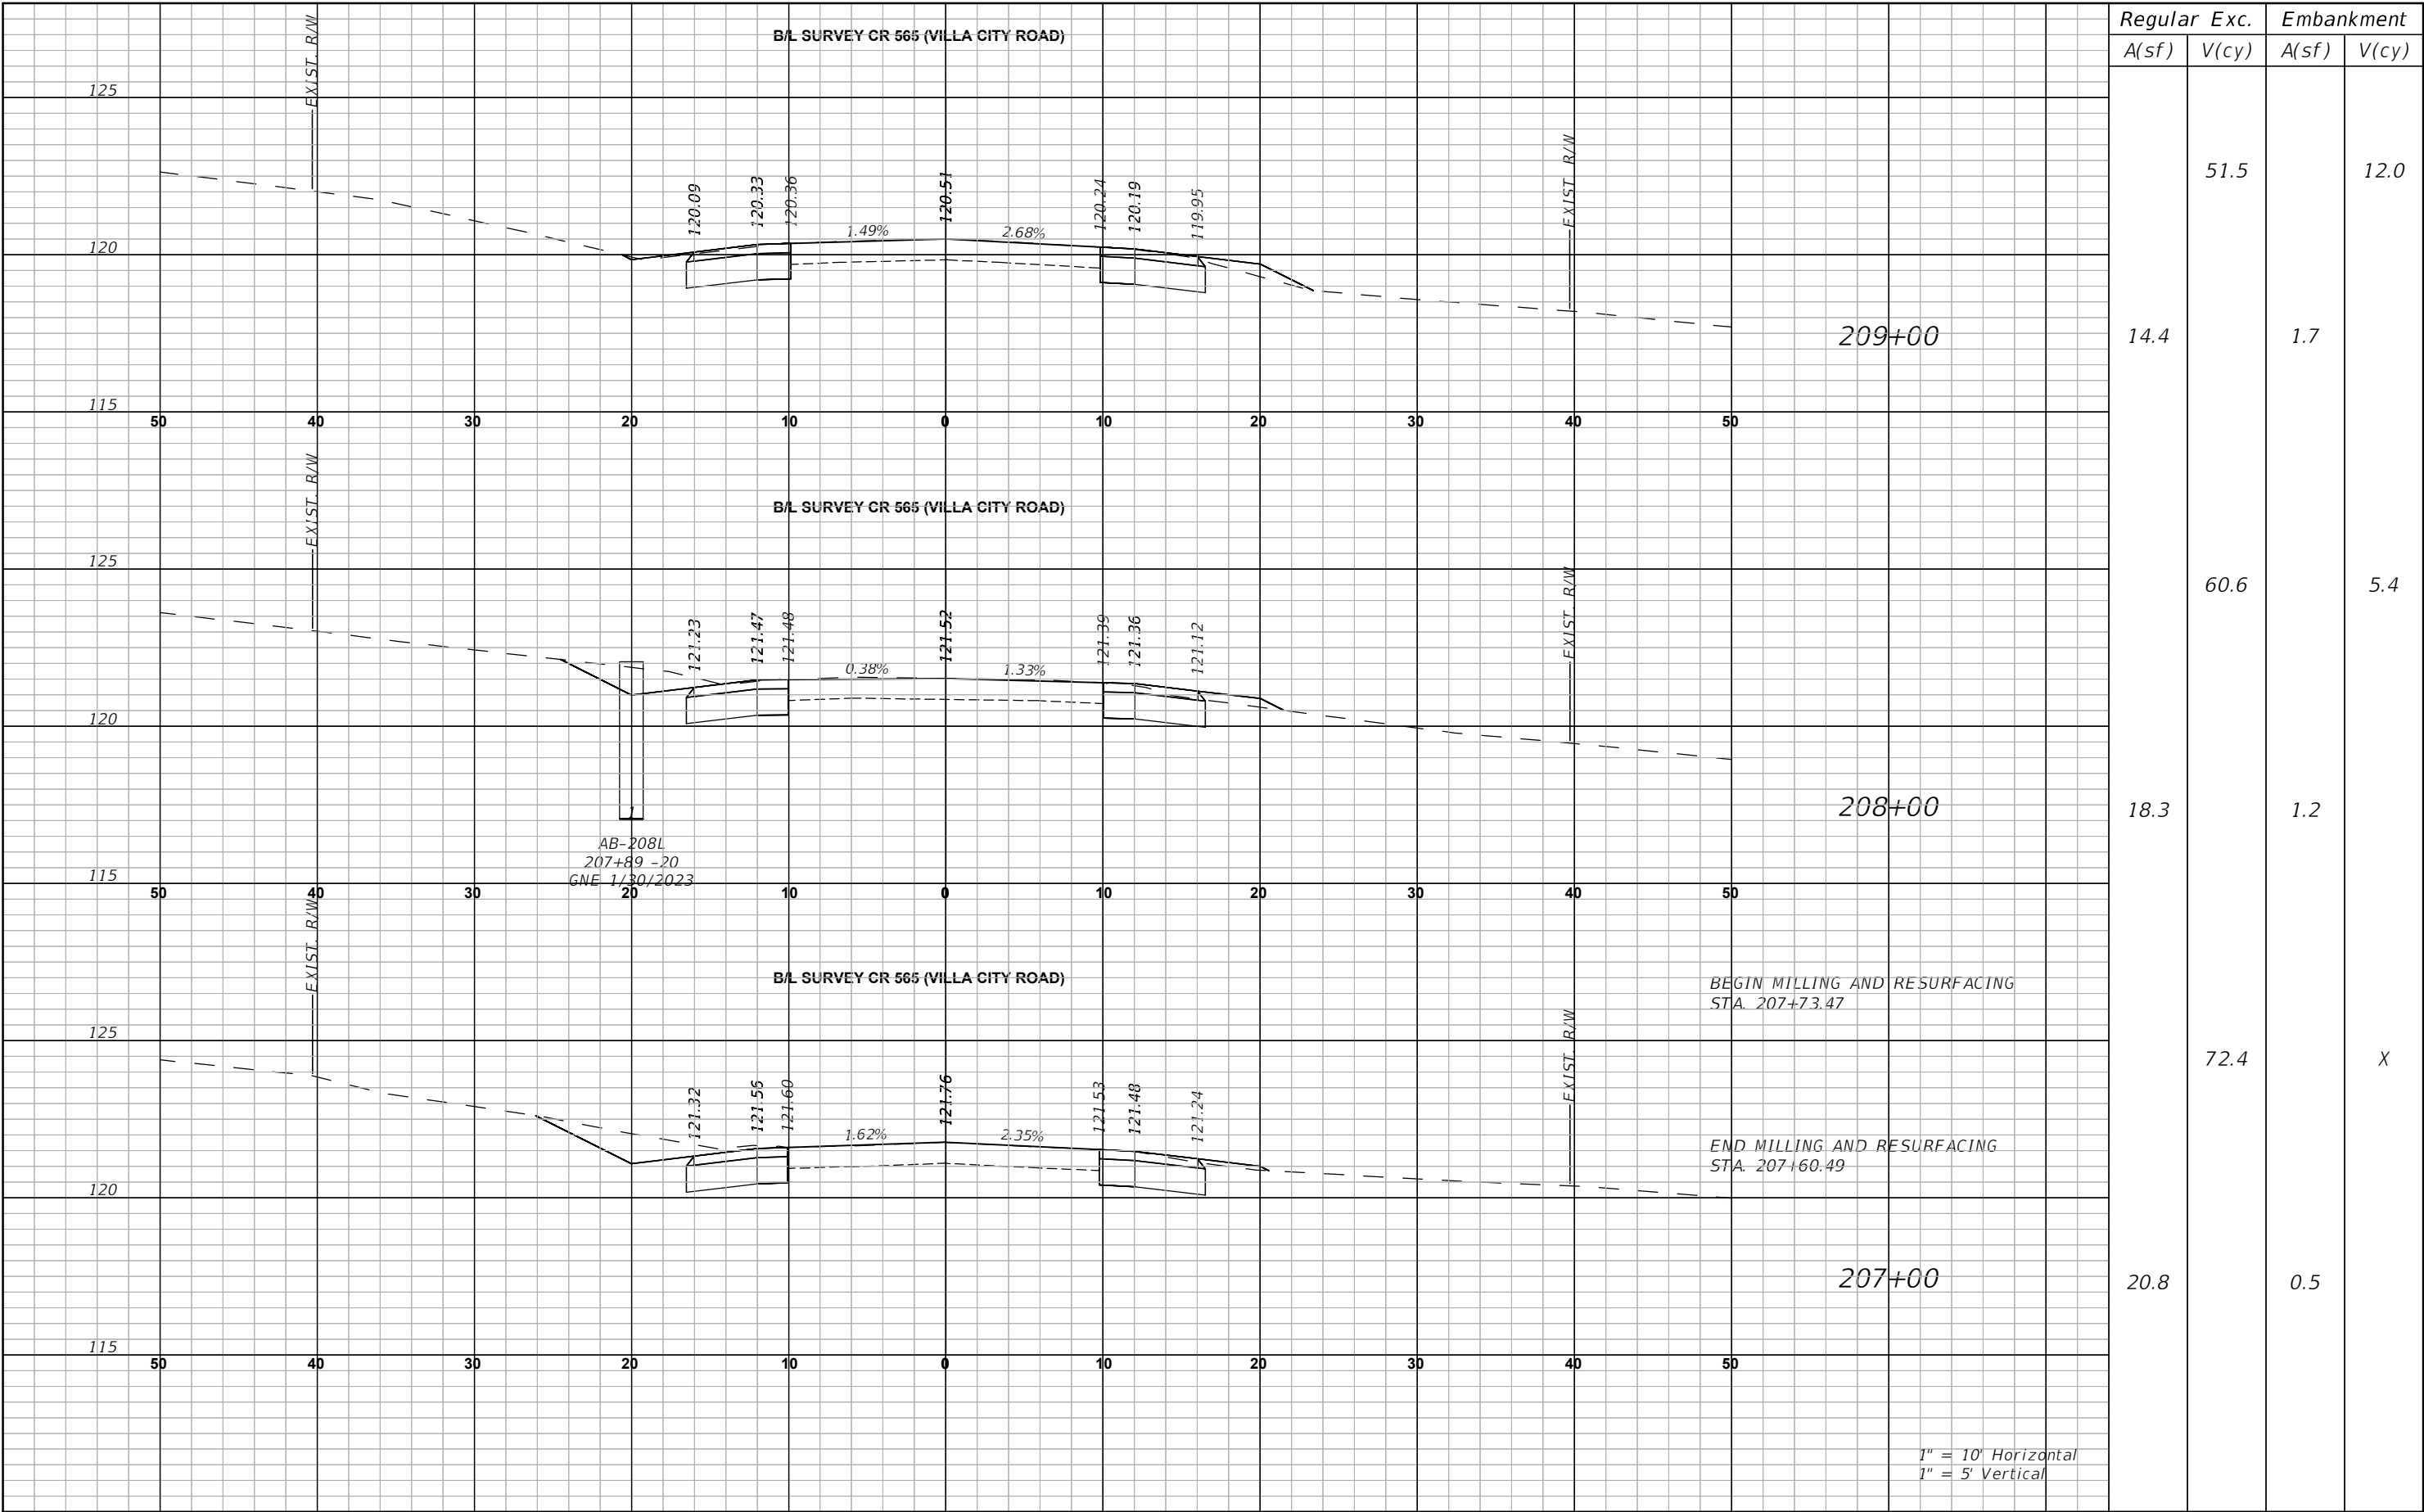


REVISIONS		LAKE COUNTY, FL REAL FLORIDA • REAL CLOSE	LAKE COUNTY 315 WEST MAIN STREET TAVARES, FL 32778	BURGESS & NIPLE JOHN DEE, P.E. P.E. LICENSE NUMBER 60053 1800 PEMBROOK DRIVE, SUITE 265 ORLANDO, FL 32810 CERTIFICATE OF AUTHORIZATION 9853	CR 565 (VILLA CITY ROAD) FROM NORTH OF SR 50 TO SOUTH OF US 27 FPID NO. 447609-1-58-01	CROSS SECTIONS (62)		SHEET NO. 107
DATE	DESCRIPTION							

THE OFFICIAL RECORD OF THIS SHEET IS THE ELECTRONIC FILE DIGITALLY SIGNED AND SEALED UNDER RULE 61G15-23.004, F.A.C.

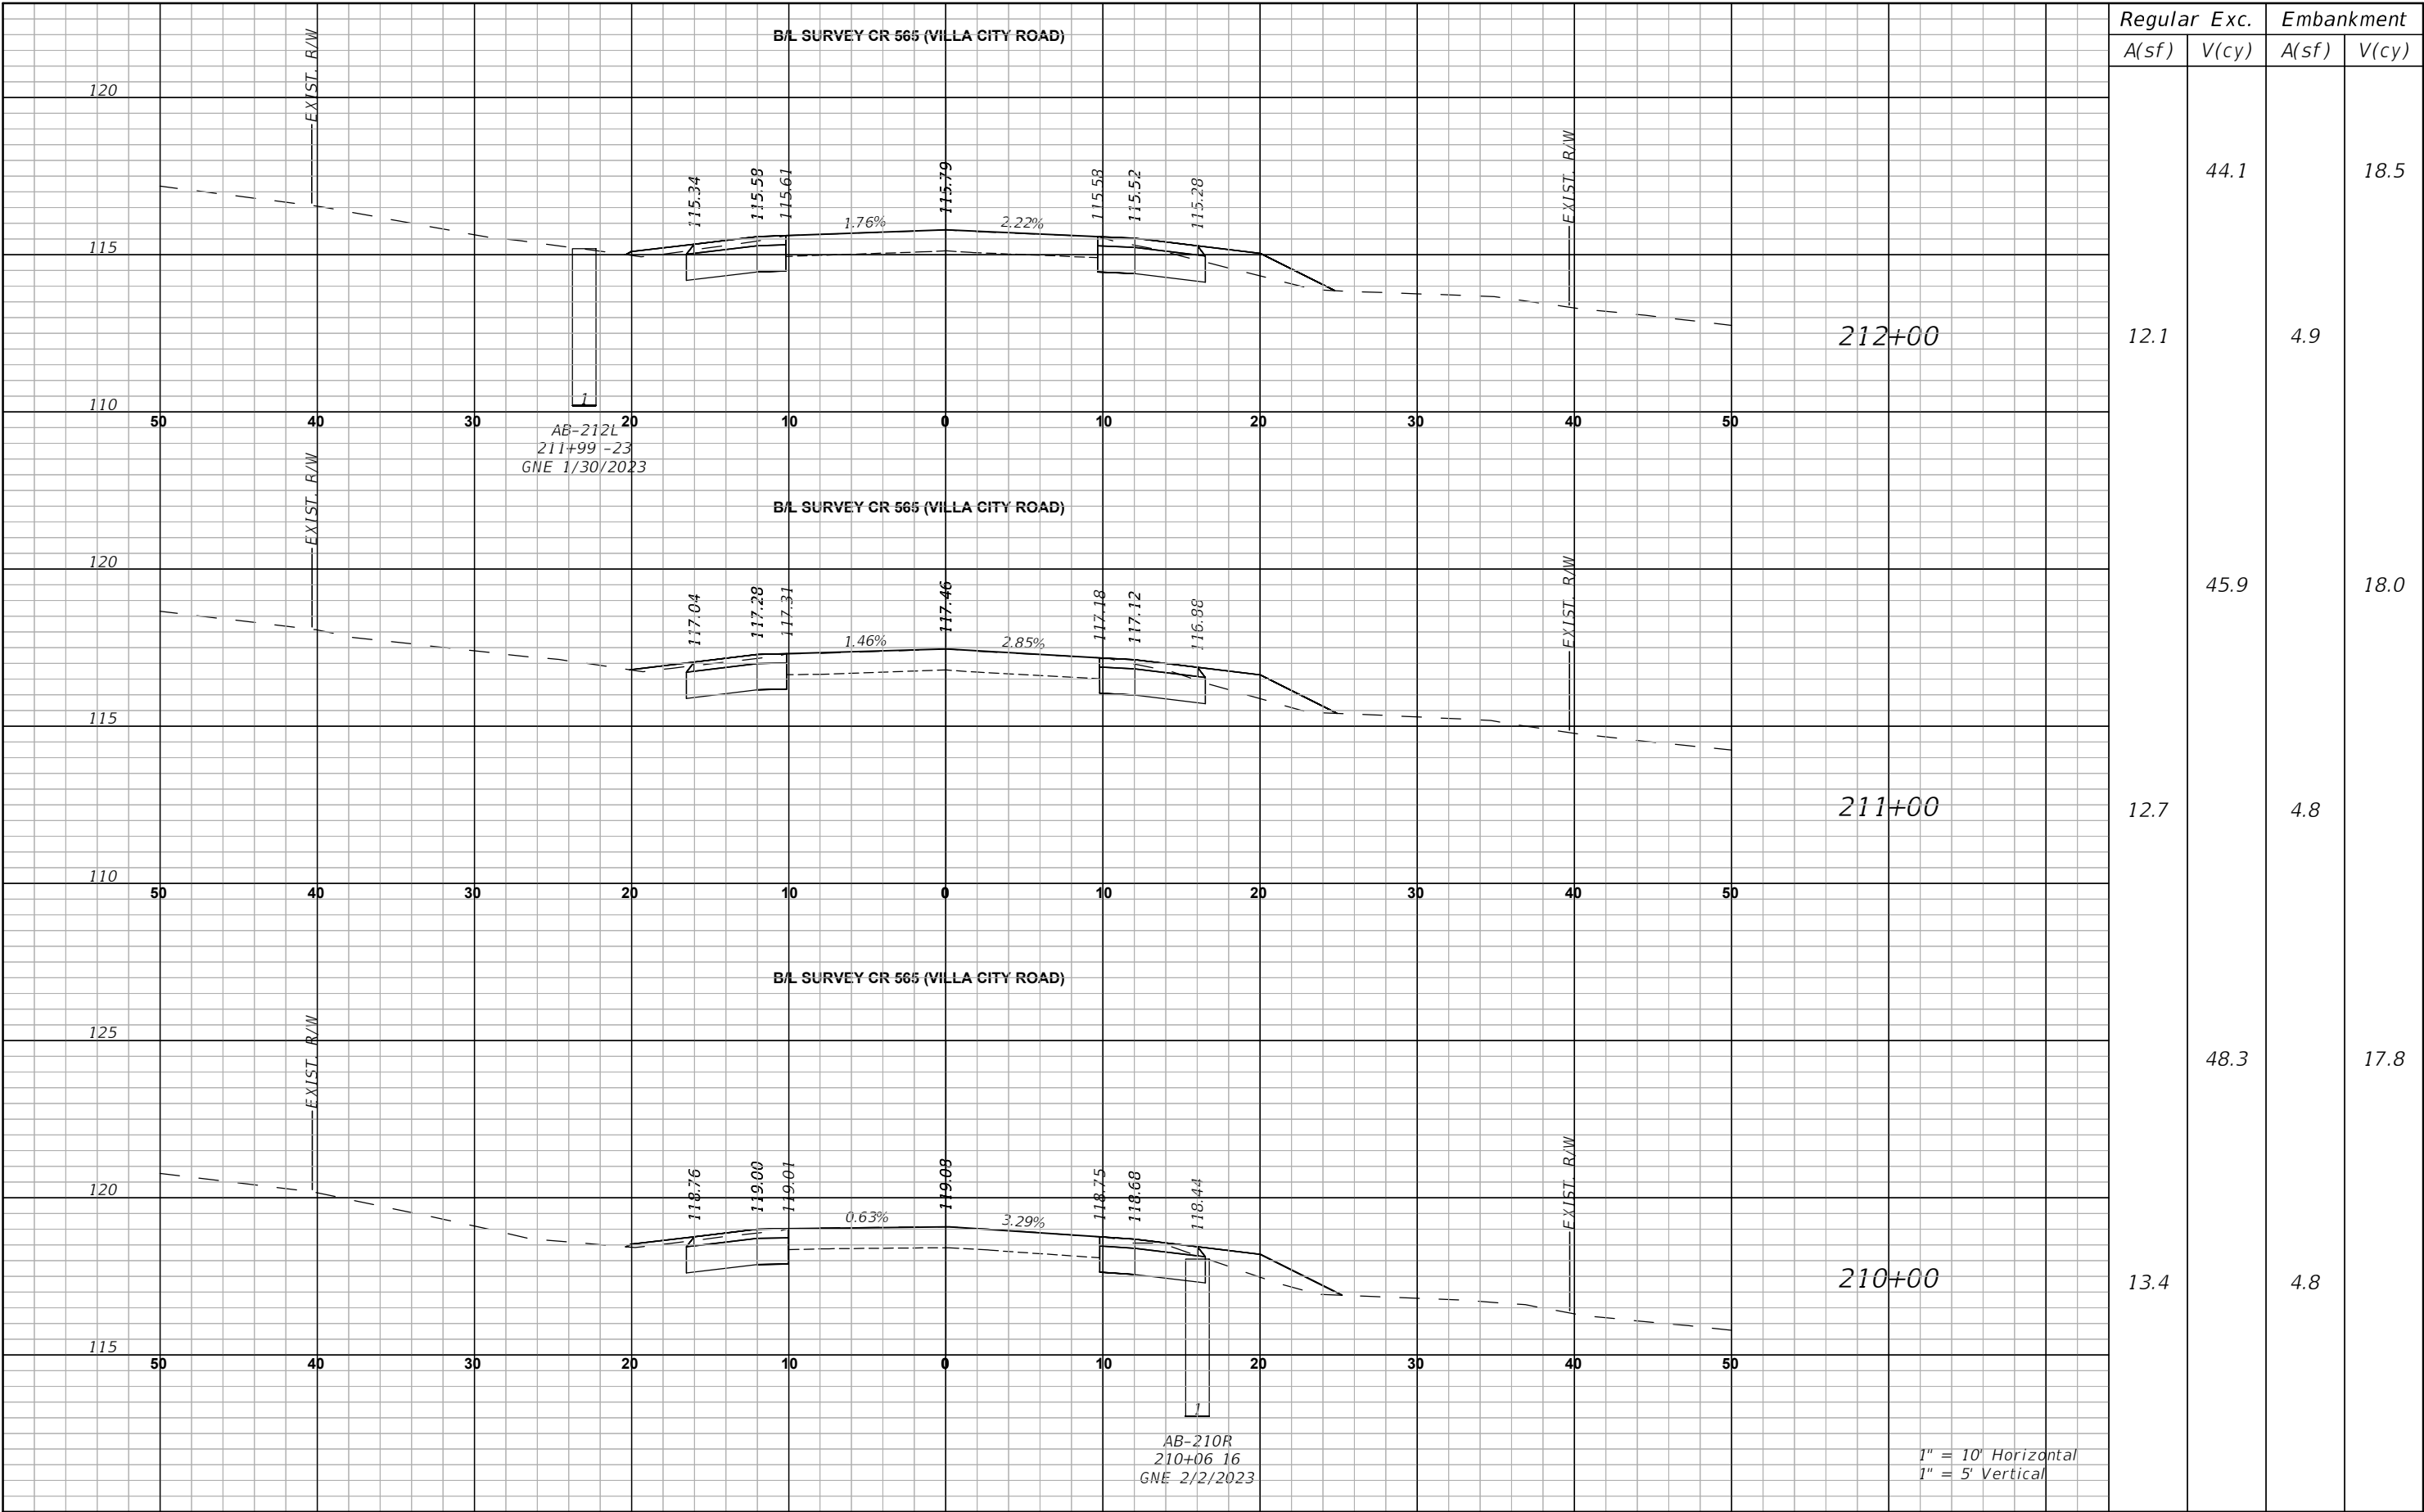

THE OFFICIAL RECORD OF THIS SHEET IS THE ELECTRONIC FILE DIGITALLY SIGNED AND SEALED UNDER RULE 61G15-23.004, F.A.C.

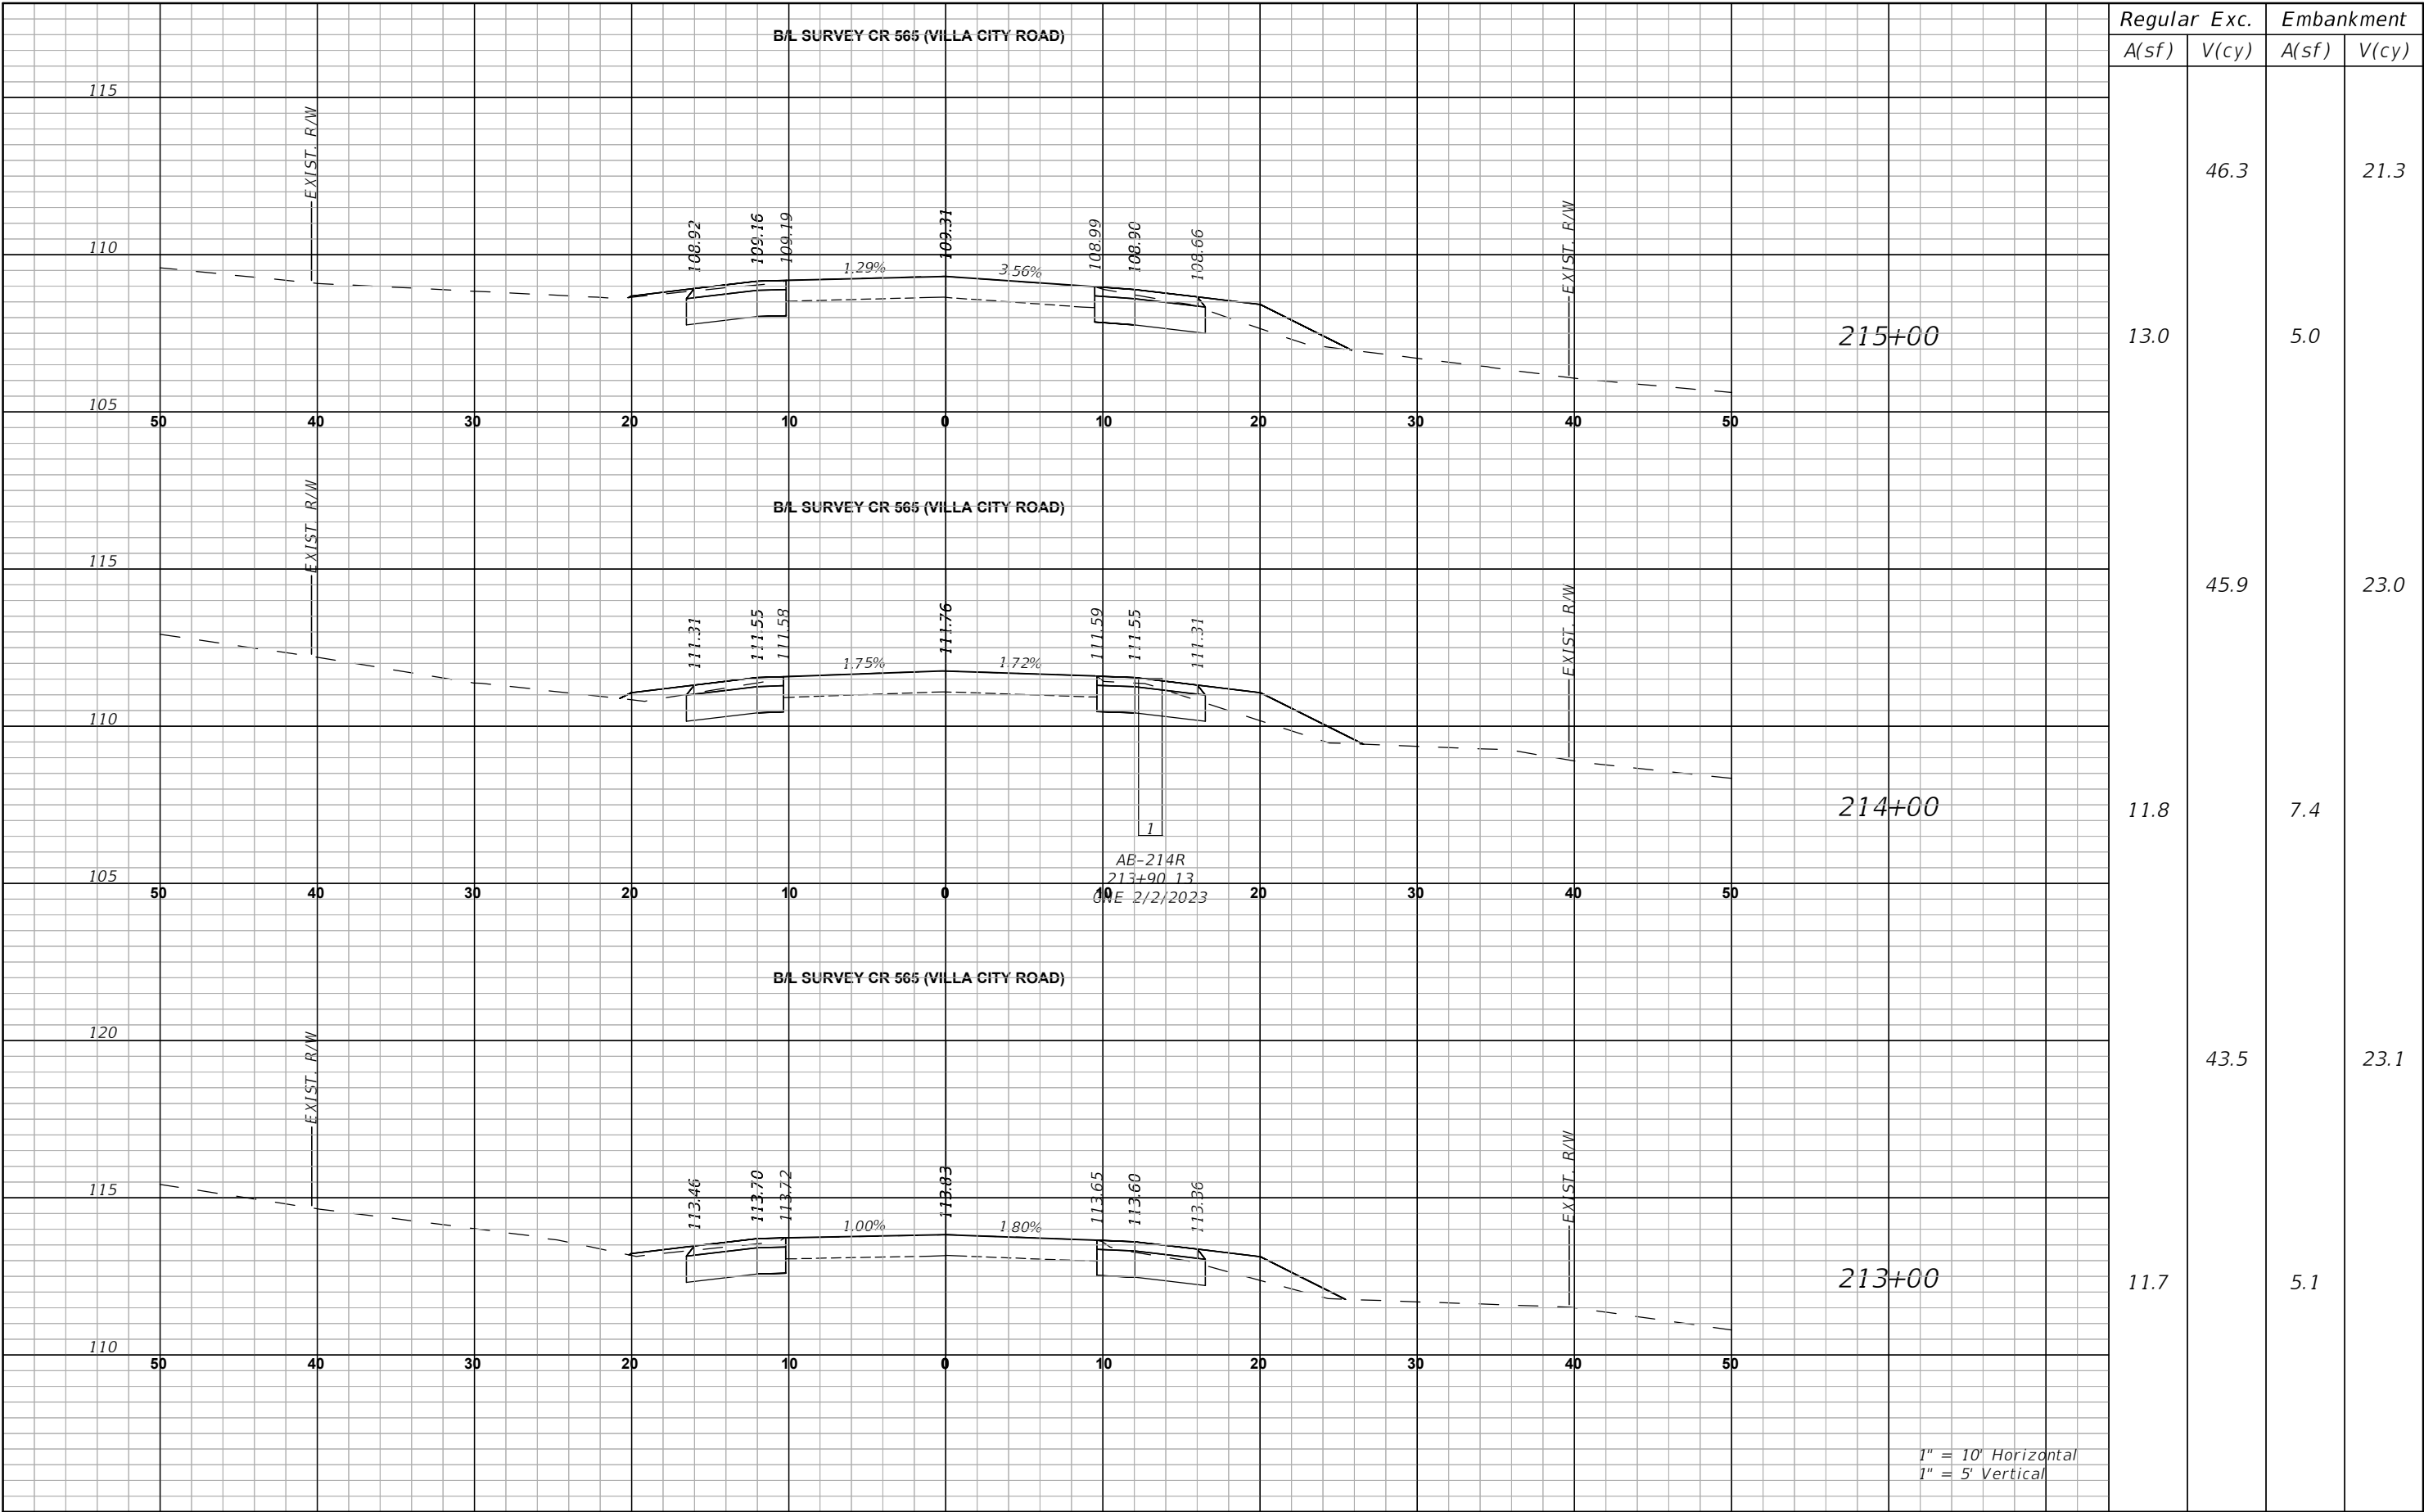

Regular		Exc.	Embankment	
A(sf)	V(cy)		A(sf)	V(cy)
13.0	46.3	5.0	23.0	21.3
11.8	45.9	7.4	23.1	23.0
11.7	43.5	5.1	23.1	23.0

DATE

REVISIONS
DESCRIPTION



LAKE COUNTY
315 WEST MAIN STREET
TAVARES, FL 32778


BURGESS & NIPLE
JOHN DEE, P.E.
P.E. LICENSE NUMBER 60053
1800 PEMBROOK DRIVE, SUITE 265
ORLANDO, FL 32810
CERTIFICATE OF AUTHORIZATION 9853

CR 565 (VILLA CITY ROAD)
FROM NORTH OF SR 50 TO SOUTH OF US 27
FPID NO. 447609-1-58-01

CROSS SECTIONS (64)

SHEET NO.
109


THE OFFICIAL RECORD OF THIS SHEET IS THE ELECTRONIC FILE DIGITALLY SIGNED AND SEALED UNDER RULE 61G15-23.004, F.A.C.

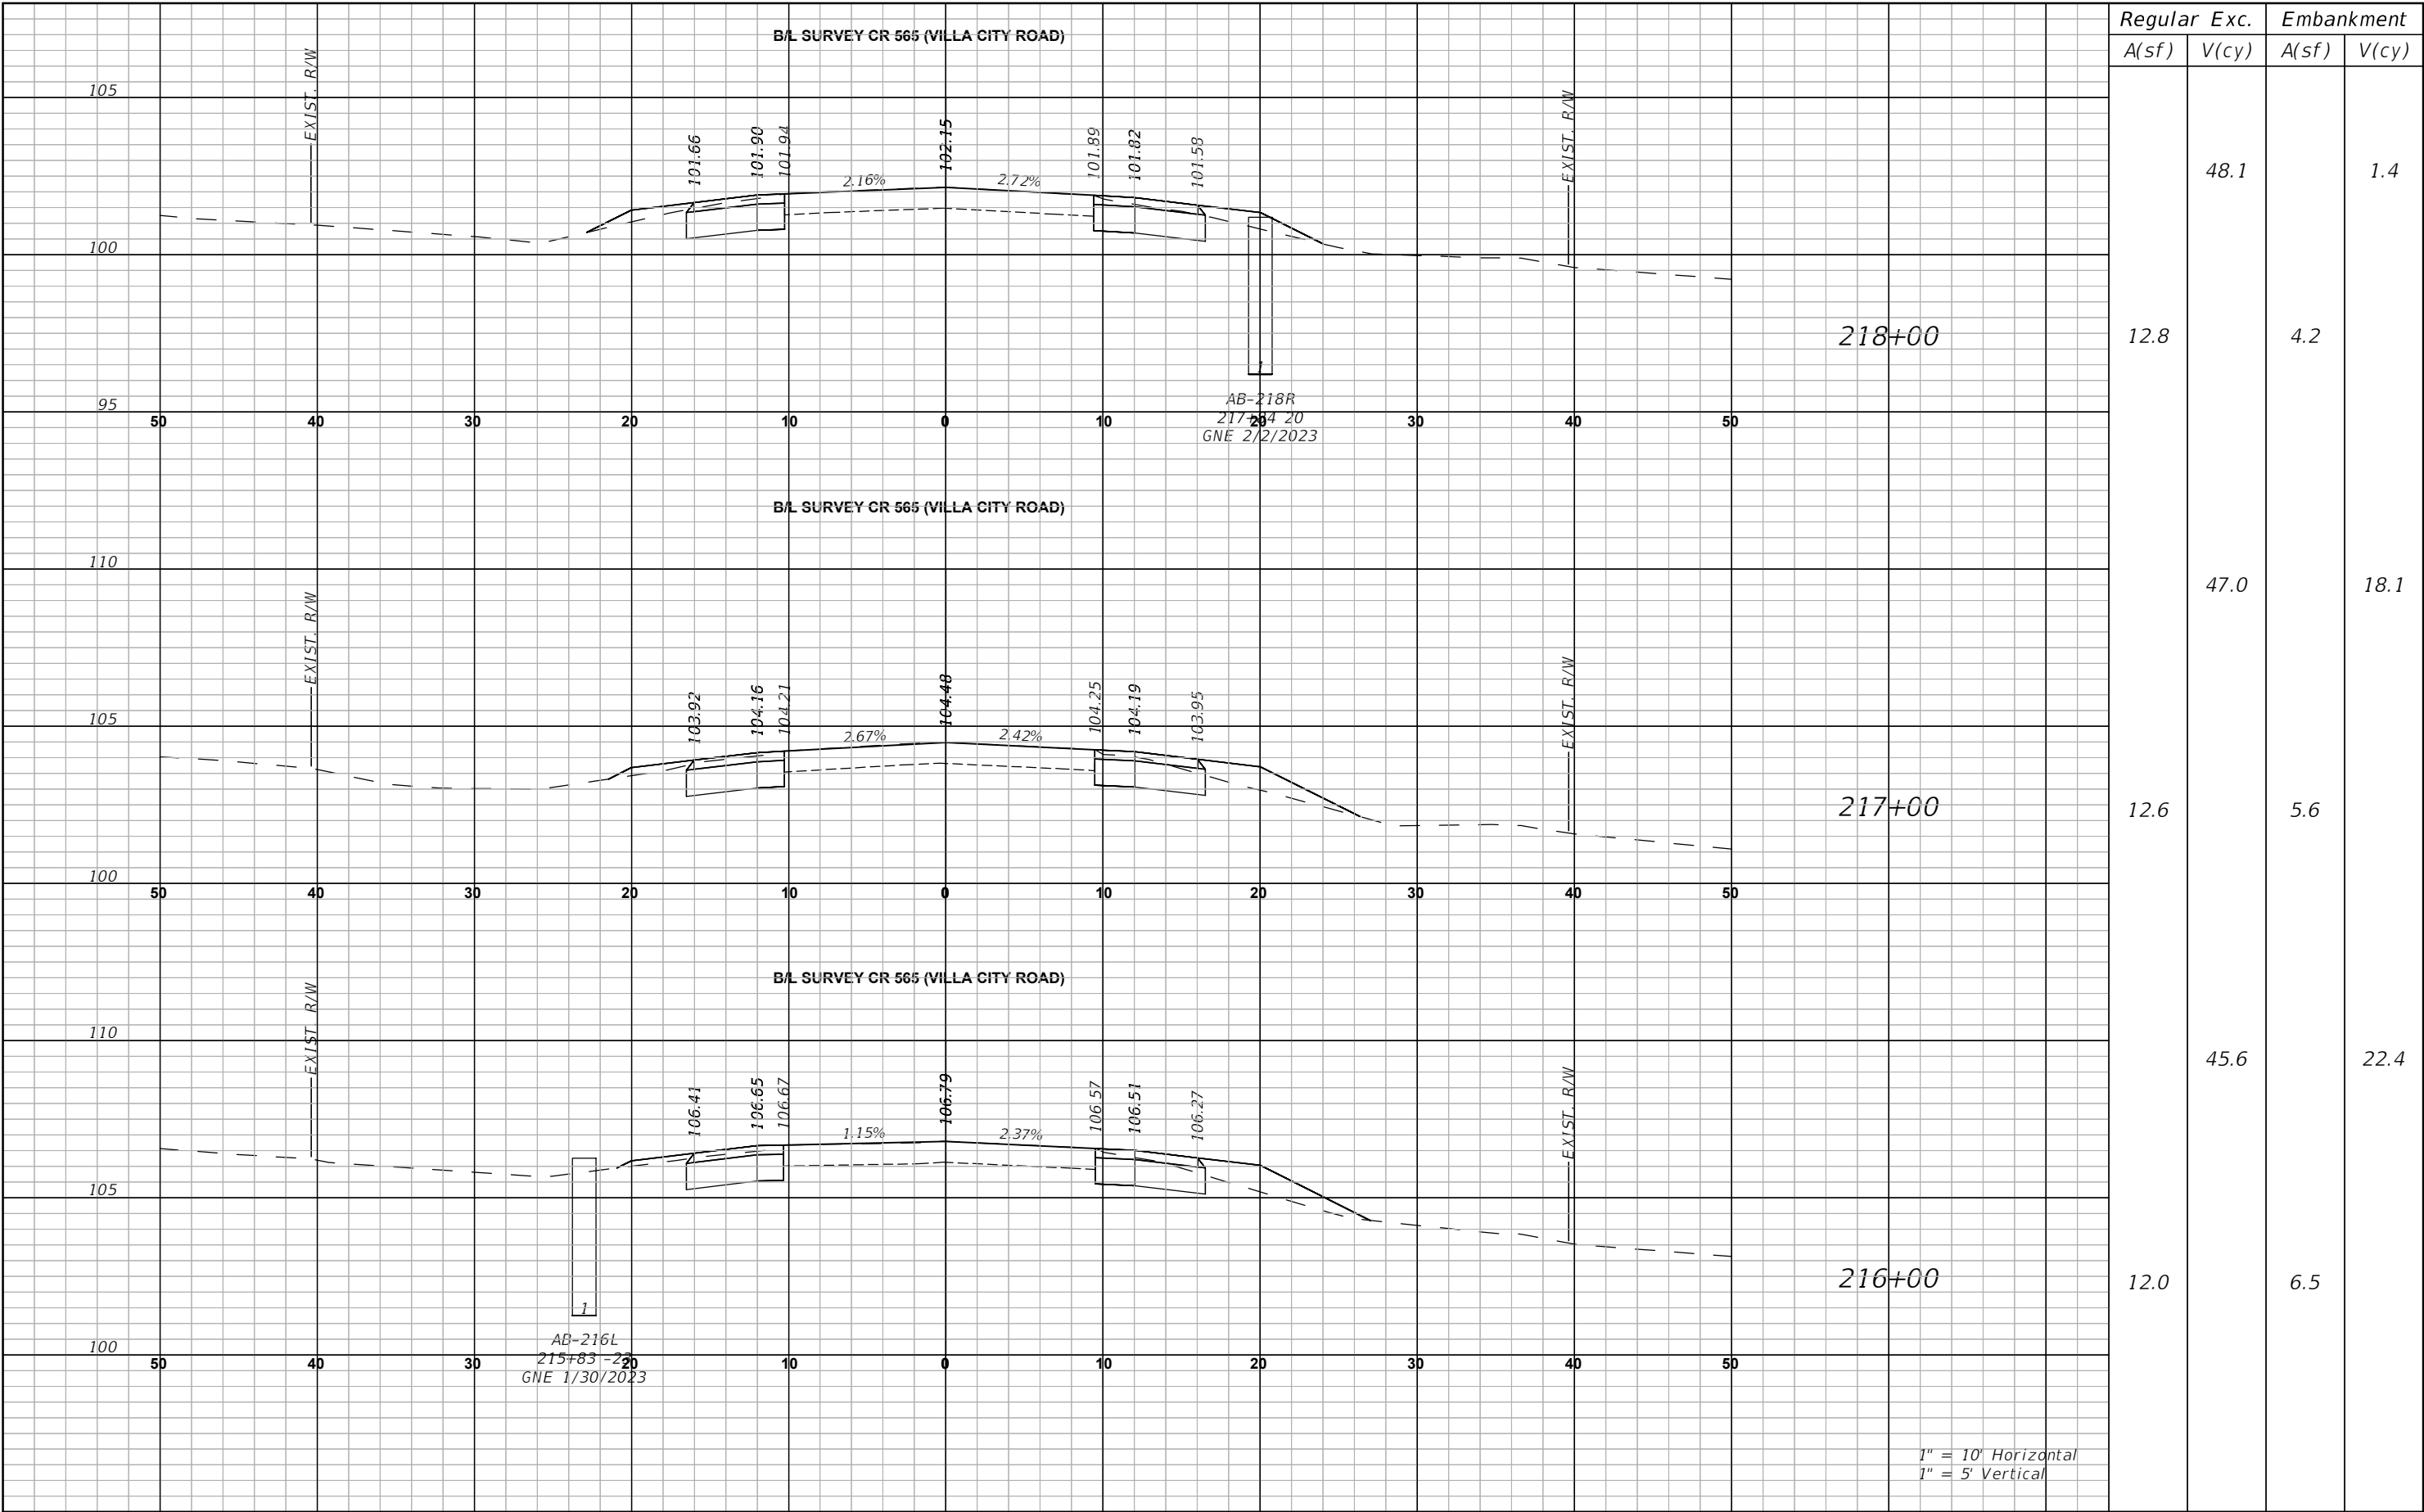

Regular		Exc.	Embankment	
A(sf)	V(cy)		A(sf)	V(cy)
12.8	48.1		4.2	1.4
12.6	47.0		5.6	18.1
12.0	45.6		6.5	22.4


1" = 10' Horizontal
1" = 5' Vertical

REVISIONS		 LAKE COUNTY 315 WEST MAIN STREET TAVARES, FL 32778	BURGESS & NIPLE JOHN DEE, P.E. P.E. LICENSE NUMBER 60053 1800 PEMBROOK DRIVE, SUITE 265 ORLANDO, FL 32810 CERTIFICATE OF AUTHORIZATION 9853	CR 565 (VILLA CITY ROAD) FROM NORTH OF SR 50 TO SOUTH OF US 27 FPID NO. 447609-1-58-01	CROSS SECTIONS (65)	SHEET NO. 110
DATE	DESCRIPTION					

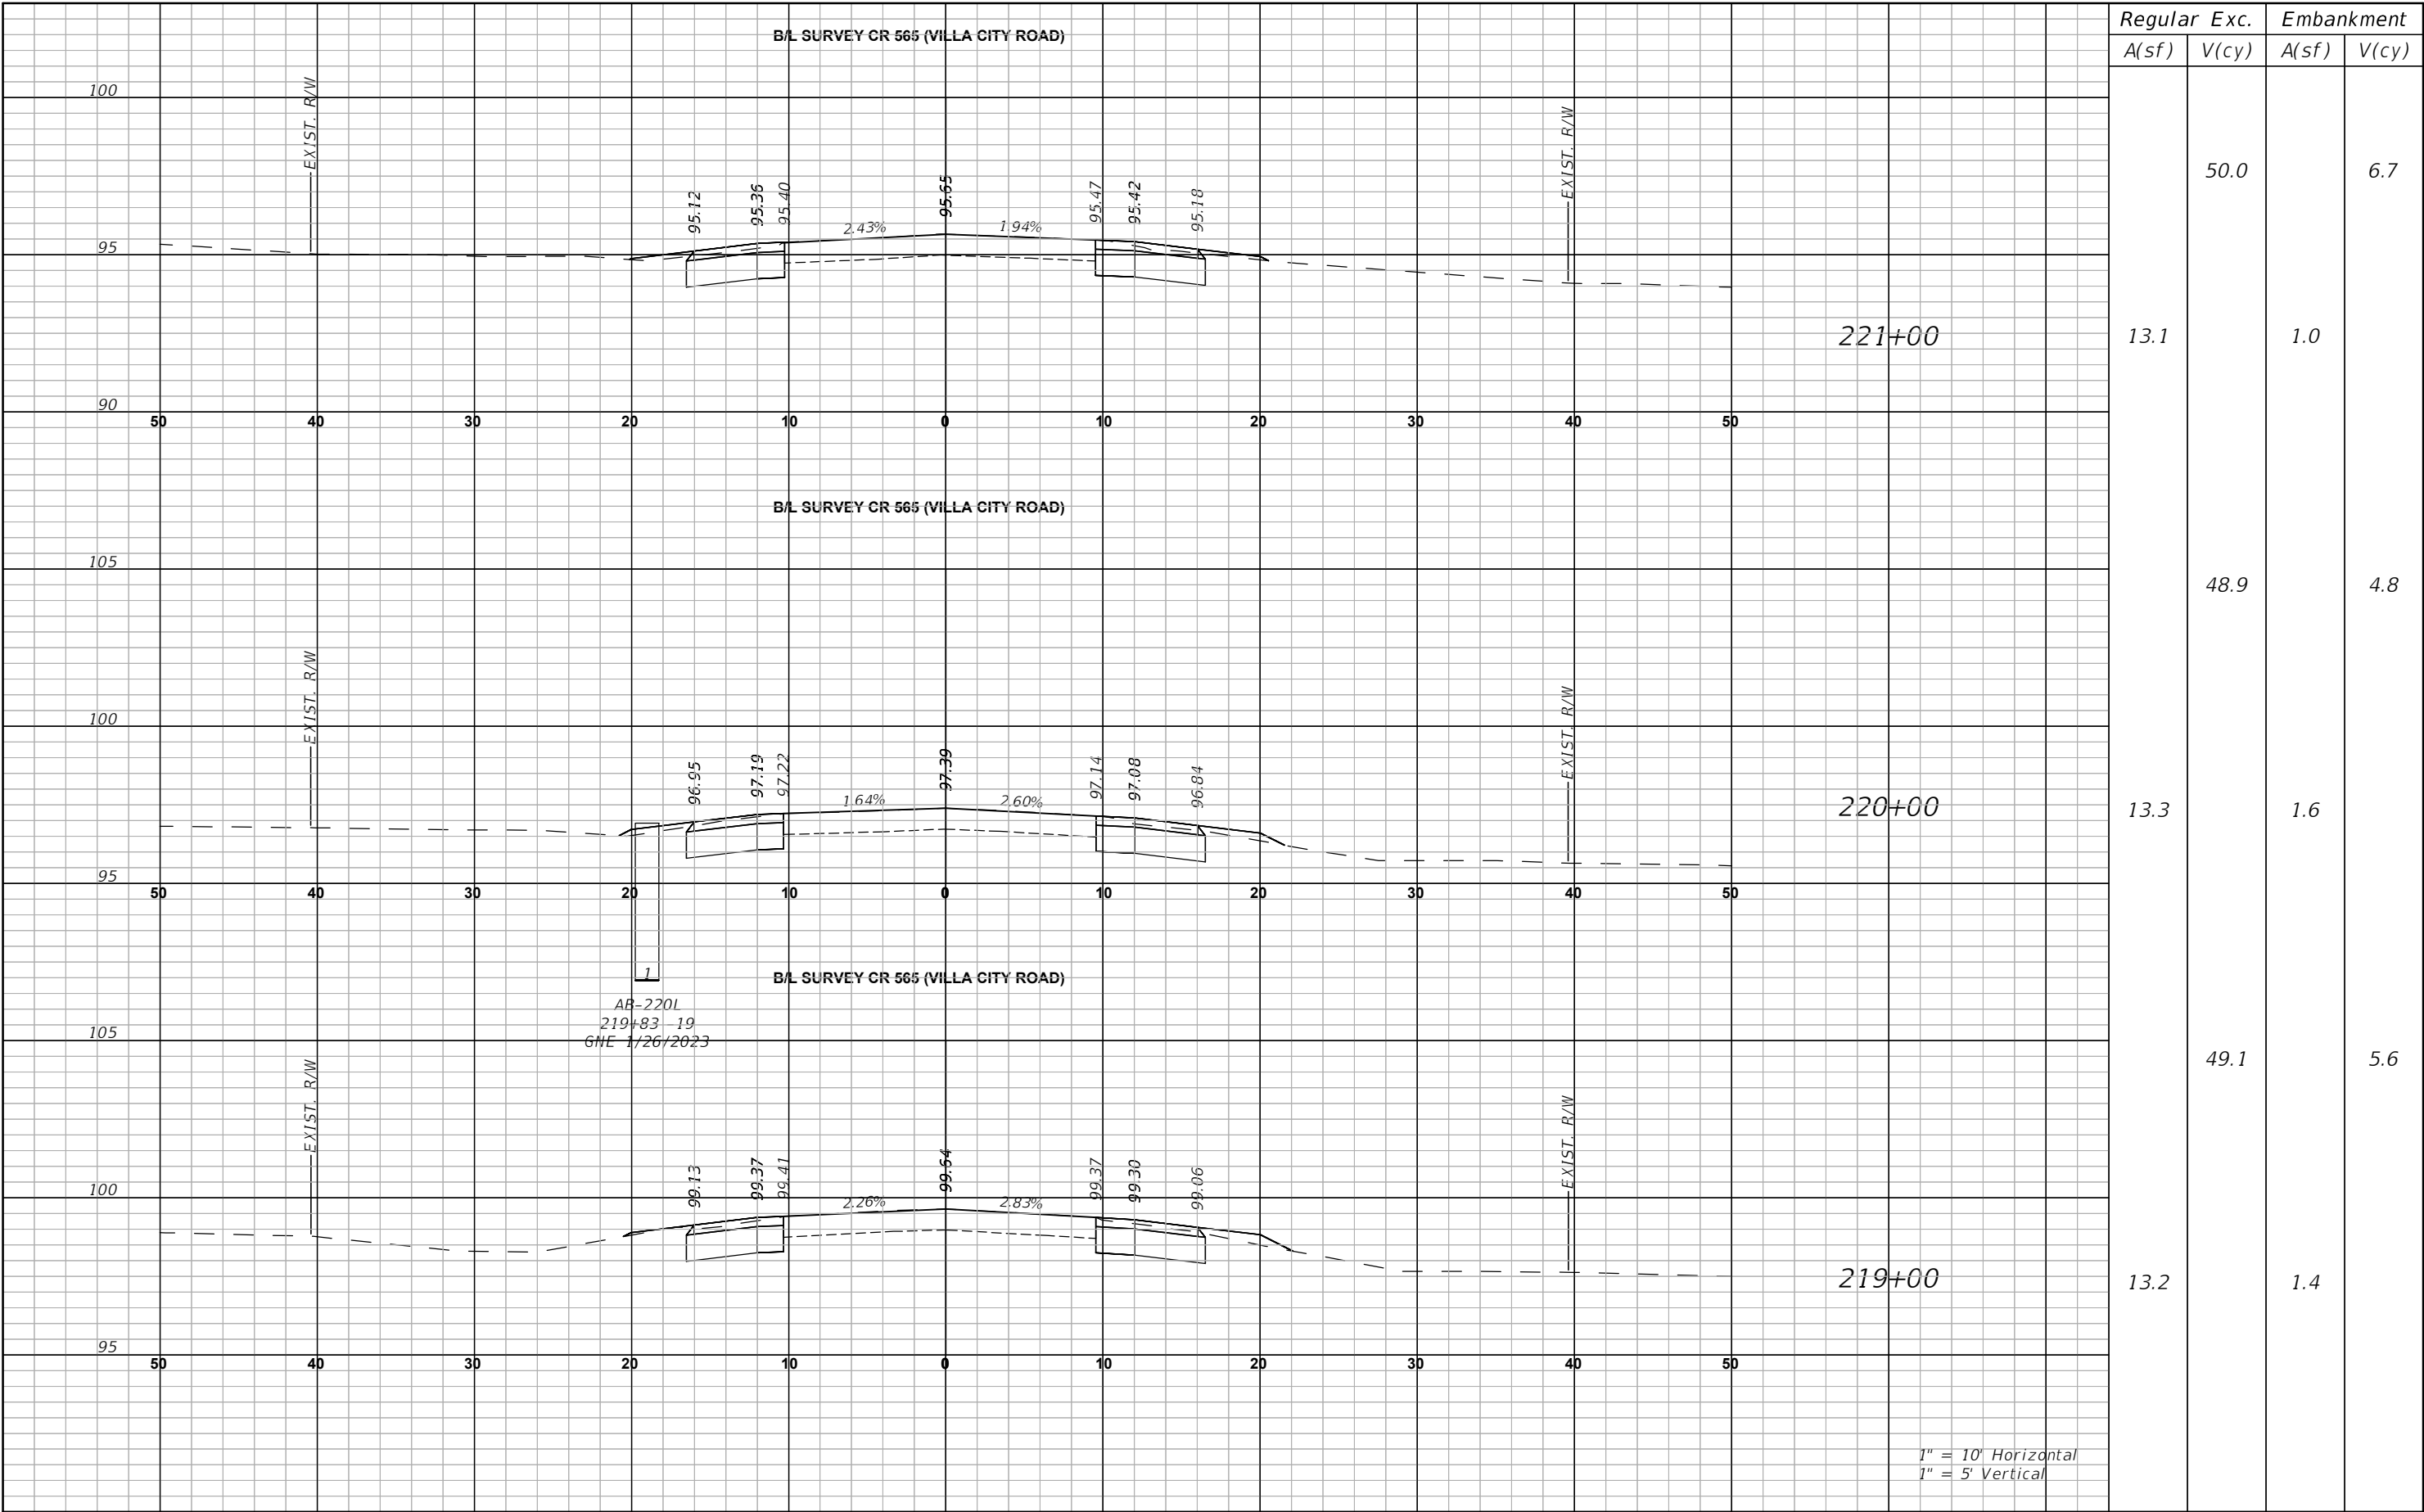


REVISIONS		LAKE COUNTY, FL REAL FLORIDA • REAL CLOSE	LAKE COUNTY 315 WEST MAIN STREET TAVARES, FL 32778	BURGESS & NIPLE JOHN DEE, P.E. P.E. LICENSE NUMBER 60053 1800 PEMBROOK DRIVE, SUITE 265 ORLANDO, FL 32810 CERTIFICATE OF AUTHORIZATION 9853	CR 565 (VILLA CITY ROAD) FROM NORTH OF SR 50 TO SOUTH OF US 27 FPID NO. 447609-1-58-01	CROSS SECTIONS (66)		SHEET NO. 111
DATE	DESCRIPTION							

THE OFFICIAL RECORD OF THIS SHEET IS THE ELECTRONIC FILE DIGITALLY SIGNED AND SEALED UNDER RULE 61G15-23.004, F.A.C.

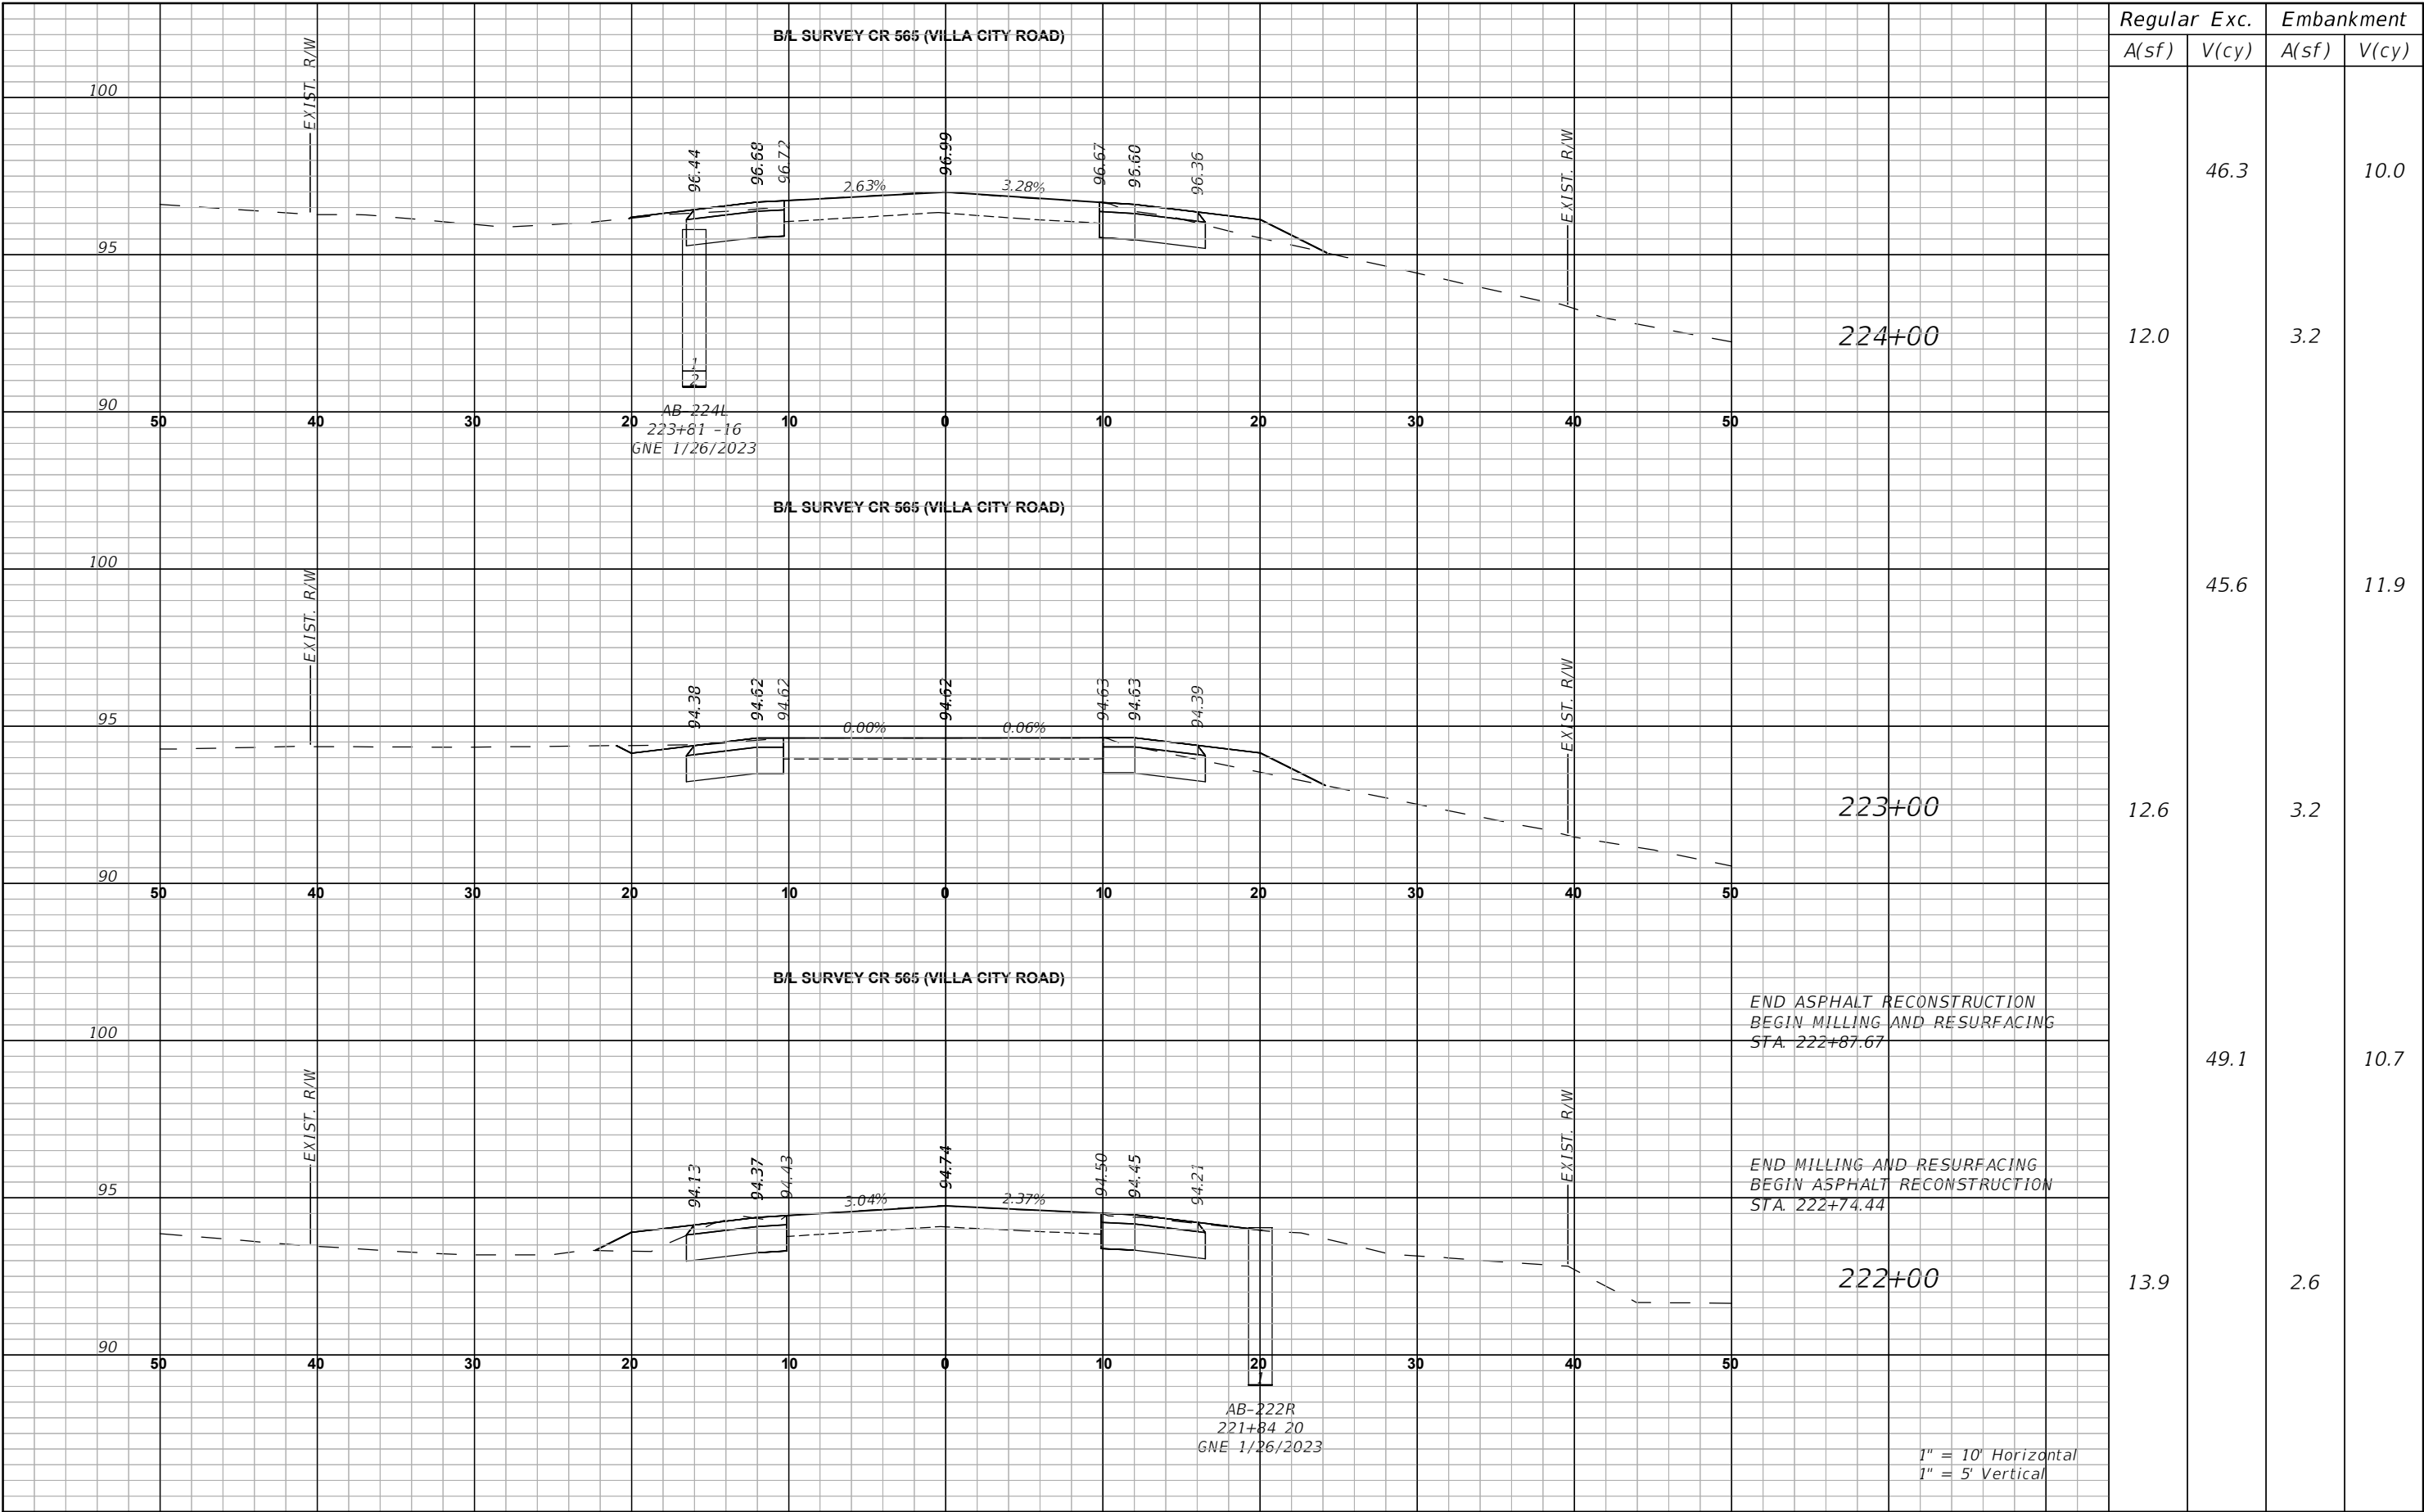

REVISIONS		 LAKE COUNTY, FL REAL FLORIDA - REAL CLOSE	LAKE COUNTY 315 WEST MAIN STREET TAVARES, FL 32778	BURGESS & NIPLE JOHN DEE, P.E. P.E. LICENSE NUMBER 60053 1800 PEMBROOK DRIVE, SUITE 265 ORLANDO, FL 32810 CERTIFICATE OF AUTHORIZATION 9853	CR 565 (VILLA CITY ROAD) FROM NORTH OF SR 50 TO SOUTH OF US 27 FPID NO. 447609-1-58-01	CROSS SECTIONS (67)	SHEET NO.
DATE	DESCRIPTION						112

THE OFFICIAL RECORD OF THIS SHEET IS THE ELECTRONIC FILE DIGITALLY SIGNED AND SEALED UNDER RULE 61G15-23.004, F.A.C.

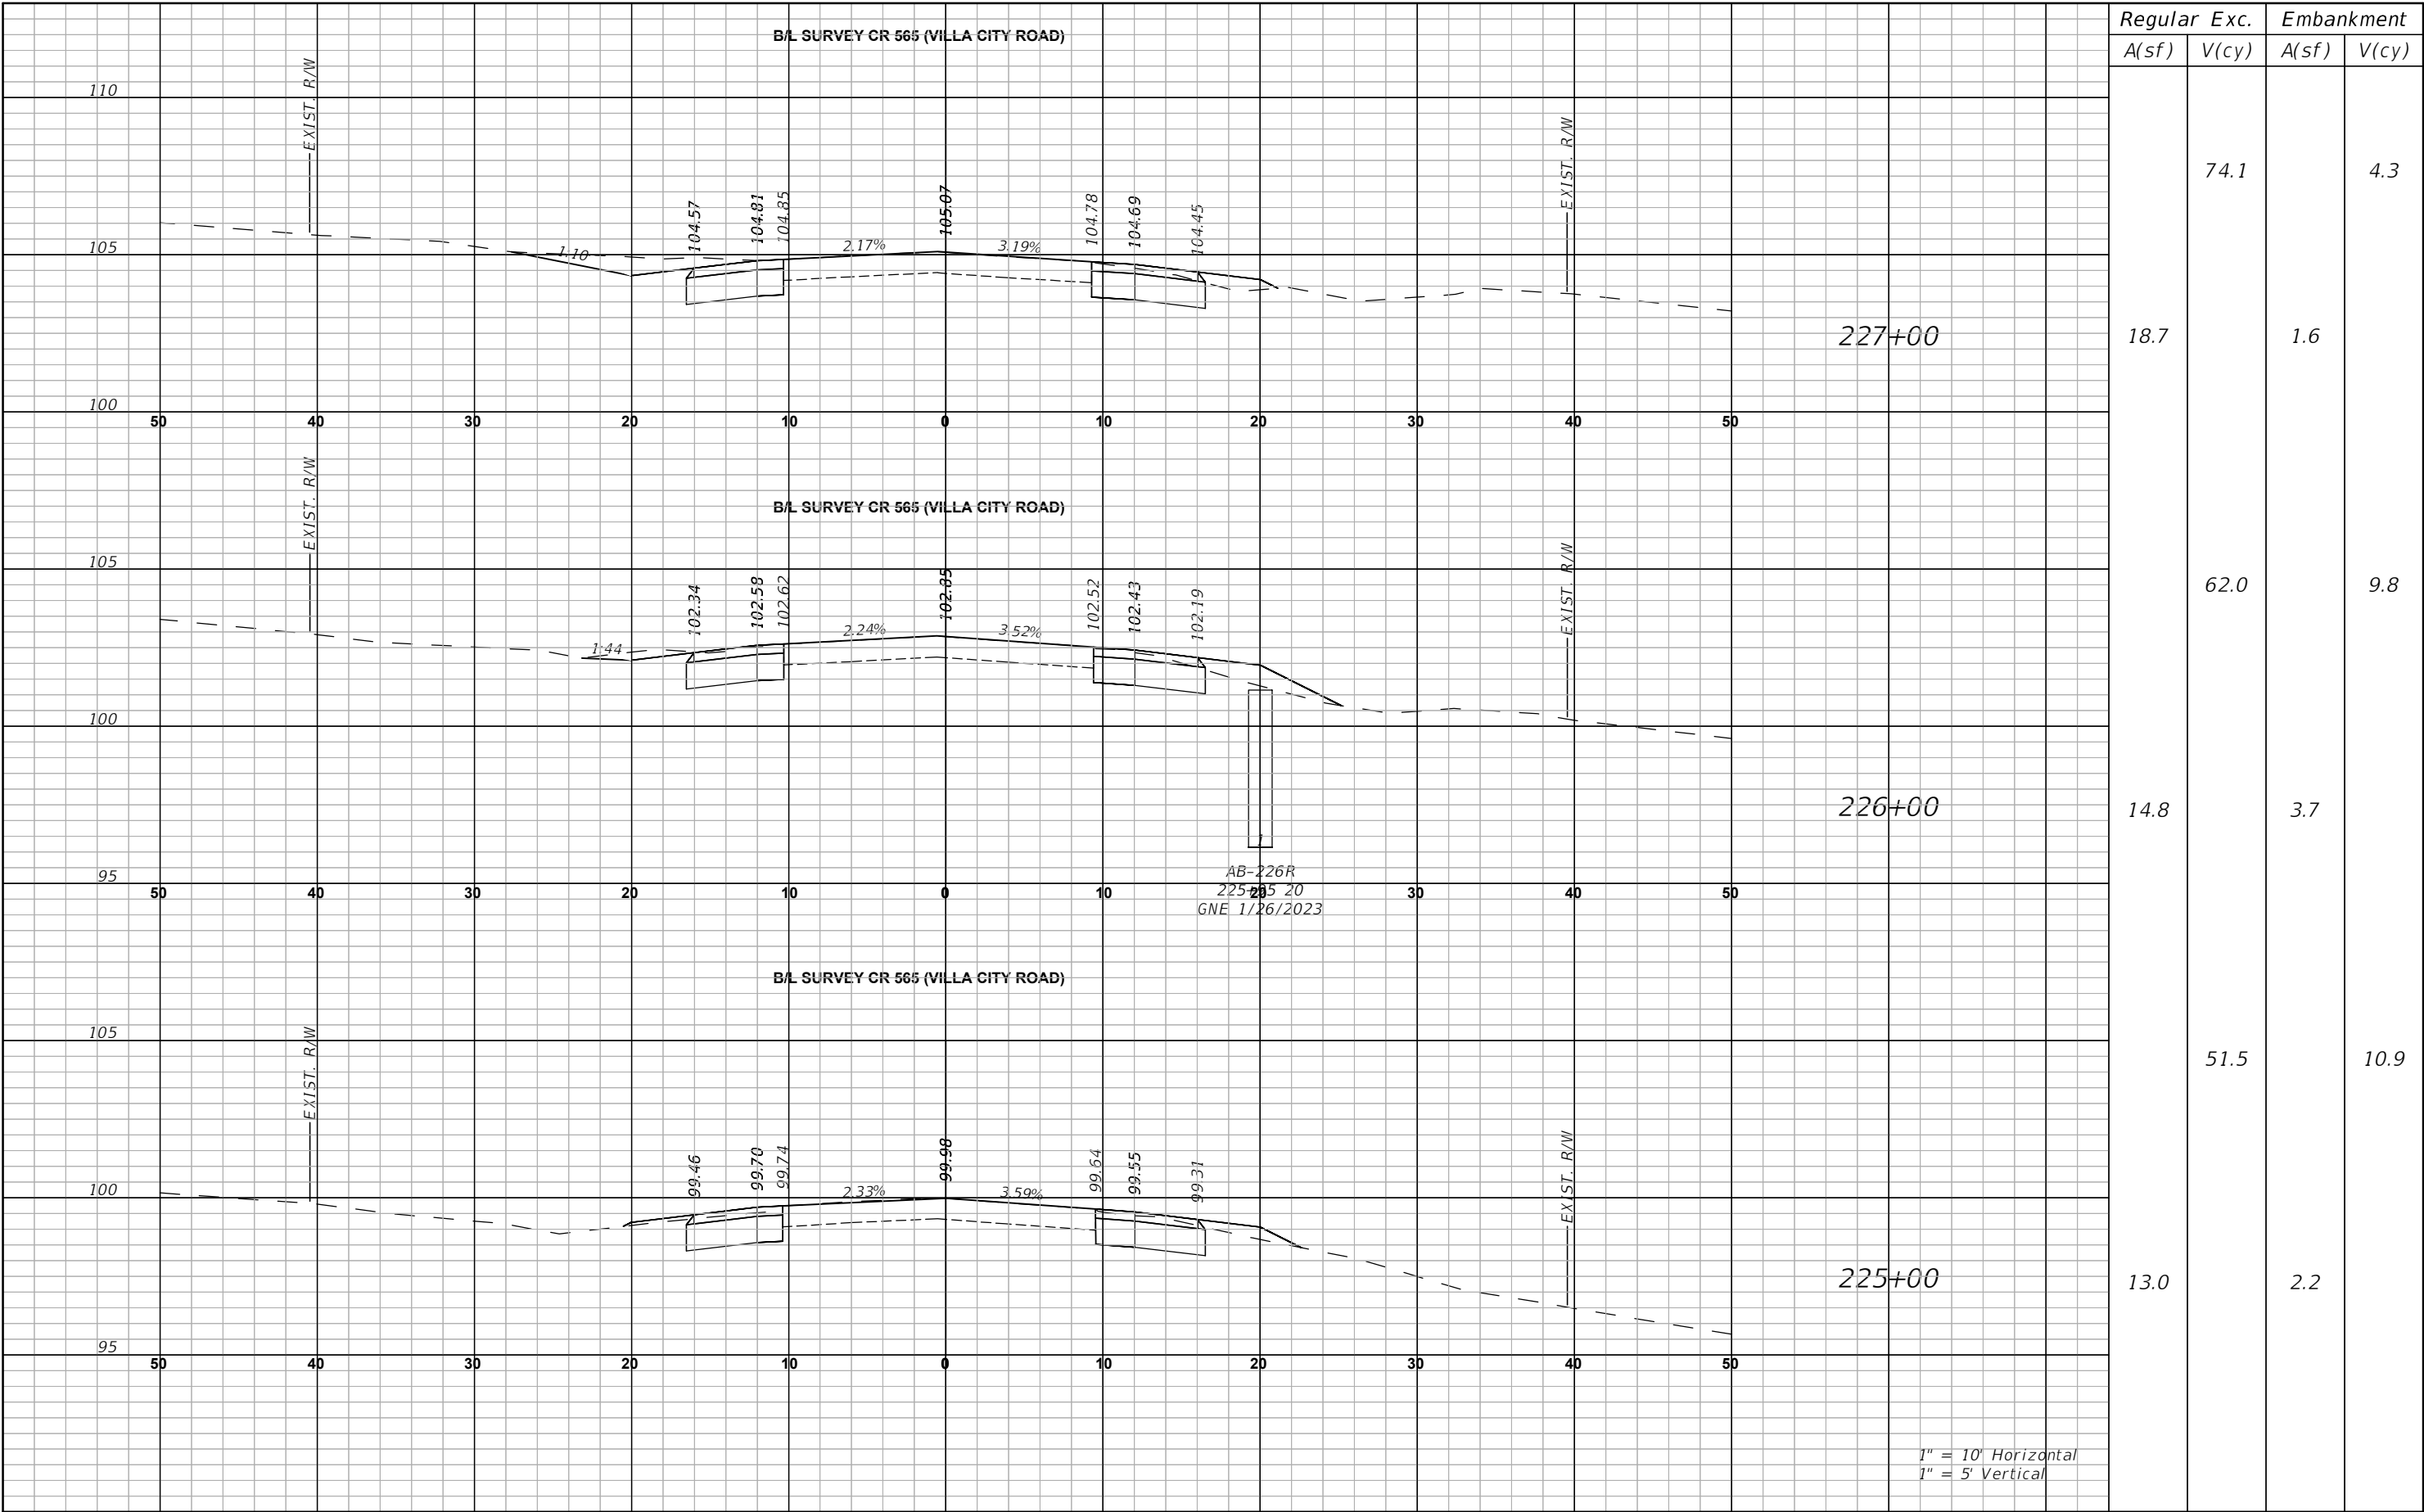

Regular		Exc.	Embankment	
A(sf)	V(cy)		A(sf)	V(cy)
18.7	74.1		1.6	4.3
14.8	62.0		3.7	9.8
13.0	51.5		2.2	10.9

DATE

REVISIONS
DESCRIPTION



LAKE COUNTY
315 WEST MAIN STREET
TAVARES, FL 32778

BURGESS & NIPLE
JOHN DEE, P.E.
P.E. LICENSE NUMBER 60053
1800 PEMBROOK DRIVE, SUITE 265
ORLANDO, FL 32810
CERTIFICATE OF AUTHORIZATION 9853


CR 565 (VILLA CITY ROAD)
FROM NORTH OF SR 50 TO SOUTH OF US 27
FPID NO. 447609-1-58-01

CROSS SECTIONS (68)

SHEET NO.
113

THE OFFICIAL RECORD OF THIS SHEET IS THE ELECTRONIC FILE DIGITALLY SIGNED AND SEALED UNDER RULE 61G15-23.004, F.A.C.

John Hutchison 5/26/2026 11:17:00 AM P:\PR60605\CAD\Roadway\RD\SRD03.dwg

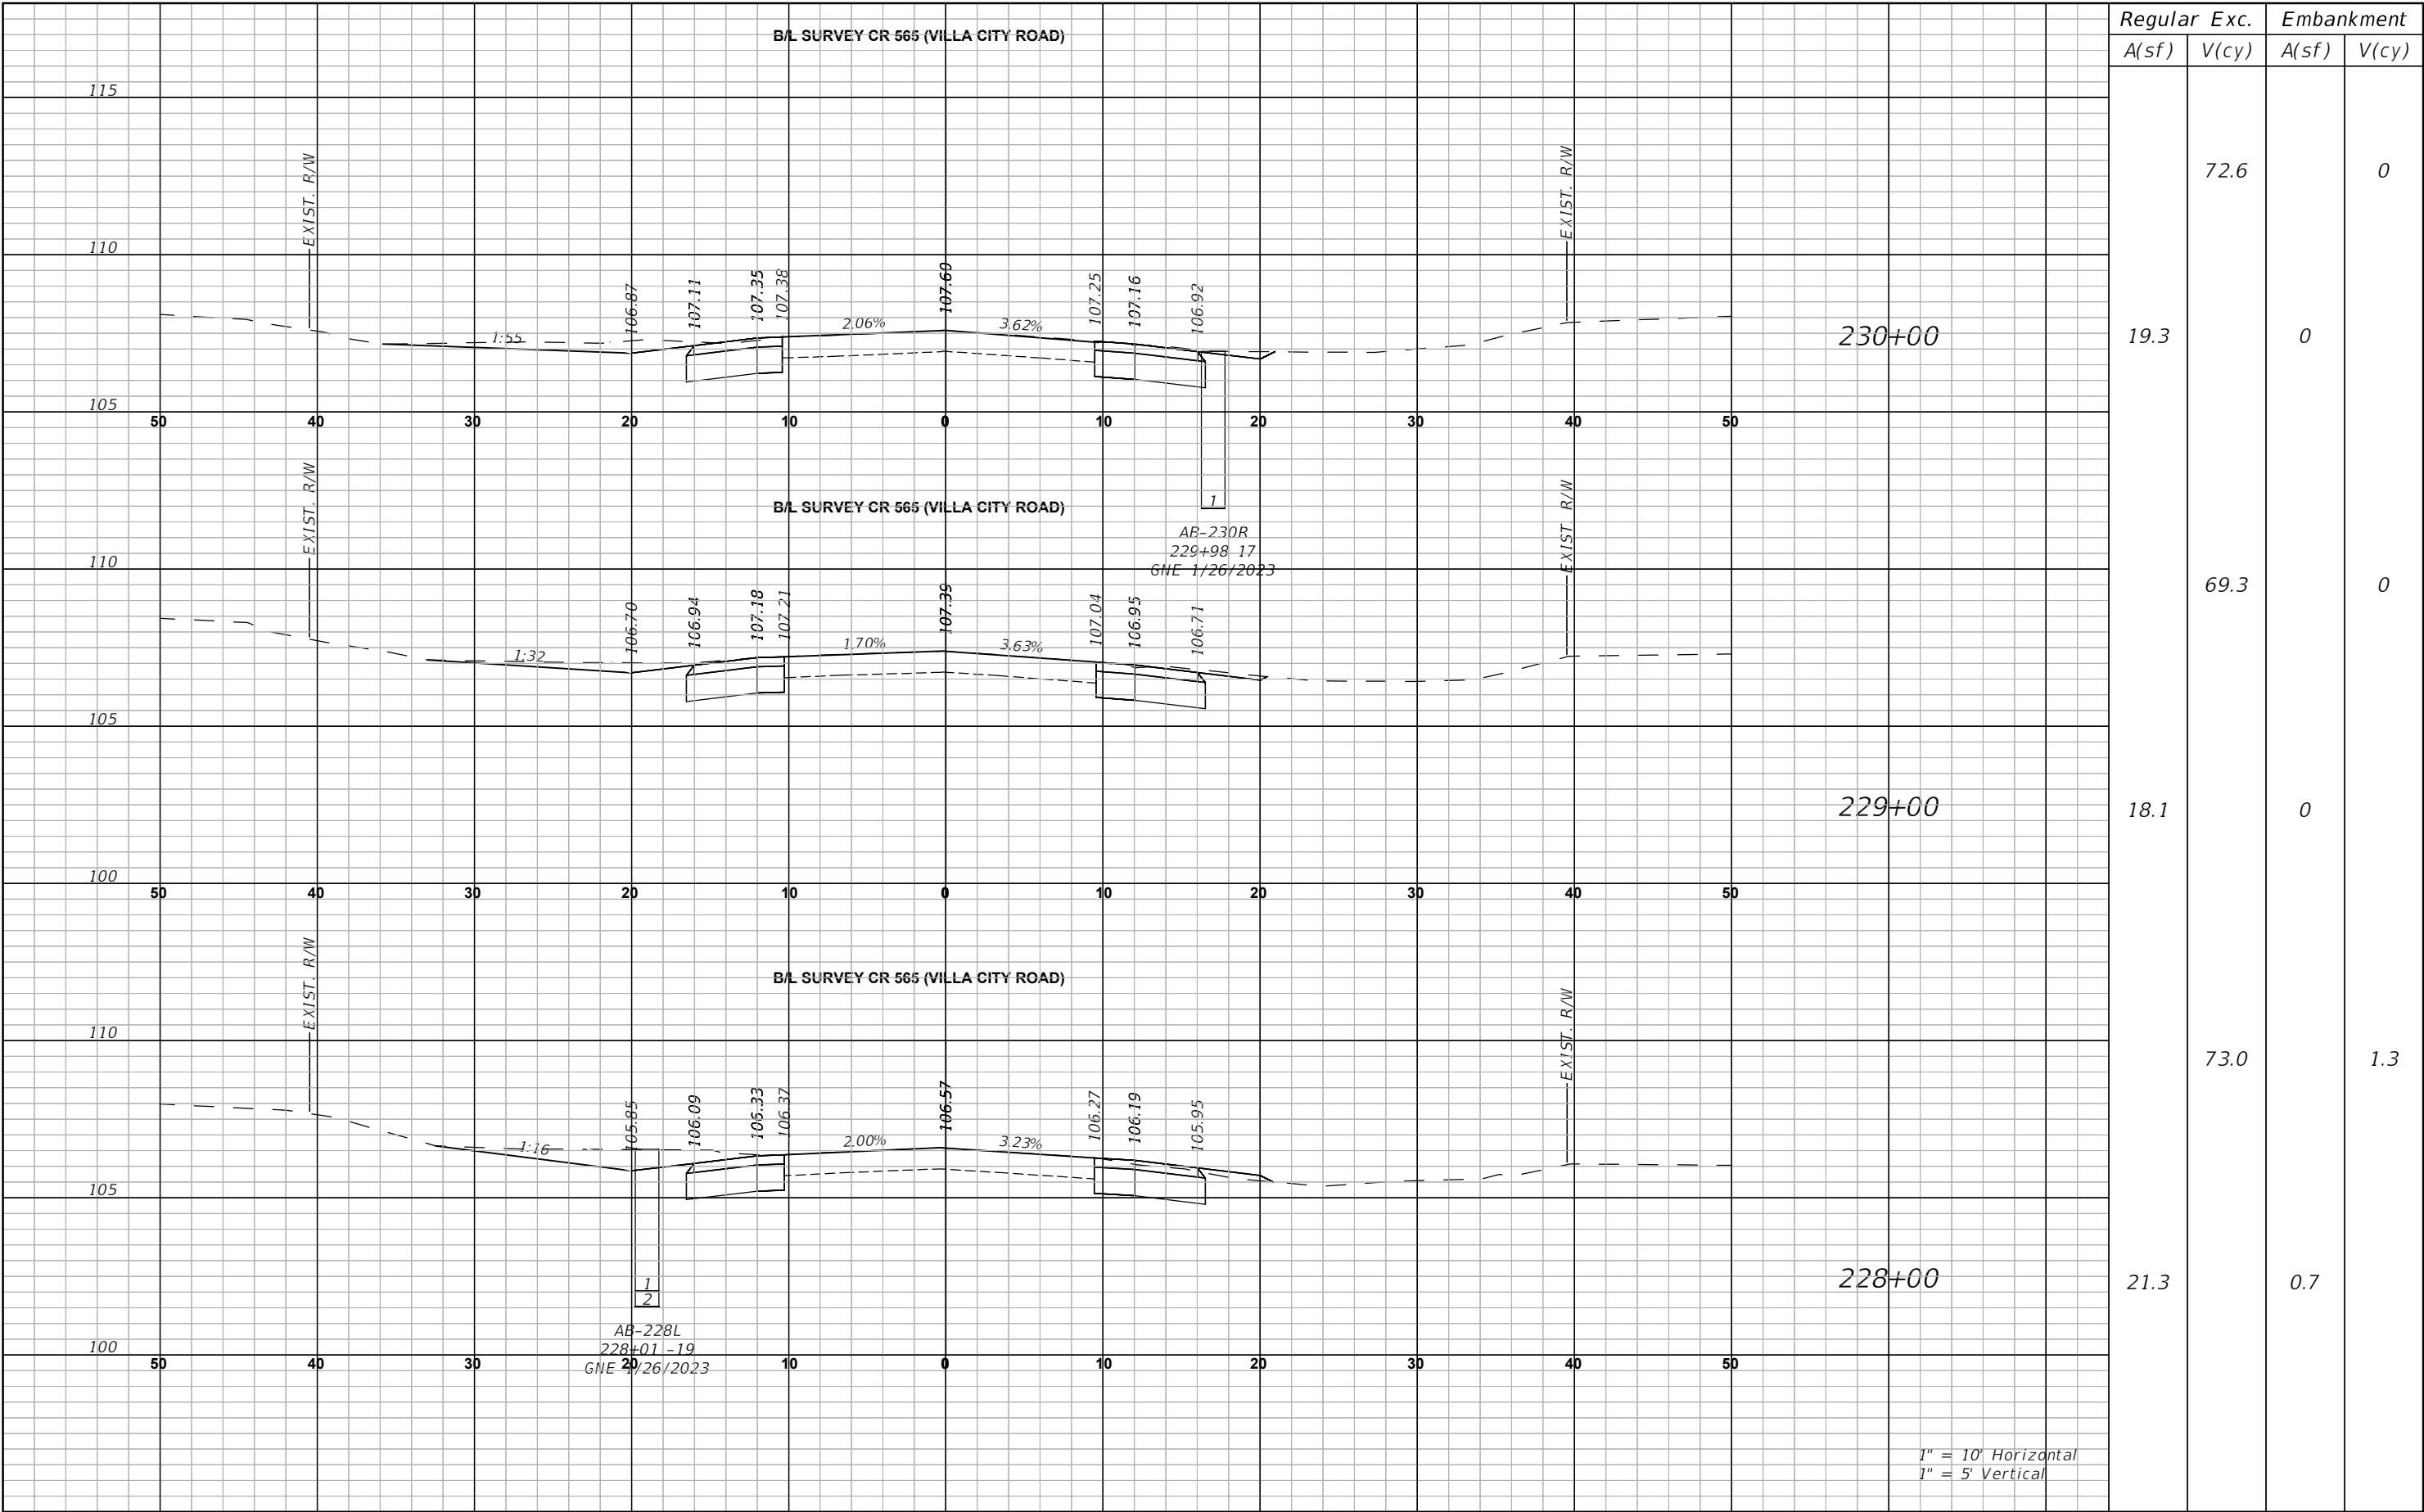

Regular A(sf)	Exc. V(cy)	Embankment	
		A(sf)	V(cy)
19.3	72.6	0	0
69.3	0	0	0
18.1	0	0	0
73.0	1.3	1.3	1.3
21.3	0.7	0.7	0.7

DATE

REVISIONS
DESCRIPTION



LAKE COUNTY, FL
REAL FLORIDA • REAL CLOSE

LAKE COUNTY

315 WEST MAIN STREET
TAVARES, FL 32778

BURGESS & NIPLE

JOHN DEE, P.E.
P.E. LICENSE NUMBER 60053
1800 PEMBROOK DRIVE, SUITE 265
ORLANDO, FL 32810
CERTIFICATE OF AUTHORIZATION 9853

CR 565 (VILLA CITY ROAD)

FROM NORTH OF SR 50 TO SOUTH OF US 27

FPID NO. 447609-1-58-01

CROSS SECTIONS (69)


SHEET NO. 114

John Hutchison

5/26/2026 11:17:05 AM


P:\PR60605\CAD\Roadway\RD\SRD03.dwg

THE OFFICIAL RECORD OF THIS SHEET IS THE ELECTRONIC FILE DIGITALLY SIGNED AND SEALED UNDER RULE 61G15-23.004, F.A.C.

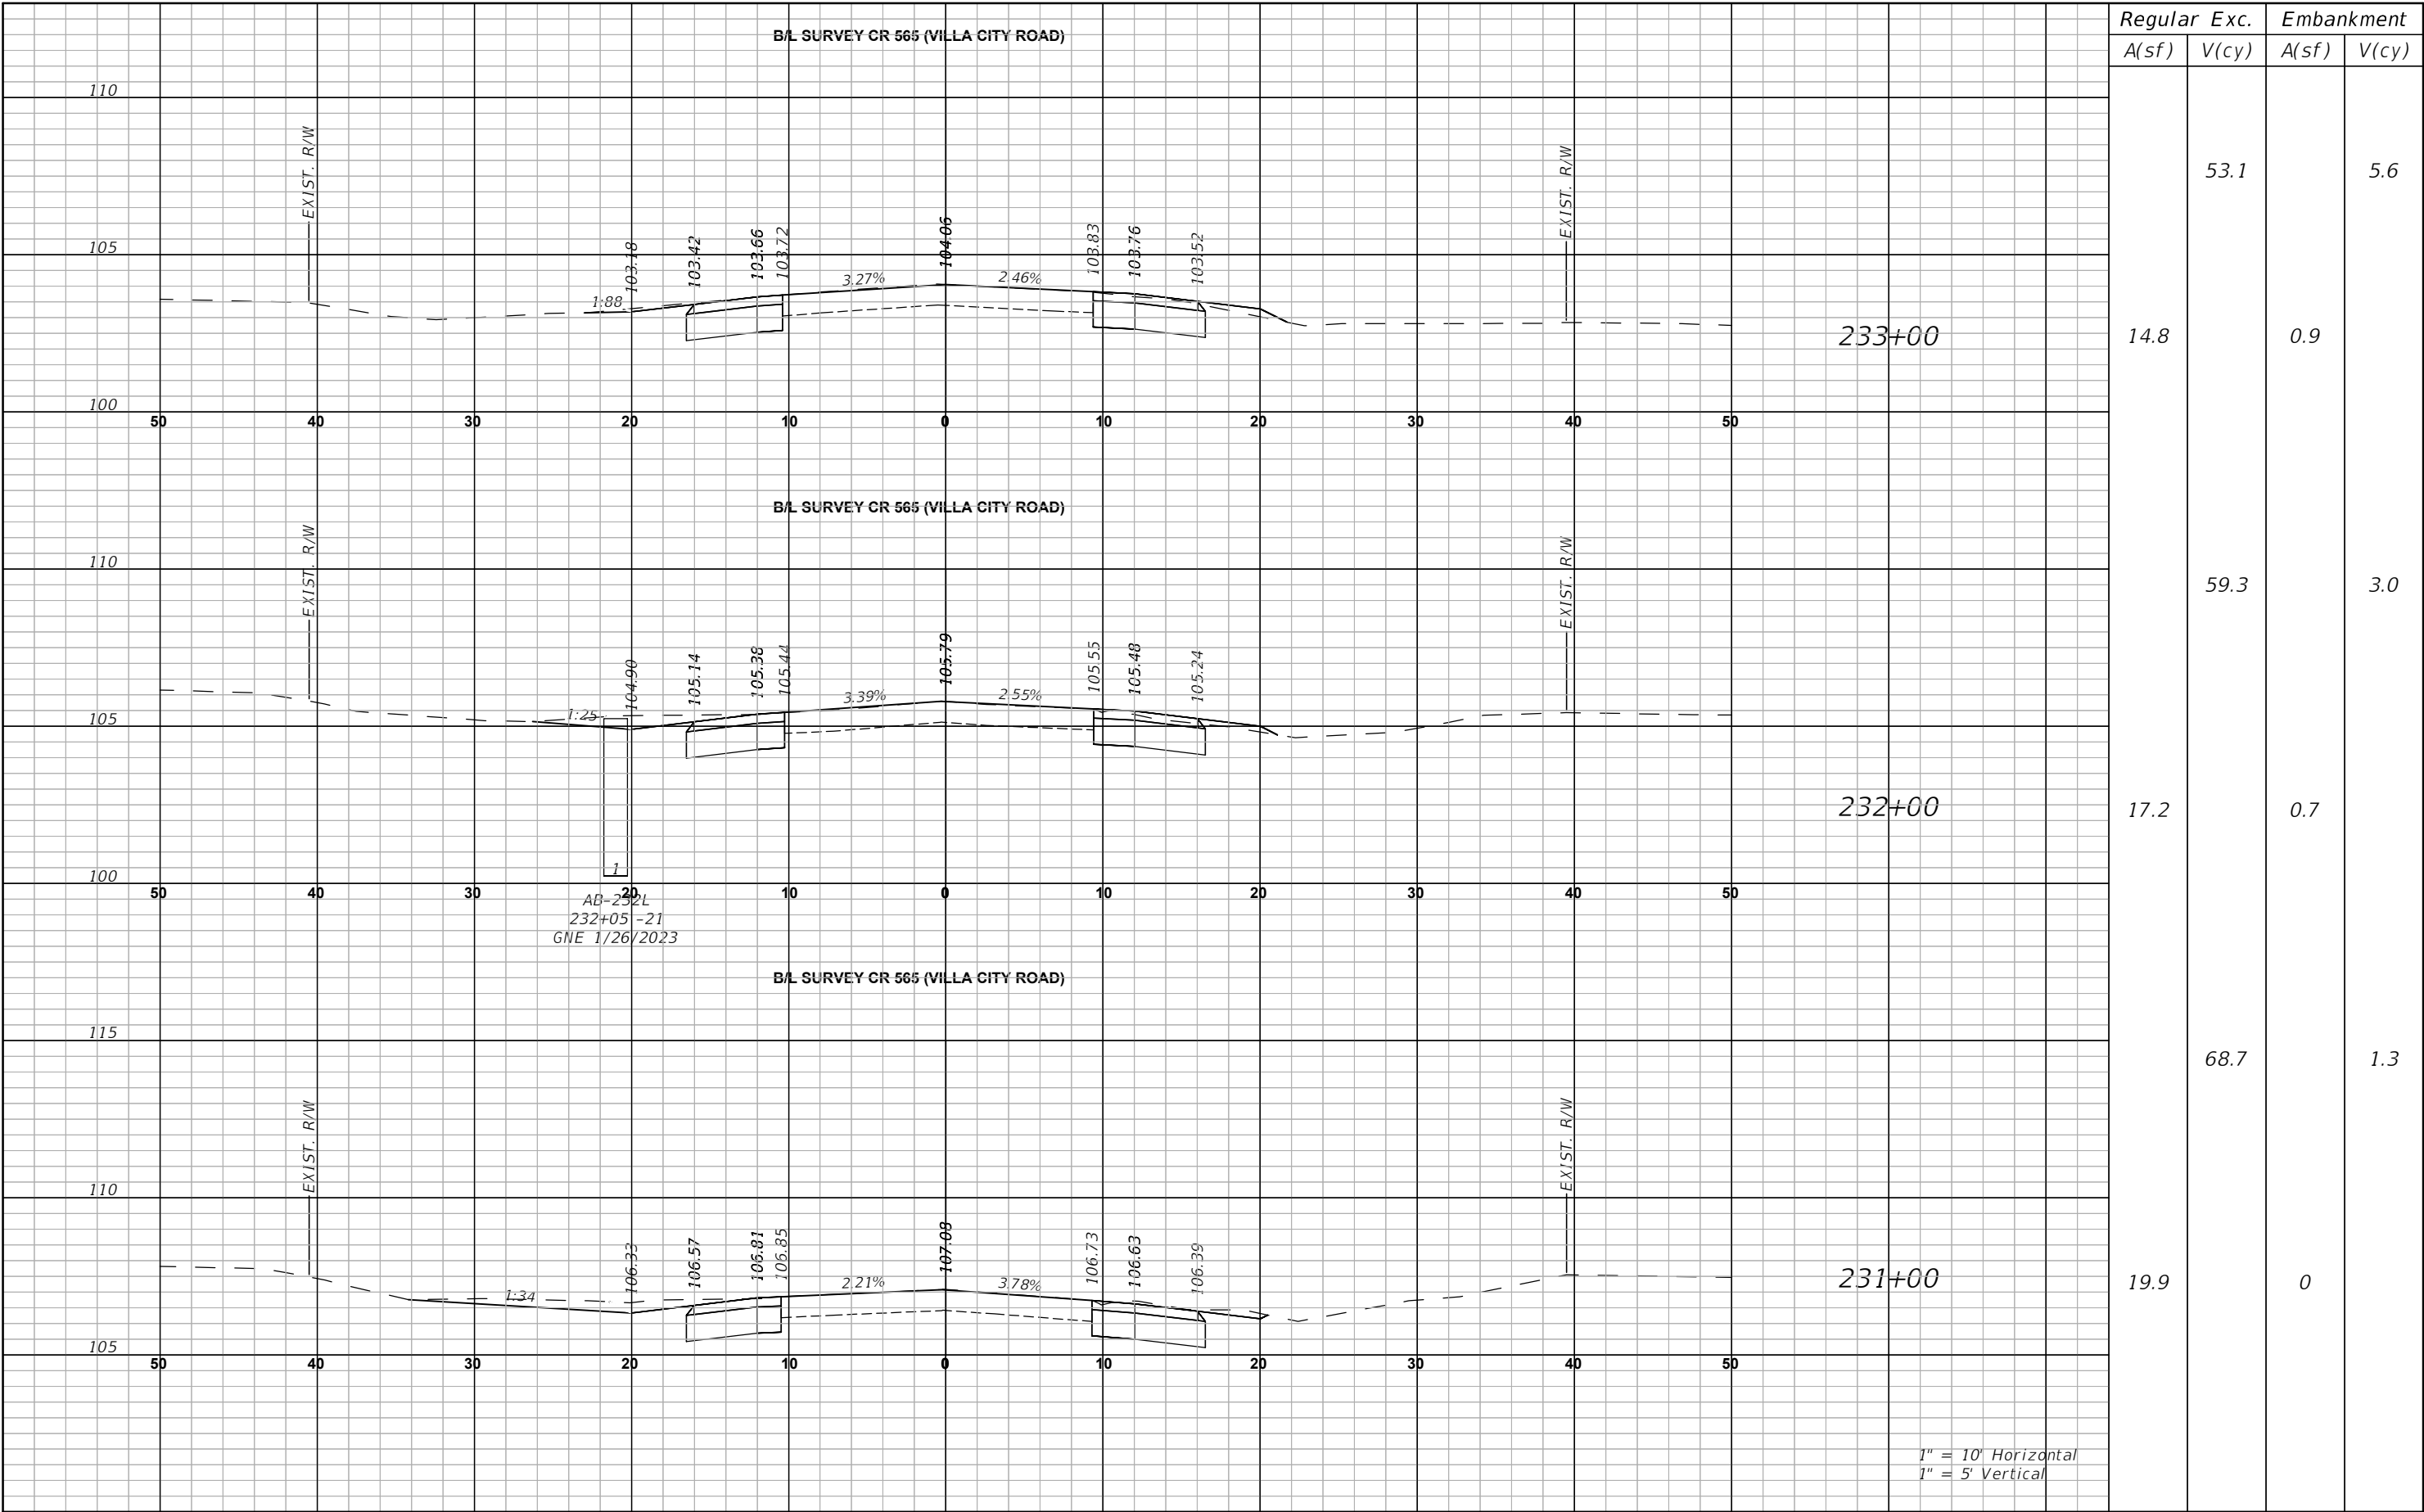


REVISIONS		 LAKE COUNTY 315 WEST MAIN STREET TAVARES, FL 32778	BURGESS & NIPLE JOHN DEE, P.E. P.E. LICENSE NUMBER 60053 1800 PEMBROOK DRIVE, SUITE 265 ORLANDO, FL 32810 CERTIFICATE OF AUTHORIZATION 9853	CR 565 (VILLA CITY ROAD) FROM NORTH OF SR 50 TO SOUTH OF US 27 FPID NO. 447609-1-58-01	CROSS SECTIONS (70)	SHEET NO.
DATE	DESCRIPTION					115

THE OFFICIAL RECORD OF THIS SHEET IS THE ELECTRONIC FILE DIGITALLY SIGNED AND SEALED UNDER RULE 61G15-23.004, F.A.C.

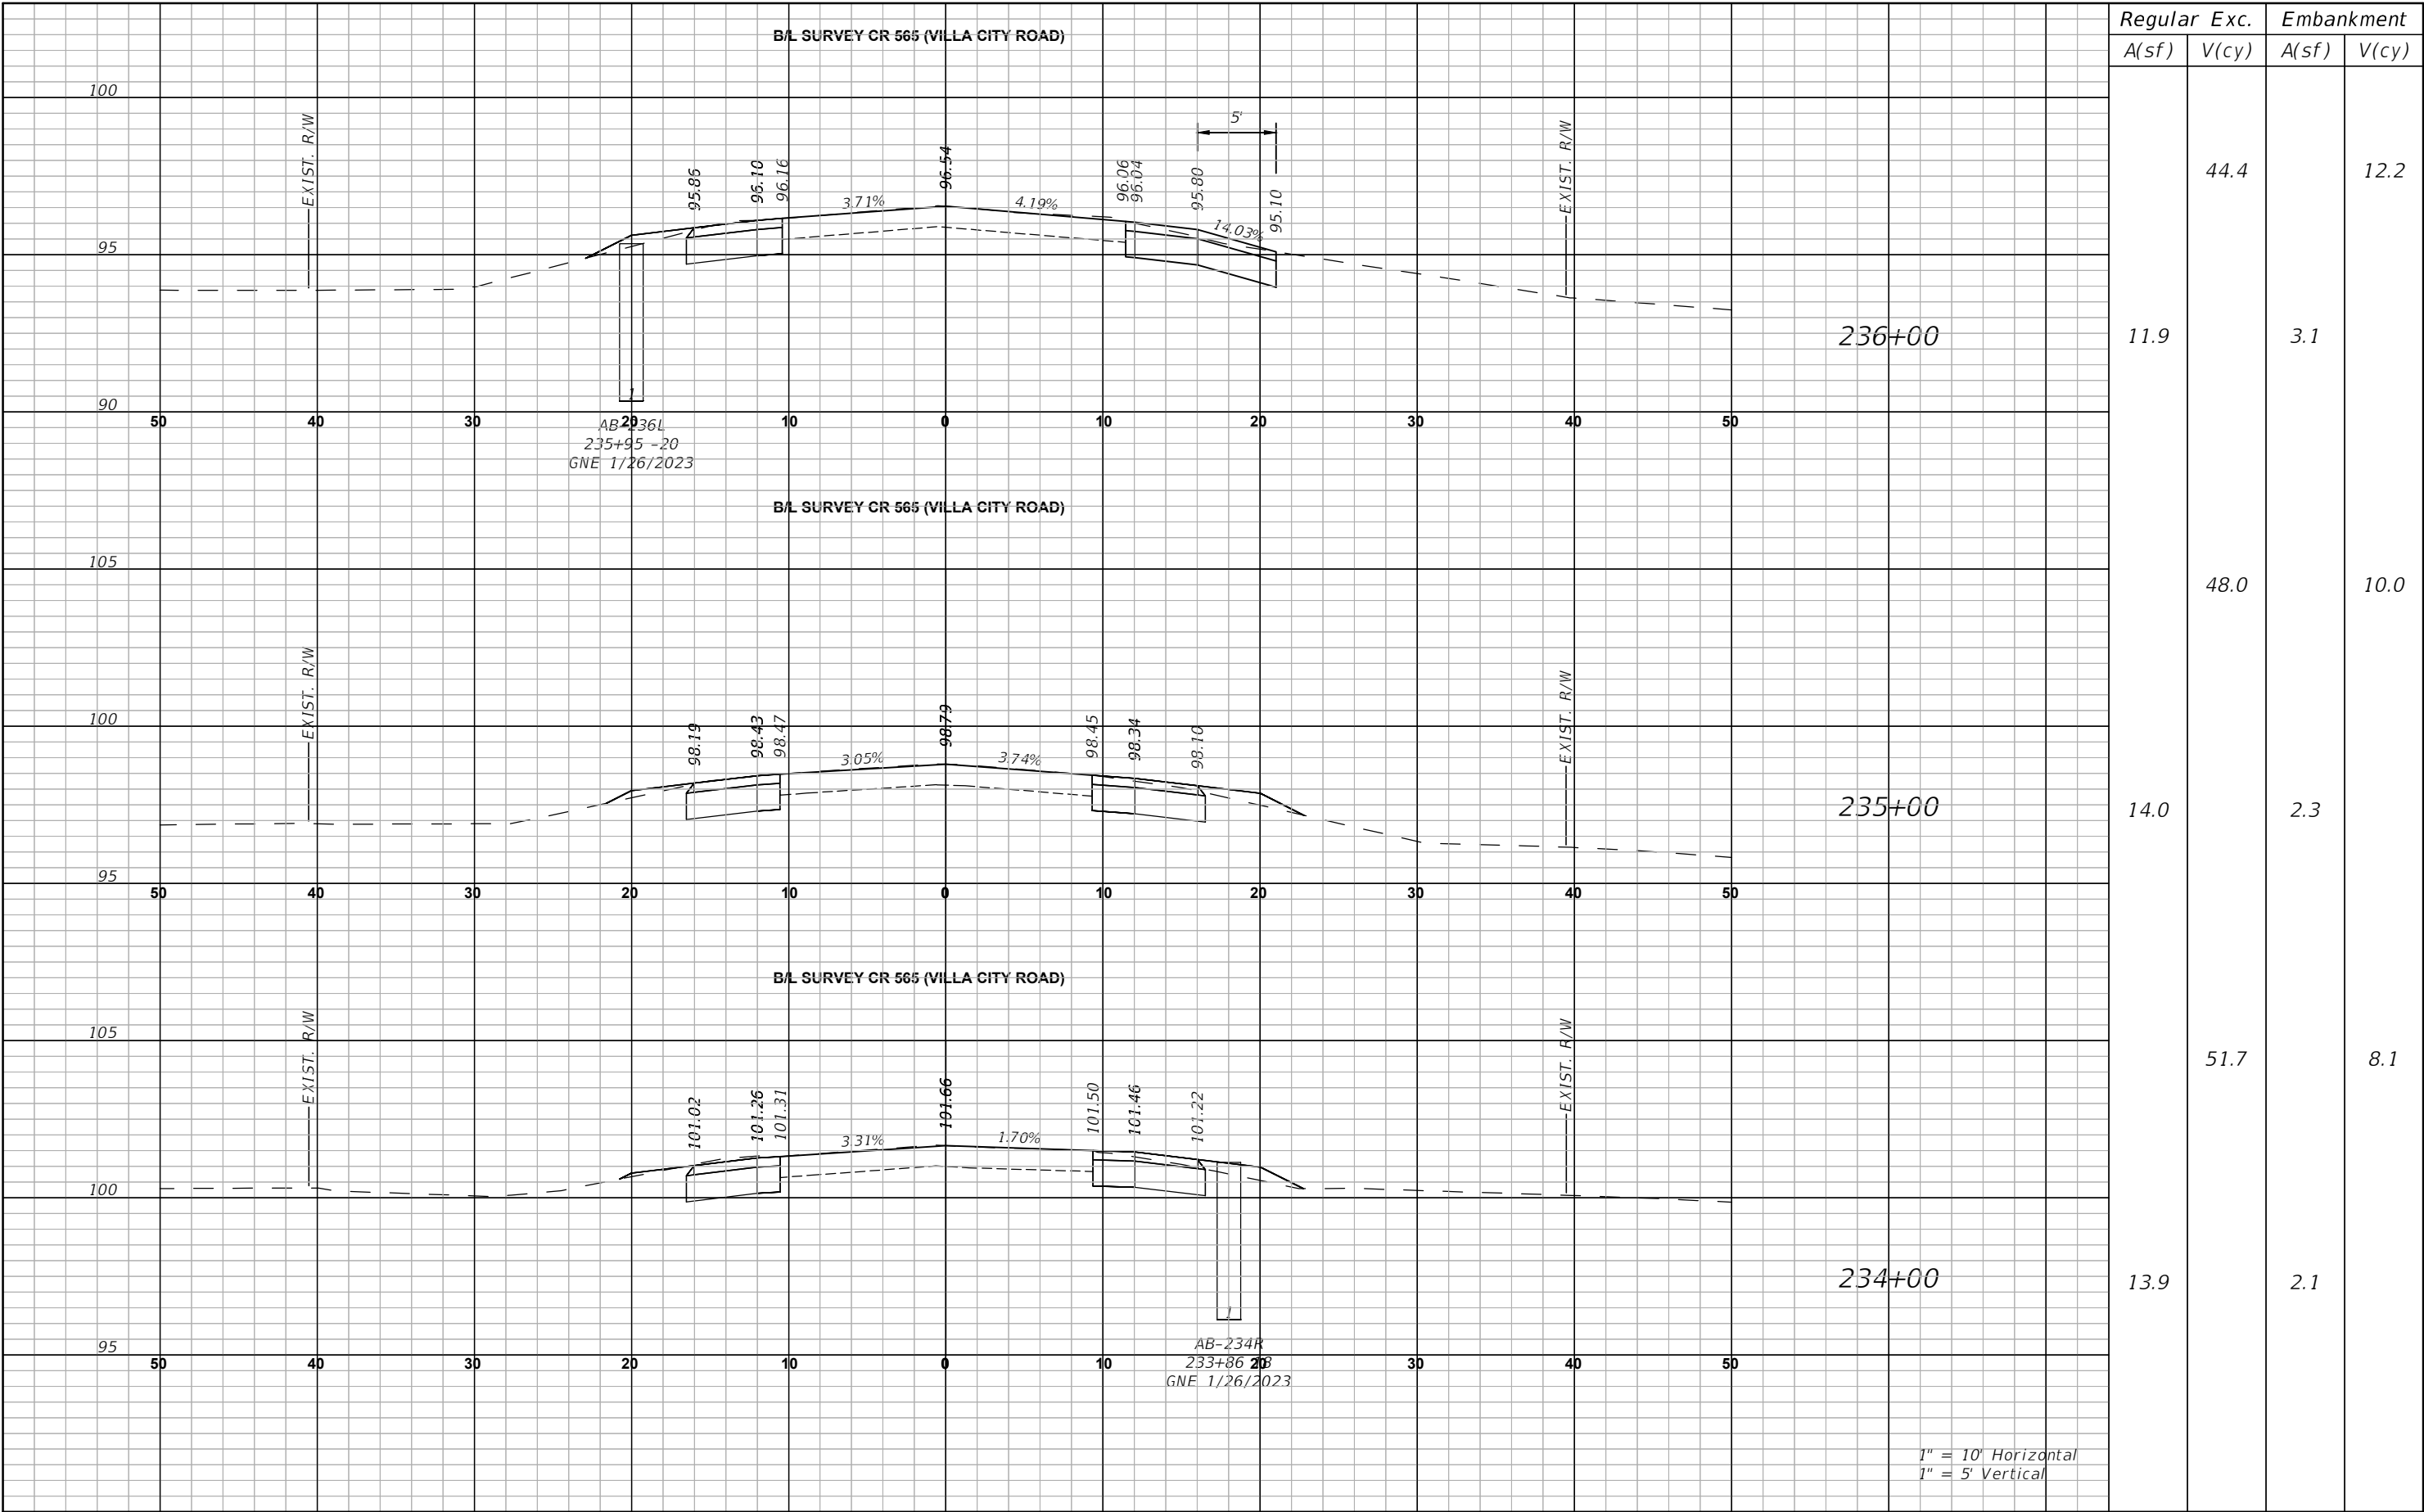


REVISIONS		 LAKE COUNTY 315 WEST MAIN STREET TAVARES, FL 32778	BURGESS & NIPLE JOHN DEE, P.E. P.E. LICENSE NUMBER 60053 1800 PEMBROOK DRIVE, SUITE 265 ORLANDO, FL 32810 CERTIFICATE OF AUTHORIZATION 9853	CR 565 (VILLA CITY ROAD) FROM NORTH OF SR 50 TO SOUTH OF US 27 FPID NO. 447609-1-58-01	CROSS SECTIONS (71)	SHEET NO.	
DATE	DESCRIPTION					116	

THE OFFICIAL RECORD OF THIS SHEET IS THE ELECTRONIC FILE DIGITALLY SIGNED AND SEALED UNDER RULE 61G15-23.004, F.A.C.

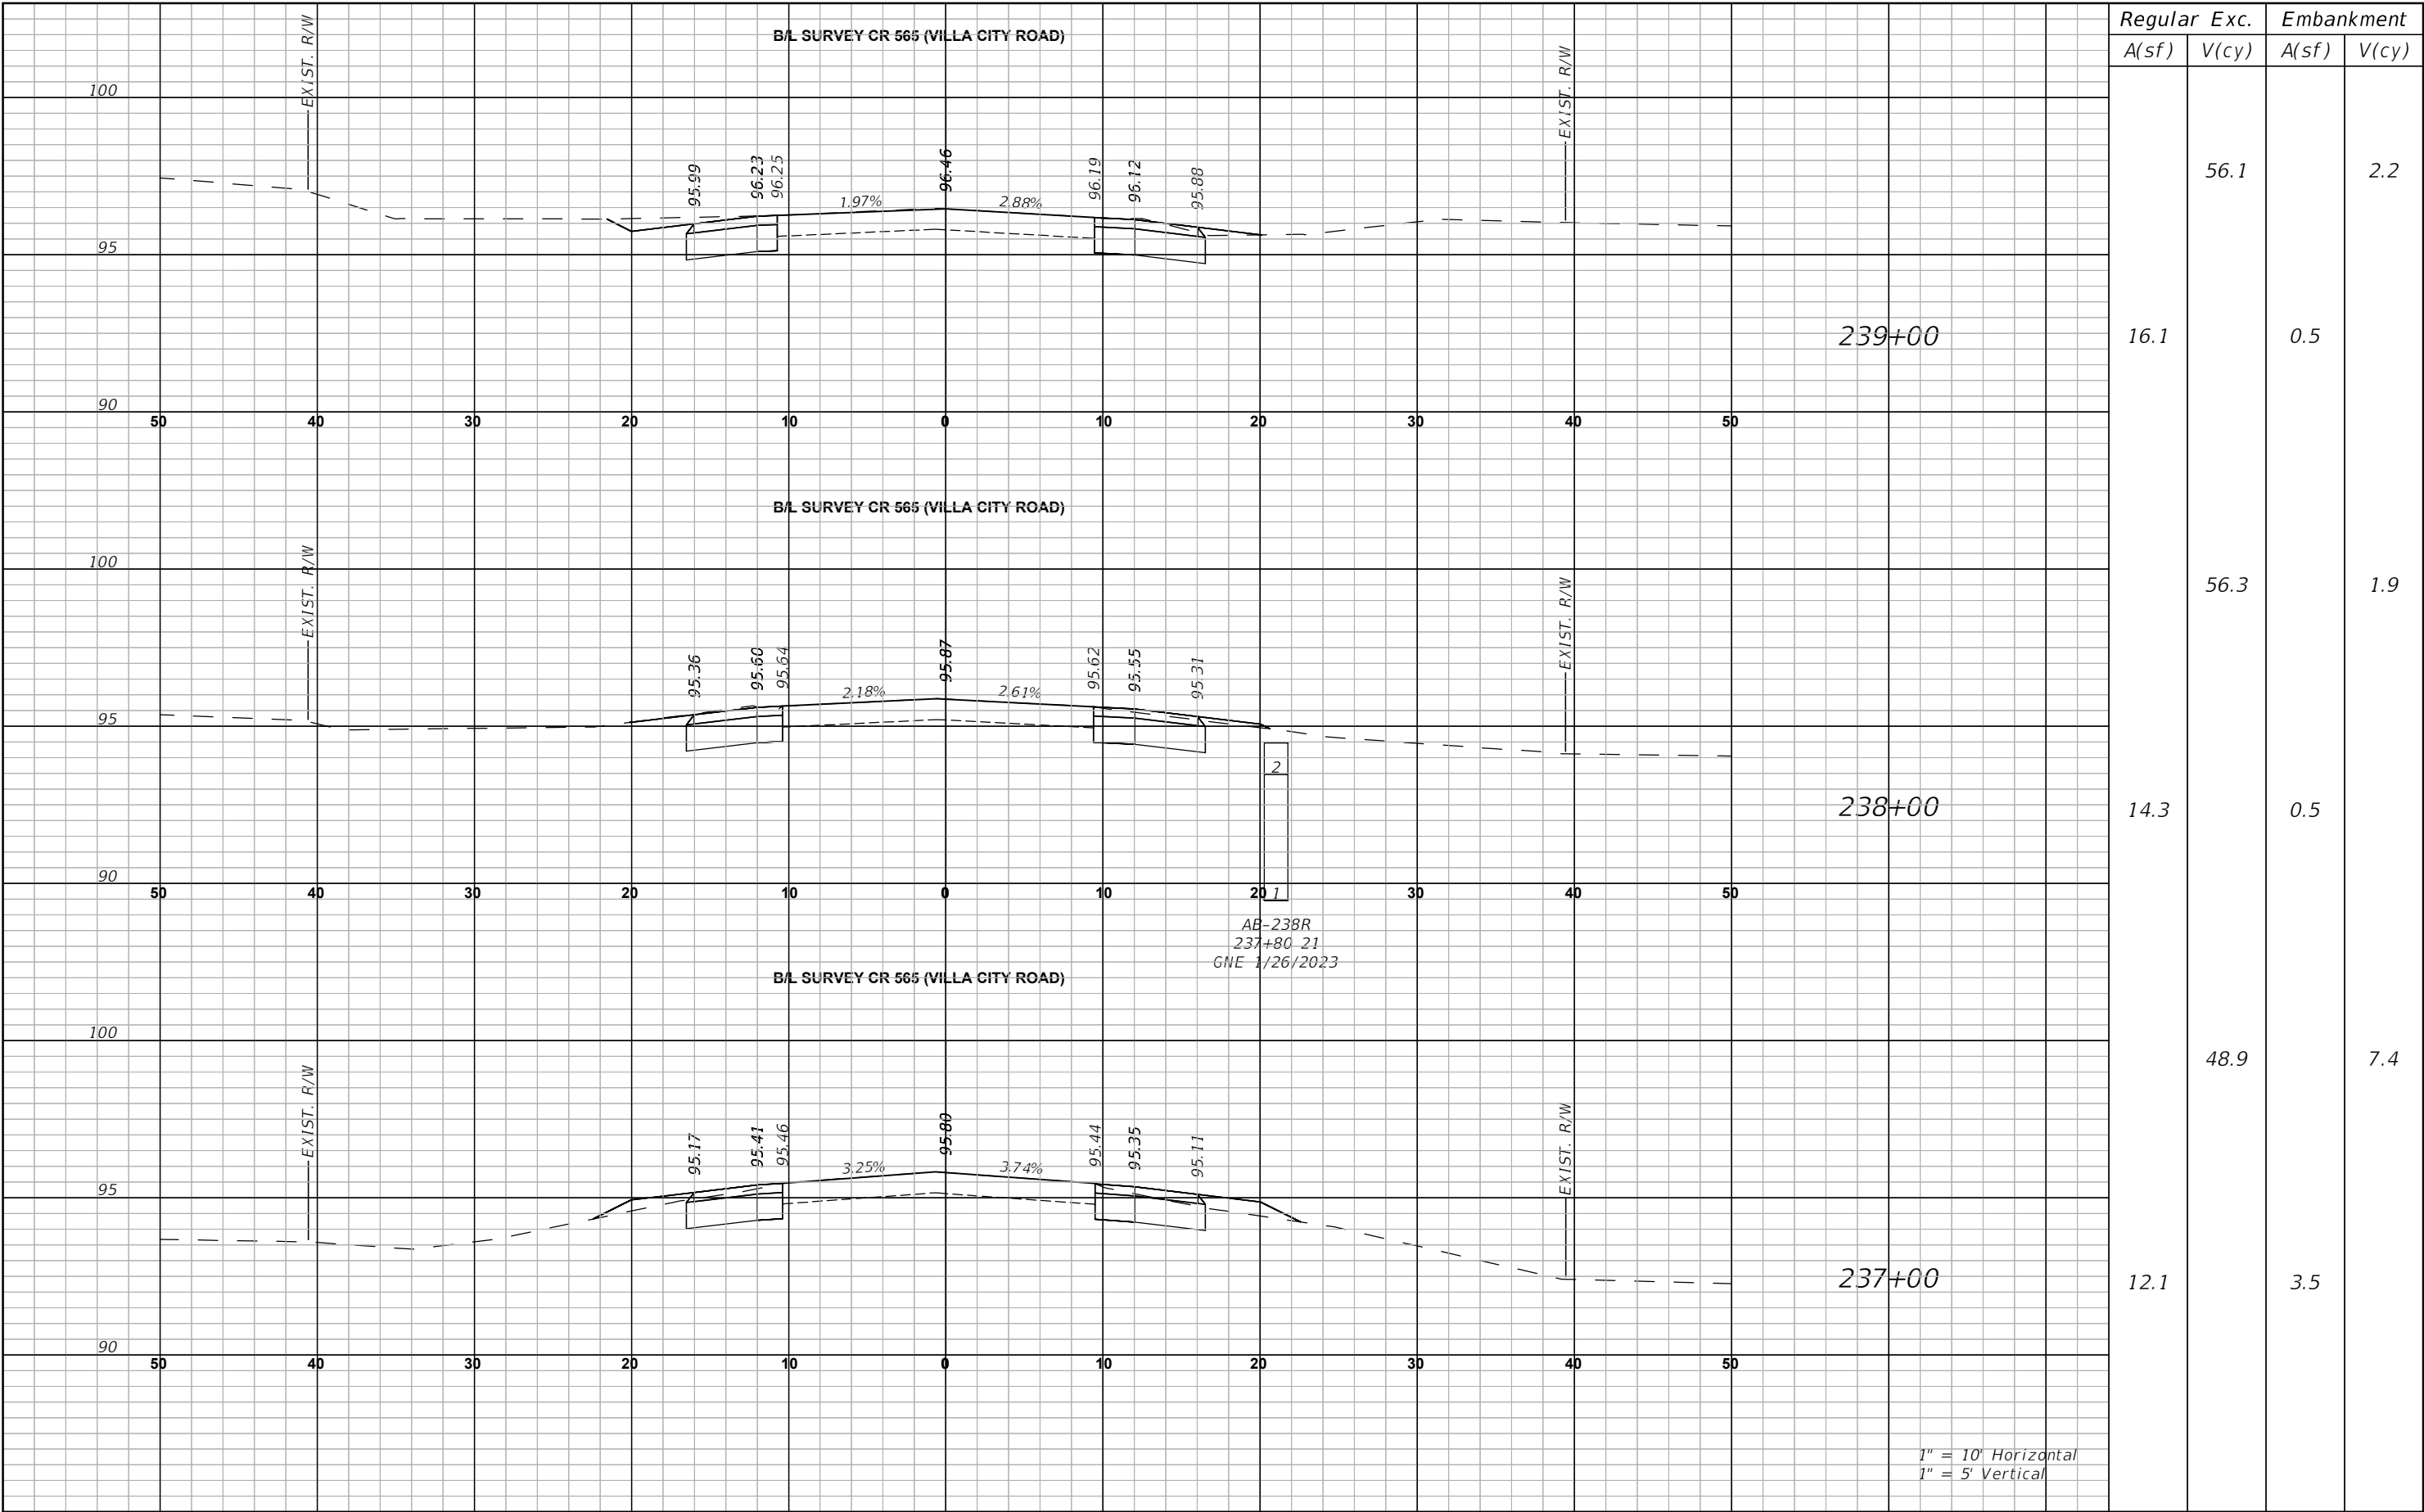

REVISIONS		LAKE COUNTY, FL REAL FLORIDA • REAL CLOSE	LAKE COUNTY 315 WEST MAIN STREET TAVARES, FL 32778	BURGESS & NIPLE JOHN DEE, P.E. P.E. LICENSE NUMBER 60053 1800 PEMBROOK DRIVE, SUITE 265 ORLANDO, FL 32810 CERTIFICATE OF AUTHORIZATION 9853	CR 565 (VILLA CITY ROAD) FROM NORTH OF SR 50 TO SOUTH OF US 27 FPID NO. 447609-1-58-01	CROSS SECTIONS (72)		SHEET NO.	
DATE	DESCRIPTION							117	

THE OFFICIAL RECORD OF THIS SHEET IS THE ELECTRONIC FILE DIGITALLY SIGNED AND SEALED UNDER RULE 61G15-23.004, F.A.C.

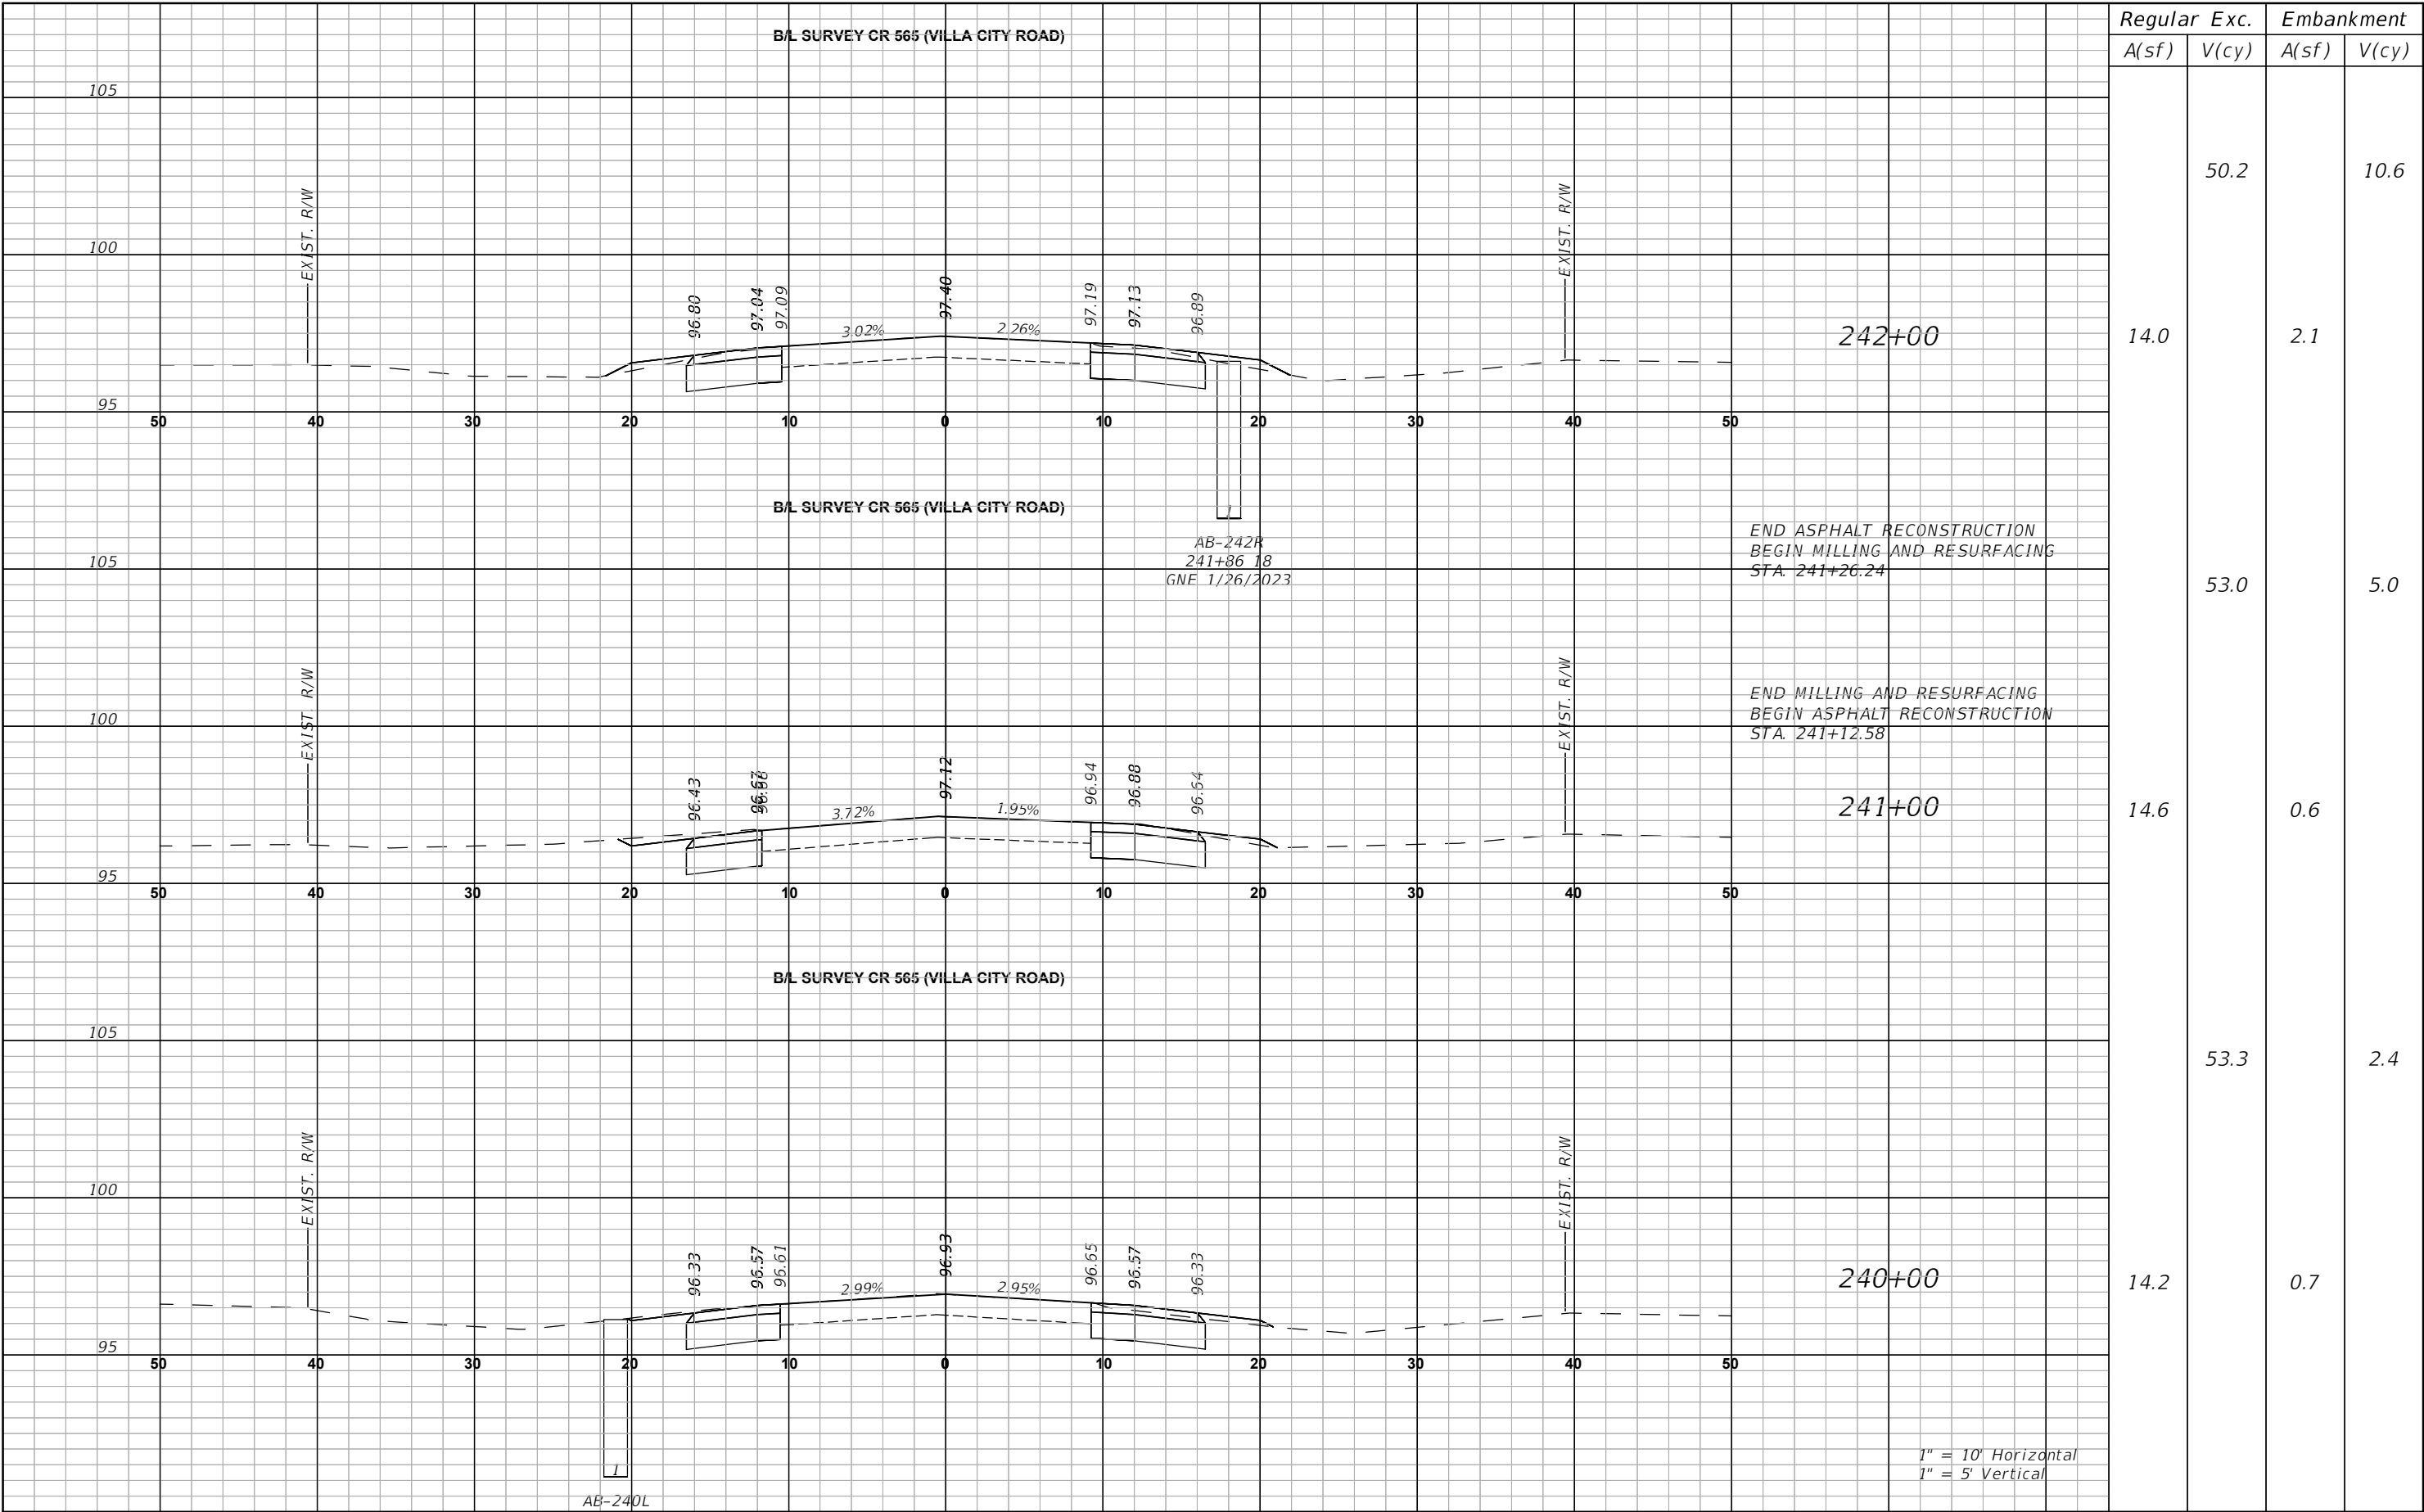

Regular	Exc.	Embankment	
		A(sf)	V(cy)
14.0	50.2	2.1	10.6
53.0			5.0
14.6	0.6		
53.3			2.4
14.2	0.7		

DATE

REVISIONS
DESCRIPTION



LAKE COUNTY, FL
REAL FLORIDA • REAL CLOSE

LAKE COUNTY

315 WEST MAIN STREET
TAVARES, FL 32778

BURGESS & NIPLE

JOHN DEE, P.E.
P.E. LICENSE NUMBER 60053
1800 PEMBROOK DRIVE, SUITE 265
ORLANDO, FL 32810
CERTIFICATE OF AUTHORIZATION 9853

CR 565 (VILLA CITY ROAD)

FROM NORTH OF SR 50 TO SOUTH OF US 27


FPID NO. 447609-1-58-01

CROSS SECTIONS (73)

SHEET NO.
118

THE OFFICIAL RECORD OF THIS SHEET IS THE ELECTRONIC FILE DIGITALLY SIGNED AND SEALED UNDER RULE 61G15-23.004, F.A.C.

John Hutchison 5/26/2026 11:17:27 AM P:\PR60605\CAD\Roadway\RD\XSRD03.dwg

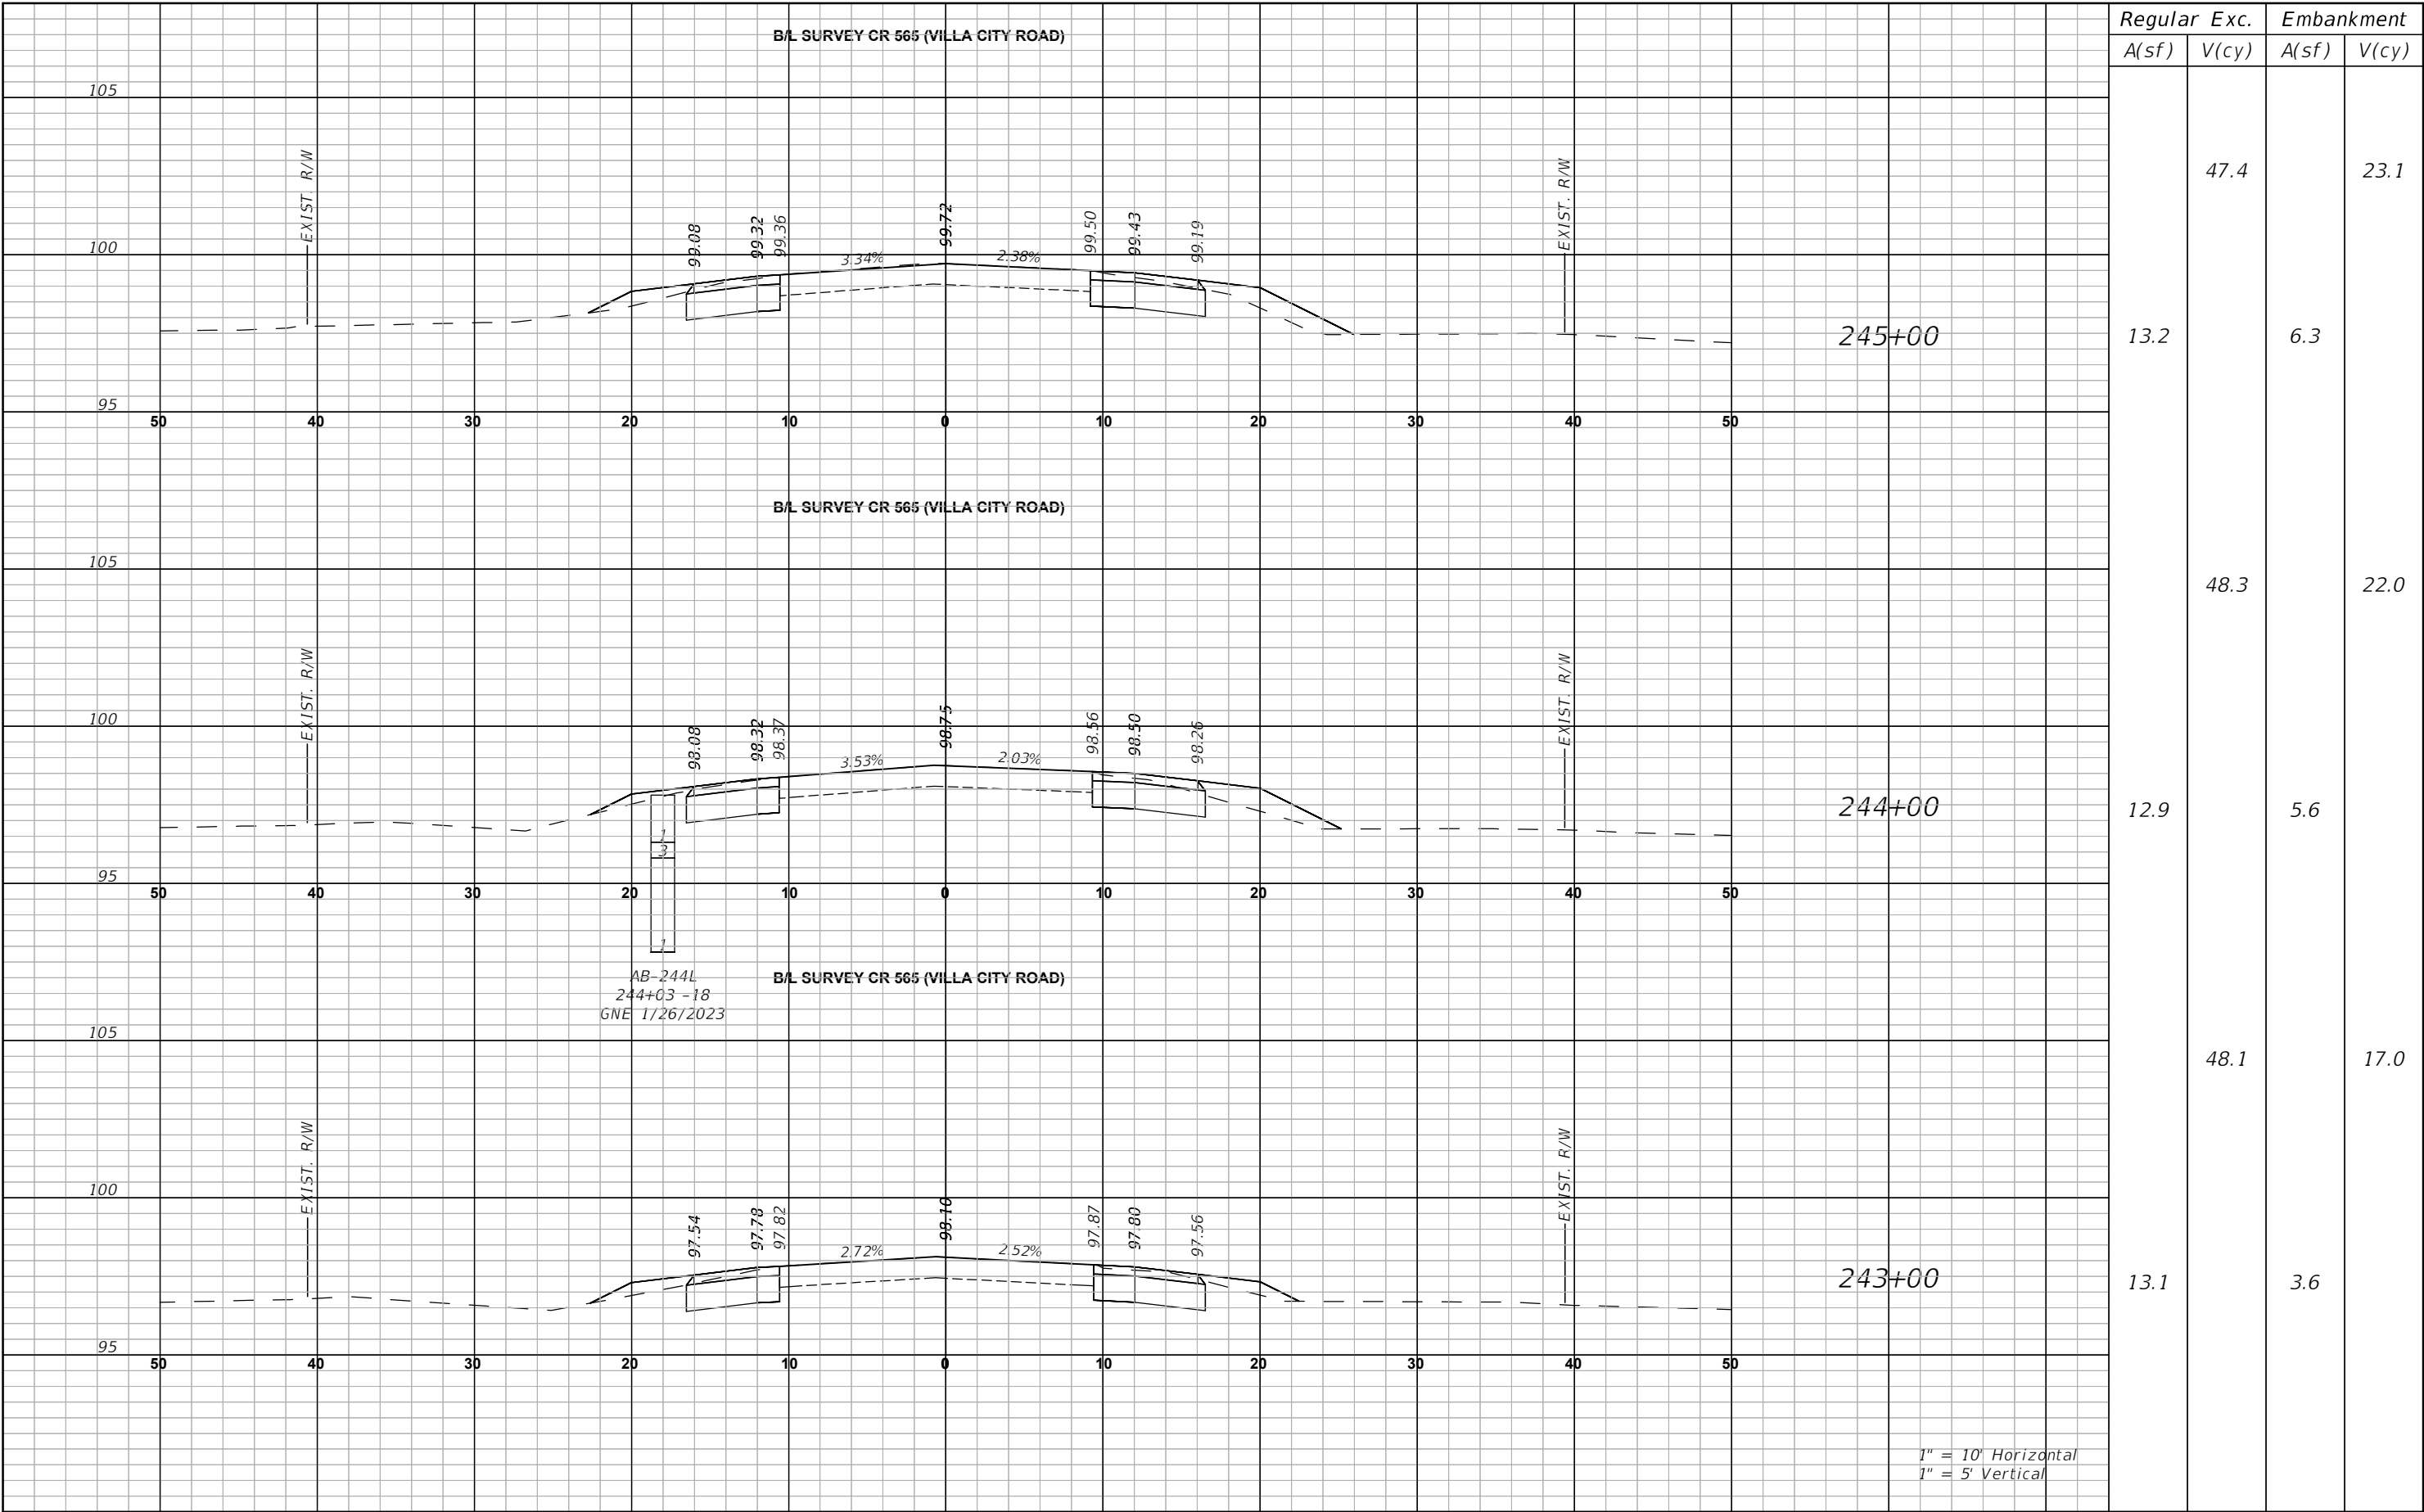

Regular A(sf)	Exc. V(cy)	Embankment	
		A(sf)	V(cy)
13.2	47.4	6.3	23.1
12.9	48.3	5.6	22.0
13.1	48.1	3.6	17.0

DATE

REVISIONS
DESCRIPTION



LAKE COUNTY
315 WEST MAIN STREET
TAVARES, FL 32778

BURGESS & NIPLE
JOHN DEE, P.E.
P.E. LICENSE NUMBER 60053
1800 PEMBROOK DRIVE, SUITE 265
ORLANDO, FL 32810
CERTIFICATE OF AUTHORIZATION 9853


CR 565 (VILLA CITY ROAD)
FROM NORTH OF SR 50 TO SOUTH OF US 27
FPID NO. 447609-1-58-01

CROSS SECTIONS (74)

SHEET NO.
119

THE OFFICIAL RECORD OF THIS SHEET IS THE ELECTRONIC FILE DIGITALLY SIGNED AND SEALED UNDER RULE 61G15-23.004, F.A.C.

John Hutchison 5/26/2026 11:17:32 AM P:\PR60605\CAD\Roadway\RD\XSRD03.dwg

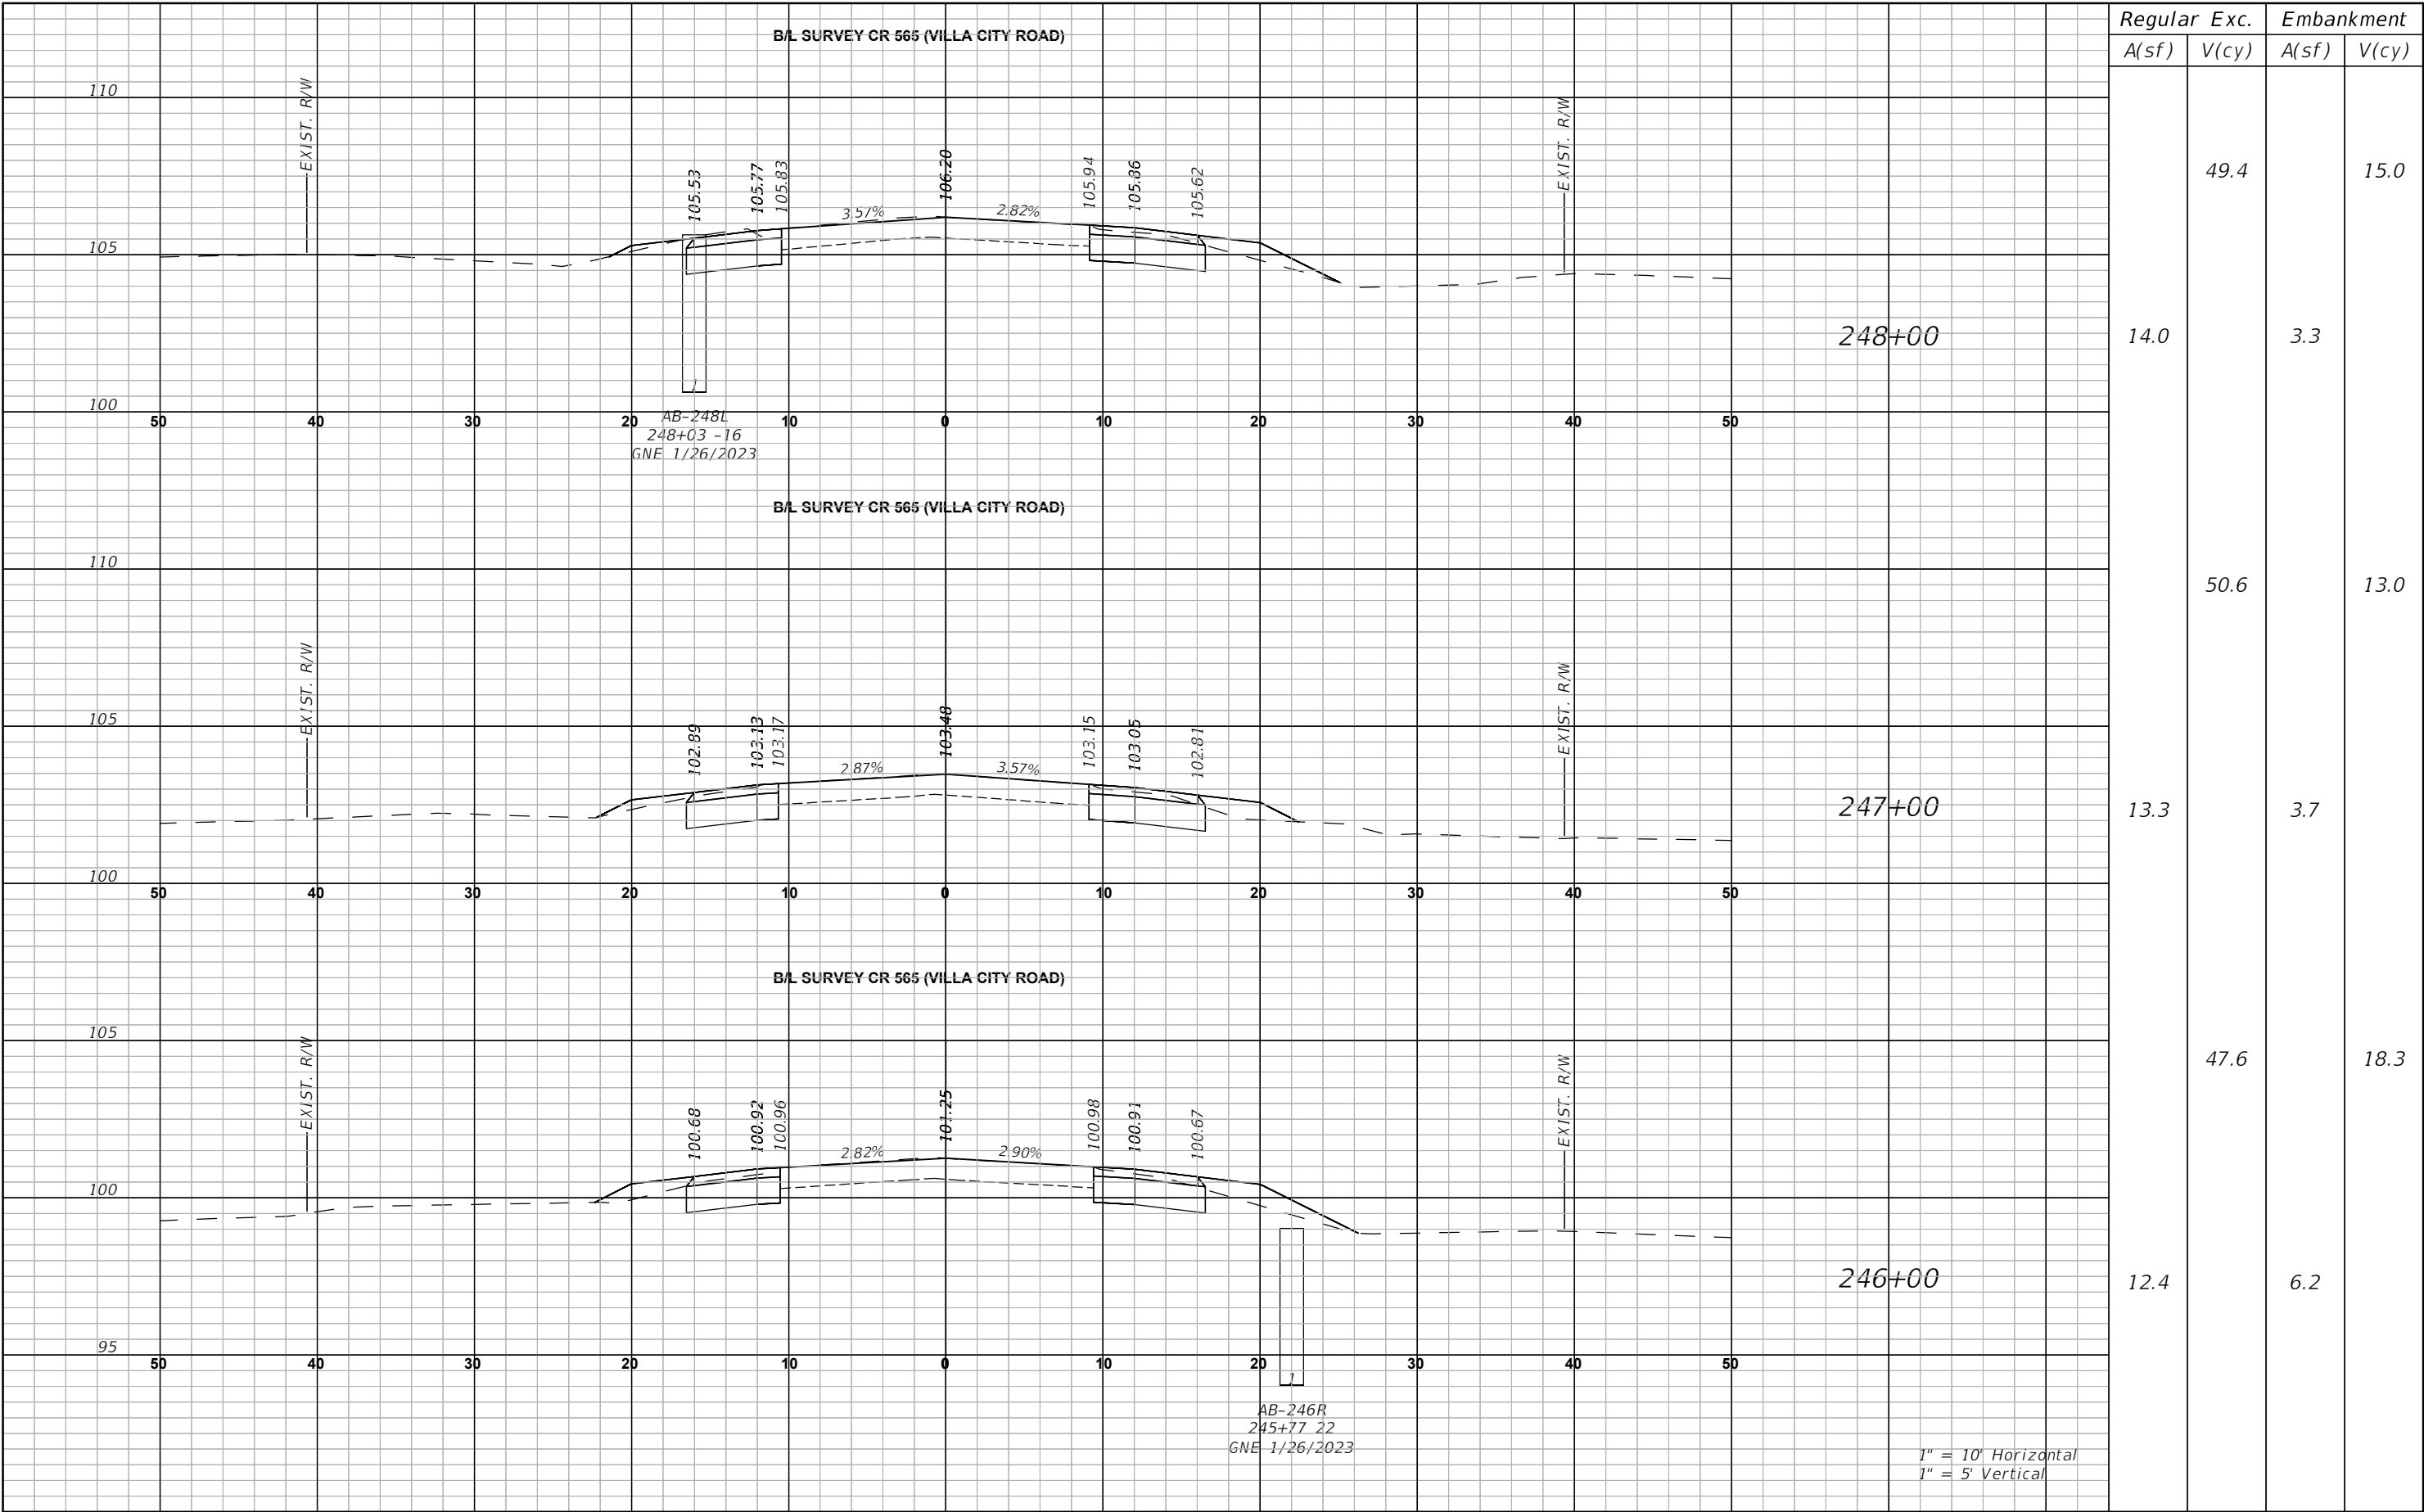

Regular		Exc.	Embankment	
A(sf)	V(cy)		A(sf)	V(cy)
14.0	49.4	3.3	15.0	13.0
13.3	50.6	3.7	18.3	12.4
12.4	47.6	6.2		

DATE

REVISIONS
DESCRIPTION



LAKE COUNTY
315 WEST MAIN STREET
TAVARES, FL 32778

BURGESS & NIPLE
JOHN DEE, P.E.
P.E. LICENSE NUMBER 60053
1800 PEMBROOK DRIVE, SUITE 265
ORLANDO, FL 32810
CERTIFICATE OF AUTHORIZATION 9853


CR 565 (VILLA CITY ROAD)
FROM NORTH OF SR 50 TO SOUTH OF US 27
FPID NO. 447609-1-58-01

CROSS SECTIONS (75)

SHEET NO.
120


THE OFFICIAL RECORD OF THIS SHEET IS THE ELECTRONIC FILE DIGITALLY SIGNED AND SEALED UNDER RULE 61G15-23.004, F.A.C.

John Hutchison 5/26/2026 11:17:38 AM P:\PR60605\CAD\Roadway\RD\XSRD03.dwg

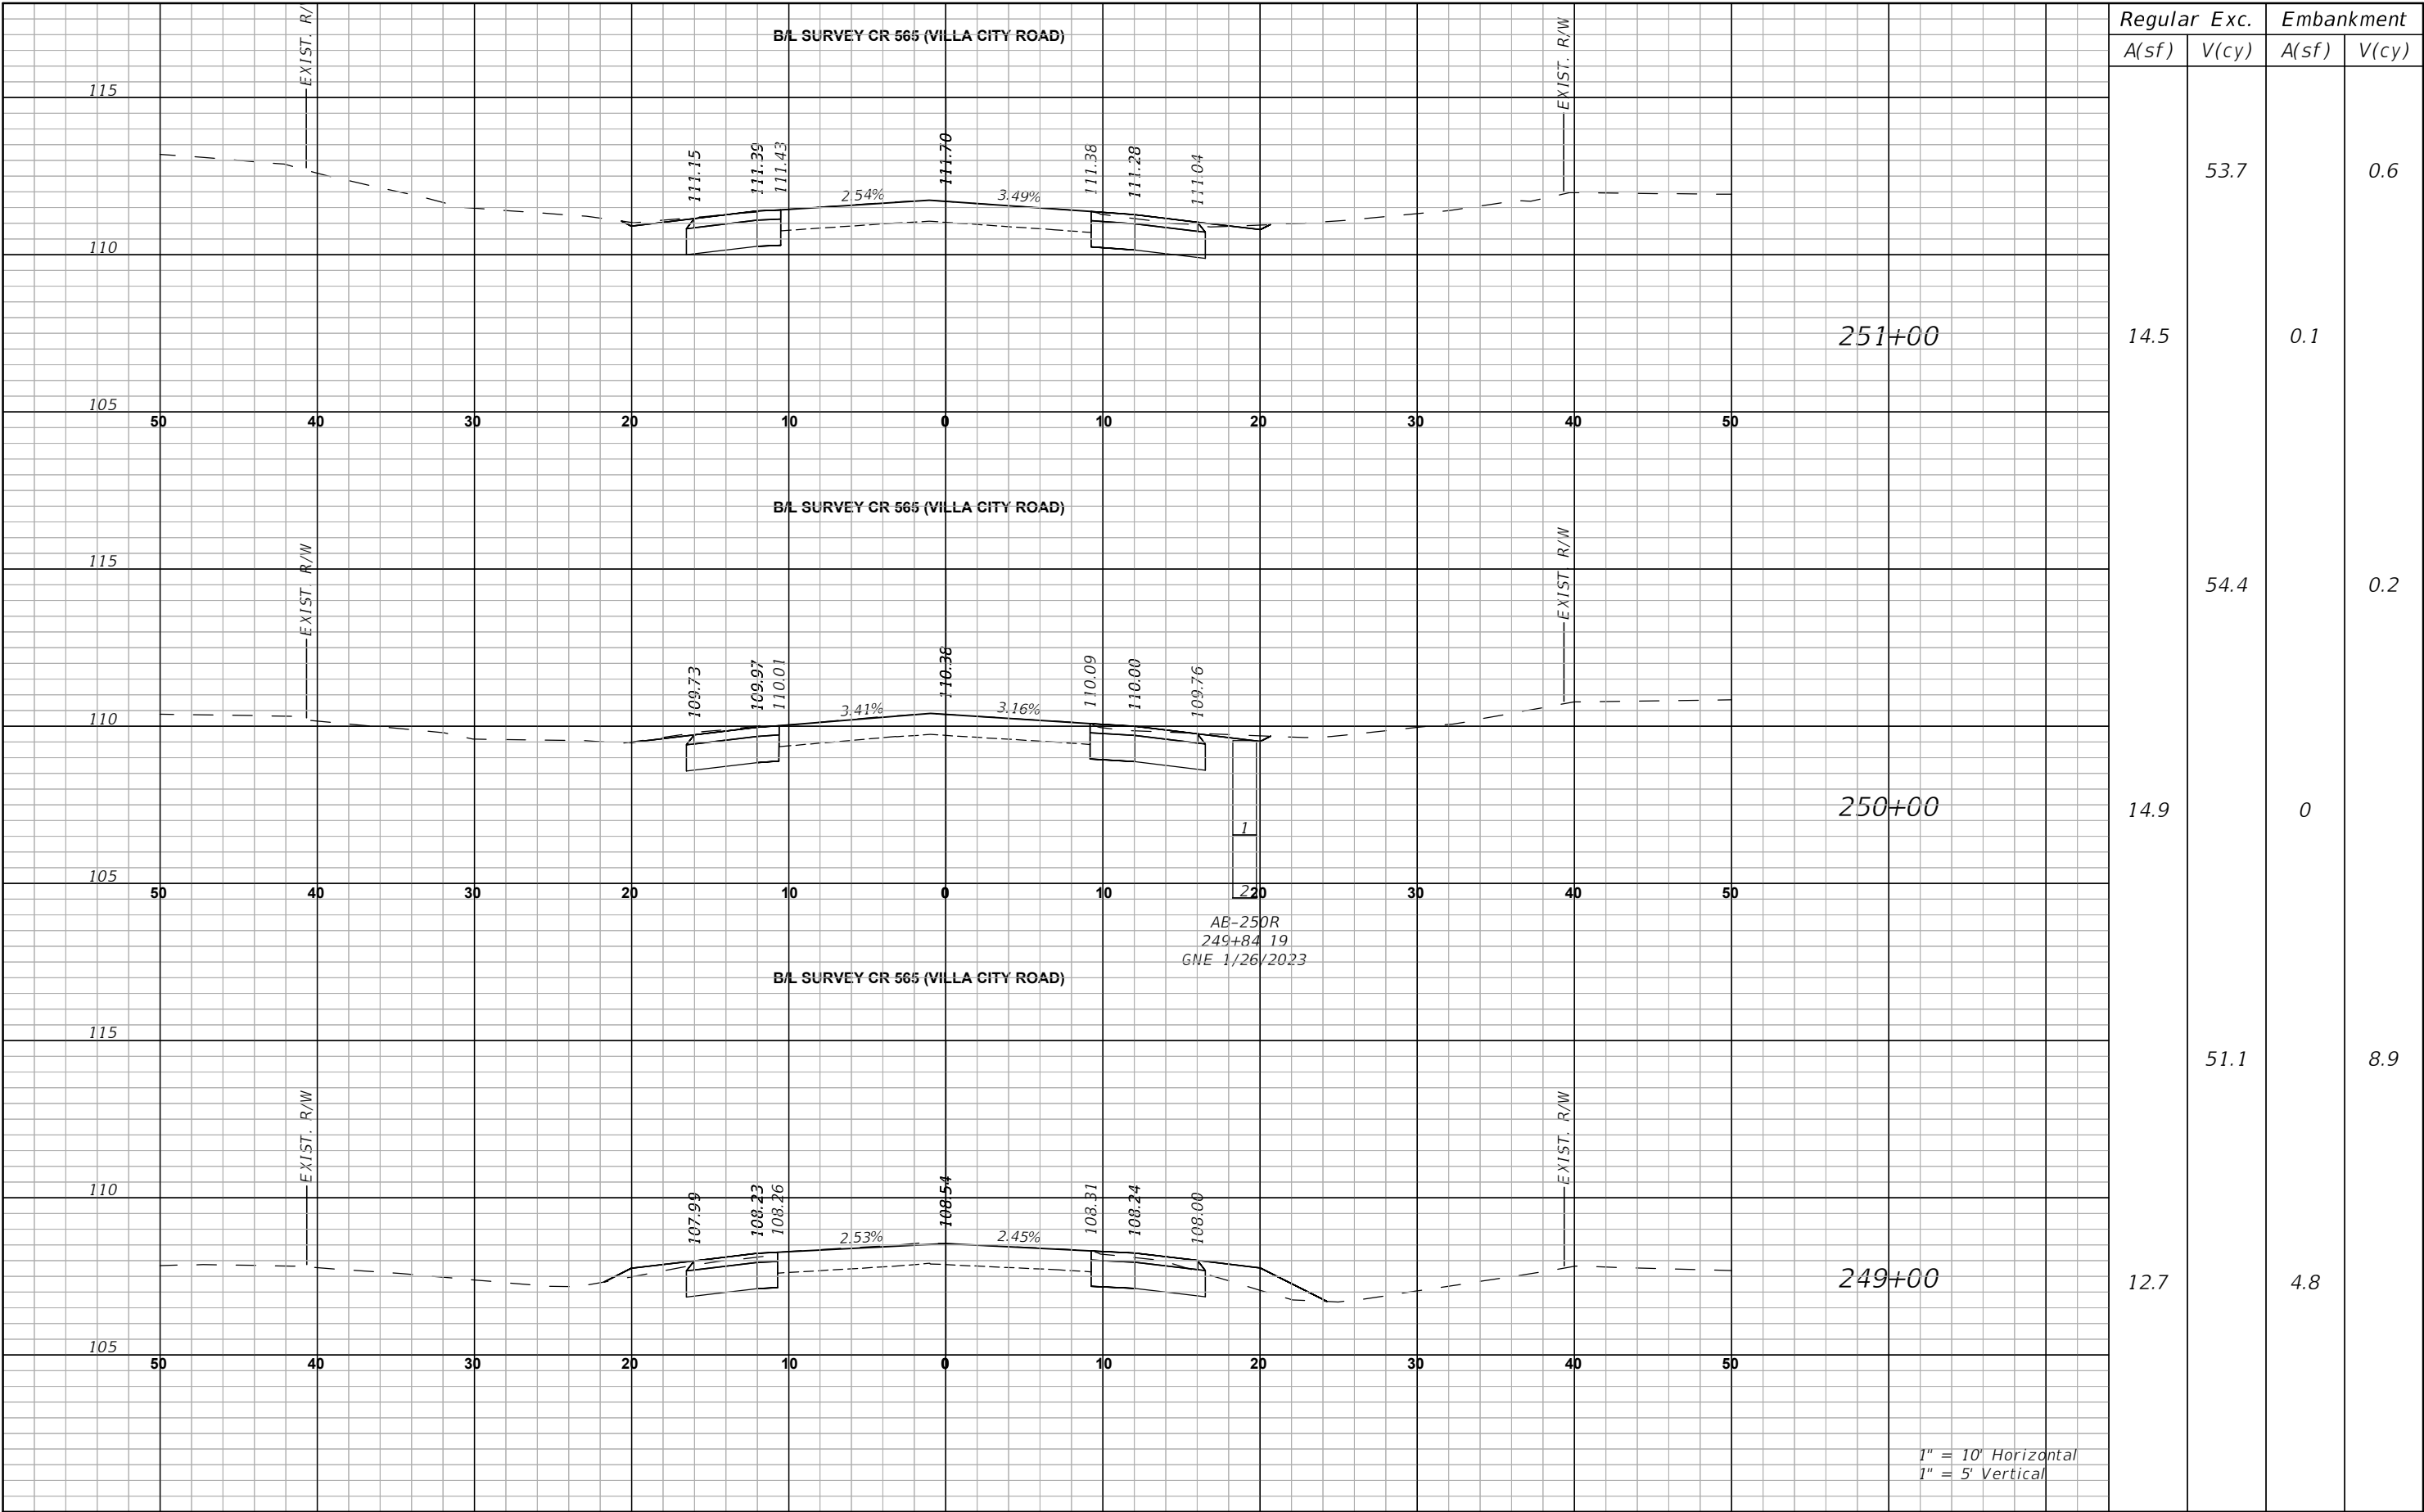


REVISIONS		 LAKE COUNTY 315 WEST MAIN STREET TAVARES, FL 32778	BURGESS & NIPLE JOHN DEE, P.E. P.E. LICENSE NUMBER 60053 1800 PEMBROOK DRIVE, SUITE 265 ORLANDO, FL 32810 CERTIFICATE OF AUTHORIZATION 9853	CR 565 (VILLA CITY ROAD) FROM NORTH OF SR 50 TO SOUTH OF US 27 FPID NO. 447609-1-58-01	CROSS SECTIONS (76)	SHEET NO.
DATE	DESCRIPTION					121

THE OFFICIAL RECORD OF THIS SHEET IS THE ELECTRONIC FILE DIGITALLY SIGNED AND SEALED UNDER RULE 61G15-23.004, F.A.C.

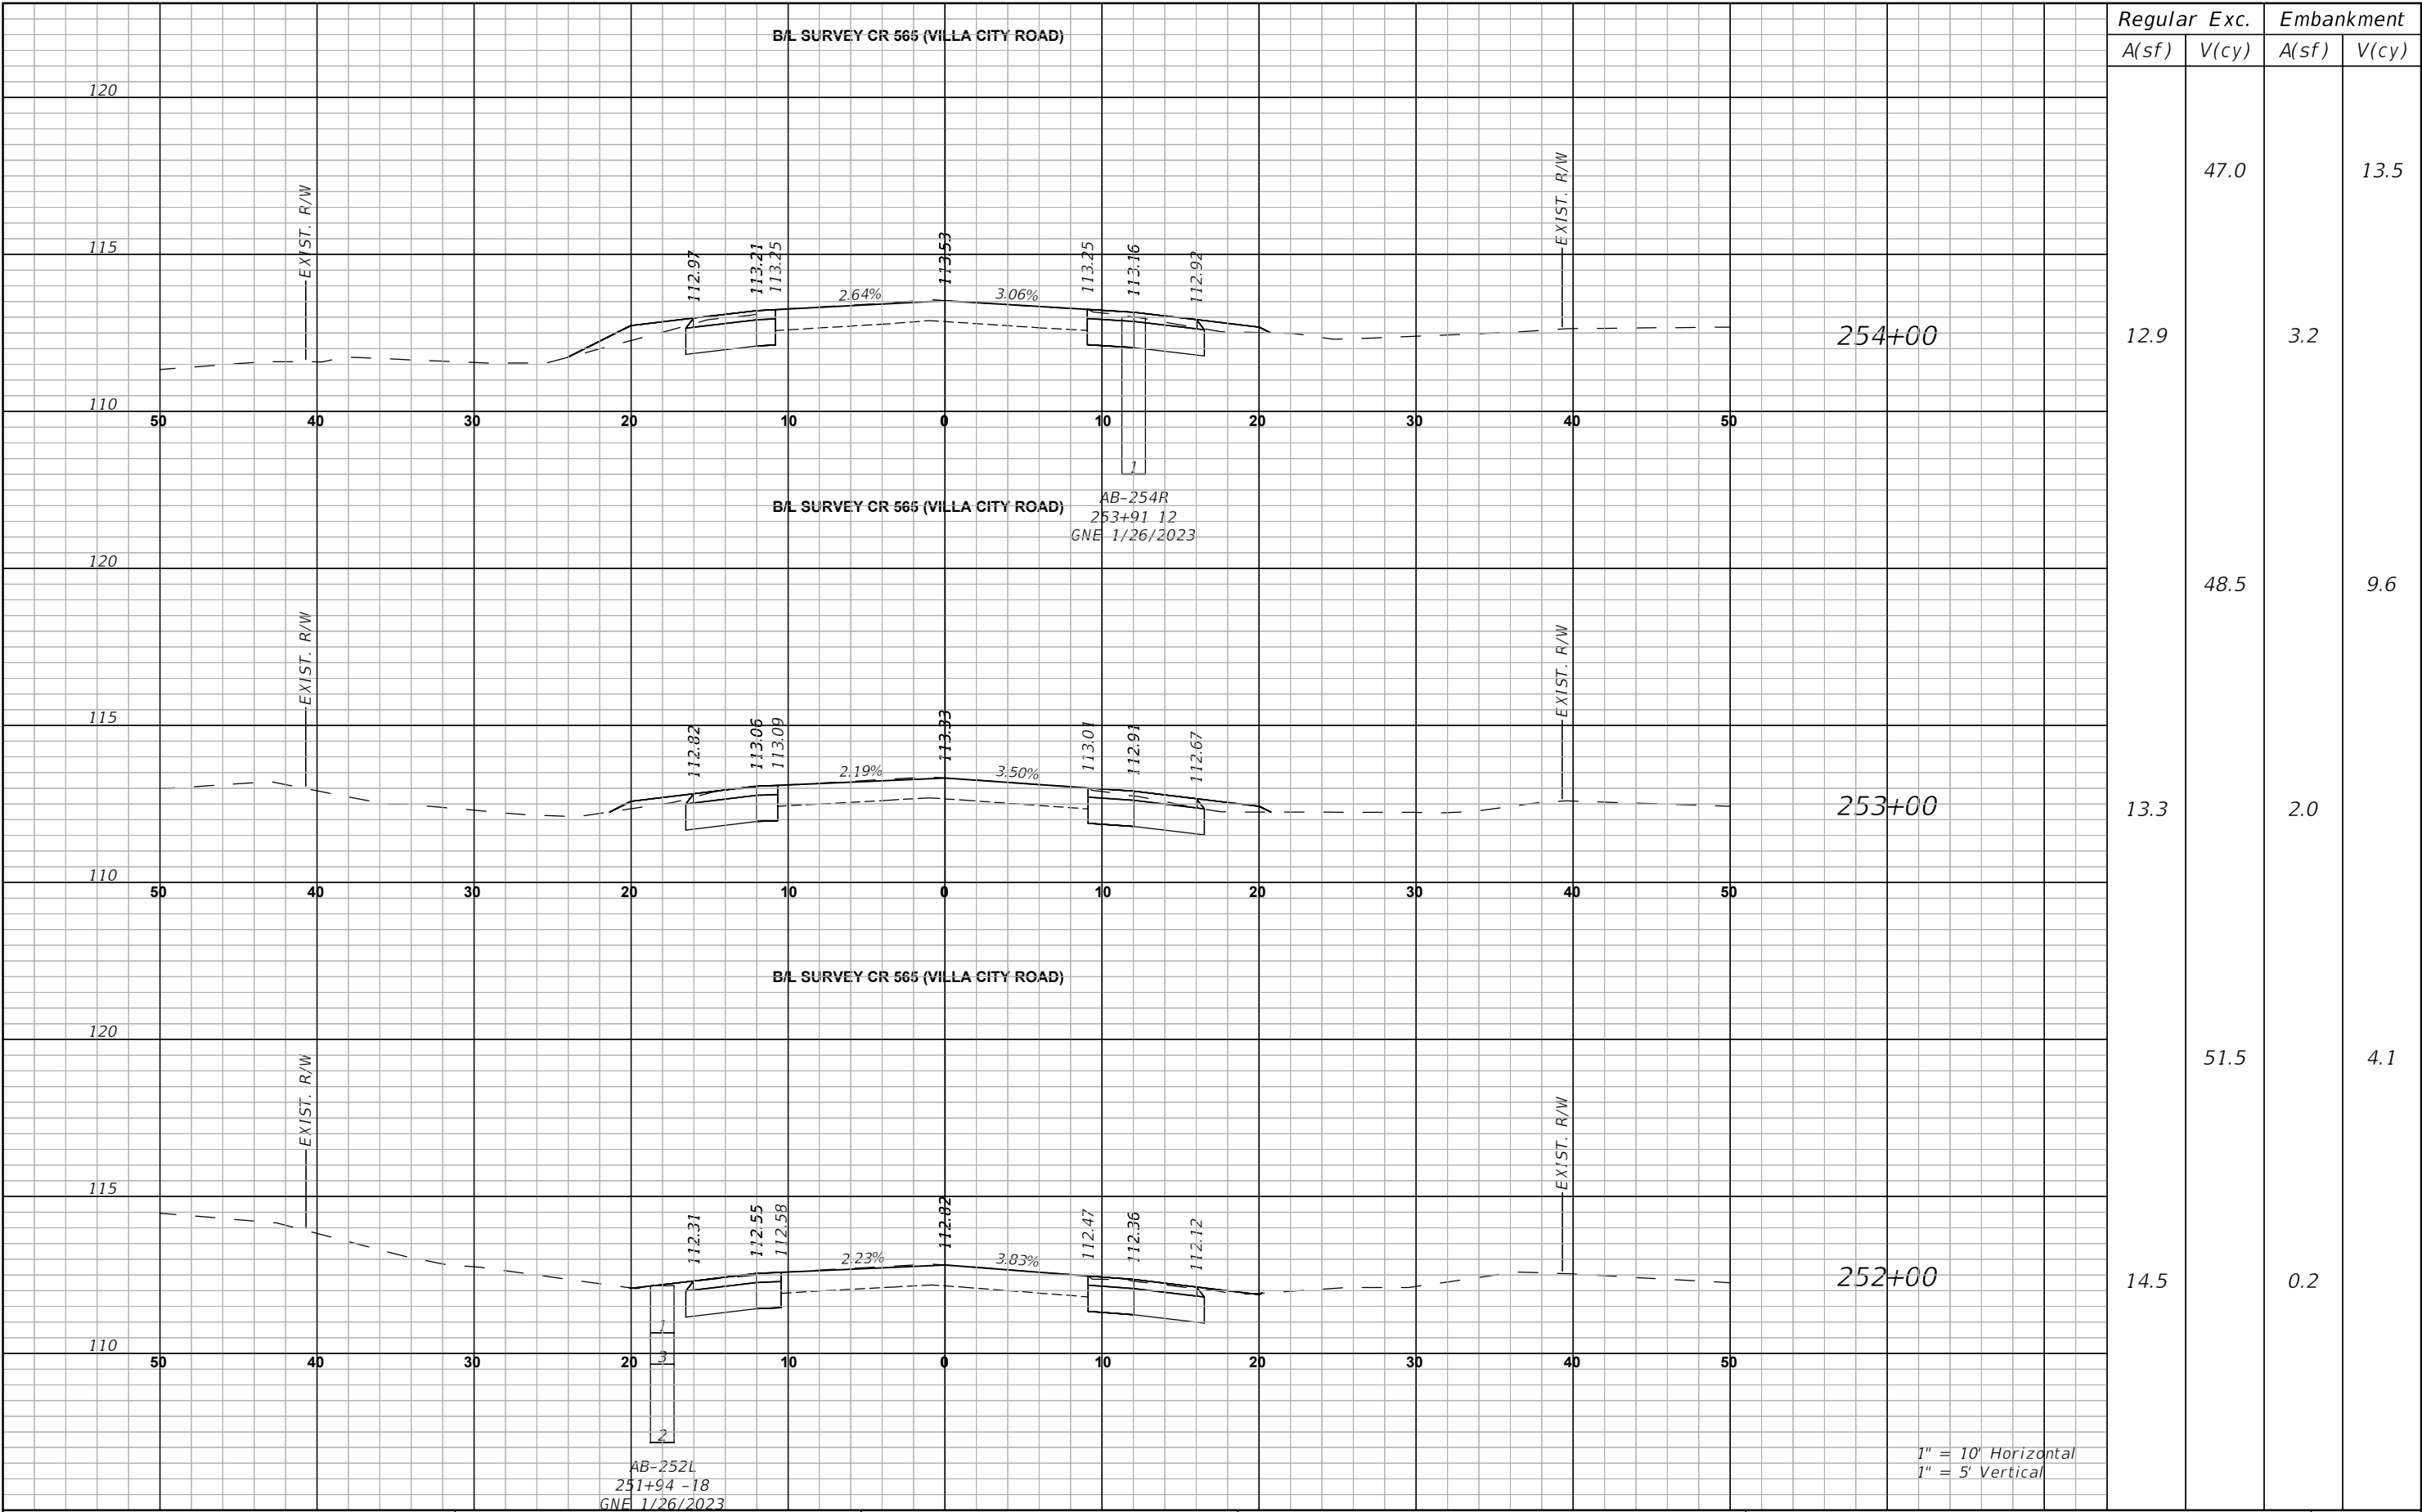


REVISIONS		 LAKE COUNTY, FL REAL FLORIDA • REAL CLOSE	LAKE COUNTY 315 WEST MAIN STREET TAVARES, FL 32778	BURGESS & NIPLE JOHN DEE, P.E. P.E. LICENSE NUMBER 60053 1800 PEMBROOK DRIVE, SUITE 265 ORLANDO, FL 32810 CERTIFICATE OF AUTHORIZATION 9853	CR 565 (VILLA CITY ROAD) FROM NORTH OF SR 50 TO SOUTH OF US 27 FPID NO. 447609-1-58-01	CROSS SECTIONS (77)		SHEET NO. 122
DATE	DESCRIPTION							

THE OFFICIAL RECORD OF THIS SHEET IS THE ELECTRONIC FILE DIGITALLY SIGNED AND SEALED UNDER RULE 61G15-23.004, F.A.C.

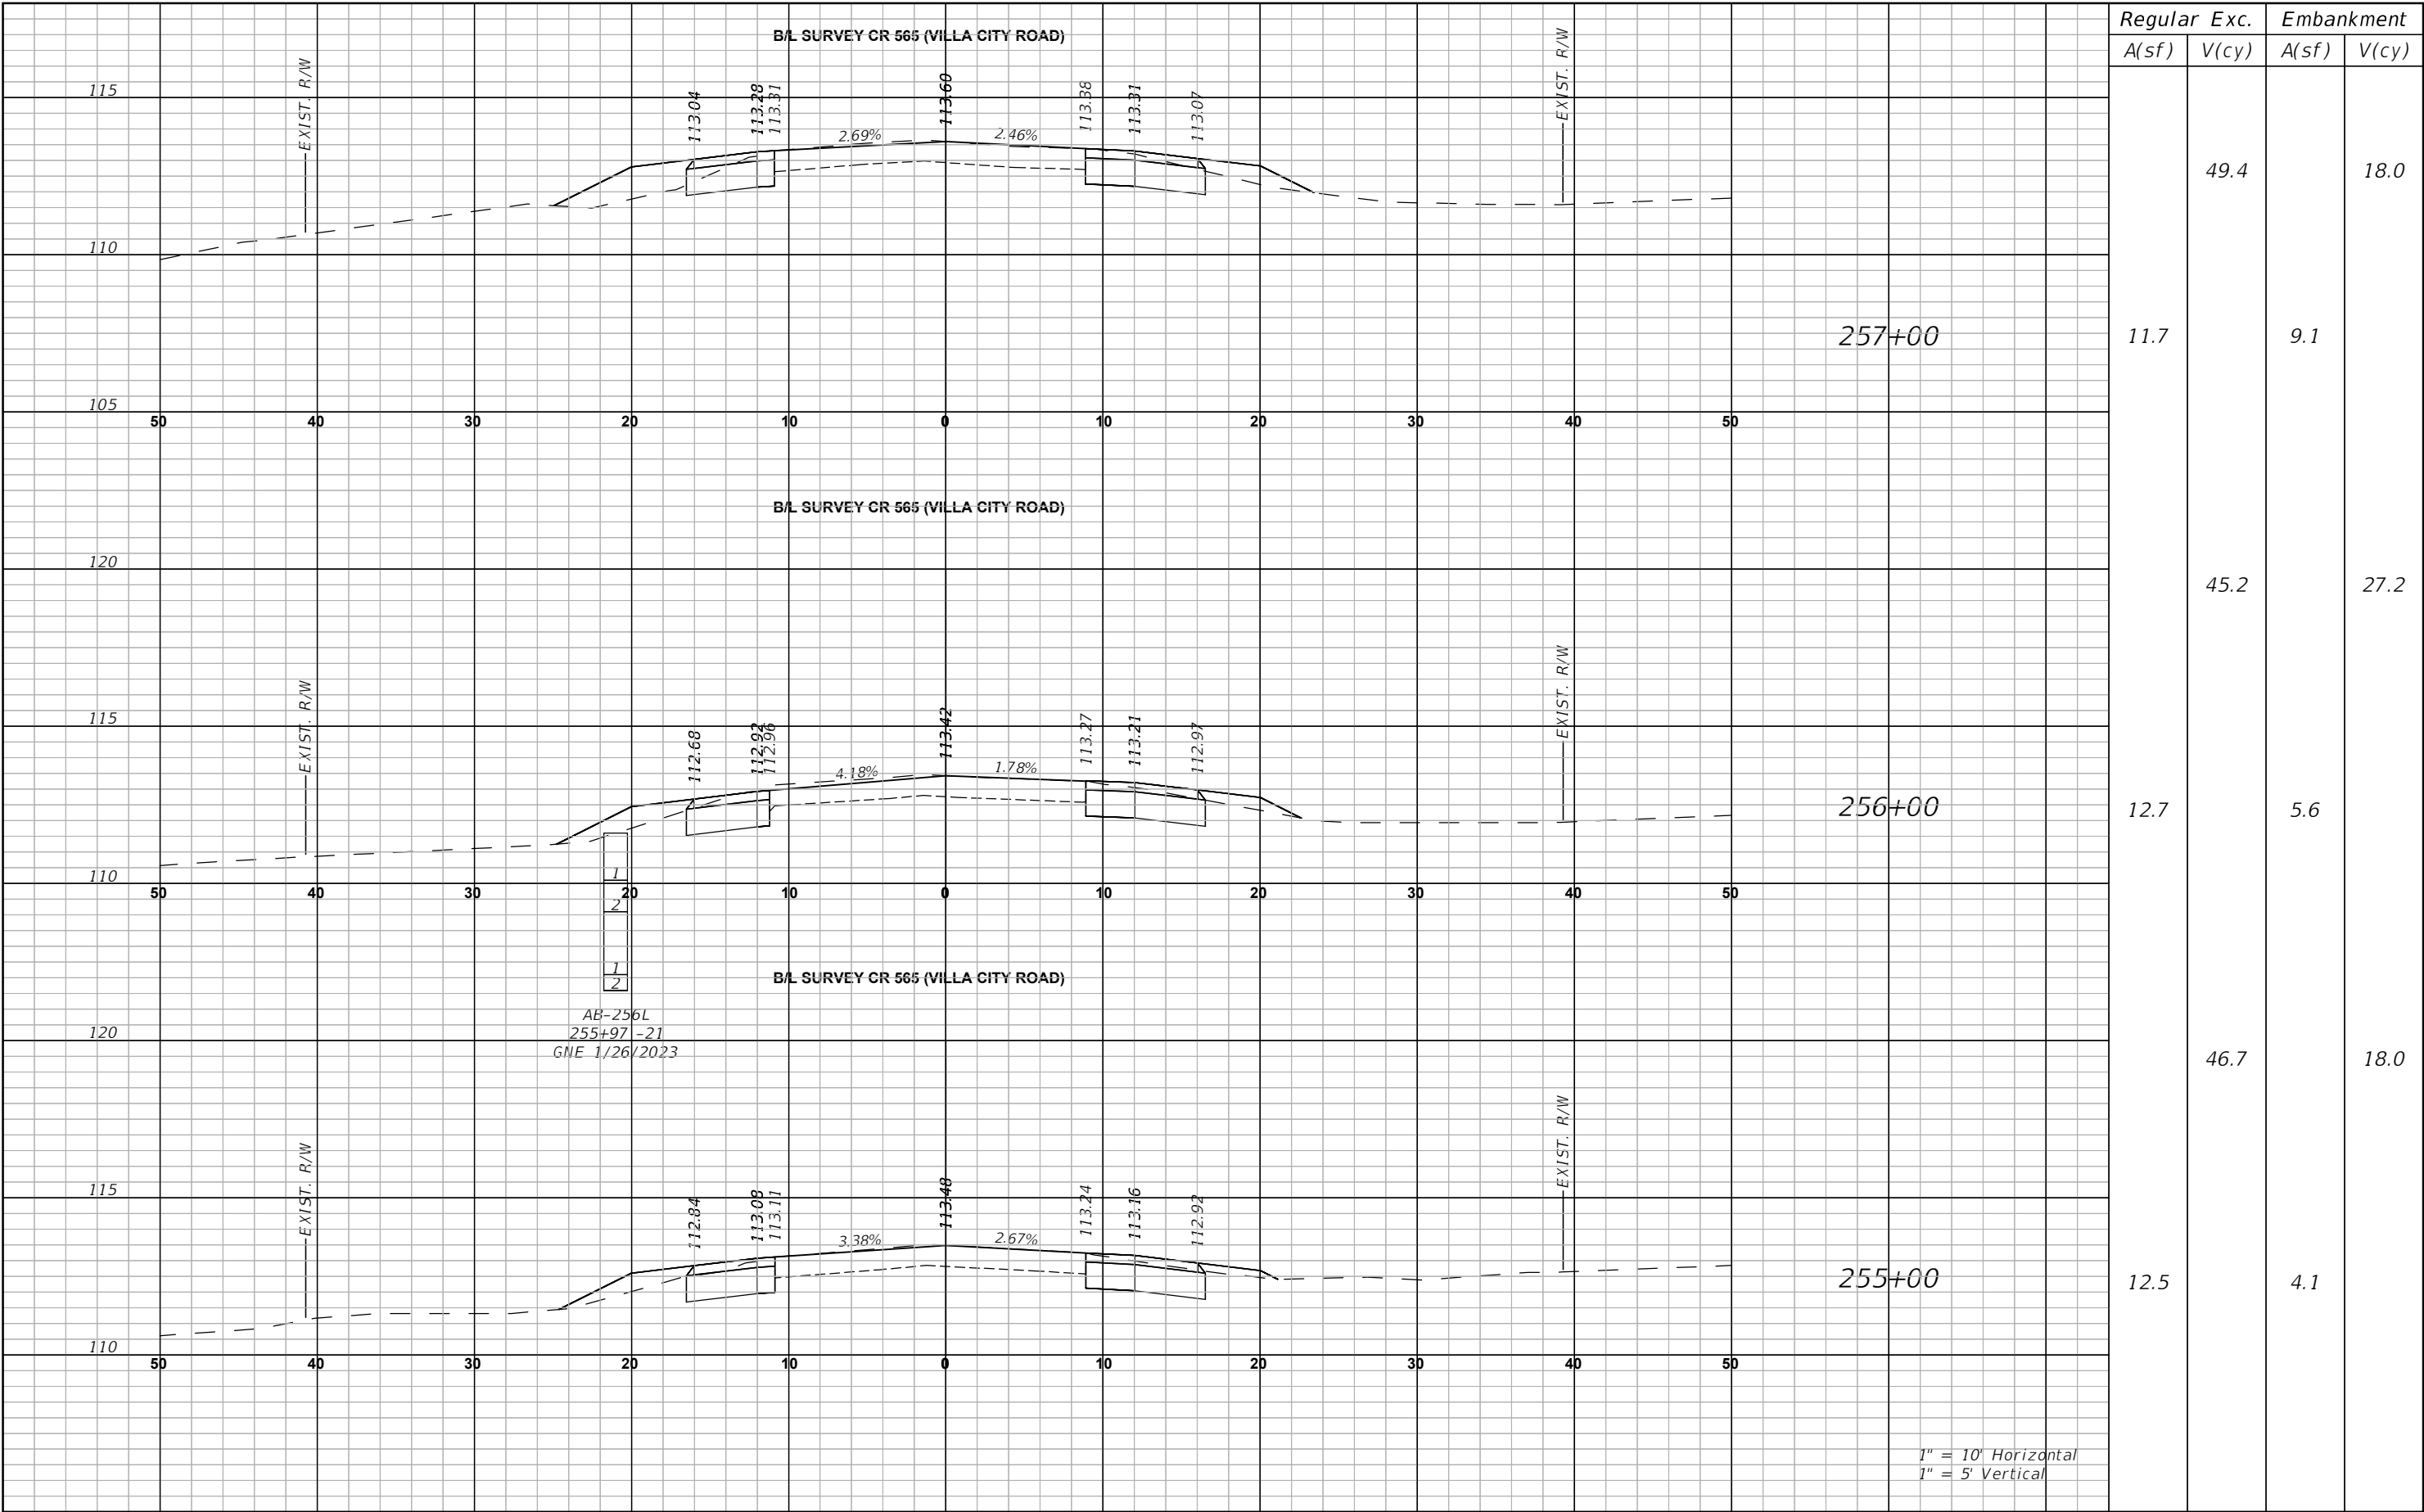


REVISIONS		 LAKE COUNTY 315 WEST MAIN STREET TAVARES, FL 32778	BURGESS & NIPLE JOHN DEE, P.E. P.E. LICENSE NUMBER 60053 1800 PEMBROOK DRIVE, SUITE 265 ORLANDO, FL 32810 CERTIFICATE OF AUTHORIZATION 9853	CR 565 (VILLA CITY ROAD) FROM NORTH OF SR 50 TO SOUTH OF US 27 FPID NO. 447609-1-58-01	CROSS SECTIONS (78)	SHEET NO.
DATE	DESCRIPTION					123

THE OFFICIAL RECORD OF THIS SHEET IS THE ELECTRONIC FILE DIGITALLY SIGNED AND SEALED UNDER RULE 61G15-23.004, F.A.C.

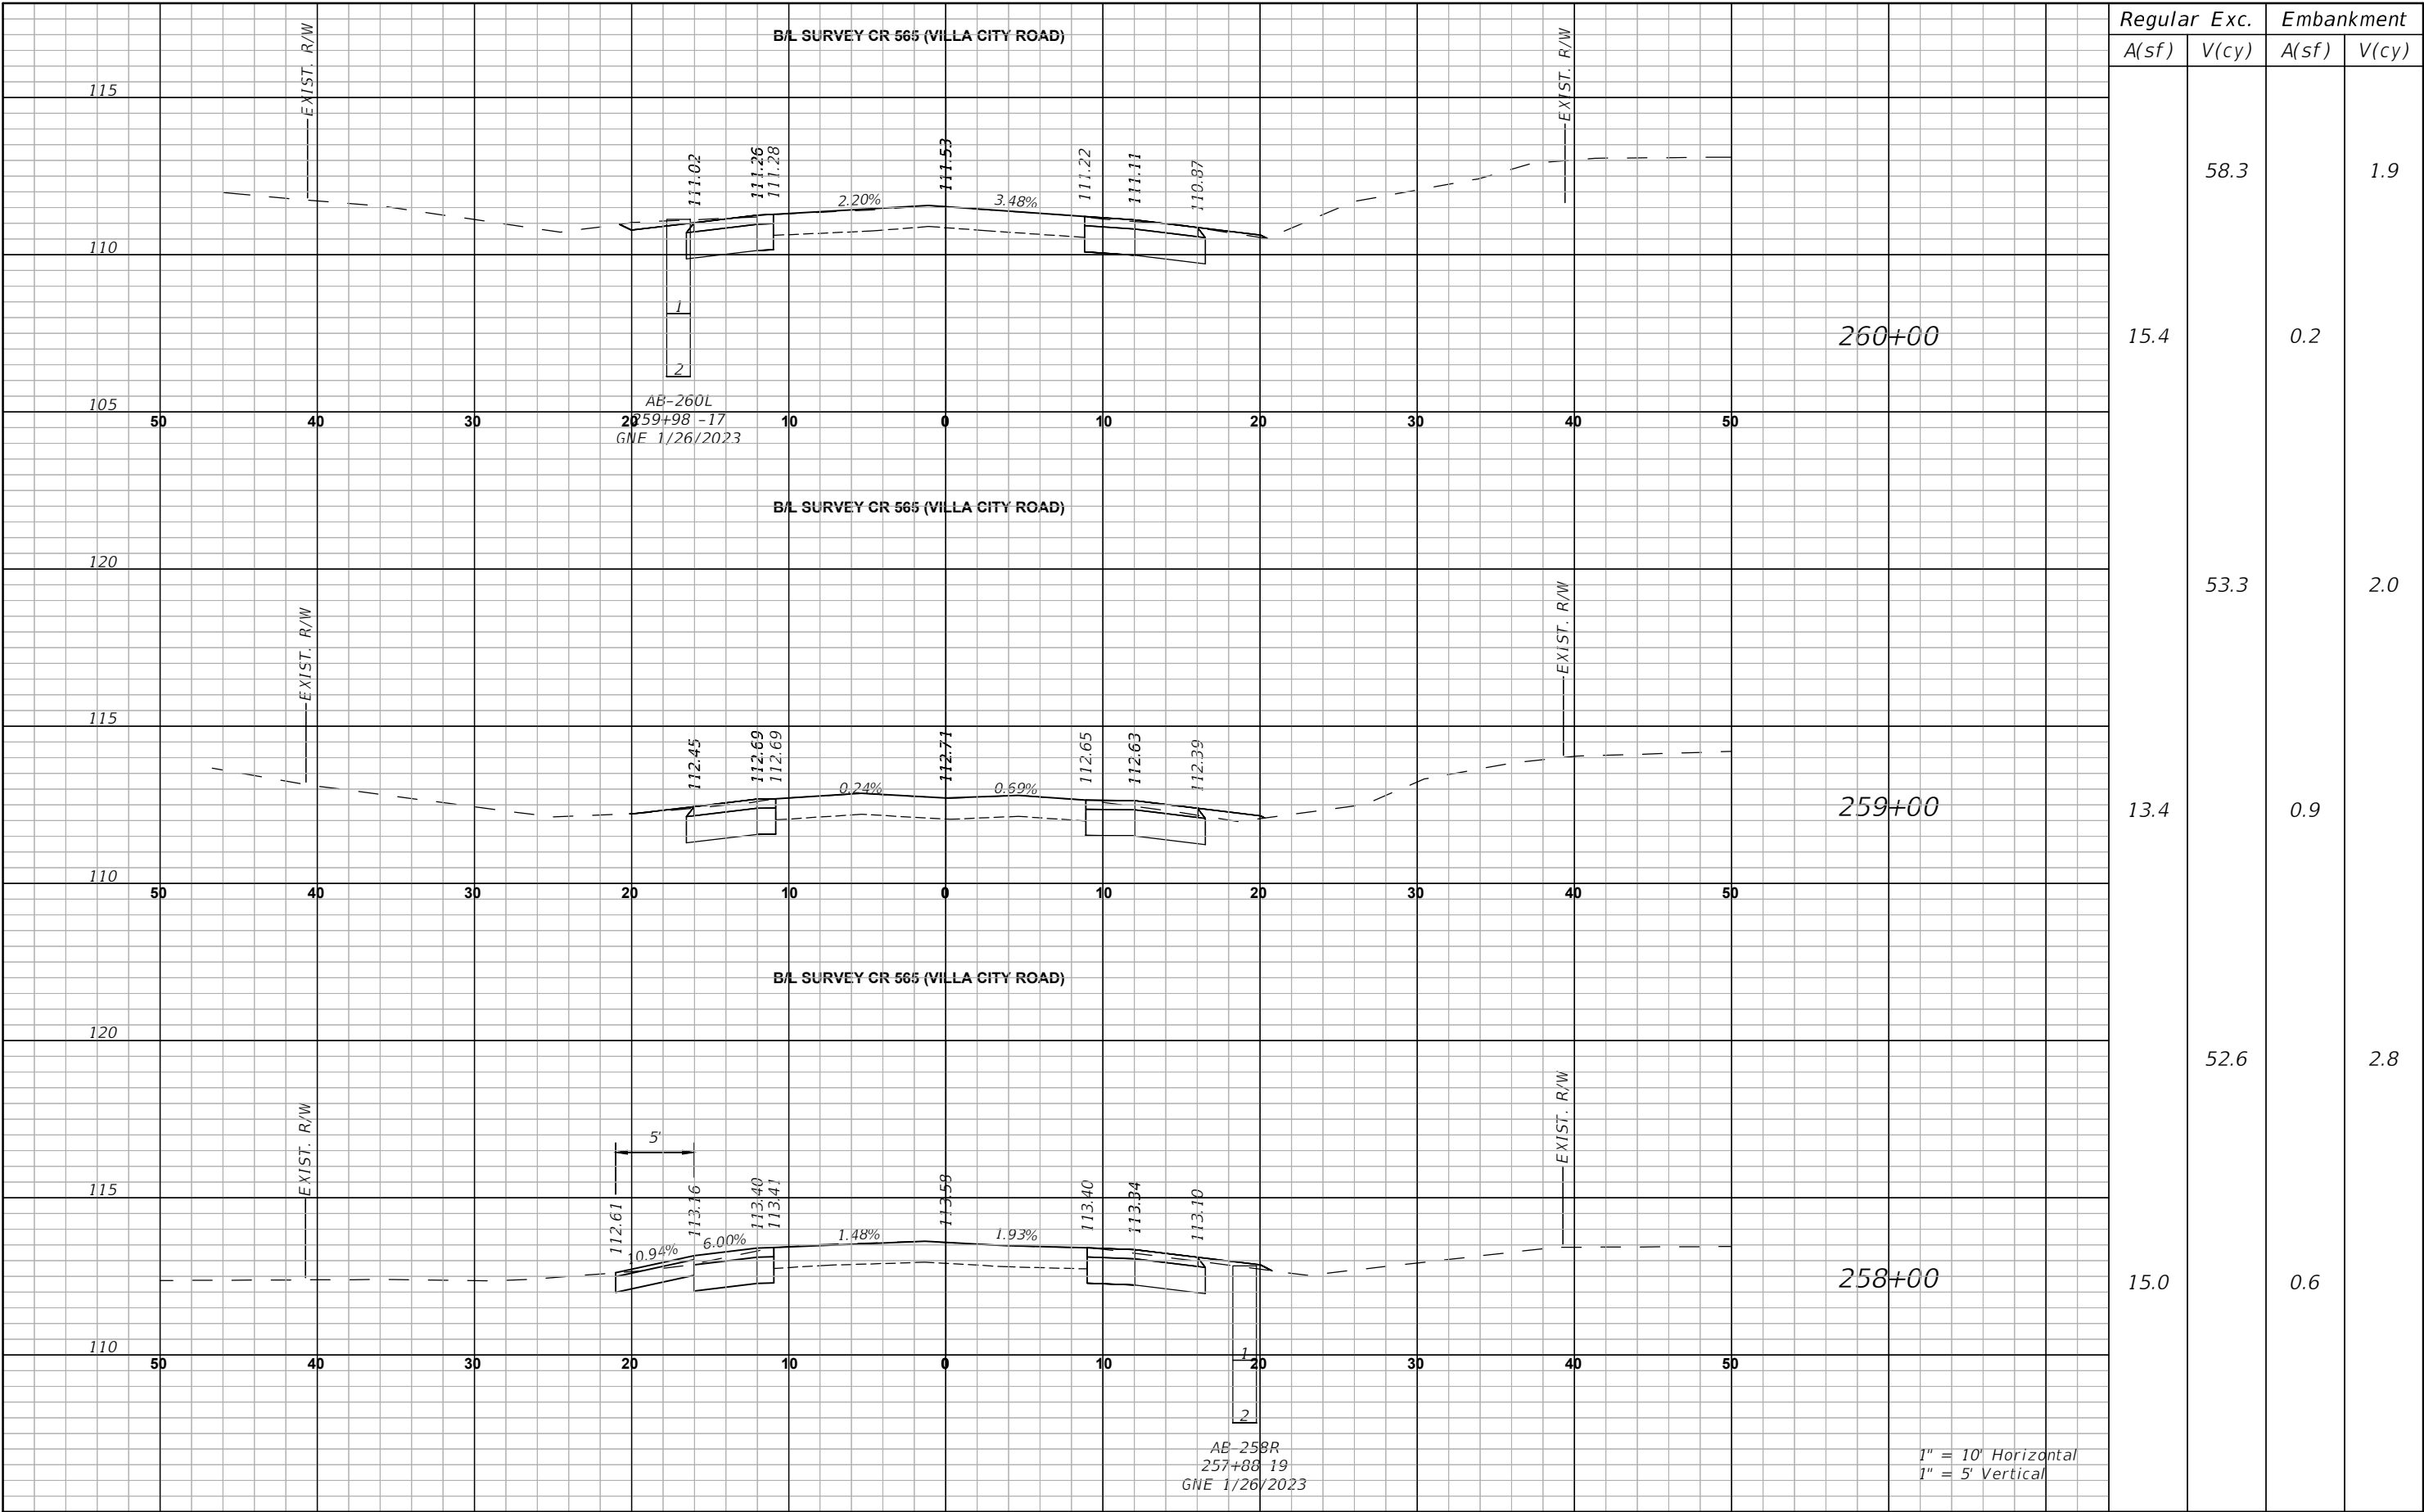


REVISIONS		 LAKE COUNTY 315 WEST MAIN STREET TAVARES, FL 32778	BURGESS & NIPLE JOHN DEE, P.E. P.E. LICENSE NUMBER 60053 1800 PEMBROOK DRIVE, SUITE 265 ORLANDO, FL 32810 CERTIFICATE OF AUTHORIZATION 9853	CR 565 (VILLA CITY ROAD) FROM NORTH OF SR 50 TO SOUTH OF US 27 FPID NO. 447609-1-58-01	CROSS SECTIONS (79)	SHEET NO.
DATE	DESCRIPTION					124

THE OFFICIAL RECORD OF THIS SHEET IS THE ELECTRONIC FILE DIGITALLY SIGNED AND SEALED UNDER RULE 61G15-23.004, F.A.C.

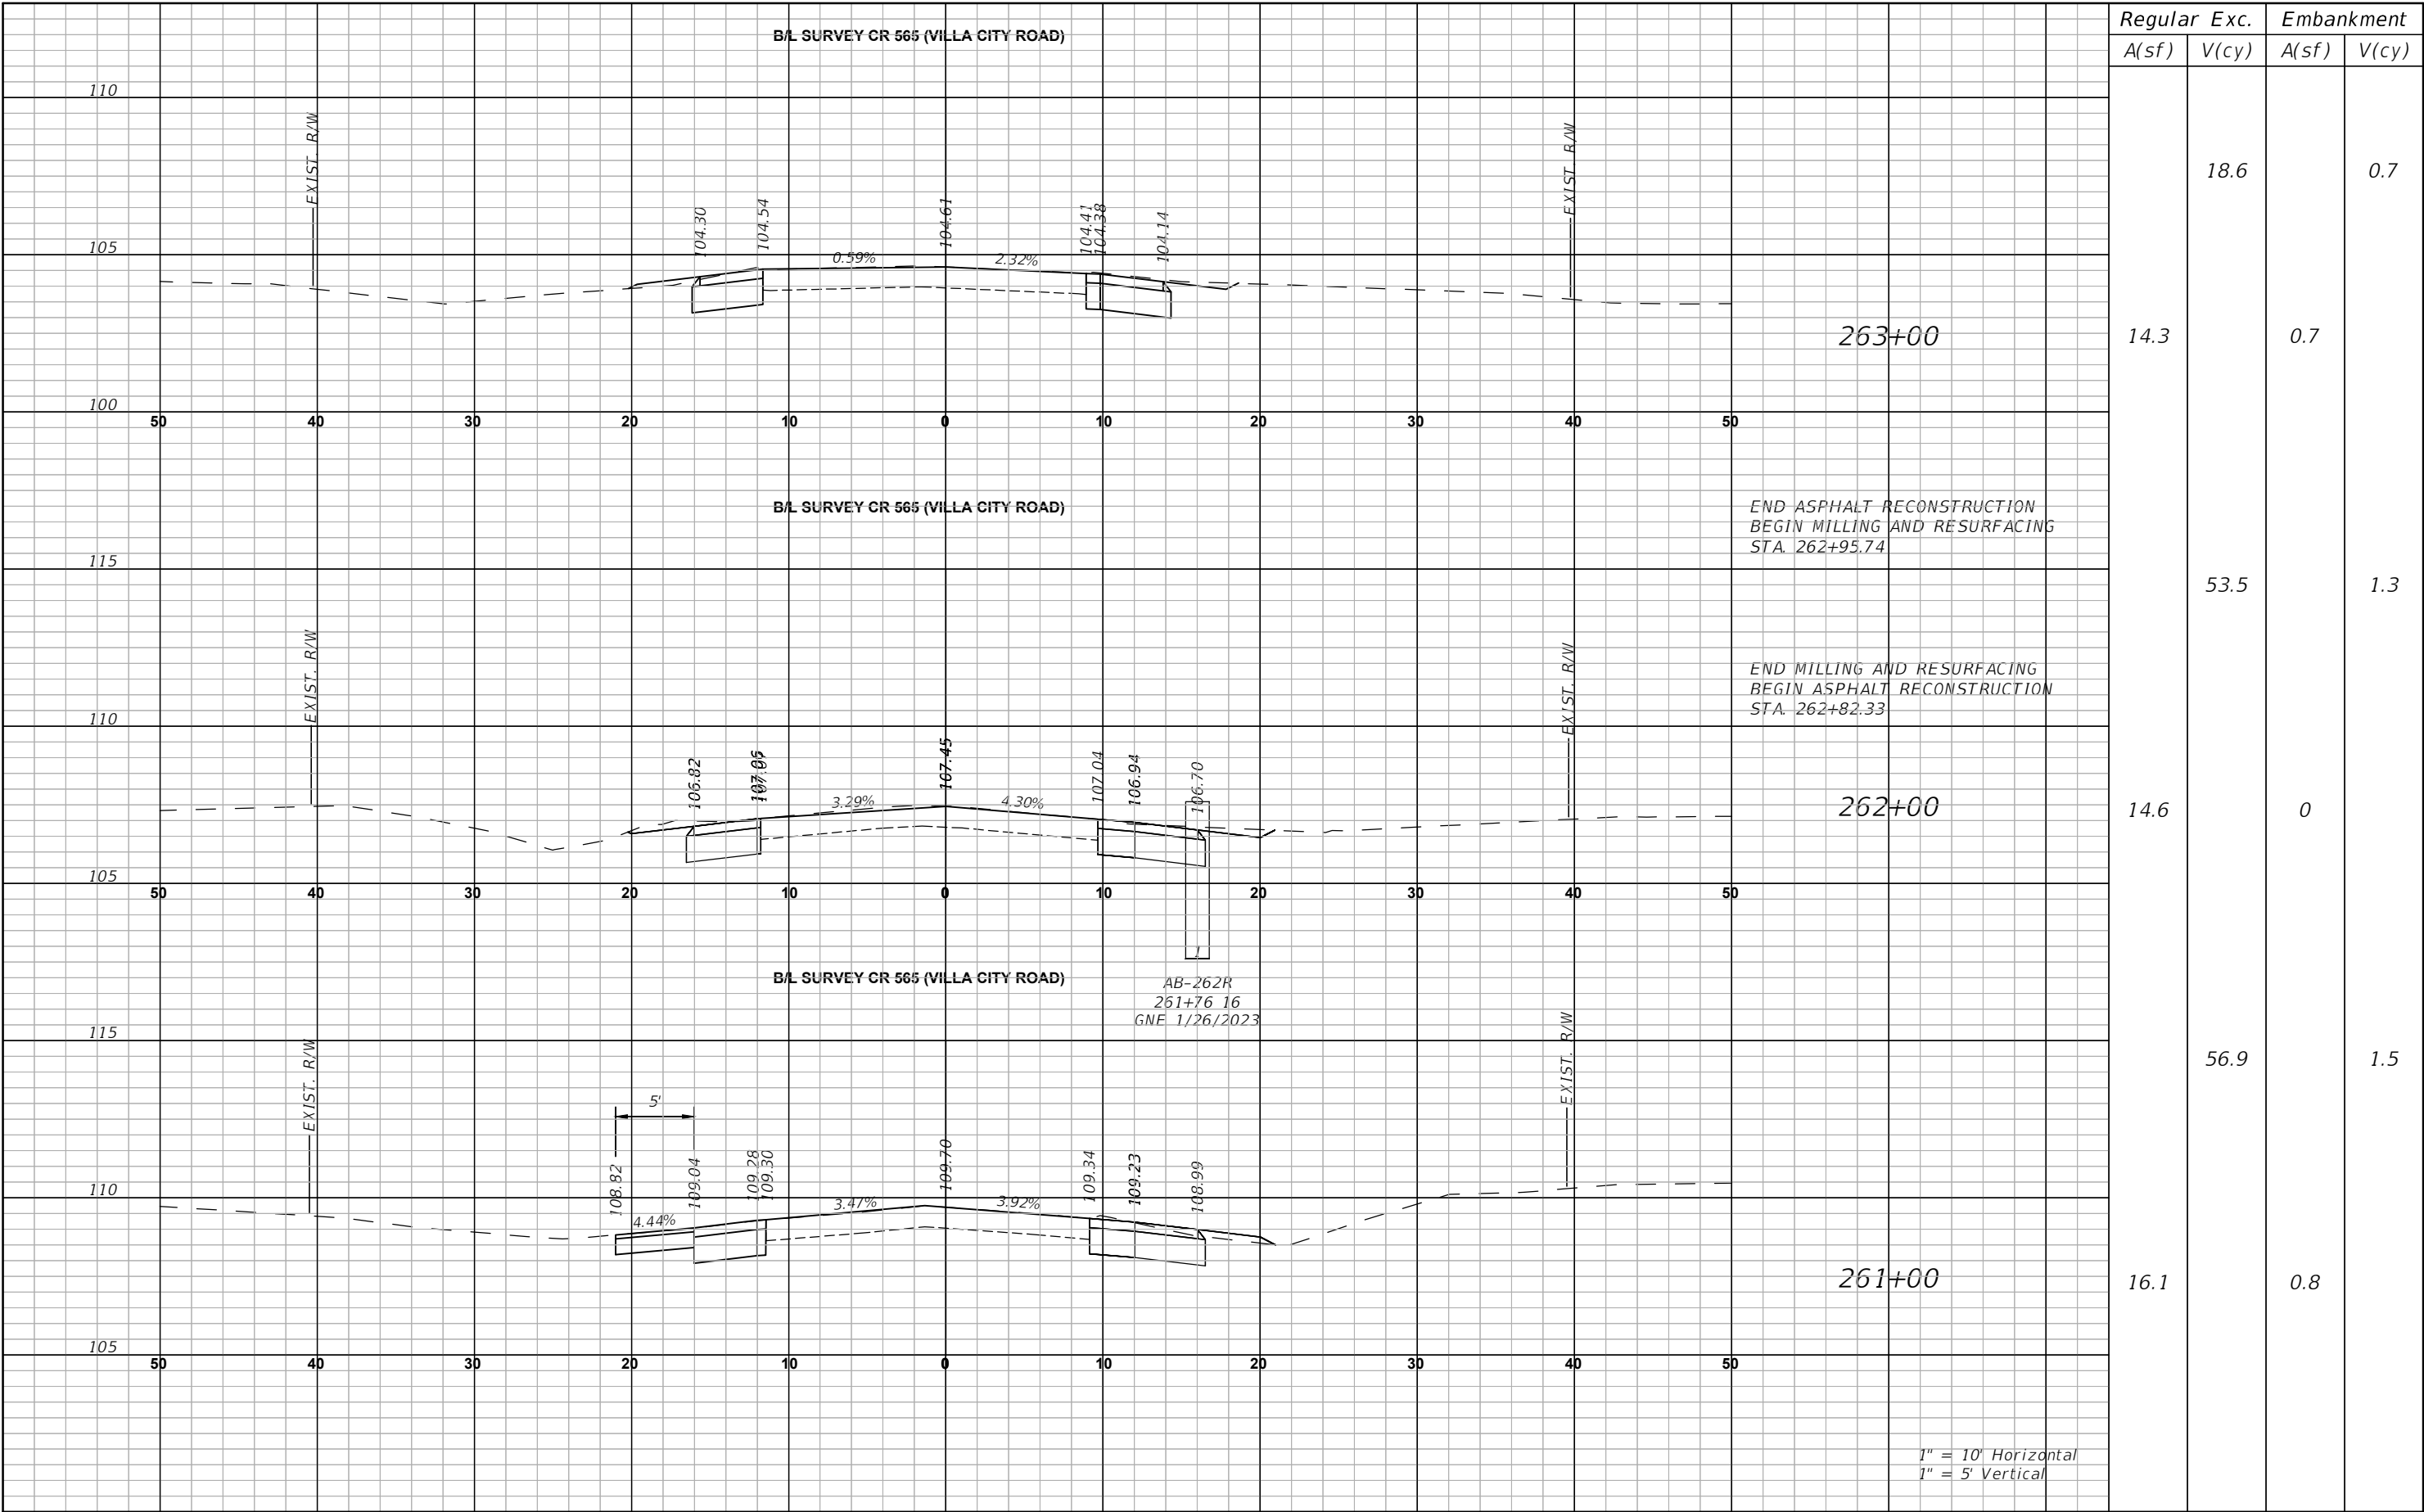

REVISIONS		 LAKE COUNTY 315 WEST MAIN STREET TAVARES, FL 32778	BURGESS & NIPLE JOHN DEE, P.E. P.E. LICENSE NUMBER 60053 1800 PEMBROOK DRIVE, SUITE 265 ORLANDO, FL 32810 CERTIFICATE OF AUTHORIZATION 9853	CR 565 (VILLA CITY ROAD) FROM NORTH OF SR 50 TO SOUTH OF US 27 FPID NO. 447609-1-58-01	CROSS SECTIONS (80)	SHEET NO.
DATE	DESCRIPTION					125

THE OFFICIAL RECORD OF THIS SHEET IS THE ELECTRONIC FILE DIGITALLY SIGNED AND SEALED UNDER RULE 61G15-23.004, F.A.C.

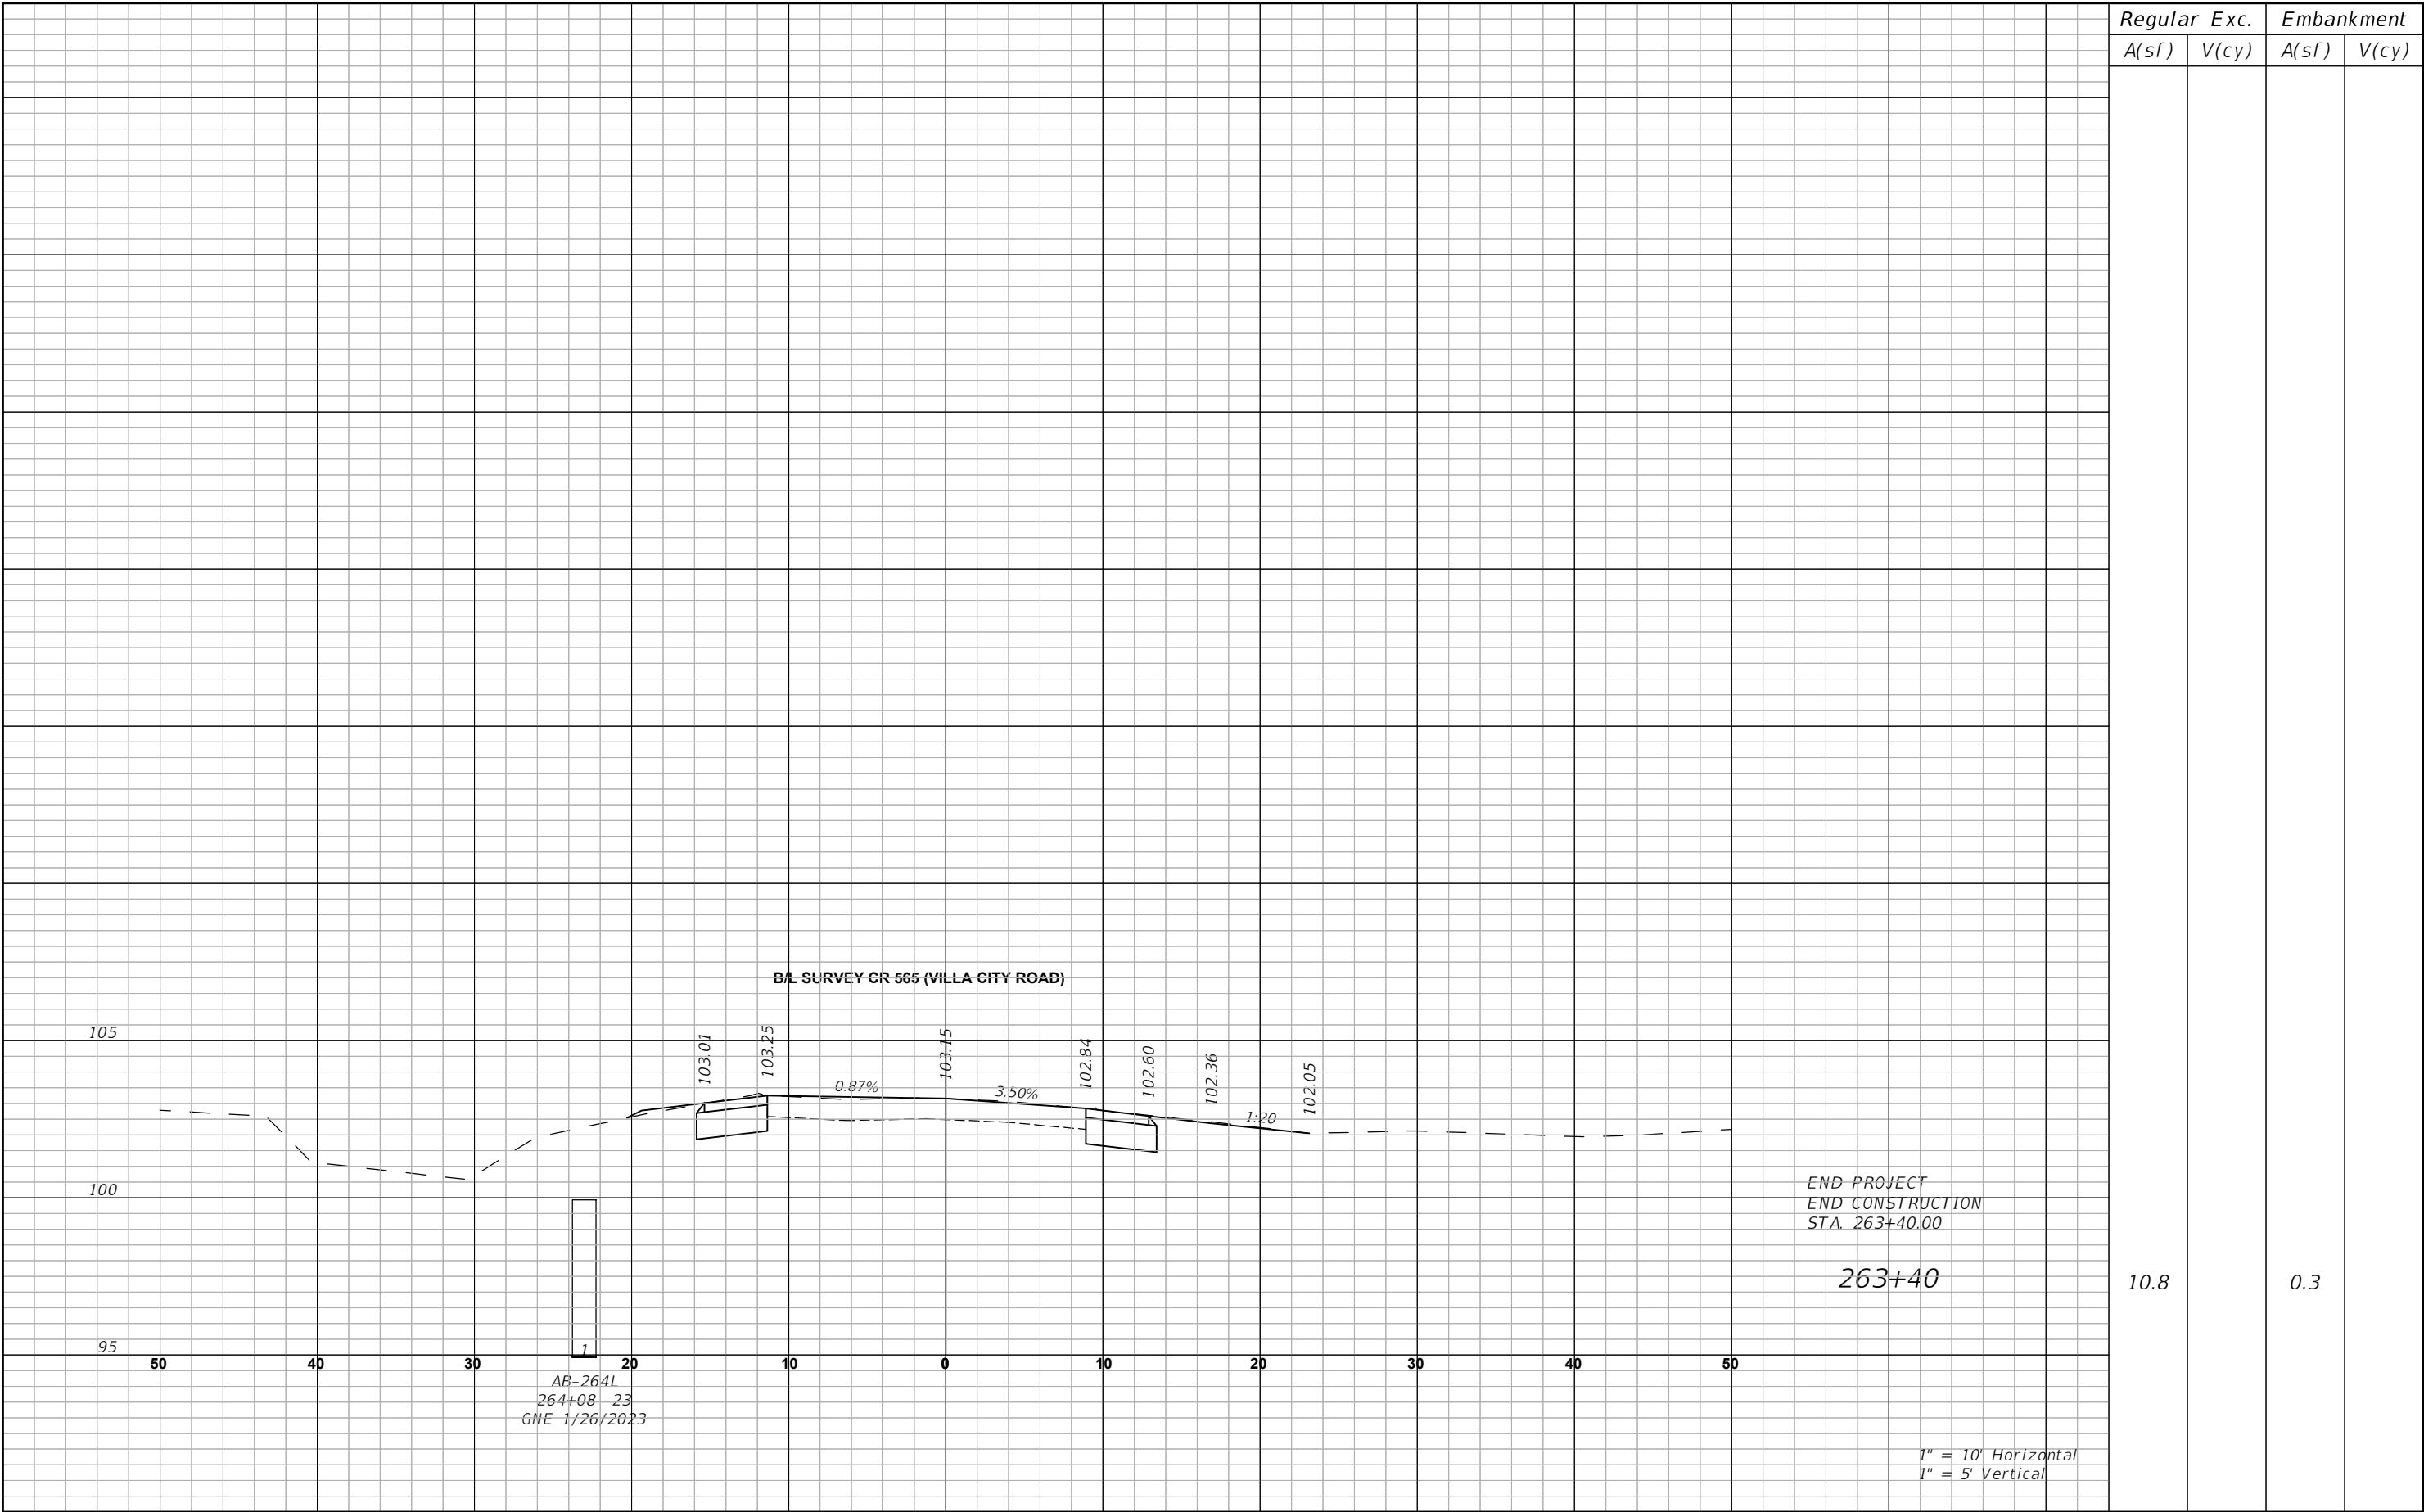

REVISIONS		 LAKE COUNTY 315 WEST MAIN STREET TAVARES, FL 32778	BURGESS & NIPLE JOHN DEE, P.E. P.E. LICENSE NUMBER 60053 1800 PEMBROOK DRIVE, SUITE 265 ORLANDO, FL 32810 CERTIFICATE OF AUTHORIZATION 9853	CR 565 (VILLA CITY ROAD) FROM NORTH OF SR 50 TO SOUTH OF US 27 FPID NO. 447609-1-58-01	CROSS SECTIONS (81)	SHEET NO.	
DATE	DESCRIPTION					126	

THE OFFICIAL RECORD OF THIS SHEET IS THE ELECTRONIC FILE DIGITALLY SIGNED AND SEALED UNDER RULE 61G15-23.004, F.A.C.

TEMPORARY TRAFFIC CONTROL PLAN (TTCP) GENERAL NOTES:

- 1. MAINTENANCE OF TRAFFIC SHALL FOLLOW FDOT STANDARD PLANS INDEX NO's 102-600, 102-601, 102-602, 102-603, AND 102-604, AS SPECIFIED IN THE CONSTRUCTION PHASING NOTES. REFER TO OTHER TRAFFIC CONTROL INDICES AS APPLICABLE.
- 2. EXISTING POSTED SPEED LIMITS ON CR 565 (VILLA CITY ROAD) AND ALL SIDE STREETS WILL BE MAINTAINED FOR ALL PHASES OF WORK UNLESS OTHERWISE NOTED IN THE PLANS.
- 3. SEVEN (7) DAYS PRIOR TO INITIATING TTCP FOR A LANE CLOSURE, CONTACT THE COUNTY ENGINEER AT (352) 253-9024 TO PROVIDE INFORMATION ON THE ROADWAY, DIRECTION OF TRAVEL, AND WHICH LANE WILL BE CLOSED. THERE ARE NO SINGLE LANE CLOSURE RESTRICTIONS DURING ACTIVE WORK PERIODS.
- 4. PORTABLE CHANGEABLE MESSAGE SIGNS SHALL BE USED TO PROVIDE INFORMATION TO THE MOTORIST DURING THE TTCP PHASES AND SHALL RELATE INFORMATION CONCERNING CONSTRUCTION SCHEDULES, LENGTH OF DELAYS, ETC.; CONTENT AND LENGTH OF MESSAGE SHALL BE APPROVED BY THE ENGINEER. INFORMATIONAL SIGNS SHALL BE PLACED TWO WEEKS PRIOR TO MAJOR WORK ACTIVITIES, WHICH WILL BE DEFINED BY THE ENGINEER.

PHASING NOTES:

PHASE I

- 1. INSTALL ADVANCE WARNING SIGNS, TEMPORARY CHANNELIZING DEVICES, AND TEMPORARY PAVEMENT MARKINGS UTILIZING THE ADVANCE WARNING SIGNING DETAIL AND STANDARD PLANS INDEXES 102-600, 102-601, 102-602, AND 102-604.
- 2. CONSTRUCT THE ROADWAY, SIGNING, AND PAVEMENT MARKING IMPROVEMENTS THAT FALL OUTSIDE OF THE TRAVELED WAY ALONG THE NORTHBOUND ROADWAY OF CR 565 (VILLA CITY ROAD).

PHASE II

- 1. INSTALL ADVANCE WARNING SIGNS, TEMPORARY CHANNELIZING DEVICES, AND TEMPORARY PAVEMENT MARKINGS UTILIZING THE ADVANCE WARNING SIGNING DETAIL AND STANDARD PLANS INDEXES 102-600, 102-601, 102-602, AND 102-604.
- 2. CONSTRUCT THE ROADWAY, SIGNING, AND PAVEMENT MARKING IMPROVEMENTS THAT FALL OUTSIDE OF THE TRAVELED WAY ALONG THE SOUTHBOUND ROADWAY OF CR 565 (VILLA CITY ROAD).


PHASE III

- 1. INSTALL ADVANCE WARNING SIGNS, TEMPORARY CHANNELIZING DEVICES, AND TEMPORARY PAVEMENT MARKINGS UTILIZING LANE CLOSURES, THE ADVANCE WARNING SIGNING DETAIL, AND STANDARD PLANS INDEXES 102-600, 102-603, AND 102-604.
- 2. CONSTRUCT THE BASE AND SUPERPAVE OF THE ASPHALT RECONSTRUCTION AREAS THAT FALL WITHIN THE TRAVELED WAY ALONG CR 565 (VILLA CITY ROAD).
- 3. APPLY FINAL PAVEMENT MARKINGS.


PHASE IV

- 1. INSTALL ADVANCE WARNING SIGNS, TEMPORARY CHANNELIZING DEVICES, AND TEMPORARY PAVEMENT MARKINGS UTILIZING LANE CLOSURES, THE ADVANCE WARNING SIGNING DETAIL, AND STANDARD PLANS INDEXES 102-600, 102-603, AND 102-604.
- 2. CONSTRUCT THE ROADWAY IMPROVEMENTS THAT FALL WITHIN THE TRAVELED WAY ALONG CR 565 (VILLA CITY ROAD).
- 3. APPLY FINAL PAVEMENT MARKINGS.

REVISIONS		 LAKE COUNTY 315 WEST MAIN STREET TAVARES, FL 32778	BURGESS & NIPLÉ JOHN DEE, P.E. P.E. LICENSE NUMBER 60053 1800 PEMBROOK DRIVE, SUITE 265 ORLANDO, FL 32810 CERTIFICATE OF AUTHORIZATION 9853	CR 565 (VILLA CITY ROAD) FROM NORTH OF SR 50 TO SOUTH OF US 27 FPID NO. 447609-1-58-01	TEMPORARY TRAFFIC CONTROL PLAN (1)	SHEET NO.
DATE	DESCRIPTION					127

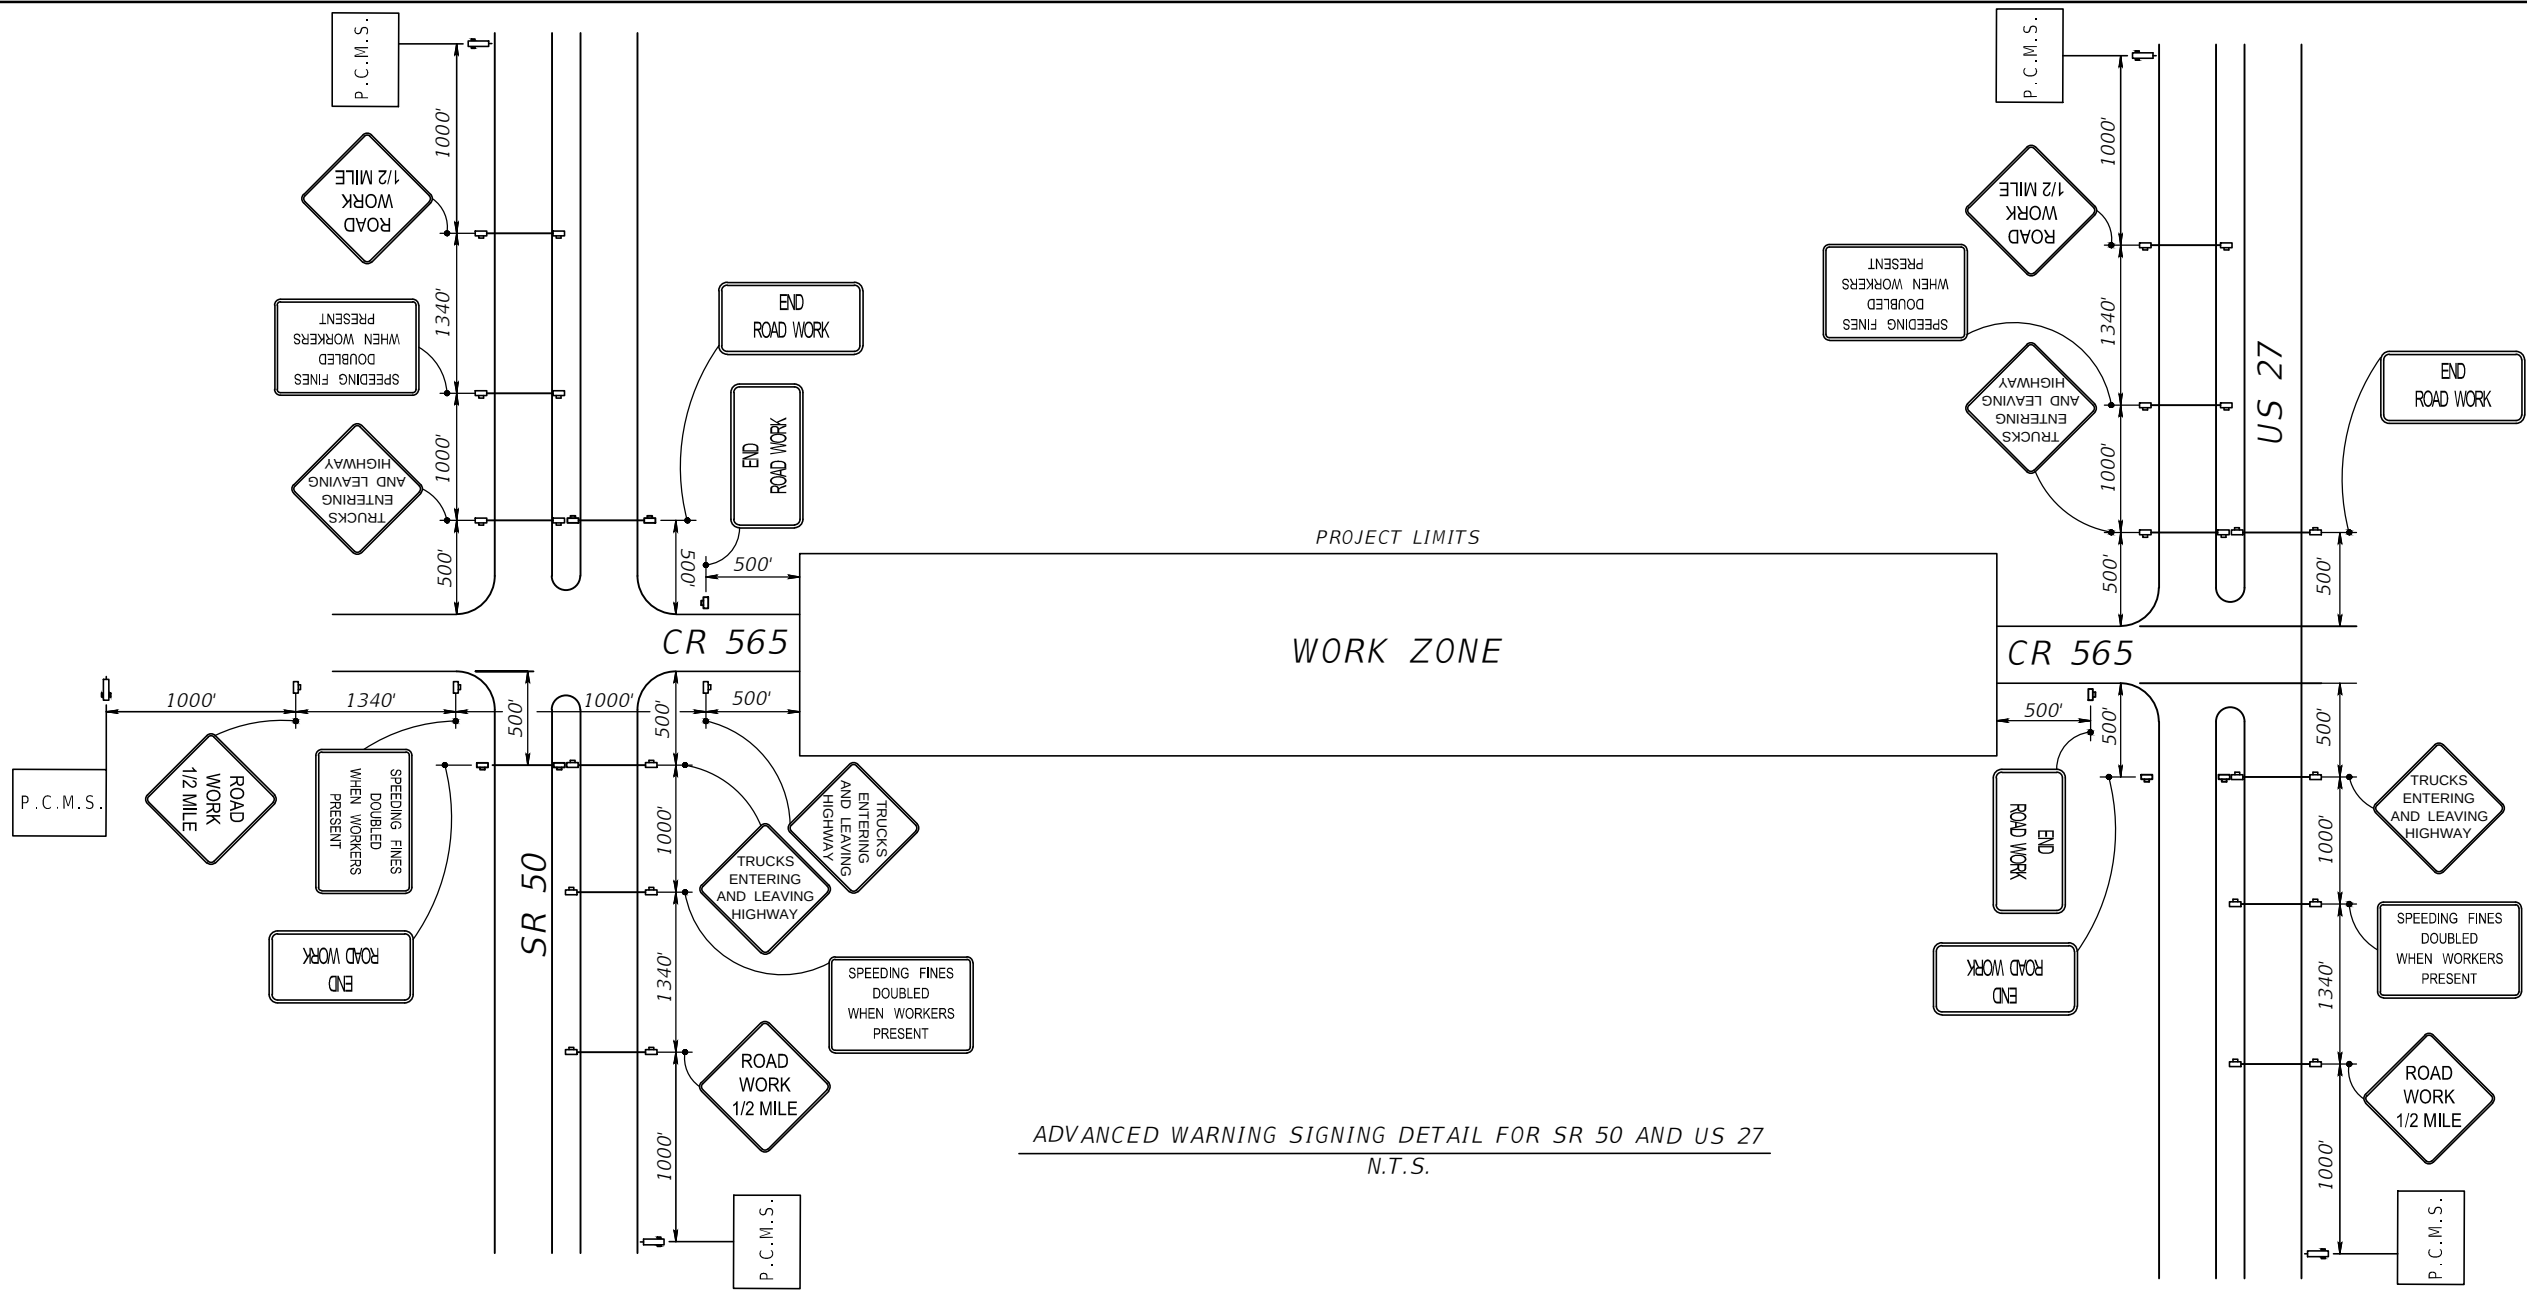

ADVANCED WARNING SIGNING DETAIL FOR SR 50 AND US 27
N.T.S.


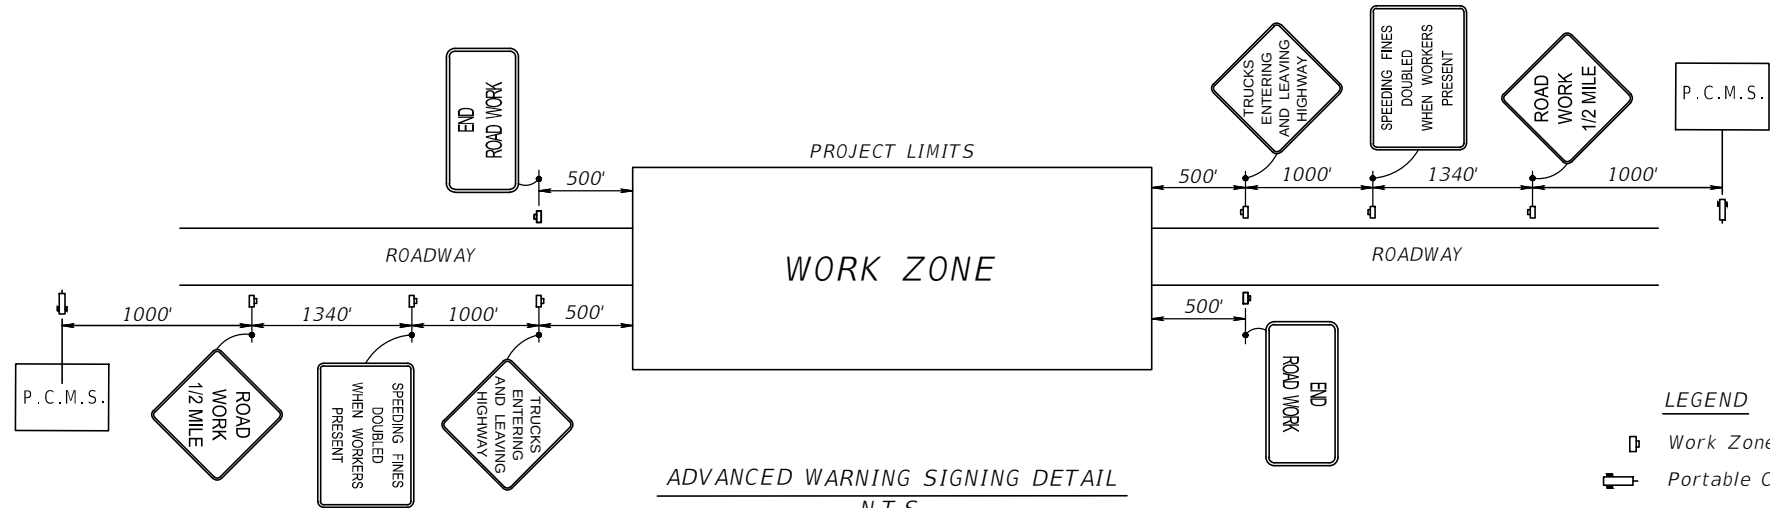


ADVANCED WARNING SIGNING DETAIL
N.T.S.

- LEGEND
- Work Zone Sign
 - Portable Changeable (Variable) Message Sign

REVISIONS		 LAKE COUNTY, FL REAL FLORIDA - REAL CLOSE	LAKE COUNTY 315 WEST MAIN STREET TAVARES, FL 32778	BURGESS & NIPLE JOHN DEE, P.E. P.E. LICENSE NUMBER 60053 1800 PEMBROOK DRIVE, SUITE 265 ORLANDO, FL 32810 CERTIFICATE OF AUTHORIZATION 9853	CR 565 (VILLA CITY ROAD) FROM NORTH OF SR 50 TO SOUTH OF US 27 FPID NO. 447609-1-58-01	TEMPORARY TRAFFIC CONTROL PLAN (2)	SHEET NO.	
DATE	DESCRIPTION						128	

EASTING: 377513.75
ELEVATION: 100.87'
(NOT SHOWN TO SCALE)

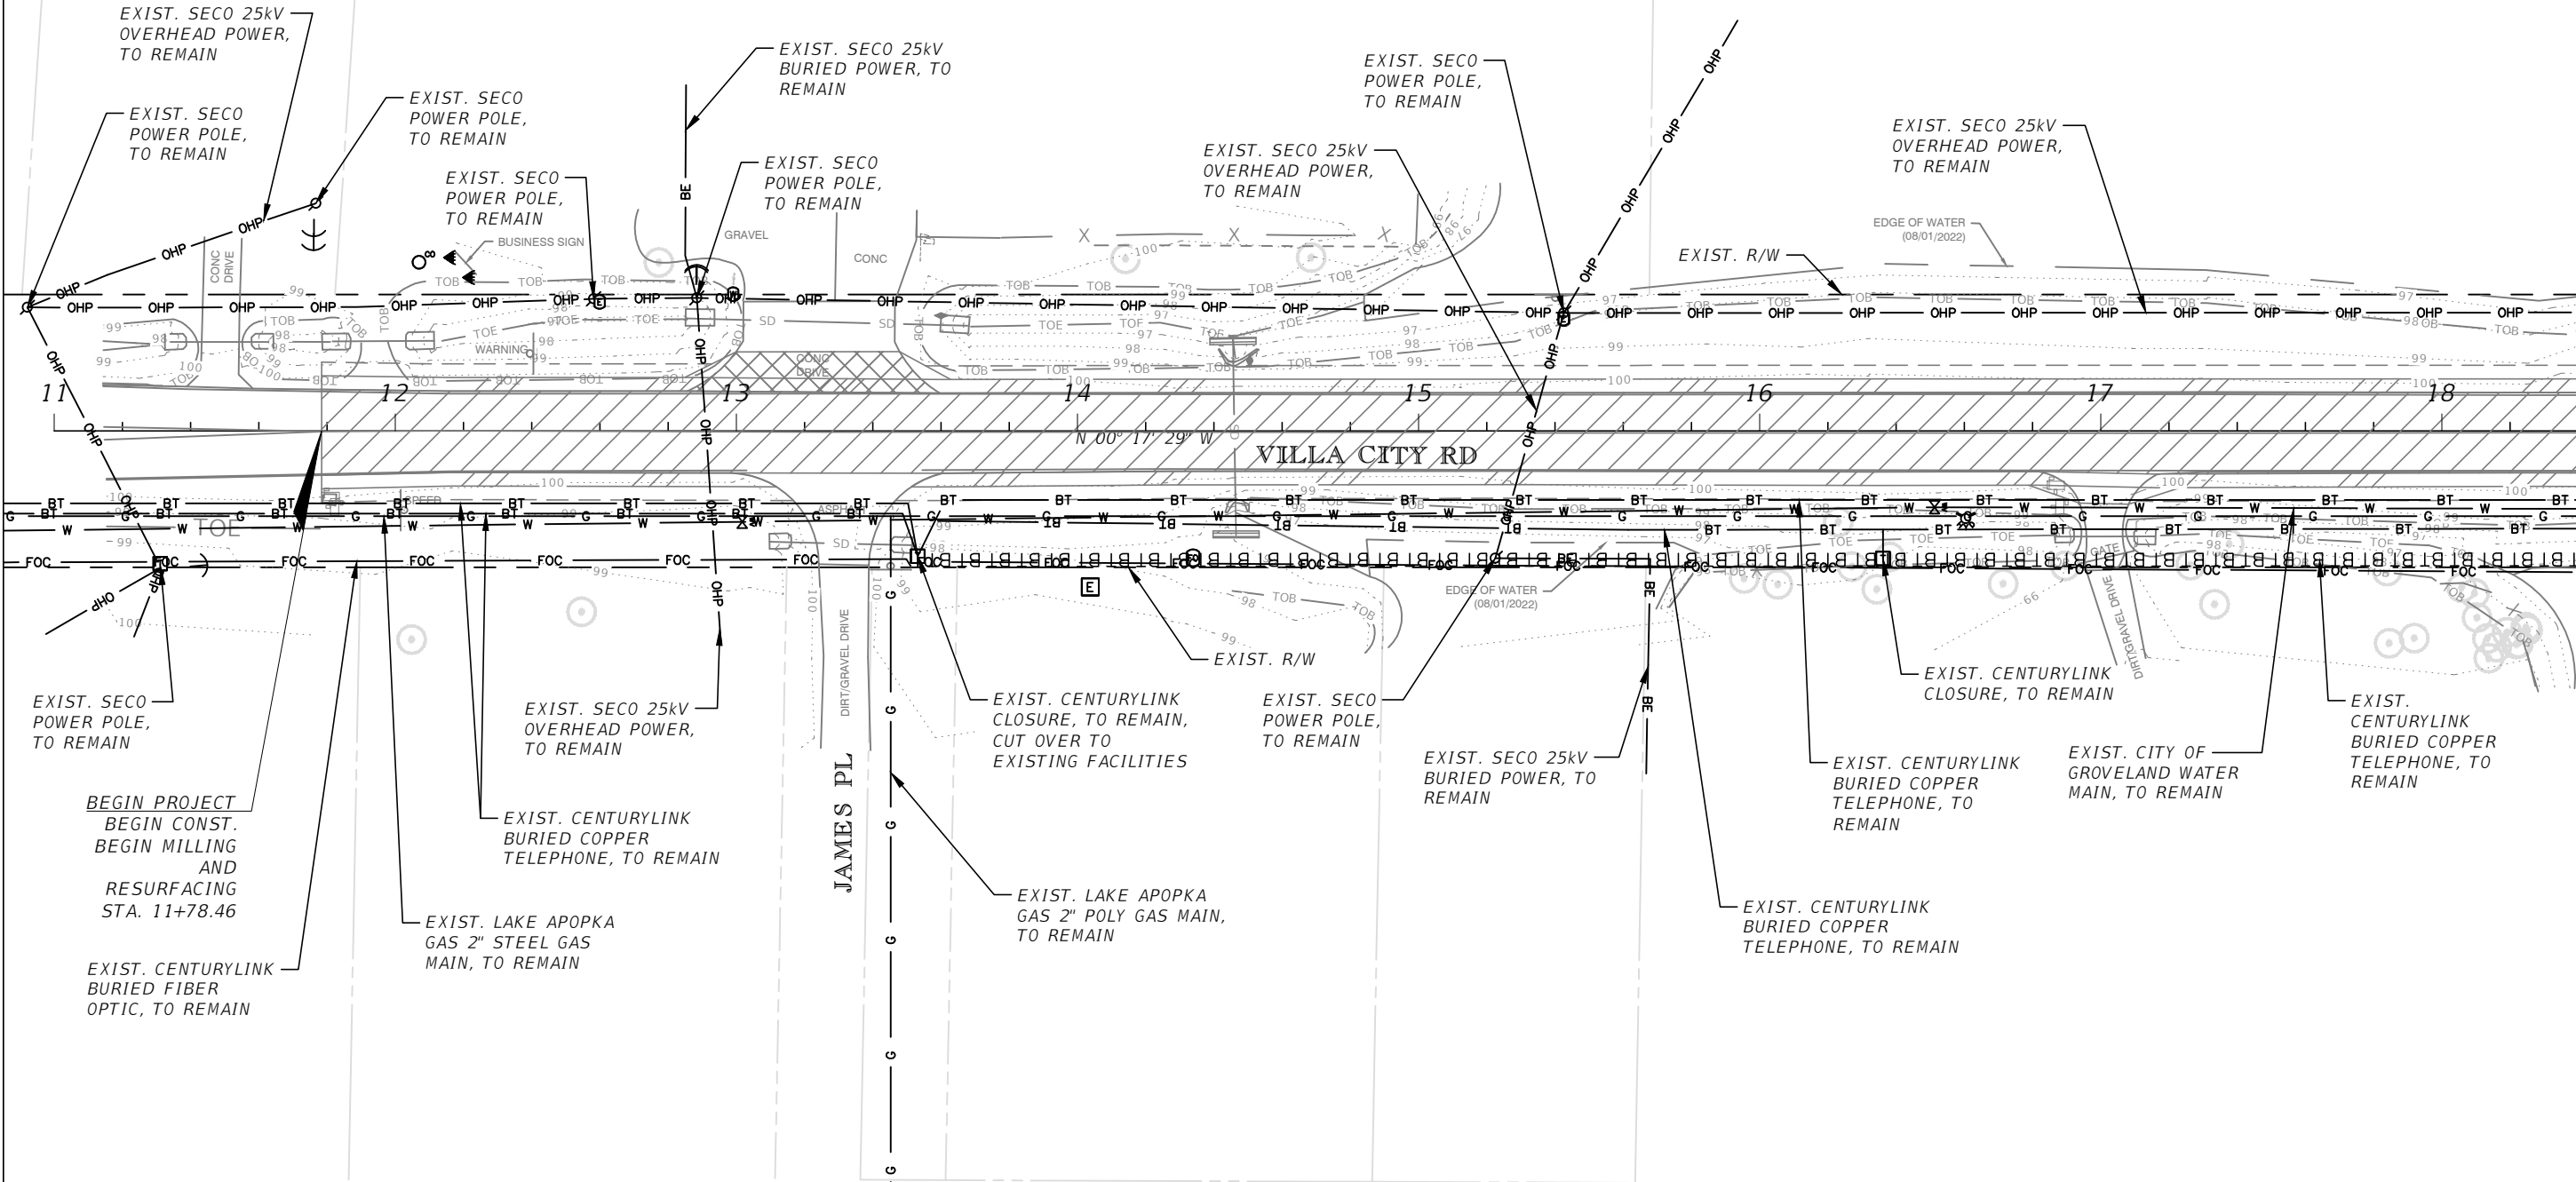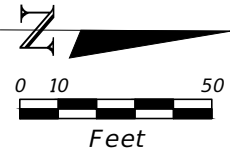

MATCHLINE STA. - 18+40.00

REVISIONS	
DATE	DESCRIPTION



LAKE COUNTY
315 WEST MAIN STREET
TAVARES, FL 32778




DUANE K. BOOTH, P.E.
P.E. LICENSE NUMBER 44631
902 NORTH SINCLAIR AVE.
TAVARES, FL 32778
CERTIFICATE OF AUTHORIZATION 33380

CR 565 (VILLA CITY ROAD)
FROM NORTH OF SR 50 TO SOUTH OF US 27
FPID NO. 447609-1-58-01

UTILITY ADJUSTMENT PLAN (1)



SHEET NO.
129

THE OFFICIAL RECORD OF THIS SHEET IS THE ELECTRONIC FILE DIGITALLY SIGNED AND SEALED UNDER RULE 61G15-23.004, F.A.C.

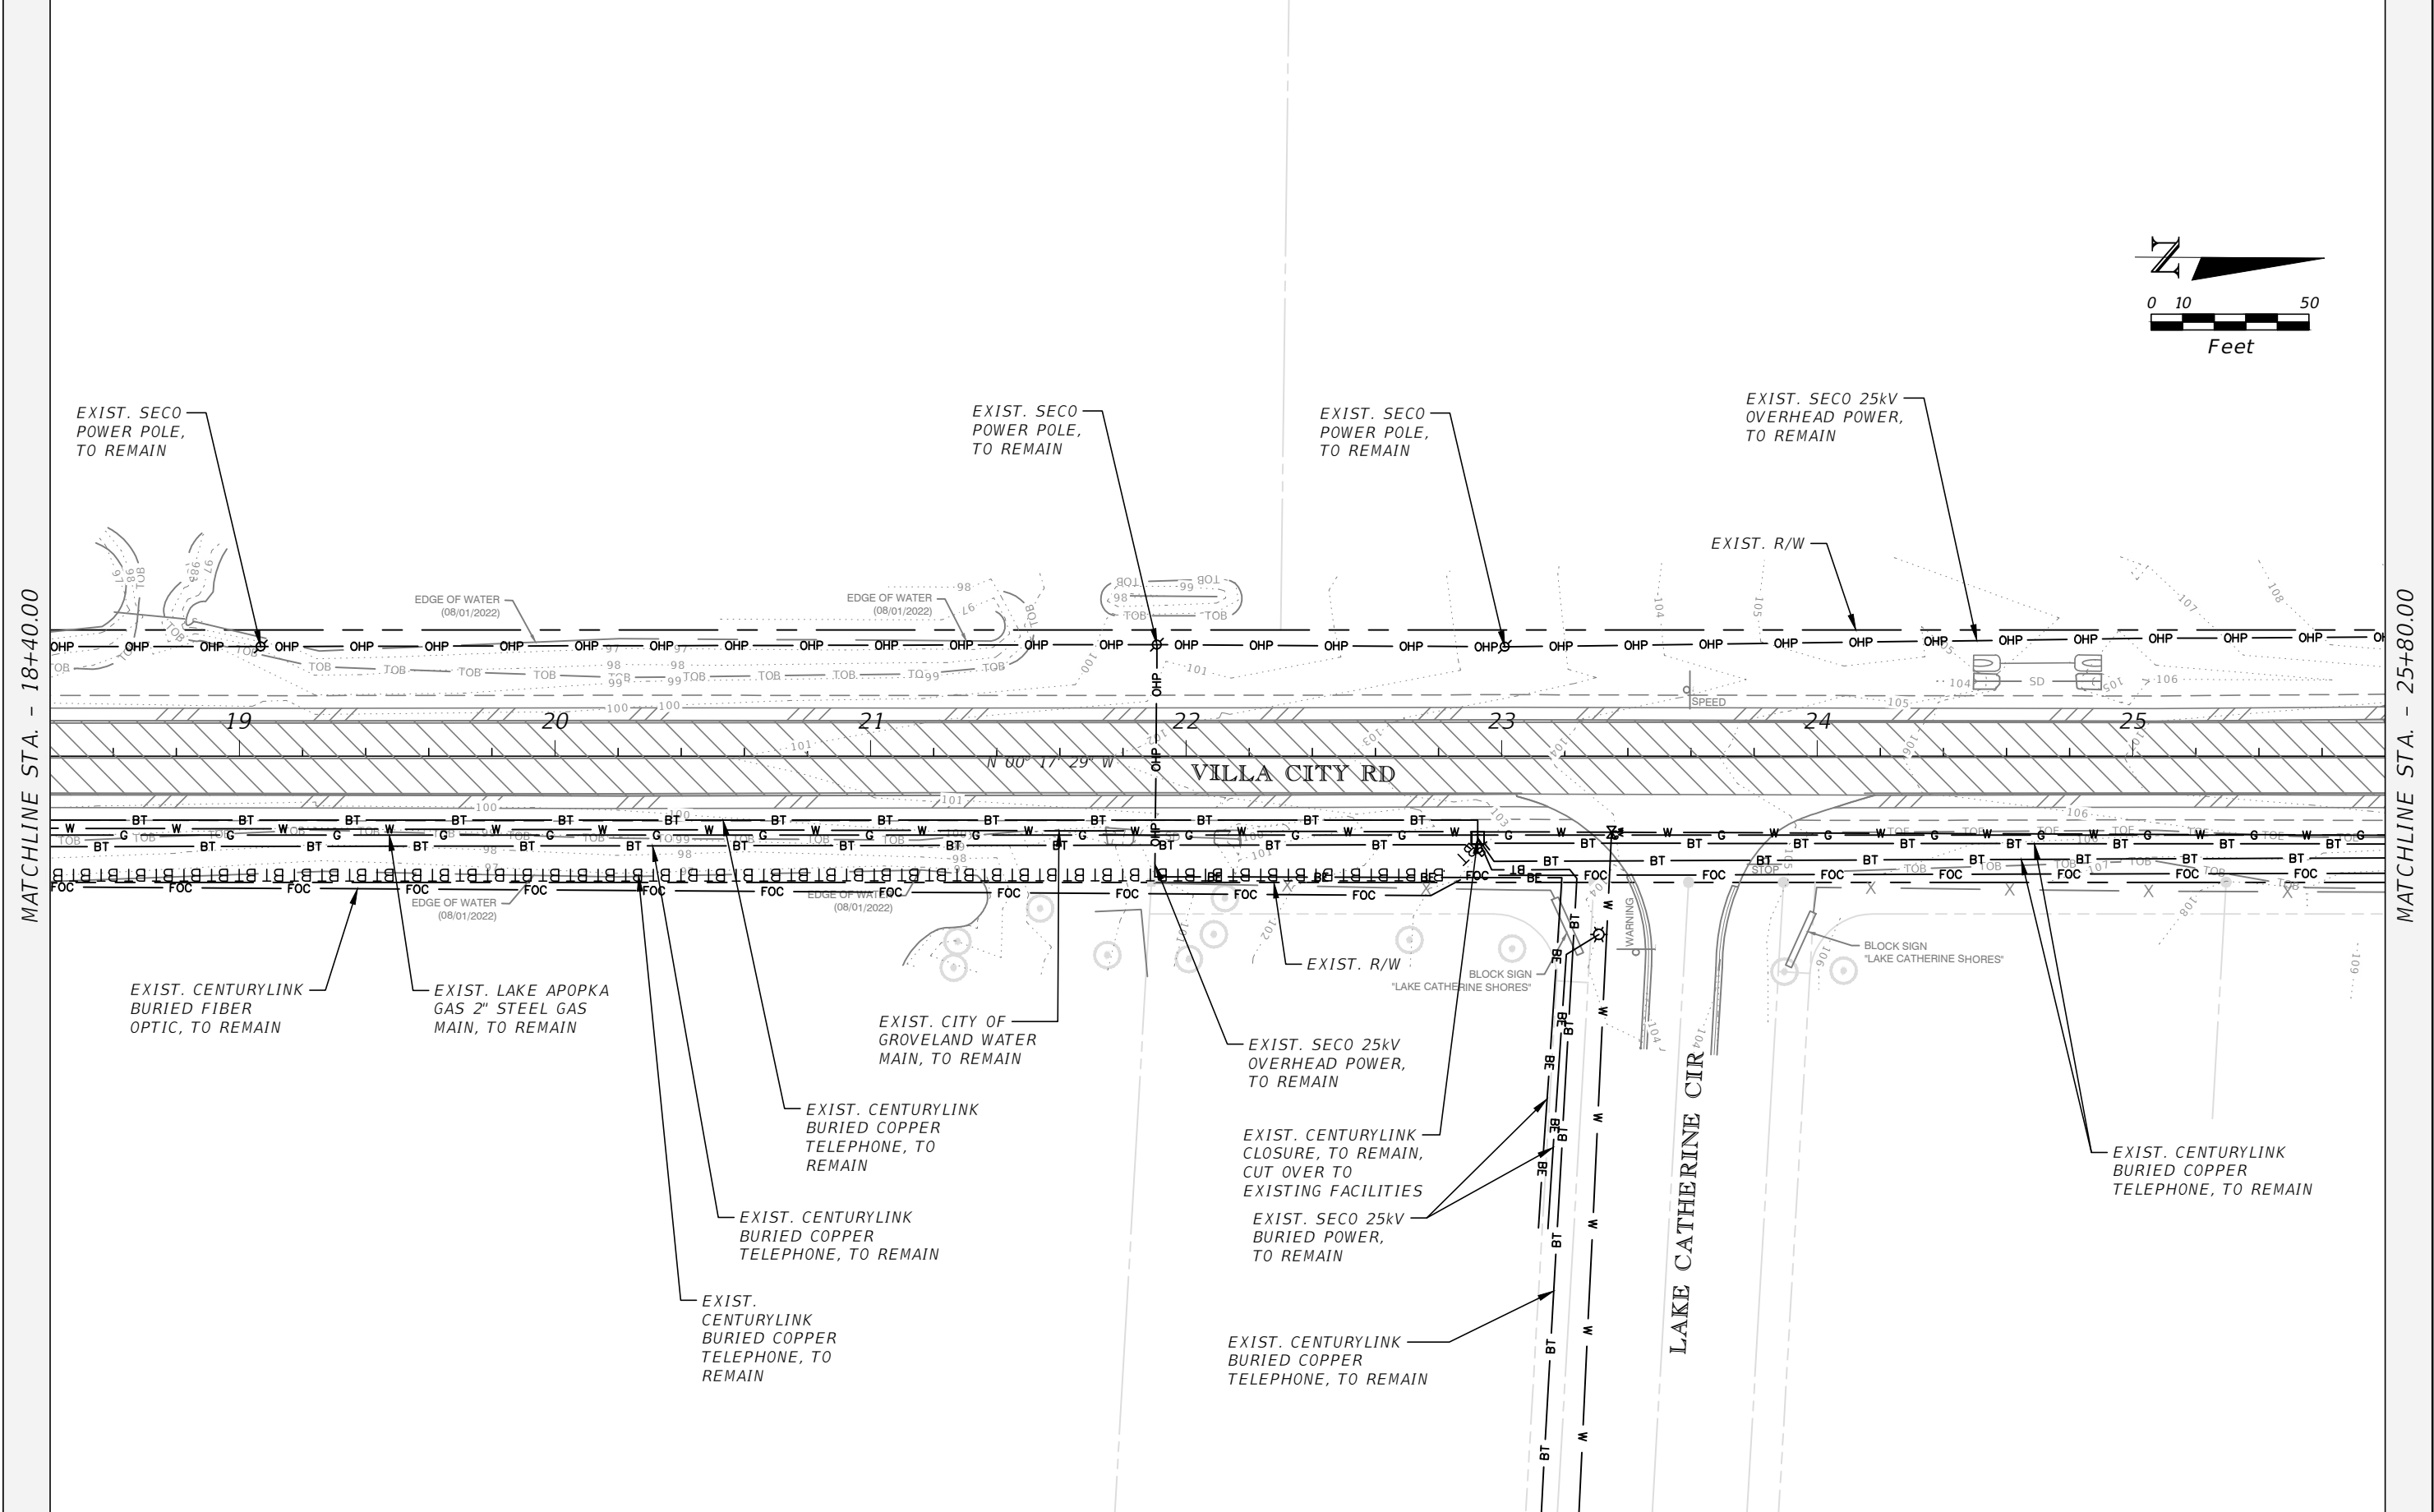

REVISIONS			LAKE COUNTY 315 WEST MAIN STREET TAVARES, FL 32778	 DUANE K. BOOTH, P.E. P.E. LICENSE NUMBER 44631 902 NORTH SINCLAIR AVE. TAVARES, FL 32778 CERTIFICATE OF AUTHORIZATION 33380	CR 565 (VILLA CITY ROAD) FROM NORTH OF SR 50 TO SOUTH OF US 27 FPID NO. 447609-1-58-01	UTILITY ADJUSTMENT PLAN (2)	SHEET NO. 130
DATE	DESCRIPTION						

THE OFFICIAL RECORD OF THIS SHEET IS THE ELECTRONIC FILE DIGITALLY SIGNED AND SEALED UNDER RULE 61G15-23.004, F.A.C.

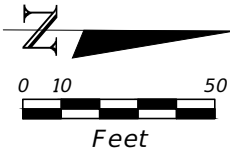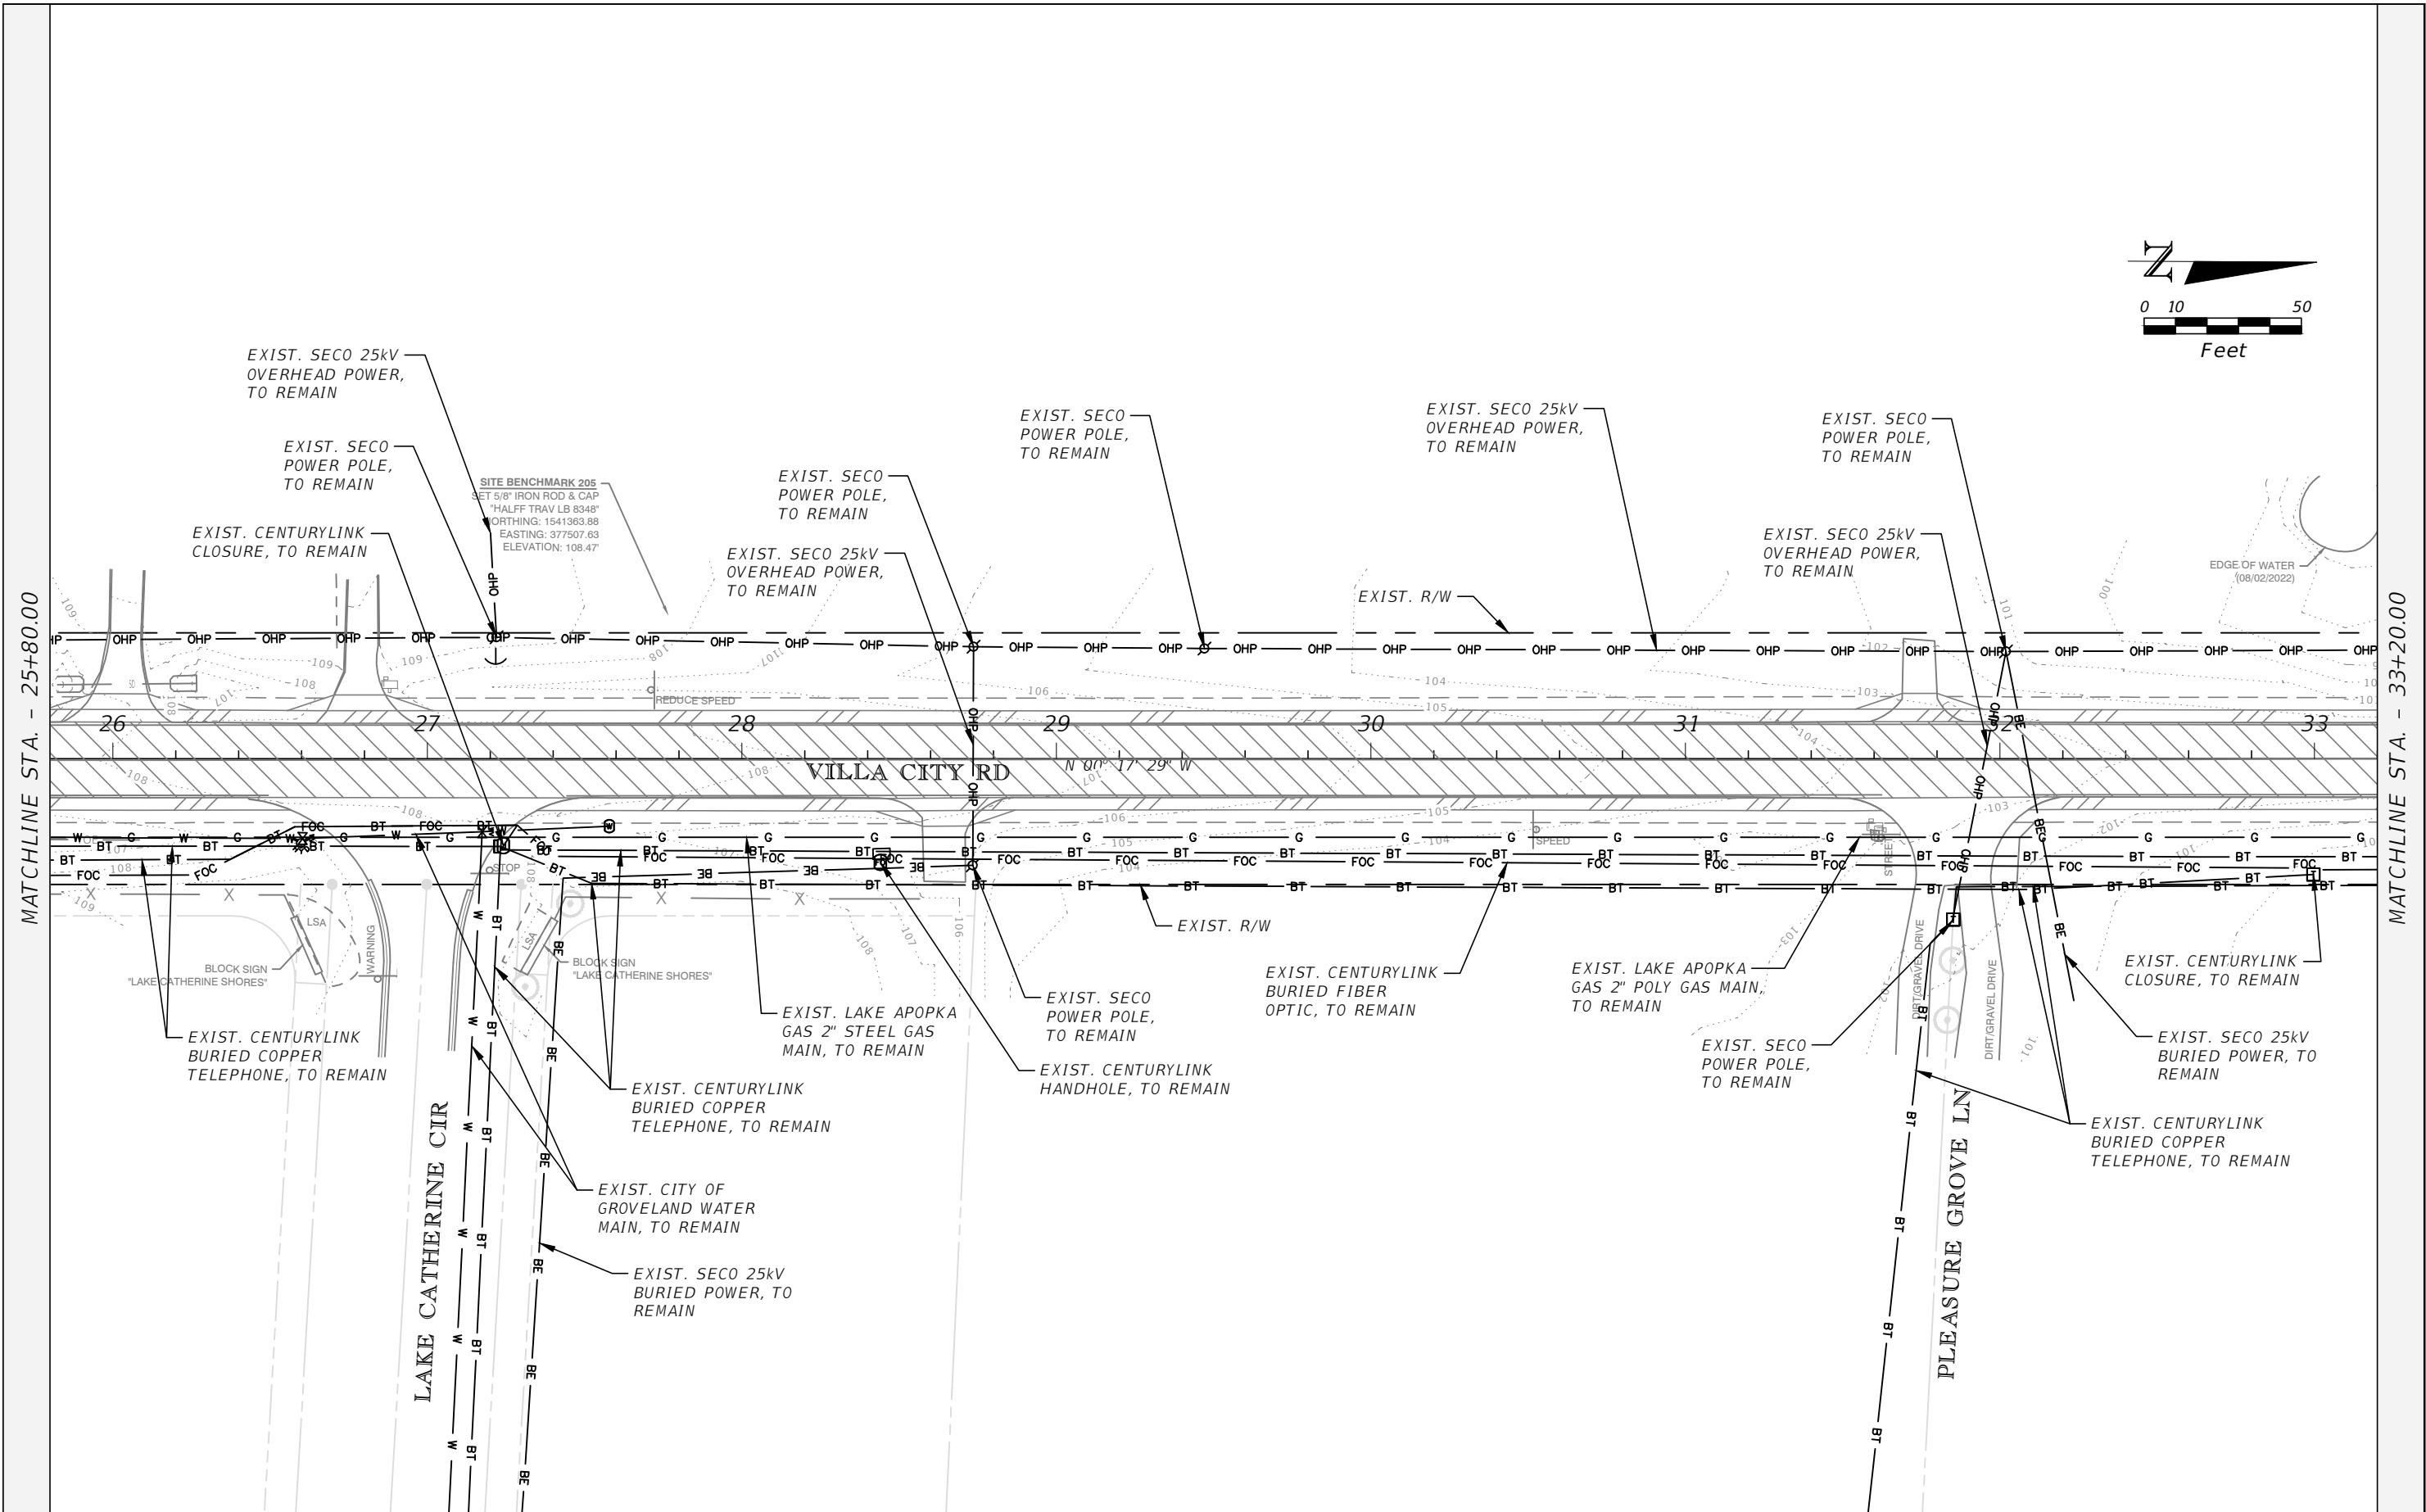

REVISIONS	
DATE	DESCRIPTION



LAKE COUNTY
315 WEST MAIN STREET
TAVARES, FL 32778




halff
DUANE K. BOOTH, P.E.
P.E. LICENSE NUMBER 44631
902 NORTH SINCLAIR AVE.
TAVARES, FL 32778
CERTIFICATE OF AUTHORIZATION 33380

CR 565 (VILLA CITY ROAD)
FROM NORTH OF SR 50 TO SOUTH OF US 27
FPID NO. 447609-1-58-01

UTILITY ADJUSTMENT PLAN (3)

SHEET NO.
131

THE OFFICIAL RECORD OF THIS SHEET IS THE ELECTRONIC FILE DIGITALLY SIGNED AND SEALED UNDER RULE 61G15-23.004, F.A.C.

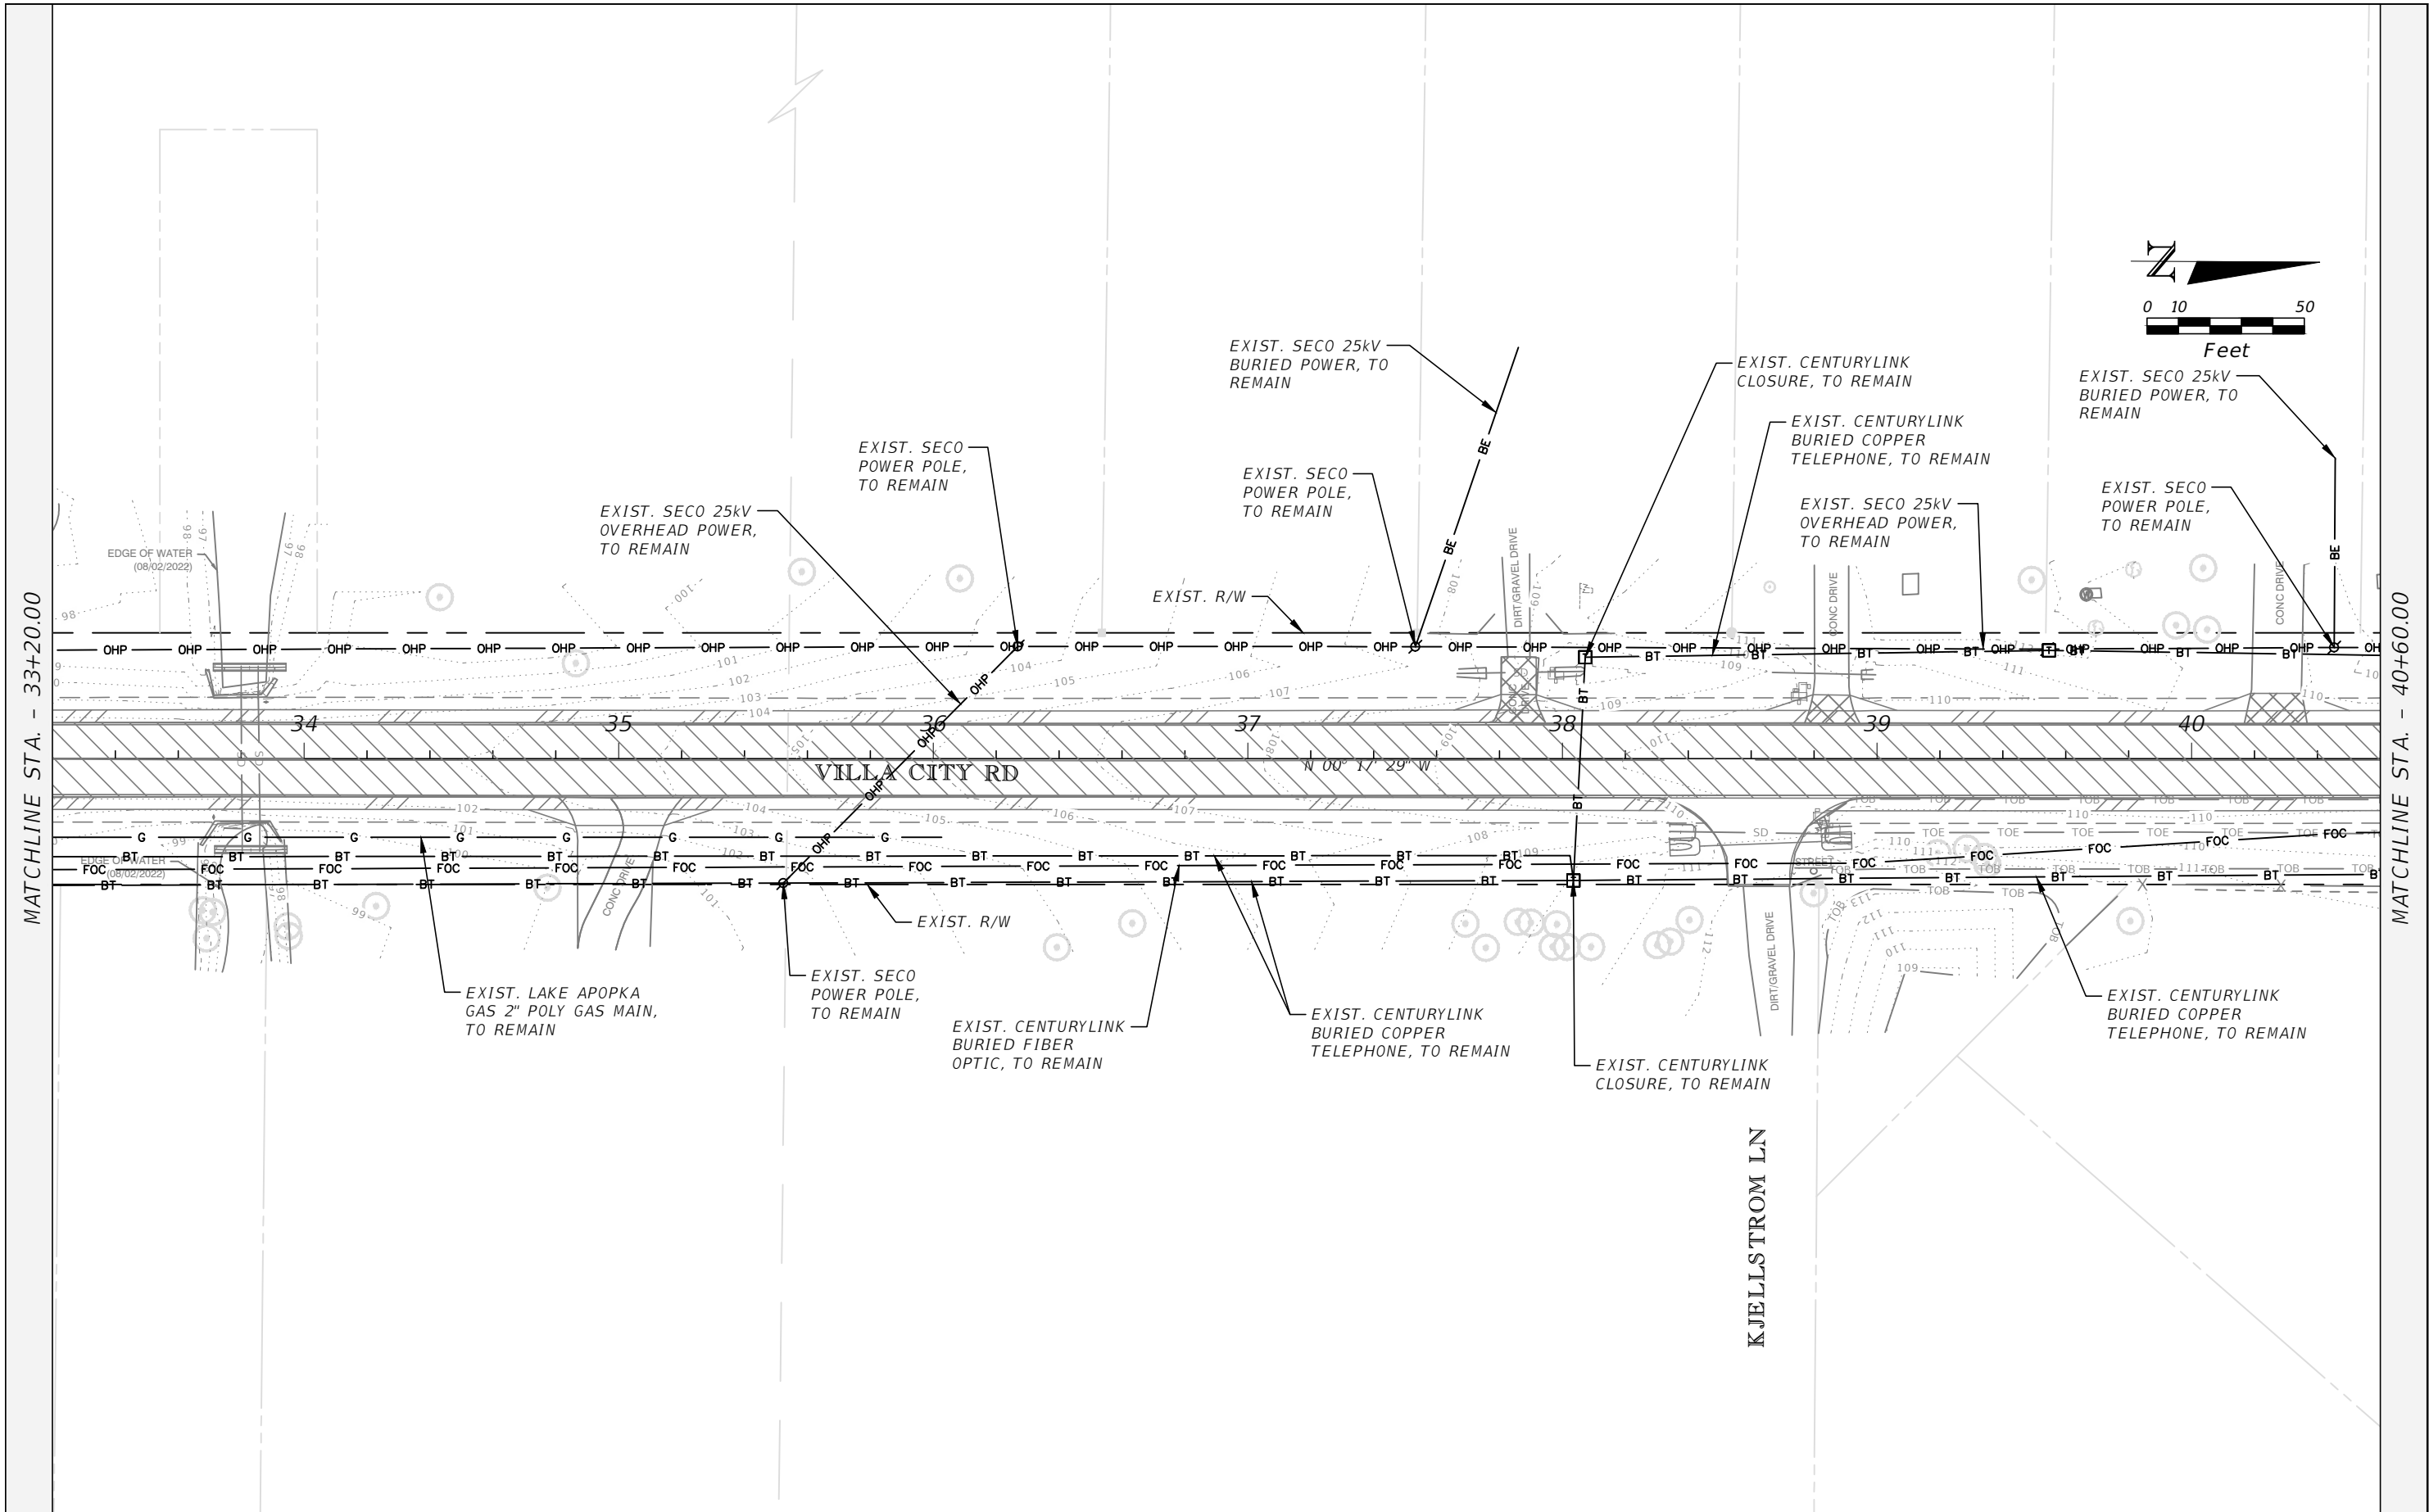

REVISIONS	
DATE	DESCRIPTION



LAKE COUNTY

315 WEST MAIN STREET
TAVARES, FL 32778



DUANE K. BOOTH, P.E.

P.E. LICENSE NUMBER 44631
902 NORTH SINCLAIR AVE.
TAVARES, FL 32778

CERTIFICATE OF AUTHORIZATION 33380

CR 565 (VILLA CITY ROAD)


FROM NORTH OF SR 50 TO SOUTH OF US 27

FPID NO. 447609-1-58-01


UTILITY ADJUSTMENT PLAN (4)

SHEET NO.
132

THE OFFICIAL RECORD OF THIS SHEET IS THE ELECTRONIC FILE DIGITALLY SIGNED AND SEALED UNDER RULE 61G15-23.004, F.A.C.

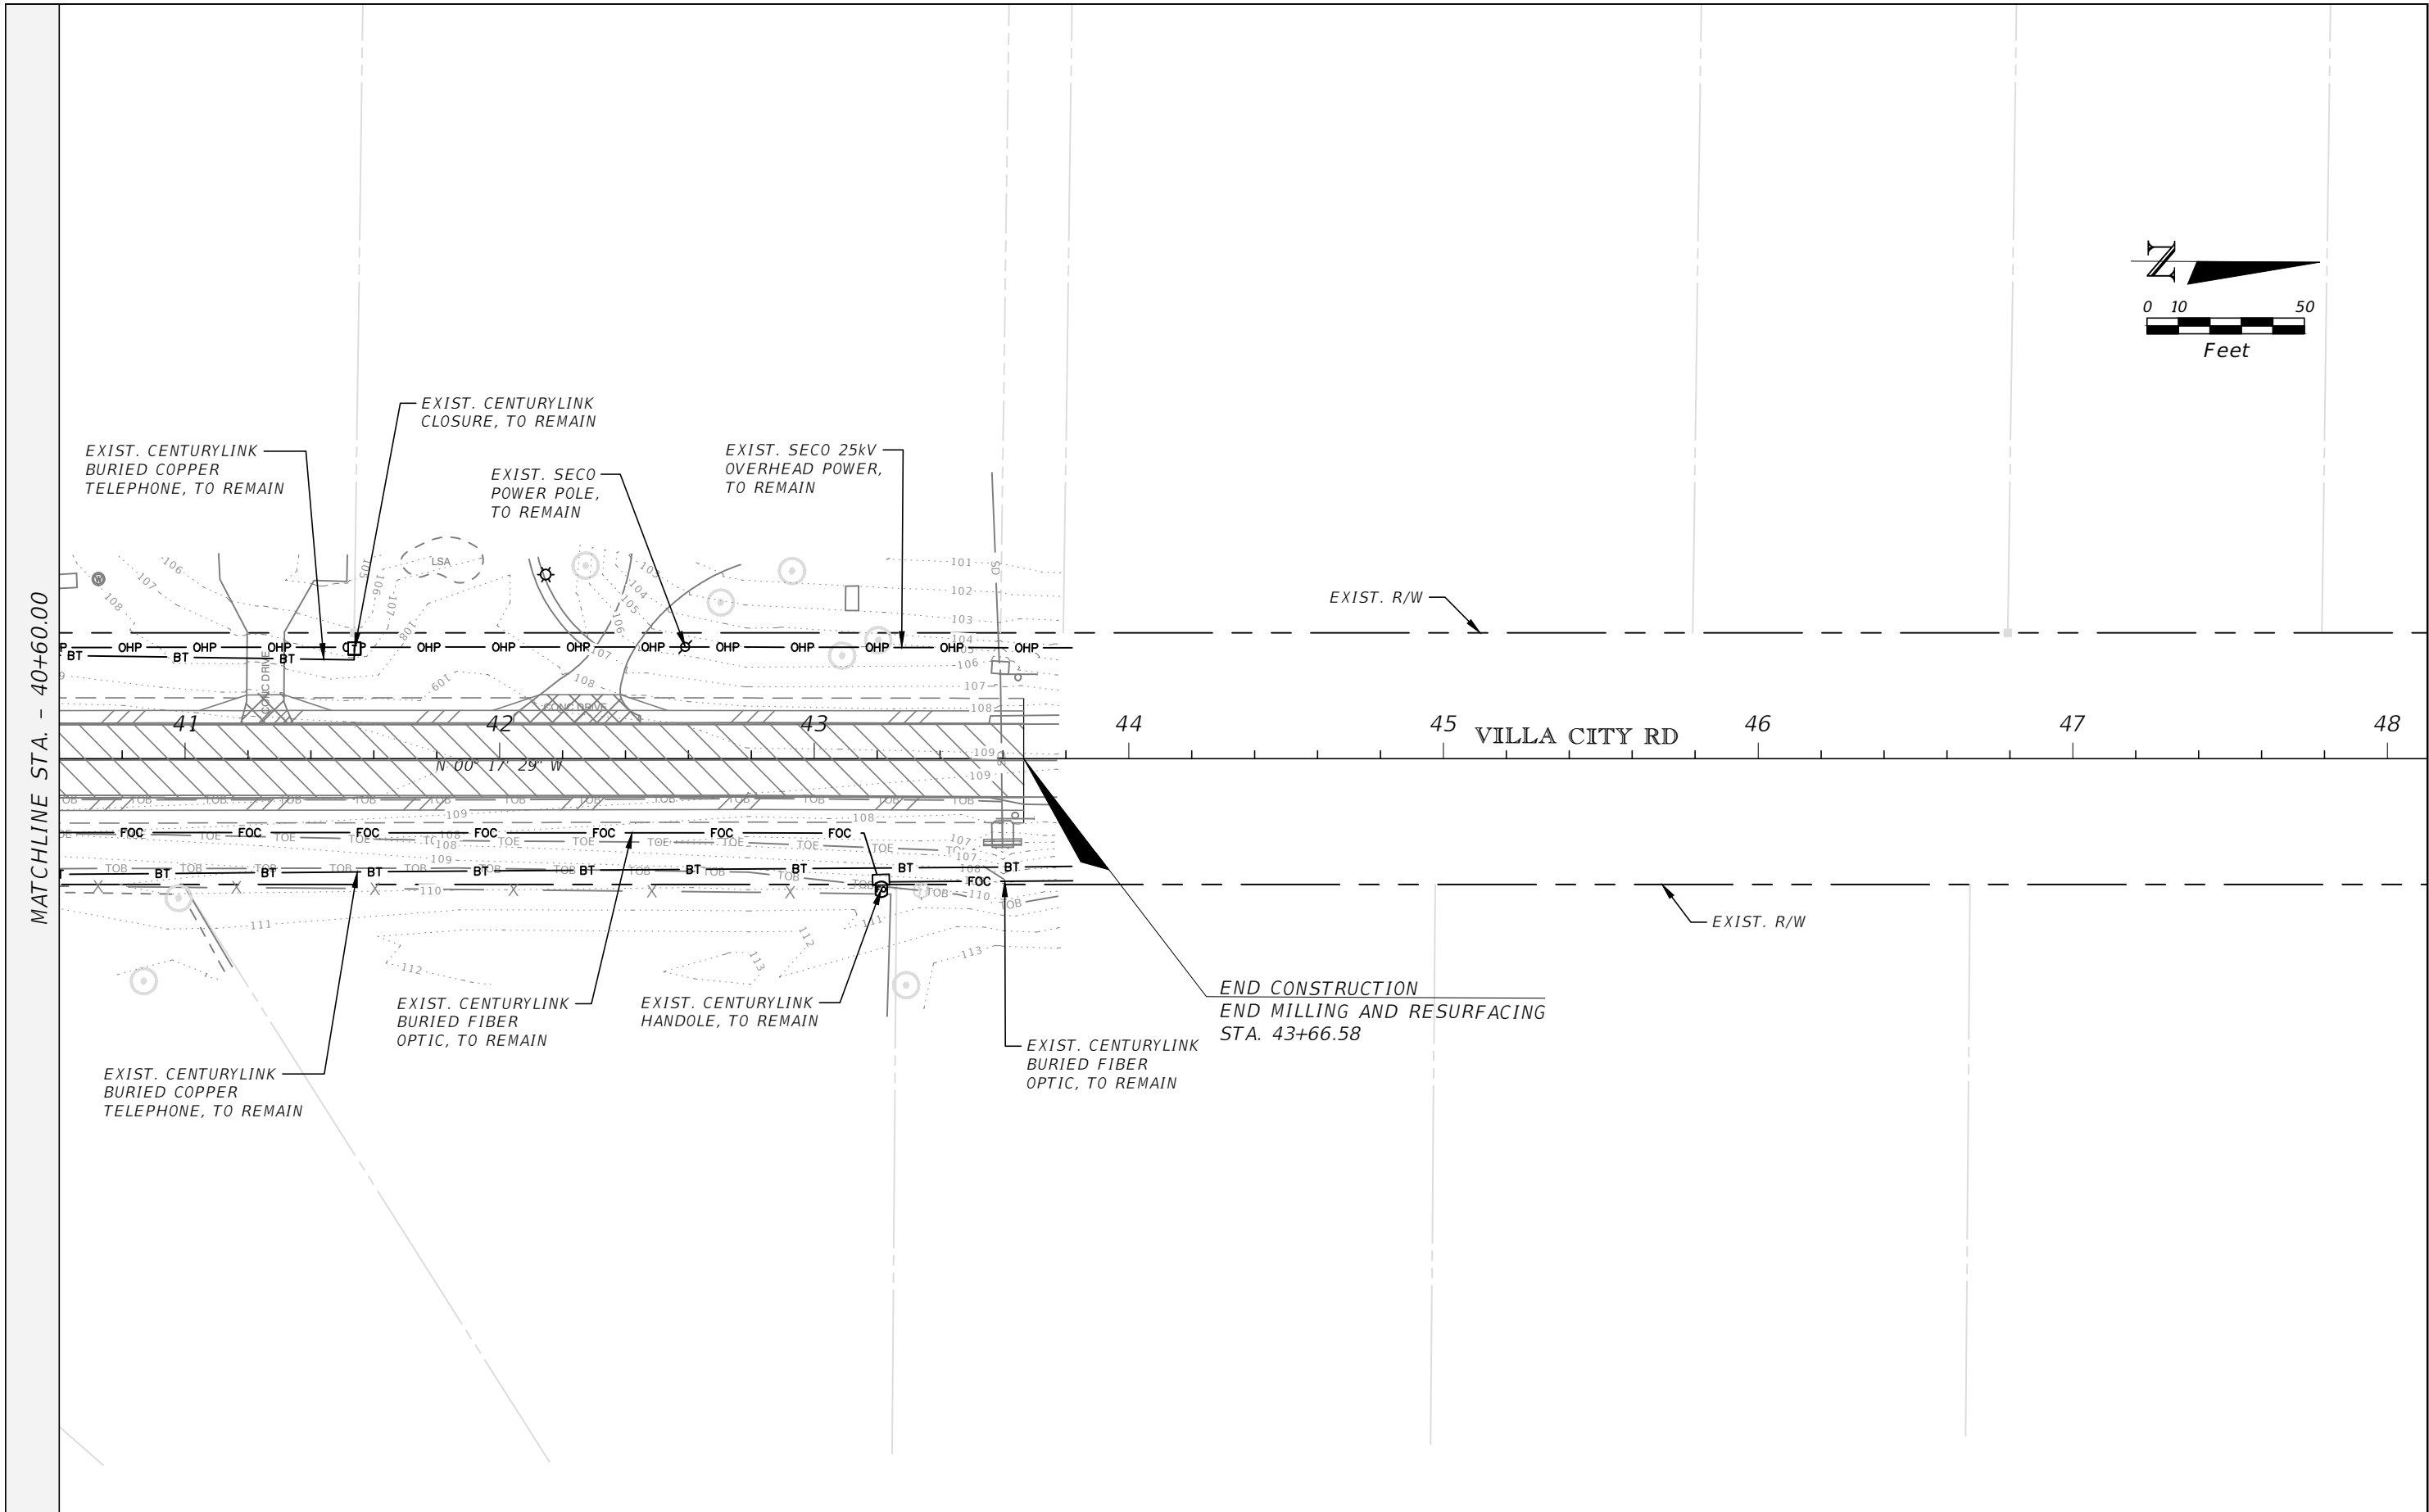


REVISIONS		 LAKE COUNTY 315 WEST MAIN STREET TAVARES, FL 32778	 DUANE K. BOOTH, P.E. P.E. LICENSE NUMBER 44631 902 NORTH SINCLAIR AVE. TAVARES, FL 32778 CERTIFICATE OF AUTHORIZATION 33380	CR 565 (VILLA CITY ROAD) FROM NORTH OF SR 50 TO SOUTH OF US 27 FPID NO. 447609-1-58-01	UTILITY ADJUSTMENT PLAN (5)	SHEET NO.
DATE	DESCRIPTION					133

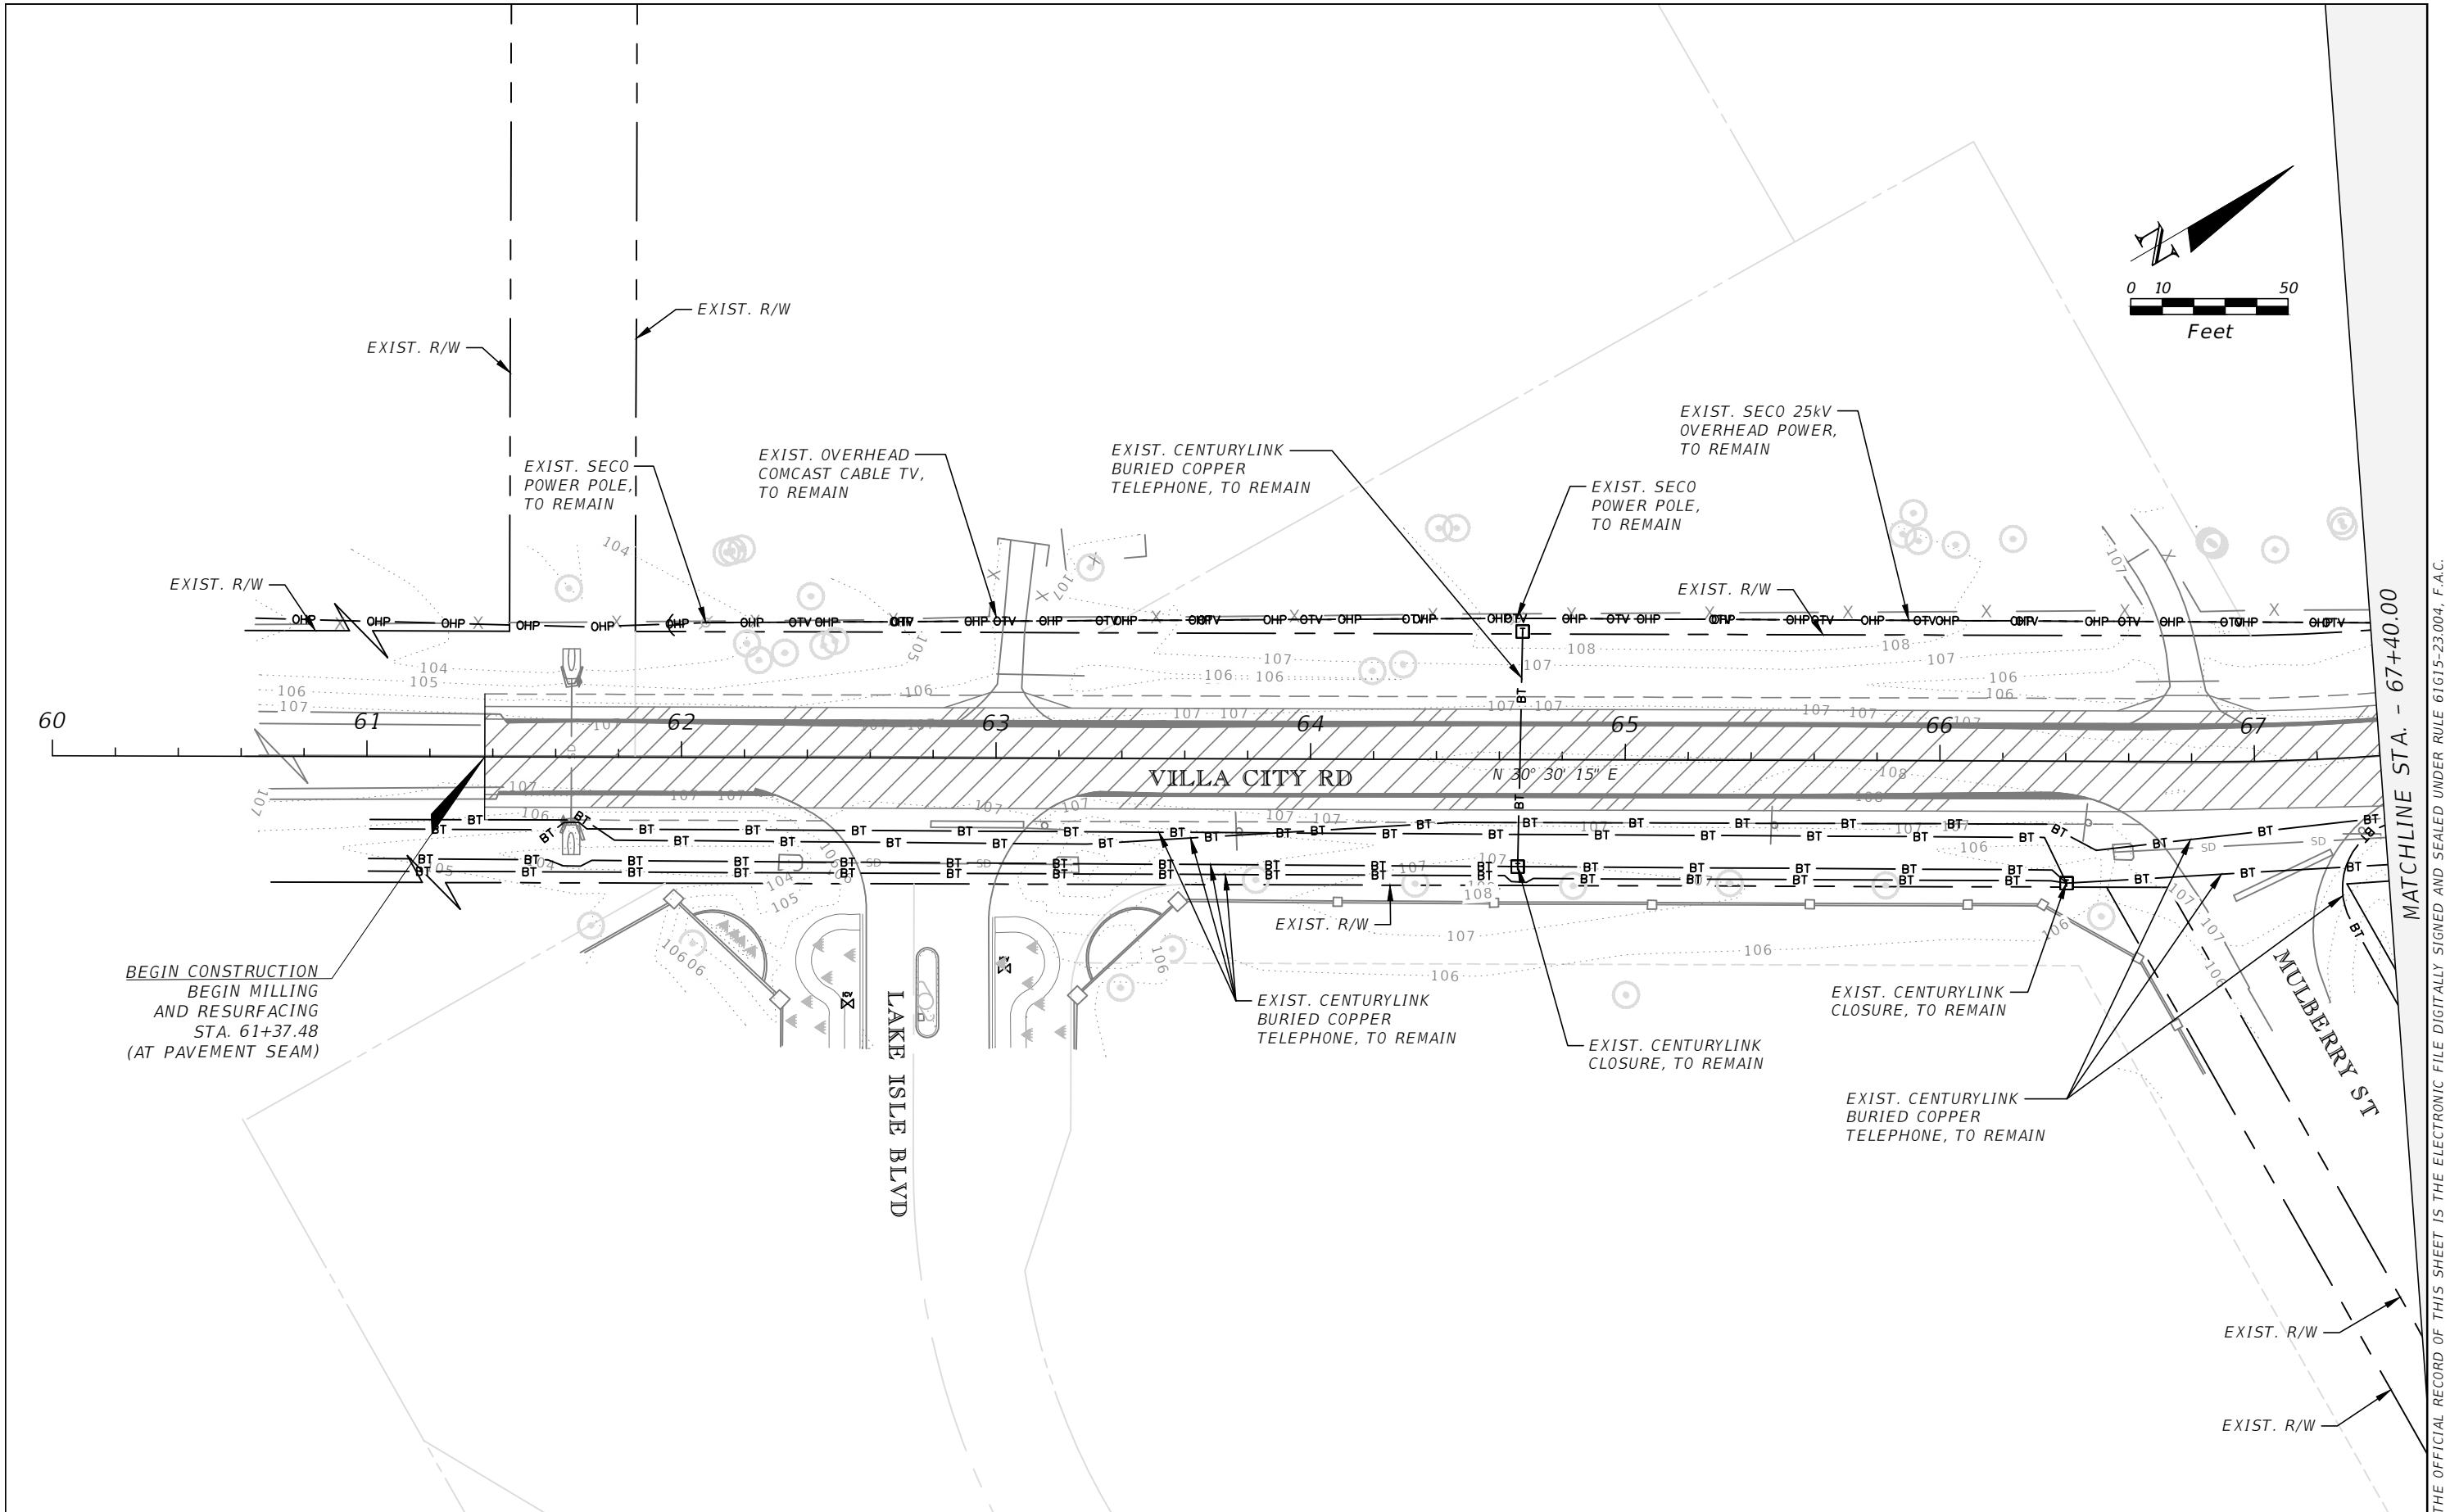

THE OFFICIAL RECORD OF THIS SHEET IS THE ELECTRONIC FILE DIGITALLY SIGNED AND SEALED UNDER RULE 61G15-23.004, F.A.C.

REVISIONS		 LAKE COUNTY 315 WEST MAIN STREET TAVARES, FL 32778	 DUANE K. BOOTH, P.E. P.E. LICENSE NUMBER 44631 902 NORTH SINCLAIR AVE. TAVARES, FL 32778 CERTIFICATE OF AUTHORIZATION 33380	CR 565 (VILLA CITY ROAD) FROM NORTH OF SR 50 TO SOUTH OF US 27 FPID NO. 447609-1-58-01	UTILITY ADJUSTMENT PLAN (6)	SHEET NO. 134
DATE	DESCRIPTION					

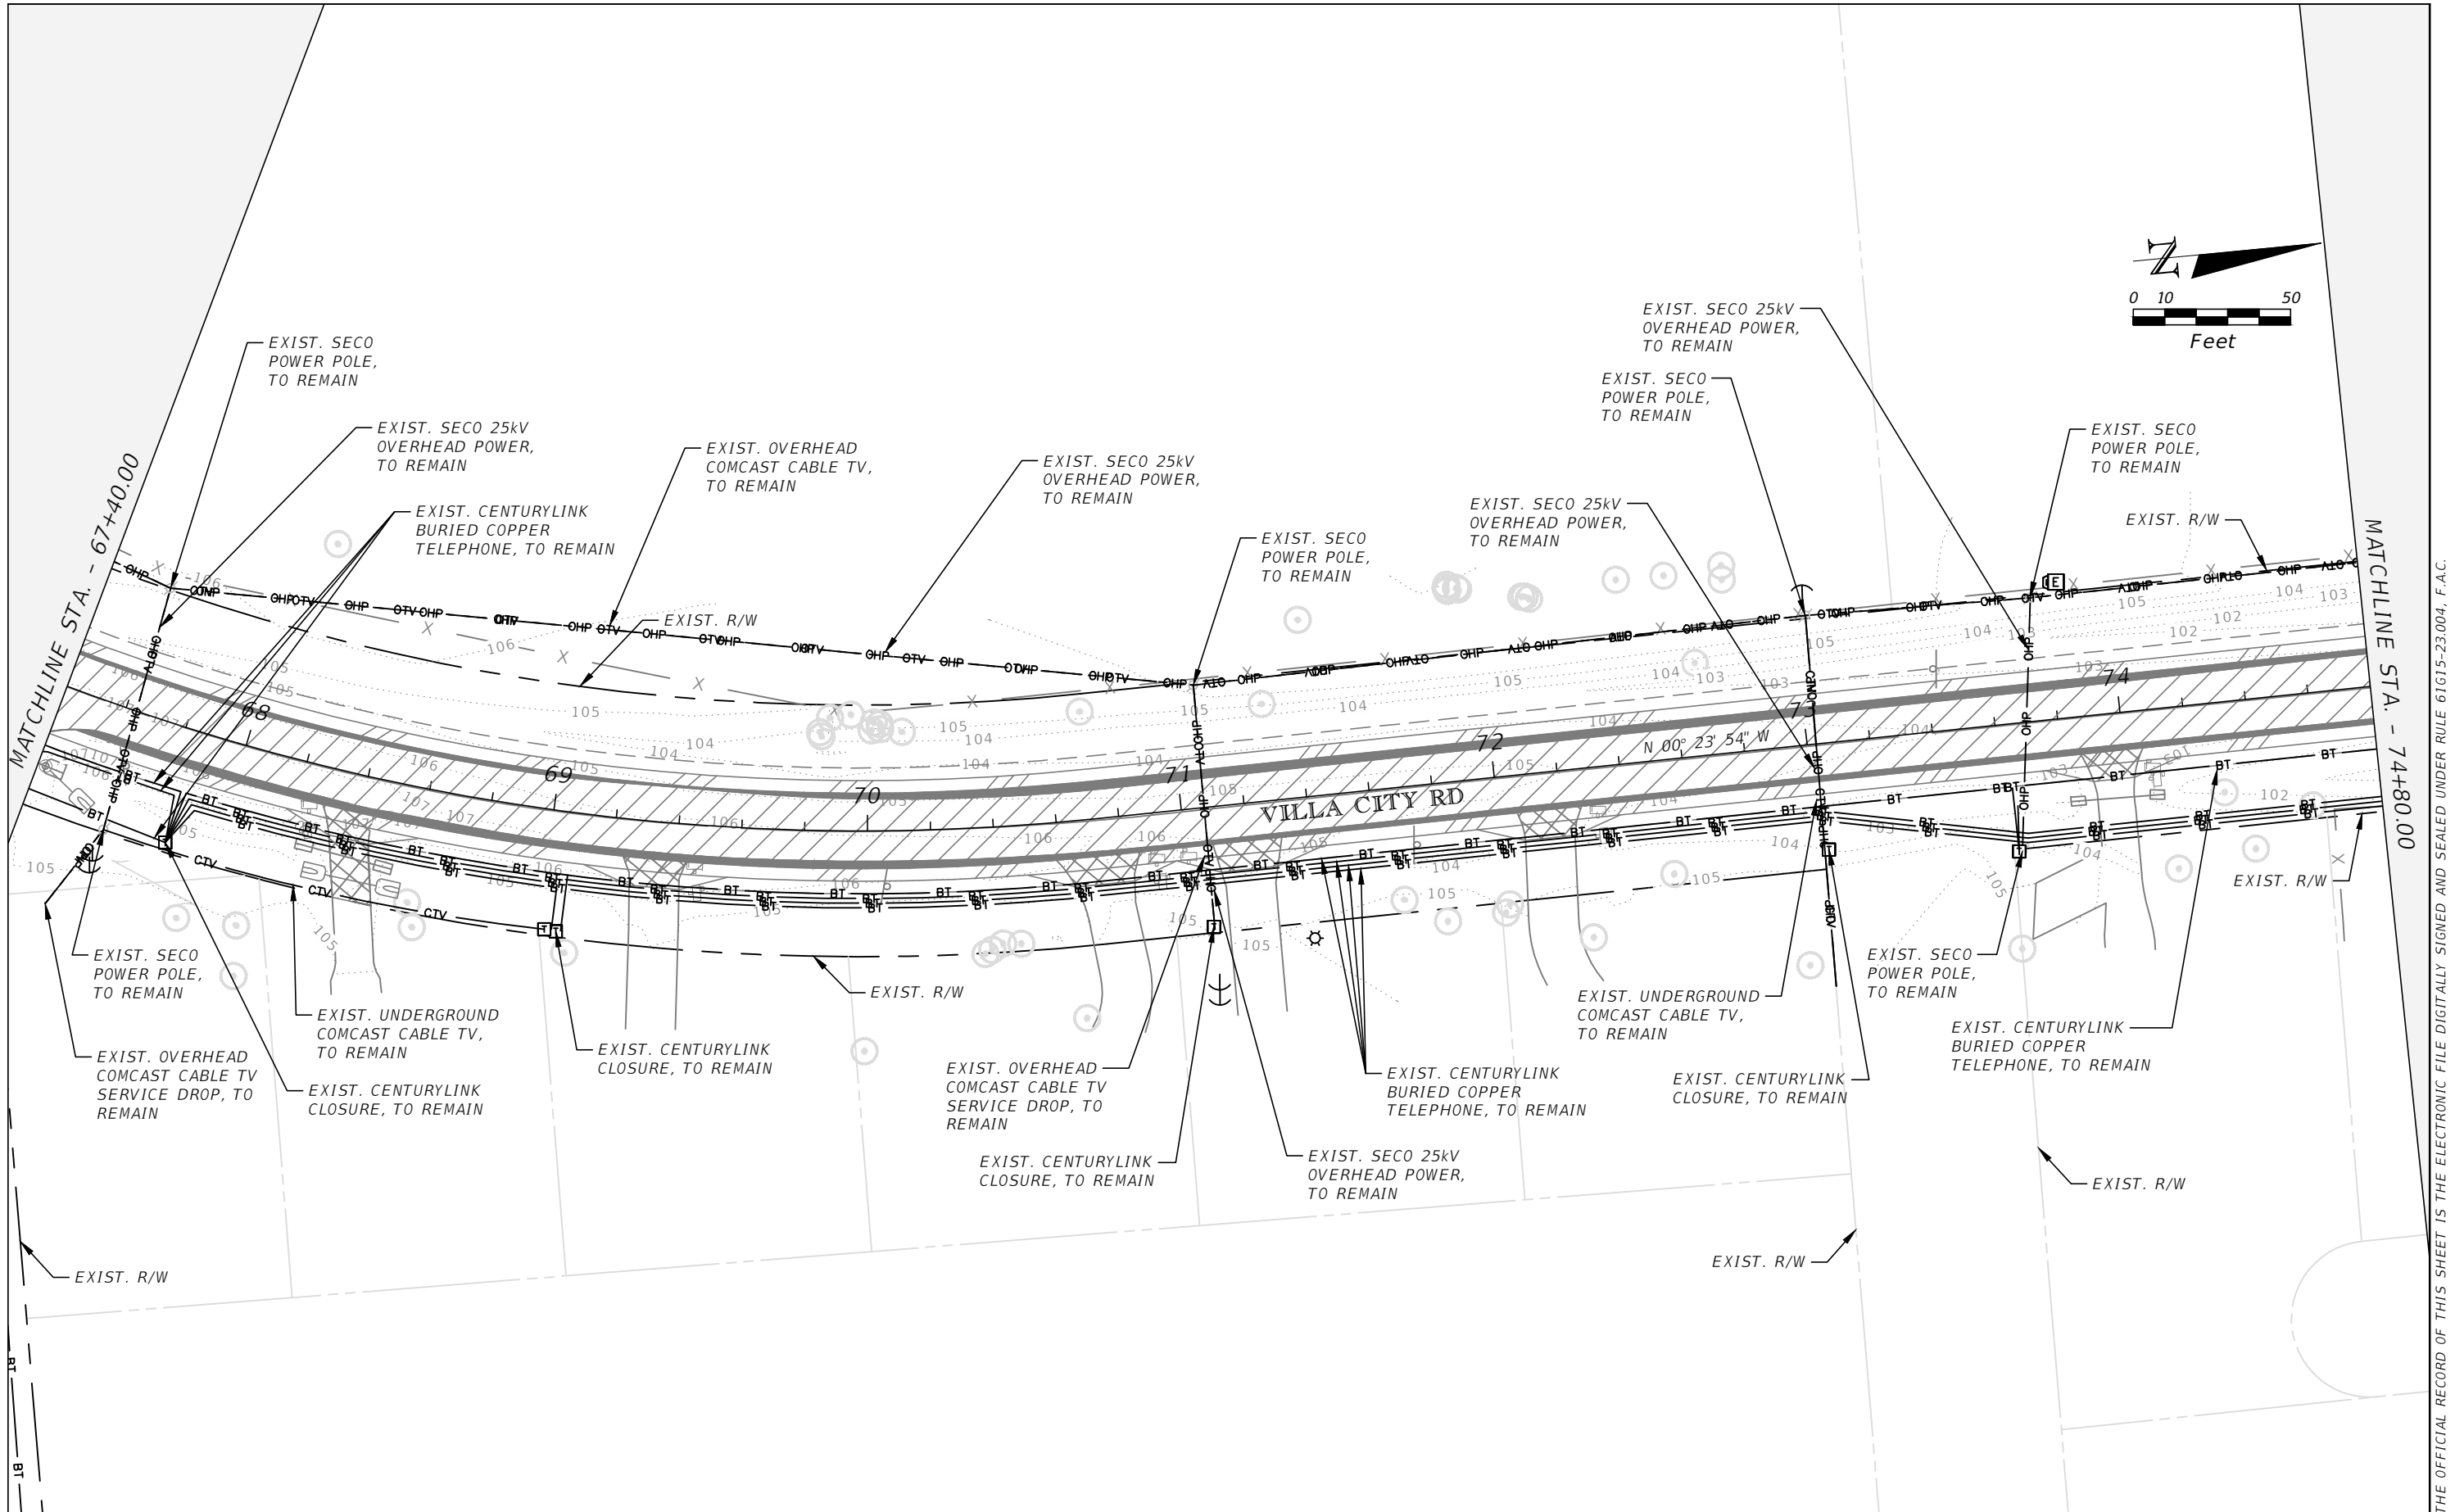

REVISIONS	
DATE	DESCRIPTION



LAKE COUNTY
315 WEST MAIN STREET
TAVARES, FL 32778




halff
DUANE K. BOOTH, P.E.
P.E. LICENSE NUMBER 44631
902 NORTH SINCLAIR AVE.
TAVARES, FL 32778
CERTIFICATE OF AUTHORIZATION 33380

CR 565 (VILLA CITY ROAD)
FROM NORTH OF SR 50 TO SOUTH OF US 27
FPID NO. 447609-1-58-01

UTILITY ADJUSTMENT PLAN (7)

SHEET NO.
135

THE OFFICIAL RECORD OF THIS SHEET IS THE ELECTRONIC FILE DIGITALLY SIGNED AND SEALED UNDER RULE 61G15-23.004, F.A.C.

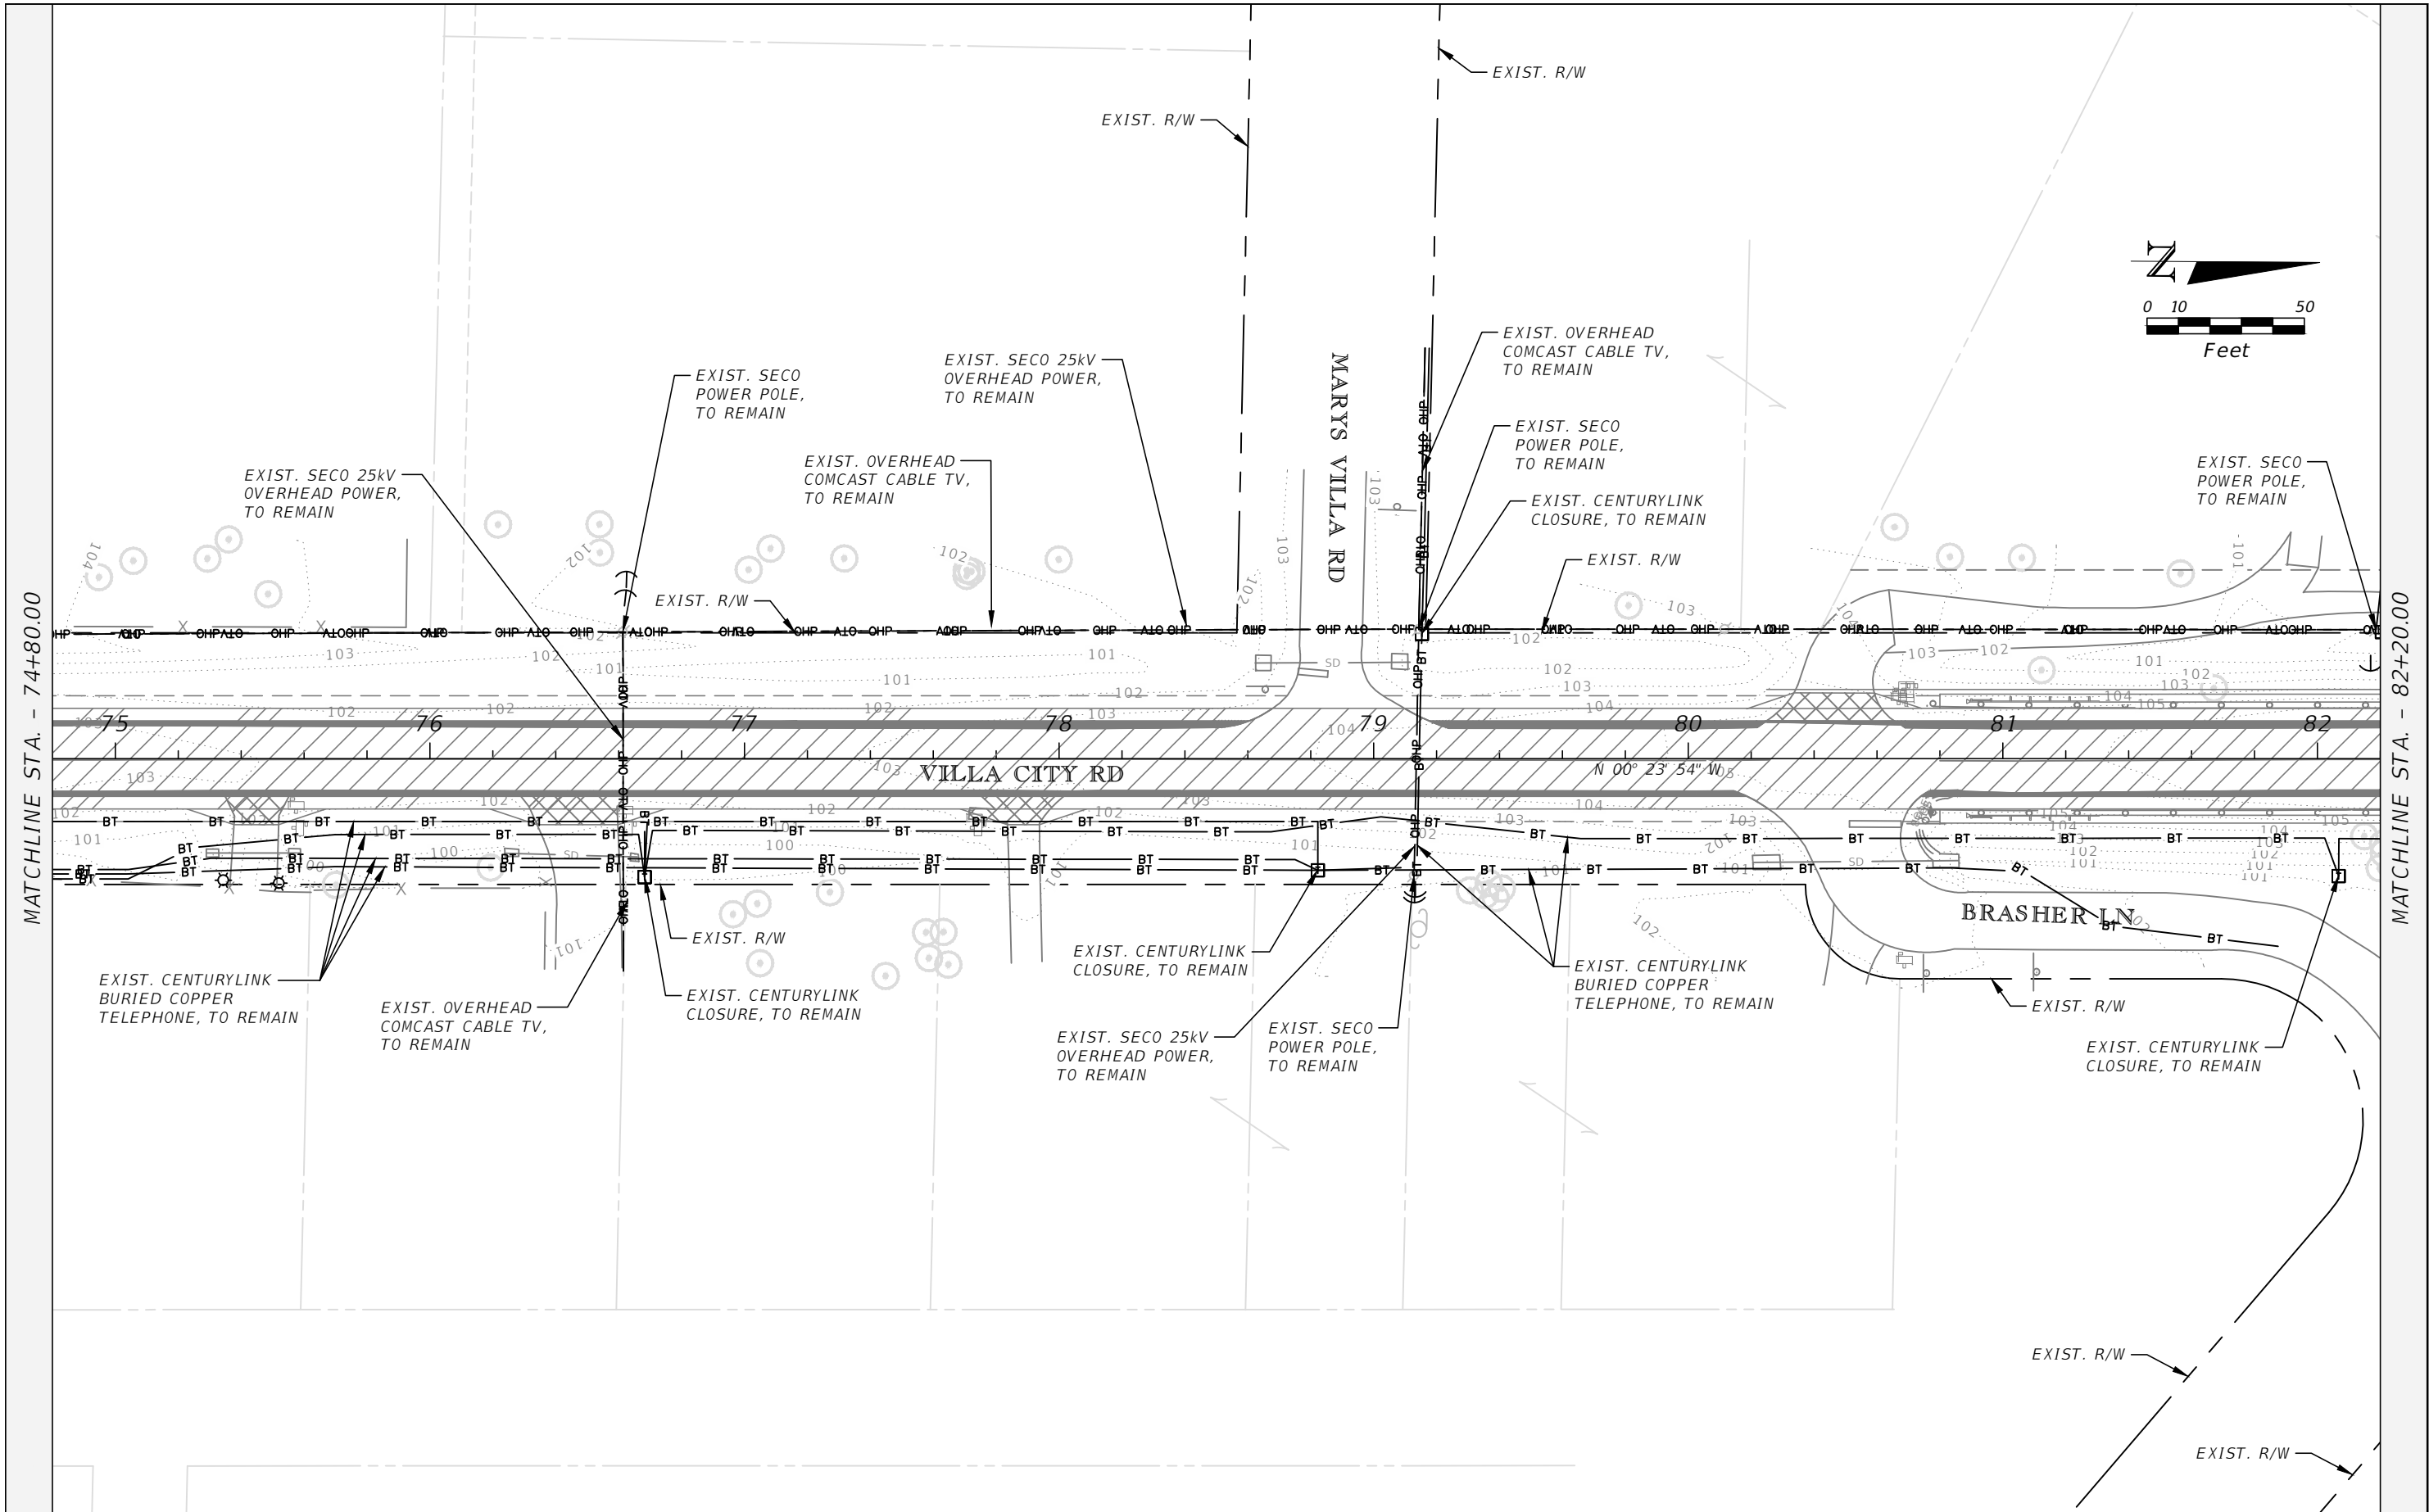

REVISIONS	
DATE	DESCRIPTION



LAKE COUNTY

315 WEST MAIN STREET
TAVARES, FL 32778



DUANE K. BOOTH, P.E.

P.E. LICENSE NUMBER 44631

902 NORTH SINCLAIR AVE.

TAVARES, FL 32778



CERTIFICATE OF AUTHORIZATION 33380

CR 565 (VILLA CITY ROAD)
FROM NORTH OF SR 50 TO SOUTH OF US 27
FPID NO. 447609-1-58-01

UTILITY ADJUSTMENT PLAN (8)

SHEET NO.
136

THE OFFICIAL RECORD OF THIS SHEET IS THE ELECTRONIC FILE DIGITALLY SIGNED AND SEALED UNDER RULE 61G15-23.004, F.A.C.

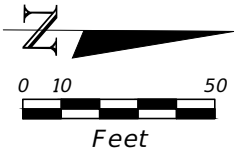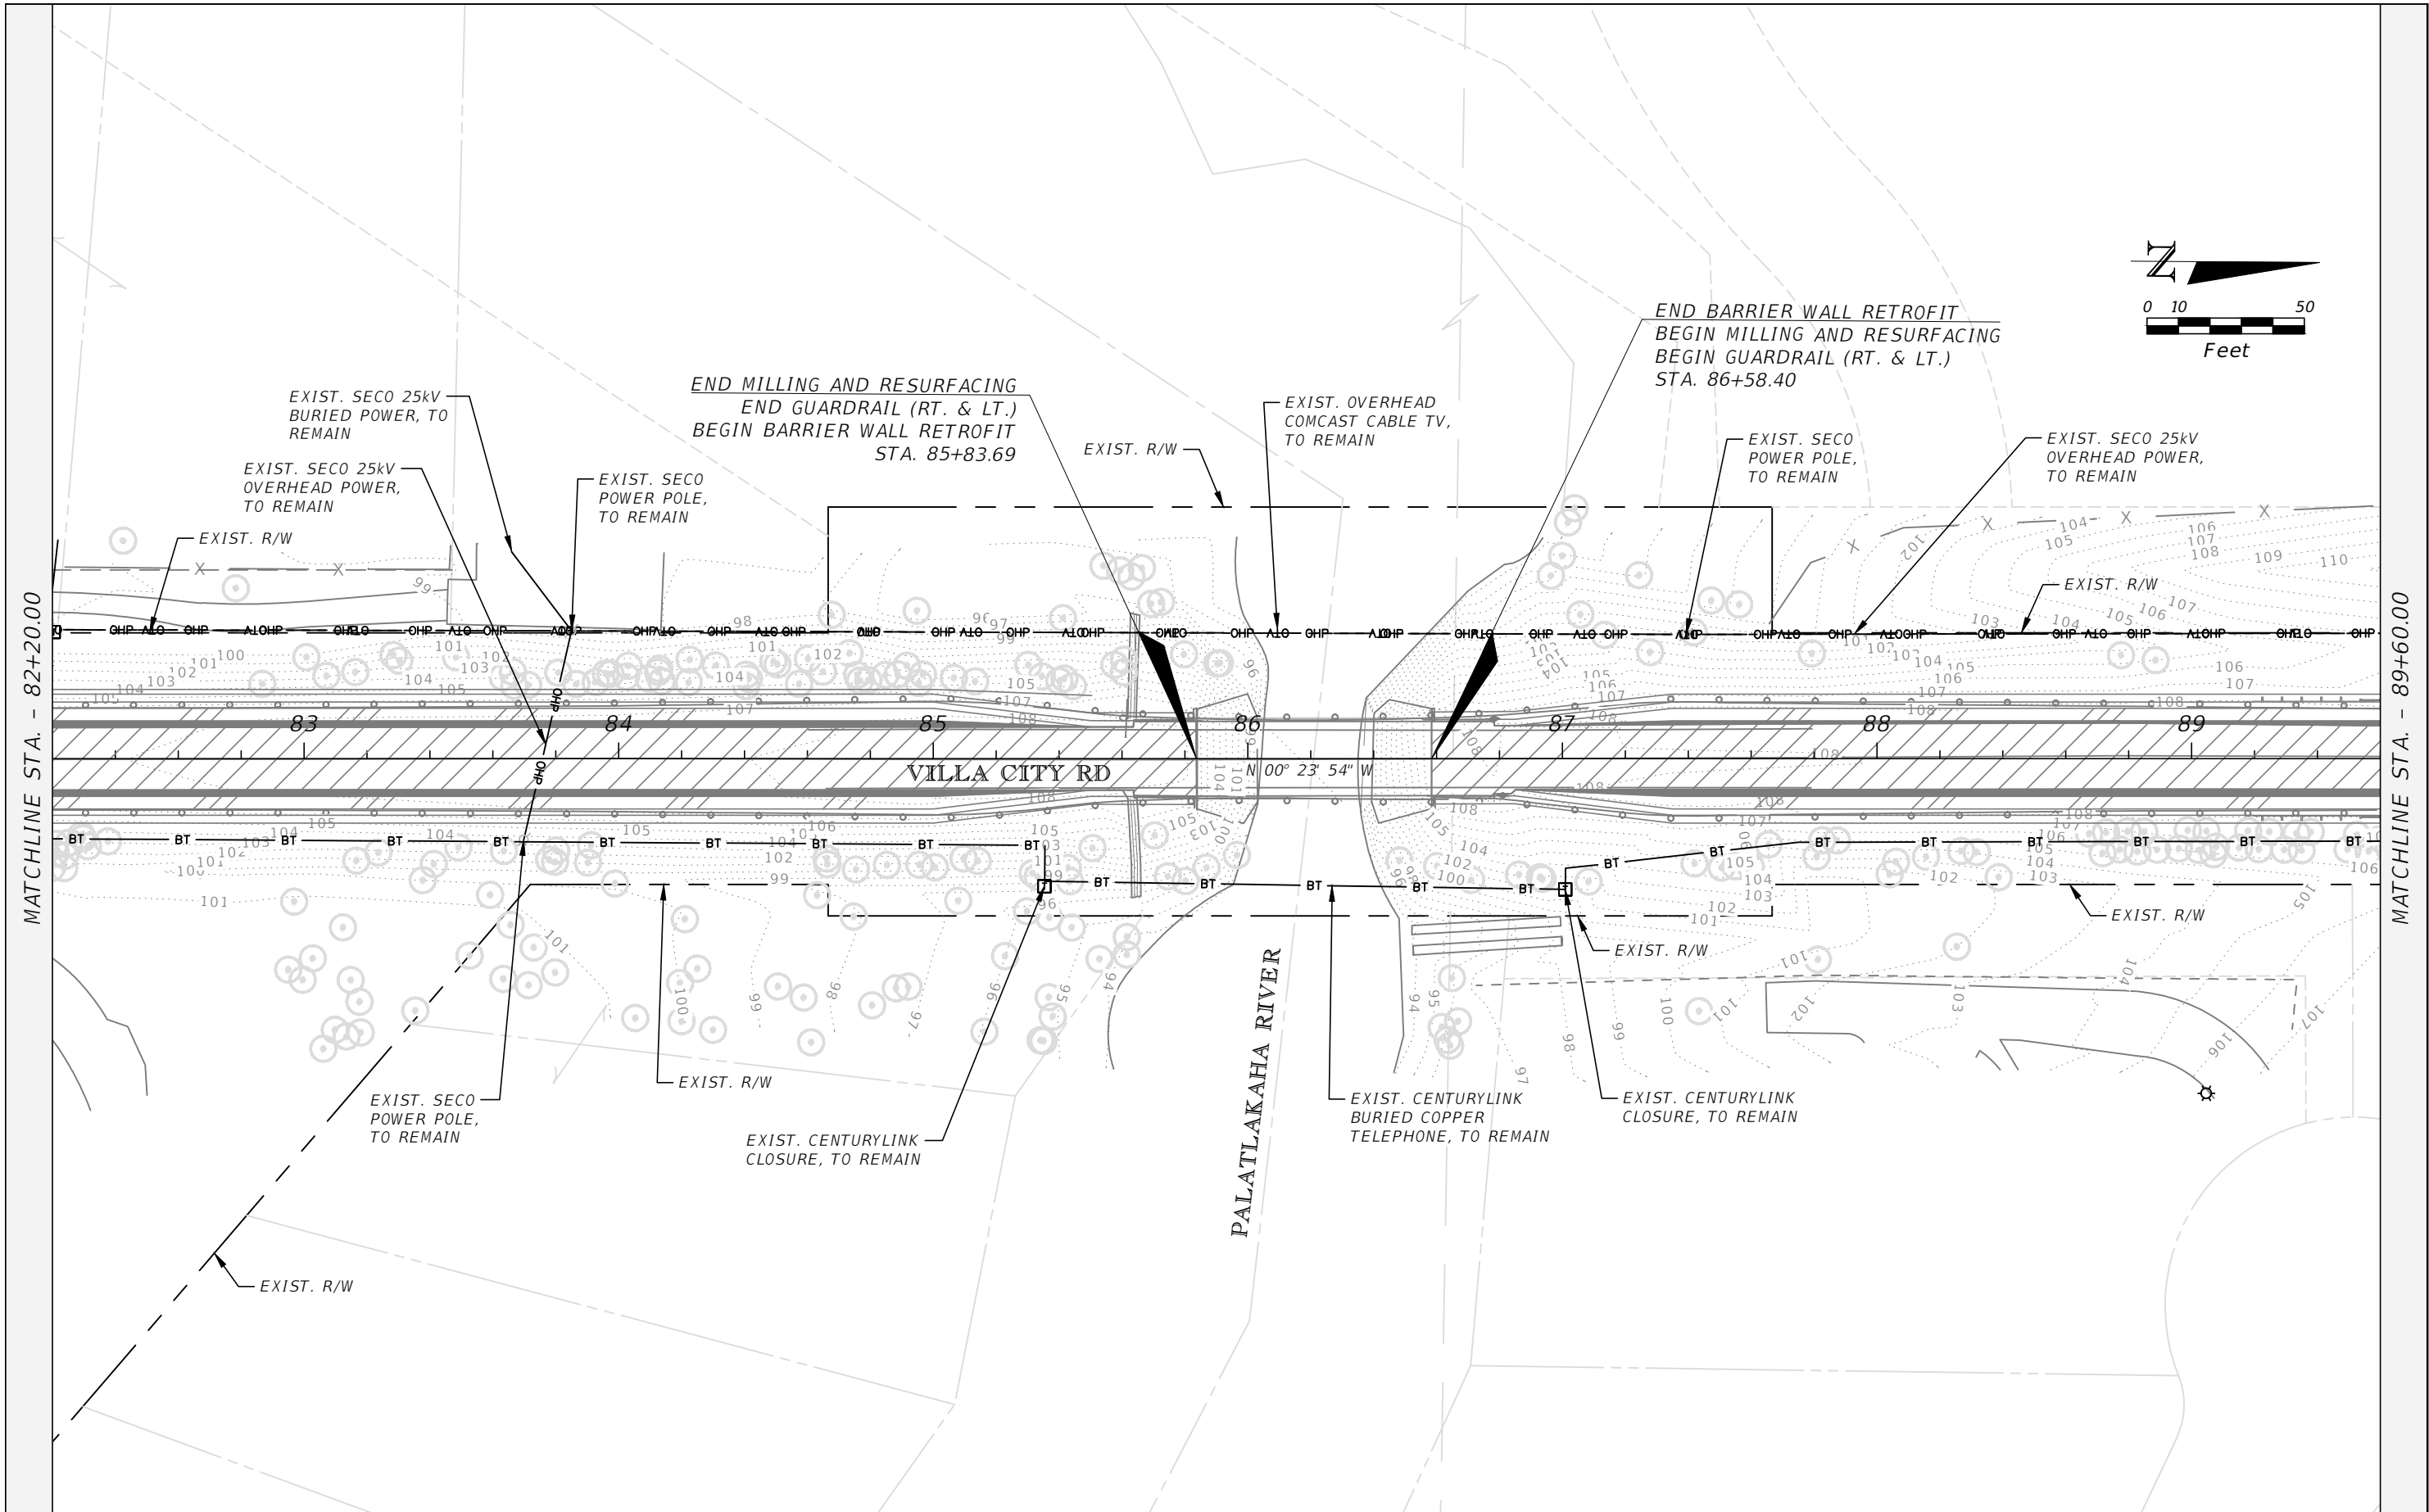

REVISIONS	
DATE	DESCRIPTION



LAKE COUNTY
315 WEST MAIN STREET
TAVARES, FL 32778




DUANE K. BOOTH, P.E.
P.E. LICENSE NUMBER 44631
902 NORTH SINCLAIR AVE.
TAVARES, FL 32778
CERTIFICATE OF AUTHORIZATION 33380

CR 565 (VILLA CITY ROAD)
FROM NORTH OF SR 50 TO SOUTH OF US 27
FPID NO. 447609-1-58-01

UTILITY ADJUSTMENT PLAN (9)

SHEET NO.
137


THE OFFICIAL RECORD OF THIS SHEET IS THE ELECTRONIC FILE DIGITALLY SIGNED AND SEALED UNDER RULE 61G15-23.004, F.A.C.

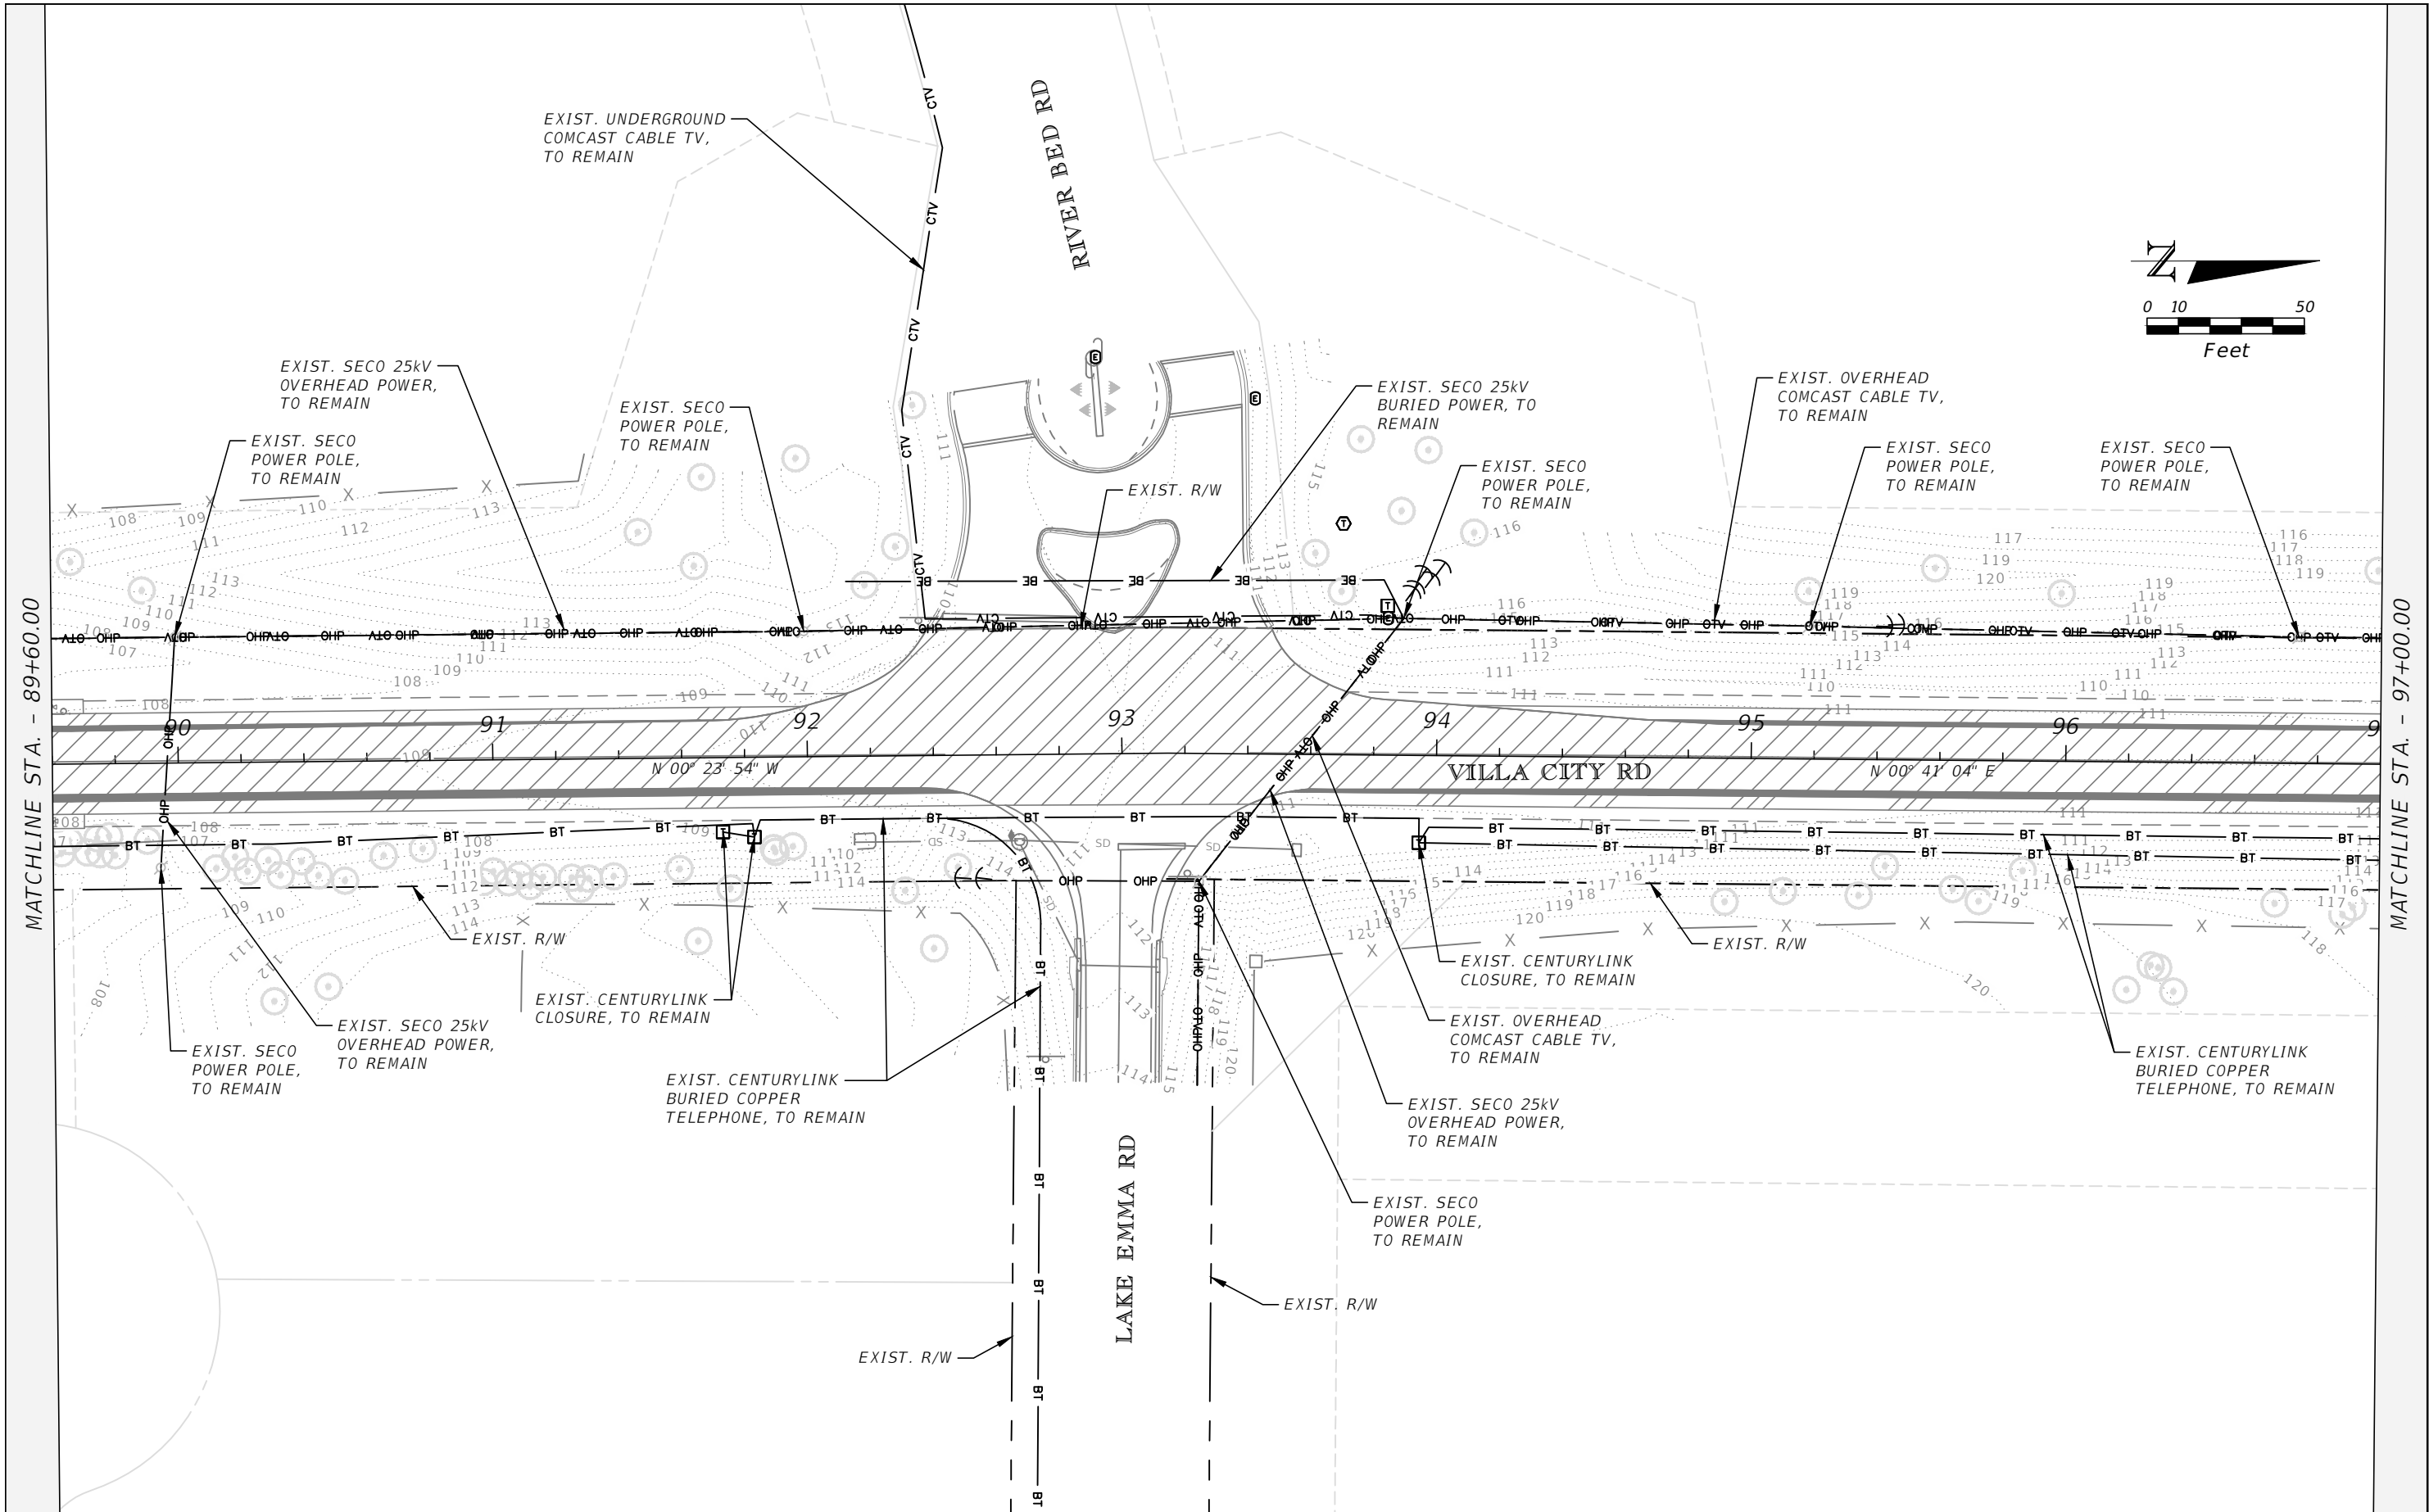

THE OFFICIAL RECORD OF THIS SHEET IS THE ELECTRONIC FILE DIGITALLY SIGNED AND SEALED UNDER RULE 61G15-23.004, F.A.C.

REVISIONS		 LAKE COUNTY 315 WEST MAIN STREET TAVARES, FL 32778	 DUANE K. BOOTH, P.E. P.E. LICENSE NUMBER 44631 902 NORTH SINCLAIR AVE. TAVARES, FL 32778 CERTIFICATE OF AUTHORIZATION 33380	CR 565 (VILLA CITY ROAD) FROM NORTH OF SR 50 TO SOUTH OF US 27 FPID NO. 447609-1-58-01	UTILITY ADJUSTMENT PLAN (10)	SHEET NO. 138
DATE	DESCRIPTION					

MATCHLINE STA. - 97+00.00

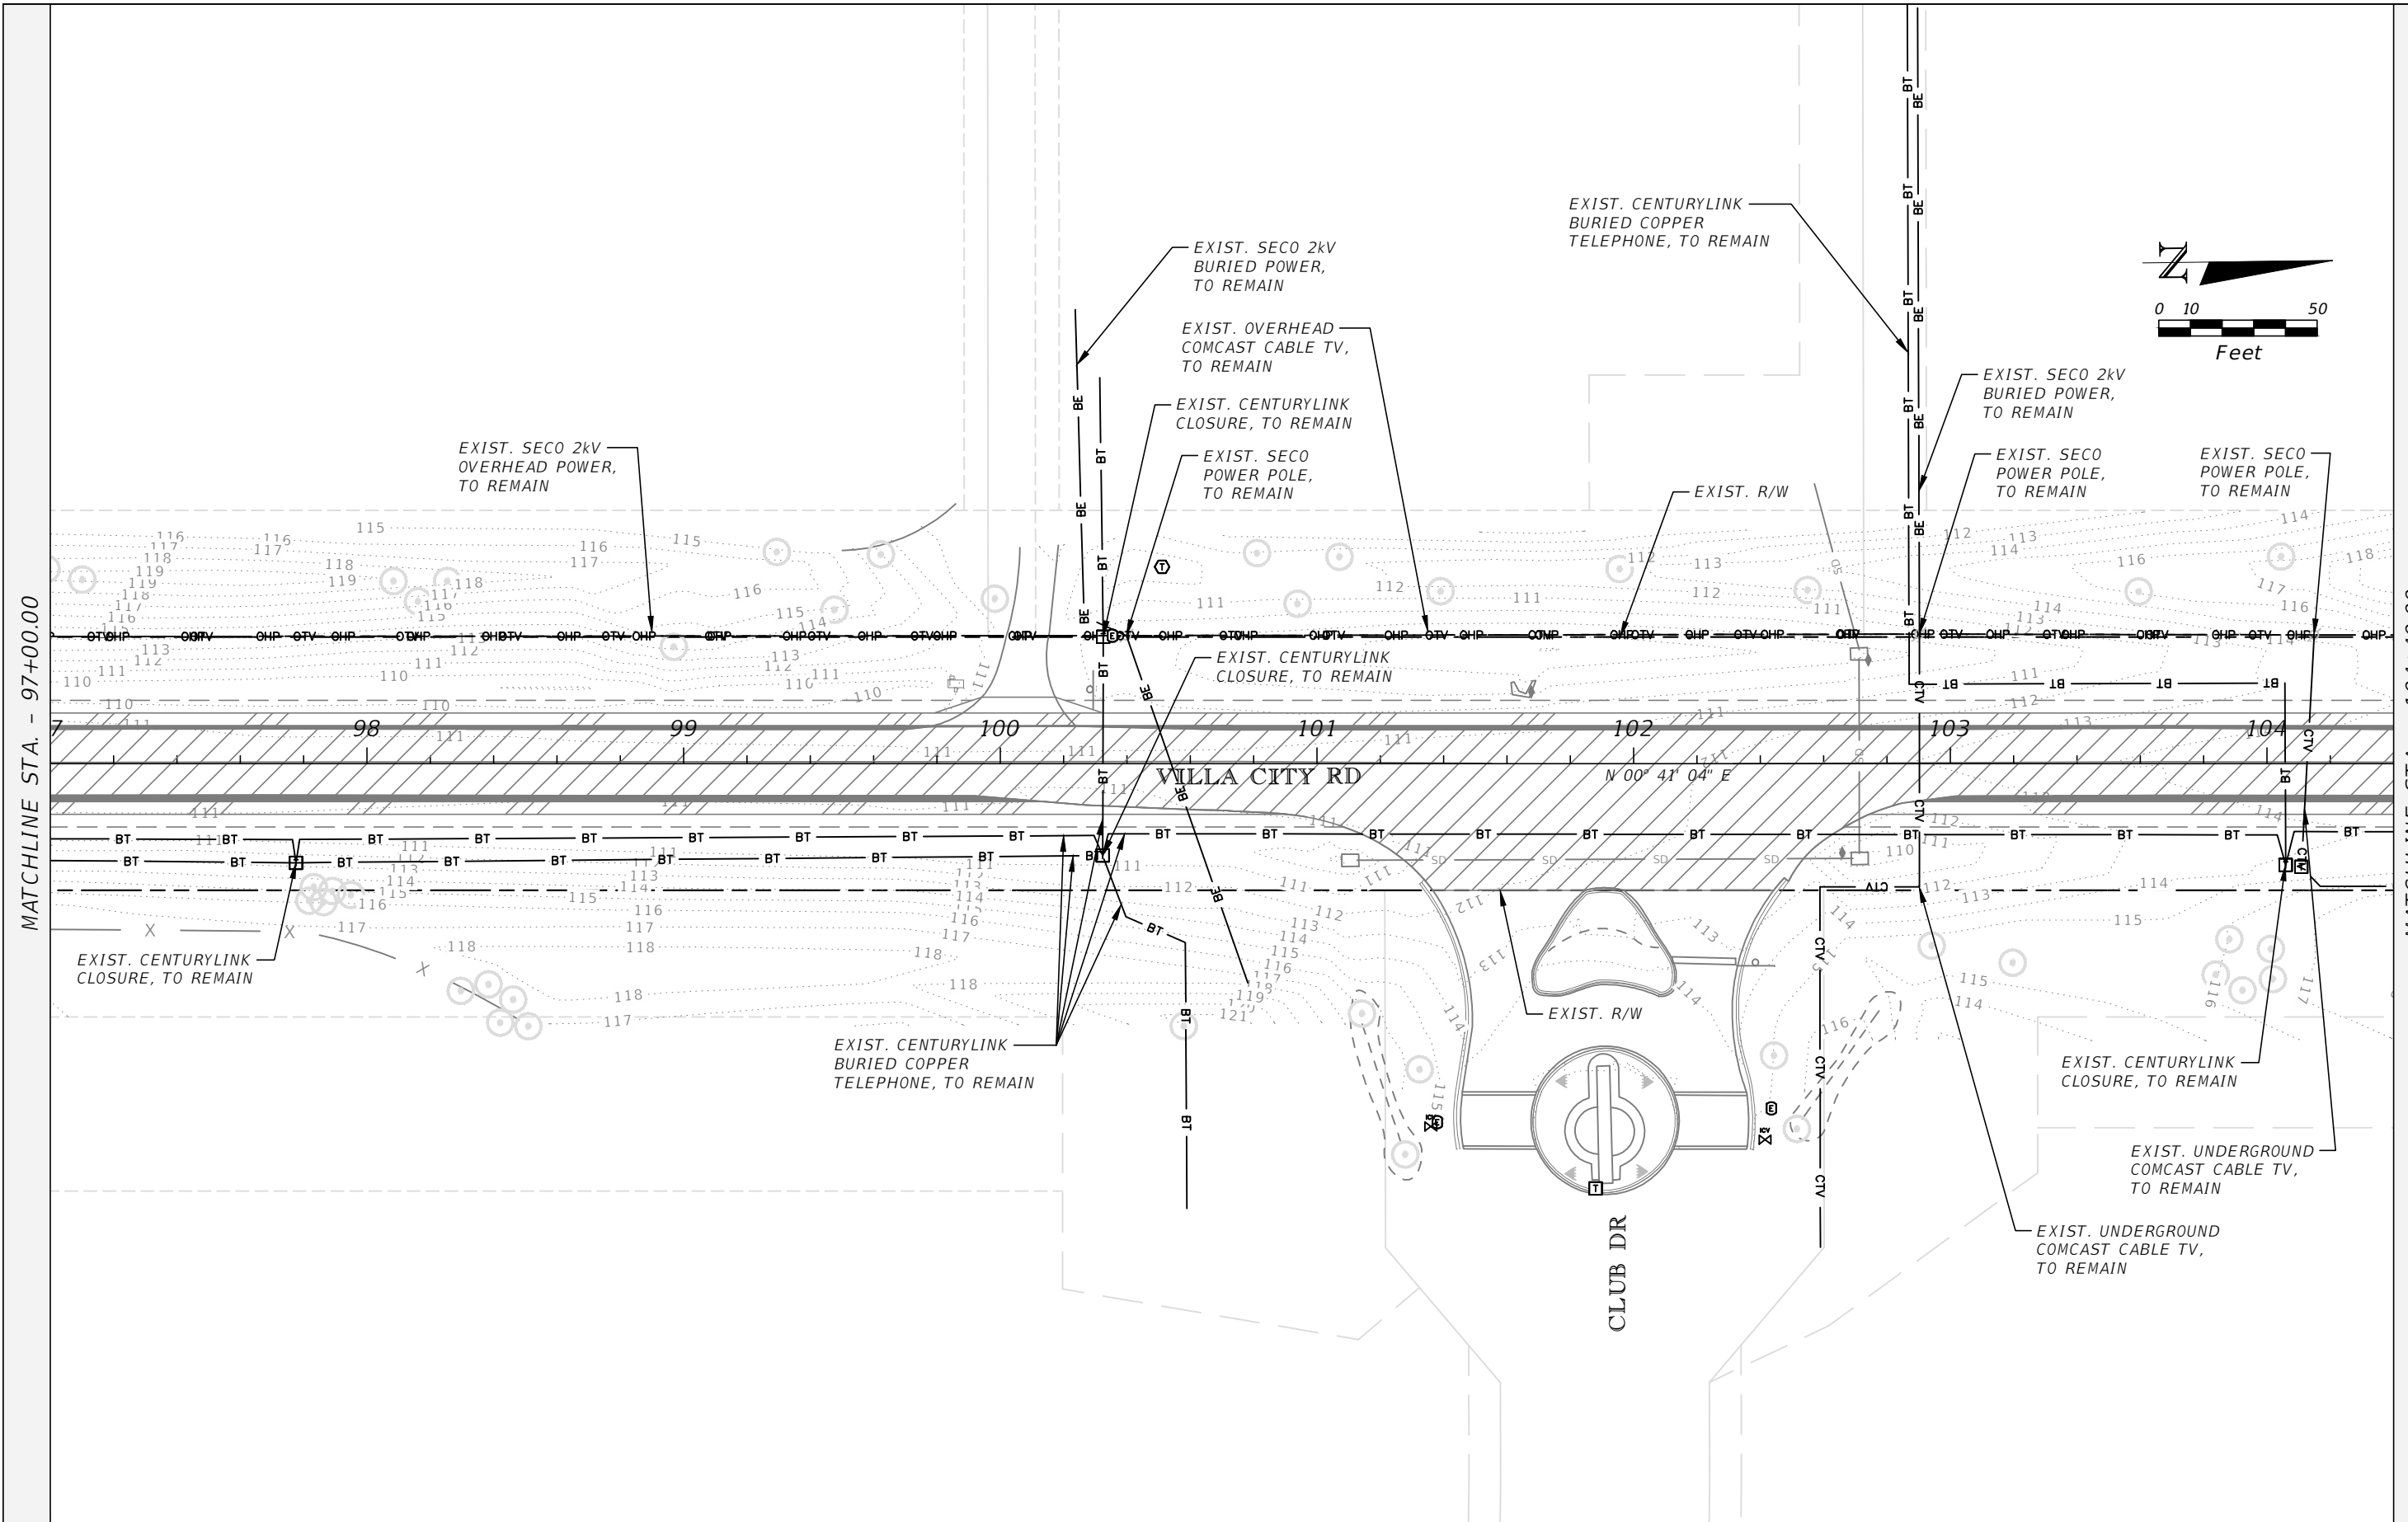

MATCHLINE STA. - 104+40.00

THE OFFICIAL RECORD OF THIS SHEET IS THE ELECTRONIC FILE DIGITALLY SIGNED AND SEALED UNDER RULE 61G15-23.004, F.A.C.

REVISIONS	
DATE	DESCRIPTION



LAKE COUNTY
315 WEST MAIN STREET
TAVARES, FL 32778




DUANE K. BOOTH, P.E.
P.E. LICENSE NUMBER 44631
902 NORTH SINCLAIR AVE.
TAVARES, FL 32778
CERTIFICATE OF AUTHORIZATION 33380

CR 565 (VILLA CITY ROAD)
FROM NORTH OF SR 50 TO SOUTH OF US 27
FPID NO. 447609-1-58-01


UTILITY ADJUSTMENT PLAN (11)

SHEET NO.
139

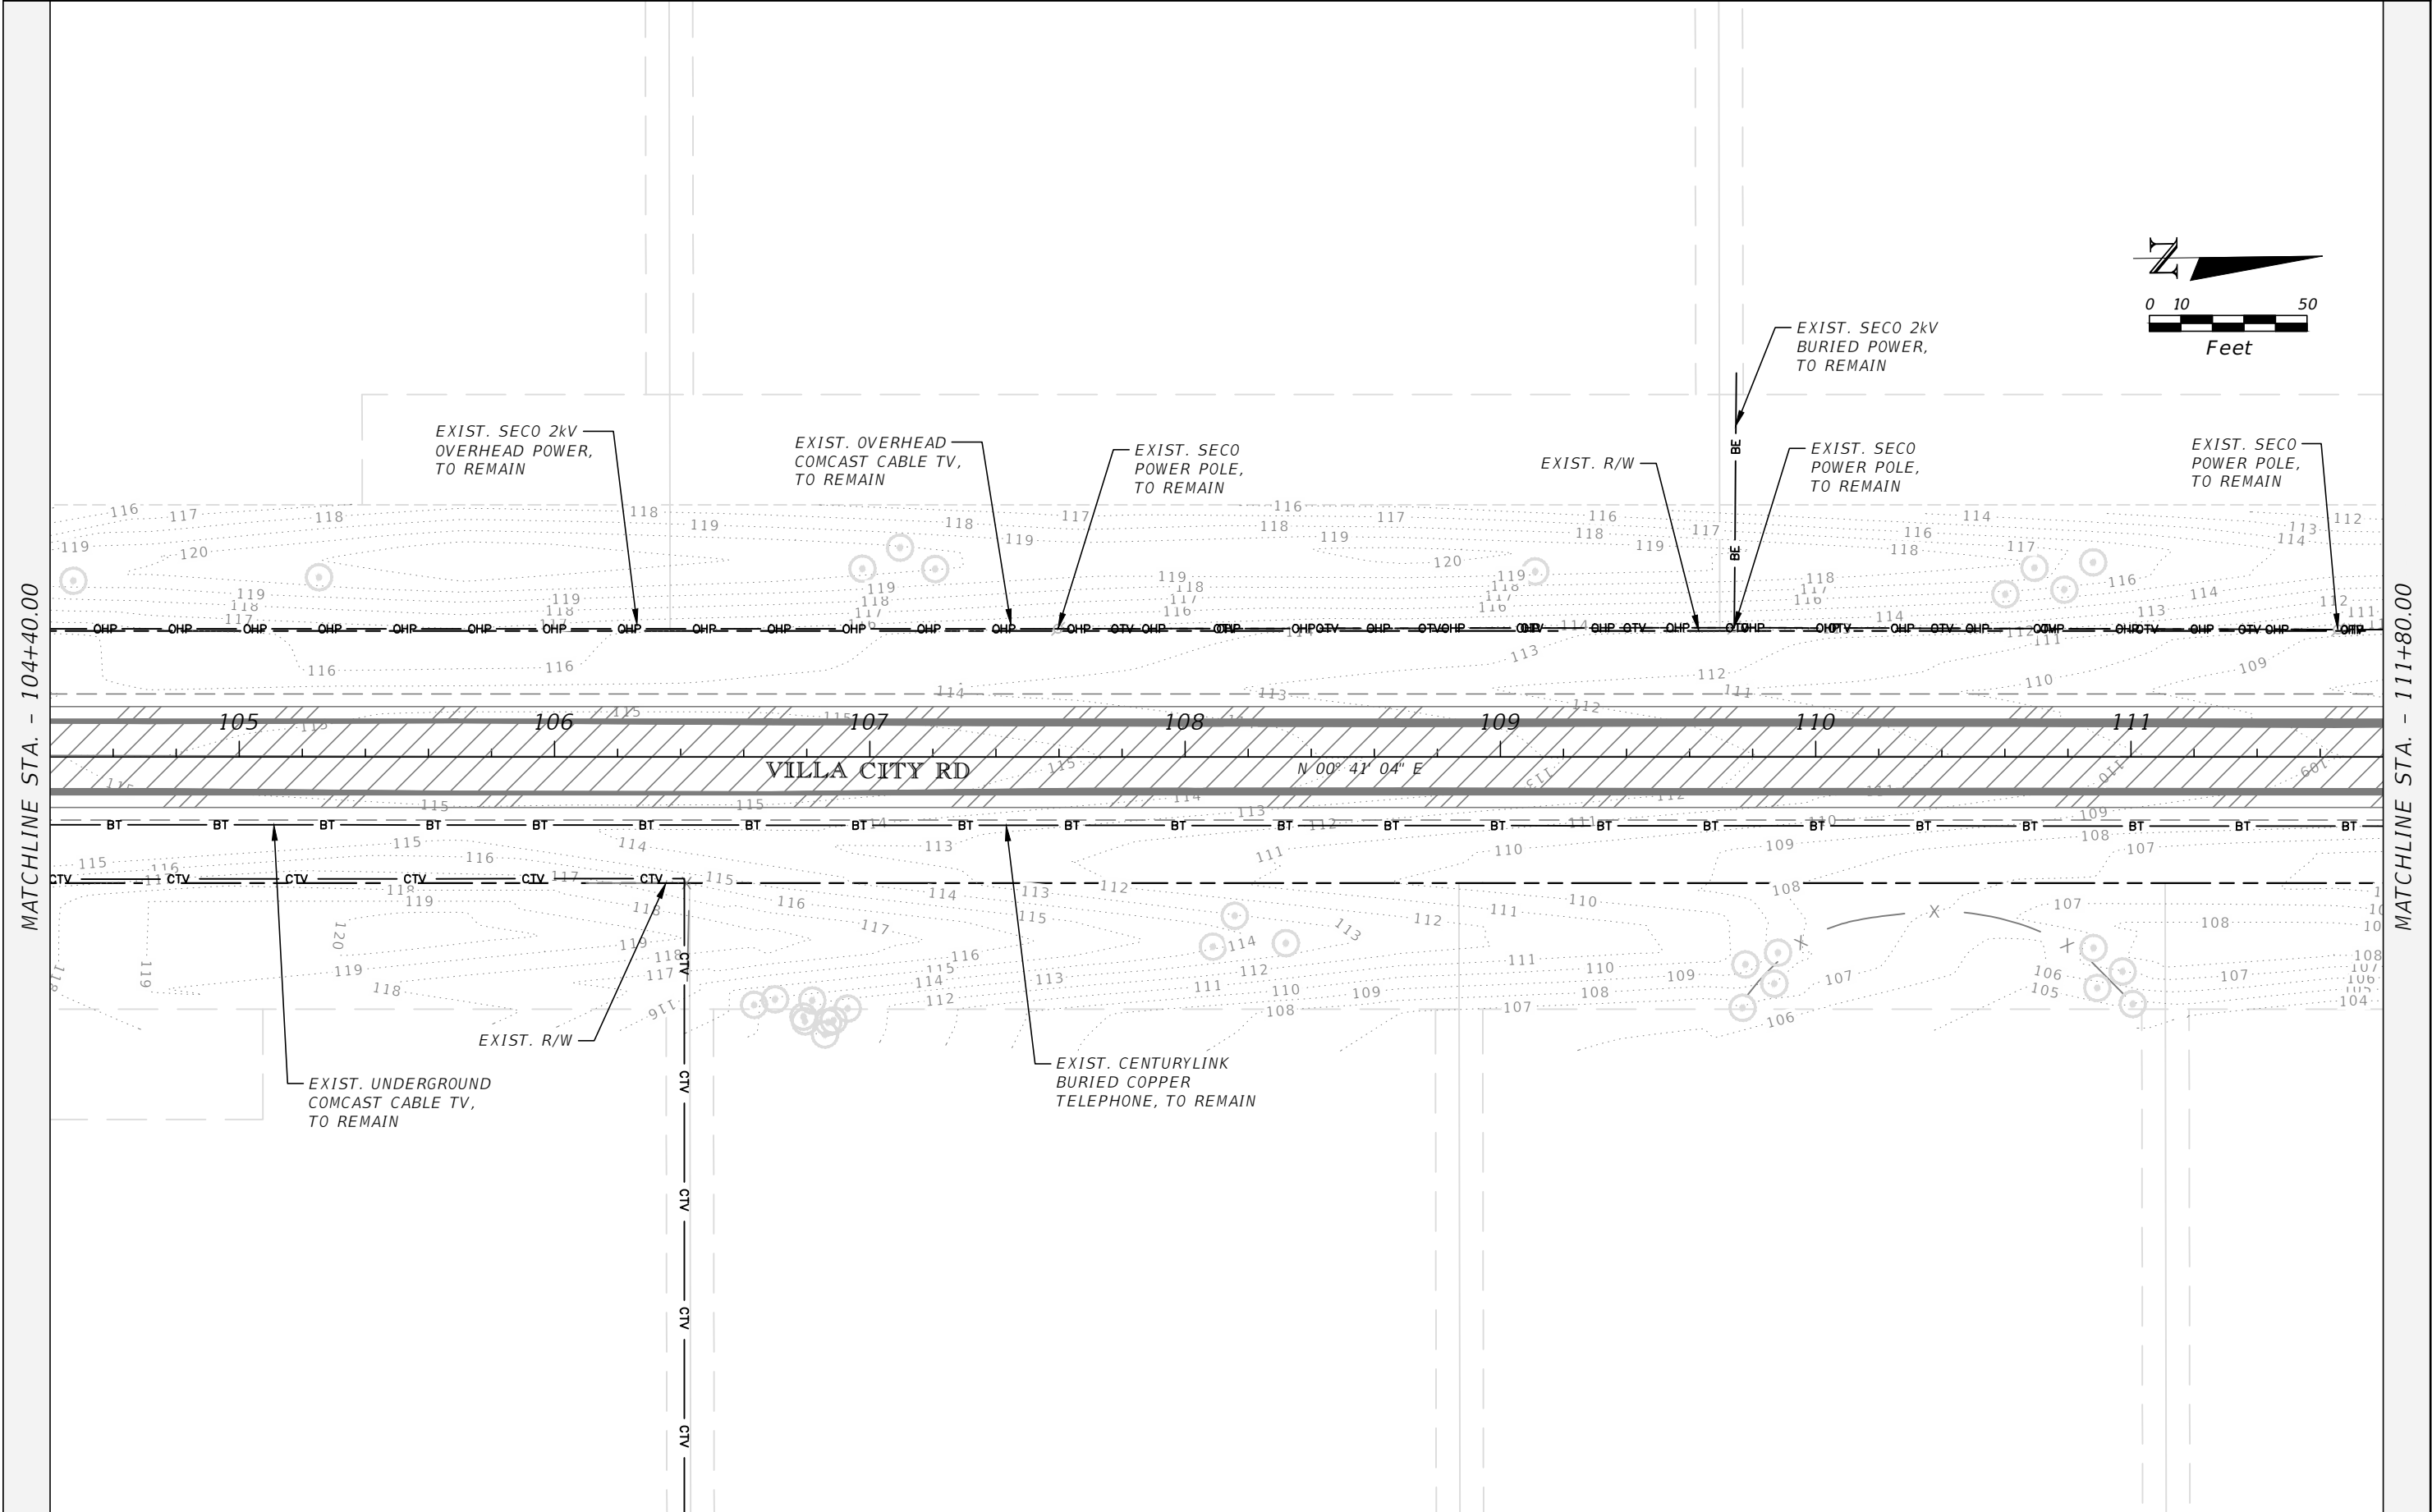

REVISIONS		 LAKE COUNTY 315 WEST MAIN STREET TAVARES, FL 32778	 DUANE K. BOOTH, P.E. P.E. LICENSE NUMBER 44631 902 NORTH SINCLAIR AVE. TAVARES, FL 32778 CERTIFICATE OF AUTHORIZATION 33380	CR 565 (VILLA CITY ROAD) FROM NORTH OF SR 50 TO SOUTH OF US 27 FPID NO. 447609-1-58-01	UTILITY ADJUSTMENT PLAN (12)	SHEET NO.
DATE	DESCRIPTION					140

THE OFFICIAL RECORD OF THIS SHEET IS THE ELECTRONIC FILE DIGITALLY SIGNED AND SEALED UNDER RULE 61G15-23.004, F.A.C.

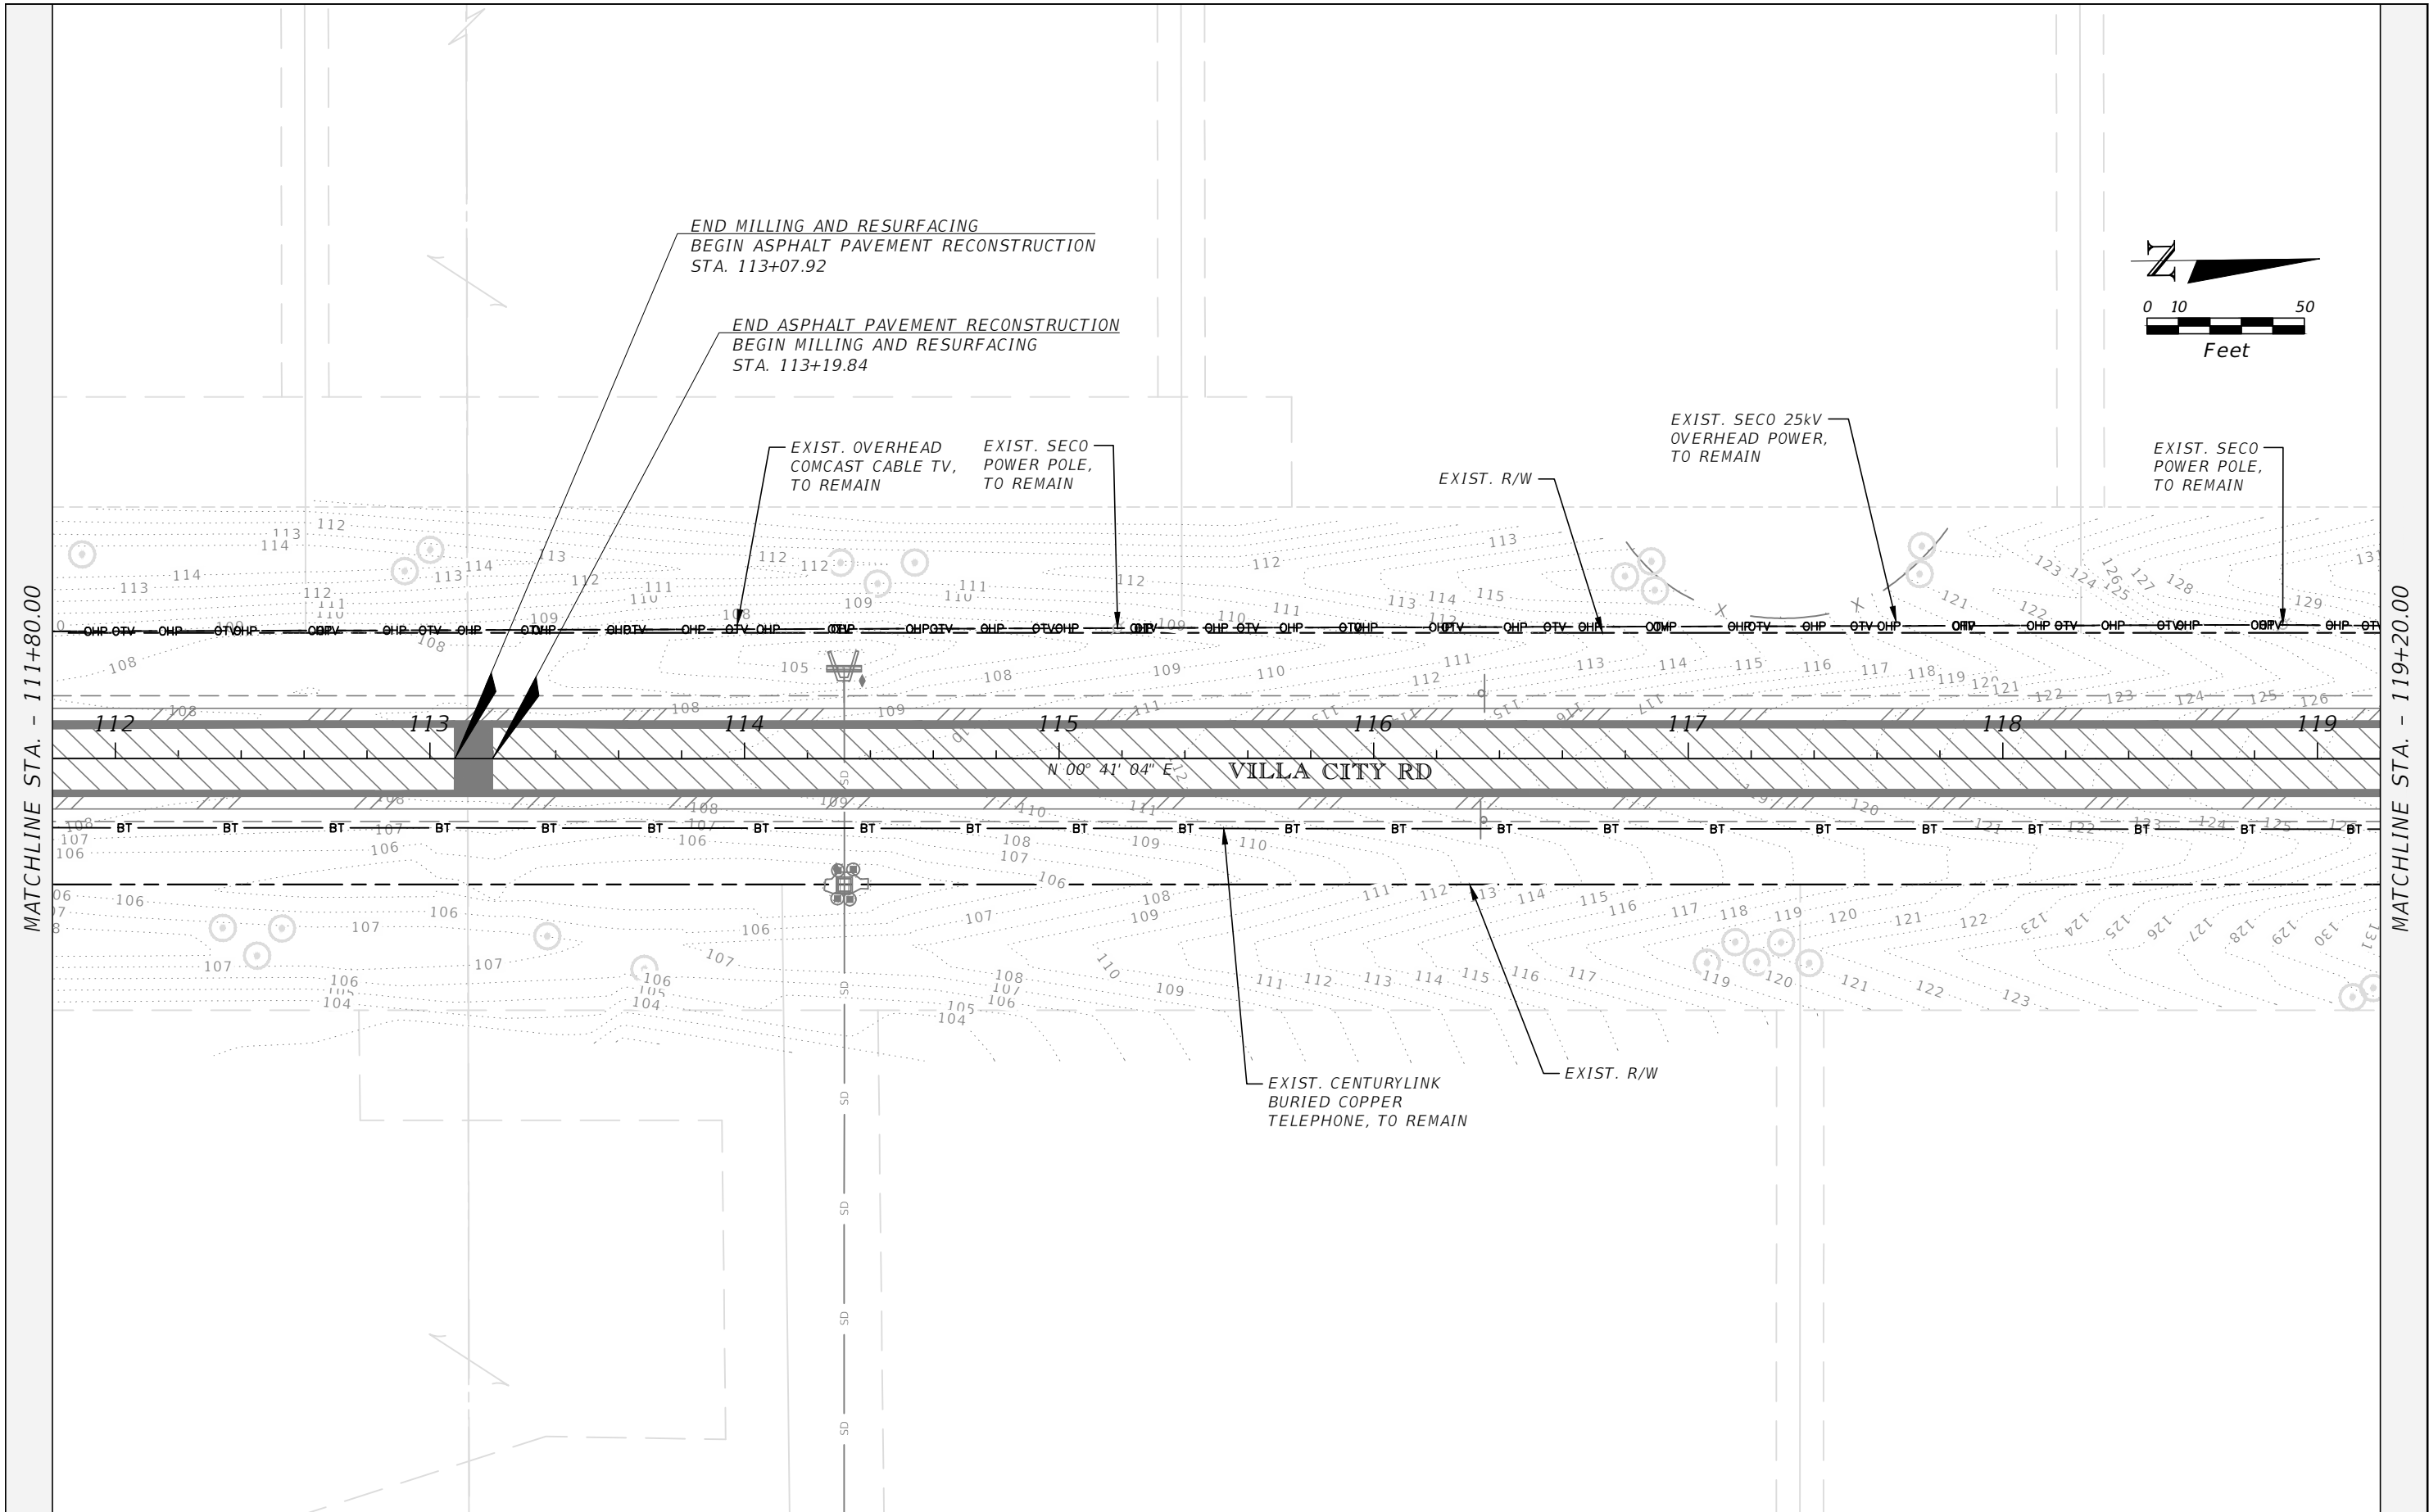


REVISIONS		 LAKE COUNTY 315 WEST MAIN STREET TAVARES, FL 32778	 DUANE K. BOOTH, P.E. P.E. LICENSE NUMBER 44631 902 NORTH SINCLAIR AVE. TAVARES, FL 32778 CERTIFICATE OF AUTHORIZATION 33380	CR 565 (VILLA CITY ROAD) FROM NORTH OF SR 50 TO SOUTH OF US 27 FPID NO. 447609-1-58-01	UTILITY ADJUSTMENT PLAN (13)	SHEET NO. 141
DATE	DESCRIPTION					

THE OFFICIAL RECORD OF THIS SHEET IS THE ELECTRONIC FILE DIGITALLY SIGNED AND SEALED UNDER RULE 61G15-23.004, F.A.C.


MATCHLINE STA. - 119+20.00

MATCHLINE STA. - 126+60.00

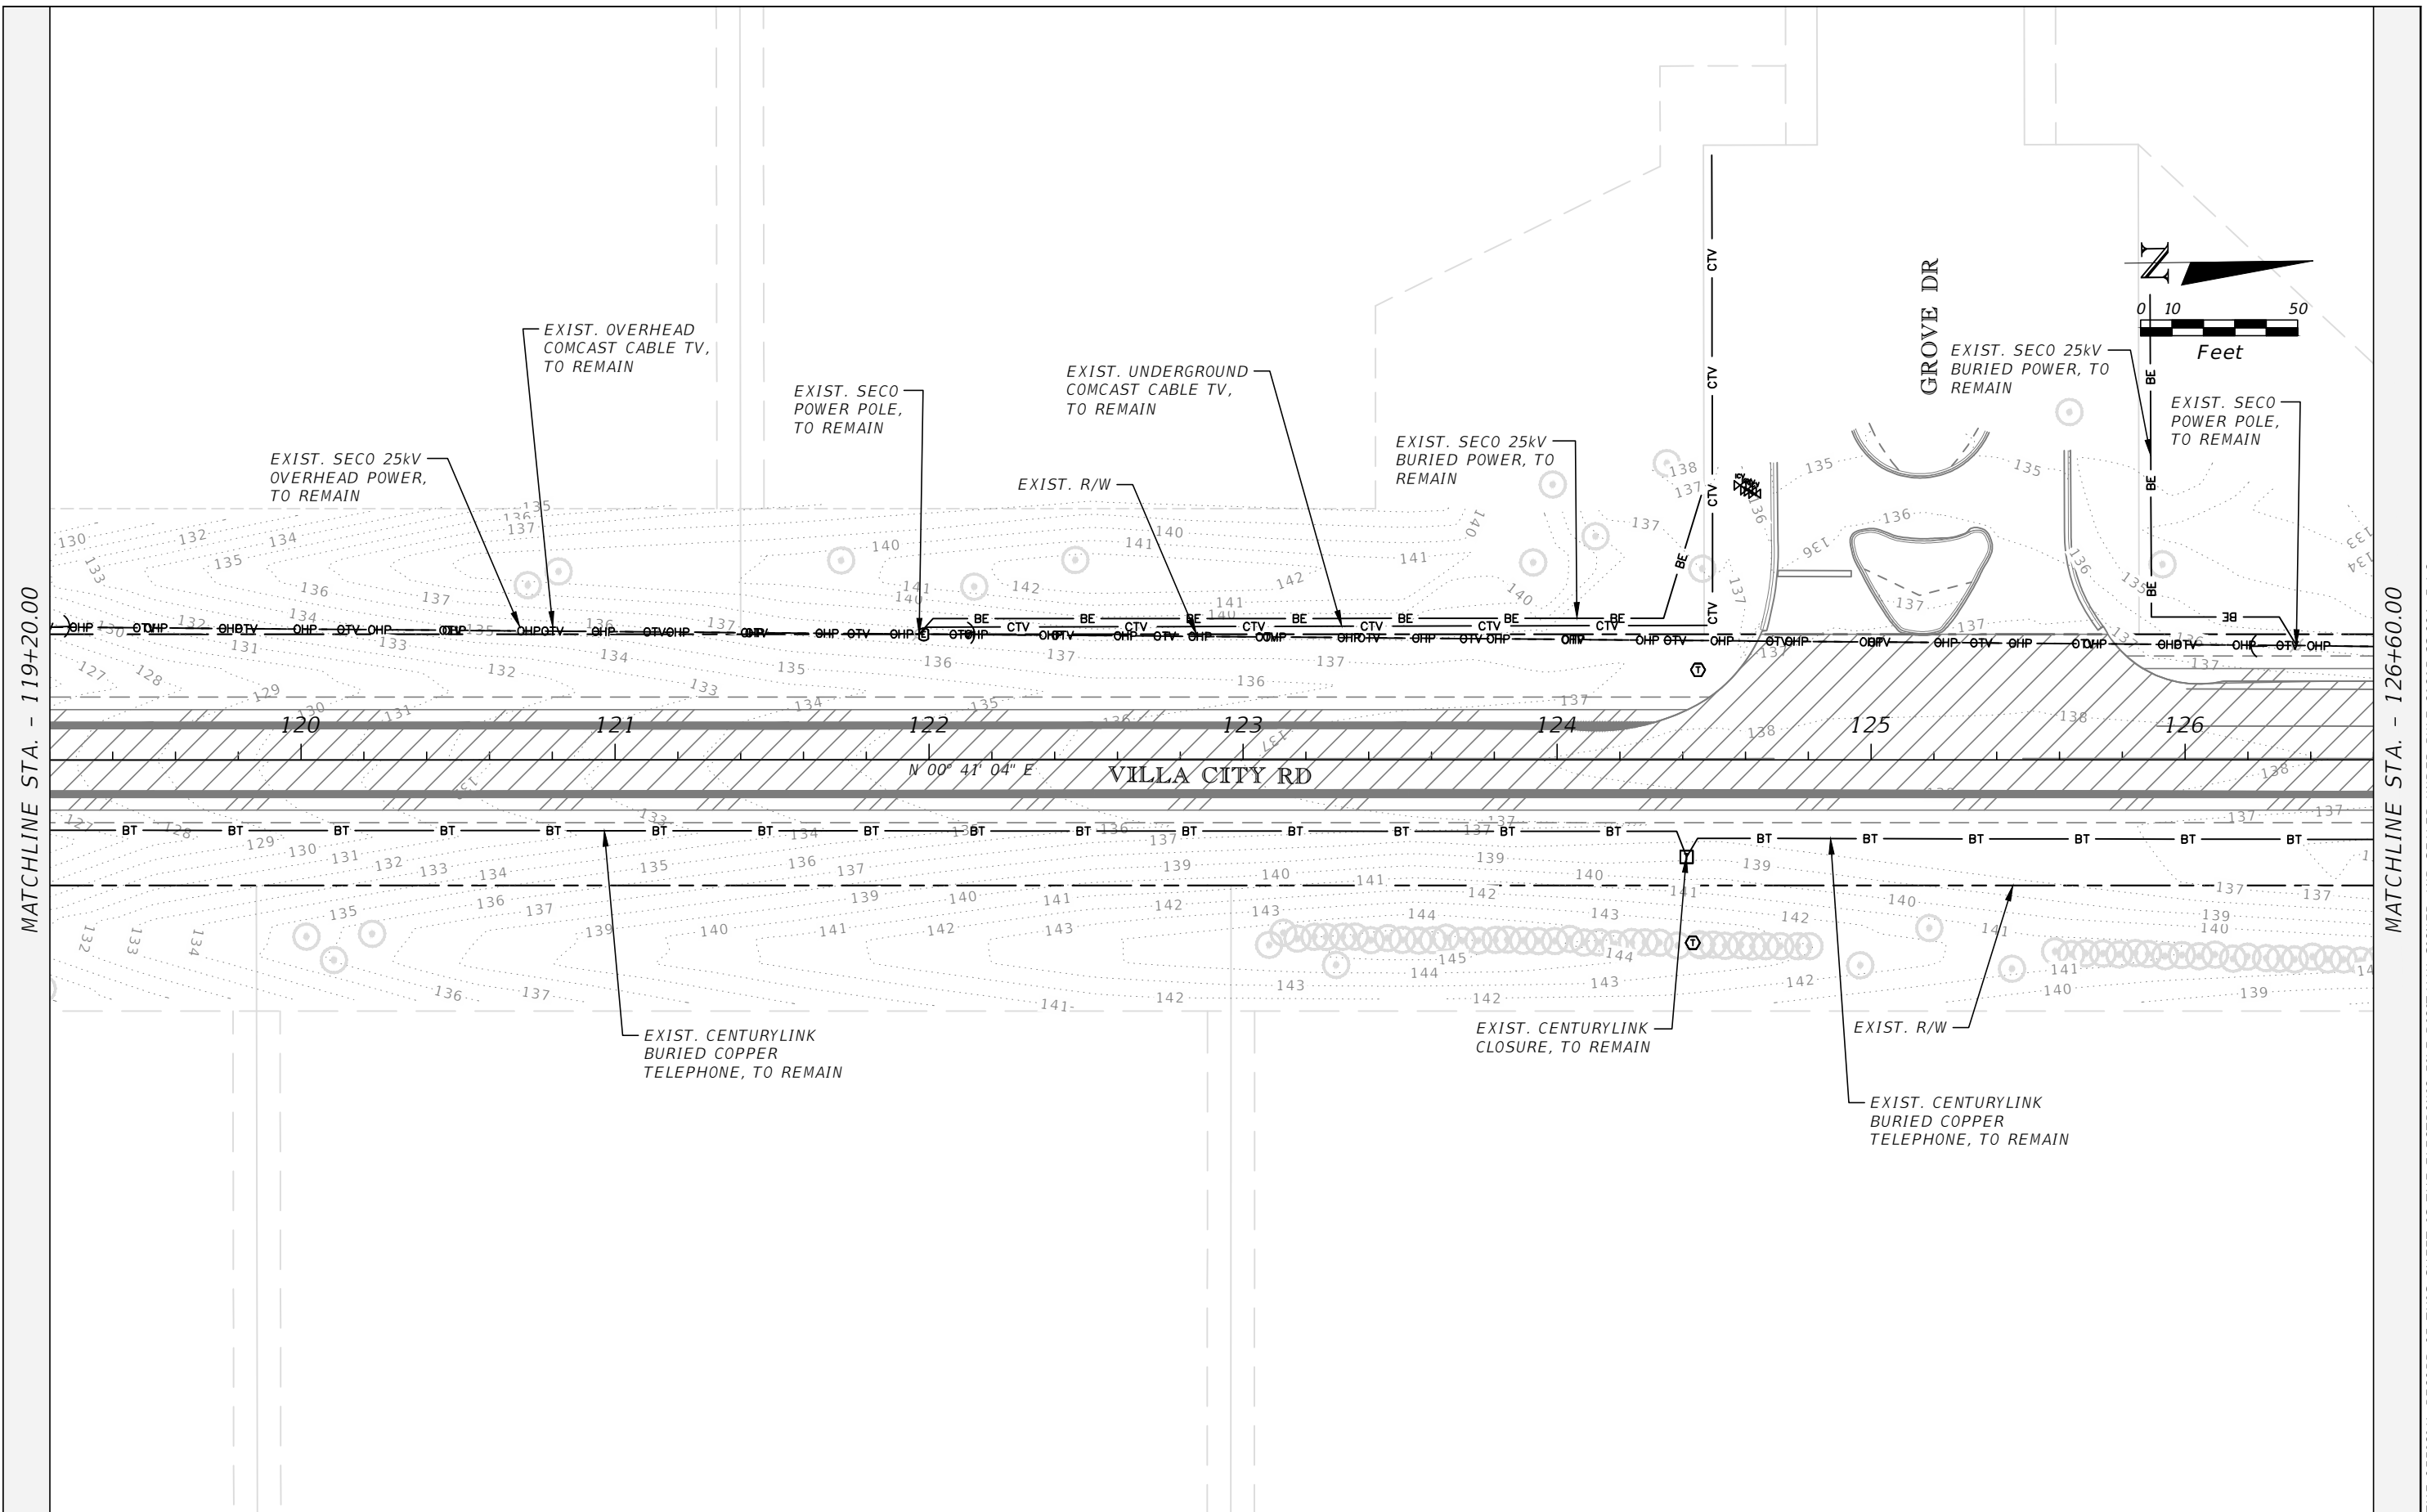

REVISIONS		 LAKE COUNTY 315 WEST MAIN STREET TAVARES, FL 32778	 DUANE K. BOOTH, P.E. P.E. LICENSE NUMBER 44631 902 NORTH SINCLAIR AVE. TAVARES, FL 32778 CERTIFICATE OF AUTHORIZATION 33380	CR 565 (VILLA CITY ROAD) FROM NORTH OF SR 50 TO SOUTH OF US 27 FPID NO. 447609-1-58-01	UTILITY ADJUSTMENT PLAN (14)	SHEET NO. 142
DATE	DESCRIPTION					

THE OFFICIAL RECORD OF THIS SHEET IS THE ELECTRONIC FILE DIGITALLY SIGNED AND SEALED UNDER RULE 61G15-23.004, F.A.C.

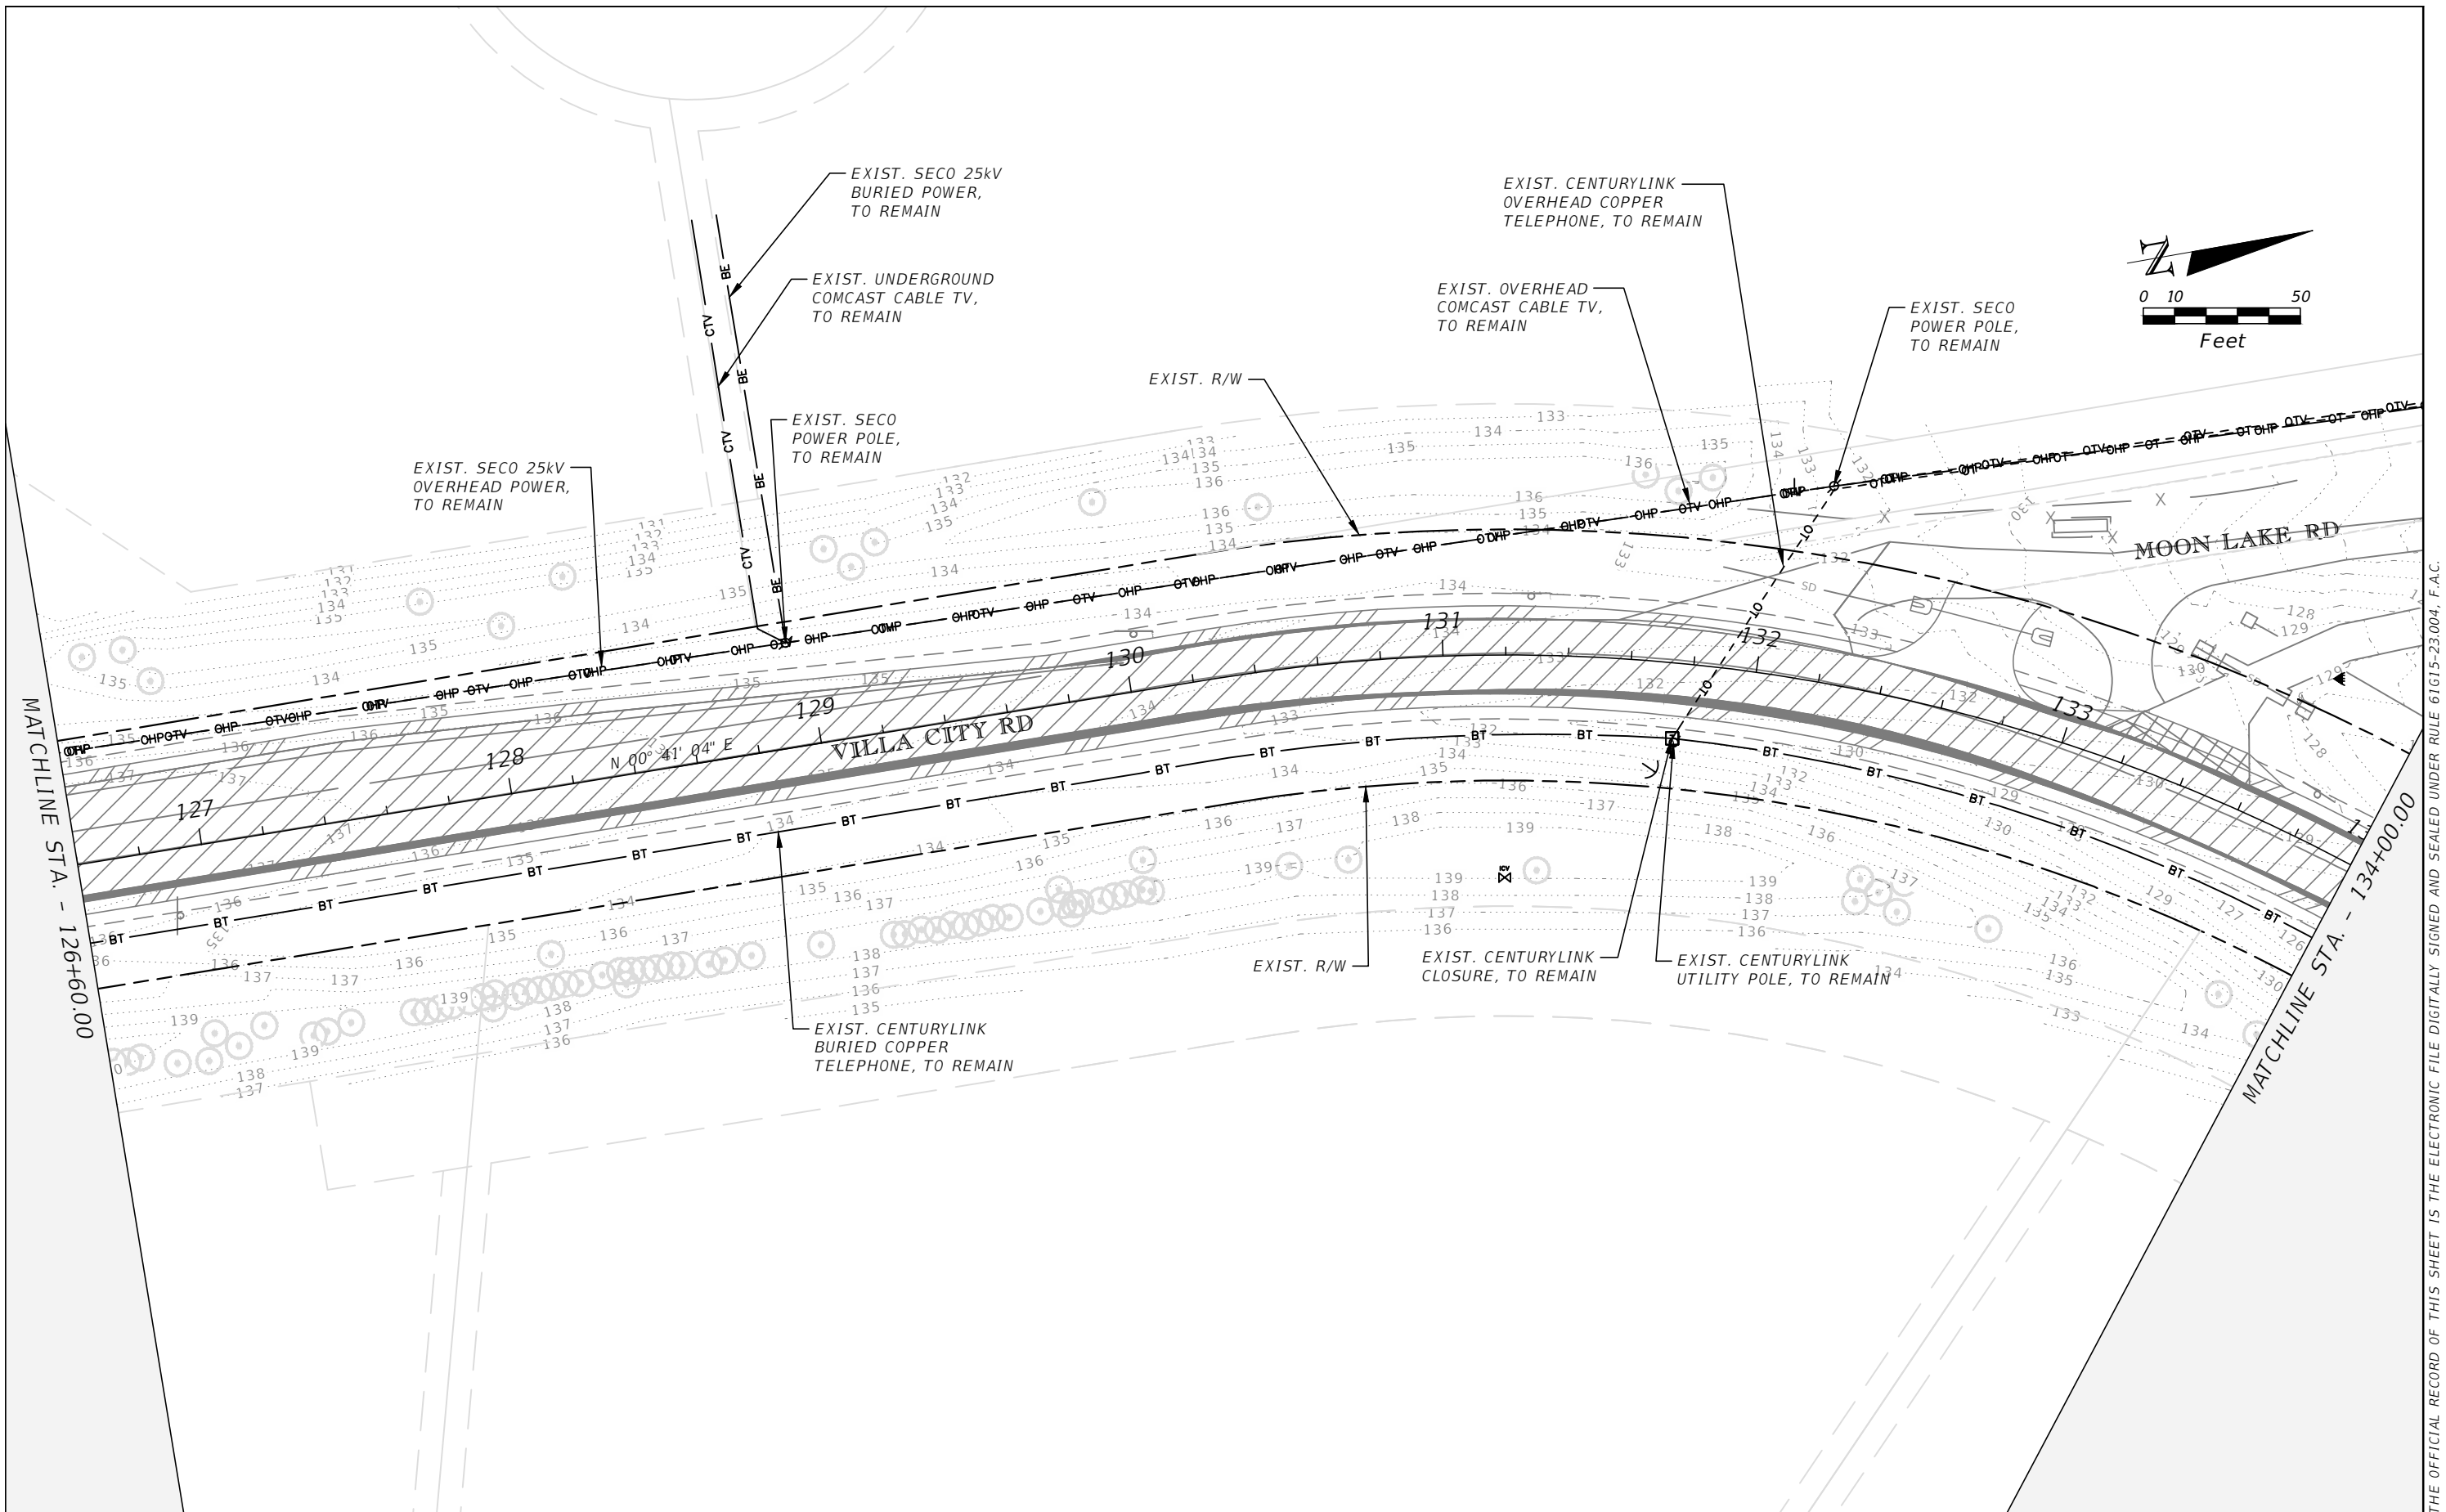

REVISIONS	
DATE	DESCRIPTION


LAKE COUNTY, FL
315 WEST MAIN STREET
TAVARES, FL 32778

halff
DUANE K. BOOTH, P.E.
P.E. LICENSE NUMBER 44631
902 NORTH SINCLAIR AVE.
TAVARES, FL 32778
CERTIFICATE OF AUTHORIZATION 33380

CR 565 (VILLA CITY ROAD)
FROM NORTH OF SR 50 TO SOUTH OF US 27
FPID NO. 447609-1-58-01

UTILITY ADJUSTMENT PLAN (15)

SHEET NO.
143

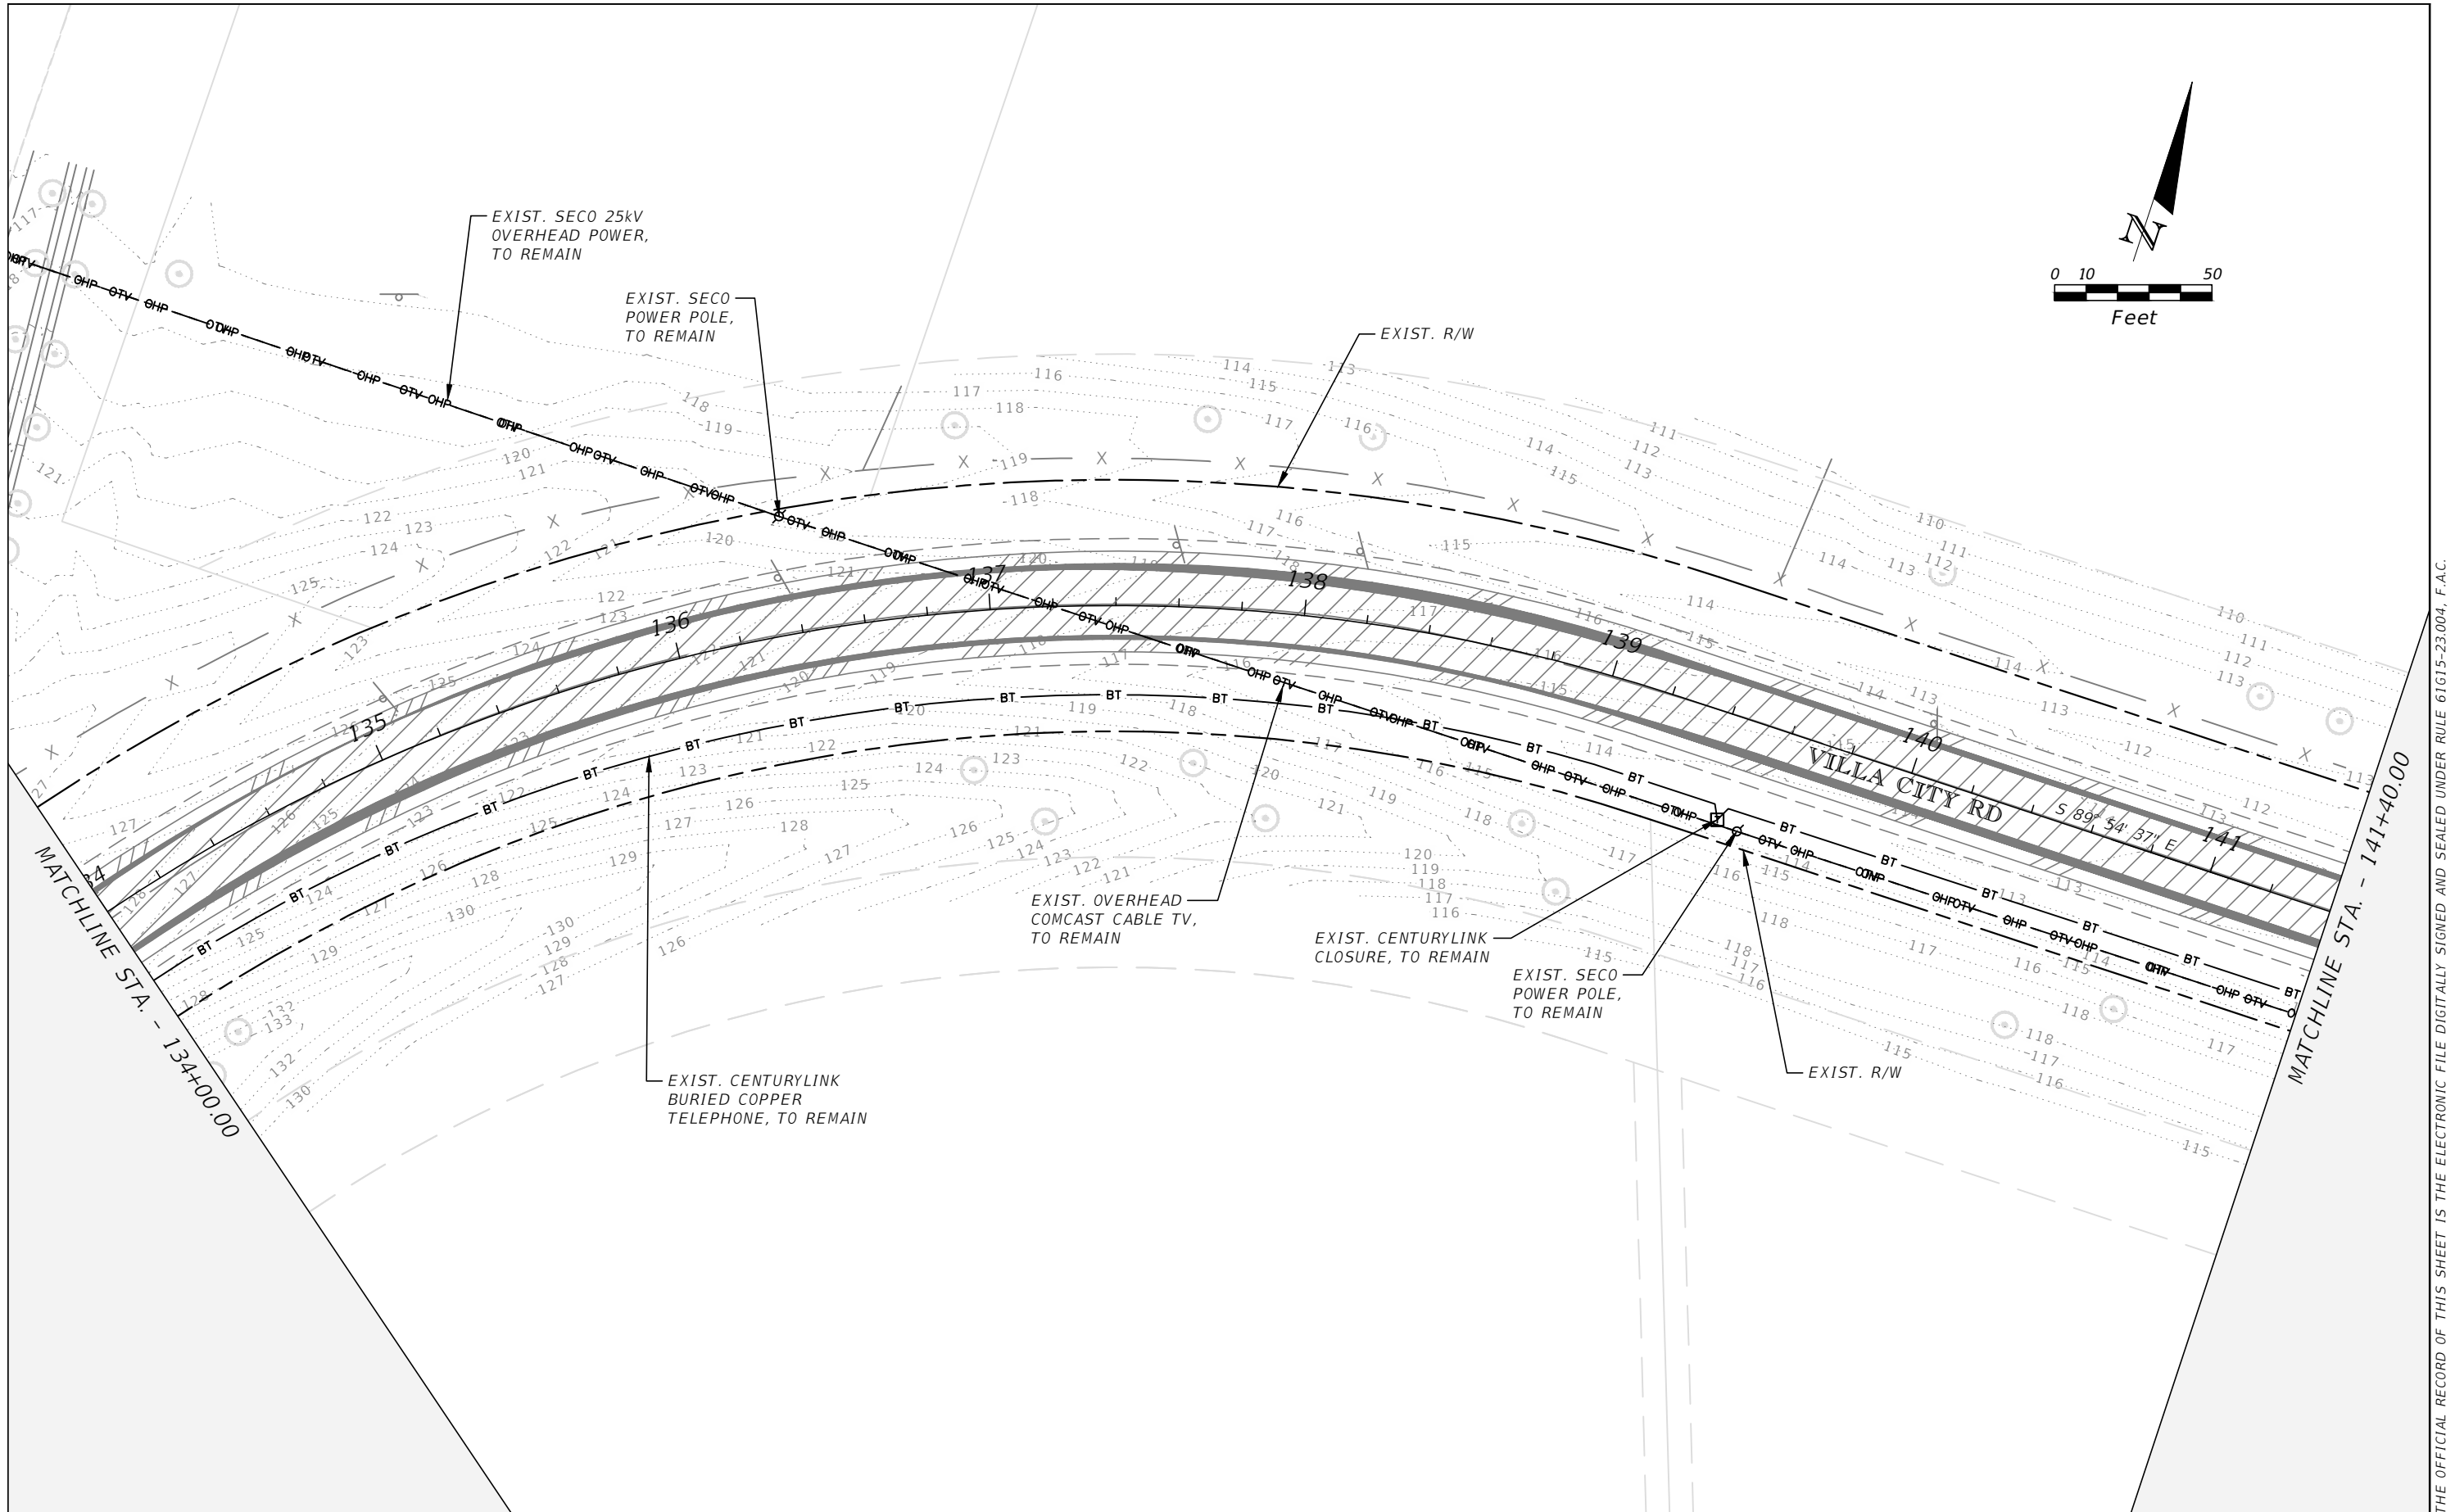

REVISIONS	
DATE	DESCRIPTION



LAKE COUNTY, FL
REAL FLORIDA - REAL CLOSE

LAKE COUNTY
315 WEST MAIN STREET
TAVARES, FL 32778




DUANE K. BOOTH, P.E.
P.E. LICENSE NUMBER 44631
902 NORTH SINCLAIR AVE.
TAVARES, FL 32778
CERTIFICATE OF AUTHORIZATION 33380

CR 565 (VILLA CITY ROAD)
FROM NORTH OF SR 50 TO SOUTH OF US 27
FPID NO. 447609-1-58-01


UTILITY ADJUSTMENT PLAN (16)

SHEET NO.
144

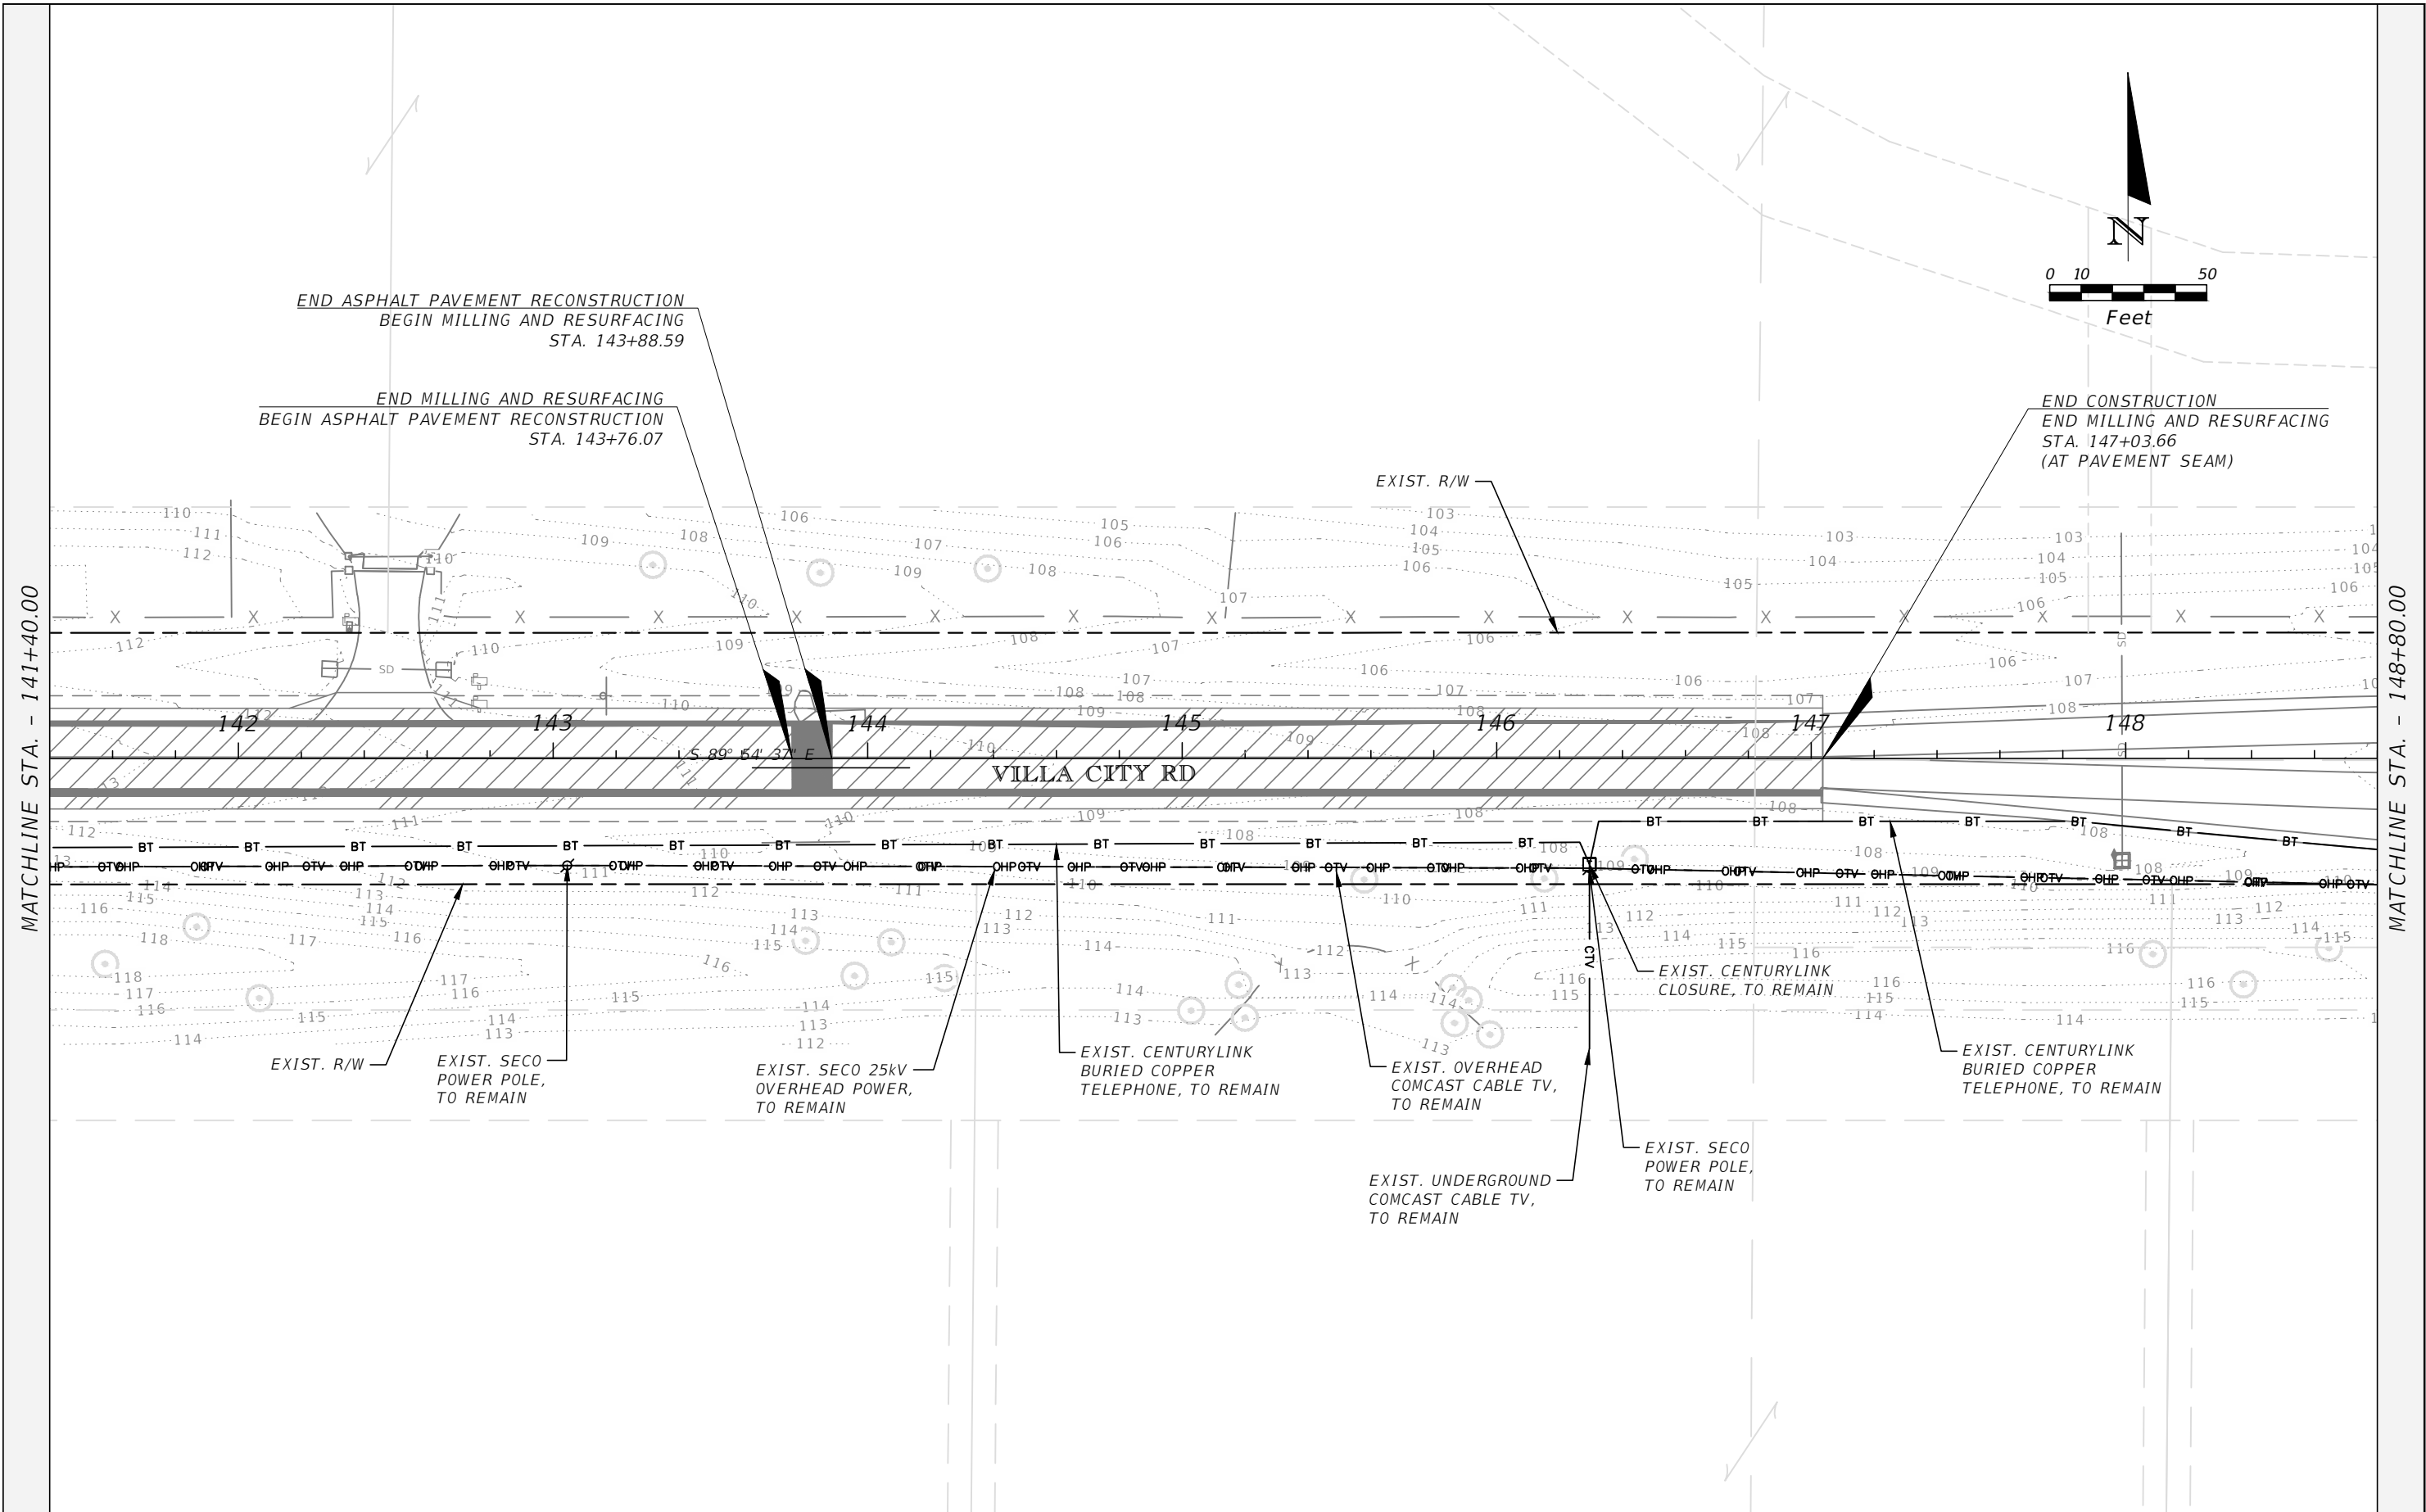


REVISIONS			LAKE COUNTY 315 WEST MAIN STREET TAVARES, FL 32778	 DUANE K. BOOTH, P.E. P.E. LICENSE NUMBER 44631 902 NORTH SINCLAIR AVE. TAVARES, FL 32778 CERTIFICATE OF AUTHORIZATION 33380	CR 565 (VILLA CITY ROAD) FROM NORTH OF SR 50 TO SOUTH OF US 27 FPID NO. 447609-1-58-01	UTILITY ADJUSTMENT PLAN (17)	SHEET NO. 145
DATE	DESCRIPTION						

THE OFFICIAL RECORD OF THIS SHEET IS THE ELECTRONIC FILE DIGITALLY SIGNED AND SEALED UNDER RULE 61G15-23.004, F.A.C.

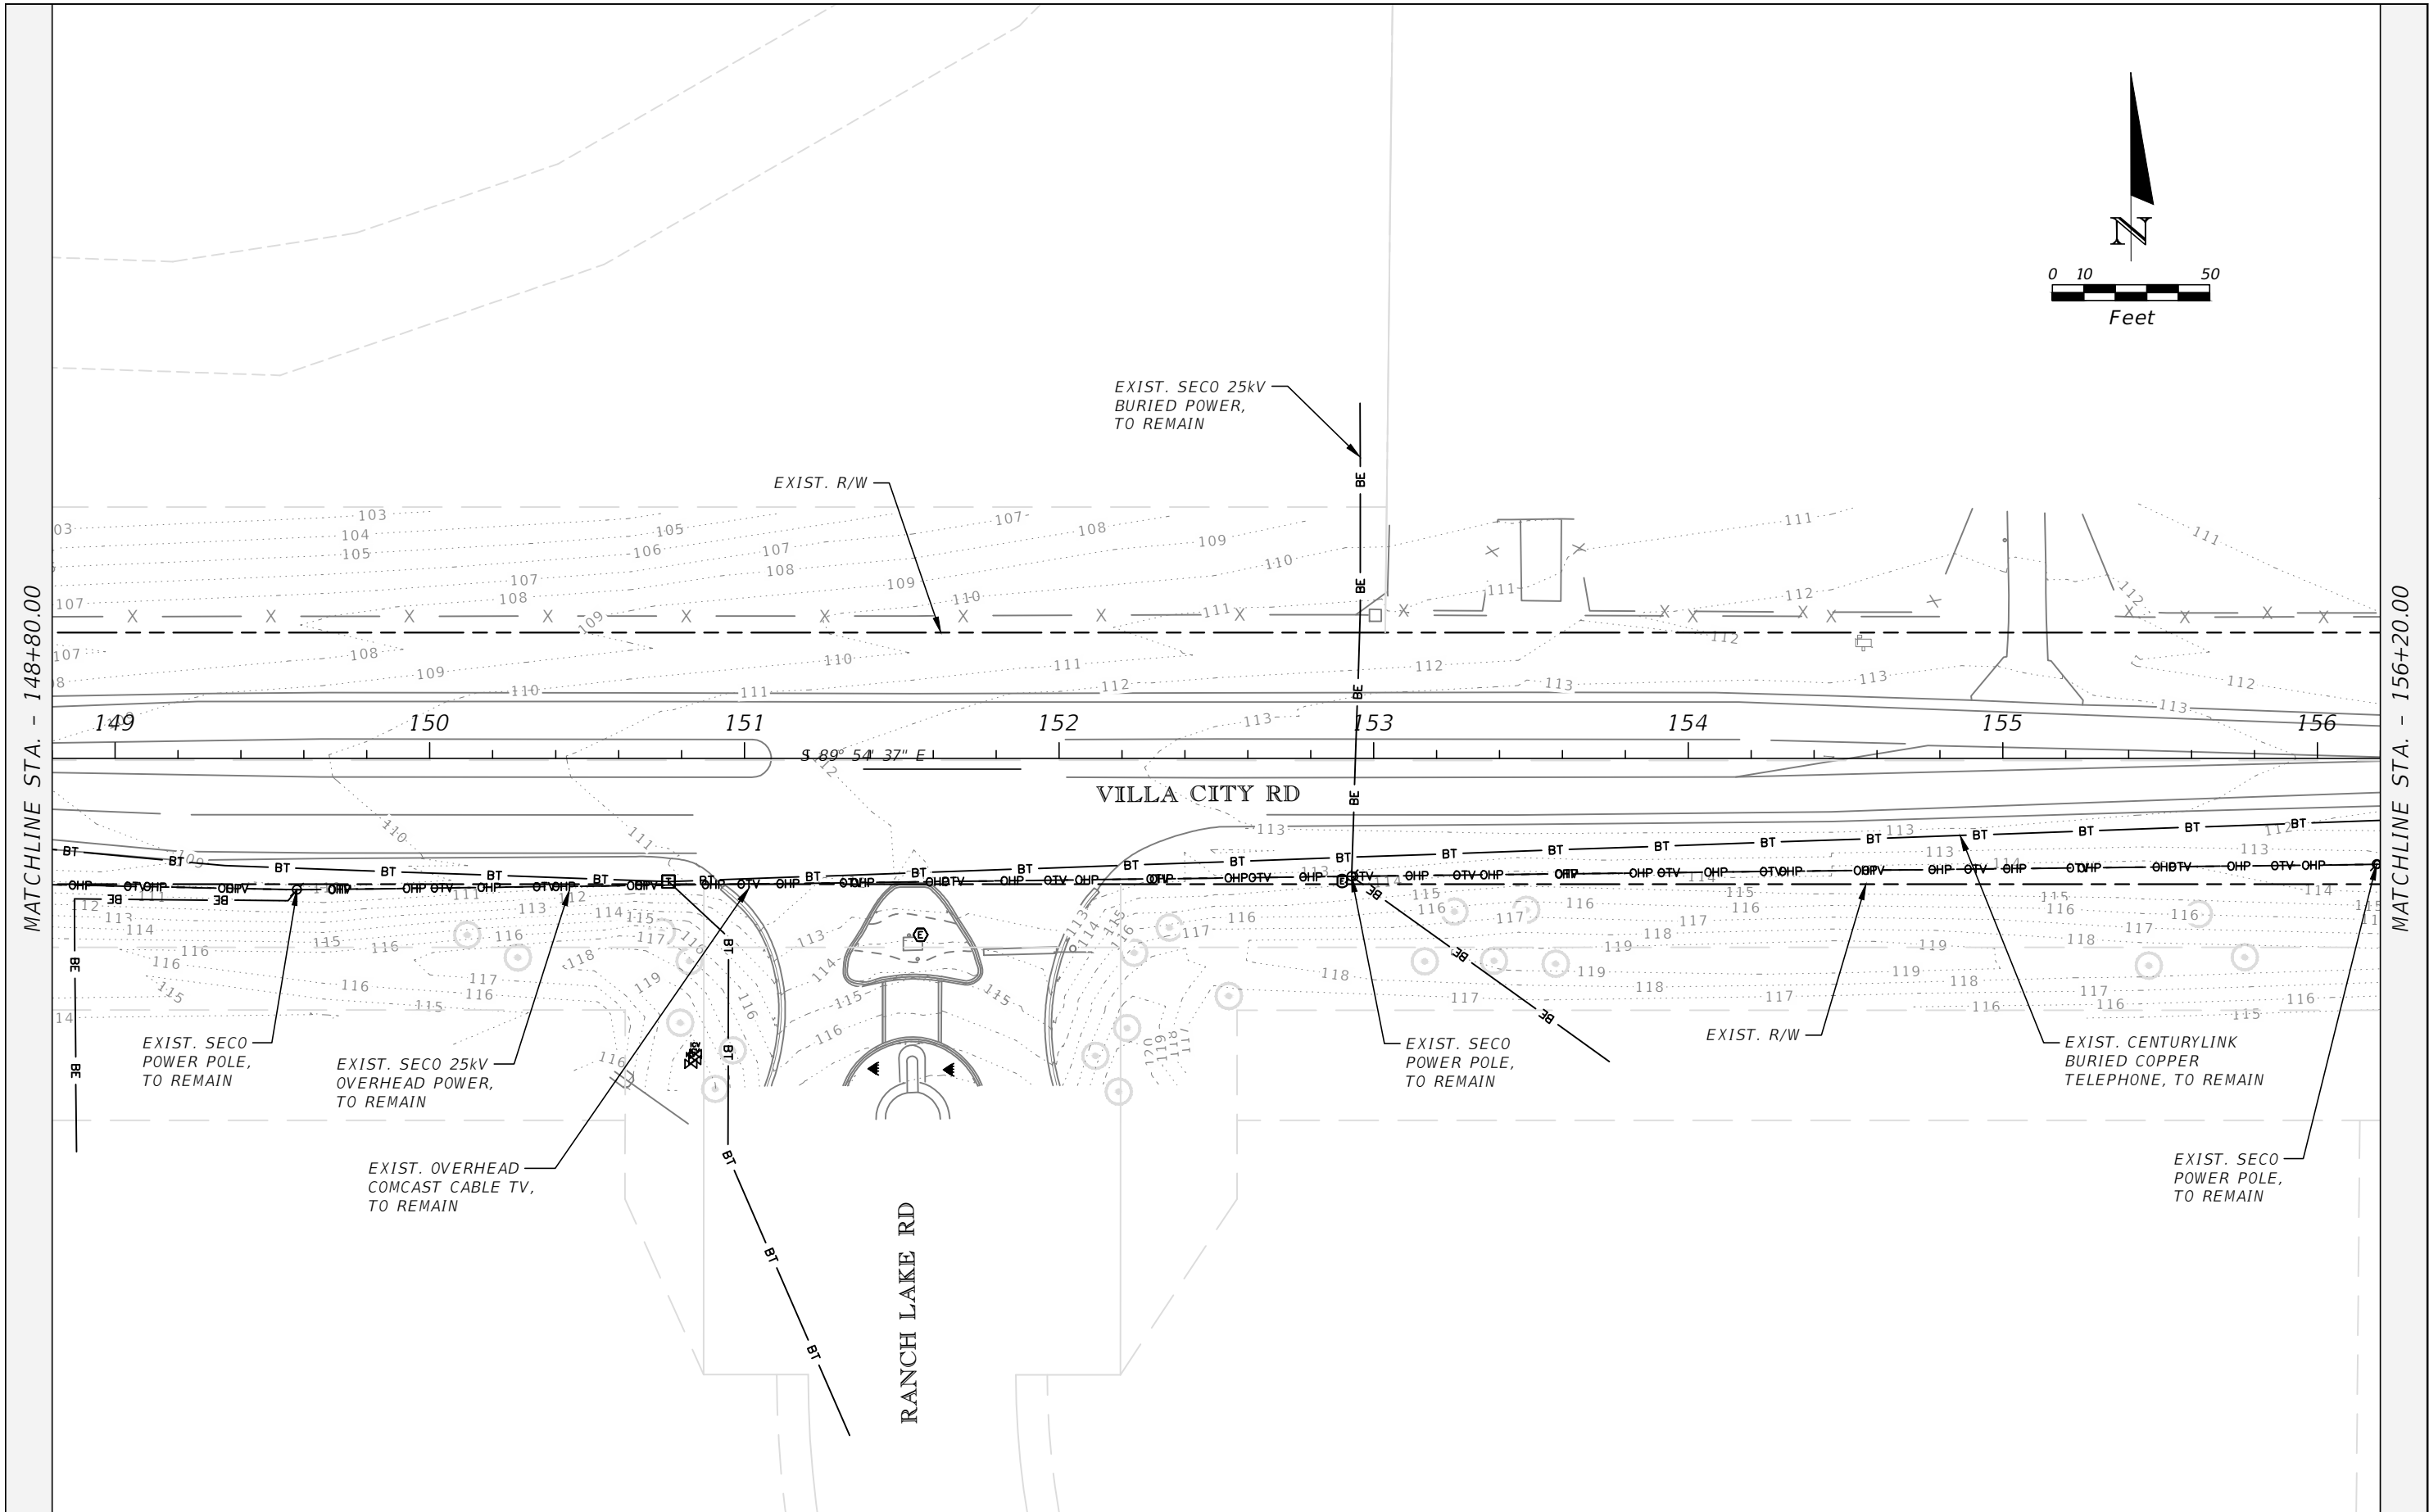


REVISIONS		 LAKE COUNTY 315 WEST MAIN STREET TAVARES, FL 32778	 DUANE K. BOOTH, P.E. P.E. LICENSE NUMBER 44631 902 NORTH SINCLAIR AVE. TAVARES, FL 32778 CERTIFICATE OF AUTHORIZATION 33380	CR 565 (VILLA CITY ROAD) FROM NORTH OF SR 50 TO SOUTH OF US 27 FPID NO. 447609-1-58-01	UTILITY ADJUSTMENT PLAN (18)	SHEET NO. 146
DATE	DESCRIPTION					

THE OFFICIAL RECORD OF THIS SHEET IS THE ELECTRONIC FILE DIGITALLY SIGNED AND SEALED UNDER RULE 61G15-23.004, F.A.C.

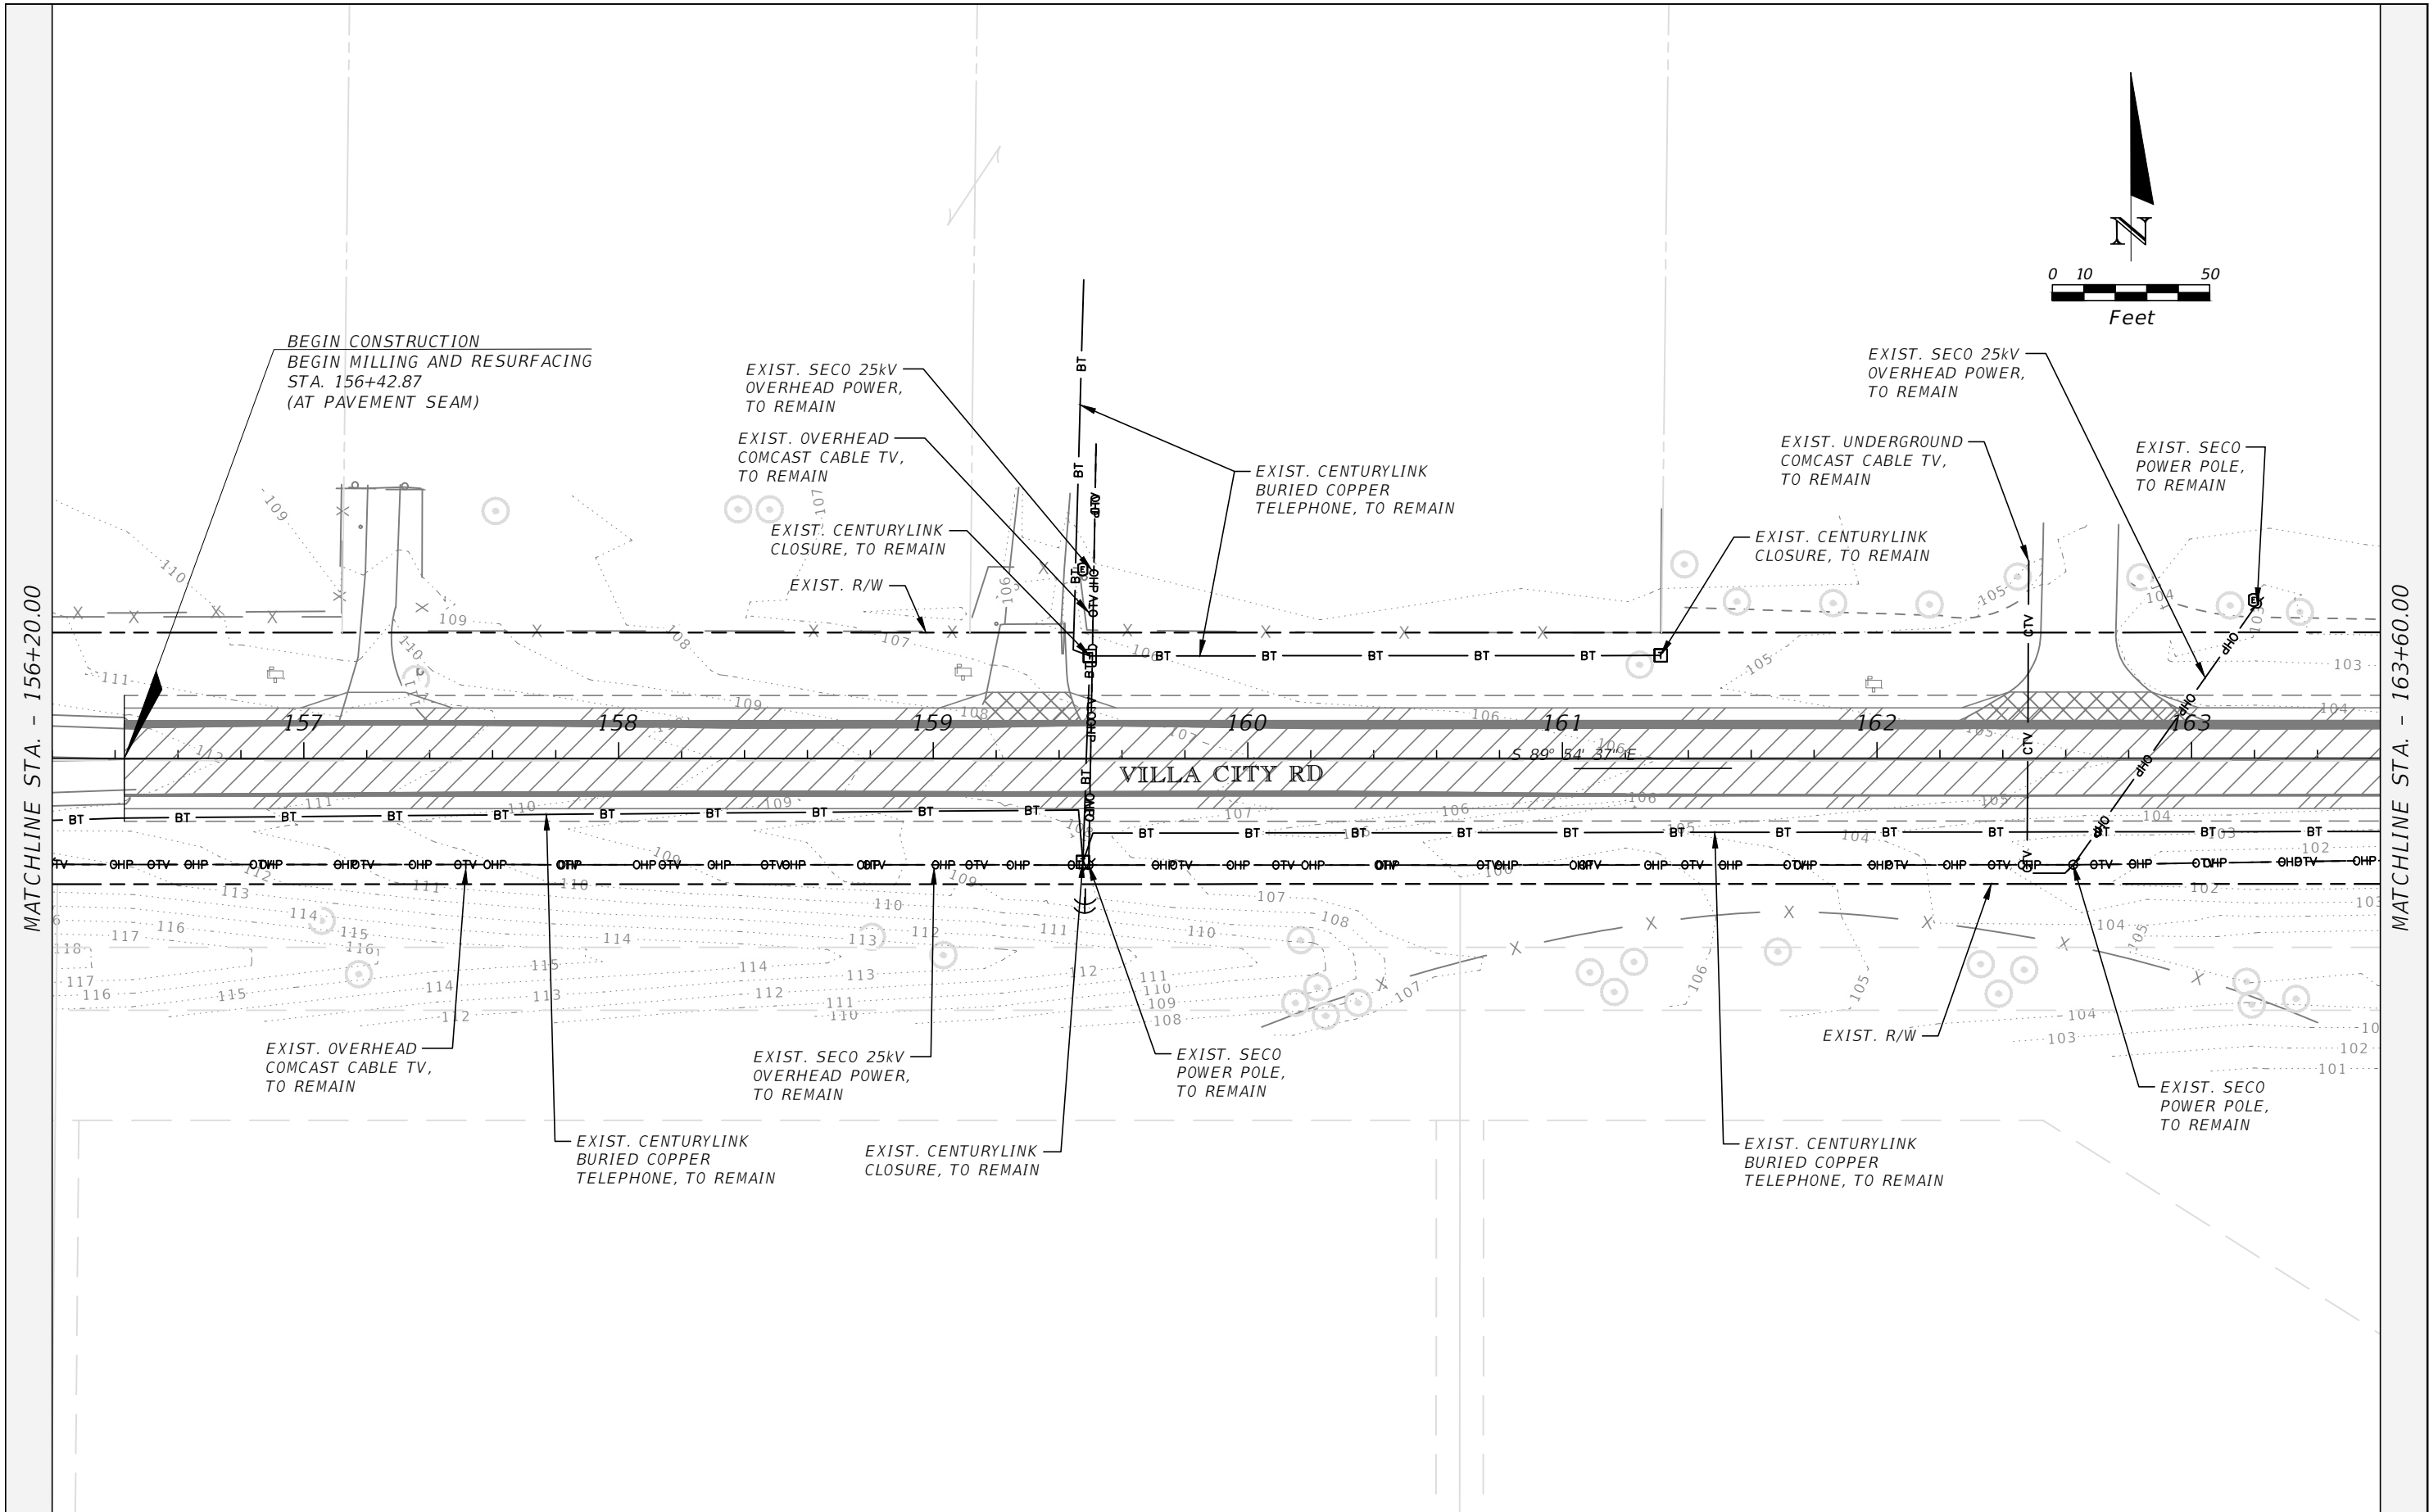

THE OFFICIAL RECORD OF THIS SHEET IS THE ELECTRONIC FILE DIGITALLY SIGNED AND SEALED UNDER RULE 61G15-23.004, F.A.C.


REVISIONS		 LAKE COUNTY 315 WEST MAIN STREET TAVARES, FL 32778	 DUANE K. BOOTH, P.E. P.E. LICENSE NUMBER 44631 902 NORTH SINCLAIR AVE. TAVARES, FL 32778 CERTIFICATE OF AUTHORIZATION 33380	CR 565 (VILLA CITY ROAD) FROM NORTH OF SR 50 TO SOUTH OF US 27 FPID NO. 447609-1-58-01	UTILITY ADJUSTMENT PLAN (19)	SHEET NO. 147
DATE	DESCRIPTION					

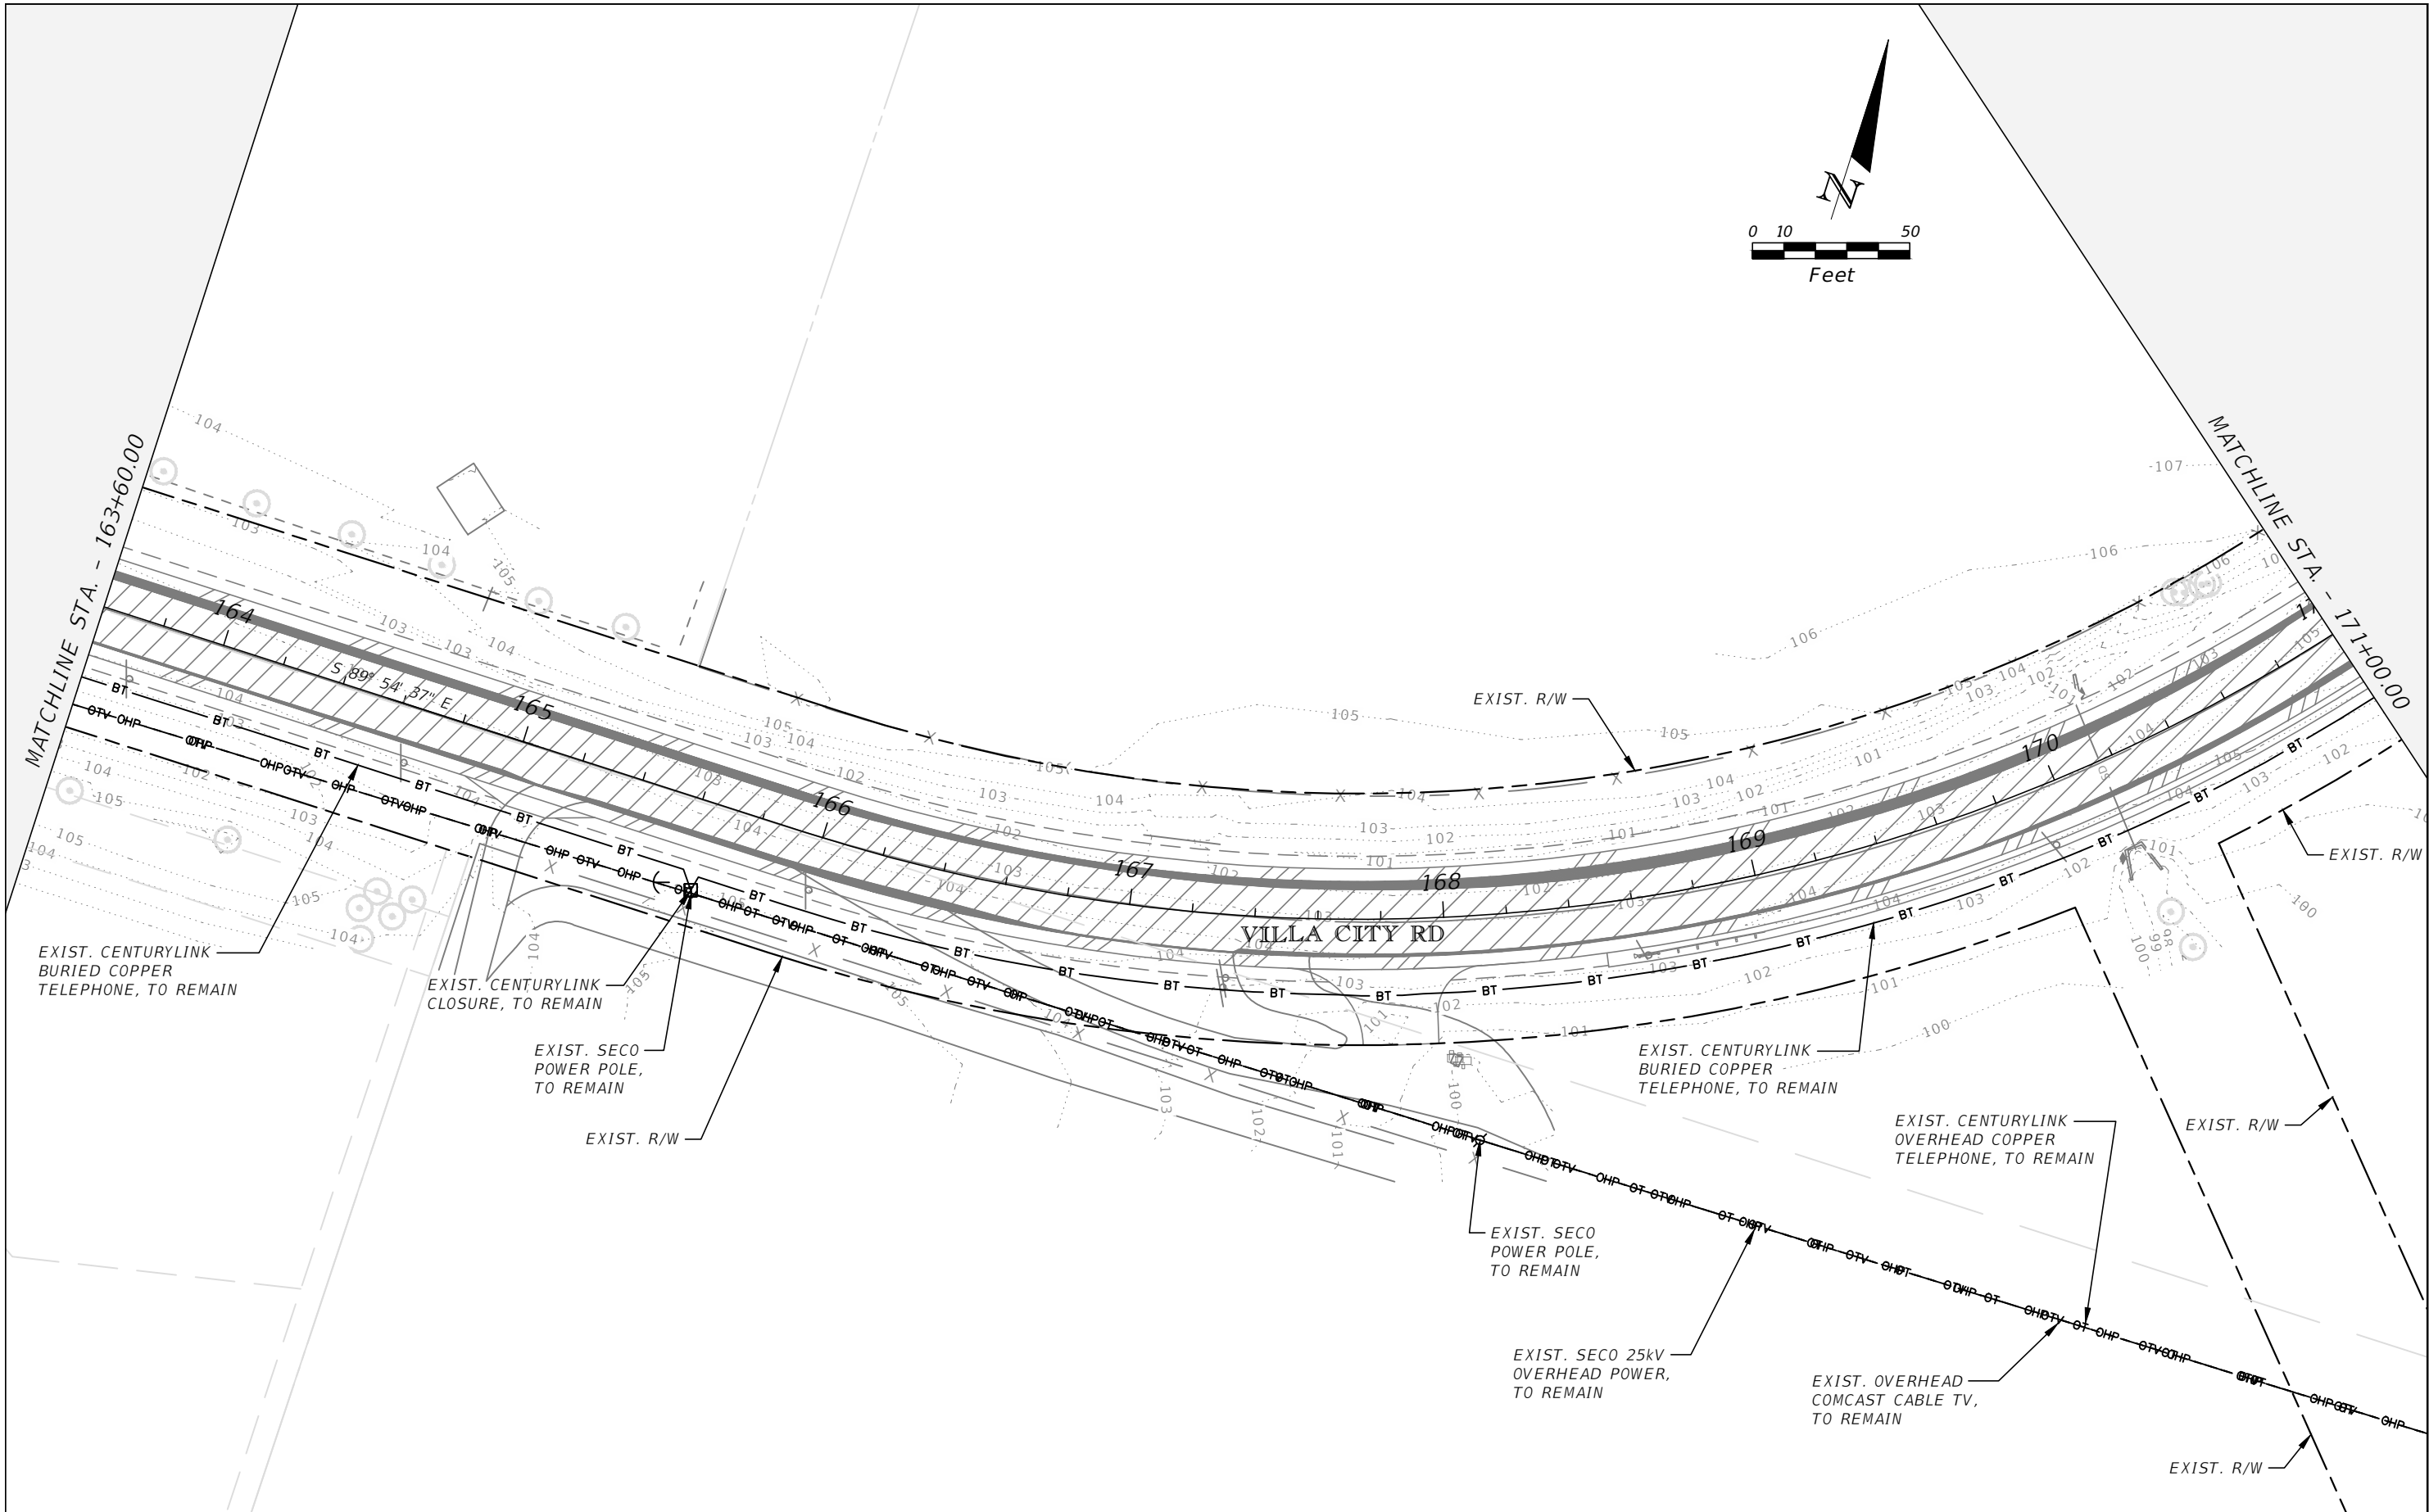


THE OFFICIAL RECORD OF THIS SHEET IS THE ELECTRONIC FILE DIGITALLY SIGNED AND SEALED UNDER RULE 61G15-23.004, F.A.C.

REVISIONS		 LAKE COUNTY 315 WEST MAIN STREET TAVARES, FL 32778	 DUANE K. BOOTH, P.E. P.E. LICENSE NUMBER 44631 902 NORTH SINCLAIR AVE. TAVARES, FL 32778 CERTIFICATE OF AUTHORIZATION 33380	CR 565 (VILLA CITY ROAD) FROM NORTH OF SR 50 TO SOUTH OF US 27 FPID NO. 447609-1-58-01	UTILITY ADJUSTMENT PLAN (20)	SHEET NO. 148
DATE	DESCRIPTION					

MATCHLINE STA. - 178+50.00

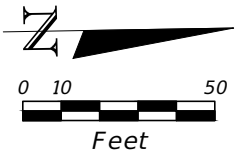

MATCHLINE STA. - 185+90.00

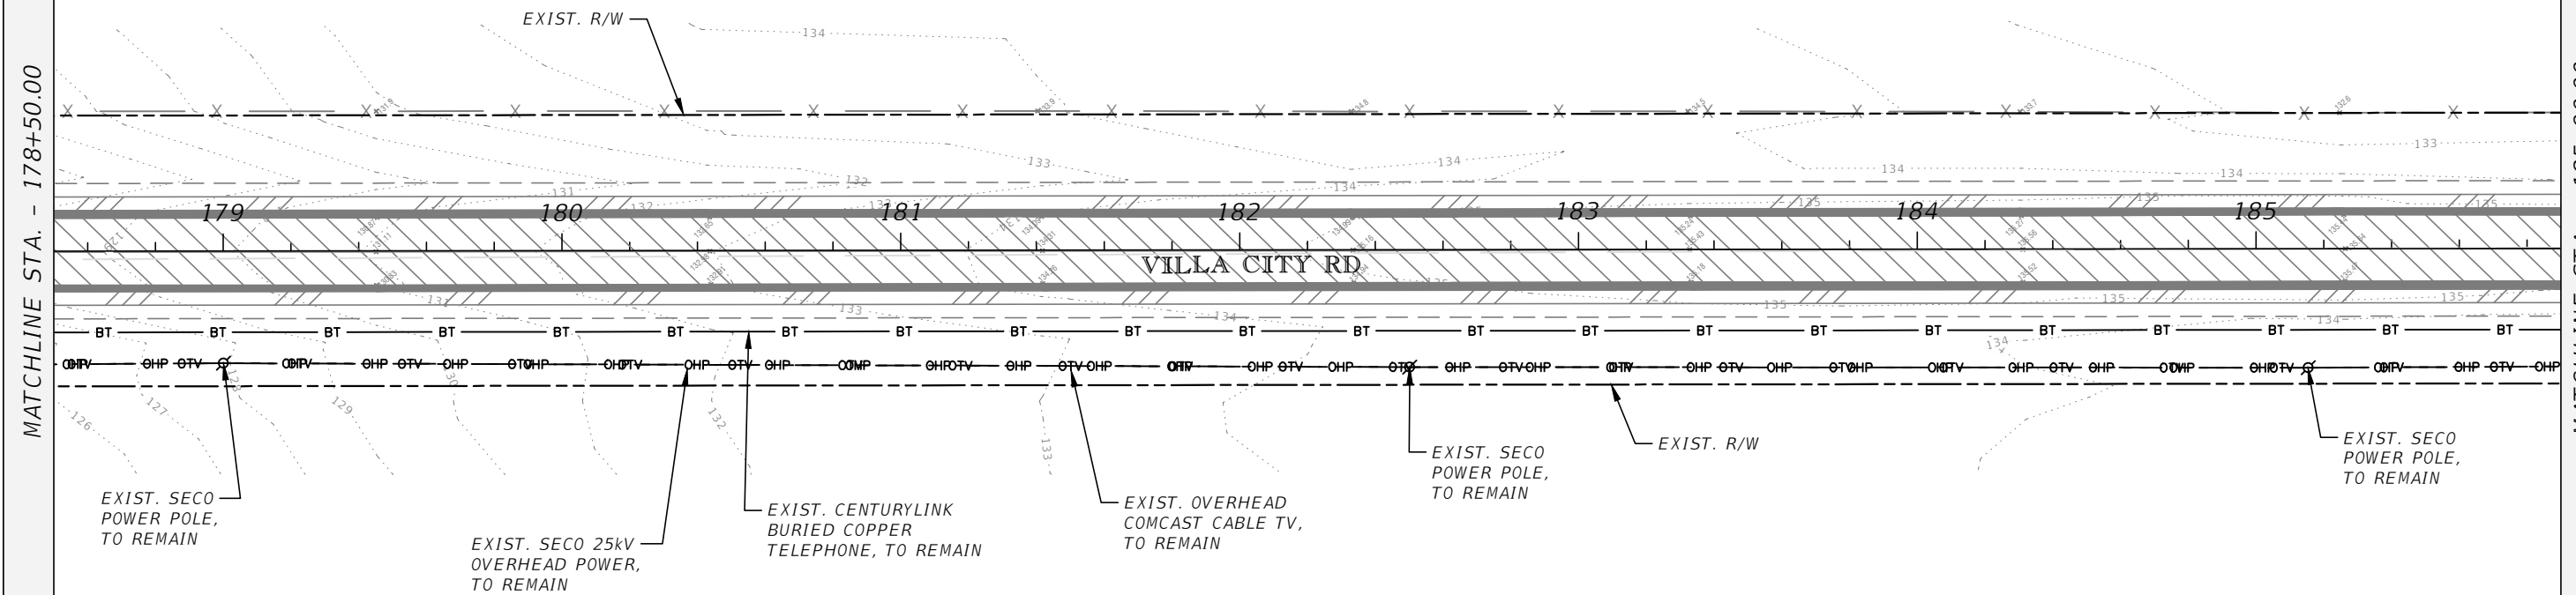

REVISIONS	
DATE	DESCRIPTION



LAKE COUNTY

315 WEST MAIN STREET
TAVARES, FL 32778





DUANE K. BOOTH, P.E.
P.E. LICENSE NUMBER 44631
902 NORTH SINCLAIR AVE.
TAVARES, FL 32778
CERTIFICATE OF AUTHORIZATION 33380

CR 565 (VILLA CITY ROAD)
FROM NORTH OF SR 50 TO SOUTH OF US 27
FPID NO. 447609-1-58-01


UTILITY ADJUSTMENT PLAN (22)

SHEET NO.
150


THE OFFICIAL RECORD OF THIS SHEET IS THE ELECTRONIC FILE DIGITALLY SIGNED AND SEALED UNDER RULE 61G15-23.004, F.A.C.

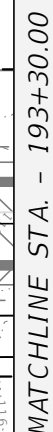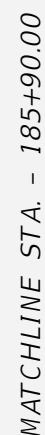

THE OFFICIAL RECORD OF THIS SHEET IS THE ELECTRONIC FILE DIGITALLY SIGNED AND SEALED UNDER RULE 61G15-23.004, F.A.C.

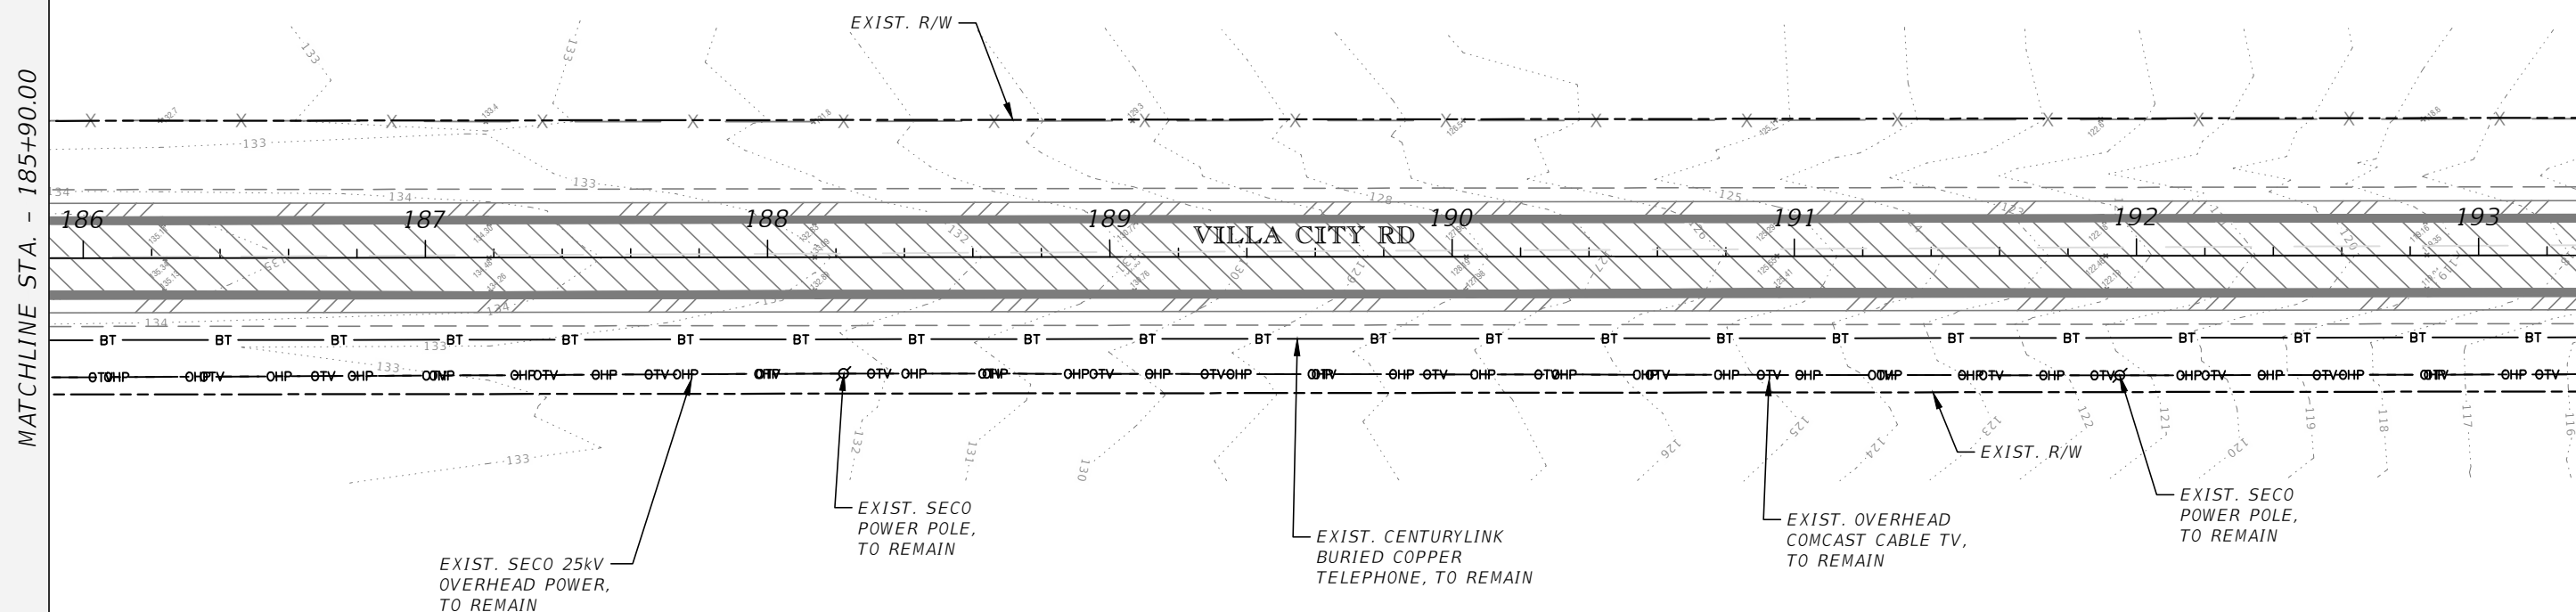


REVISIONS		 LAKE COUNTY, FL REAL FLORIDA - REAL CLOSE	LAKE COUNTY 315 WEST MAIN STREET TAVARES, FL 32778	 DUANE K. BOOTH, P.E. P.E. LICENSE NUMBER 44631 902 NORTH SINCLAIR AVE. TAVARES, FL 32778 CERTIFICATE OF AUTHORIZATION 33380	CR 565 (VILLA CITY ROAD) FROM NORTH OF SR 50 TO SOUTH OF US 27 FPID NO. 447609-1-58-01	UTILITY ADJUSTMENT PLAN (23)	SHEET NO.
DATE	DESCRIPTION						151

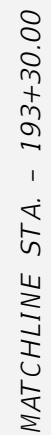

THE OFFICIAL RECORD OF THIS SHEET IS THE ELECTRONIC FILE DIGITALLY SIGNED AND SEALED UNDER RULE 61G15-23.004 FAC

Joshua Llamas 11/16/2023 12:42:05 PM I:\45000s\45196\001 Villa City Road Safety\CIVIL\UTARD04.dwg


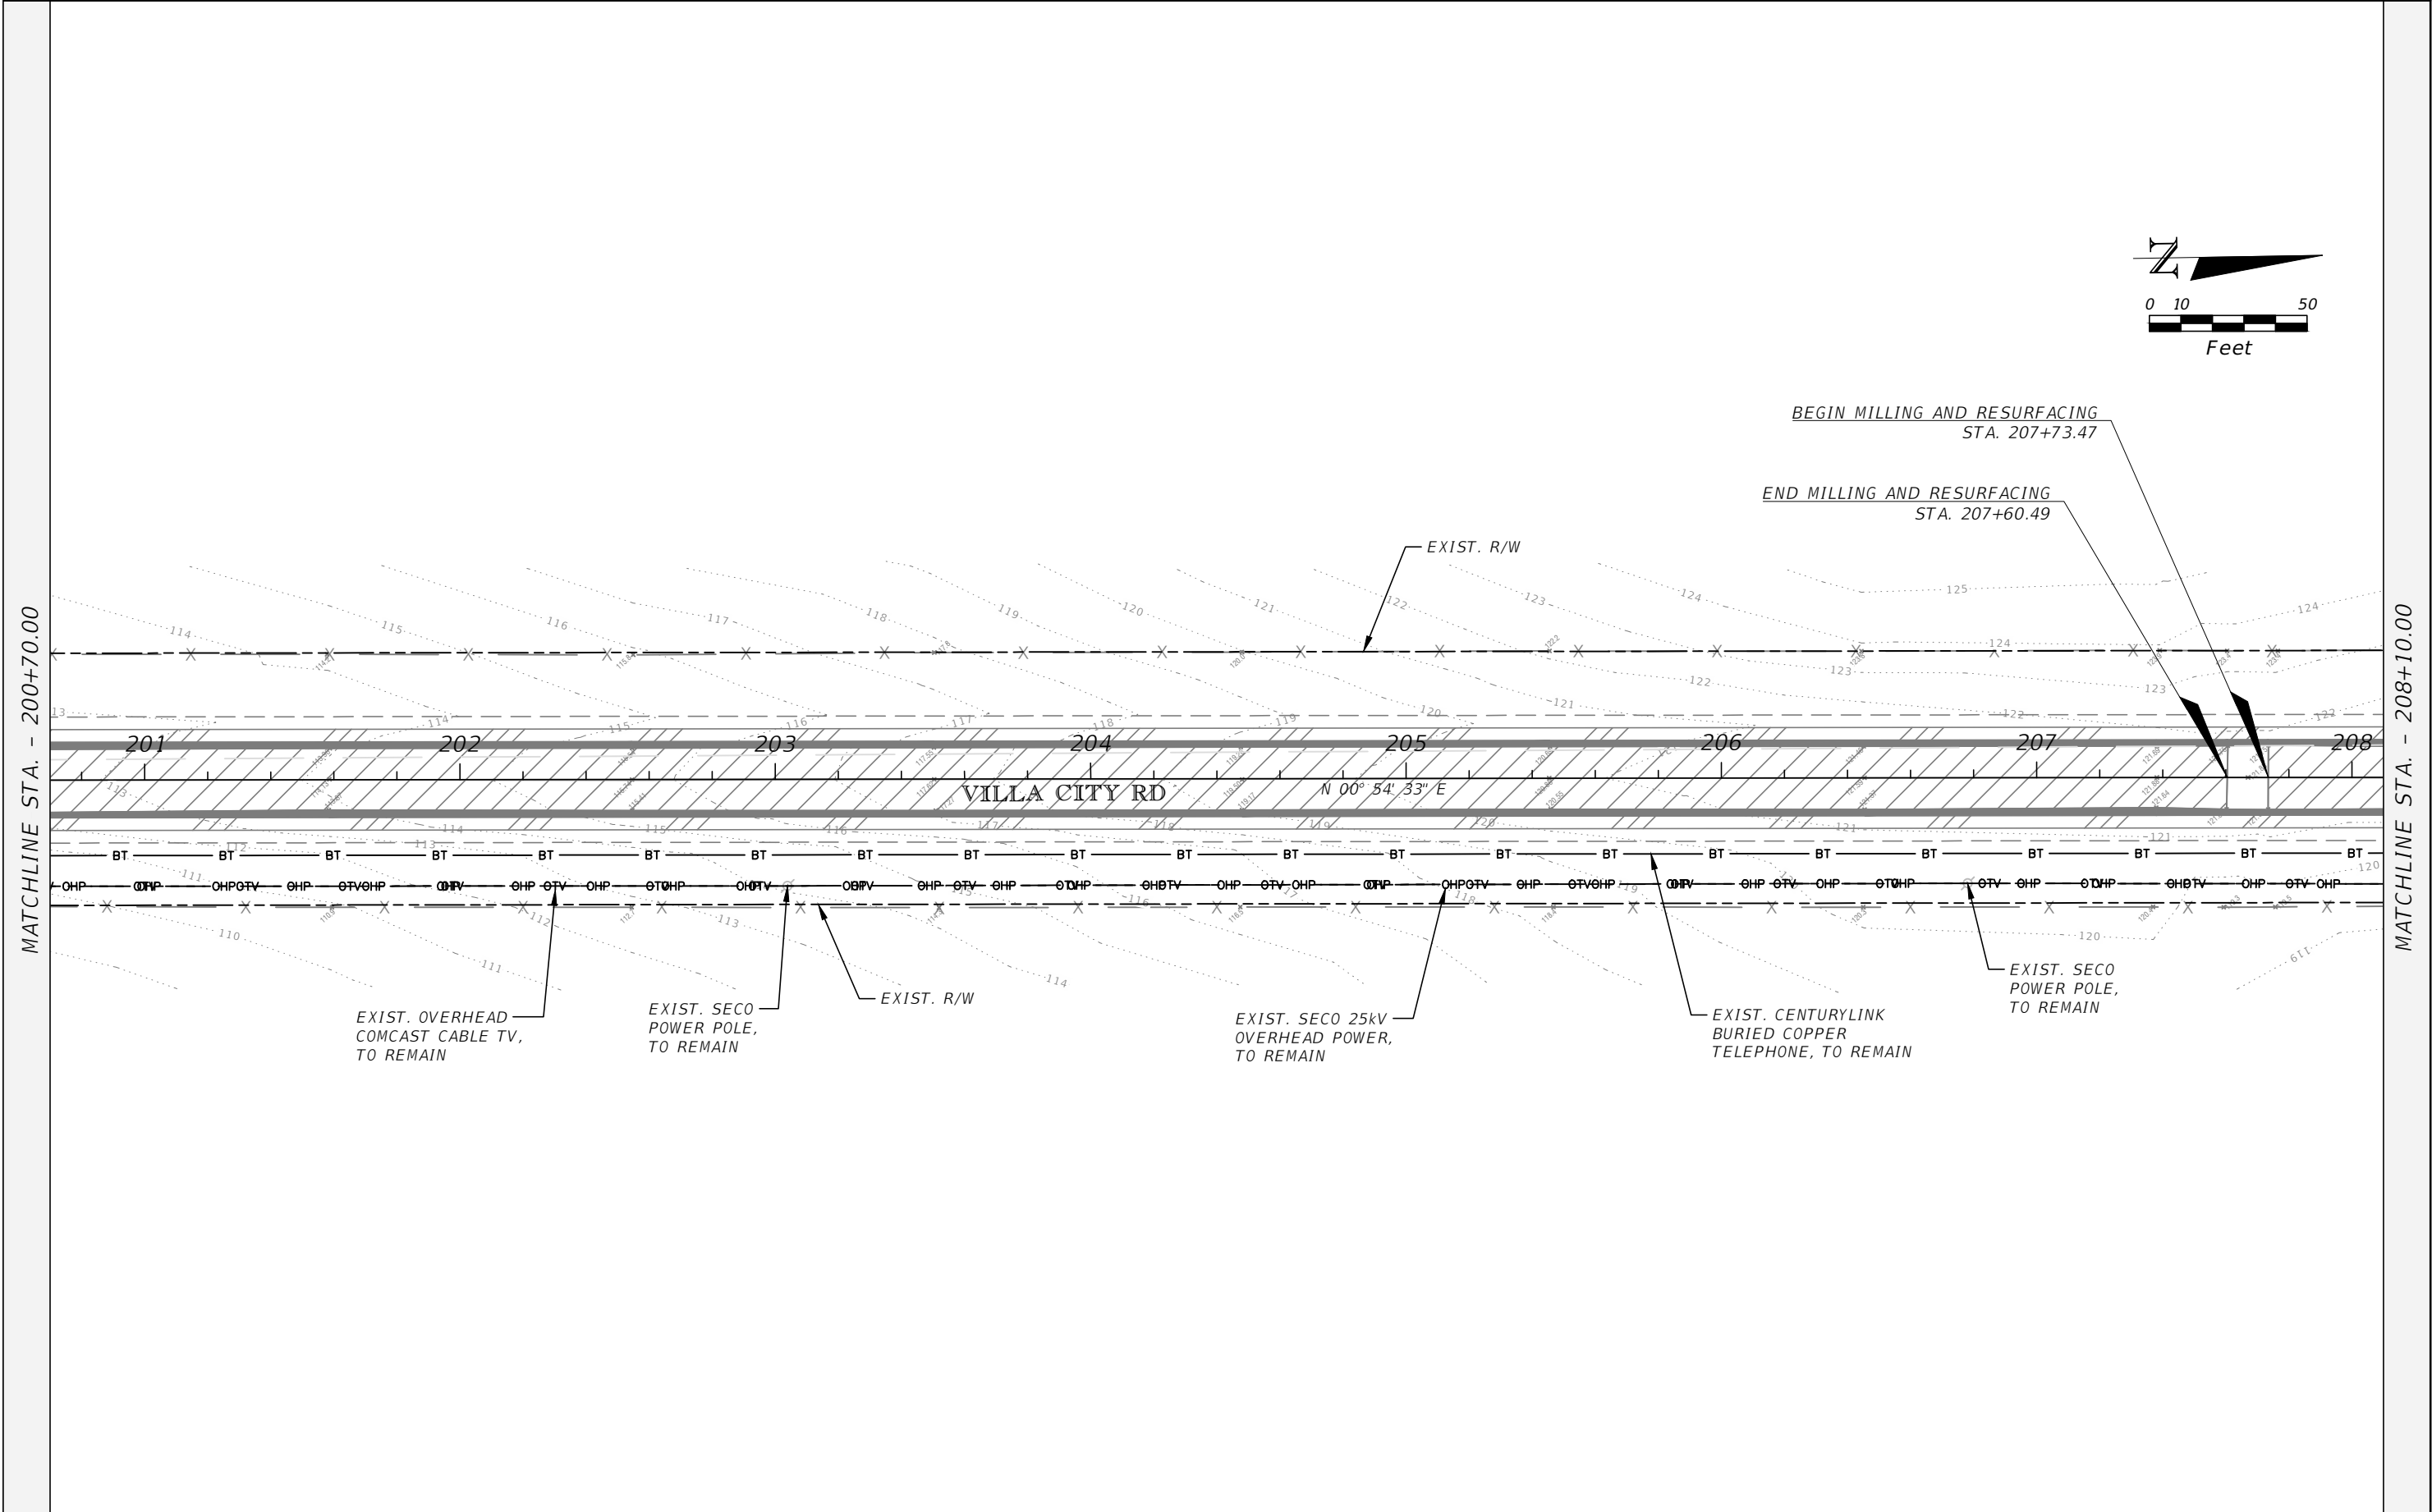


THE OFFICIAL RECORD OF THIS SHEET IS THE ELECTRONIC FILE DIGITALLY SIGNED AND SEALED UNDER RULE 61G15-23.004, F.A.C.

REVISIONS		 LAKE COUNTY 315 WEST MAIN STREET TAVARES, FL 32778	 DUANE K. BOOTH, P.E. P.E. LICENSE NUMBER 44631 902 NORTH SINCLAIR AVE. TAVARES, FL 32778 CERTIFICATE OF AUTHORIZATION 33380	CR 565 (VILLA CITY ROAD) FROM NORTH OF SR 50 TO SOUTH OF US 27 FPID NO. 447609-1-58-01	UTILITY ADJUSTMENT PLAN (25)	SHEET NO. 153
DATE	DESCRIPTION					

MATCHLINE STA. - 208+10.00

MATCHLINE STA. - 215+50.00

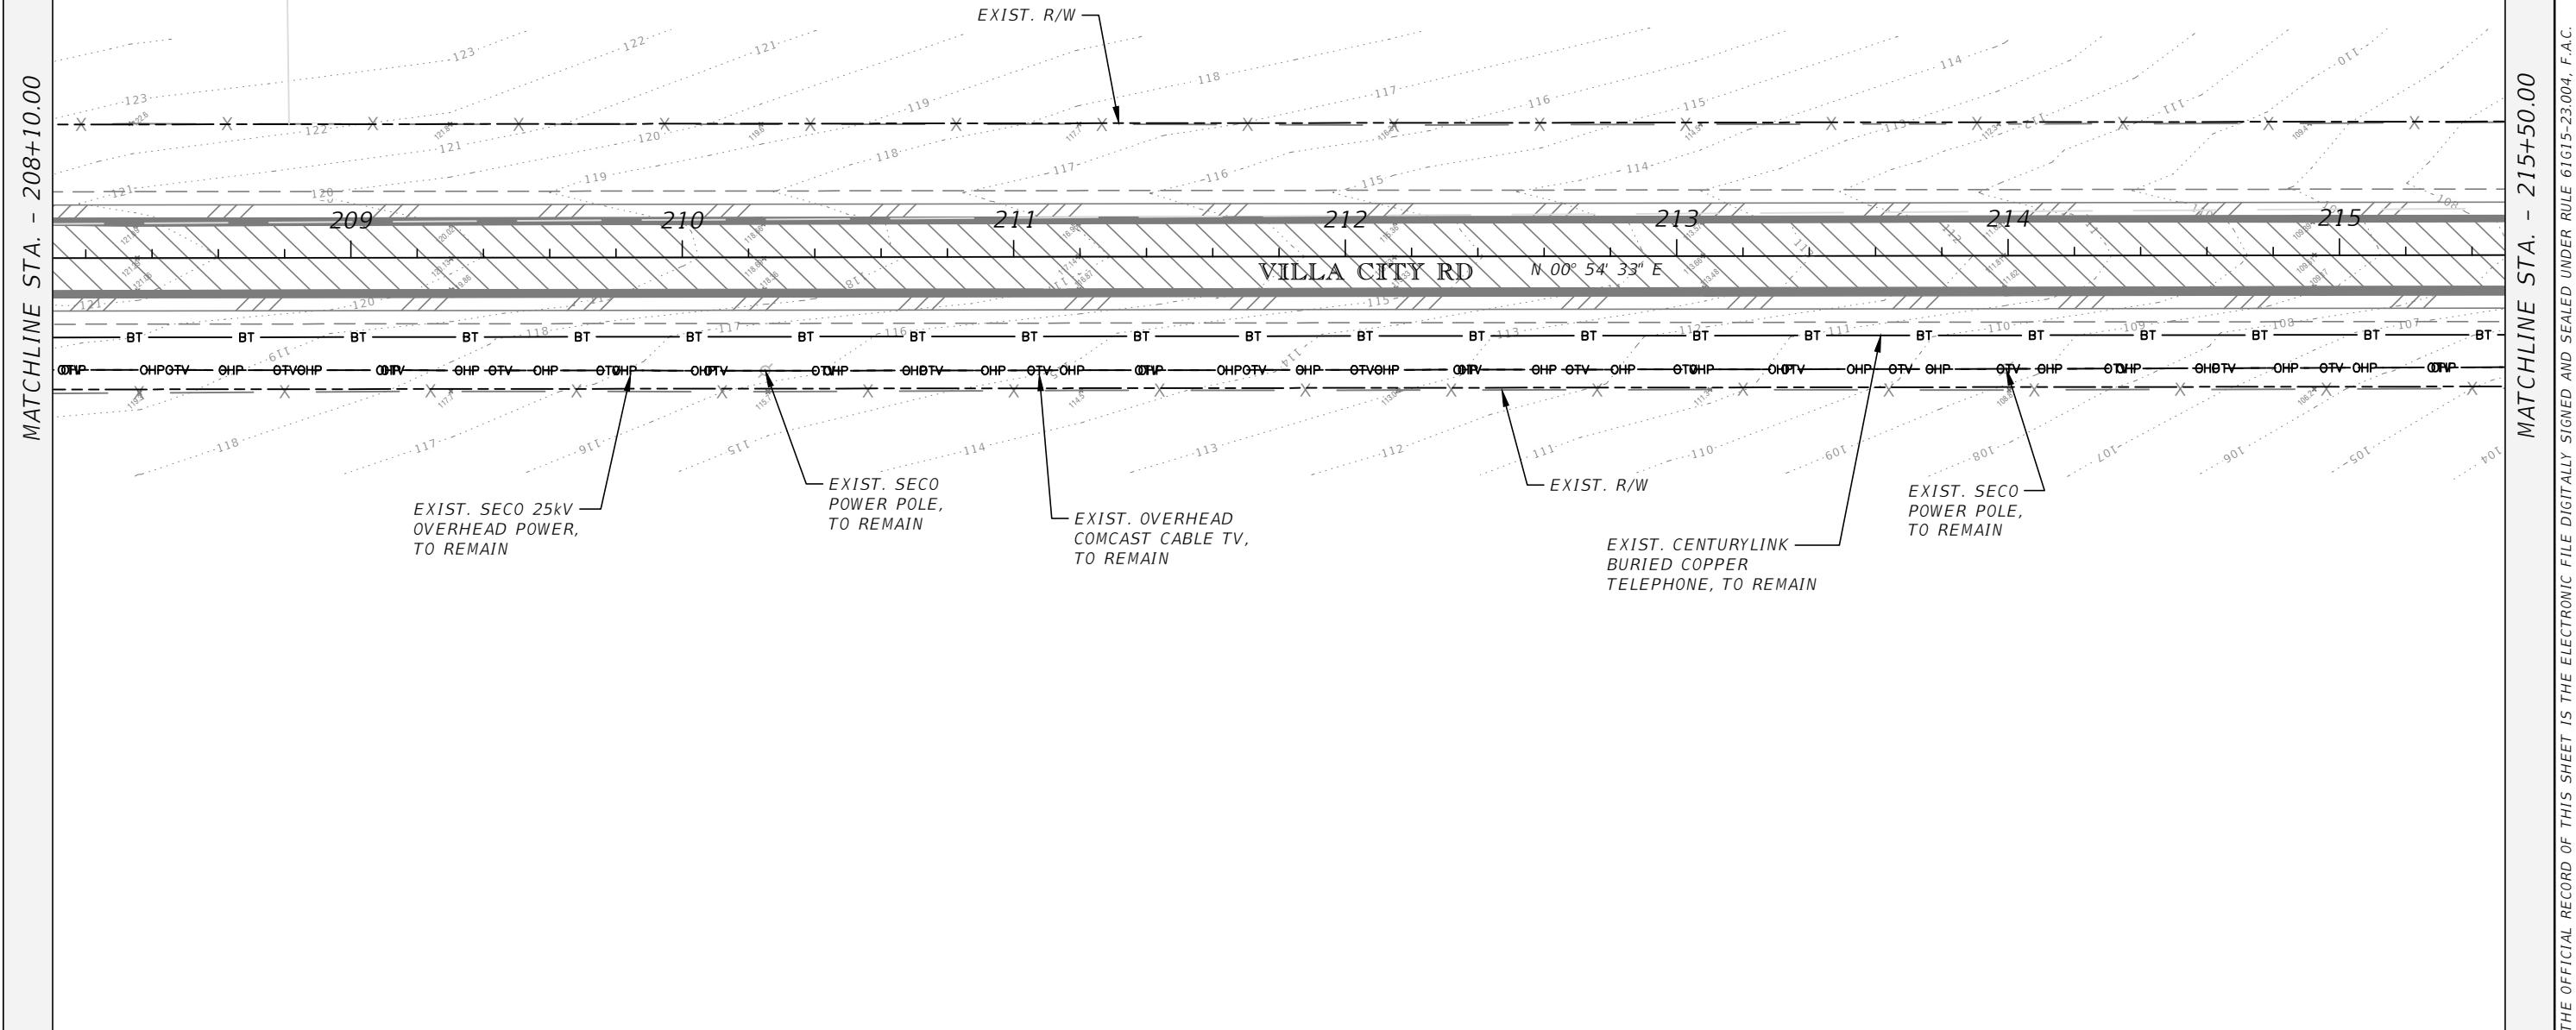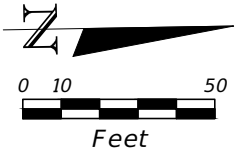


REVISIONS		 LAKE COUNTY 315 WEST MAIN STREET TAVARES, FL 32778	 DUANE K. BOOTH, P.E. P.E. LICENSE NUMBER 44631 902 NORTH SINCLAIR AVE. TAVARES, FL 32778 CERTIFICATE OF AUTHORIZATION 33380	CR 565 (VILLA CITY ROAD) FROM NORTH OF SR 50 TO SOUTH OF US 27 FPID NO. 447609-1-58-01	UTILITY ADJUSTMENT PLAN (26)	SHEET NO. 154
DATE	DESCRIPTION					

THE OFFICIAL RECORD OF THIS SHEET IS THE ELECTRONIC FILE DIGITALLY SIGNED AND SEALED UNDER RULE 61G15-23.004, F.A.C.


MATCHLINE STA. - 215+50.00

MATCHLINE STA. - 222+90.00

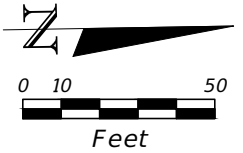


END ASPHALT PAVEMENT RECONSTRUCTION
BEGIN MILLING AND RESURFACING
STA. 222+87.67

END MILLING AND RESURFACING
BEGIN ASPHALT PAVEMENT RECONSTRUCTION
STA. 222+74.44

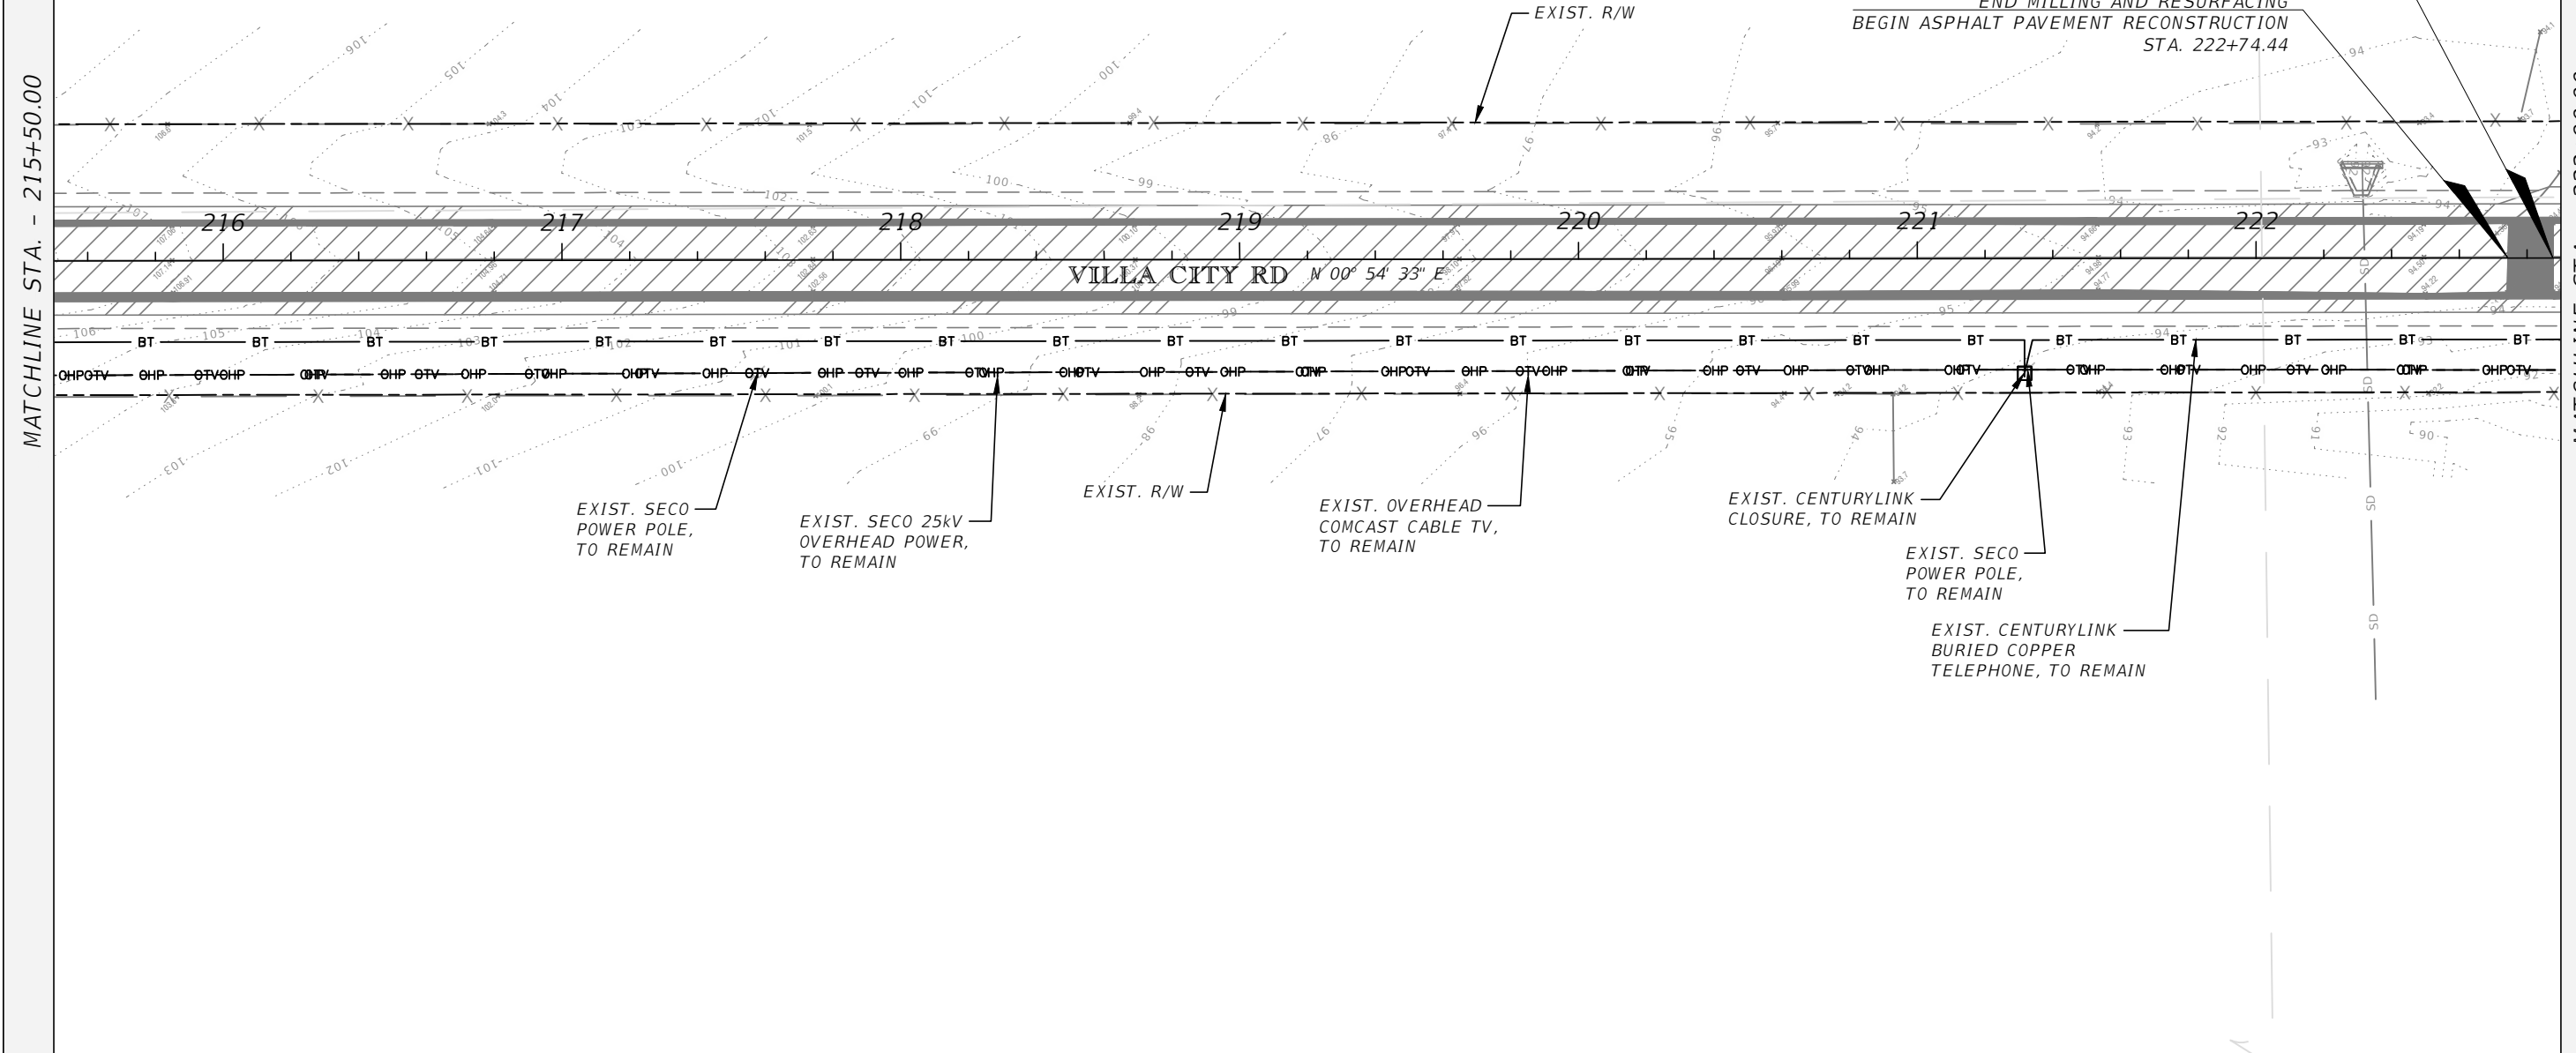


REVISIONS			LAKE COUNTY 315 WEST MAIN STREET TAVARES, FL 32778	 DUANE K. BOOTH, P.E. P.E. LICENSE NUMBER 44631 902 NORTH SINCLAIR AVE. TAVARES, FL 32778 CERTIFICATE OF AUTHORIZATION 33380	CR 565 (VILLA CITY ROAD) FROM NORTH OF SR 50 TO SOUTH OF US 27 FPID NO. 447609-1-58-01	UTILITY ADJUSTMENT PLAN (27)	SHEET NO. 155
DATE	DESCRIPTION						

THE OFFICIAL RECORD OF THIS SHEET IS THE ELECTRONIC FILE DIGITALLY SIGNED AND SEALED UNDER RULE 61G15-23.004, F.A.C.

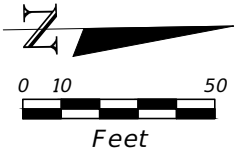

MATCHLINE STA. - 222+90.00

MATCHLINE STA. - 230+30.00

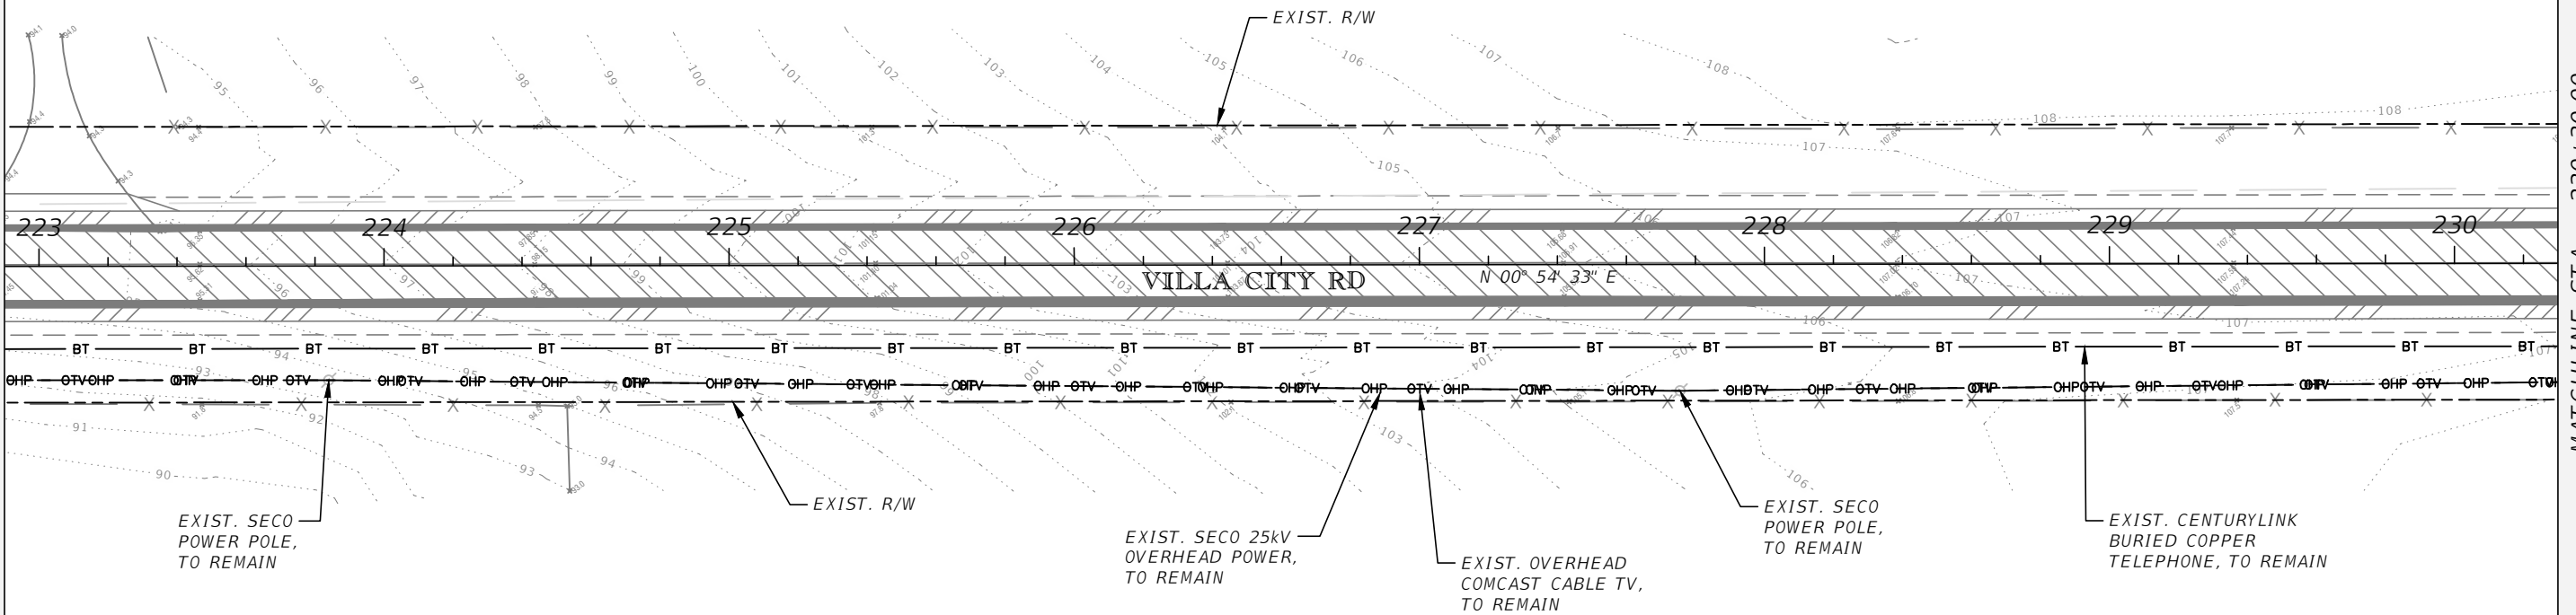

REVISIONS	
DATE	DESCRIPTION



LAKE COUNTY
315 WEST MAIN STREET
TAVARES, FL 32778





DUANE K. BOOTH, P.E.
P.E. LICENSE NUMBER 44631
902 NORTH SINCLAIR AVE.
TAVARES, FL 32778
CERTIFICATE OF AUTHORIZATION 33380

CR 565 (VILLA CITY ROAD)
FROM NORTH OF SR 50 TO SOUTH OF US 27
FPID NO. 447609-1-58-01

UTILITY ADJUSTMENT PLAN (28)

SHEET NO.
156


THE OFFICIAL RECORD OF THIS SHEET IS THE ELECTRONIC FILE DIGITALLY SIGNED AND SEALED UNDER RULE 61G15-23.004, F.A.C.

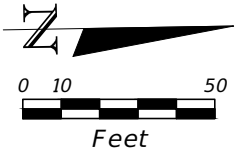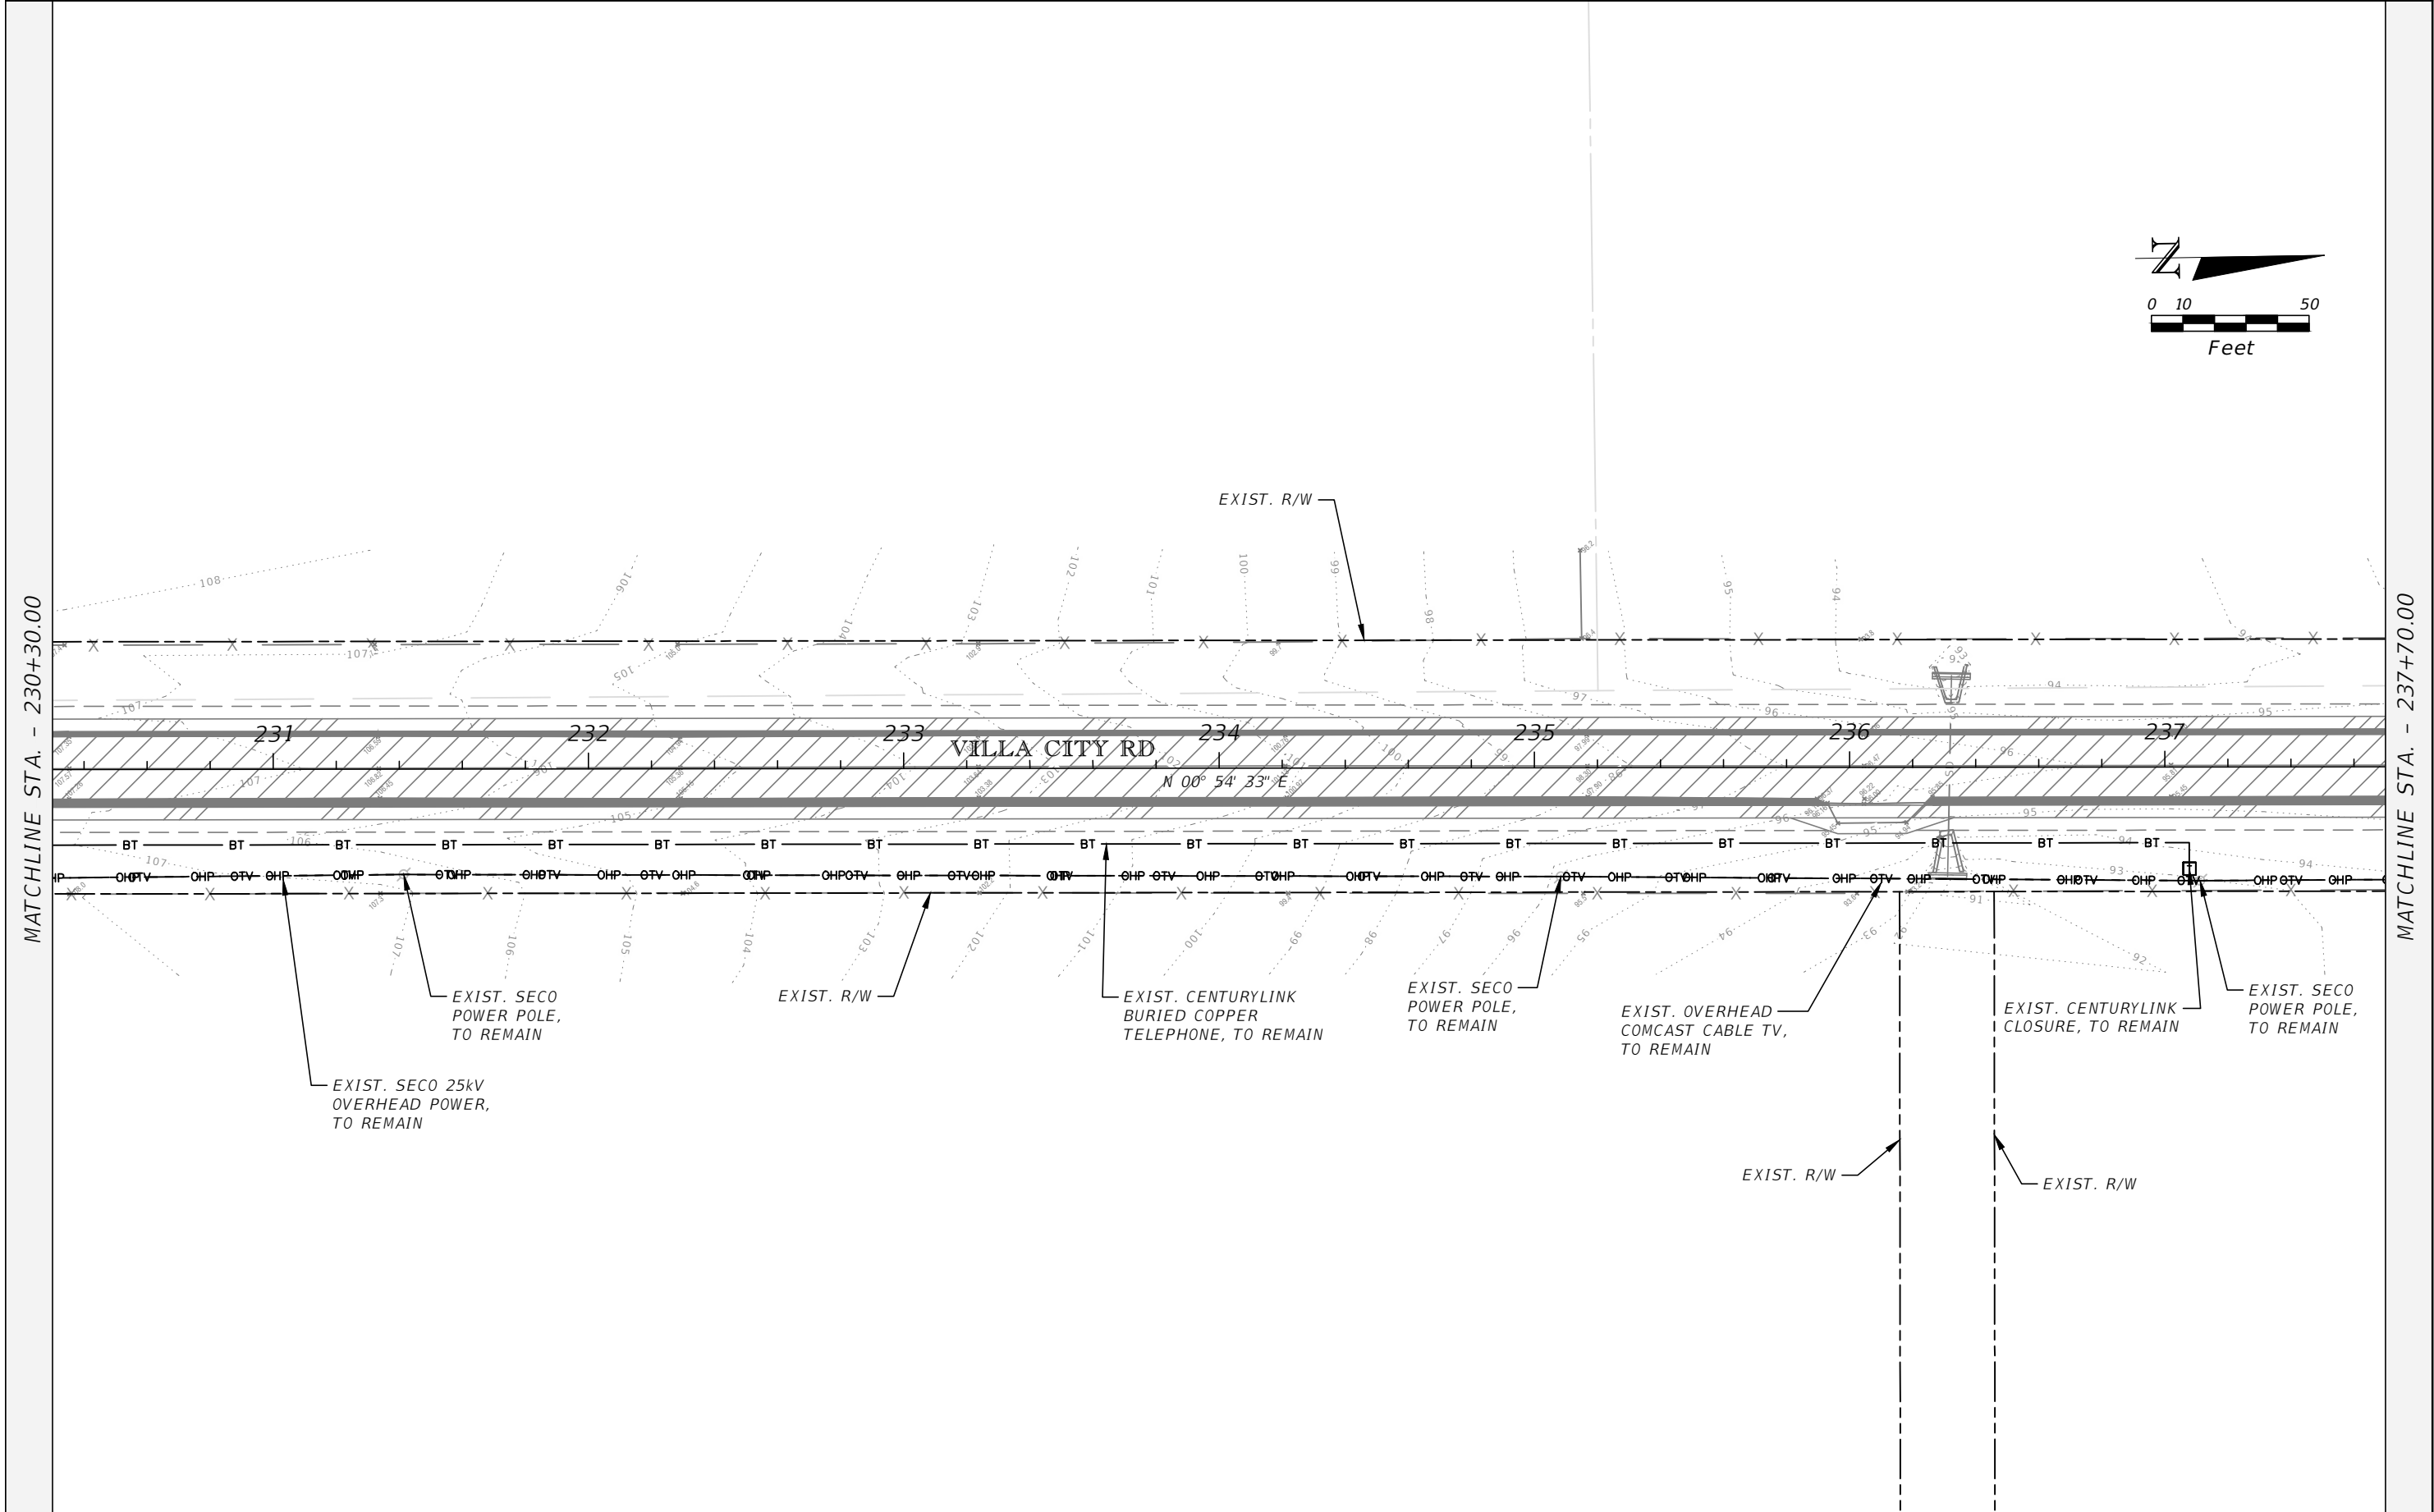

REVISIONS		 LAKE COUNTY 315 WEST MAIN STREET TAVARES, FL 32778	 DUANE K. BOOTH, P.E. P.E. LICENSE NUMBER 44631 902 NORTH SINCLAIR AVE. TAVARES, FL 32778 CERTIFICATE OF AUTHORIZATION 33380	CR 565 (VILLA CITY ROAD) FROM NORTH OF SR 50 TO SOUTH OF US 27 FPID NO. 447609-1-58-01	UTILITY ADJUSTMENT PLAN (29)	SHEET NO.
DATE	DESCRIPTION					157

THE OFFICIAL RECORD OF THIS SHEET IS THE ELECTRONIC FILE DIGITALLY SIGNED AND SEALED UNDER RULE 61G15-23.004, F.A.C.

MATCHLINE STA. - 237+70.00

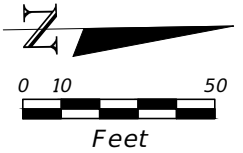

END ASPHALT PAVEMENT RECONSTRUCTION
BEGIN MILLING AND RESURFACING
STA. 241+26.24

END MILLING AND RESURFACING
BEGIN ASPHALT PAVEMENT RECONSTRUCTION
STA. 241+12.58

EXIST. R/W

VILLA CITY RD

N 00° 54' 33" E

EXIST. SECO 25kV
OVERHEAD POWER,
TO REMAIN

EXIST. SECO
POWER POLE,
TO REMAIN

EXIST. R/W

EXIST. OVERHEAD
COMCAST CABLE TV,
TO REMAIN

EXIST. SECO
POWER POLE,
TO REMAIN

MATCHLINE STA. - 245+10.00

THE OFFICIAL RECORD OF THIS SHEET IS THE ELECTRONIC FILE DIGITALLY SIGNED AND SEALED UNDER RULE 61G15-23.004, F.A.C.

REVISIONS	
DATE	DESCRIPTION



LAKE COUNTY
315 WEST MAIN STREET
TAVARES, FL 32778



DUANE K. BOOTH, P.E.
P.E. LICENSE NUMBER 44631
902 NORTH SINCLAIR AVE.
TAVARES, FL 32778
CERTIFICATE OF AUTHORIZATION 33380



CR 565 (VILLA CITY ROAD)
FROM NORTH OF SR 50 TO SOUTH OF US 27
FPID NO. 447609-1-58-01

UTILITY ADJUSTMENT PLAN (30)

SHEET NO.
158



MATCHLINE STA. - 245+10.00

MATCHLINE STA. - 252+50.00

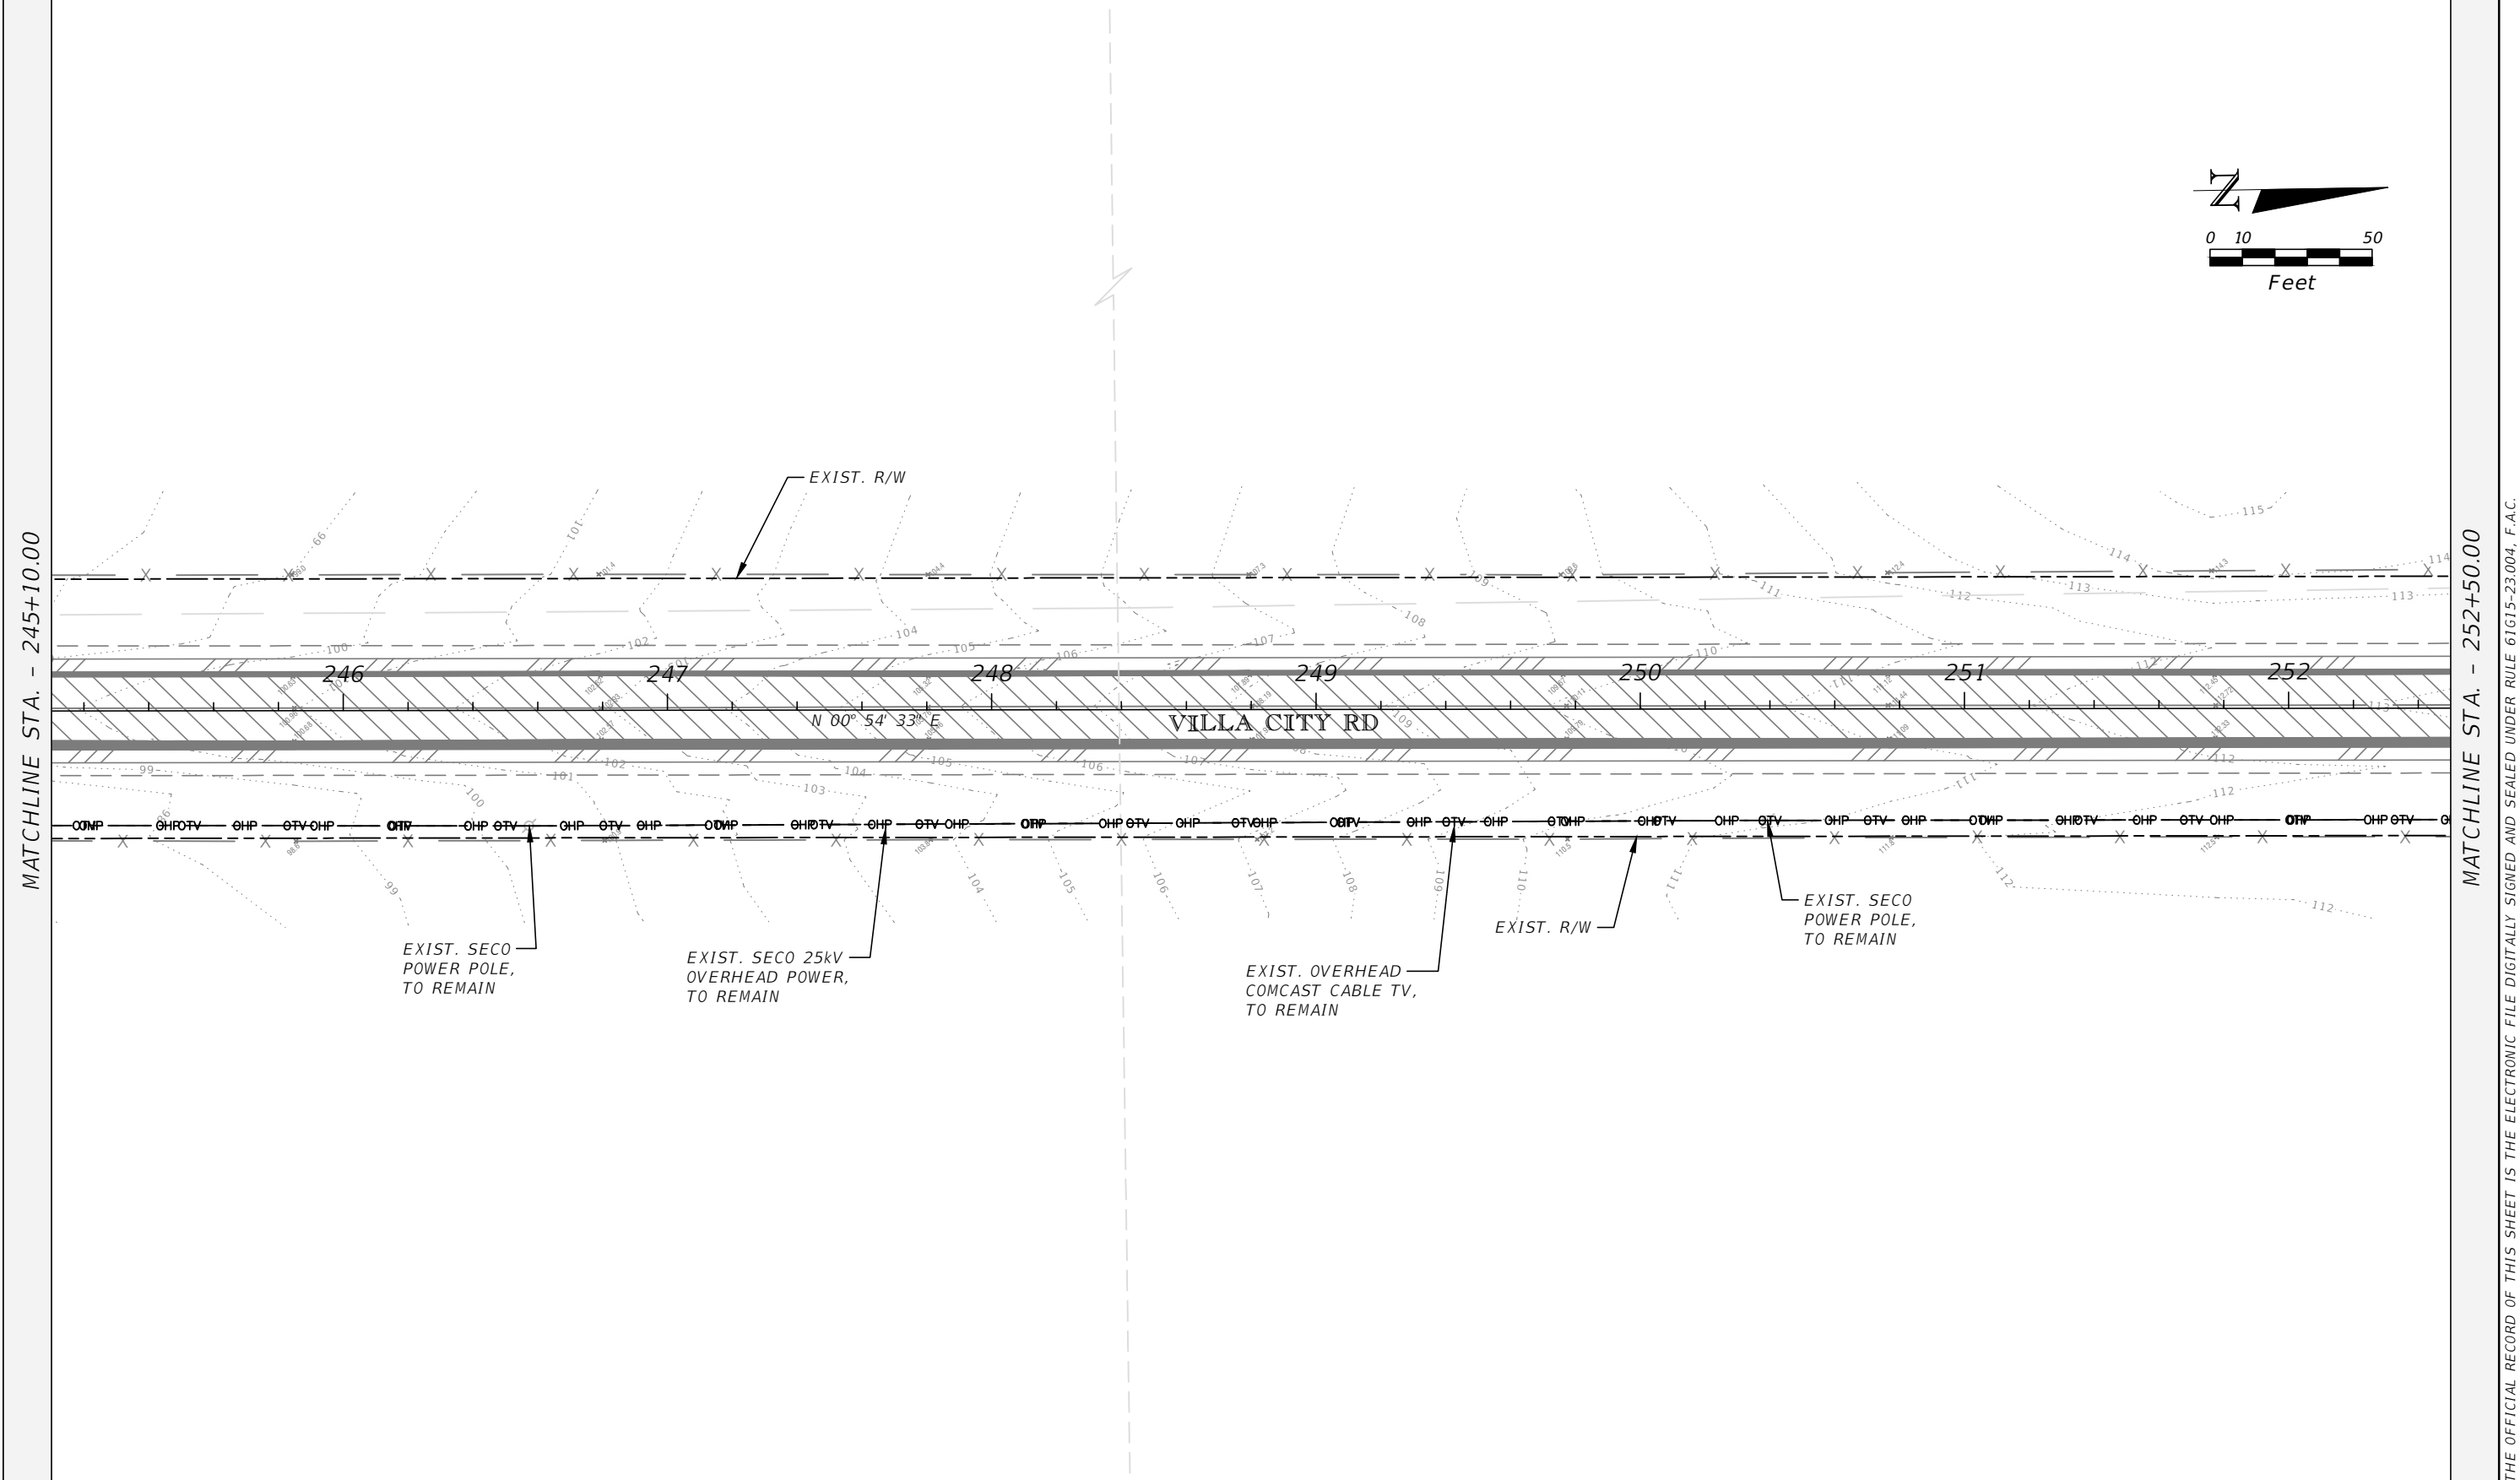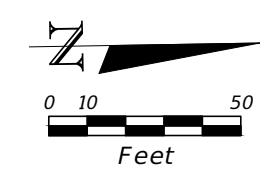

REVISIONS		 LAKE COUNTY 315 WEST MAIN STREET TAVARES, FL 32778	 DUANE K. BOOTH, P.E. P.E. LICENSE NUMBER 44631 902 NORTH SINCLAIR AVE. TAVARES, FL 32778 CERTIFICATE OF AUTHORIZATION 33380	CR 565 (VILLA CITY ROAD) FROM NORTH OF SR 50 TO SOUTH OF US 27 FPID NO. 447609-1-58-01	UTILITY ADJUSTMENT PLAN (31)	SHEET NO. 159
DATE	DESCRIPTION					


THE OFFICIAL RECORD OF THIS SHEET IS THE ELECTRONIC FILE DIGITALLY SIGNED AND SEALED UNDER RULE 61G15-23.004, F.A.C.

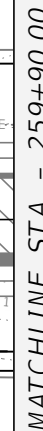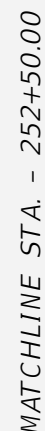

THE OFFICIAL RECORD OF THIS SHEET IS THE ELECTRONIC FILE DIGITALLY SIGNED AND SEALED UNDER RULE 61G15-23.004, F.A.C.

REVISIONS		 LAKE COUNTY REAL ESTATE	LAKE COUNTY 315 WEST MAIN STREET TAVARES, FL 32778	 half DUANE K. BOOTH, P.E. P.E. LICENSE NUMBER 44631 902 NORTH SINCLAIR AVE. TAVARES, FL 32778 CERTIFICATE OF AUTHORIZATION 33380	CR 565 (VILLA CITY ROAD) FROM NORTH OF SR 50 TO SOUTH OF US 27 FPID NO. 447609-1-58-01	UTILITY ADJUSTMENT PLAN (32)	SHEET NO.
DATE	DESCRIPTION						160

MATCHLINE STA. - 259+90.00

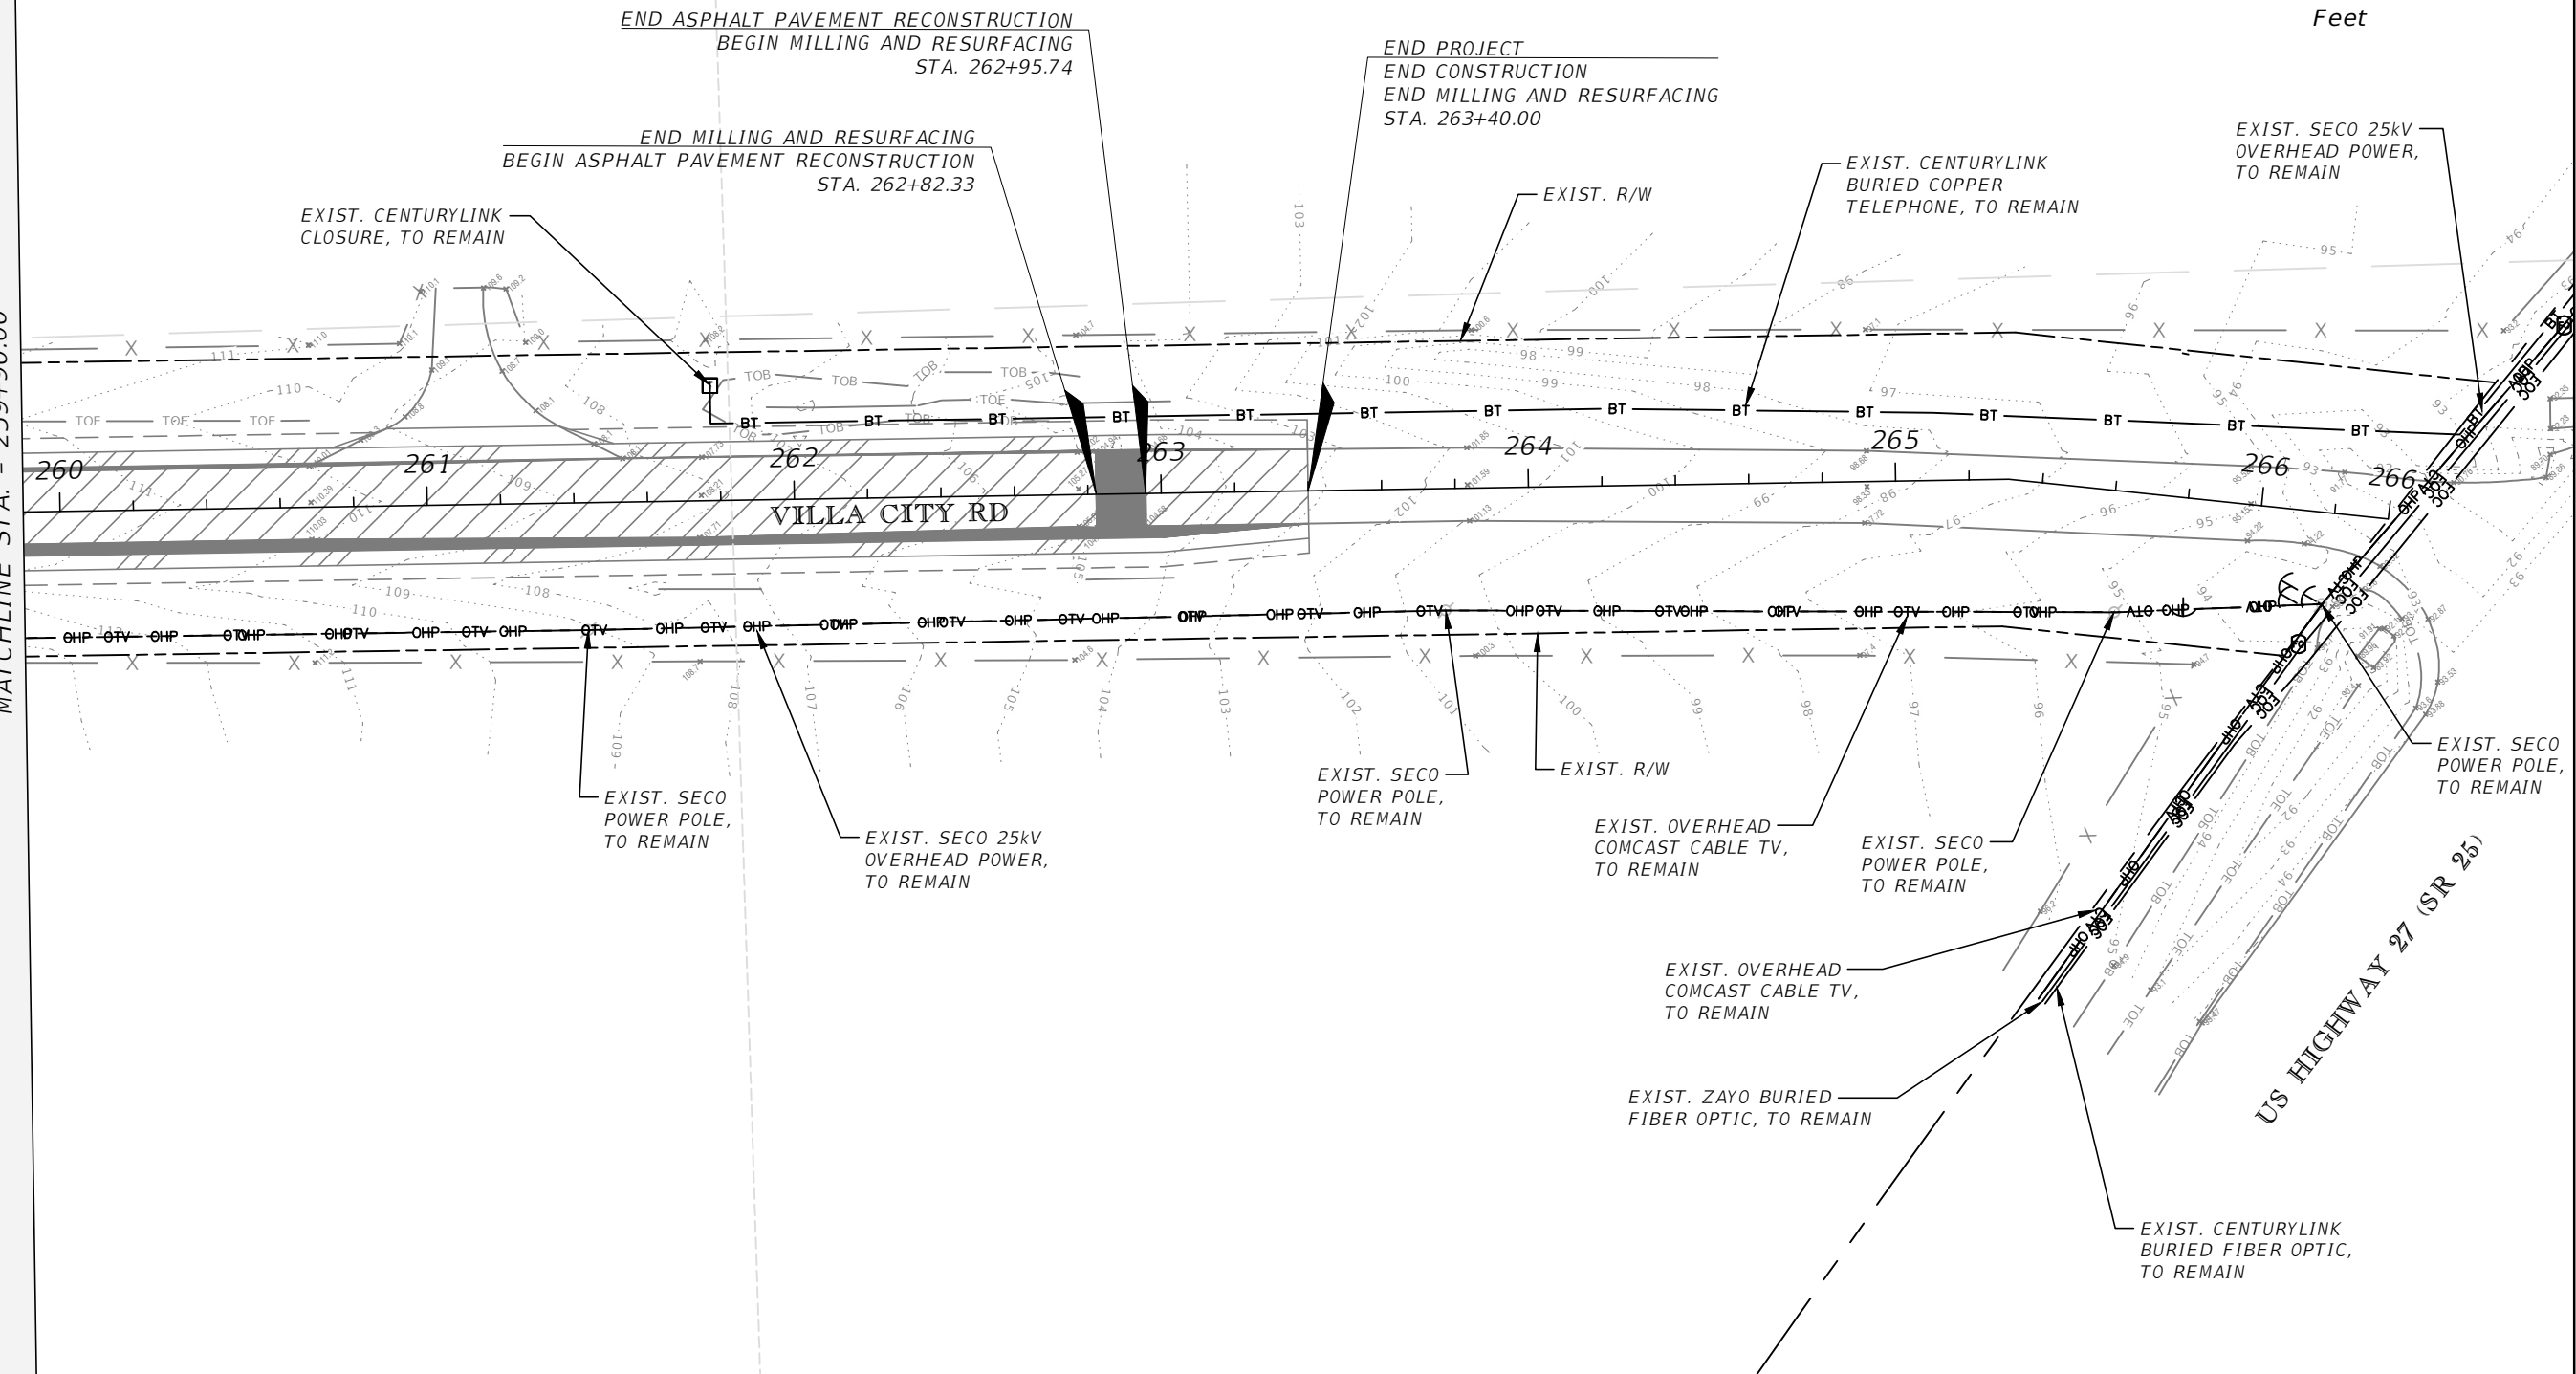

REVISIONS	
DATE	DESCRIPTION



LAKE COUNTY
315 WEST MAIN STREET
TAVARES, FL 32778








DUANE K. BOOTH, P.E.
P.E. LICENSE NUMBER 44631
902 NORTH SINCLAIR AVE.
TAVARES, FL 32778
CERTIFICATE OF AUTHORIZATION 33380

CR 565 (VILLA CITY ROAD)
FROM NORTH OF SR 50 TO SOUTH OF US 27
FPID NO. 447609-1-58-01

UTILITY ADJUSTMENT PLAN (33)


SHEET NO.
161


THE OFFICIAL RECORD OF THIS SHEET IS THE ELECTRONIC FILE DIGITALLY SIGNED AND SEALED UNDER RULE 61G15-23.004, F.A.C.

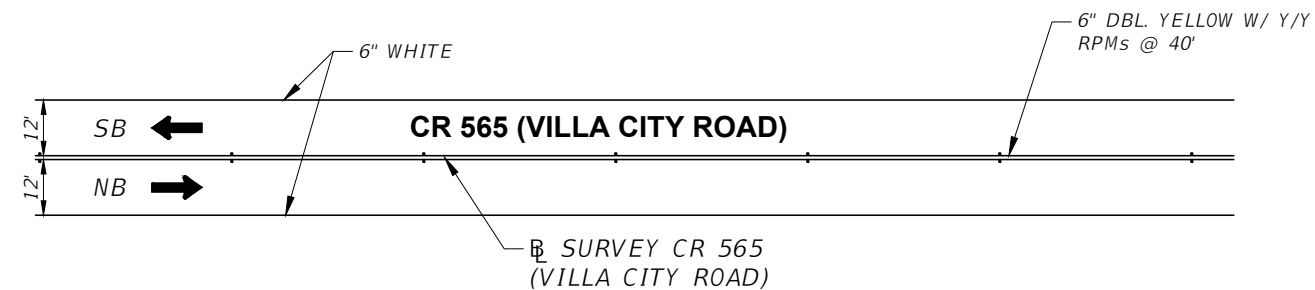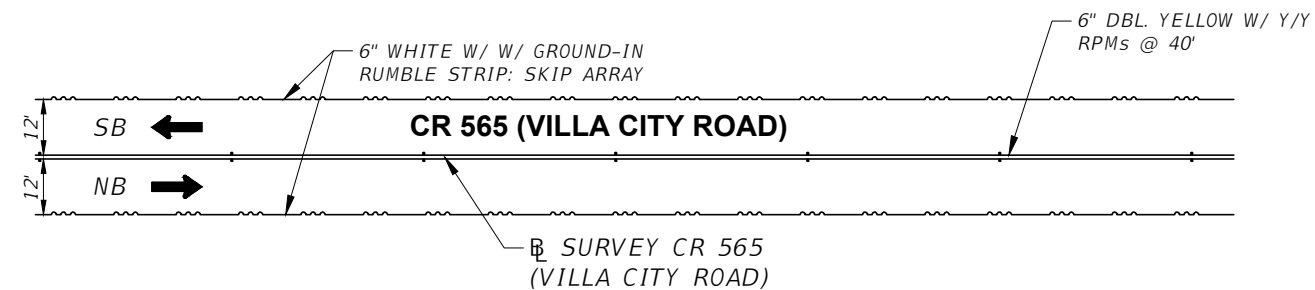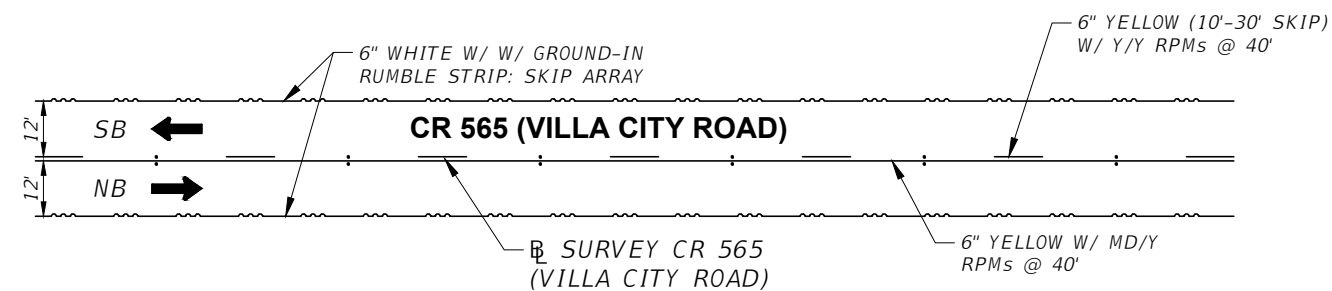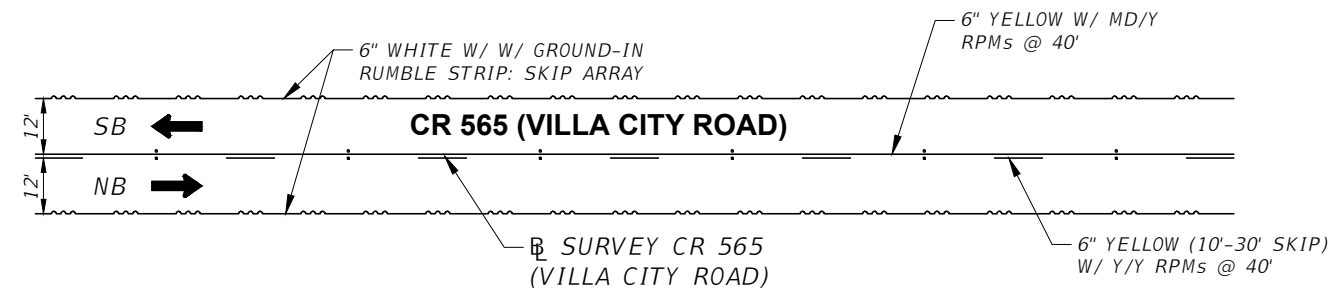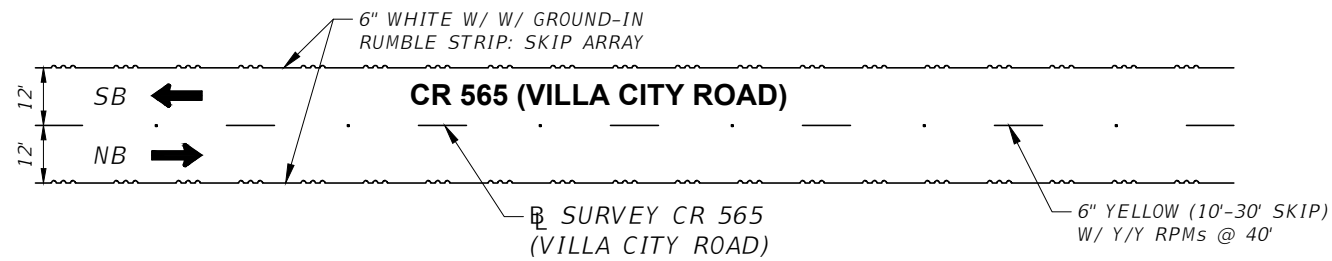[illegible]

➡ = DIRECTION OF TRAFFIC (TYP.)

REVISIONS		 LAKE COUNTY 315 WEST MAIN STREET TAVARES, FL 32778	BURGESS & NIPLÉ JANEY B. WALLS, P.E. P.E. LICENSE NUMBER 76169 1800 PEMBROOK DRIVE, SUITE 265 ORLANDO, FL 32810 CERTIFICATE OF AUTHORIZATION 9853	CR 565 (VILLA CITY ROAD) FROM NORTH OF SR 50 TO SOUTH OF US 27 FPID NO. 447609-1-58-01	SIGNING AND PAVEMENT MARKING DETAIL (1)	SHEET NO.
DATE	DESCRIPTION					162

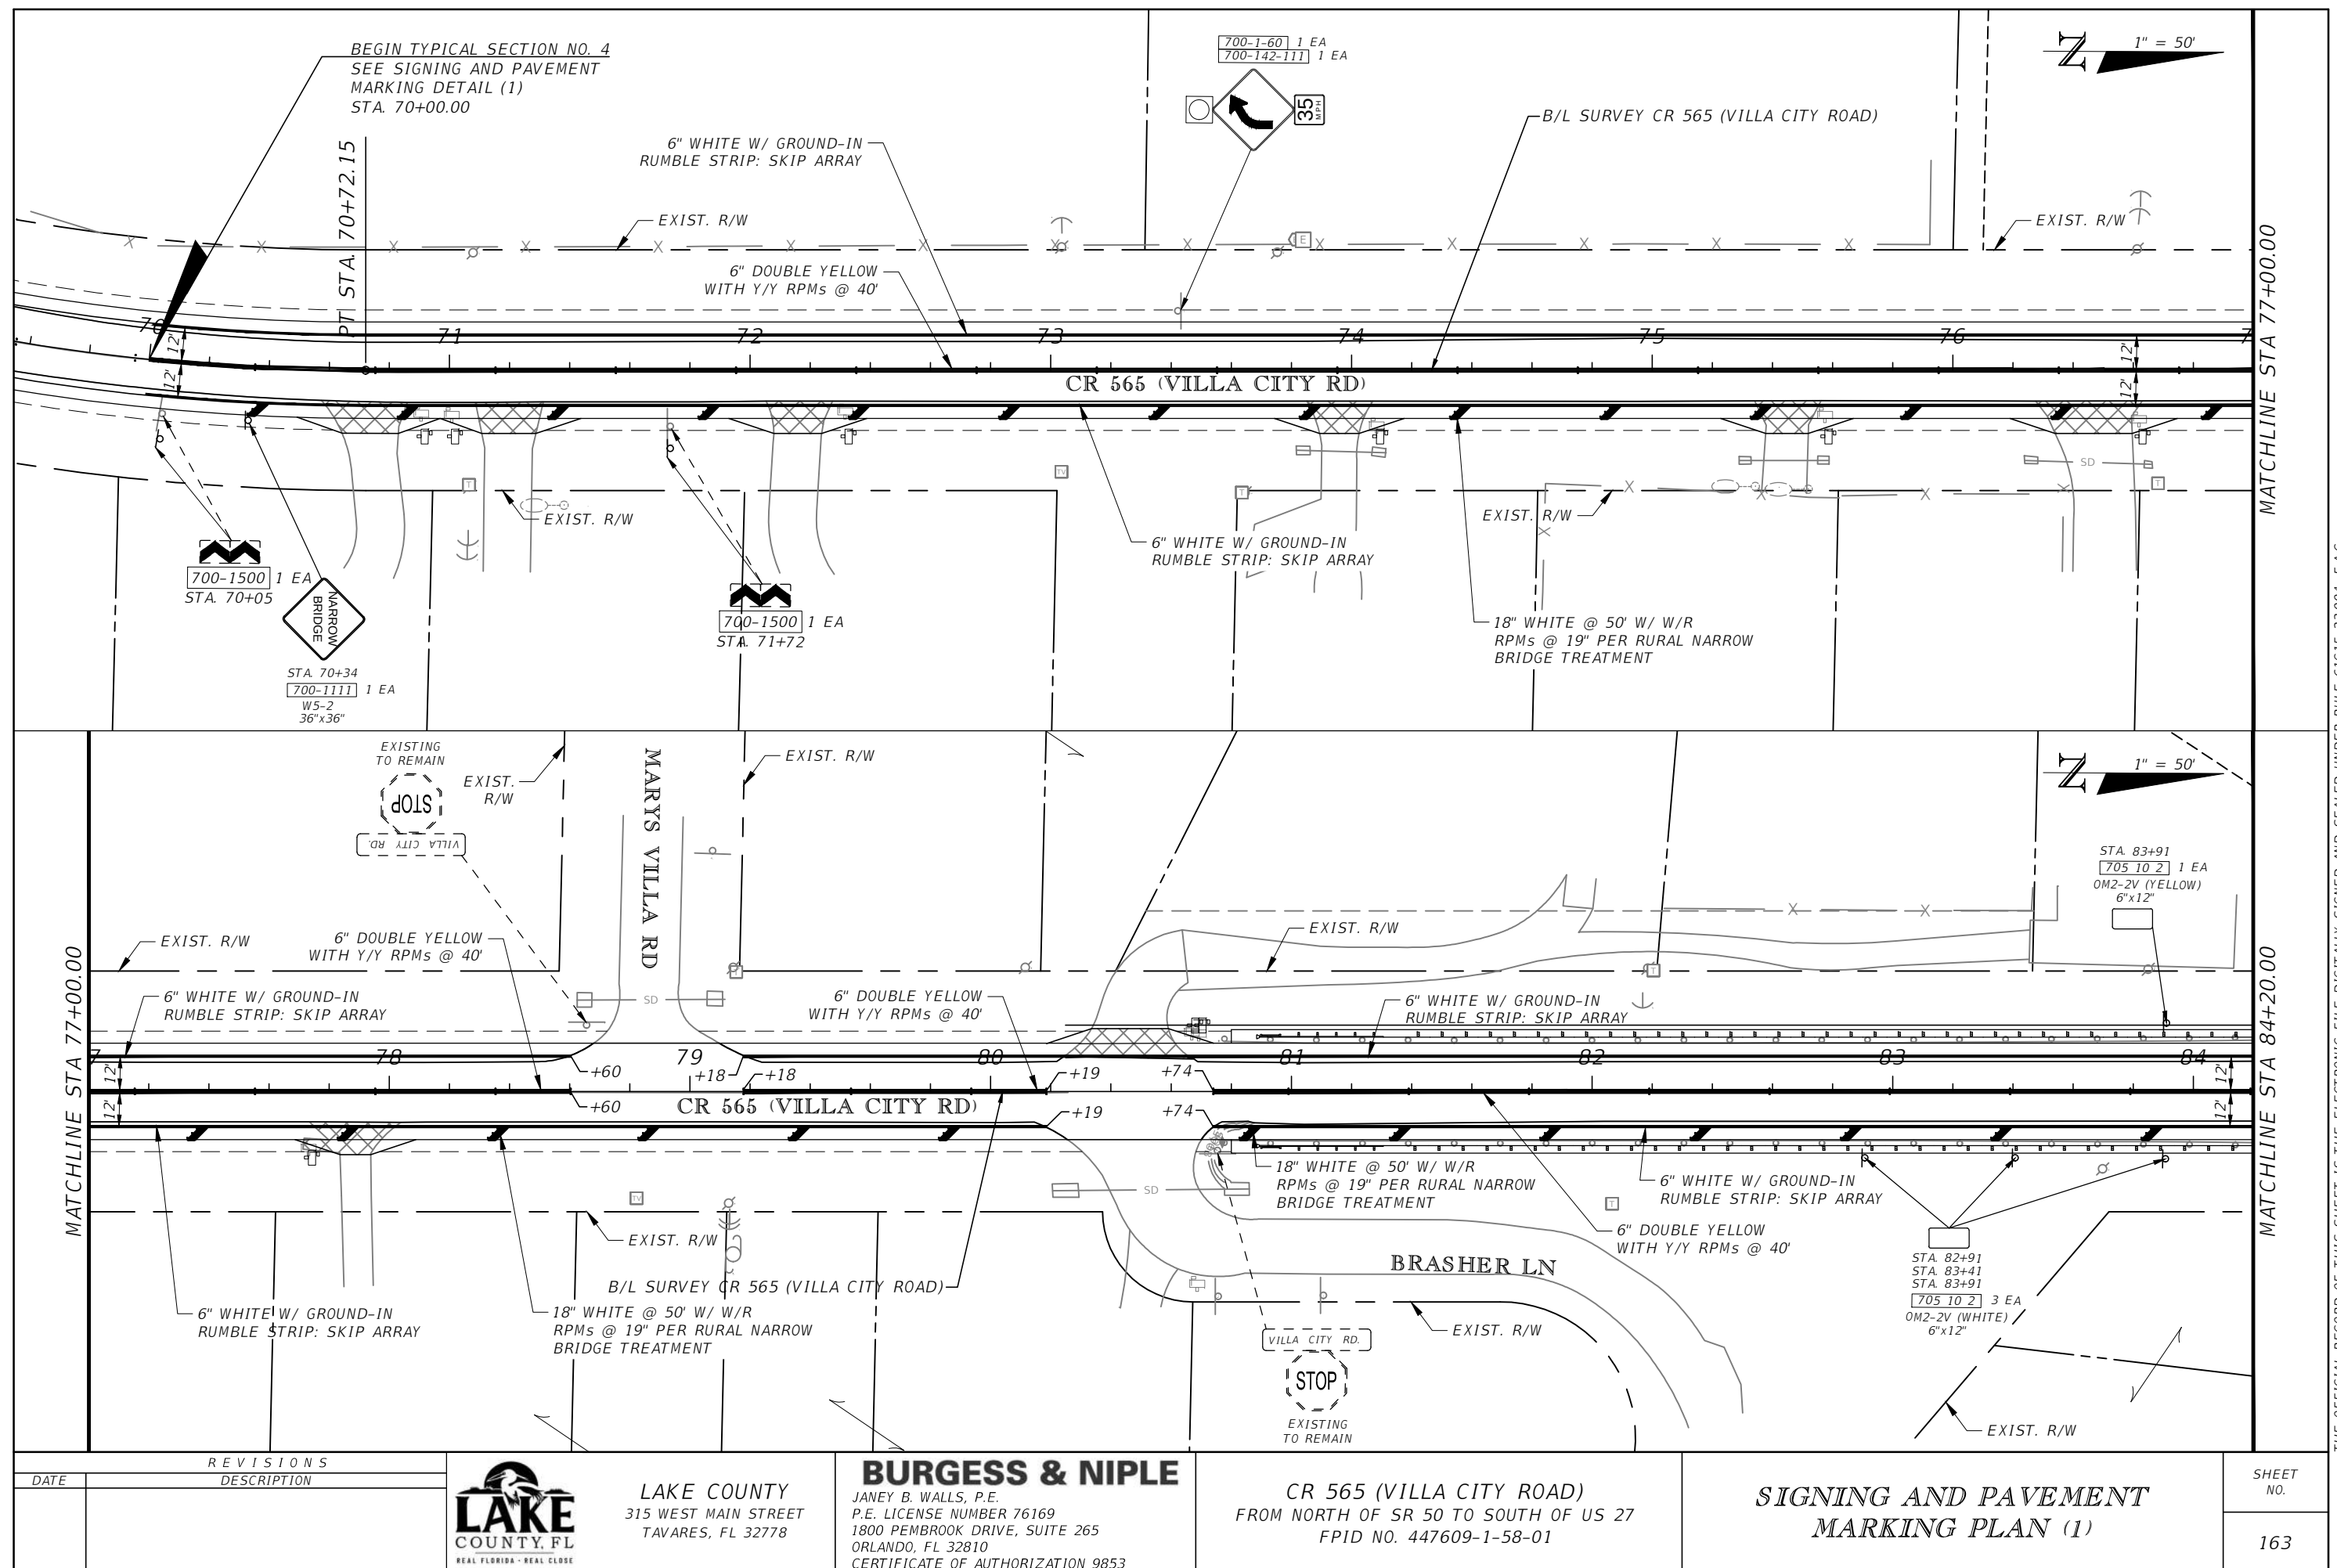

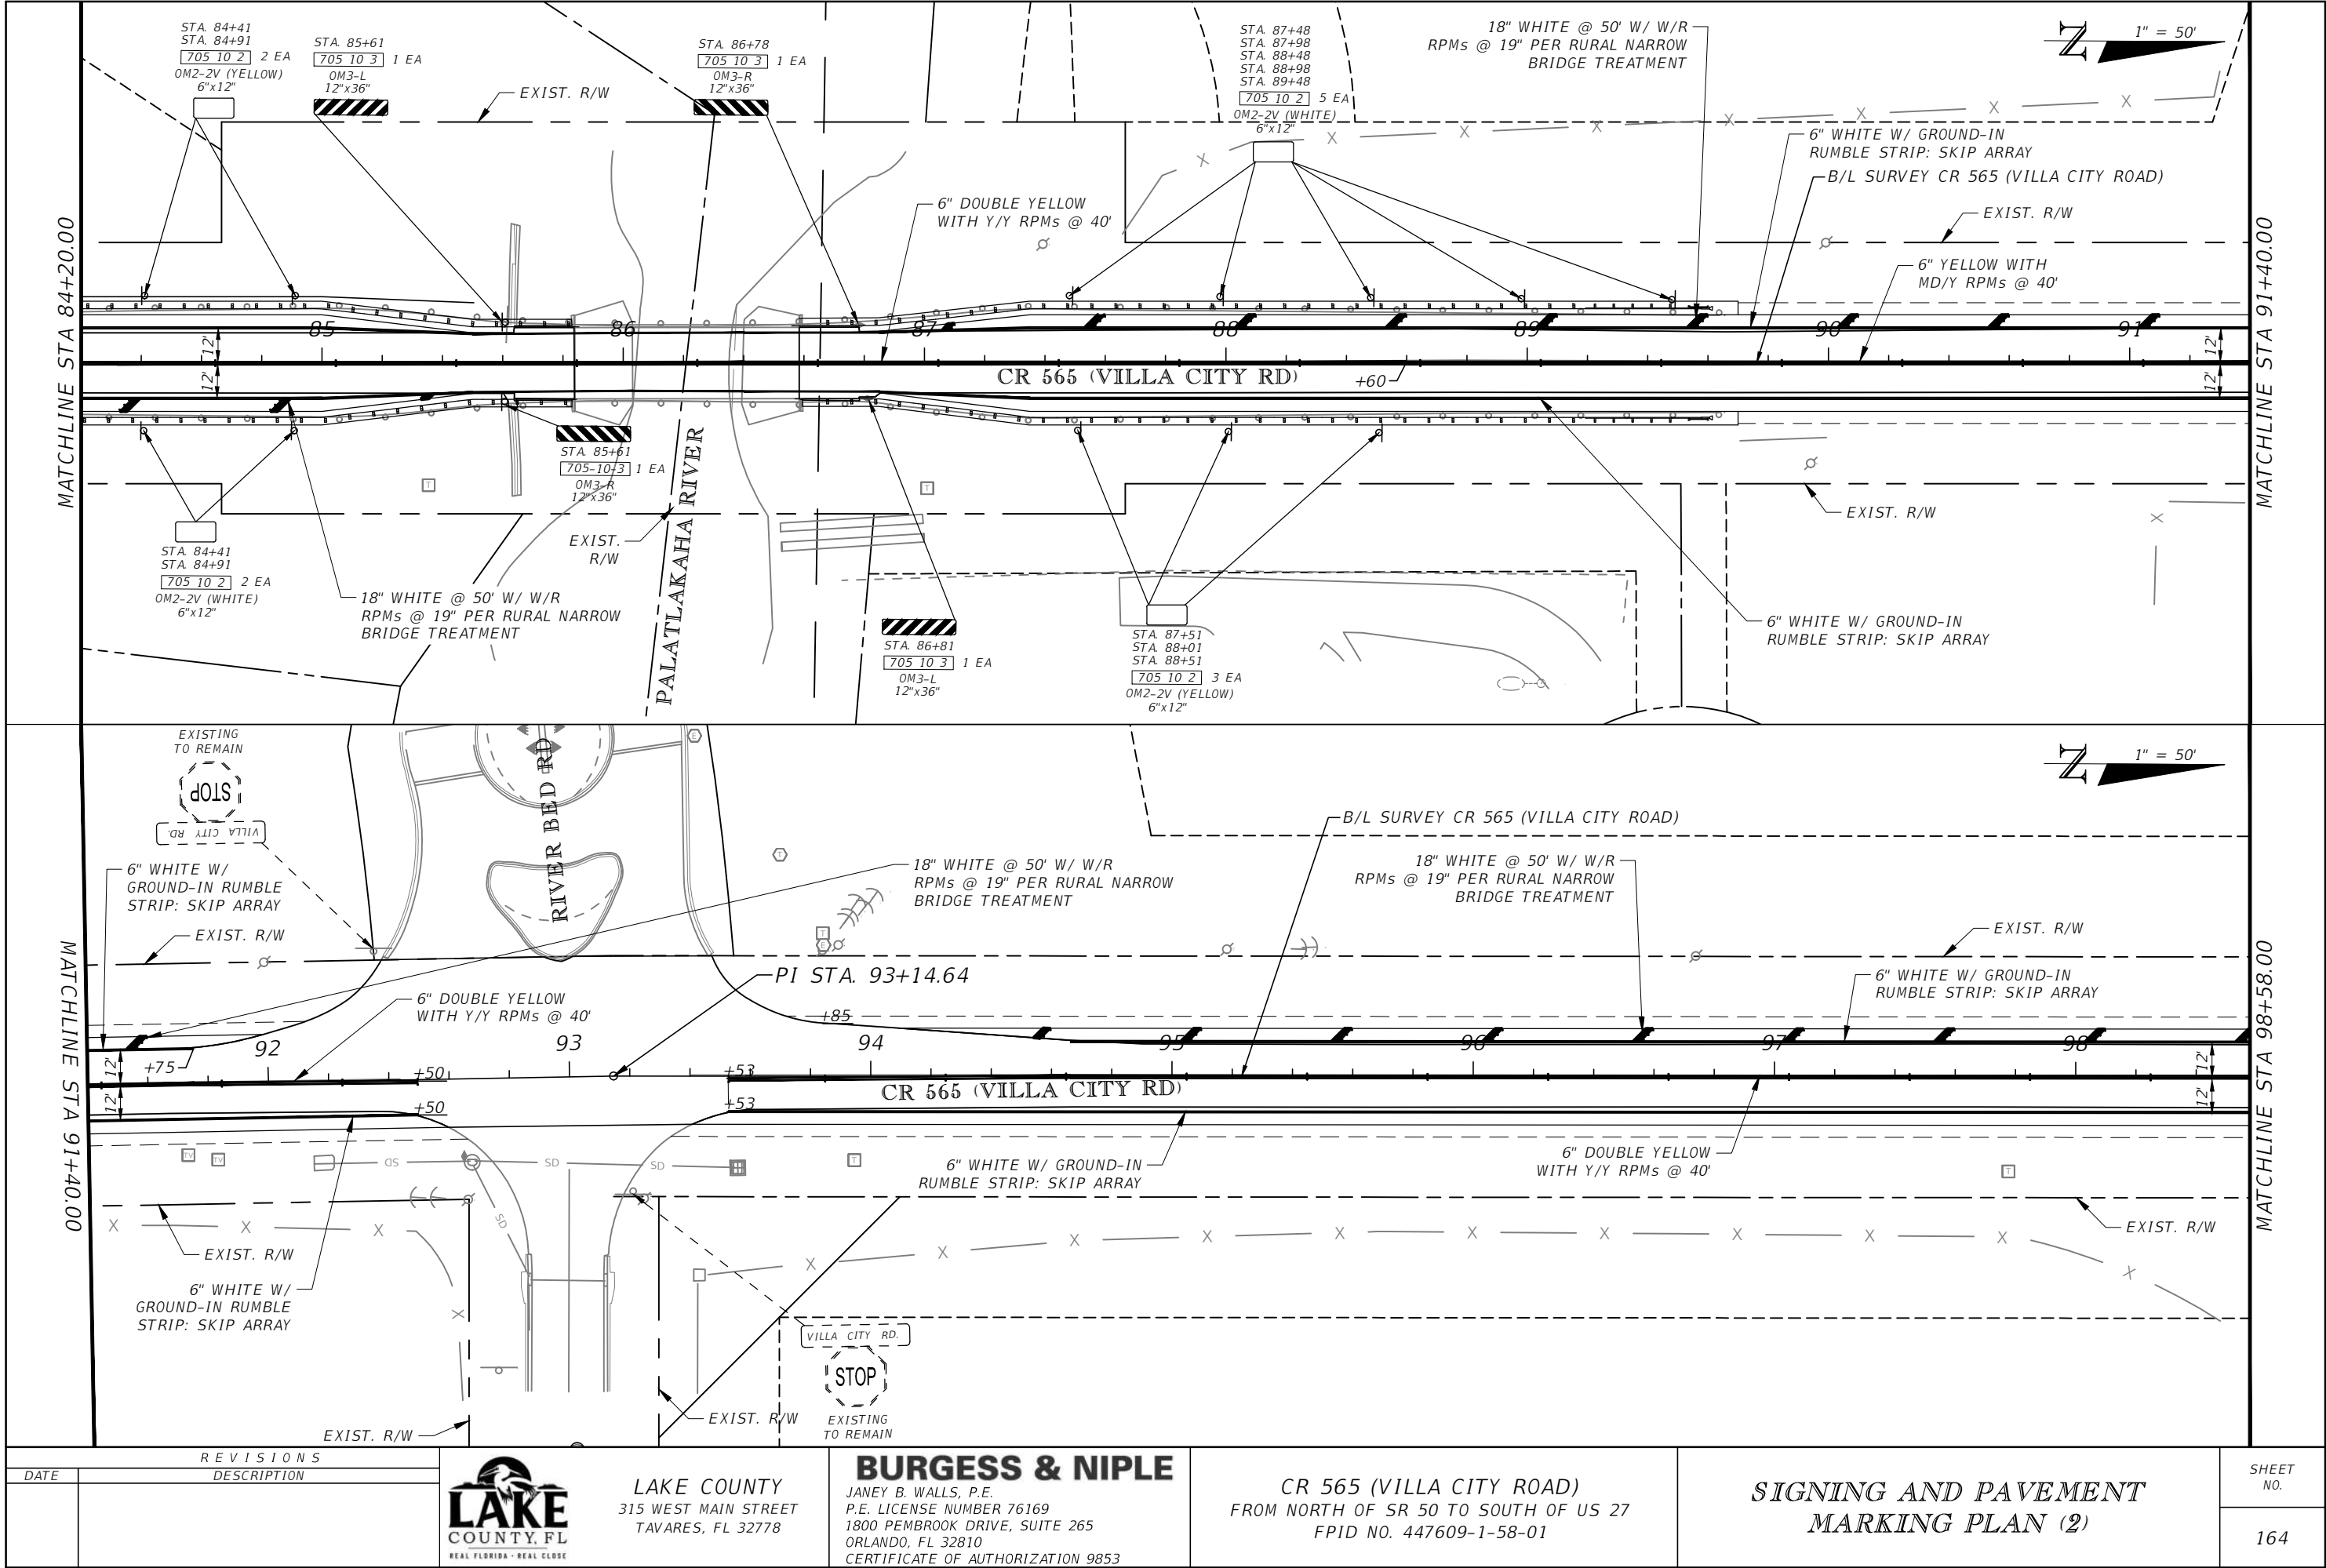

THE OFFICIAL RECORD OF THIS SHEET IS THE ELECTRONIC FILE DIGITALLY SIGNED AND SEALED UNDER RULE 61G15-23.004, F.A.C.

REVISIONS	
DATE	DESCRIPTION



LAKE COUNTY
315 WEST MAIN STREET
TAVARES, FL 32778

BURGESS & NIPLÉ


JANEY B. WALLS, P.E.
P.E. LICENSE NUMBER 76169
1800 PEMBROOK DRIVE, SUITE 265
ORLANDO, FL 32810
CERTIFICATE OF AUTHORIZATION 9853

CR 565 (VILLA CITY ROAD)
FROM NORTH OF SR 50 TO SOUTH OF US 27
FPID NO. 447609-1-58-01

SIGNING AND PAVEMENT
MARKING PLAN (2)

SHEET
NO.

164

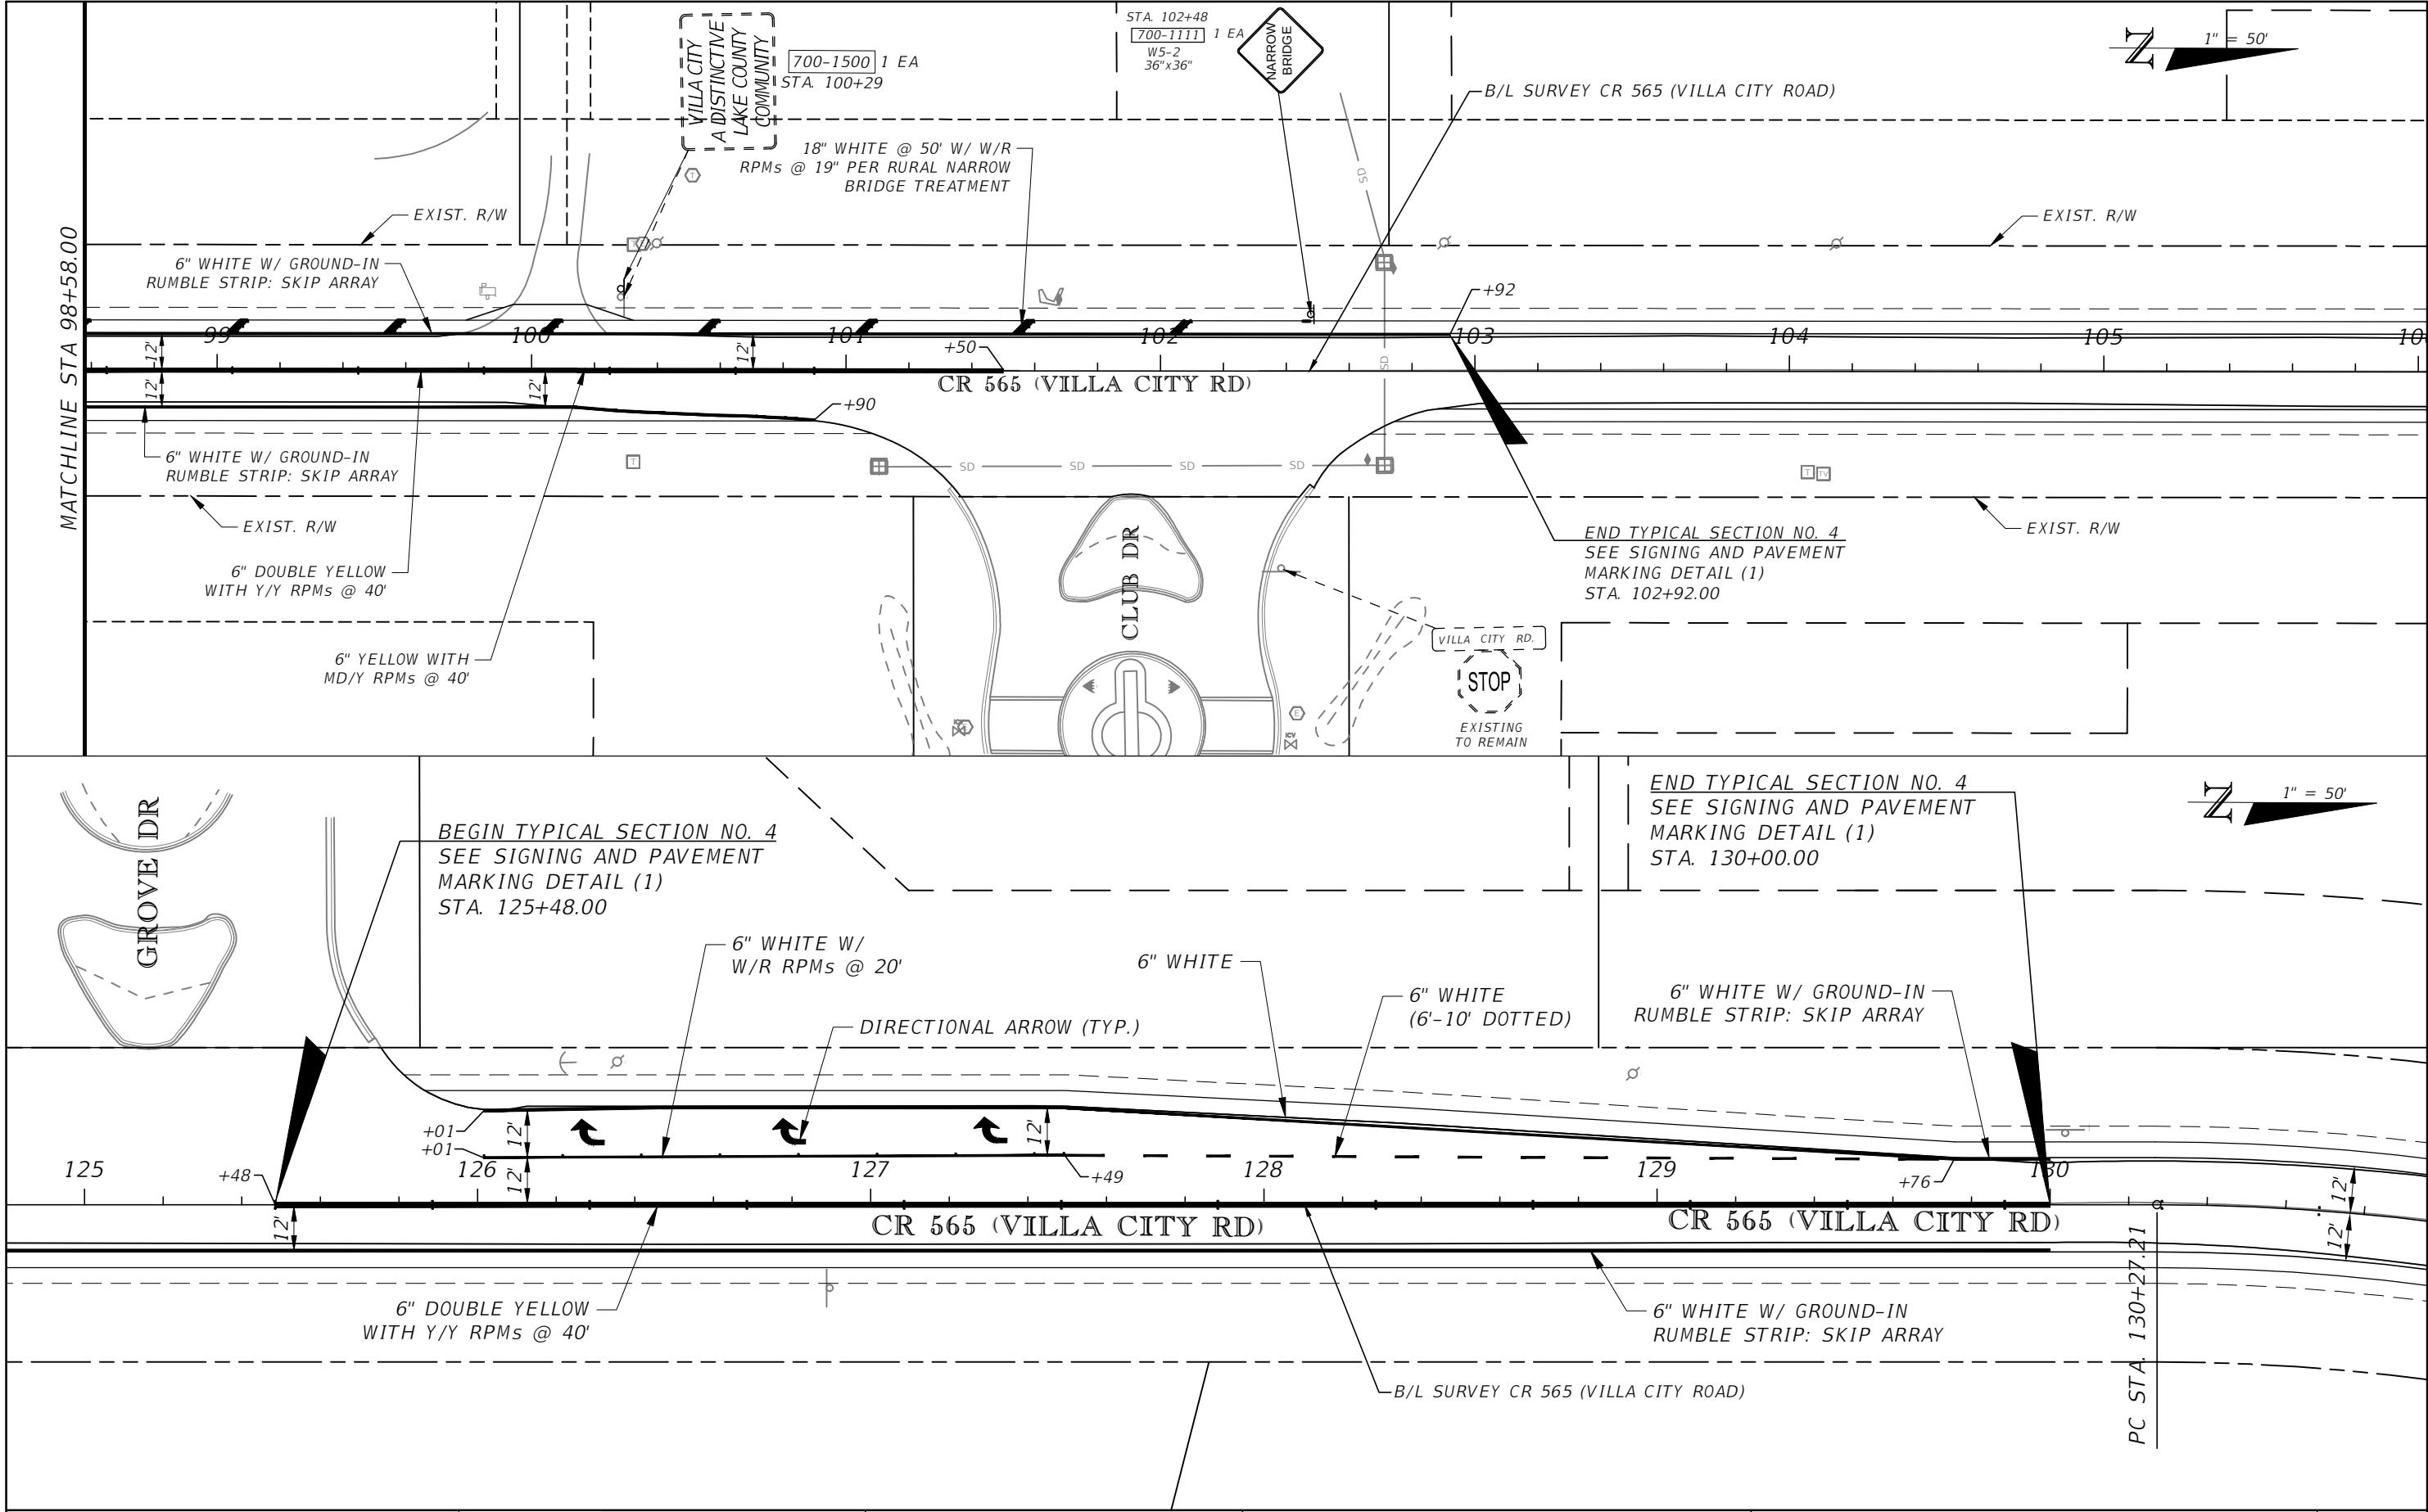

THE OFFICIAL RECORD OF THIS SHEET IS THE ELECTRONIC FILE DIGITALLY SIGNED AND SEALED UNDER RULE 61G15-23.004, F.A.C.

REVISIONS		LAKE COUNTY, FL REAL FLORIDA • REAL CLOSE	LAKE COUNTY 315 WEST MAIN STREET TAVARES, FL 32778	BURGESS & NIPLÉ JANEY B. WALLS, P.E. P.E. LICENSE NUMBER 76169 1800 PEMBROOK DRIVE, SUITE 265 ORLANDO, FL 32810 CERTIFICATE OF AUTHORIZATION 9853	CR 565 (VILLA CITY ROAD) FROM NORTH OF SR 50 TO SOUTH OF US 27 FPID NO. 447609-1-58-01	SIGNING AND PAVEMENT MARKING PLAN (3)	SHEET NO. 165
DATE	DESCRIPTION						